(Published by the Authority of the City Council of the City of Chicago)

COPY

JOURNAL of the PROCEEDINGS of the CITY COUNCIL of the CITY of CHICAGO, ILLINOIS

Regular Meeting -- Wednesday, November 16, 2016

at 10:00 A.M.

(Council Chamber -- City Hall -- Chicago, Illinois)

OFFICIAL RECORD.

VOLUME I

RAHM EMANUEL
Mayor

SUSANA A. MENDOZA
City Clerk

JOURNAL OF THE PROCEEDINGS OF THE CITY COUNCIL
Regular Meeting -- Wednesday, November 16, 2016

TABLE OF CONTENTS

Page

Communications From City Officers 37266

[Unfinished Business] 37282

Reports Of Committees 38085

Committee on Finance 38085

Committee on Public Safety 38275

Committee on Workforce Development and Audit 38281

Committee on Zoning, Landmarks and Building Standards 38285

Agreed Calendar 38624

New Business Presented By Aldermen 38669

Traffic Regulations, Traffic Signs, Etc. 38670

Zoning Ordinance Amendments 38679

Claims 38680

Unclassified Matters 38680

Free Permits, License Fee Exemptions, Etc. 38693

Approval Of The Journal 38693

JOURNAL OF THE PROCEEDINGS OF THE CITY COUNCIL
Regular Meeting -- Wednesday, November 16, 2016

Page

Unfinished Business* 38694

Miscellaneous Business 38694

Legislative Index ..... Appendix A

*Also see page 37282

Attendance At Meeting.

Present -- The Honorable Rahm Emanuel, Mayor, and Aldermen Moreno, Hopkins, Dowell, King, Hairston, Sawyer, Mitchell, Harris, Beale, Sadlowski Garza, Thompson, Cárdenas, Quinn, Burke, Lopez, Foulkes, D. Moore, Curtis, O'Shea, Cochran, Muñoz, Zalewski, Scott, Solis, Maldonado, Burnett, Ervin, Taliaferro, Reboyras, Santiago, Waguespack, Mell, Ramirez-Rosa, Villegas, Mitts, Sposato, Laurino, O'Connor, Napolitano, Reilly, Smith, Tunney, Arena, Cappleman, Pawar, Osterman, J. Moore, Silverstein.

Absent -- Aldermen Brookins, Austin.

Call To Order.

On Wednesday, November 16, 2016 at 10:00 A.M., the Honorable Rahm Emanuel, Mayor, called the City Council to order. The Honorable Susana A. Mendoza, City Clerk, called the roll of members and it was found that there were present at that time: Aldermen Moreno, Hopkins, Dowell, King, Hairston, Sawyer, Mitchell, Harris, Beale, Sadlowski Garza, Thompson, Cárdenas, Quinn, Burke, Lopez, Foulkes, D. Moore, Curtis, O'Shea, Cochran, Muñoz, Zalewski, Scott, Solis, Maldonado, Burnett, Ervin, Taliaferro, Reboyras, Santiago, Waguespack, Mell, Ramirez-Rosa, Villegas, Mitts, Sposato, Laurino, O'Connor, Napolitano, Reilly, Smith, Arena, Cappleman, Pawar, Osterman, Silverstein -- 46.

Quorum present.

Pledge Of Allegiance.

Alderman Thompson led the City Council and assembled guests in the Pledge of Allegiance to the Flag of the United States of America.

Invocation.

Dr. Donovan E. Price, Sr., D.D. of Pray Chicago, opened the meeting with prayer.

REPORTS AND COMMUNICATIONS FROM CITY OFFICERS.

Rules Suspended -- GRATITUDE EXTENDED TO MEMBERS OF CHICAGO FIRE DEPARTMENT AIRPORT OPERATIONS DIVISION FOR HEROIC ACTIONS.
[R2016-917]

The Honorable Rahm Emanuel, Mayor, presented the following communication:

OFFICE OF THE MAYOR
CITY OF CHICAGO

November 16, 2016.

To the Honorable, The City Council of the City of Chicago:

LADIES AND GENTLEMEN -- I transmit herewith, together with Aldermen Zalewski, Sposato and Napolitano, a congratulatory resolution concerning the Chicago Fire Department.

Your favorable consideration of this resolution will be appreciated.

Very truly yours,

(Signed) RAHM EMANUEL,
Mayor.

Alderman Burke moved to *Suspend the Rules Temporarily* to permit immediate consideration of and action upon the said proposed resolution. The motion *Prevailed.*

The following is said proposed resolution:

WHEREAS, The afternoon of Friday, October 28, 2016, was proceeding uneventfully at O'Hare International Airport as American Airlines Flight 383, with 161 passengers and nine crewmembers aboard, prepared to depart for Miami, Florida; and

WHEREAS, After Flight 383 began its takeoff roll and was about to leave the ground, passengers heard a loud explosion, and the passengers and air traffic control tower personnel saw fire from the airplane's right engine; and

WHEREAS, The pilots were able to bring the aircraft to a stop before the end of the runway, and the crew began evacuating passengers as the right wing began to burn; and

WHEREAS, Air traffic control tower personnel requested a crash/fire response from the Chicago Fire Department's Airport Operations Division to aid the stricken aircraft and its passengers, and Chicago Fire Department Aircraft Rescue and Firefighting Units from Rescue Stations 1, 2, 3, and 4 rushed to the scene, even before all the passengers and crew had evacuated the aircraft; and

WHEREAS, Unbeknownst to these first responders, the right engine of the aircraft had suffered an uncontained failure that caused shrapnel to perforate one of the aircraft's wings, which contained much of the jet fuel needed for the journey to Miami. The leaking jet fuel caught fire, and the wing was burning when first responders arrived; and

WHEREAS, Aware of the risk of a potential explosion, firefighters positioned their apparatus to protect evacuating passengers and to close in on the aircraft. They began a coordinated and aggressive attack on the fire using foam and a dry chemical application. Meanwhile, firefighters searched the interior of the plane for victims, while working to prevent the fire from spreading into the plane's cabin and cargo areas; and

WHEREAS, Paramedics also established a triage area to evaluate and render aid to injured passengers, ultimately transporting 22 passengers to local hospitals for treatment of non-life threatening injuries; and

WHEREAS, Within minutes, dramatic videos and photographs of these efforts, as taken by passengers and witnesses, were being seen around the world on the Internet and news outlets; and

WHEREAS, Thanks to their bravery, specialized training, and dedication to duty, these members of the Chicago Fire Department were able to quickly extinguish the fire with no loss of life, only minor injuries to passengers, and limited impact on airfield operations; and

WHEREAS, The courage, quick actions, and effective firefighting and lifesaving techniques exhibited in response to the fire on Flight 383 exemplify the dedication to duty and commitment to service inherent in all members of the Chicago Fire Department, showed the world that the Chicago Fire Department is a truly first-class operation, and demonstrated why the Chicago Fire Department is a source of pride to the City; now, therefore,

Be It Resolved, That we, the Mayor and members of the City Council of the City of Chicago, assembled this 16th day of November 2016, do hereby express our admiration and gratitude to the members of the Chicago Fire Department's Airport Operations Division who responded to the fire on Flight 383 for their heroic actions; and

Be It Further Resolved, That a suitable copy of this resolution be presented to the members of the Chicago Fire Department's Airport Operations Division who responded to the fire on Flight 383, and placed on permanent record in their respective personnel files, as a token of our gratitude and esteem.

On motion of Alderman Burke, seconded by Aldermen Lopez, Zalewski, Taliaferro, Reboyras, Sposato, Napolitano, Arena and Osterman, the foregoing proposed resolution was *Adopted* by a rising vote.

At this point in the proceedings, the Honorable Rahm Emanuel, Mayor, rose and on behalf of a grateful city, extended appreciation to the members of the Chicago Fire Department's Airport Operations Division for their heroic actions. Lauding the brave and extraordinary response by firefighters and paramedics who rushed to the scene of a fire on American Airlines Flight 383 at Chicago O'Hare International Airport, Mayor Emanuel observed that such selfless dedication to duty resonates deep within the members of the Chicago Fire Department. Identifying the professionalism, training and discipline necessary to perform such a rescue, Mayor Emanuel praised the members of the Chicago Fire Department which he declared the "greatest Fire Department in the United States of America". Mayor Emanuel then invited Timothy Sampey, Assistant Deputy Fire Commissioner and Richard Ford II, First Deputy Fire Commissioner to the Mayor's rostrum where he presented each with a parchment copy of the congratulatory resolution.

Referred -- APPOINTMENT OF BARRY M.A. HOVEN AS MEMBER OF HOWARD STREET COMMISSION (SPECIAL SERVICE AREA NO. 19).

[A2016-107]

The Honorable Rahm Emanuel, Mayor, submitted the following communication which was, at the request of two aldermen present (under the provisions of Council Rule 43), *Referred to the Committee on Finance:*

OFFICE OF THE MAYOR
CITY OF CHICAGO

November 16, 2016.

To the Honorable, The City Council of the City of Chicago:

LADIES AND GENTLEMEN -- I have appointed Barry M.A. Hoven as a member of Special Service Area Number 19, the Howard Street Commission, for a term effective immediately and expiring June 13, 2019, to succeed Mona K. Buechler, whose term has expired.

Your favorable consideration of this appointment will be appreciated.

Very truly yours,

(Signed) RAHM EMANUEL,
Mayor.

Referred -- REAPPOINTMENT OF WAYNE A. JANIK AS MEMBER OF WICKER PARK & BUCKTOWN COMMISSION (SPECIAL SERVICE AREA NO. 33).
[A2016-108]

The Honorable Rahm Emanuel, Mayor, submitted the following communication which was, at the request of two aldermen present (under the provisions of Council Rule 43), *Referred to the Committee on Finance:*

OFFICE OF THE MAYOR
CITY OF CHICAGO

November 16, 2016.

To the Honorable, The City Council of the City of Chicago:

LADIES AND GENTLEMEN -- I have reappointed Wayne A. Janik as a member of Special Service Area Number 33, the Wicker Park & Bucktown Commission, for a term effective immediately and expiring September 13, 2018.

Your favorable consideration of this appointment will be appreciated.

Very truly yours,

(Signed) RAHM EMANUEL,
Mayor.

Referred -- APPOINTMENT OF DENISE R. CARPENTER AS MEMBER OF CALUMET HEIGHTS/AVALON COMMISSION (SPECIAL SERVICE AREA NO. 50).
[A2016-109]

The Honorable Rahm Emanuel, Mayor, submitted the following communication which was, at the request of two aldermen present (under the provisions of Council Rule 43), *Referred to the Committee on Finance:*

OFFICE OF THE MAYOR
CITY OF CHICAGO

November 16, 2016.

To the Honorable, The City Council of the City of Chicago:

LADIES AND GENTLEMEN -- I have appointed Denise R. Carpenter as a member of Special Service Area Number 50, the Calumet Heights/Avalon Commission, for a term effective immediately and expiring July 28, 2019, to succeed Brian K. Needham, whose term has expired.

Your favorable consideration of this appointment will be appreciated.

Very truly yours,

(Signed) RAHM EMANUEL,
Mayor.

Referred -- APPOINTMENT OF RETHEL T. DIXON AS MEMBER OF CALUMET HEIGHTS/AVALON COMMISSION (SPECIAL SERVICE AREA NO. 50).

[A2016-110]

The Honorable Rahm Emanuel, Mayor, submitted the following communication which was, at the request of two aldermen present (under the provisions of Council Rule 43), *Referred to the Committee on Finance:*

OFFICE OF THE MAYOR
CITY OF CHICAGO

November 16, 2016.

To the Honorable, The City Council of the City of Chicago:

LADIES AND GENTLEMEN -- I have appointed Rethel T. Dixon as a member of Special Service Area Number 50, the Calumet Heights/Avalon Commission, for a term effective immediately and expiring July 28, 2019, to succeed Elizabeth W. Jenkins, whose term has expired.

Your favorable consideration of this appointment will be appreciated.

Very truly yours,

(Signed) RAHM EMANUEL,
Mayor.

Referred -- REAPPOINTMENT OF SHANINA M. THOMAS AS MEMBER OF CALUMET HEIGHTS/AVALON COMMISSION (SPECIAL SERVICE AREA NO. 50).

[A2016-111]

The Honorable Rahm Emanuel, Mayor, submitted the following communication which was, at the request of two aldermen present (under the provisions of Council Rule 43), *Referred to the Committee on Finance:*

OFFICE OF THE MAYOR
CITY OF CHICAGO

November 16, 2016.

To the Honorable, The City Council of the City of Chicago:

LADIES AND GENTLEMEN -- I have reappointed Shanina M. Thomas as a member of Special Service Area Number 50, the Calumet Heights/Avalon Commission, for a term effective immediately and expiring July 28, 2017.

Your favorable consideration of this appointment will be appreciated.

Very truly yours,

(Signed) RAHM EMANUEL,
Mayor.

Referred -- APPOINTMENT OF CRISTINA MATOS AS MEMBER OF CHICAGO HOUSING AUTHORITY BOARD OF COMMISSIONERS.

[A2016-106]

The Honorable Rahm Emanuel, Mayor, submitted the following communication which was, at the request of two aldermen present (under the provisions of Council Rule 43), *Referred to the Committee on Housing and Real Estate:*

OFFICE OF THE MAYOR
CITY OF CHICAGO

November 16, 2016.

To the Honorable, The City Council of the City of Chicago:

LADIES AND GENTLEMEN -- I have appointed Cristina Matos as a member of the Chicago Housing Authority Board of Commissioners, for a term effective immediately and

expiring July 7, 2019, to complete the unexpired term of Harriet Johnson, who has resigned.

Your favorable consideration of this appointment will be appreciated.

Very truly yours,

(Signed) RAHM EMANUEL,
Mayor.

Referred -- DECLARATION OF INTENT TO ISSUE MULTI-FAMILY HOUSING REVENUE BONDS FOR METROPOLITAN HOUSING DEVELOPMENT CORPORATION FOR CONSTRUCTION OF LOW-INCOME HOUSING AT 2031 -- 2037 N. MILWAUKEE AVE.

[O2016-8455]

The Honorable Rahm Emanuel, Mayor, submitted the following communication which was, together with the proposed ordinance transmitted therewith, *Referred to the Committee on Finance:*

OFFICE OF THE MAYOR
CITY OF CHICAGO

November 16, 2016.

To the Honorable, The City Council of the City of Chicago:

LADIES AND GENTLEMEN -- At the request of the Commissioner of Planning and Development, I transmit herewith a bond inducement ordinance for John Pennycuff Apartments.

Your favorable consideration of this ordinance will be appreciated.

Very truly yours,

(Signed) RAHM EMANUEL,
Mayor.

Referred -- YEAR 2017 LEVY OF TAXES, APPROVAL OF BUDGETS AND EXECUTION OF SERVICE PROVIDER AGREEMENTS FOR SPECIAL SERVICE AREA NOS. 21-2016, 52, 71 AND 72.

[O2016-8413, O2016-8414, O2016-8415, O2016-8416]

The Honorable Rahm Emanuel, Mayor, submitted the following communication which was, together with the proposed ordinances transmitted therewith, *Referred to the Committee on Finance:*

OFFICE OF THE MAYOR
CITY OF CHICAGO

November 16, 2016.

To the Honorable, The City Council of the City of Chicago:

LADIES AND GENTLEMEN -- At the request of the Commissioner of Planning and Development, I transmit herewith ordinances authorizing a scope of services, budget and management agreement for various Special Service Areas.

Your favorable consideration of these ordinances will be appreciated.

Very truly yours,

(Signed) RAHM EMANUEL,
Mayor.

Referred -- TERMINATION OF VARIOUS TAX INCREMENT FINANCING REDEVELOPMENT PROJECT AREAS.

[O2016-8428, O2016-8434, O2016-8440]

The Honorable Rahm Emanuel, Mayor, submitted the following communication which was, together with the proposed ordinances transmitted therewith, *Referred to the Committee on Finance:*

OFFICE OF THE MAYOR
CITY OF CHICAGO

November 16, 2016.

To the Honorable, The City Council of the City of Chicago:

LADIES AND GENTLEMEN -- At the request of the Commissioner of Planning and Development, I transmit herewith ordinances terminating various TIF districts.

Your favorable consideration of these ordinances will be appreciated.

Very truly yours,

(Signed) RAHM EMANUEL,
Mayor.

Referred -- SALE OF CITY-OWNED PROPERTIES.
[O2016-8417, O2016-8420]

The Honorable Rahm Emanuel, Mayor, submitted the following communication which was, together with the proposed ordinances transmitted therewith, *Referred to the Committee on Housing and Real Estate:*

OFFICE OF THE MAYOR
CITY OF CHICAGO

November 16, 2016.

To the Honorable, The City Council of the City of Chicago:

LADIES AND GENTLEMEN -- At the request of the Commissioner of Planning and Development, I transmit herewith ordinances authorizing the sale of City-owned properties.

Your favorable consideration of these ordinances will be appreciated.

Very truly yours,

(Signed) RAHM EMANUEL,
Mayor.

Referred -- REAFFIRMATION OF SUPPORT FOR CHICAGO WELCOMING CITY ORDINANCE.

[R2016-908]

The Honorable Rahm Emanuel, Mayor, submitted the following communication which was, together with the proposed resolution transmitted therewith, *Referred to the Committee on Human Relations:*

OFFICE OF THE MAYOR
CITY OF CHICAGO

November 16, 2016.

To the Honorable, The City Council of the City of Chicago:

LADIES AND GENTLEMEN -- I transmit herewith, together with City Clerk Mendoza and Aldermen Pawar, Ramirez-Rosa, Muñoz and others, a resolution regarding Chicago's status and ongoing commitment as a Welcoming City.

Your favorable consideration of this resolution will be appreciated.

Very truly yours,

(Signed) RAHM EMANUEL,
Mayor.

Referred -- CITY-SPONSORED SPECIAL EVENTS FOR YEAR 2017.
[O2016-8405]

The Honorable Rahm Emanuel, Mayor, submitted the following communication which was, together with the proposed ordinance transmitted therewith, *Referred to the Committee on Special Events, Cultural Affairs and Recreation:*

OFFICE OF THE MAYOR
CITY OF CHICAGO

November 16, 2016.

To the Honorable, The City Council of the City of Chicago:

LADIES AND GENTLEMEN -- At the request of the Commissioner of Cultural Affairs and Special Events, I transmit herewith the 2017 Special Events Ordinance.

Your favorable consideration of this ordinance will be appreciated.

Very truly yours,

(Signed) RAHM EMANUEL,
Mayor.

City Council Informed As To Miscellaneous Documents Filed In City Clerk's Office.

The Honorable Susana A. Mendoza, City Clerk, informed the City Council that a document was filed in her office relating to the subject designated as follows:

Placed On File -- REVISED RED AND PURPLE LINE MODERNIZATION PHASE ONE PROJECT REDEVELOPMENT PROJECT AREA TAX INCREMENT FINANCING REDEVELOPMENT PLAN AND PROJECT.
[F2016-55]

A communication from M. Susan Lopez, Chief Assistant Corporation Counsel, under the date of November 15, 2016, transmitting the Revised Red and Purple Line Modernization

Phase One Project Redevelopment Project Area Tax Increment Financing Redevelopment Plan and Project, which was *Placed on File*.

City Council Informed As To Certain Actions Taken.

PUBLICATION OF JOURNAL.

The City Clerk informed the City Council that all those ordinances, et cetera, which were passed by the City Council on November 9, 2016, and which were required by statute to be published in book or pamphlet form or in one or more newspapers, were published in pamphlet form on November 16, 2016, by being printed in full text in printed pamphlet copies of the *Journal of the Proceedings of the City Council of the City of Chicago* of the meeting held on November 9, 2016, published by authority of the City Council, in accordance with the provisions of Title 2, Chapter 12, Section 050 of the Municipal Code of Chicago, as passed on June 27, 1990.

Miscellaneous Communications, Reports, Et Cetera, Requiring Council Action (Transmitted To City Council By City Clerk).

The City Clerk transmitted communications, reports, et cetera, relating to the respective subjects listed below, which were acted upon by the City Council in each case in the manner noted as follows:

Referred -- ZONING RECLASSIFICATIONS OF PARTICULAR AREAS.

Applications (in triplicate) together with the proposed ordinances for amendment of Title 17 of the Municipal Code of Chicago (the Chicago Zoning Ordinance), as amended, for the purpose of reclassifying particular areas, which were *Referred to the Committee on Zoning, Landmarks and Building Standards*, as follows:

Mark Garcia (Application Number 19035) -- to classify as an RM4.5 Residential Multi-Unit District instead of an RT4 Residential Two-Flat, Townhouse and Multi-Unit District the area shown on Map Number 5-G bounded by:

a line 200 feet south of and parallel to West Belden Avenue; North Halsted Street; a line 225 feet south of and parallel to West Belden Avenue; and the public alley next west of and parallel to North Halsted Street (common address: 2238 North Halsted Street).

[O2016-8409]

IFF Von Humboldt LLC (Application Number 19038) -- to classify as a B2-3 Neighborhood Mixed-Use District instead of an RS3 Residential Single-Unit (Detached House) District and further, to classify as a Residential-Business Planned Development instead of a B2-3 Neighborhood Mixed-Use District the area shown on Map Number 3-I bounded by:

West Hirsch Street; North Talman Avenue; a line 395.40 feet north of and parallel to West Hirsch Street; the public alley east of and parallel to North Talman Avenue; a line 379.20 feet north of and parallel to West Hirsch Street; and North Rockwell Street (common address: 2600 -- 2624 West Hirsh Street, 1401 -- 1439 North Talman Avenue and 1400 -- 1436 North Rockwell Street).

[O2016-8412]

Oleksander Ivankevych (Application Number 19032) -- to classify as an RT4 Residential Two-Flat, Townhouse and Multi-Unit District instead of an RS3 Residential Single-Unit (Detached House) District the area shown on Map Number 5-I bounded by:

a line 192 feet south of and parallel to West Wabansia Avenue; the public alley next east of and parallel to North Artesian Avenue; a line 216 feet south of and parallel to West Wabansia Avenue; and North Artesian Avenue (common address: 1637 North Artesian Avenue).

[O2016-8406]

James R. and Margaret A. Mason (Application Number 19033) -- to classify as an RM4.5 Residential Multi-Unit District instead of an RT4 Residential Two-Flat, Townhouse and Multi-Unit District the area shown on Map Number 4-H bounded by:

the public alley next north of and parallel to West 21st Street; a line 75 feet west of and parallel to South Damen Avenue; West 21st Street; and a line 125 feet west of and parallel to South Damen Avenue (common address: 2008 -- 2010 West 21st Street).

[O2016-8407]

Seminary Properties and Management Ltd. (Application Number 19037T1) -- to classify as a B3-3 Community Shopping District instead of a B3-2 Community Shopping, Townhouse and Multi-Unit District the area shown on Map Number 9-G bounded by:

a line 75.0 feet south of and parallel to West Waveland Avenue; the 16-foot public alley next east of North Southport Avenue; a line 125.0 feet south of and parallel to West Waveland Avenue; and North Southport Avenue (common address: 3647 -- 3649 North Southport Avenue).

[O2016-8411]

Rafal Szymanski (Application Number 19034) -- to classify as an RM4.5 Residential Multi-Unit District instead of an RS3 Residential Single-Unit (Detached House) District the area shown on Map Number 9-J bounded by:

a line 174 feet south of and parallel to West Roscoe Street; North Lawndale Avenue; a line 224 feet south of and parallel to West Roscoe Street; and the public alley next west of and parallel to North Lawndale Avenue (common address: 3338 -- 3340 North Lawndale Avenue).

[O2016-8408]

Virage LLC (Application Number 19036) -- to classify as an RT4 Residential Two-Flat, Townhouse and Multi-Unit District instead of an RS3 Residential Single-Unit (Detached House) District the area shown on Map Number 5-I bounded by:

the public alley next north of and parallel to West Lyndale Avenue; a line 199.68 feet east of and parallel to North Campbell Avenue; West Lyndale Avenue; and a line 156 feet east of and parallel to North Campbell Avenue (common address: 2424 West Lyndale Avenue).

[O2016-8410]

Referred -- CLAIMS AGAINST CITY OF CHICAGO.

Claims against the City of Chicago, which were *Referred to the Committee on Finance*, filed by the following:

Chappelle, Laquita D.	[CL2016-1716]
Cook, Garrett W.	[CL2016-1705]
Element Vehicle Management Services LLC and D.L Peterson Trust	[CL2016-1718]
Guzman, Blanca	[CL2016-1723]
Heffernan, Marie E.	[CL2016-1710]

Hernandez, Jessica	[CL2016-1706]
Higgins, Samuel B.	[CL2016-1724]
Klein, Olia	[CL2016-1722]
Kronfeld, David	[CL2016-1717]
LaPorta, Kevin J.	[CL2016-1714]
Lidnsay, Gregg	[CL2016-1713]
Mullen, Alexia G.	[CL2016-1704]
Nazar, Priti	[CL2016-1709]
Norberg, Grace M.	[CL2016-1708]
Parekh, Neil	[CL2016-1703]
Salerno, Anthony R.	[CL2016-1720]
Silva, Jose M.	[CL2016-1707]
Terrell, Irene D.	[CL2016-1721]
Zhou, Fei	[CL2016-1719]

Referred -- RECOMMENDATION BY COMMISSION ON CHICAGO LANDMARKS FOR APPROVAL OF PERMIT APPLICATION FOR DEMOLITION OF NON-CONTRIBUTING BUILDING AT 1446 N. MILWAUKEE AVE.

[Or2016-649]

A communication from Eleanor Esser Gorski, AIA, Deputy Commissioner of Planning, Design and Historic Preservation Division, Bureau of Zoning and Land Use, under the date of November 4, 2016, transmitting the Commission on Chicago Landmarks' recommendation, together with a proposed order for approval of a permit application for demolition of a non-contributing building in a historical landmark district at 1446 North Milwaukee Avenue, which was *Referred to the Committee on Zoning, Landmarks and Building Standards.*

Referred -- RECOMMENDATION BY COMMISSION ON CHICAGO LANDMARKS FOR DESIGNATION OF UPTOWN SQUARE DISTRICT AS CHICAGO LANDMARK.

[O2016-8402]

A communication from Eleanor Esser Gorski, AIA, Deputy Commissioner, Planning, Design and Historic Preservation Division, Department of Planning and Development, under the date of November 9, 2016, transmitting the Commission on Chicago Landmarks' recommendation, together with a proposed ordinance for designation of Uptown Square District primarily the 4500 through 4800 blocks of North Broadway, the 1200 block of West Gunnison Street, the 4700 to 4800 blocks of North Kenmore Avenue, the 900 to 1200 blocks of West Lawrence Avenue, the 1100 to 1200 blocks of West Leland Avenue, the 4800 block of North Magnolia Avenue, the 4300 to 4700 blocks of North Racine Avenue, the 4700 block of North Sheridan Road, the 1000 to 1100 blocks of West Wilson Avenue and the 4700 to 4800 blocks of North Winthrop Avenue as a Chicago landmark, which was *Referred to the Committee on Zoning, Landmarks and Building Standards.*

At this point in the proceedings, Alderman Burke moved to *Suspend the Rules Temporarily* for the purpose of going out of the regular order of business to consider matters otherwise discussed in the Unfinished Business portion of the meeting. The motion *Prevailed.*

CORRECTIONS AND REVISIONS TO YEAR 2017 BUDGET RECOMMENDATIONS.

[O2016-8353]

On motion of Alderman Ervin, the City Council took up for consideration the report of the Committee on the Budget and Government Operations, deferred and published in the *Journal of the Proceedings of the City Council of the City of Chicago* of November 9, 2016, page 36462, recommending that the City Council adopt a proposed series of amendments to the Year 2017 Budget Recommendations, printed on pages 36463 through 36532. The motion *Prevailed.*

Thereupon, on motion of Alderman Ervin, the said proposed series of amendments to the Year 2017 Budget Recommendations was *Adopted* by a viva voce vote.

The following is said series of amendments as adopted:

AMENDMENT TO 2017 BUDGET RECOMMENDATIONS

R 1

0346 - Library Fund

PAGE CODE	DEPARTMENT AND ITEM	STRIKE NUMBER	STRIKE AMOUNT	ADD NUMBER	ADD AMOUNT
30	Corporate Fund Subsidy		$ 19,081,000		$ 18,985,000
	Total appropriable revenue		$ 102,547,000		$ 102,451,000
	Total appropriable for charges and expenditures		$ 102,547,000		$ 102,451,000

AMENDMENT TO 2017 BUDGET RECOMMENDATIONS

R 2

0681 - Municipal Employees' Annuity and Benefit Fund

PAGE CODE	DEPARTMENT AND ITEM	STRIKE NUMBER	STRIKE AMOUNT	ADD NUMBER	ADD AMOUNT
33	Water and Sewer Utility Tax		$ -		$ 56,000,000
	Total appropriable revenue		$ 266,988,000		$ 322,988,000
	Total appropriable for charges and expenditures		$ 266,988,000		$ 322,988,000

AMENDMENT TO 2017 BUDGET RECOMMENDATIONS

Corporate Fund-0100

Code	Department and Item	STRIKE Number	STRIKE Amount	ADD Number	ADD Amount
	01-Office of the Mayor				
	Office of the Press Secretary-3015				
9616	Assistant Press Secretary	2	110,004	1	110,004
9616	Assistant Press Secretary			1	115,200
	LESS TURNOVER		231,056		236,252

AMENDMENT TO 2017 BUDGET RECOMMENDATIONS

Corporate Fund-0100

Code	Department and Item	STRIKE Number	STRIKE Amount	ADD Number	ADD Amount
	03-Office of Inspector General				
.0140	For Professional and Technical Services and Other Third Party Benefit Agreements		66,316		131,316
.0148	Testing and Inspecting		13,000		
.0149	For Software Maintenance and Licensing		193,599		217,015
.0189	Telephone - Non-Centrex Billings		87,708		22,708
	Operations-3010				
1141	Principal Operations Analyst	1	68,100		
0802	Executive Administrative Assistant II			1	57,252
0323	Administrative Assistant III - Excluded	1	47,532		
0323	Administrative Assistant III - Excluded			2	43,308
0305	Assistant to the Executive Director	1	93,300		
	Legal-3015				
1262	Assistant Inspector General	2	102,084	4	102,084
1262	Assistant Inspector General	2	99,108		
1216	Chief of Hiring Oversight	1	95,880	1	101,664
	Investigations-3020				
1260	Chief Investigator - IG	1	95,880	1	101,664
	Public Safety Audit-3032				
1260	Chief Investigator - IG	1	95,880	1	101,664
1143	Operations Analyst	1	49,704		
1127	Chief Performance Analyst	2	95,880	2	101,664
0801	Executive Administrative Assistant I	1	47,532		
0705	Director Public Affairs	1	103,716	1	101,664
0323	Administrative Assistant III - Excluded			2	43,308

AMENDMENT TO 2017 BUDGET RECOMMENDATIONS

Corporate Fund-0100

Code	Department and Item	STRIKE Number	STRIKE Amount	ADD Number	ADD Amount
	06-Department of Innovation and Technology				
	Technology Planning and Policy-3106				
9777	IT Director - DoIT	1	98,664		
	Enterprise Architecture-3110				
	Enterprise Architecture-4113				
9777	IT Director - DoIT			1	118,464
	Citywide Financial Systems-3115				
	Financial Systems-4130				
0625	Chief Programmer/Analyst	1	115,932	1	119,124
	Citywide Services Systems-3126				
1912	Project Coordinator			1	57,252
	Technical Operations-3140				
	End User Computing Operations-4154				
9777	IT Director - DoIT	1	106,848	1	108,984
1912	Project Coordinator			1	59,976
	Security Management-3210				
1912	Project Coordinator	1	57,252		
	Analytics and Performance Management-3215				
0659	Principal Data Base Analyst	1	110,904	1	111,192
0625	Chief Programmer/Analyst	1	115,932	1	119,124
	Content Management and Process Moderization-3217				
9777	IT Director - DoIT			1	98,664
	Application Development-3220				
0625	Chief Programmer/Analyst	1	110,076	1	113,868
	LESS TURNOVER		388,357		451,304

AMENDMENT TO 2017 BUDGET RECOMMENDATIONS

Corporate Fund-0100

Code	Department and Item	STRIKE Number	STRIKE Amount	ADD Number	ADD Amount
	15-City Council				
	Council Office of Financial Analysis-2012				
.0700	Contingencies		25,000		27,160
	Council Office of Financial Analysis-3012				
9613	Chief Administrative Officer	1	110,112	1	107,952

AMENDMENT TO 2017 BUDGET RECOMMENDATIONS

Corporate Fund-0100

Code	Department and Item	STRIKE Number	STRIKE Amount	ADD Number	ADD Amount
	27-Department of Finance				
	City Comptroller-2011				
	Fiscal Administration-3011				
9684	Deputy Director	1	118,020	1	120,444

AMENDMENT TO 2017 BUDGET RECOMMENDATIONS

Corporate Fund-0100

Code	Department and Item	STRIKE Number	STRIKE Amount	ADD Number	ADD Amount
	27-Department of Finance				
	Financial Strategy and Operations-2015				
	Financial Operations-3017				
	Payroll Systems and Operations-4036				
9651	Deputy Comptroller	1	118,020	1	120,444
0192	Auditor II	2	92,388	3	92,388
0192	Auditor II	1	60,312		

AMENDMENT TO 2017 BUDGET RECOMMENDATIONS

Corporate Fund-0100

Code	Department and Item	STRIKE Number	STRIKE Amount	ADD Number	ADD Amount
	27-Department of Finance				
	Revenue Services and Operations-2020				
	Tax Policy and Administration-3156				
	Tax Enforcement-4667				
0192	Auditor II	14	92,388	13	92,388
0192	Auditor II	2	60,312	3	60,312
	LESS TURNOVER		654,831		659,679

AMENDMENT TO 2017 BUDGET RECOMMENDATIONS

Corporate Fund-0100

Code	Department and Item	STRIKE Number	STRIKE Amount	ADD Number	ADD Amount
	28-City Treasurer				
.0181	Mobile Communication Services		7,812		9,312
	Administration-3020				
9676	Assistant City Treasurer	1	110,088	1	114,552

AMENDMENT TO 2017 BUDGET RECOMMENDATIONS

Corporate Fund-0100

Code	Department and Item	STRIKE Number	STRIKE Amount	ADD Number	ADD Amount
	31-Department of Law				
	Building and License Enforcement-3011				
1643	Assistant Corporation Counsel	10	60,084	11	60,084
1631	Law Clerk	26,270H	14.23H	26,270H	14.51H
1617	Paralegal II	1	50,676		
0440	Reader	2,000H	13.20H		
	Constitutional and Commercial Litigation-3014				
1641	Assistant Corporation Counsel Supervisor - Senior	1	89,160		
1641	Assistant Corporation Counsel Supervisor - Senior			1	115,272
	Torts-3019				
	Corporate Torts-4001				
1643	Assistant Corporation Counsel	2	79,116	1	79,116
1643	Assistant Corporation Counsel	1	77,328	1	95,676
1643	Assistant Corporation Counsel			1	68,496
	Employment Litigation-3022				
	Corporate Employment Litigation-4006				
1643	Assistant Corporation Counsel	2	73,944	3	73,944
	Labor-3028				
	Corporate Labor-4011				
1643	Assistant Corporation Counsel	6	60,084	5	60,084
1643	Assistant Corporation Counsel			1	63,384
	Legal Counsel-3031				
9684	Deputy Director	1	137,076		
	Aviation, Environmental and Regulatory Litigation-3038				
	Corporate Litigation-4017				
1643	Assistant Corporation Counsel	1	65,112		
1643	Assistant Corporation Counsel	1	63,384		
1643	Assistant Corporation Counsel	3	60,084	4	60,084
1643	Assistant Corporation Counsel			1	73,944
	Investigations and Prosecutions-3039				
	Prosecutions-4041				
1641	Assistant Corporation Counsel Supervisor - Senior	1	118,752		

AMENDMENT TO 2017 BUDGET RECOMMENDATIONS

Corporate Fund-0100

Code	Department and Item	STRIKE Number	STRIKE Amount	ADD Number	ADD Amount
	31-Department of Law				
	Real Estate-3045				
1641	Assistant Corporation Counsel Supervisor - Senior			1	118,752
	Collections, Ownership and Administrative Litigation-3049				
1643	Assistant Corporation Counsel	1	73,944		
1643	Assistant Corporation Counsel	2	61,692	1	61,692
1643	Assistant Corporation Counsel	8	60,084	7	60,084
1631	Law Clerk	24,153H	14.23H	24,153H	14.51H
	Federal Civil Rights Litigation-3125				
9684	Deputy Director			1	139,812
1643	Assistant Corporation Counsel	1	101,136		
1643	Assistant Corporation Counsel	2	73,944	1	73,944
1643	Assistant Corporation Counsel	1	65,112	2	65,112
1643	Assistant Corporation Counsel	2	63,384	1	63,384
1643	Assistant Corporation Counsel	22	60,084	21	60,084
1643	Assistant Corporation Counsel			1	80,904
1643	Assistant Corporation Counsel			1	79,116
1641	Assistant Corporation Counsel Supervisor - Senior	1	115,272		
1641	Assistant Corporation Counsel Supervisor - Senior	5	89,160	6	89,160
1617	Paralegal II	5	50,676	6	50,676

AMENDMENT TO 2017 BUDGET RECOMMENDATIONS

Corporate Fund-0100

Code	Department and Item	STRIKE Number	STRIKE Amount	ADD Number	ADD Amount
	33-Department of Human Resources				
	Workforce Compliance-3015				
1385	Disability Officer	1	94,560	1	99,648

AMENDMENT TO 2017 BUDGET RECOMMENDATIONS

Corporate Fund-0100

Code	Department and Item	STRIKE Number	STRIKE Amount	ADD Number	ADD Amount
	35-Department of Procurement Services				
	Departmental Administration-3006				
	Administration-4006				
1617	Paralegal II			1	50,676
1554	Assistant Procurement Officer	1	88,452		
0702	Public Relations Rep II			1	50,676
0309	Coordinator of Special Projects			1	62,820
	Contract Management-3012				
	Shared Administrative Services-4026				
1507	Procurement Specialist	1	97,056		
	Architectural and Engineering-4121				
1507	Procurement Specialist			1	97,056
	Certification and Compliance-3022				
1504	Certification/Compliance Officer	2	60,312	3	60,312
0303	Administrative Assistant III	2	46,188	1	46,188
	LESS TURNOVER		183,880		273,724

AMENDMENT TO 2017 BUDGET RECOMMENDATIONS

Corporate Fund-0100

Code	Department and Item	STRIKE Number	STRIKE Amount	ADD Number	ADD Amount
	38-Department of Fleet and Facility Management				
	Bureau of Asset Management-2131				
.0332	Electricity - Street Lighting		6,227,293		5,807,793
	Graphics Services-3106				
	Design Services-4114				
6409	Graphic Artist III	1	68,556		
6409	Graphic Artist III	2	60,564		
6409	Graphic Artist III	1	49,824		
6409	Graphic Artist III			1	80,568
6409	Graphic Artist III			2	70,092
6409	Graphic Artist III			1	57,660

AMENDMENT TO 2017 BUDGET RECOMMENDATIONS

Corporate Fund-0100

		STRIKE		ADD	
Code	**Department and Item**	**Number**	**Amount**	**Number**	**Amount**
	39-Board of Election Commissioners				
	Election and Administration Division-2005				
.0138	For Professional Services for Information Technology Maintenance		232,257		1,132,257

AMENDMENT TO 2017 BUDGET RECOMMENDATIONS

Corporate Fund-0100

Code	Department and Item	STRIKE Number	STRIKE Amount	ADD Number	ADD Amount
	41-Department of Public Health				
	Epidemiology and Emergency Response-3008				
3414	Epidemiologist II	1	83,688		
3407	Epidemiologist III			1	84,864
3404	Public Health Informatics Specialist	1	68,100		
0311	Projects Administrator			1	87,576
	LESS TURNOVER		613,050		633,702

AMENDMENT TO 2017 BUDGET RECOMMENDATIONS

Corporate Fund-0100

Code	Department and Item	STRIKE Number	STRIKE Amount	ADD Number	ADD Amount
	57-Chicago Police Department				
	Bureau of Support Services-3014				
0306	Assistant Director			1	109,512
	Office of the General Counsel-3017				
	Office of the General Counsel-4030				
9758	Assistant General Counsel	2	131,676	1	131,676
1430	Policy Analyst			1	118,080
0708	FOIA Officer			6	50,352
0302	Administrative Assistant II	9	38,376	1	38,376
	Finance Division-3027				
	Payroll Services-4318				
1341	Personnel Assistant	1	38,376		
0450	Clerk IV (Timekeeper)			1	42,108
	Human Resources Division-3029				
	Human Resources-4248				
9684	Deputy Director	1	128,016		
1341	Personnel Assistant	2	38,376		
0302	Administrative Assistant II	1	38,376	3	38,376
	Area Criminal Investigation-3275				
9752	Commander	2	162,684	3	162,684
9752	Commander	1	154,932		
	Patrol Services-3286				
	District Law Enforcement-4319				
9752	Commander	24	162,684	25	162,684
	Community Relations-3289				
	Community Relations Division-4346				
3955	Youth Services Coordinator			1	61,032
0320	Assistant to the Commissioner	1	57,252		
	Crime Control Strategies Section-3433				
9785	Chief	1	185,000		

AMENDMENT TO 2017 BUDGET RECOMMENDATIONS

Corporate Fund-0100

Code	Department and Item	STRIKE Number	STRIKE Amount	ADD Number	ADD Amount
	57-Chicago Police Department				
	Organizational Development - Administration-3450				
9785	Chief			1	185,000
9684	Deputy Director			1	128,016
	Research and Development Division-3453				
0306	Assistant Director	1	109,512		

AMENDMENT TO 2017 BUDGET RECOMMENDATIONS

Corporate Fund-0100

Code	Department and Item	STRIKE Number	STRIKE Amount	ADD Number	ADD Amount
	58-Office of Emergency Management and Communications				
	Technology-3040				
	IT Management-4100				
0625	Chief Programmer/Analyst	2	118,020	2	119,124
0625	Chief Programmer/Analyst	1	96,720	1	99,768
	LESS TURNOVER		1,917,248		1,922,504

AMENDMENT TO 2017 BUDGET RECOMMENDATIONS

Corporate Fund-0100

Code	Department and Item	STRIKE Number	STRIKE Amount	ADD Number	ADD Amount
	59-Chicago Fire Department				
	Operations-3104				
	Fire Suppression and Rescue-4118				
8801	Firefighter - EMT	3	59,730	1	59,730
8733	Fire Engineer	14	94,122	13	94,122
	Fire Investigations-4123				
8794	Fire Marshal - EMT	5	59,730	6	59,730
	Support Services-3108				
	Equipment/Supplies-4134				
8733	Fire Engineer			1	70,980
8731	Firefighter			1	56,304
	LESS TURNOVER		14,913,076		14,886,508

AMENDMENT TO 2017 BUDGET RECOMMENDATIONS

Corporate Fund-0100

Code	Department and Item	STRIKE Number	STRIKE Amount	ADD Number	ADD Amount
	60-Civilian Office of Police Accountability				
.0140	For Professional and Technical Services and Other Third Party Benefit Agreements		680,524		684,044
	Investigations-3010				
9680	Deputy Chief Administrator	1	126,624	3	126,624
9680	Deputy Chief Administrator	1	126,564		
	Legal-3015				
1617	Paralegal II	1	60,384		
1617	Paralegal II	5	50,676	6	50,676
	LESS TURNOVER		3,976,324		3,974,516

AMENDMENT TO 2017 BUDGET RECOMMENDATIONS

Corporate Fund-0100

Code	Department and Item	STRIKE Number	STRIKE Amount	ADD Number	ADD Amount
	67-Department of Buildings				
	Administration-3006				
	Office of the Commissioner-4001				
1430	Policy Analyst	1	58,992	1	60,468
	Plan Review-3015				
5425	Project Manager - Buildings			1	126,912
5425	Project Manager - Buildings			1	124,440
0310	Project Manager	1	126,912		
0310	Project Manager	1	124,440		
	LESS TURNOVER		357,168		358,644

AMENDMENT TO 2017 BUDGET RECOMMENDATIONS

Corporate Fund-0100

Code	Department and Item	STRIKE Number	STRIKE Amount	ADD Number	ADD Amount
	70-Department of Business Affairs and Consumer Protection				
	Advocacy and Outreach-3010				
	Cable Municipal Channel-4020				
0947	Studio Equipment Manager	1	105,120	1	107,220
	Prosecutions and Investigations-3029				
	Business Compliance-4012				
1646	Attorney	1	56,182		
	Prosecutions-4013				
1646	Attorney	4	56,182	5	56,182
	LESS TURNOVER		494,957		497,057

AMENDMENT TO 2017 BUDGET RECOMMENDATIONS

Corporate Fund-0100

Code	Department and Item	STRIKE Number	STRIKE Amount	ADD Number	ADD Amount
	81-Department of Streets and Sanitation				
	Commissioner's Office-2005				
	Departmental Administration-3004				
	Administrative Support-4002				
0705	Director Public Affairs	1	104,736	1	102,672

AMENDMENT TO 2017 BUDGET RECOMMENDATIONS

Corporate Fund-0100

Code	Department and Item	STRIKE Number	STRIKE Amount	ADD Number	ADD Amount
	81-Department of Streets and Sanitation				
	Bureau of Sanitation-2020				
	Solid Waste Collection-3050				
	Refuse Collection-4025				
6324	Sanitation Laborer	1	36.21H		

AMENDMENT TO 2017 BUDGET RECOMMENDATIONS

Corporate Fund-0100

Code	Department and Item	STRIKE Number	STRIKE Amount	ADD Number	ADD Amount
	81-Department of Streets and Sanitation				
	Bureau of Street Operations-2045				
.0157	Rental of Equipment and Services		1,771,620		2,186,120
.0162	Repair/Maintenance of Equipment		5,800		10,800
	Equipment Support Services-3320				
7633	Hoisting Engineer	1H	46.80H		

AMENDMENT TO 2017 BUDGET RECOMMENDATIONS

Corporate Fund-0100

Code	Department and Item	STRIKE Number	STRIKE Amount	ADD Number	ADD Amount
	84-Chicago Department of Transportation				
	Division of Administration-2115				
	Information Technology-3219				
0625	Chief Programmer/Analyst	1	113,412	1	88,080
	LESS TURNOVER		207,607		184,699

AMENDMENT TO 2017 BUDGET RECOMMENDATIONS

Corporate Fund-0100

Code	Department and Item	STRIKE Number	STRIKE Amount	ADD Number	ADD Amount
	84-Chicago Department of Transportation				
	Division of Electrical Operations-2150				
	Electrical Operations and Maintenance-3270				
	Electrical Administration-4270				
9679	Deputy Commissioner	1	125,400	1	127,824

AMENDMENT TO 2017 BUDGET RECOMMENDATIONS

Corporate Fund-0100

		STRIKE		ADD	
Code	**Department and Item**	**Number**	**Amount**	**Number**	**Amount**
	99-Finance General				
.0042	For the Costs of Claims and Administration for Hospital and Medical Care Provided to Eligible Employees, Provided However, That All Payments to the Independent Utilization Reviewer Shall Be Subject to the Approval of the Chairman of the Committee on the Budget and Government Operations		230,813,903		229,788,063
.9638	For Corporate Fund Subsidy of Chicago Public Library		19,081,000		18,985,000

AMENDMENT TO 2017 BUDGET RECOMMENDATIONS

Water Fund-0200

Code	Department and Item	STRIKE Number	STRIKE Amount	ADD Number	ADD Amount
	03-Office of Inspector General				
	Legal-3015				
1262	Assistant Inspector General	1	99,108	1	102,084
1215	Chief Assistant Inspector General	1	111,192	1	114,552

AMENDMENT TO 2017 BUDGET RECOMMENDATIONS

Water Fund-0200

Code	Department and Item	STRIKE Number	STRIKE Amount	ADD Number	ADD Amount
	31-Department of Law				
	Labor-3028				
	Water Labor-4012				
1641	Assistant Corporation Counsel Supervisor - Senior	1	89,160	1	98,592

AMENDMENT TO 2017 BUDGET RECOMMENDATIONS

Water Fund-0200

Code	Department and Item	STRIKE Number	STRIKE Amount	ADD Number	ADD Amount
	88-Department of Water Management				
	Bureau of Administrative Support-2010				
	Information Technology-3071				
0625	Chief Programmer/Analyst	1	115,932	1	119,124

AMENDMENT TO 2017 BUDGET RECOMMENDATIONS

Water Fund-0200

Code	Department and Item	STRIKE Number	STRIKE Amount	ADD Number	ADD Amount
	88-Department of Water Management				
	Bureau of Engineering Services-2015				
	Inspections Services-3116				
	Water Inspection Services-4001				
2233	Plumbing Inspector - In Charge	2	8,712.50M	3	8,712.50M

AMENDMENT TO 2017 BUDGET RECOMMENDATIONS

Water Fund-0200

Code	Department and Item	STRIKE Number	STRIKE Amount	ADD Number	ADD Amount
	99-Finance General				
.9097	For Capital Construction		134,607,659		134,484,149

AMENDMENT TO 2017 BUDGET RECOMMENDATIONS

Vehicle Tax Fund-0300

Code	Department and Item	STRIKE Number	STRIKE Amount	ADD Number	ADD Amount
	25-City Clerk				
	Customer Processing Center-3030				
6409	Graphic Artist III	1	24.85H		
6409	Graphic Artist III			1	50,676
0310	Project Manager	1	58,224	1	76,716

AMENDMENT TO 2017 BUDGET RECOMMENDATIONS

Vehicle Tax Fund-0300

Code	Department and Item	STRIKE Number	STRIKE Amount	ADD Number	ADD Amount
	31-Department of Law				
	Investigations and Prosecutions-3039				
	Prosecutions-4341				
1643	Assistant Corporation Counsel	3	60,084	2	60,084
1631	Law Clerk	20,010H	14.23H	20,010H	14.51H
	Collections, Ownership and Administrative Litigation-3349				
1643	Assistant Corporation Counsel	2	60,084	1	60,084
1643	Assistant Corporation Counsel			1	63,384
	LESS TURNOVER		47,714		15,273

AMENDMENT TO 2017 BUDGET RECOMMENDATIONS

Vehicle Tax Fund-0300

Code	Department and Item	STRIKE Number	STRIKE Amount	ADD Number	ADD Amount
	84-Chicago Department of Transportation				
	Division of In-House Construction-2155				
	Project Oversight-3355				
9679	Deputy Commissioner	1	126,564	1	127,824

AMENDMENT TO 2017 BUDGET RECOMMENDATIONS

Motor Fuel Tax Fund-0310

		STRIKE		ADD	
Code	Department and Item	Number	Amount	Number	Amount
	38-Department of Fleet and Facility Management				
	Bureau of Asset Management-2131				
.0332	Electricity - Street Lighting		15,173,076		15,592,576

AMENDMENT TO 2017 BUDGET RECOMMENDATIONS

Motor Fuel Tax Fund-0310

		STRIKE		ADD	
Code	**Department and Item**	**Number**	**Amount**	**Number**	**Amount**
	81-Department of Streets and Sanitation				
	Bureau of Street Operations-2045				
.0157	Rental of Equipment and Services		414,500		
.0162	Repair/Maintenance of Equipment		5,000		

AMENDMENT TO 2017 BUDGET RECOMMENDATIONS

Sewer Fund-0314

Code	Department and Item	STRIKE Number	STRIKE Amount	ADD Number	ADD Amount
	03-Office of Inspector General				
	Legal-3015				
1262	Assistant Inspector General	1	99,108	1	102,084
	Investigations-3020				
1260	Chief Investigator - IG	2	95,880	2	101,664
	Audit and Program Review-3027				
1127	Chief Performance Analyst	1	95,880	1	101,664

AMENDMENT TO 2017 BUDGET RECOMMENDATIONS

Sewer Fund-0314

Code	Department and Item	STRIKE Number	STRIKE Amount	ADD Number	ADD Amount
	31-Department of Law				
	Collections, Ownership and Administrative Litigation-3349				
1641	Assistant Corporation Counsel Supervisor - Senior	1	98,592	1	92,352
	LESS TURNOVER		21,184		14,944

AMENDMENT TO 2017 BUDGET RECOMMENDATIONS

Sewer Fund-0314

Code	Department and Item	STRIKE Number	STRIKE Amount	ADD Number	ADD Amount
	88-Department of Water Management				
	Bureau of Operations and Distribution-2025				
	System Installation and Maintenance-3261				
	Sewer System Installation and Maintenance-4012				
9410	Laborer - Apprentice	68,340H	24.12H	65,340H	24.12H
	LESS TURNOVER		3,773,665		3,721,633

AMENDMENT TO 2017 BUDGET RECOMMENDATIONS

Sewer Fund-0314

		STRIKE		ADD	
Code	**Department and Item**	**Number**	**Amount**	**Number**	**Amount**
	99-Finance General				
.9097	For Capital Construction		58,720,237		54,220,237
.9376	For Transfers to Sewer Rate Stabilization Account				4,500,000

AMENDMENT TO 2017 BUDGET RECOMMENDATIONS

Library Fund-0346

Code	Department and Item	STRIKE Number	STRIKE Amount	ADD Number	ADD Amount
	06-Department of Innovation and Technology				
	Shared Services-3230				
1912	Project Coordinator	1	59,976		
	LESS TURNOVER		36,827		36,617

AMENDMENT TO 2017 BUDGET RECOMMENDATIONS

Library Fund-0346

Code	Department and Item	STRIKE Number	STRIKE Amount	ADD Number	ADD Amount
	91-Chicago Public Library				
.0135	For Delegate Agencies				40,000
.0196	Data Circuits		1,110,885		1,070,885
	Administration and Support Services-3005				
0702	Public Relations Rep II	2	50,676	3	50,676
0501	Librarian I	5	49,704	4	49,704
0447	Senior Library Clerk	1	53,076	2	53,076
	References and Circulation Services-3010				
0449	Head Library Clerk	6	38,376	5	38,376
0447	Senior Library Clerk	2	31,872	3	31,872
0445	Library Clerk	19	29,064	20	29,064
	Technical Services-3016				
0431	Clerk IV	1	38,376		
	Property Management Services-3021				
7183	Motor Truck Driver	4	35.60H	3	35.60H
	LESS TURNOVER		2,672,090		2,672,508

AMENDMENT TO 2017 BUDGET RECOMMENDATIONS

Special Events and Municipal Hotel Operators' Occupation Tax Fund-0355

Code	Department and Item	STRIKE Number	STRIKE Amount	ADD Number	ADD Amount
	23-Department of Cultural Affairs and Special Events				
.9805	For Festival Production		7,252,145		7,240,253
	Marketing and Communication-3225				
6409	Graphic Artist III	1	82,668		
6409	Graphic Artist III			1	84,420
0705	Director Public Affairs	1	90,516	1	100,656

AMENDMENT TO 2017 BUDGET RECOMMENDATIONS

City Colleges Bond Redemption and Interest Fund-0549

		STRIKE		ADD	
Code	**Department and Item**	**Number**	**Amount**	**Number**	**Amount**
	99-Finance General				
.0902	Interest on First Lien Bonds		23,916,000		23,895,000
.0960	For Loss in Collection of Taxes		1,444,000		1,465,000

AMENDMENT TO 2017 BUDGET RECOMMENDATIONS

Chicago Midway Airport Fund-0610

Code	Department and Item	STRIKE Number	STRIKE Amount	ADD Number	ADD Amount
	58-Office of Emergency Management and Communications				
.0020	Overtime				145,000
.0091	Uniform Allowance		3,500		7,350
.0319	Clothing		6,300		56,700

AMENDMENT TO 2017 BUDGET RECOMMENDATIONS

Chicago Midway Airport Fund-0610

		STRIKE		ADD	
Code	**Department and Item**	**Number**	**Amount**	**Number**	**Amount**
	99-Finance General				
.0029	For Health Maintenance Organization Premiums (HMO) Provided to Eligible Employees and Their Families		1,402,296		1,203,046

AMENDMENT TO 2017 BUDGET RECOMMENDATIONS

Municipal Employees' Annuity and Benefit Fund-0681

Code	Department and Item	STRIKE Number	STRIKE Amount	ADD Number	ADD Amount
	99-Finance General				
.0980	Municipal Employees' Annuity and Benefit Obligation Fund				56,000,000

AMENDMENT TO 2017 BUDGET RECOMMENDATIONS

Chicago O'Hare Airport Fund-0740

Code	Department and Item	STRIKE Number	STRIKE Amount	ADD Number	ADD Amount
	03-Office of Inspector General				
	Audit and Program Review-3027				
1127	Chief Performance Analyst	1	95,880	1	101,664

AMENDMENT TO 2017 BUDGET RECOMMENDATIONS

Chicago O'Hare Airport Fund-0740

Code	Department and Item	STRIKE Number	STRIKE Amount	ADD Number	ADD Amount
	28-City Treasurer				
	Administration-3020				
0809	Executive Secretary I	1	38,376		
0801	Executive Administrative Assistant I			1	47,532
	Economic Development-3025				
0117	Assistant Director of Finance	1	76,776	1	80,076

AMENDMENT TO 2017 BUDGET RECOMMENDATIONS

Chicago O'Hare Airport Fund-0740

Code	Department and Item	STRIKE Number	STRIKE Amount	ADD Number	ADD Amount
	31-Department of Law				
	Aviation, Environmental and Regulatory Litigation-3038				
	Aviation Litigation-4034				
1643	Assistant Corporation Counsel	1	60,084		
1643	Assistant Corporation Counsel			1	99,864

AMENDMENT TO 2017 BUDGET RECOMMENDATIONS

Chicago O'Hare Airport Fund-0740

		STRIKE		ADD	
Code	**Department and Item**	**Number**	**Amount**	**Number**	**Amount**
	58-Office of Emergency Management and Communications				
.0020	Overtime				185,000

AMENDMENT TO 2017 BUDGET RECOMMENDATIONS

Chicago O'Hare Airport Fund-0740

Code	Department and Item	STRIKE Number	STRIKE Amount	ADD Number	ADD Amount
	85-Department of Aviation				
	Chicago-O'Hare International Airport-2015				
	Chicago-O'Hare International Airport-3015				
	Human Resources-4402				
0309	Coordinator of Special Projects	1	93,300	1	97,740
	External Communications-4406				
0702	Public Relations Rep II	1	50,676		
	Revenue Management-4411				
0228	Principal Revenue Analyst	2	70,020		
0228	Principal Revenue Analyst			2	83,688
	MIS - Departmental-4412				
0431	Clerk IV			1	45,696
0303	Administrative Assistant III	1	46,188		
	Administration Facilities-4700				
0302	Administrative Assistant II			1	38,376
	Custodial/Labor Services-4727				
0302	Administrative Assistant II	1	38,376		
	Security Operations-4800				
8621	Manager of Emergency Management Services			1	73,212
0311	Projects Administrator	1	106,116		
	Terminal Operations-4910				
0702	Public Relations Rep II			1	50,676
0431	Clerk IV	1	45,696		
0302	Administrative Assistant II			1	38,376
	Airport Planning and Development-4911				
0620	GIS Analyst			1	54,984
0613	GIS Manager	2	103,704	1	95,760
0311	Projects Administrator	3	85,848	4	85,848
0311	Projects Administrator	1	83,328		
	LESS TURNOVER		3,968,098		4,148,034

AMENDMENT TO 2017 BUDGET RECOMMENDATIONS

Tax Increment Financing Administration Fund-0B21

Code	Department and Item	STRIKE Number	STRIKE Amount	ADD Number	ADD Amount
	28-City Treasurer				
	Economic Development-3025				
9673	Deputy City Treasurer	1	94,560	1	98,664

AMENDMENT TO 2017 BUDGET RECOMMENDATIONS

Tax Increment Financing Administration Fund-0B21

		STRIKE		ADD	
Code	**Department and Item**	**Number**	**Amount**	**Number**	**Amount**
	31-Department of Law				
	Finance and Economic Development-3044				
1643	Assistant Corporation Counsel	1	68,496		
	LESS TURNOVER		5,642		

AMENDMENT TO 2017 BUDGET RECOMMENDATIONS

Tax Increment Financing Administration Fund-0B21

Code	Department and Item	STRIKE Number	STRIKE Amount	ADD Number	ADD Amount
	54-Department of Planning and Development				
	Zoning and Land Use-3083				
	Planning, Design and Historic Preservation-4077				
1441	Coordinating Planner	1	87,312		
1441	Coordinating Planner			1	84,156
	LESS TURNOVER		168,380		106,474

AMENDMENT TO 2017 BUDGET RECOMMENDATIONS

Garbage Collection Fund-0B32

		STRIKE		ADD	
Code	Department and Item	Number	Amount	Number	Amount
	81-Department of Streets and Sanitation				
	Bureau of Sanitation-2020				
	Solid Waste Collection-3050				
	Supervisory and Clerical-4021				
9679	Deputy Commissioner	1	119,196	1	121,596
	Refuse Collection-4025				
6324	Sanitation Laborer	561	36.21H	562	36.21H
	LESS TURNOVER		2,007,894		2,085,611

Round 1- 2017 Technical Amendments

G R

Estimate Of Grant Revenue for 2016
Technical Amendment 1

	Strike	ADD
Anticipated awards from Agencies of the Federal Government	$ 1,051,770,000	$1,061,271,000
Anticipated awards from Agencies of the State Government	$ 168,988,000	$172,215,000
Anticipated awards fromPublic and Private Agencies	$ 29,283,000	$29,283,000
Community Development Block Grant Program Income	$ 5,084,000	$5,084,000
Grant Program Income	$ 9,329,000	$9,329,000
	$ 1,264,454,000	**$1,277,182,000**
Total Increase/ (Decrease)		**$12,728,000**

Estimate Of Grant Revenue for 2017
Technical Amendment 1

	Strike	ADD
Anticipated awards from Agencies of the Federal Government	$ 1,334,742,000	$1,373,507,000
Anticipated awards from Agencies of the State Government	$ 227,389,000	$229,589,000
Anticipated awards fromPublic and Private Agencies	$ 20,533,000	$20,935,000
Community Development Block Grant Program Income	$ 2,159,000	$2,159,000
Grant Program Income	$ 2,966,000	$2,966,000
	$ 1,587,789,000	**$1,629,156,000**
Total Increase/ (Decrease)		**$41,367,000**

AMENDMENT TO 2017 BUDGET RECOMMENDATIONS

CORRECTIONS AND REVISIONS OF BUDGET RECOMMENDATIONS

0925 - Grant Funds **G 1**

FUND	DEPARTMENT AND ITEM			STRIKE AMOUNT	ADD AMOUNT	INCREASE/ (DECREASE)
	05- Office of Budget and Management					
0J63	2880 Community Development Block Grant (CDBG) - Disaster Recovery - Carryover	Federal	2017	$ 1,827,000	$ 400,000	$ (1,427,000)
	TOTAL		2017	**$ 1,827,000**	**$ 400,000**	**$ (1,427,000)**

0925 - Grant Funds **G 2**

FUND	DEPARTMENT AND ITEM			STRIKE AMOUNT	ADD AMOUNT	INCREASE/ (DECREASE)
	48-Mayor's Office for People with Disabilities					
0819	2802 Access Chicago Support- Carryover	Private	2017	$ 49,000	$ 51,000	$ 2,000
	Total		**2017**	**$ 49,000**	**$ 51,000**	**$ 2,000**

0925 - Grant Funds G 3

FUND	DEPARTMENT AND ITEM				STRIKE AMOUNT	ADD AMOUNT	INCREASE/ (DECREASE)
		50- Department of Family and Support Service					
0T05	2903	Area Plan on Aging - Older Americans Act- State	State	2016	$ -	$ 2,925,000	$ 2,925,000
0T14	2946	Senior Health Assistance Program	State	2016	$ -	$ 302,000	$ 302,000
		TOTAL		**2016**	**$ -**	**$ 3,227,000**	**$ 3,227,000**

0925 - Grant Funds **G 4**

FUND	DEPARTMENT AND ITEM			STRIKE AMOUNT	ADD AMOUNT	INCREASE/ (DECREASE)
	54- Department of Planning and Development					
0J63	2880 Community Development Block Grant (CDBG) - Disaster Recovery - Carryover	Federal	2017	$ 500,000	$ 9,447,000	$ 8,947,000
	TOTAL		**2017**	**$ 500,000**	**$ 9,447,000**	**$ 8,947,000**

0925 - Grant Funds G 5

FUND	DEPARTMENT AND ITEM			STRIKE AMOUNT	ADD AMOUNT	INCREASE/ (DECREASE)
	58- Office of Emergency Management and Communications					
0M02	2825 Hazardous Materials Emergency Preparedness Planning	Federal	2017	$ -	$ 74,000	$ 74,000
		Total	**2017**	**$ -**	**$ 74,000**	**$ 74,000**

0925 - Grant Funds **G 6**

FUND	DEPARTMENT AND ITEM			STRIKE AMOUNT	ADD AMOUNT	INCREASE/ (DECREASE)
	84- Chicago Department of Transportation					
0L81	2922 IDOT Section 408 Traffic Safety	State	2017	$ 500,000	$ 1,700,000	$ 1,200,000
	New Freedom	Federal	2017	$ -	$ 1,800,000	$ 1,800,000
0J63	2999 Community Development Block Grant (CDBG) - Disaster Recovery - Carryover	Federal	2017	$ -	$ 13,652,000	$ 13,652,000
	Total		2017	**$ 500,000**	**$ 17,152,000**	**$ 16,652,000**

0925 - Grant Funds G 7

FUND	DEPARTMENT AND ITEM				STRIKE AMOUNT	ADD AMOUNT	INCREASE/ (DECREASE)
	85- Department of Aviation						
0624	2810	O'Hare Airport - Airport Improvement	Federal	2016	$ 70,989,000	$ 80,490,000	$ 9,501,000
		Total		2016	**$ 70,989,000**	**$ 80,490,000**	**$ 9,501,000**

0925 - Grant Funds G 8

FUND	DEPARTMENT AND ITEM		STRIKE AMOUNT	ADD AMOUNT	INCREASE/ (DECREASE)
	88-Department of Water Management				
0J63	2880 Community Development Block Grant (CDBG) - Disaster Recovery - Carryover	2017	$ 7,475,000	$ 23,594,000	$ 16,119,000
	Total	2017	**$ 7,475,000**	**$ 23,594,000**	**$ 16,119,000**

0925 - Grant Funds **G 9**

FUND	DEPARTMENT AND ITEM				STRIKE AMOUNT	ADD AMOUNT	INCREASE/ (DECREASE)
		91- Chicago Public Library					
0J89	2847	Engaging Library Patrons in the Digital Space	State	2017	$ -	$ 1,000,000	$ 1,000,000
			Total	2017	**$ -**	**$ 1,000,000**	**$ 1,000,000**
			TOTAL	**2016**	**$ 70,989,000**	**$ 83,717,000**	**$ 12,728,000**
			TOTAL	**2017**	**$ 10,351,000**	**$ 51,718,000**	**$ 41,367,000**

YEAR 2017 ANNUAL APPROPRIATION ORDINANCE, AS AMENDED.
[SO2016-7780]

On motion of Alderman Ervin, the City Council took up for consideration the report of the Committee on the Budget and Government Operations, deferred and published in the *Journal of the Proceedings of the City Council of the City of Chicago* of November 9, 2016, page 36533, recommending that the City Council pass the proposed Year 2017 Annual Appropriation Ordinance, as amended, printed on pages 36534 through 37160. The motion *Prevailed.*

Thereupon, on motion of Alderman Ervin, the said proposed ordinance, as amended, was *Passed* by yeas and nays as follows:

Yeas -- Aldermen Moreno, Hopkins, Dowell, King, Hairston, Sawyer, Mitchell, Harris, Beale, Sadlowski Garza, Thompson, Cárdenas, Quinn, Burke, Lopez, Foulkes, D. Moore, Curtis, O'Shea, Cochran, Muñoz, Zalewski, Scott, Solis, Maldonado, Burnett, Ervin, Taliaferro, Reboyras, Santiago, Waguespack, Mell, Ramirez-Rosa, Villegas, Mitts, Sposato, Laurino, O'Connor, Napolitano, Reilly, Smith, Tunney, Arena, Cappleman, Pawar, Osterman, J. Moore, Silverstein -- 48.

Nays -- None.

The following is said ordinance as passed (for printing purposes, the following Year 2017 Annual Appropriation Ordinance, as amended, incorporates all amendments adopted by the City Council on November 16, 2016):

THE ANNUAL APPROPRIATION ORDINANCE OF
THE CITY OF CHICAGO FOR THE YEAR 2017.

WHEREAS, The City of Chicago (the "City") is a home rule unit of government as defined in Article VII, Section 6(a) of the Illinois Constitution and, as such, may exercise any power and perform any function pertaining to its government and affairs; and

WHEREAS, The management of its finances is a matter pertaining to the government and affairs of the City; and

WHEREAS, It is appropriate and in the best interests of the City that the City Council adopt an annual appropriation for the year 2017 in accordance with the powers granted to the City, including its powers as a home rule municipality; now, therefore,

Be It Ordained by the City Council of the City of Chicago:

SECTION 1. The following sums of money set apart according to departments and other separate agencies of the City Government are appropriated from the respective funds designated in this ordinance for the objects and purposes stated herein, and no other, to defray necessary expenses and liabilities of the City of Chicago to be paid or incurred

during the fiscal year beginning January 1, 2017. References hereinafter to Community Development Block Grant funds are provided for descriptive purposes only, and shall not be considered appropriations.

SECTION 2. The estimates of current assets and liabilities as of January 1, 2017, the estimates of the amounts of such assets and of the revenues available for appropriation, the amounts appropriated, the objects and purposes of such appropriations and the salary rates of all City officers and employees are shown in detail hereinafter.

SECTION 3. The objects and purposes for which appropriations are made are designated herein by asterisk, except for the accounts .0901 through .0999 and the accounts .9001 through .9999 (for purposes of this section, collectively "9-series accounts"), which specifically designate each object and purpose. When expenditures are made from any appropriation in a 9-series account, such expenditures shall be accounted for pursuant to statutory standard classifications, designating objects and purposes of operation and administration.

SECTION 4. Included in the appropriation for Personal Services in applicable departments, bureaus and agencies is an account appearing as Code Number ".0015 Schedule Salary Adjustments" provided for the purpose of implementing the Classification and Pay Plan for classified City employees (for purposes of this section, "Classification and Pay Plan"), which the Department of Human Resources shall keep on file. The class grade for each class of positions in Schedule A to the Classification and Pay Plan shall determine the salary range applicable to all positions of the class. The Title Bargaining Unit Table, which the Department of Human Resources shall keep on file, shall determine the salary schedule applicable to bargaining unit and non-bargaining unit employees. The Classification and Pay Plan and the Salary Schedules thereto, and the "Regulations Governing the Administration of the Classification Plan and Employee Benefits for Classified Positions Set Forth in the Annual Appropriation Ordinance", also commonly known as the Salary Resolution, are by reference adopted by the City Council, and are incorporated into and made a part of this ordinance.

SECTION 5. The appropriation for estimated liabilities as of January 1, 2017, shall not be construed as approval of any such liabilities, but shall be regarded only as appropriations for the payment thereof when they have been found to be valid and legal obligations against the City of Chicago and have been properly vouchered and audited.

SECTION 6. The appropriations herein made for personal services shall be regarded as maximum amounts to be expended from such appropriations. Such expenditures shall be further limited to personnel only as needed, or as may be required by law, not to exceed the maximum designated in this ordinance for any office or position by title. When there is no limitation as to the maximum that may be employed for any officer or position by title, one person may be employed, or more than one person may be employed with the approval of the Budget Director, regardless of whether such title is printed in the singular or plural. The salary or wage rate fixed shall be regarded as the maximum salary or wage rate for the respective offices or positions, provided that salaries or wage rates are subject to change by the City Council during the fiscal year in accordance with contracts approved by the City Council. The salary or wage rates fixed are on a yearly basis unless otherwise indicated. Abbreviations or symbols used in this ordinance are as follows: m. monthly; d. daily; h. hourly.

An employee may be assigned to a title not appearing within the appropriation of the employee's department, in lieu of a specific title appearing in the appropriation, upon the written recommendation of the department head and approval of the Commissioner of Human Resources, the Budget Director and the Chairman of the Committee on the Budget and Government Operations or their respective designees. Such assignment may be requested and approved when the title requested is appropriate to the function of the department, and reflects the skills, training and experience of the employee. In no event shall the authority conferred herein be exercised in violation of the City's hiring plans, as amended.

No officer or employee shall have the right to demand continuous employment or compensation by reason of any appropriation if, upon the determination of the department head, his or her services are not needed or it becomes necessary to lay him or her off on account of lack of work or lack of funds.

In case of a vacancy in any office or position, the head of the department in which the vacancy occurs shall not be required to fill such office or position if, in his or her judgment and discretion, there is no necessity thereof.

The Commissioner of Human Resources shall prepare a report to be presented to the City Council on the 20th day following each quarter, or posted online on a quarterly basis, indicating all employees whose titles appear herein under one department or agency and who have been working for another department or agency for more than 60 days in the previous three-month period. Such report shall indicate the name, title and salary of each such employee, the department or agency in which the title appears, the department or agency to which the employee is assigned, and a description of the duties being performed under the assignment. This provision shall not apply to work performed by one department or agency for another pursuant to contract. The first report shall be presented on April 20, 2017, and shall cover the period beginning January 1, 2017.

SECTION 7. The Commissioner of Human Resources shall prepare and present to the City Council on the 20th day of each month a written report of all vacancies occurring during the preceding month due to resignation, retirement, death, layoff, promotion, demotion, discharge, or termination. The report shall be submitted on a form to be prepared by the Commissioner of Human Resources. The Commissioner of Human Resources shall prepare and present to the City Council monthly reports on all City employees hired during the preceding quarter.

The Budget Director shall prepare and present to the City Council on the 20th day of each month, or post online on a monthly basis, a report of the overtime compensation paid to employees during the preceding month, on a form to be prepared by the Committee on the Budget and Government Operations.

SECTION 8. Grant applications, expenditures of grant funds, and all other aspects of the grant process described in this section shall be carried out in adherence to City-wide policies and procedures established and administered by the Office of Budget and Management in consultation with the Department of Finance, pursuant to the Mayor's direction, and shall further be subject to the limitations of this section. These mandatory

policies and procedures shall govern all city grants, including those authorized under any municipal code provision or uncodified ordinance.

Subject to such policies and procedures, the Mayor and the heads of the various departments and agencies of the City Government are authorized to apply for grants from governmental and private grantors. With respect to such grants, and also with respect to city funds appropriated for grants to third parties, the Mayor and the heads of the various departments and agencies are authorized to execute grant and subgrant agreements and amendments thereto to effectuate the purposes of such grants and appropriations; to indemnify the grantor with respect to the performance of the grant, subject to the approval of the Corporation Counsel; and to execute such documents, and provide such additional information, assurances and certifications as are necessary, in connection with any of the foregoing, all subject to the foregoing mandatory Office of Budget and Management policies and procedures.

To the extent that revenue of a grant is not described in the appropriation from Fund 925 -- Grant Funds, or that an amendment increases the budget of a project beyond the appropriation described hereinafter, no expenditure of such grant revenues shall be made without prior approval of the City Council.

The Comptroller and the heads of the various departments and agencies of the City Government shall administer the revenues of grants received by standard accounts, in accordance with the standard classification of accounts and with the manual of the Department of Finance.

No later than the 10th day of each month, the Budget Director shall provide to the Committee on Finance a compilation of all grants awarded to the City in the preceding month.

On or before May 15, 2017, and on or before November 15, 2017, the Office of Budget and Management shall provide to the Committee on the Budget and Government Operations a report showing all federal and state funds received or administered by the City for the time periods October 1, 2016, through March 31, 2017, and April 1, 2017, through September 30, 2017, respectively. Community Development Block Grant funds shall be excluded from this report. The report shall list the amounts disbursed and purposes for which disbursements were made, and shall indicate the Grantor of the funds, purpose, service area(s) and number of positions supported.

In connection with any delegate agency grant agreements entered into between the City and the respective delegate agencies for 2017, the Chief Procurement Officer shall be authorized to resolve disputes between the respective delegate agency and the appropriate City department or agency and to promulgate and implement regulations in connection therewith.

SECTION 9. Any employee who is required and is authorized to use his or her personally owned automobile in the regular conduct of official City business shall be allowed and paid at the rate established from time to time by the Internal Revenue Service

for the number of miles per month use of such privately owned automobile, to a maximum amount of $550 per month, such maximum to be adjusted upward on February 1 of each year by the percentage increase, if any, in the Transportation Expenditure Category of the Consumer Price Index for All Urban Consumers (CPI-U): U.S. City Average for the previous year, as rounded to the nearest $5 increment. Each annual adjustment shall be based on the adjusted amount for the previous year. Provided further, the foregoing computation shall be subject to provisions contained in contracts approved by the City Council between the City and recognized collective bargaining agents; and provided further that this allowance is subject to change by the City Council during the fiscal year in accordance with such contracts.

SECTION 10. In accordance with Section 2-60-080 of the Municipal Code, no expenditure may be made from any fund or line item account herein for the purpose of executing settlement agreements or entering into consent orders except upon order of the City Council. Provided, however, that this section shall not apply to: (i) settlement agreements or consent orders entered into where the amount is $100,000 or less, or (ii) offers of judgment of $500,000 or less made and accepted pursuant to Federal Rule of Civil Procedure 68, if before making any such offer of judgment, the Corporation Counsel obtains the written concurrence of both the Chairman and Vice-Chairman of the Committee on Finance, following a careful review of the facts and circumstances, that the making of such an offer is likely to reduce the City's liability in the case in question.

SECTION 11. The head of each department or other agency shall submit to the Committee on the Budget and Government Operations on or before June 15, 2017, a detailed report showing what steps have been taken to improve or maintain productivity in the department or agency since June 1, 2016, and the results which those steps have brought about. The form of the report shall be defined by the Committee on the Budget and Government Operations, and shall be submitted to the Budget Director by May 1, 2017, for distribution to the various departments and other agencies.

SECTION 12. There is hereby established the MEABF Obligations Fund, which shall be exclusively dedicated to payment of MEABF Obligations. The Budget Director is directed to annually place into the MEABF Obligations Fund such unencumbered monies as she deems necessary to fulfill MEABF Obligations, and to ensure the timely distribution to MEABF of those monies. Monies placed in the MEABF Obligations Fund shall be deemed to be appropriated in and for each year that they are distributed to satisfy MEABF Obligations. For purposes of this Section, the term "MEABF" means the Municipal Employees' Annuity and Benefit Fund of Chicago, and the term "MEABF Obligations" means employer contributions: (i) that the City of Chicago is obligated pursuant to 40 ILCS 5/8-101, et seq., to make to the MEABF and (ii) that the Budget Director does not anticipate will be fully satisfied by tax revenues dedicated to that purpose in a given year.

SECTION 13. To the extent that any ordinance, resolution, rule, order or provision of the Municipal Code, or part thereof, is in conflict with the provisions of this ordinance, the provisions of this ordinance shall be controlling. If any section, paragraph, clause or provision of this ordinance shall be held invalid, the invalidity of such section, paragraph, clause or provision shall not affect any of the other provisions of this ordinance.

Summary A

COMPARATIVE STATEMENT OF CORPORATE FUND REVENUES BY MAJOR SOURCES FOR THE YEARS 2015, 2016 AND 2017

Sources	Revised 2015	Published 2016	Revised 2016	Estimated 2017
Local Tax				
Municipal Public Utility Tax	$451,840,000	$441,000,000	$441,000,000	$437,020,000
Chicago Sales Tax / Home Rule Retailers' Occupation Tax	308,300,000	315,883,000	315,883,000	326,040,000
Transaction Taxes	326,432,000	344,700,000	344,700,000	394,940,000
Transportation Taxes	188,024,000	240,445,000	240,445,000	241,440,000
Recreation Taxes	205,026,000	218,016,000	218,016,000	221,563,000
Business Taxes	110,948,000	113,900,000	113,900,000	123,920,000
Total - Local Tax	**$1,590,570,000**	**$1,673,944,000**	**$1,673,944,000**	**$1,744,923,000**
Proceeds and Transfers In				
Proceeds and Transfers In	$33,071,000	$26,000,000	$26,000,000	$37,000,000
Total - Proceeds and Transfers In	**$33,071,000**	**$26,000,000**	**$26,000,000**	**$37,000,000**
Intergovernmental Revenue				
State Income Tax	$260,800,000	$265,300,000	$265,300,000	$267,350,000
State Sales Tax / Retailers' Occupation Tax	339,624,000	361,900,000	361,900,000	372,800,000
Personal Property Replacement Tax	159,219,000	170,400,000	170,400,000	132,268,000
Municipal Auto Rental Tax	4,101,000	4,400,000	4,400,000	4,400,000
Reimbursements for City Services	1,600,000	1,800,000	1,800,000	1,800,000
Total - Intergovernmental Revenue	**$765,344,000**	**$803,800,000**	**$803,800,000**	**$778,618,000**
Local Non-Tax Revenue				
Licenses, Permits, and Certificates	$136,915,000	$124,831,000	$124,831,000	$128,000,000
Fines, Forfeitures and Penalties	369,500,000	350,500,000	350,500,000	358,800,000
Charges for Services	132,304,000	112,605,000	112,605,000	114,905,000
Municipal Parking	6,420,000	10,105,000	10,105,000	21,800,000
Leases, Rentals and Sales	30,167,000	36,028,000	36,028,000	36,003,000
Interest Income	2,000,000	4,400,000	4,400,000	1,500,000
Internal Service Earnings	353,326,000	358,542,000	358,542,000	358,885,000
Other Revenue	115,066,000	70,000,000	70,000,000	101,530,000
Total - Local Non-Tax Revenue	**$1,145,698,000**	**$1,067,011,000**	**$1,067,011,000**	**$1,121,423,000**
Total - All Sources	**$3,534,683,000**	**$3,570,755,000**	**$3,570,755,000**	**$3,681,964,000**
Net Current Assets at January 1				37,000,000
Net Total - All Sources	**$3,534,683,000**	**$3,570,755,000**	**$3,570,755,000**	**$3,718,964,000**

Summary B

SUMMARY OF ESTIMATED RESOURCES FROM WHICH APPROPRIATIONS ARE MADE FOR YEAR 2017

Fund No.	Funds	Gross Tax Levy (Revenue)	Other Revenue	Total Revenue	Prior Year Surplus/Deficit	Total Appropriable
PROPERTY TAX SUPPORTED FUNDS						
0510	Bond Redemption and Interest Series Fund	$397,998,000	$283,362,000	$681,360,000		$681,360,000
0516	Library Bond Redemption Fund	4,221,000		4,221,000	116,000	4,337,000
0521	Library Note Redemption and Interest Tender Notes Series "B" Fund	80,420,000		80,420,000		80,420,000
0549	City Colleges Bond Redemption and Interest Fund	36,112,000		36,112,000	520,000	36,632,000
0681	Municipal Employees' Annuity and Benefit Fund	124,706,000	198,282,000	322,988,000		322,988,000
0682	Laborers' and Retirement Board Annuity and Benefit Fund	11,070,000	24,930,000	36,000,000		36,000,000
0683	Policemen's Annuity and Benefit Fund	490,685,000	9,315,000	500,000,000		500,000,000
0684	Firemen's Annuity and Benefit Fund	212,622,000	14,378,000	227,000,000		227,000,000
Total	**PROPERTY TAX SUPPORTED FUNDS**	**$1,357,834,000**	**$530,267,000**	**$1,888,101,000**	**$636,000**	**$1,888,737,000**
NON-PROPERTY TAX FUNDS						
0100	Corporate Fund		$3,681,964,000	$3,681,964,000	$37,000,000	$3,718,964,000
0200	Water Fund		782,736,000	782,736,000		782,736,000
0300	Vehicle Tax Fund		192,432,000	192,432,000	30,000,000	222,432,000
0310	Motor Fuel Tax Fund		58,796,000	58,796,000	4,232,000	63,028,000
0314	Sewer Fund		368,205,000	368,205,000		368,205,000
0346	Library Fund		98,475,000	98,475,000	3,976,000	102,451,000
0353	Emergency Communication Fund		94,661,000	94,661,000	752,000	95,413,000
0355	Special Events and Municipal Hotel Operators' Occupation Tax Fund		42,500,000	42,500,000	3,436,000	45,936,000
0383	Motor Fuel Tax Debt Service		12,922,000	12,922,000	2,761,000	15,683,000
0505	Sales Tax Bond Redemption Fund		38,923,000	38,923,000		38,923,000
0525	Emergency Communication Bond Redemption and Interest Fund		22,329,000	22,329,000		22,329,000
0610	Chicago Midway Airport Fund		290,075,000	290,075,000		290,075,000
0740	Chicago O'Hare Airport Fund		1,210,291,000	1,210,291,000		1,210,291,000
0934	Affordable Housing Opportunity Fund		35,255,000	35,255,000		35,255,000
0B09	CTA Real Property Transfer Tax Fund		66,440,000	66,440,000		66,440,000
0B21	Tax Increment Financing Administration Fund		10,486,000	10,486,000		10,486,000
0B32	Garbage Collection Fund		61,240,000	61,240,000		61,240,000
0B82	Neighborhood Opportunity Fund		9,700,000	9,700,000		9,700,000
Total	**NON-PROPERTY TAX FUNDS**		**$7,077,430,000**	**$7,077,430,000**	**$82,157,000**	**$7,159,587,000**
Total	**All Funds**	**$1,357,834,000**	**$7,607,697,000**	**$8,965,531,000**	**$82,793,000**	**$9,048,324,000**
	Deduct Transfers between Funds					696,951,000
Total	**All Funds**					**$8,351,373,000**
	Deduct Proceeds of Debt					77,203,000
Net Total	**All Funds**					**$8,274,170,000**

(For Further Details See Estimate Statements)

11/16/2016 COMMUNICATIONS, ETC. 37359

Summary C

SUMMARY OF APPROPRIATIONS FROM FUNDS BY MAJOR PURPOSES FOR YEAR 2017

Fund No.	General Expense	Capital Outlay	Debt Service	Pension Funds	Specific Levies for Loss in Collection of Taxes	Total Appropriation
Property Tax Supported Funds						
0510 - Bond Redemption and Interest Series Fund			$665,441,000		$15,919,000	$681,360,000
0516 - Library Bond Redemption Fund			4,169,000		168,000	4,337,000
0521 - Library Note Redemption and Interest Tender Notes Series "B" Fund			77,203,000		3,217,000	80,420,000
0549 - City Colleges Bond Redemption and Interest Fund			35,167,000		1,465,000	36,632,000
0681 - Municipal Employees' Annuity and Benefit Fund				322,988,000		322,988,000
0682 - Laborers' and Retirement Board Annuity and Benefit Fund				36,000,000		36,000,000
0683 - Policemen's Annuity and Benefit Fund				500,000,000		500,000,000
0684 - Firemen's Annuity and Benefit Fund				227,000,000		227,000,000
Total - Property Tax Supported Funds			**$781,980,000**	**$1,085,988,000**	**$20,769,000**	**$1,888,737,000**
Non-Property Tax Supported Funds						
0100 - Corporate Fund	$3,595,709,193	$2,312,235	$15,478,572	$105,464,000		$3,718,964,000
0200 - Water Fund	534,494,860	5,636,460	218,123,680	24,481,000		782,736,000
0300 - Vehicle Tax Fund	221,216,975	1,215,025				222,432,000
0310 - Motor Fuel Tax Fund	63,028,000					63,028,000
0314 - Sewer Fund	214,712,940	440,910	143,554,150	9,497,000		368,205,000
0346 - Library Fund	97,510,000	100,000	1,700,000	3,141,000		102,451,000
0353 - Emergency Communication Fund	95,413,000					95,413,000
0355 - Special Events and Municipal Hotel Operators' Occupation Tax Fund	45,936,000					45,936,000
0383 - Motor Fuel Tax Debt Service			15,683,000			15,683,000
0505 - Sales Tax Bond Redemption Fund			38,923,000			38,923,000
0525 - Emergency Communication Bond Redemption and Interest Fund			22,329,000			22,329,000
0610 - Chicago Midway Airport Fund	161,311,510	1,241,990	117,959,500	9,562,000		290,075,000
0740 - Chicago O'Hare Airport Fund	576,853,700	11,973,300	582,704,000	38,760,000		1,210,291,000
0934 - Affordable Housing Opportunity Fund	35,255,000					35,255,000
0B09 - CTA Real Property Transfer Tax Fund	66,440,000					66,440,000
0B21 - Tax Increment Financing Administration Fund	10,486,000					10,486,000
0B32 - Garbage Collection Fund	61,240,000					61,240,000
0B82 - Neighborhood Opportunity Fund	9,700,000					9,700,000
Total - Non-Property Tax Supported Funds	**$5,789,307,178**	**$22,919,920**	**$1,156,454,902**	**$190,905,000**		**$7,159,587,000**
Total - All Funds	**$5,789,307,178**	**$22,919,920**	**$1,938,434,902**	**$1,276,893,000**	**$20,789,000**	**$9,048,324,000**
Deduct Transfers between Funds						696,951,000
Total - All Funds						**$8,351,373,000**
Deduct Proceeds of Debt						77,203,000
Net Total - All Funds						**$8,274,170,000**

Summary D

SUMMARY OF PROPOSED 2017 APPROPRIATIONS BY FUNDS, DEPARTMENTS, AND OBJECT CLASSIFICATIONS

	Personnel Services	Contractual Services	Travel	Commodities	Equipment	Permanent Improvement and Land	Specific Items and Contingencies	Totals
0100 - Corporate Fund								
001 - Office of the Mayor	$6,279,625	$229,458	$27,830	$30,000				$6,566,913
003 - Office of Inspector General	4,903,182	649,464	5,025	14,635	25,000		980	5,598,286
005 - Office of Budget and Management	2,935,512	33,986	1,000	5,800				2,976,298
006 - Department of Innovation and Technology	8,959,990	11,130,446	4,050	23,650				20,118,136
015 - City Council								
1005 - City Council	$15,763,286	$70,150	$1,000				$4,990,072	$20,824,508
1010 - City Council Committees	4,204,260	305,406	8,000	166,000	9,500		212,350	4,905,516
1012 - Council Office of Financial Analysis	274,056						27,160	301,216
2295 - Legislative Reference Bureau	362,144			4,000				366,144
Total - 015 - City Council	$20,603,746	$375,556	$9,000	$170,000	$9,500		$5,229,582	$26,397,384
025 - City Clerk	2,586,818	506,047		56,290				3,149,155
027 - Department of Finance								
2011 - City Comptroller	$2,801,459	$48,718	$2,386	$17,920				$2,870,483
2012 - Accounting and Financial Reporting	4,685,632	771,732	3,000	15,000				5,475,364
2015 - Financial Strategy and Operations	5,705,951	1,053,327	4,200	64,300	90,000			6,917,778
2020 - Revenue Services and Operations	24,103,475	28,822,452	10,000	204,159	150,000			53,290,086
Total - 027 - Department of Finance	$37,296,517	$30,696,229	$19,586	$301,379	$240,000			$68,553,711
028 - City Treasurer	884,725	650,488	15,000	6,500				1,556,713
030 - Department of Administrative Hearings	3,180,187	5,374,378	2,000	34,504				8,591,069
031 - Department of Law	25,582,962	2,827,601	98,908	113,317				28,622,788
033 - Department of Human Resources	5,939,510	436,518	2,560	29,775			210,000	6,618,363
035 - Department of Procurement Services	5,993,845	682,618	10,090	21,635				6,708,188
038 - Department of Fleet and Facility Management								
2103 - Bureau of Finance and Administration	$2,955,090	$651,723		$45,500				$3,652,313
2126 - Bureau of Facility Management	33,540,371	26,471,552	16,000	4,044,575				64,072,498
2131 - Bureau of Asset Management	3,667,460	14,743,395		38,045,945			503,687	56,960,487
2140 - Bureau of Fleet Operations	36,989,303	15,293,600	10,000	20,776,624				73,069,527
Total - 038 - Department of Fleet and Facility Management	$77,152,224	$57,160,270	$26,000	$62,912,644			$503,687	$197,754,825
039 - Board of Election Commissioners	7,194,282	4,211,739	6,336	211,942				11,624,299
041 - Department of Public Health	16,069,402	15,153,391	10,850	726,480	30,234			31,990,357
045 - Commission on Human Relations	1,094,682	68,737	600	1,500				1,165,519
048 - Mayor's Office for People with Disabilities	1,184,353	189,195	12,311	8,586			20,000	1,414,445
050 - Department of Family and Support Services	4,546,247	624,448	3,800	28,040			71,232,719	76,435,254
054 - Department of Planning and Development	9,526,223	3,435,533	7,310	20,883	10,000		1,191,700	14,191,649
055 - Police Board	283,272	188,882	500	990				473,644
056 - Independent Police Review Authority	2,896,323							2,896,323
057 - Chicago Police Department	1,363,775,959	24,128,452	305,570	5,914,450	36,250		40,580,419	1,434,741,100

Summary D

Summary of Proposed 2017 Appropriations by Funds, Departments, and Object Classifications - Continued

0100 - Corporate Fund - Continued

	Personnel Services	Contractual Services	Travel	Commodities	Equipment	Permanent Improvement and Land	Specific Items and Contingencies	Totals
058 - Office of Emergency Management and Communications	84,840,005	16,093,112	81,717	1,303,127	87,727			102,405,688
059 - Chicago Fire Department	562,284,906	6,180,239	50,900	2,766,514	164,000		12,782,000	584,228,559
060 - Civilian Office of Police Accountability	5,916,810	1,300,432	15,000	84,990				7,317,232
067 - Department of Buildings	19,723,099	2,784,013	155,000	41,620			3,400,000	26,103,732
070 - Department of Business Affairs and Consumer Protection	13,666,267	4,517,757	37,343	140,234				18,361,601
073 - Commission on Animal Care and Control	4,635,433	1,120,744	480	584,079				6,340,736
077 - License Appeal Commission	76,932	101,995		500				179,427
078 - Board of Ethics	756,420	62,272	3,905	3,210				825,807
081 - Department of Streets and Sanitation								
2005 - Commissioner's Office	$1,640,506	$433,693	$200	$6,150			$540,000	$2,620,549
2006 - Administrative Services Division	1,771,308	35,008	250	5,250				1,811,816
2020 - Bureau of Sanitation	38,705,963	51,413,643		160,016	33,102			90,312,724
2025 - Bureau of Rodent Control	8,657,255	1,476,806		92,962	8,722			10,235,745
2045 - Bureau of Street Operations	19,458,131	2,796,920		440,125				22,695,176
2060 - Bureau of Forestry	16,256,114	2,553,656	4,700	95,645	11,575			18,921,690
Total - 081 - Department of Streets and Sanitation	$86,489,277	$58,709,726	$5,150	$800,148	$53,399		$540,000	$146,597,700
084 - Chicago Department of Transportation								
2105 - Commissioner's Office	$2,363,946	$101,754	$3,000	$7,100			$1,300,000	$3,775,800
2115 - Division of Administration	5,263,687	197,326	1,300	11,600				5,473,913
2130 - Division of Traffic Safety	834,209	14,611,410	5,600	5,100				15,456,319
2140 - Division of Sign Management	3,310,842	436,157		508,983	7,800			4,263,782
2145 - Division of Project Development	3,239,535	785,489	6,000	31,900			250,000	4,312,924
2150 - Division of Electrical Operations	8,261,458	441,790	16,000	562,625	21,000			9,302,873
2155 - Division of In-House Construction	12,929,072	262,752	1,600	305,161	15,325			13,513,910
Total - 084 - Chicago Department of Transportation	$36,202,749	$16,836,678	$33,500	$1,432,469	$44,125		$1,550,000	$56,099,521
099 - Finance General	398,304,395	77,399,087		115,200	1,612,000		334,928,896	812,359,578
Total - 0100 - Corporate Fund	**$2,821,765,879**	**$343,859,491**	**$951,321**	**$77,905,091**	**$2,312,235**		**$472,169,983**	**$3,718,964,000**
Percent of Total	**75.88**	**9.25**	**.03**	**2.09**	**.06**		**12.70**	**100.00**

Summary D

Summary of Proposed 2017 Appropriations by Funds, Departments, and Object Classifications - Continued

	Personnel Services	Contractual Services	Travel	Commodities	Equipment	Permanent Improvement and Land	Specific Items and Contingencies	Totals
0200 - Water Fund								
003 - Office of Inspector General	$1,009,393	$125,255	$2,173	$8,320			$12,445	$1,157,586
005 - Office of Budget and Management	124,080							124,080
006 - Department of Innovation and Technology		6,337,313						6,337,313
027 - Department of Finance								
2011 - City Comptroller		$6,552						$6,552
2012 - Accounting and Financial Reporting	258,609							258,609
2015 - Financial Strategy and Operations	218,794	91,374						310,168
2020 - Revenue Services and Operations	2,389,106	5,990,247		32,187			30,000	8,441,540
Total - 027 - Department of Finance	$2,866,509	$6,088,173		$32,187			$30,000	$9,016,869
028 - City Treasurer	310,308	141,820						452,128
031 - Department of Law	1,401,660	172,617	6,112	6,794			1,176	1,588,359
033 - Department of Human Resources	235,392	3,808		208			28,584	267,992
035 - Department of Procurement Services	185,646							185,646
038 - Department of Fleet and Facility Management								
2126 - Bureau of Facility Management		$131,885		$6,274				$138,159
2131 - Bureau of Asset Management		477,112		23,241,956				23,719,068
2140 - Bureau of Fleet Operations	4,416,388	747,129		1,465,798				6,629,315
Total - 038 - Department of Fleet and Facility Management	$4,416,388	$1,356,126		$24,714,028				$30,486,542
067 - Department of Buildings	2,443,209	24,266	17,000	3,008				2,487,483
088 - Department of Water Management								
2005 - Commissioner's Office	$4,735,905	$5,311,733	$18,450	$349,250	$110,000			$10,525,338
2010 - Bureau of Administrative Support	4,658,360	418,827	2,500	31,600	100,930		82,500	5,294,717
2015 - Bureau of Engineering Services	4,503,655	3,311,500	46,500	65,250	3,500			7,930,405
2020 - Bureau of Water Supply	57,091,658	8,334,100	5,293	18,835,454	1,744,500		100,000	86,111,005
2025 - Bureau of Operations and Distribution	62,198,826	9,689,613		7,198,223	654,215	2,946,315	367,919	83,055,111
2035 - Bureau of Meter Services	11,384,392	21,100	33,125	157,500	77,000			11,673,117
Total - 088 - Department of Water Management	$144,572,796	$27,086,873	$105,868	$26,637,277	$2,690,145	$2,946,315	$550,419	$204,589,693
099 - Finance General	34,234,278	6,530,906					485,277,125	526,042,309
Total - 0200 - Water Fund	**$191,799,659**	**$47,867,157**	**$131,153**	**$51,401,822**	**$2,690,145**	**$2,946,315**	**$485,899,749**	**$782,736,000**

Summary D

Summary of Proposed 2017 Appropriations by Funds, Departments, and Object Classifications - Continued

	Personnel Services	Contractual Services	Travel	Commodities	Equipment	Permanent Improvement and Land	Specific Items and Contingencies	Totals
0300 - Vehicle Tax Fund								
015 - City Council	$682,129			$5,000			$16,387	$703,516
025 - City Clerk	4,190,647	2,215,387	23,940	422,570			20,000	6,872,544
027 - Department of Finance								
2015 - Financial Strategy and Operations	$427,552							$427,552
2020 - Revenue Services and Operations	473,085	4,500		500	1,177,575			1,655,660
Total - 027 - Department of Finance	$900,637	$4,500		$500	$1,177,575			$2,083,212
031 - Department of Law	1,334,205	86,960	3,228	5,170			700	1,430,263
038 - Department of Fleet and Facility Management								
2126 - Bureau of Facility Management		$900,625		$38,426				$939,051
2131 - Bureau of Asset Management		4,607,138		8,873,752				13,480,890
2140 - Bureau of Fleet Operations		3,434,944						3,434,944
Total - 038 - Department of Fleet and Facility Management		$8,942,707		$8,912,178				$17,854,885
067 - Department of Buildings	477,747	31,000		3,008				511,755
081 - Department of Streets and Sanitation								
2020 - Bureau of Sanitation	$5,124,687	$2,057,511			$500			$7,182,698
2045 - Bureau of Street Operations	3,993,051	1,877,686		241,219	33,700		5,000	6,150,656
2070 - Bureau of Traffic Services	14,103,098	8,906,175		133,600			728,000	23,870,873
Total - 081 - Department of Streets and Sanitation	$23,220,836	$12,841,372		$374,819	$34,200		$733,000	$37,204,227
084 - Chicago Department of Transportation								
2125 - Division of Engineering	$7,687,137	$4,847,267	$44,878	$18,310				$12,597,592
2135 - Division of Infrastructure Management	5,129,590	4,775,094	99,200	39,150			4,000	10,047,034
2150 - Division of Electrical Operations	5,205,604	1,299,485	117,560	1,553,710	3,250			8,179,609
2155 - Division of In-House Construction	44,793,399	393,853	18,500	2,746,963			35,000	47,987,715
Total - 084 - Chicago Department of Transportation	$62,815,730	$11,315,699	$280,138	$4,358,133	$3,250		$39,000	$78,811,950
099 - Finance General	28,053,486	10,703,956					38,202,206	76,959,648
Total - 0300 - Vehicle Tax Fund	**$121,675,417**	**$46,141,581**	**$307,306**	**$14,081,378**	**$1,215,025**		**$39,011,293**	**$222,432,000**
0310 - Motor Fuel Tax Fund								
038 - Department of Fleet and Facility Management				$15,592,576				$15,592,576
081 - Department of Streets and Sanitation				12,721,200				12,721,200
084 - Chicago Department of Transportation								
2150 - Division of Electrical Operations	$12,970,658			$2,250,825				$15,221,483
2155 - Division of In-House Construction	6,735,591	825,000		8,175,334				15,735,925
Total - 084 - Chicago Department of Transportation	$19,706,249	$825,000		$10,426,159				$30,957,408
099 - Finance General							3,756,816	3,756,816
Total - 0310 - Motor Fuel Tax Fund	**$19,706,249**	**$825,000**		**$38,739,935**			**$3,756,816**	**$63,028,000**

Summary D

Summary of Proposed 2017 Appropriations by Funds, Departments, and Object Classifications - Continued

	Personnel Services	Contractual Services	Travel	Commodities	Equipment	Permanent Improvement and Land	Specific Items and Contingencies	Totals
0314 - Sewer Fund								
003 - Office of Inspector General	$652,811	$118,461	$2,173	$11,312			$26,182	$810,939
027 - Department of Finance								
2011 - City Comptroller		$9,100						$9,100
2015 - Financial Strategy and Operations		79,140						79,140
Total - 027 - Department of Finance		$88,240						$88,240
028 - City Treasurer	192,336	77,064						269,400
031 - Department of Law	712,638	84,200	3,496	4,136			560	805,030
038 - Department of Fleet and Facility Management								
2131 - Bureau of Asset Management		$497,903		$862,695				$1,360,598
2140 - Bureau of Fleet Operations	2,698,200	557,098		754,603				4,009,901
Total - 038 - Department of Fleet and Facility Management	$2,698,200	$1,055,001		$1,617,298				$5,370,499
067 - Department of Buildings	1,476,418	716,352	15,000	3,008				2,210,778
088 - Department of Water Management								
2015 - Bureau of Engineering Services	$2,269,798	$9,300	$1,000	$6,500	$3,000			$2,289,598
2025 - Bureau of Operations and Distribution	49,758,967	5,717,274	104,390	4,283,500	437,910		12,942,702	73,244,743
Total - 088 - Department of Water Management	$52,028,765	$5,726,574	$105,390	$4,290,000	$440,910		$12,942,702	$75,534,341
099 - Finance General	12,920,768	1,393,580					268,801,425	283,115,773
Total - 0314 - Sewer Fund	**$70,681,936**	**$9,259,472**	**$126,059**	**$5,925,754**	**$440,910**		**$281,770,869**	**$368,205,000**
0346 - Library Fund								
006 - Department of Innovation and Technology	$1,142,765							$1,142,765
038 - Department of Fleet and Facility Management								
2126 - Bureau of Facility Management		$6,965,769		$574,772				$7,540,541
2131 - Bureau of Asset Management		1,387,517		3,970,380				5,357,897
2140 - Bureau of Fleet Operations		37,485		15,000				52,485
Total - 038 - Department of Fleet and Facility Management		$8,390,771		$4,560,152				$12,950,923
091 - Chicago Public Library	52,712,229	3,286,890	23,880	600,811			30,000	56,653,810
099 - Finance General	9,870,103	1,227,429			100,000		20,505,970	31,703,502
Total - 0346 - Library Fund	**$63,725,097**	**$12,905,090**	**$23,880**	**$5,160,963**	**$100,000**		**$20,535,970**	**$102,451,000**
0353 - Emergency Communication Fund								
099 - Finance General		$100,000					$95,313,000	$95,413,000
Total - 0353 - Emergency Communication Fund		**$100,000**					**$95,313,000**	**$95,413,000**

Summary D

Summary of Proposed 2017 Appropriations by Funds, Departments, and Object Classifications - Continued

	Personnel Services	Contractual Services	Travel	Commodities	Equipment	Permanent Improvement and Land	Specific Items and Contingencies	Totals
0355 - Special Events and Municipal Hotel Operators' Occupation Tax Fund								
001 - Office of the Mayor	$382,056							$382,056
015 - City Council	153,388			8,720				162,108
023 - Department of Cultural Affairs and Special Events	6,485,703	3,240,303	10,500	95,000			21,461,045	31,292,551
099 - Finance General	1,048,311	4,857,034					8,193,940	14,099,285
Total - 0355 - Special Events and Municipal Hotel Operators' Occupation Tax Fund	**$8,069,458**	**$8,097,337**	**$10,500**	**$103,720**			**$29,654,985**	**$45,936,000**
0383 - Motor Fuel Tax Debt Service								
099 - Finance General							$15,683,000	$15,683,000
Total - 0383 - Motor Fuel Tax Debt Service							**$15,683,000**	**$15,683,000**
0505 - Sales Tax Bond Redemption Fund								
099 - Finance General							$38,923,000	$38,923,000
Total - 0505 - Sales Tax Bond Redemption Fund							**$38,923,000**	**$38,923,000**
0510 - Bond Redemption and Interest Series Fund								
099 - Finance General							$681,360,000	$681,360,000
Total - 0510 - Bond Redemption and Interest Series Fund							**$681,360,000**	**$681,360,000**
0516 - Library Bond Redemption Fund								
099 - Finance General							$4,337,000	$4,337,000
Total - 0516 - Library Bond Redemption Fund							**$4,337,000**	**$4,337,000**
0521 - Library Note Redemption and Interest Tender Notes Series "B" Fund								
099 - Finance General							$80,420,000	$80,420,000
Total - 0521 - Library Note Redemption and Interest Tender Notes Series "B" Fund							**$80,420,000**	**$80,420,000**
0525 - Emergency Communication Bond Redemption and Interest Fund								
099 - Finance General							$22,329,000	$22,329,000
Total - 0525 - Emergency Communication Bond Redemption and Interest Fund							**$22,329,000**	**$22,329,000**
0549 - City Colleges Bond Redemption and Interest Fund								
099 - Finance General							$36,632,000	$36,632,000
Total - 0549 - City Colleges Bond Redemption and Interest Fund							**$36,632,000**	**$36,632,000**

Summary D
Summary of Proposed 2017 Appropriations by Funds, Departments, and Object Classifications - Continued

	Personnel Services	Contractual Services	Travel	Commodities	Equipment	Permanent Improvement and Land	Specific Items and Contingencies	Totals
0610 - Chicago Midway Airport Fund								
027 - Department of Finance								
2011 - City Comptroller		$6,552						$6,552
2012 - Accounting and Financial Reporting	151,447	11,770	840	1,024				165,081
2015 - Financial Strategy and Operations	177,708	77,289						254,997
Total - 027 - Department of Finance	$329,155	$95,611	$840	$1,024				$426,630
028 - City Treasurer	221,604	111,320						332,924
031 - Department of Law	380,119	77,764	3,120	4,431			603	466,037
033 - Department of Human Resources	87,492							87,492
038 - Department of Fleet and Facility Management								
2131 - Bureau of Asset Management		$14,665		$6,627,206				$6,641,871
2140 - Bureau of Fleet Operations	1,399,559	572,020		511,413	410,690			2,893,682
Total - 038 - Department of Fleet and Facility Management	$1,399,559	$586,685		$7,138,619	$410,690			$9,535,553
057 - Chicago Police Department	6,523,837						65,000	6,588,837
058 - Office of Emergency Management and Communications	7,902,121			64,950	17,500			7,984,571
059 - Chicago Fire Department	7,830,740	45,000					157,500	8,033,240
085 - Department of Aviation	20,882,876	78,210,650	12,400	3,470,300	813,800		35,000	103,425,026
099 - Finance General	5,068,361	6,783,434					141,342,895	153,194,690
Total - 0610 - Chicago Midway Airport Fund	**$50,625,864**	**$85,910,464**	**$16,360**	**$10,679,324**	**$1,241,990**		**$141,600,998**	**$290,075,000**
Pension Funds							**$1,085,988,000**	**$1,085,988,000**

Summary D

Summary of Proposed 2017 Appropriations by Funds, Departments, and Object Classifications - Continued

	Personnel Services	Contractual Services	Travel	Commodities	Equipment	Permanent Improvement and Land	Specific Items and Contingencies	Totals
0740 - Chicago O'Hare Airport Fund								
003 - Office of Inspector General	$982,488	$80,720	$2,173	$8,035			$1,201	$1,074,617
027 - Department of Finance								
2011 - City Comptroller		$6,552						$6,552
2012 - Accounting and Financial Reporting	1,968,829	141,175	1,850	10,400				2,122,254
2015 - Financial Strategy and Operations	170,436	183,314						353,750
Total - 027 - Department of Finance	$2,139,265	$331,041	$1,850	$10,400				$2,482,556
028 - City Treasurer	790,182	236,478						1,026,660
031 - Department of Law	2,068,492	142,629	5,625	8,863			1,200	2,226,809
033 - Department of Human Resources	252,388	6,245					26,416	285,049
035 - Department of Procurement Services	1,681,185	120,000	2,400	800				1,804,385
038 - Department of Fleet and Facility Management								
2131 - Bureau of Asset Management		$449,329		$28,542,796				$28,992,125
2140 - Bureau of Fleet Operations	7,386,729	2,193,081		2,684,242	8,038,000			20,302,052
Total - 038 - Department of Fleet and Facility Management	$7,386,729	$2,642,410		$31,227,038	$8,038,000			$49,294,177
057 - Chicago Police Department	18,521,840						100,000	18,621,840
058 - Office of Emergency Management and Communications	6,380,756			20,333	35,000			6,436,089
059 - Chicago Fire Department	29,220,011	176,800					247,500	29,644,311
085 - Department of Aviation	131,231,336	225,889,700	208,000	18,041,300	3,900,300		1,380,000	380,650,636
099 - Finance General	26,291,410	26,394,066					664,058,395	716,743,871
Total - 0740 - Chicago O'Hare Airport Fund	**$226,946,082**	**$256,020,089**	**$220,048**	**$49,316,769**	**$11,973,300**		**$665,814,712**	**$1,210,291,000**
0934 - Affordable Housing Opportunity Fund								
054 - Department of Planning and Development	$1,153,302						$32,949,698	$34,103,000
099 - Finance General							1,152,000	1,152,000
Total - 0934 - Affordable Housing Opportunity Fund	**$1,153,302**						**$34,101,698**	**$35,255,000**
0B09 - CTA Real Property Transfer Tax Fund								
099 - Finance General							$66,440,000	$66,440,000
Total - 0B09 - CTA Real Property Transfer Tax Fund							**$66,440,000**	**$66,440,000**

Summary D

Summary of Proposed 2017 Appropriations by Funds, Departments, and Object Classifications - Continued

	Personnel Services	Contractual Services	Travel	Commodities	Equipment	Permanent Improvement and Land	Specific Items and Contingencies	Totals
0B21 - Tax Increment Financing Administration Fund								
005 - Office of Budget and Management	$96,720							$96,720
027 - Department of Finance	498,974	250,000						748,974
028 - City Treasurer	326,124	107,882						434,006
031 - Department of Law	1,215,348							1,215,348
054 - Department of Planning and Development	3,919,243	138,075					125,000	4,182,318
070 - Department of Business Affairs and Consumer Protection							375,000	375,000
099 - Finance General		534,416					2,899,218	3,433,634
Total - 0B21 - Tax Increment Financing Administration Fund	**$6,056,409**	**$1,030,373**					**$3,399,218**	**$10,486,000**
0B32 - Garbage Collection Fund								
081 - Department of Streets and Sanitation	$60,427,840							$60,427,840
099 - Finance General		812,160						812,160
Total - 0B32 - Garbage Collection Fund	**$60,427,840**	**$812,160**						**$61,240,000**
0B82 - Neighborhood Opportunity Fund								
054 - Department of Planning and Development		$485,000					$9,215,000	$9,700,000
Total - 0B82 - Neighborhood Opportunity Fund		**$485,000**					**$9,215,000**	**$9,700,000**
Total - All Funds	**$3,642,633,192**	**$813,313,214**	**$1,786,627**	**$253,314,756**	**$19,973,605**	**$2,946,315**	**$4,314,356,291**	**$9,048,324,000**
Deduct Transfers between Funds								696,951,000
Total - All Funds								**$8,351,373,000**
Deduct Proceeds of Debt								77,203,000
Net Total - All Funds								**$8,274,170,000**

Summary E
DISTRIBUTION OF PROPOSED APPROPRIATIONS BY FUNCTION AND ORGANIZATION UNITS - 2017

	Corporate Fund	Special Revenue Funds	Pension Funds	Debt Service Funds	Enterprise Funds	Totals
Finance and Administration						
001 - Office of the Mayor	$6,566,913	$382,056				$6,948,969
005 - Office of Budget and Management	2,976,298	96,720			124,080	3,197,098
006 - Department of Innovation and Technology	20,118,136	1,142,765			6,337,313	27,598,214
025 - City Clerk	3,149,155	6,872,544				10,021,699
027 - Department of Finance						
2011 - City Comptroller	$2,870,483				$28,756	$2,899,239
2012 - Accounting and Financial Reporting	5,475,364	748,974			2,545,944	8,770,282
2015 - Financial Strategy and Operations	6,917,778	427,552			998,055	8,343,385
2020 - Revenue Services and Operations	53,290,086	1,655,660			8,441,540	63,387,286
Total - 027 - Department of Finance	$68,553,711	$2,832,186			$12,014,295	$83,400,192
028 - City Treasurer	1,556,713	434,006			2,081,112	4,071,831
030 - Department of Administrative Hearings	8,591,069					8,591,069
031 - Department of Law	28,622,788	2,645,611			5,086,235	36,354,634
033 - Department of Human Resources	6,618,363				640,533	7,258,896
035 - Department of Procurement Services	6,708,188				1,990,031	8,698,219
038 - Department of Fleet and Facility Management						
2103 - Bureau of Finance and Administration	$3,652,313					$3,652,313
2126 - Bureau of Facility Management	64,072,498	8,479,592			138,159	72,690,249
2131 - Bureau of Asset Management	56,960,487	34,431,363			60,713,662	152,105,512
2140 - Bureau of Fleet Operations	73,069,527	3,487,429			33,834,950	110,391,906
Total - 038 - Department of Fleet and Facility Management	$197,754,825	$46,398,384			$94,686,771	$338,839,980
Total - Finance and Administration	**$351,216,159**	**$60,804,272**			**$122,960,370**	**$534,980,801**

Summary E

Distribution of Proposed Appropriations by Function and Organization Units - 2017 - Continued

	Corporate Fund	Special Revenue Funds	Pension Funds	Debt Service Funds	Enterprise Funds	Totals
Infrastructure Services						
081 - Department of Streets and Sanitation						
2005 - Commissioner's Office	$2,620,549					$2,620,549
2006 - Administrative Services Division	1,811,816					1,811,816
2020 - Bureau of Sanitation	90,312,724	67,610,538				157,923,262
2025 - Bureau of Rodent Control	10,235,745					10,235,745
2045 - Bureau of Street Operations	22,695,176	18,871,856				41,567,032
2060 - Bureau of Forestry	18,921,690					18,921,690
2070 - Bureau of Traffic Services		23,870,873				23,870,873
Total - 081 - Department of Streets and Sanitation	$146,597,700	$110,353,267				$256,950,967
084 - Chicago Department of Transportation						
2105 - Commissioner's Office	$3,775,800					$3,775,800
2115 - Division of Administration	5,473,913					5,473,913
2125 - Division of Engineering		12,597,592				12,597,592
2130 - Division of Traffic Safety	15,456,319					15,456,319
2135 - Division of Infrastructure Management		10,047,034				10,047,034
2140 - Division of Sign Management	4,263,782					4,263,782
2145 - Division of Project Development	4,312,924					4,312,924
2150 - Division of Electrical Operations	9,302,873	23,401,092				32,703,965
2155 - Division of In-House Construction	13,513,910	63,723,640				77,237,550
Total - 084 - Chicago Department of Transportation	$56,099,521	$109,769,358				$165,868,879
085 - Department of Aviation						
2010 - Chicago Midway Airport					$103,425,026	$103,425,026
2015 - Chicago-O'Hare International Airport					380,650,636	380,650,636
Total - 085 - Department of Aviation					$484,075,662	$484,075,662
088 - Department of Water Management						
2005 - Commissioner's Office					$10,525,338	$10,525,338
2010 - Bureau of Administrative Support					5,294,717	5,294,717
2015 - Bureau of Engineering Services					10,220,003	10,220,003
2020 - Bureau of Water Supply					86,111,005	86,111,005
2025 - Bureau of Operations and Distribution					156,299,854	156,299,854
2035 - Bureau of Meter Services					11,673,117	11,673,117
Total - 088 - Department of Water Management					$280,124,034	$280,124,034
Total - Infrastructure Services	**$202,697,221**	**$220,122,625**			**$764,199,696**	**$1,187,019,542**

Summary E
Distribution of Proposed Appropriations by Function and Organization Units - 2017 - Continued

	Corporate Fund	Special Revenue Funds	Pension Funds	Debt Service Funds	Enterprise Funds	Totals
Public Safety						
055 - Police Board	$473,644					$473,644
056 - Independent Police Review Authority	2,896,323					2,896,323
057 - Chicago Police Department	1,434,741,100				25,210,677	1,459,951,777
058 - Office of Emergency Management and Communications	102,405,688				14,420,660	116,826,348
059 - Chicago Fire Department	584,228,559				37,677,551	621,906,110
060 - Civilian Office of Police Accountability	7,317,232					7,317,232
Total - Public Safety	**$2,132,062,546**				**$77,308,888**	**$2,209,371,434**
Community Services						
041 - Department of Public Health	$31,990,357					$31,990,357
045 - Commission on Human Relations	1,165,519					1,165,519
048 - Mayor's Office for People with Disabilities	1,414,445					1,414,445
050 - Department of Family and Support Services	76,435,254					76,435,254
091 - Chicago Public Library		56,653,810				56,653,810
Total - Community Services	**$111,005,575**	**$56,653,810**				**$167,659,385**
City Development						
023 - Department of Cultural Affairs and Special Events		$31,292,551				$31,292,551
054 - Department of Planning and Development	14,191,649	47,985,318				62,176,967
Total - City Development	**$14,191,649**	**$79,277,869**				**$93,469,518**
Regulatory						
003 - Office of Inspector General	$5,598,286				$3,043,142	$8,641,428
067 - Department of Buildings	26,103,732	511,755			4,698,261	31,313,748
070 - Department of Business Affairs and Consumer Protection	18,361,601	375,000				18,736,601
073 - Commission on Animal Care and Control	6,340,736					6,340,736
077 - License Appeal Commission	179,427					179,427
078 - Board of Ethics	825,807					825,807
Total - Regulatory	**$57,409,589**	**$886,755**			**$7,741,403**	**$66,037,747**

Summary E
Distribution of Proposed Appropriations by Function and Organization Units - 2017 - Continued

	Corporate Fund	Special Revenue Funds	Pension Funds	Debt Service Funds	Enterprise Funds	Totals
Legislative And Elections						
015 - City Council						
1005 - City Council	$20,824,508					$20,824,508
1010 - City Council Committees	4,905,516	865,624				5,771,140
1012 - Council Office of Financial Analysis	301,216					301,216
2295 - Legislative Reference Bureau	366,144					366,144
Total - 015 - City Council	$26,397,384	$865,624				$27,263,008
039 - Board of Election Commissioners	11,624,299					11,624,299
Total - Legislative And Elections	**$38,021,683**	**$865,624**				**$38,887,307**
General Financing Requirements						
099 - Pension Funds			$1,085,988,000			$1,085,988,000
099 - Loss In Collection Of Taxes				20,769,000		20,769,000
099 - Finance General						
Employee Benefits	$354,104,971	$25,192,828			$58,769,913	$438,067,712
Workers' Compensation	40,000,000	13,105,000			18,405,000	71,510,000
Payment of Judgments	15,423,400	11,800			6,676,500	22,111,700
Debt Service	143,831,979	18,139,816		843,232,000	1,062,119,330	2,067,323,125
Other Citywide Expenditures	258,999,228	253,003,601			533,125,900	1,045,128,729
Total - 099 - Finance General	$812,359,578	$309,453,045		$843,232,000	$1,679,096,643	$3,644,141,266
Total - General Financing Requirements	**$812,359,578**	**$309,453,045**	**$1,085,988,000**	**$864,001,000**	**$1,679,096,643**	**$4,750,898,266**
Total - All Functions	**$3,718,964,000**	**$728,064,000**	**$1,085,988,000**	**$864,001,000**	**$2,651,307,000**	**$9,048,324,000**
Deduct Transfers between Funds						696,951,000
Total - All Functions						**$8,351,373,000**
Deduct Proceeds of Debt						77,203,000
Net Total - All Functions						**$8,274,170,000**

ESTIMATES OF ASSETS AND LIABILITIES AS OF JANUARY 1st, 2017. AND ESTIMATES OF THE AMOUNT OF SUCH ASSETS AND REVENUE WHICH ARE APPROPRIATE FOR THE YEAR 2017.

100 - Corporate Fund

Estimates at January 1, 2017	
Current Assets	$722,981,000
Current Liabilities	685,981,000
Prior Year Available Resources	**$37,000,000**
Estimated Revenue for 2017	**3,681,964,000**
Total appropriable for charges and expenditures (exclusive of liabilities at January 1, 2017)	**$3,718,964,000**

Detail of Corporate Revenue Estimates for 2017

Local Tax

Municipal Public Utility Tax	
Cable Television	$29,500,000
Electric	98,200,000
Electricity IMF	90,300,000
Gas	86,000,000
Natural Gas Use Tax	35,000,000
Telecommunications	98,020,000
Total	**$437,020,000**
Chicago Sales Tax / HROT	**$326,040,000**
Transaction Taxes	
Lease of Personal Property	$222,040,000
Motor Vehicle Lessor Tax	6,800,000
Real Property Transfer	166,100,000
Total	**$394,940,000**
Transportation Taxes	
Ground Transportation Tax	$54,000,000
Parking Tax	138,400,000
Vehicle Fuel Tax	49,040,000
Total	**$241,440,000**
Recreation Taxes	
Amusement Tax	$143,150,000
Auto Amusement Tax	450,000
Boat Mooring Tax	1,330,000
Liquor Tax	32,700,000
Municipal Cigarette Tax	19,910,000
Non-Alcoholic Beverage Tax	23,600,000
Off Track Betting Tax	423,000
Total	**$221,563,000**
Business Taxes	
Foreign Fire Insurance Tax	$4,400,000
Hotel Tax	110,320,000
Shopping Bag Tax	9,200,000
Total	**$123,920,000**

Detail of Corporate Revenue Estimates for 2017 - Continued

Proceeds and Transfers In

Proceeds and Transfers In	
Parking Meter Revenue Replacement Fund Interest	$5,000,000
Proceeds and Transfers In - Other	8,000,000
Skyway Long-Term Reserve Interest	24,000,000
Total	**$37,000,000**

Intergovernmental Revenue

State Income Tax	**$267,350,000**
State Sales Tax / ROT	**$372,800,000**
Personal Property Replacement Tax	**$132,268,000**
Municipal Auto Rental Tax	**$4,400,000**
Reimbursements for City Services	**$1,800,000**

Local Non-Tax Revenue

Licenses, Permits, and Certificates	
Alcohol Dealers' License	$12,900,000
Building Permits	43,400,000
Business License	20,400,000
Other Permits and Certificates	45,400,000
Prior Period Fines	5,900,000
Total	**$128,000,000**
Fines, Forfeitures and Penalties	**$358,800,000**
Charges for Services	
Current Expense	$6,300,000
Information	605,000
Inspection	12,500,000
Other Charges	25,000,000
Safety	70,500,000
Total	**$114,905,000**
Municipal Parking	**$21,800,000**
Leases, Rentals and Sales	
Rentals and Leases	$13,661,000
Sale of Impounded Autos	42,000
Sale of Land and Buildings	19,000,000
Sale of Materials	300,000
Vacation of Streets and Alleys	3,000,000
Total	**$36,003,000**
Interest Income	**$1,500,000**
Internal Service Earnings	
Enterprise Funds	$166,177,000
Intergovermental Funds	40,368,000
Other Reimbursements	13,603,000
Special Revenue Funds	138,737,000
Total	**$358,885,000**

Detail of Corporate Revenue Estimates for 2017 - Continued

Local Non-Tax Revenue	
Other Revenue	$101,530,000
Total Revenue - Corporate Fund	$3,681,964,000

DETAIL OF REVENUE ESTIMATES FOR 2017

0200 - Water Fund

Estimates at January 1, 2017		
Current Assets		$625,525,000
Current Liabilities		625,525,000
Prior Year Available Resources		**$0**
Estimated Revenue for 2017		
Miscellaneous and Other	$15,000,000	
Transfers In	10,000,000	
Water Rates	747,736,000	
Capital Funding	10,000,000	
Total appropriable revenue		**782,736,000**
Total appropriable for charges and expenditures		**$782,736,000**

0300 - Vehicle Tax Fund

Estimates at January 1, 2017		
Current Assets		$63,281,000
Current Liabilities		33,281,000
Prior Year Available Resources		**$30,000,000**
Estimated Revanue for 2017		
Parking Tax	$10,000,000	
Transfers In	625,000	
Contracted Abandoned Auto Towing	13,000	
Impoundment Fees	8,800,000	
Other Remibursements	32,797,000	
Other Revenue	1,000,000	
Pavement Cut Fees	9,200,000	
Sale of Impounded Automobiles	2,274,000	
Vehicle Tax	127,723,000	
Total appropriable revenue		**192,432,000**
Total appropriable for charges and expenditures (exclusive of liabilities at January 1, 2017)		**$222,432,000**

0310 - Motor Fuel Tax Fund

Estimates at January 1, 2017		
Current Assets		$15,101,000
Current Liabilities		10,869,000
Prior Year Available Resources		**$4,232,000**
Estimated Revenue for 2017		
Distributive Share of Sate Motor Fuel Tax	$58,796,000	
Total appropriable revenue		**58,796,000**
Total appropriable for charges and expenditures (exclusive of liabilities at January 1, 2017)		**$63,028,000**

Detail of Revenue Estimates for 2017 - Continued

0314 - Sewer Fund

Estimates at January 1, 2017		
Current Assets		$205,488,000
Current Liabilities		205,488,000
Prior Year Available Resources		**$0**
Estimated Revenue for 2017		
Miscellaneous and Other	$1,500,000	
Sewer Rates	362,605,000	
Capital Funding	4,100,000	
Total appropriable revenue		**368,205,000**
Total appropriable for charges and expenditures		**$368,205,000**

0346 - Library Fund

Estimates at January 1, 2017		
Current Assets		$22,347,000
Current Liabilities		18,371,000
Prior Year Available Resources		**$3,976,000**
Estimated Revenue for 2017		
Interest	$2,000	
Other Revenue	600,000	
Proceeds of Debt	77,203,000	
Corporate Fund Subsidy	18,985,000	
Fine Receipts	1,520,000	
Rental of Facilities	165,000	
Total appropriable revenue		**98,475,000**
Total appropriable for charges and expenditures (exclusive of liabilities at January 1, 2017)		**$102,451,000**

0353 - Emergency Communication Fund

Estimates at January 1, 2017		
Current Assets		$24,854,000
Current Liabilities		24,102,000
Prior Year Available Resources		**$752,000**
Estimated Revenue for 2017		
Telephone Surcharge	$94,661,000	
Total appropriable revenue		**94,661,000**
Total appropriable for charges and expenditures (exclusive of liabilities at January 1, 2017)		**$95,413,000**

Detail of Revenue Estimates for 2017 - Continued

0355 - Special Events and Municipal Hotel Operators' Occupation Tax Fund

Estimates at January 1, 2017		
Current Assets		$14,231,000
Current Liabilities		10,795,000
Prior Year Available Resources		**$3,436,000**
Estimated Revenue for 2017		
Other Revenue	$6,500,000	
Hotel Operators' Occupation Tax	23,600,000	
Recreation Fees and Charges	11,000,000	
Rental and Charges	1,400,000	
Total appropriable revenue		**42,500,000**
Total appropriable for charges and expenditures (exclusive of liabilities at January 1, 2017)		**$45,936,000**

0383 - Motor Fuel Tax Debt Service

Estimates at January 1, 2017		
Current Assets		$15,659,000
Current Liabilities		12,898,000
Prior Year Available Resources		**$2,761,000**
Estimated Revenue for 2017		
Other Revenue	$3,083,000	
Distributive Share of Sate Motor Fuel Tax	9,839,000	
Total appropriable revenue		**12,922,000**
Total appropriable for charges and expenditures (exclusive of liabilities at January 1, 2017)		**$15,683,000**

0505 - Sales Tax Bond Redemption Fund

Estimates at January 1, 2017		
Current Assets		$53,480,000
Current Liabilities		53,480,000
Prior Year Available Resources		**$0**
Estimated Revenue for 2017		
Home Rule Retailers' Occupation Tax	$38,923,000	
Total appropriable revenue		**38,923,000**
Total appropriable for charges and expenditures		**$38,923,000**

Detail of Revenue Estimates for 2017 - Continued

0510 - Bond Redemption and Interest Series Fund

Estimates at January 1, 2017		
Current Assets		$923,110,000
Current Liabilities		923,110,000
Prior Year Available Resources		**$0**
Estimated Revenue for 2017		
Transfers In	$122,971,000	
Other Revenue	160,391,000	
Property Tax Levy (Net Abatement)	397,998,000	
Total appropriable revenue		**681,360,000**
Total appropriable for charges and expenditures		**$681,380,000**

0516 - Library Bond Redemption Fund

Estimates at January 1, 2017		
Current Assets		$9,925,000
Current Liabilities		9,809,000
Prior Year Available Resources		**$116,000**
Estimated Revenue for 2017		
Property Tax Levy (Net Abatement)	$4,221,000	
Total appropriable revenue		**4,221,000**
Total appropriable for charges and expenditures (exclusive of liabilities at January 1, 2017)		**$4,337,000**

0521 - Library Note Redemption and Interest Tender Notes Series "B" Fund

Estimates at January 1, 2017		
Current Assets		$75,635,000
Current Liabilities		75,635,000
Prior Year Available Resources		**$0**
Estimated Revenue for 2017		
Property Tax Levy (Net Abatement)	$80,420,000	
Total appropriable revenue		**80,420,000**
Total appropriable for charges and expenditures		**$80,420,000**

0525 - Emergency Communication Bond Redemption and Interest Fund

Estimates at January 1, 2017		
Current Assets		$822,000
Current Liabilities		822,000
Prior Year Available Resources		**$0**
Estimated Revenue for 2017		
Telephone Surcharge	$22,329,000	
Total appropriable revenue		**22,329,000**
Total appropriable for charges and expenditures		**$22,329,000**

Detail of Revenue Estimates for 2017 - Continued

0549 - City Colleges Bond Redemption and Interest Fund

Estimates at January 1, 2017		
Current Assets		$106,172,000
Current Liabilities		105,652,000
Prior Year Available Resources		**$520,000**
Estimated Revenue for 2017		
Property Tax Levy (Net Abatement)	$36,112,000	
Total appropriable revenue		**36,112,000**
Total appropriable for charges and expenditures (exclusive of liabilities at January 1, 2017)		**$36,632,000**

0610 - Chicago Midway Airport Fund

Estimates at January 1, 2017		
Current Assets		$54,246,000
Current Liabilities		54,246,000
Prior Year Available Resources		**$0**
Estimated Revenue for 2017		
Total From Rates and Charges	$290,075,000	
Total appropriable revenue		**290,075,000**
Total appropriable for charges and expenditures		**$290,075,000**

0681 - Municipal Employees' Annuity and Benefit Fund

Estimates at January 1, 2017		
Current Assets		$120,315,000
Current Liabilities		120,315,000
Prior Year Available Resources		**$0**
Estimated Revenue for 2017		
Property Tax Levy (Net Abatement)	$119,406,000	
Library Property Tax Levy	5,300,000	
Water and Sewer Utility Tax	56,000,000	
Corporate Fund Pension Allocation	92,920,000	
Water Fund Pension Allocation	18,949,000	
Sewer Fund Pension Allocation	5,453,000	
Midway Fund Pension Allocation	3,644,000	
O'Hare Fund Pension Allocation	18,175,000	
Library Pension Residual Allocation after Property Tax Levy	3,141,000	
Total appropriable revenue		**322,988,000**
Total appropriable for charges and expenditures		**$322,988,000**

Detail of Revenue Estimates for 2017 - Continued

0682 - Laborers' and Retirement Board Annuity and Benefit Fund

Estimates at January 1, 2017		
Current Assets		$10,658,000
Current Liabilities		10,658,000
Prior Year Available Resources		**$0**
Estimated Revenue for 2017		
Property Tax Levy (Net Abatement)	$11,070,000	
Corporate Fund Pension Allocation	12,544,000	
Water Fund Pension Allocation	5,532,000	
Sewer Fund Pension Allocation	4,044,000	
Midway Fund Pension Allocation	535,000	
O'Hare Fund Pension Allocation	2,275,000	
Total appropriable revenue		**36,000,000**
Total appropriable for charges and expenditures		**$36,000,000**

0683 - Policemen's Annuity and Benefit Fund

Estimates at January 1, 2017		
Current Assets		$347,996,000
Current Liabilities		347,996,000
Prior Year Available Resources		**$0**
Estimated Revenue for 2017		
Property Tax Levy (Net Abatement)	$490,685,000	
Midway Fund Pension Allocation	2,330,000	
O'Hare Fund Pension Allocation	6,985,000	
Total appropriable revenue		**500,000,000**
Total appropriable for charges and expenditures		**$500,000,000**

0684 - Firemen's Annuity and Benefit Fund

Estimates at January 1, 2017		
Current Assets		$172,808,000
Current Liabilities		172,808,000
Prior Year Available Resources		**$0**
Estimated Revenue for 2017		
Property Tax Levy (Net Abatement)	$212,622,000	
Midway Fund Pension Allocation	3,053,000	
O'Hare Fund Pension Allocation	11,325,000	
Total appropriable revenue		**227,000,000**
Total appropriable for charges and expenditures		**$227,000,000**

Detail of Revenue Estimates for 2017 - Continued

0740 - Chicago O'Hare Airport Fund

Estimates at January 1, 2017		
Current Assets		$265,920,000
Current Liabilities		265,920,000
Prior Year Available Resources		**$0**
Estimated Revenue for 2017		
Total From Rates and Charges	$1,210,291,000	
Total appropriable revenue		**1,210,291,000**
Total appropriable for charges and expenditures		**$1,210,291,000**

0934 - Affordable Housing Opportunity Fund

Estimated Revenue for 2017		
Building Permits	$35,044,000	
Current Expense	211,000	
Total appropriable revenue		**35,255,000**
Total appropriable for charges and expenditures		**$35,255,000**

0B09 - CTA Real Property Transfer Tax Fund

Estimates at January 1, 2017		
Current Assets		$7,259,000
Current Liabilities		7,259,000
Prior Year Available Resources		**$0**
Estimated Revenue for 2017		
Real Property Transfer	$66,440,000	
Total appropriable revenue		**66,440,000**
Total appropriable for charges and expenditures		**$66,440,000**

0B21 - Tax Increment Financing Administration Fund

Estimates at January 1, 2017		
Current Assets		$272,000
Current Liabilities		272,000
Prior Year Available Resources		**$0**
Estimated Revenue for 2017		
Tax Increment Financing Administrative Reimbursement	$10,486,000	
Total appropriable revenue		**10,486,000**
Total appropriable for charges and expenditures		**$10,486,000**

Detail of Revenue Estimates for 2017 - Continued

0B32 - Garbage Collection Fund

Estimated Revenue for 2017		
Sanitation	$61,240,000	
Total appropriable revenue		**61,240,000**
Total appropriable for charges and expenditures		**$61,240,000**

0B82 - Neighborhood Opportunity Fund

Estimated Revenue for 2017		
Building Permits	$9,700,000	
Total appropriable revenue		**9,700,000**
Total appropriable for charges and expenditures		**$9,700,000**

APPROPRIATION FOR LIABILITIES AT JANUARY 1, 2017

For liabilities (including commitments on contracts) at January 1, 2017 in accordance with the estimates thereof for the several funds as follows:

Fund No.		Amounts Appropriated
0100	Corporate Fund	$685,981,000
0200	Water Fund	625,525,000
0300	Vehicle Tax Fund	33,281,000
0310	Motor Fuel Tax Fund	10,869,000
0314	Sewer Fund	205,488,000
0346	Library Fund	18,371,000
0353	Emergency Communication Fund	24,102,000
0355	Special Events and Municipal Hotel Operators' Occupation Tax Fund	10,795,000
0383	Motor Fuel Tax Debt Service	12,898,000
0505	Sales Tax Bond Redemption Fund	53,480,000
0510	Bond Redemption and Interest Series Fund	923,110,000
0516	Library Bond Redemption Fund	9,809,000
0521	Library Note Redemption and Interest Tender Notes Series "B" Fund	75,635,000
0525	Emergency Communication Bond Redemption and Interest Fund	822,000
0549	City Colleges Bond Redemption and Interest Fund	105,652,000
0610	Chicago Midway Airport Fund	54,246,000
0681	Municipal Employees' Annuity and Benefit Fund	120,315,000
0682	Laborers' and Retirement Board Annuity and Benefit Fund	10,658,000
0683	Policemen's Annuity and Benefit Fund	347,996,000
0684	Firemen's Annuity and Benefit Fund	172,808,000
0740	Chicago O'Hare Airport Fund	265,920,000
0B09	CTA Real Property Transfer Tax Fund	7,259,000
0B21	Tax Increment Financing Administration Fund	272,000
	Total for Liabilities at January 1, 2017	**$3,775,292,000**

0100 - Corporate Fund
001 - OFFICE OF THE MAYOR

*** Note: The objects and purposes for which appropriations are budgeted are designated in the Budget Document with an asterisk.**

(001/1005/2005)

The Mayor is the chief executive officer of the City of Chicago. Illinois statute provides that the Mayor "shall perform all the duties which are prescribed by law, including the City ordinances, and shall take care that the laws and ordinances are faithfully executed."

	Appropriations	Amount
0000 Personnel Services		
0005	Salaries and Wages - on Payroll	6,279,625
0000 Personnel Services - Total*		**$6,279,625**
0100 Contractual Services		
0126	Office Conveniences	$1,200
0130	Postage	5,000
0150	Publications and Reproduction - Outside Services to Be Expended with the Prior Approval of Graphics Services	1,000
0157	Rental of Equipment and Services	42,500
0159	Lease Purchase Agreements for Equipment and Machinery	53,744
0162	Repair/Maintenance of Equipment	6,984
0166	Dues, Subscriptions and Memberships	22,000
0169	Technical Meeting Costs	5,286
0181	Mobile Communication Services	40,000
0190	Telephone - Non-Centrex Billings	48,000
0196	Data Circuits	444
0197	Telephone - Maintenance and Repair of Equipment and Voicemail	3,300
0100 Contractual Services - Total*		**$229,458**
0200 Travel		
0229	Transportation and Expense Allowance	$1,000
0245	Reimbursement to Travelers	25,780
0270	Local Transportation	1,050
0200 Travel - Total*		**$27,830**
0300 Commodities and Materials		
0350	Stationery and Office Supplies	30,000
0300 Commodities and Materials - Total*		**$30,000**
Appropriation Total*		**$6,566,913**

Positions and Salaries

	Position	No	Rate
3005 - Executive			
9901	Mayor	1	$216,210
9637	Administrative Assistant	1	66,300
9637	Administrative Assistant	1	53,295
9617	Administrative Secretary	1	82,500
Section Position Total		**4**	**$418,305**

0100 - Corporate Fund

001 - Office of the Mayor

Positions and Salaries - Continued

	Position	No	Rate
3010 - Administrative			
9899	Chief of Staff	1	$195,000
9898	Deputy Chief of Staff	1	185,004
9898	Deputy Chief of Staff	1	154,992
9898	Deputy Chief of Staff	1	122,400
9896	Chief Financial Officer	1	169,992
9891	Administrative Assistant - Office Administrator	1	92,028
9889	First Deputy Chief of Staff	1	168,996
9883	Assistant Administrative Secretary III	1	80,004
9883	Assistant Administrative Secretary III	1	70,380
9882	Assistant Administrative Secretary II	1	86,700
9882	Assistant Administrative Secretary II	1	70,002
9882	Assistant Administrative Secretary II	1	59,160
9882	Assistant Administrative Secretary II	1	57,000
9881	Assistant Administrative Secretary I	1	56,100
9881	Assistant Administrative Secretary I	1	50,004
9876	Scheduler	1	56,112
9876	Scheduler	1	51,000
9684	Deputy Director	1	137,700
9639	Assistant to Mayor	1	180,000
9639	Assistant to Mayor	1	154,998
9639	Assistant to Mayor	1	150,000
9639	Assistant to Mayor	1	130,002
9639	Assistant to Mayor	1	120,000
9639	Assistant to Mayor	1	112,284
9639	Assistant to Mayor	1	112,200
9637	Administrative Assistant	1	88,002
9637	Administrative Assistant	1	79,152
9637	Administrative Assistant	2	68,352
9637	Administrative Assistant	1	64,056
9637	Administrative Assistant	1	63,240
9637	Administrative Assistant	2	50,004
9637	Administrative Assistant	1	48,960
9617	Administrative Secretary	1	51,000
9617	Administrative Secretary	1	44,880
Section Position Total		**36**	**$3,498,060**
3015 - Office of the Press Secretary			
9881	Assistant Administrative Secretary I	1	$66,300
9642	Deputy Press Secretary	1	130,002
9637	Administrative Assistant	1	70,002
9637	Administrative Assistant	1	50,004
9616	Assistant Press Secretary	1	115,200
9616	Assistant Press Secretary	1	112,320
9616	Assistant Press Secretary	1	110,004
9616	Assistant Press Secretary	2	66,300
9615	Press Secretary	1	150,000
0925	Photographer	1	66,732
0744	Press Aide II	1	52,728
0740	Press Aide I	1	66,300
Section Position Total		**13**	**$1,122,192**

0100 - Corporate Fund

001 - Office of the Mayor

Positions and Salaries - Continued

	Position	No	Rate
3025 - Legislative Counsel and Government Affairs			
9892	Office Manager - Washington D.C.	1	$125,004
9883	Assistant Administrative Secretary III	1	97,392
9878	Assistant to the Director of Intergovernmental Affairs	1	125,004
9807	Legislative Assistant	1	73,440
9807	Legislative Assistant	1	57,720
9670	Director of Intergovernmental Affairs	1	160,002
9639	Assistant to Mayor	1	125,004
9639	Assistant to Mayor	1	118,980
9639	Assistant to Mayor	1	76,500
9639	Assistant to Mayor	1	72,000
9639	Assistant to Mayor	1	68,502
9637	Administrative Assistant	1	99,996
9637	Administrative Assistant	1	75,000
9637	Administrative Assistant	1	73,500
9637	Administrative Assistant	1	66,300
9637	Administrative Assistant	1	62,976
Section Position Total		**16**	**$1,477,320**
Position Total		**69**	**$6,515,877**
	Turnover		**(236,252)**
Position Net Total		**69**	**$6,279,625**

0100 - Corporate Fund
003 - OFFICE OF INSPECTOR GENERAL

(003/1005/2005)

The Office of Inspector General (OIG) investigates and helps to prevent misconduct and waste, while promoting efficiency and integrity in City operations. The OIG's jurisdiction extends throughout most of city government, including City employees, programs, licensees and those seeking to do business with the City.

	Appropriations	Amount
0000 Personnel Services		
0005	Salaries and Wages - on Payroll	$4,854,422
0015	Schedule Salary Adjustments	48,760
0000 Personnel Services - Total*		**$4,903,182**
0100 Contractual Services		
0130	Postage	$820
0138	For Professional Services for Information Technology Maintenance	100,549
0140	For Professional and Technical Services and Other Third Party Benefit Agreements	131,316
0149	For Software Maintenance and Licensing	217,015
0157	Rental of Equipment and Services	36,235
0159	Lease Purchase Agreements for Equipment and Machinery	21,940
0162	Repair/Maintenance of Equipment	115
0166	Dues, Subscriptions and Memberships	3,760
0169	Technical Meeting Costs	72,773
0181	Mobile Communication Services	42,233
0189	Telephone - Non-Centrex Billings	22,708
0100 Contractual Services - Total*		**$649,464**
0200 Travel		
0245	Reimbursement to Travelers	$558
0270	Local Transportation	4,467
0200 Travel - Total*		**$5,025**
0300 Commodities and Materials		
0320	Gasoline	$709
0340	Material and Supplies	2,552
0348	Books and Related Material	2,032
0350	Stationery and Office Supplies	9,342
0300 Commodities and Materials - Total*		**$14,635**
0400 Equipment		
0424	Furniture and Furnishings	25,000
0400 Equipment - Total*		**$25,000**
0700	**Contingencies**	**980**
Appropriation Total*		**$5,598,286**

0100 - Corporate Fund
003 - Office of Inspector General - Continued
POSITIONS AND SALARIES

Positions and Salaries

	Position	No	Rate
3010 - Operations			
9903	Inspector General	1	$161,856
1727	Information Analyst - IG	1	54,636
1721	Senior Information Analyst - IG	1	62,820
1719	Senior Forensic Data Analyst	1	87,312
1304	Supervisor of Personnel Services	1	85,008
0802	Executive Administrative Assistant II	1	57,252
0790	Public Relations Coordinator	1	76,716
0645	Technical Support Administrator - IG	1	43,308
0634	Data Services Administrator	1	89,076
0323	Administrative Assistant III - Excluded	2	43,308
0126	Financial Officer	1	80,376
	Schedule Salary Adjustments		7,595
Section Position Total		**12**	**$892,571**
3015 - Legal			
9665	First Deputy Inspector General	1	$137,052
1368	Compliance Officer	2	73,212
1262	Assistant Inspector General	4	102,084
1216	Chief of Hiring Oversight	1	101,664
1202	Associate General Counsel - IG	1	120,408
0308	Staff Assistant	1	76,932
	Schedule Salary Adjustments		2,448
Section Position Total		**10**	**$993,264**
3020 - Investigations			
9659	Deputy Inspector General	1	$129,156
1260	Chief Investigator - IG	1	101,664
1230	Complaint Intake Specialist - IGO	2	43,308
1222	Investigator III - IG	3	92,088
1222	Investigator III - IG	1	68,100
1221	Investigator II - IG	1	62,448
1219	Investigator I - IG	1	59,448
1219	Investigator I - IG	3	56,568
	Schedule Salary Adjustments		9,797
Section Position Total		**13**	**$963,197**
3027 - Audit and Program Review			
1126	Senior Performance Analyst	3	$73,212
1125	Performance Analyst	1	65,496
	Schedule Salary Adjustments		5,712
Section Position Total		**4**	**$290,844**

0100 - Corporate Fund

003 - Office of Inspector General

Positions and Salaries - Continued

	Position	No	Rate
3032 - Public Safety Audit			
9659	Deputy Inspector General	1	$137,052
1727	Information Analyst - IG	1	52,176
1721	Senior Information Analyst - IG	1	62,820
1288	Forensic Audit Investigator	5	68,100
1260	Chief Investigator - IG	1	101,664
1202	Associate General Counsel - IG	1	120,408
1127	Chief Performance Analyst	2	101,664
1126	Senior Performance Analyst	2	68,100
1125	Performance Analyst	6	62,448
0790	Public Relations Coordinator	1	68,220
0705	Director Public Affairs	1	101,664
0641	Forensic Data Analyst	1	73,212
0323	Administrative Assistant III - Excluded	2	43,308
	Schedule Salary Adjustments		23,208
Section Position Total		**25**	**$1,881,756**
Position Total		**64**	**$5,021,632**
	Turnover		**(118,450)**
Position Net Total		**64**	**$4,903,182**

0100 - Corporate Fund
005 - OFFICE OF BUDGET AND MANAGEMENT

(005/1005/2005)

The Office of Budget and Management (OBM) is responsible for the preparation, execution and management of the City's annual operating budget and a Capital Improvement Program (CIP). The OBM manages city requests for local, state and federal funds for budgetary and program impacts. The OBM coordinates the allocation of funds and monitors expenditures related to the Community Development Block Grant (CDBG) funds and other state and federal grants.

	Appropriations	Amount
0000 Personnel Services		
0005	Salaries and Wages - on Payroll	$2,888,562
0015	Schedule Salary Adjustments	9,450
0039	For the Employment of Students as Trainees	37,500
0000 Personnel Services - Total*		**$2,935,512**
0100 Contractual Services		
0130	Postage	$1,500
0140	For Professional and Technical Services and Other Third Party Benefit Agreements	5,500
0152	Advertising	1,000
0157	Rental of Equipment and Services	10,000
0169	Technical Meeting Costs	1,000
0181	Mobile Communication Services	4,986
0190	Telephone - Non-Centrex Billings	8,000
0197	Telephone - Maintenance and Repair of Equipment and Voicemail	2,000
0100 Contractual Services - Total*		**$33,986**
0200 Travel		
0245	Reimbursement to Travelers	$500
0270	Local Transportation	500
0200 Travel - Total*		**$1,000**
0300 Commodities and Materials		
0348	Books and Related Material	$400
0350	Stationery and Office Supplies	5,400
0300 Commodities and Materials - Total*		**$5,800**
Appropriation Total*		**$2,976,298**

Positions and Salaries

	Position	No	Rate
3005 - Administration			
9905	Budget Director	1	$169,992
9868	First Deputy Budget Director	1	140,004
0305	Assistant to the Executive Director	1	93,300
Section Position Total		**3**	**$403,296**

0100 - Corporate Fund
005 - Office of Budget and Management
Positions and Salaries - Continued

	Position	No	Rate
3050 - Revenue and Expenditure Analysis			
9656	Deputy Budget Director	1	$124,080
9656	Deputy Budget Director	1	118,056
9656	Deputy Budget Director	1	110,076
1141	Principal Operations Analyst	1	92,088
1124	Assistant Budget Director	1	100,656
1105	Senior Budget Analyst	1	84,324
1105	Senior Budget Analyst	1	68,100
1105	Senior Budget Analyst	3	62,448
0323	Administrative Assistant III - Excluded	1	70,620
0229	Chief Revenue Analyst	1	101,664
	Schedule Salary Adjustments		79
Section Position Total		**12**	**$1,057,087**
3055 - Management Initiatives			
1140	Chief Operations Analyst	1	$98,688
1140	Chief Operations Analyst	1	80,076
1120	Managing Deputy Budget Director	1	126,564
1105	Senior Budget Analyst	2	62,448
	Schedule Salary Adjustments		3,048
Section Position Total		**5**	**$433,272**
3060 - Compensation Control			
9684	Deputy Director	1	$124,080
1323	Manager of Compensation Control	1	94,824
1310	Administrative Services Officer II - Excluded	1	68,220
	Schedule Salary Adjustments		1,568
Section Position Total		**3**	**$288,692**
3065 - Capital / Motor Fuel Tax Administration			
1124	Assistant Budget Director	1	$100,656
1124	Assistant Budget Director	1	86,676
1107	Principal Budget Analyst	1	87,312
1105	Senior Budget Analyst	1	62,448
Section Position Total		**4**	**$337,092**
3070 - Data Analytics			
9656	Deputy Budget Director	1	$102,672
1105	Senior Budget Analyst	1	62,448
1103	Budget Analyst	1	68,100
0635	Senior Programmer/Analyst	1	79,968
0601	Director of Information Systems	1	114,552
	Schedule Salary Adjustments		4,755
Section Position Total		**5**	**$432,495**
Position Total		**32**	**$2,951,934**
	Turnover		**(53,922)**
Position Net Total		**32**	**$2,898,012**

0100 - Corporate Fund
006 - DEPARTMENT OF INNOVATION AND TECHNOLOGY

(006/1005/2005)

The Department of Innovation and Technology (DoIT) coordinates citywide development and analysis of business processes and technology solutions. DoIT is responsible for ensuring that the City's technology infrastructure is robust and works with City departments to design and implement technology improvements.

	Appropriations	Amount
0000 Personnel Services		
0005	Salaries and Wages - on Payroll	$8,952,604
0015	Schedule Salary Adjustments	7,386
0000 Personnel Services - Total*		**$8,959,990**
0100 Contractual Services		
0130	Postage	$4,692
0138	For Professional Services for Information Technology Maintenance	1,892,301
0140	For Professional and Technical Services and Other Third Party Benefit Agreements	803,255
0149	For Software Maintenance and Licensing	6,554,674
0162	Repair/Maintenance of Equipment	998,491
0166	Dues, Subscriptions and Memberships	249
0169	Technical Meeting Costs	62,700
0181	Mobile Communication Services	32,242
0190	Telephone - Non-Centrex Billings	25,770
0196	Data Circuits	748,170
0197	Telephone - Maintenance and Repair of Equipment and Voicemail	7,902
0100 Contractual Services - Total*		**$11,130,446**
0200 Travel		
0245	Reimbursement to Travelers	$3,150
0270	Local Transportation	900
0200 Travel - Total*		**$4,050**
0300 Commodities and Materials		
0340	Material and Supplies	$14,200
0348	Books and Related Material	2,700
0350	Stationery and Office Supplies	6,750
0300 Commodities and Materials - Total*		**$23,650**
Appropriation Total*		**$20,118,136**

Positions and Salaries

	Position	No	Rate
3105 - Citywide IT Administration			
4105 - Office of the CIO			
9906	Chief Information Officer	1	$154,992
9776	Managing Deputy Chief Information Officer	1	120,444
9775	First Deputy Chief Information Officer	1	130,872
0320	Assistant to the Commissioner	1	89,076
Subsection Position Total		**4**	**$495,384**

0100 - Corporate Fund
006 - Department of Innovation and Technology
Positions and Salaries - Continued

3105 - Citywide IT Administration - Continued

	Position	No	Rate
4110 - Finance and Administration			
1304	Supervisor of Personnel Services	1	$89,076
1302	Administrative Services Officer II	1	88,344
0345	Contracts Coordinator	1	102,348
0308	Staff Assistant	1	73,440
0134	Financial Analyst	1	93,300
0118	Director of Finance	1	94,824
0102	Accountant II	1	84,516
Subsection Position Total		**7**	**$625,848**
Section Position Total		**11**	**$1,121,232**

3106 - Technology Planning and Policy

9777	IT Director - DoIT	1	$112,284
1728	Senior Information Analyst	1	59,976
0649	Project Manager - DoIT	1	109,632
0649	Project Manager - DoIT	2	98,244
0649	Project Manager - DoIT	1	96,264
0649	Project Manager - DoIT	1	95,820
0649	Project Manager - DoIT	1	95,760
0649	Project Manager - DoIT	1	92,952
0649	Project Manager - DoIT	1	92,028
0649	Project Manager - DoIT	1	86,700
0309	Coordinator of Special Projects	1	89,076
	Schedule Salary Adjustments		1,740
Section Position Total		**12**	**$1,128,720**

3110 - Enterprise Architecture

4113 - Enterprise Architecture

9777	IT Director - DoIT	1	$118,464
0649	Project Manager - DoIT	1	107,904
0649	Project Manager - DoIT	1	98,664
0631	It Solution Architect	1	109,008
Subsection Position Total		**4**	**$434,040**
Section Position Total		**4**	**$434,040**

3115 - Citywide Financial Systems

4130 - Financial Systems

9777	IT Director - DoIT	1	$116,844
0634	Data Services Administrator	1	76,716
0625	Chief Programmer/Analyst	1	119,124
Subsection Position Total		**3**	**$312,684**
Section Position Total		**3**	**$312,684**

3120 - Citywide Regulatory Systems

4145 - Inspections and Permits

0649	Project Manager - DoIT	1	$96,696
0649	Project Manager - DoIT	1	90,192
0649	Project Manager - DoIT	1	80,868
0310	Project Manager	1	73,212
Subsection Position Total		**4**	**$340,968**

0100 - Corporate Fund
006 - Department of Innovation and Technology
Positions and Salaries - Continued

3120 - Citywide Regulatory Systems - Continued

	Position	No	Rate
4148 - Enterprise Revenue and Tax Applications			
9777	IT Director - DoIT	1	$120,444
Subsection Position Total		**1**	**$120,444**
Section Position Total		**5**	**$461,412**
3126 - Citywide Services Systems			
9777	IT Director - DoIT	1	$116,844
9777	IT Director - DoIT	1	109,488
1912	Project Coordinator	1	57,252
0689	Senior Help Desk Technician	1	80,568
	Schedule Salary Adjustments		1,338
Section Position Total		**4**	**$365,490**
3128 - Citywide Public Health Systems			
9777	IT Director - DoIT	1	$105,792
0634	Data Services Administrator	1	93,300
Section Position Total		**2**	**$199,092**
3140 - Technical Operations			
4154 - End User Computing Operations			
9777	IT Director - DoIT	1	$108,984
1912	Project Coordinator	1	59,976
0649	Project Manager - DoIT	1	108,984
0649	Project Manager - DoIT	1	94,824
0649	Project Manager - DoIT	1	74,688
0629	Principal Programmer/Analyst	1	107,904
	Schedule Salary Adjustments		348
Subsection Position Total		**6**	**$555,708**
4157 - Telecommunication Operations			
5035	Electrical Mechanic		$46.10H
0832	Personal Computer Operator II	1	58,248
0633	Principal Telecommunications Specialist	1	116,796
0633	Principal Telecommunications Specialist	1	101,592
0627	Senior Telecommunications Specialist	1	97,056
0627	Senior Telecommunications Specialist	1	92,592
0610	Manager of Telecommunications	1	118,020
0608	Telephone Systems Administrator	1	134,172
	Schedule Salary Adjustments		3,960
Subsection Position Total		**7**	**$722,436**
4158 - Server and Storage Architecture			
0601	Director of Information Systems	1	$98,664
Subsection Position Total		**1**	**$98,664**
Section Position Total		**14**	**$1,376,808**
3210 - Security Management			
9777	IT Director - DoIT	1	$120,444
0677	IT-Security Specialist	1	97,692
0649	Project Manager - DoIT	3	93,420
0614	Informatn Security Mgr	1	122,820
0601	Director of Information Systems	1	118,932
Section Position Total		**7**	**$740,148**

0100 - Corporate Fund

006 - Department of Innovation and Technology

Positions and Salaries - Continued

	Position	No	Rate
3215 - Analytics and Performance Management			
9777	IT Director - DoIT	1	$121,644
1141	Principal Operations Analyst	1	92,088
0673	Senior Data Base Analyst	1	110,064
0673	Senior Data Base Analyst	1	77,304
0659	Principal Data Base Analyst	1	111,192
0659	Principal Data Base Analyst	3	107,184
0659	Principal Data Base Analyst	1	106,848
0659	Principal Data Base Analyst	1	104,124
0658	Chief Data Base Analyst	2	115,932
0649	Project Manager - DoIT	1	107,904
0649	Project Manager - DoIT	1	99,672
0643	Senior Data Base Analyst - Per Agreement	2	110,064
0625	Chief Programmer/Analyst	1	119,124
Section Position Total		**17**	**$1,823,508**
3217 - Content Management and Process Moderization			
9777	IT Director - DoIT	1	$98,664
0634	Data Services Administrator	1	89,076
0629	Principal Programmer/Analyst	1	92,088
0629	Principal Programmer/Analyst	1	91,188
Section Position Total		**4**	**$371,016**
3220 - Application Development			
9777	IT Director - DoIT	1	$124,056
0659	Principal Data Base Analyst	1	110,064
0637	Senior Programmer/Analyst - Per Agreement	1	110,064
0637	Senior Programmer/Analyst - Per Agreement	1	73,440
0629	Principal Programmer/Analyst	1	101,664
0629	Principal Programmer/Analyst	1	84,180
0625	Chief Programmer/Analyst	1	113,868
0624	GIS Data Base Analyst	1	95,760
Section Position Total		**8**	**$813,096**
3225 - GIS			
0653	Web Author	1	$93,300
0648	Web Developer	1	79,968
0629	Principal Programmer/Analyst	1	91,128
Section Position Total		**3**	**$264,396**
Position Total		**94**	**$9,411,642**
	Turnover		**(451,652)**
Position Net Total		**94**	**$8,959,990**

0100 - Corporate Fund
015 - CITY COUNCIL

2005 - CITY COUNCIL

(015/1005/2005)

The City Council is the legislative body of the City of Chicago consisting of the Mayor and fifty aldermen. The Council is authorized to exercise general and specific powers as the Illinois General Assembly delegates by statute. City Council passes ordinances, levies taxes, and provides necessary services to residents of Chicago.

	Appropriationa	Amount
0000 Personnel Services		
0005	Salaries and Wages - on Payroll	$6,352,786
0017	Salary Allowance for Three Full-Time Salaried Employees Per Alderman	9,270,500
0039	For the Employment of Students as Trainees	140,000
0000 Personnel Services - Total*		**$15,763,286**
0100 Contractual Services		
0181	Mobile Communication Services	$1,350
0190	Telephone - Non-Centrex Billings	66,000
0197	Telephone - Maintenance and Repair of Equipment and Voicemail	2,800
0100 Contractual Services - Total*		**$70,150**
0200 Travel		
0245	Reimbursement to Travelers	1,000
0200 Travel - Total*		**$1,000**
0700	**Contingencies**	**43,000**
0900 Financial Purposes as Specified		
0982	For Expense in Connection with Recognition and Awards to Citizens of Chicago for Acts of Heroism. To Be Expended on Order of the City Council	1,000
0900 Financial Purposes as Specified - Total		**$1,000**
9000 Purposes as Specified		
9008	Aldermanic Expense Allowance for Ordinary and Necessary Expenses Incurred in Connection with the Performance of an Alderman's Official Duties. Warrants Against These Accounts Shall Be Released by the City Comptroller Upon Receipt by the Comptroller of a Voucher Signed by the Appropriate Alderman or by His Other DesigneeHer Designee	$4,850,000
9010	For Legal, Technical, Medical and Professional Services, Appraisals, Consultants, Printers, Court Reporters, and Other Incidental Contractual Services. To Be Expended at the Direction of TheChairman of the Committee on Finance	92,072
9072	Contingent and Other Expenses for Corporate Purposes Not Otherwise Provided For. To Be Expended Under the Direction of the President Pro Tempore of the City Council	4,000
9000 Purposes as Specified - Total		**$4,946,072**
Appropriation Total*		**$20,824,508**

0100 - Corporate Fund
015 - City Council - Continued
POSITIONS AND SALARIES

Positions and Salaries

	Position	No	Rate
3005 - City Council			
9699	Legislative Aide	2	$43,308
9645	Assistant to the Alderman	50	
9625	Staff Assistant to the Alderman	100	
9619	Sergeant at Arms	1	101,940
9611	Assistant Sergeant-At-Arms	1	74,340
9611	Assistant Sergeant-At-Arms	1	65,988
9611	Assistant Sergeant-At-Arms	1	63,468
9611	Assistant Sergeant-At-Arms	1	62,700
9607	Secretary to President Pro-Tem	1	65,712
9603	Assistant Council Committee Secretary	1	69,384
9603	Assistant Council Committee Secretary	1	68,808
9601	Alderman	9	117,333
9601	Alderman	11	116,208
9601	Alderman	10	115,692
9601	Alderman	1	115,032
9601	Alderman	2	114,996
9601	Alderman	1	114,492
9601	Alderman	1	113,892
9601	Alderman	1	113,463
9601	Alderman	1	113,388
9601	Alderman	1	111,420
9601	Alderman	1	109,992
9601	Alderman	1	109,866
9601	Alderman	1	109,500
9601	Alderman	1	108,942
9601	Alderman	1	108,084
9601	Alderman	1	107,208
9601	Alderman	4	106,584
9601	Alderman	1	106,558
9601	Alderman	1	104,460
Section Position Total		**210**	**$6,352,786**
Position Total		**210**	**$6,352,786**

0100 - Corporate Fund
015 - City Council - Continued
1010 - CITY COUNCIL COMMITTEES / 2010 - COMMITTEE ON FINANCE

2010 - COMMITTEE ON FINANCE

(015/1010/2010)

	Appropriations	Amount
0000 Personnel Services		
0005	Salaries and Wages - on Payroll	1,770,860
0000 Personnel Services - Total*		**$1,770,860**
0100 Contractual Services		
0130	Postage	$16,000
0140	For Professional and Technical Services and Other Third Party Benefit Agreements	12,500
0143	Court Reporting	72,000
0157	Rental of Equipment and Services	65,000
0166	Dues, Subscriptions and Memberships	2,000
0169	Technical Meeting Costs	2,500
0190	Telephone - Non-Centrex Billings	19,000
0197	Telephone - Maintenance and Repair of Equipment and Voicemail	1,400
0100 Contractual Services - Total*		**$190,400**
0200 Travel		
0229	Transportation and Expense Allowance	8,000
0200 Travel - Total*		**$8,000**
0300 Commodities and Materials		
0340	Material and Supplies	$3,500
0348	Books and Related Material	3,000
0350	Stationery and Office Supplies	45,000
0300 Commodities and Materials - Total*		**$51,500**
0700	**Contingencies**	**100**
9000 Purposes as Specified		
9005	For the Payment of Legal Fees Pursuant to Sec. 2-152-170 of the Municipal Code. To Be Expended at the Direction of the Committee on Finance	$50,000
9006	For Legal Assistance to the City Council. To Be Expended at the Direction of the Chairman of the Committee on Finance	50,000
9010	For Legal, Technical, Medical and Professional Services, Appraisals, Consultants, Printers, Court Reporters, and Other Incidental Contractual Services. To Be Expended at the Direction of TheChairman of the Committee on Finance	92,500
9000 Purposes as Specified - Total		**$192,500**
Appropriation Total*		**$2,213,360**

0100 - Corporate Fund

015 - City Council - Continued

1010 - City Council Committees / 2010 - Committee on Finance

POSITIONS AND SALARIES

Positions and Salaries

	Position	No	Rate
3010 - Administration			
9709	Assistant Chief Administrative Officer	1	$113,208
9699	Legislative Aide	1	90,696
9699	Legislative Aide	1	34,596
9699	Legislative Aide	1	32,688
9614	Deputy Chief Administrative Officer	1	145,188
9613	Chief Administrative Officer	1	160,248
9604	Secretary of Committee on Finance	1	62,340
9185	Security Specialist	2	52,000
Section Position Total		**9**	**$742,964**
3020 - Worker's Compensation and Police and Fire Disability			
9838	Administrative Staff Investigator	1	$57,192
9838	Administrative Staff Investigator	1	42,180
9837	Chief Investigator	1	69,684
9836	Disability Claims Investigator	1	40,260
9834	Legislative Research Analyst	1	91,716
9727	Director of Workers Compensation	1	119,556
9699	Legislative Aide	1	57,048
9699	Legislative Aide	1	42,456
Section Position Total		**8**	**$520,092**
3025 - Legislative Preparation and Research			
9834	Legislative Research Analyst	1	$81,000
9834	Legislative Research Analyst	1	50,952
9834	Legislative Research Analyst	1	40,944
9699	Legislative Aide	1	34,248
Section Position Total		**4**	**$207,144**
3030 - Information Services			
9839	Manager - Information Services	1	$102,552
9699	Legislative Aide	1	86,976
9699	Legislative Aide	1	68,952
9699	Legislative Aide	1	42,180
Section Position Total		**4**	**$300,660**
Position Total		**25**	**$1,770,860**

0100 - Corporate Fund

015 - City Council - Continued

1010 - City Council Committees / 2214 - COMMITTEE ON THE BUDGET AND GOVERNMENT OPERATIONS

2214 - COMMITTEE ON THE BUDGET AND GOVERNMENT OPERATIONS

(015/1010/2214)

	Appropriations	Amount
0000	Personnel Services	492,468
0100	Contractual Services	15,000
0300	Commodities and Materials	12,000
0400	Equipment	9,500
0700	Contingencies	15,000
Appropriation Total*		$543,968

2220 - COMMITTEE ON AVIATION

(015/1010/2220)

	Appropriations	Amount
0000	Personnel Services	108,046
0100	Contractual Services	200
0300	Commodities and Materials	500
0700	Contingencies	750
Appropriation Total*		$109,496

2225 - COMMITTEE ON LICENSE AND CONSUMER PROTECTION

(015/1010/2225)

	Appropriations	Amount
0000	Personnel Services	107,246
0100	Contractual Services	7,500
0300	Commodities and Materials	10,500
Appropriation Total*		$125,246

0100 - Corporate Fund

015 - City Council - Continued

1010 - City Council Committees / 2235 - COMMITTEE ON PUBLIC SAFETY

2235 - COMMITTEE ON PUBLIC SAFETY

(015/1010/2235)

	Appropriations	Amount
0000	Personnel Services	159,355
0100	Contractual Services	1,000
0300	Commodities and Materials	1,000
0700	Contingencies	500
Appropriation Total*		$161,855

2240 - COMMITTEE ON HEALTH AND ENVIRONMENTAL PROTECTION

(015/1010/2240)

	Appropriations	Amount
0000	Personnel Services	90,300
0100	Contractual Services	2,006
0300	Commodities and Materials	800
0700	Contingencies	500
Appropriation Total*		$93,606

2245 - COMMITTEE ON COMMITTEES, RULES AND ETHICS

(015/1010/2245)

	Appropriations	Amount
0000	Personnel Services	105,068
0100	Contractual Services	40,000
0300	Commodities and Materials	500
Appropriation Total*		$145,568

0100 - Corporate Fund

015 - City Council - Continued

1010 - City Council Committees / 2255 - COMMITTEE ON ECONOMIC, CAPITAL AND TECHNOLOGY DEVELOPMENT

2255 - COMMITTEE ON ECONOMIC, CAPITAL AND TECHNOLOGY DEVELOPMENT

(015/1010/2255)

	Appropriations	Amount
0000	Personnel Services	102,575
0100	Contractual Services	1,000
0300	Commodities and Materials	500
0700	Contingencies	1,000
Appropriation Total*		$105,075

2260 - COMMITTEE ON EDUCATION AND CHILD DEVELOPMENT

(015/1010/2260)

	Appropriations	Amount
0000	Personnel Services	163,483
0100	Contractual Services	3,000
0700	Contingencies	2,000
Appropriation Total*		$168,483

2275 - COMMITTEE ON ZONING, LANDMARKS AND BUILDING STANDARDS

(015/1010/2275)

	Appropriations	Amount
0000	Personnel Services	310,574
0100	Contractual Services	15,300
0300	Commodities and Materials	74,700
Appropriation Total*		$400,574

0100 - Corporate Fund

015 - City Council - Continued

1010 - City Council Committees / 2280 - COMMITTEE ON HOUSING AND REAL ESTATE

2280 - COMMITTEE ON HOUSING AND REAL ESTATE

(015/1010/2280)

	Appropriations	Amount
0000	Personnel Services	198,164
0300	Commodities and Materials	8,000
Appropriation Total*		$206,164

2286 - COMMITTEE ON HUMAN RELATIONS

(015/1010/2286)

	Appropriations	Amount
0000	Personnel Services	92,556
0300	Commodities and Materials	1,000
Appropriation Total*		$93,556

2290 - COMMITTEE ON WORKFORCE DEVELOPMENT AND AUDIT

(015/1010/2290)

	Appropriations	Amount
0000	Personnel Services	503,565
0100	Contractual Services	30,000
0300	Commodities and Materials	5,000
Appropriation Total*		$538,565

0100 - Corporate Fund

015 - City Council - Continued

1010 - City Council Committees / 2295 - LEGISLATIVE REFERENCE BUREAU

2295 - LEGISLATIVE REFERENCE BUREAU

(015/1010/2295)

	Appropriations	Amount
0000	Personnel Services	362,144
0300	Commodities and Materials	4,000
Appropriation Total*		$366,144

0100 - Corporate Fund

015 - City Council - Continued

2012 - COUNCIL OFFICE OF FINANCIAL ANALYSIS

2012 - COUNCIL OFFICE OF FINANCIAL ANALYSIS

(015/1012/2012)

	Appropriations	Amount
0000 Personnel Services		
0005	Salaries and Wages - on Payroll	274,056
0000 Personnel Services - Total*		**$274,056**
0700	**Contingencies**	**27,160**
Appropriation Total*		**$301,216**
Department Total		**$26,397,384**

Positions and Salaries

	Position	No	Rate
3012 - Council Office of Financial Analysis			
9678	Legislative Fiscal Analyst	3	$55,368
9613	Chief Administrative Officer	1	107,952
Section Position Total		**4**	**$274,056**
Position Total		**4**	**$274,056**
Department Position Total		**239**	**$8,397,702**

0100 - Corporate Fund
025 - CITY CLERK

(025/1005/2005)

The City Clerk collects, records and stores the City's official records as well as City Council legislation. The City Clerk is responsible for providing public access to legislation, laws, records and reports; selling City Vehicle Stickers; Residential Zone Parking Permits; issuing automatic amusement device licenses; administering KIDS ID and Medical ID programs; and administering the City's dog registration program.

	Appropriations	Amount
0000 Personnel Services		
0005	Salaries and Wages - on Payroll	$2,524,211
0015	Schedule Salary Adjustments	2,607
0020	Overtime	60,000
0000 Personnel Services - Total*		**$2,586,818**
0100 Contractual Services		
0130	Postage	$46,241
0140	For Professional and Technical Services and Other Third Party Benefit Agreements	208,099
0150	Publications and Reproduction - Outside Services to Be Expended with the Prior Approval of Graphics Services	4,000
0152	Advertising	32,780
0159	Lease Purchase Agreements for Equipment and Machinery	170,028
0162	Repair/Maintenance of Equipment	30,115
0190	Telephone - Non-Centrex Billings	9,760
0197	Telephone - Maintenance and Repair of Equipment and Voicemail	5,024
0100 Contractual Services - Total*		**$506,047**
0300 Commodities and Materials		
0340	Material and Supplies	$15,690
0350	Stationery and Office Supplies	40,600
0300 Commodities and Materials - Total*		**$56,290**
Appropriation Total*		**$3,149,155**

0100 - Corporate Fund

025 - City Clerk - Continued

POSITIONS AND SALARIES

Positions and Salaries

	Position	No	Rate
3005 - Administration			
9925	City Clerk	1	$133,545
9684	Deputy Director	1	102,672
9629	Secretary to City Clerk	1	91,368
1302	Administrative Services Officer II	1	97,056
0315	Deputy City Clerk	1	125,292
0311	Projects Administrator	1	92,376
Section Position Total		**6**	**$642,309**
3010 - Index Division			
1614	Proofreader - City Clerk	1	$58,248
0770	Index Editor	1	60,564
0725	Editorial Assistant	1	76,932
0432	Supervising Clerk	1	84,420
	Schedule Salary Adjustments		2,607
Section Position Total		**4**	**$282,771**
3015 - City Council Research and Record Service			
1614	Proofreader - City Clerk	1	$58,248
1614	Proofreader - City Clerk	2	38,376
0832	Personal Computer Operator II	1	63,876
0832	Personal Computer Operator II	1	55,536
0832	Personal Computer Operator II	2	53,076
0728	Assistant Managing Editor Council Journal	1	90,216
0727	Managing Editor Council Journal	1	117,660
0726	Deputy Managing Editor Council Journal	1	107,220
0725	Editorial Assistant	4	63,876
0696	Reprographics Technician - In Charge	1	77,484
0653	Web Author	1	70,620
0502	Archival Specialist	1	72,264
0432	Supervising Clerk	1	84,420
0308	Staff Assistant	2	73,440
0306	Assistant Director	1	86,700
0306	Assistant Director	1	71,772
0303	Administrative Assistant III	1	84,420
Section Position Total		**23**	**$1,625,724**
Position Total		**33**	**$2,550,804**
	Turnover		**(23,986)**
Position Net Total		**33**	**$2,526,818**

0100 - Corporate Fund
027 - DEPARTMENT OF FINANCE
1005 - FINANCE / 2011 - CITY COMPTROLLER

(027/1005/2011)

The Department of Finance (DOF) provides effective and efficient management of the City's financial resources. The DOF is responsible for the collection and disbursement of City revenues, and all funds required to be in the custody of the City Treasurer.

	Appropriations	Amount
0000 Personnel Services		
0005	Salaries and Wages - on Payroll	$2,795,467
0015	Schedule Salary Adjustments	1,292
0020	Overtime	4,700
0000 Personnel Services - Total*		**$2,801,459**
0100 Contractual Services		
0140	For Professional and Technical Services and Other Third Party Benefit Agreements	$38,668
0166	Dues, Subscriptions and Memberships	4,165
0169	Technical Meeting Costs	885
0181	Mobile Communication Services	5,000
0100 Contractual Services - Total*		**$48,718**
0200 Travel		
0270	Local Transportation	2,386
0200 Travel - Total*		**$2,386**
0300 Commodities and Materials		
0348	Books and Related Material	$100
0350	Stationery and Office Supplies	17,820
0300 Commodities and Materials - Total*		**$17,920**
Appropriation Total*		**$2,870,483**

0100 - Corporate Fund
027 - Department of Finance - Continued
1005 - Finance / 2011 - City Comptroller
POSITIONS AND SALARIES

Positions and Salaries

	Position	No	Rate
3001 - Office of the City Comptroller			
9927	City Comptroller	1	$165,000
9812	First Deputy Director	1	145,008
9651	Deputy Comptroller	1	108,984
1434	Director of Public Information	1	91,800
0320	Assistant to the Commissioner	1	81,192
0139	Senior Fiscal Policy Analyst	1	86,700
Section Position Total		**6**	**$678,684**
3002 - Internal Audit			
0188	Director of Internal Audit	1	$106,848
Section Position Total		**1**	**$106,848**
3009 - Financial Systems Support			
9651	Deputy Comptroller	1	$119,304
0629	Principal Programmer/Analyst	1	112,284
0603	Assistant Director of Information Systems	1	106,152
0193	Auditor III	1	100,776
0184	Accounting Technician III	1	46,188
0104	Accountant IV	1	100,776
Section Position Total		**6**	**$585,480**
3011 - Fiscal Administration			
9684	Deputy Director	1	$120,444
1482	Contract Review Specialist II	1	66,240
0638	Programmer/Analyst	1	92,388
0635	Senior Programmer/Analyst	1	110,064
0345	Contracts Coordinator	1	112,284
0308	Staff Assistant	1	80,568
0303	Administrative Assistant III	1	76,932
0177	Supervisor of Accounts	1	55,644
0123	Fiscal Administrator	1	97,692
0104	Accountant IV	1	100,776
0102	Accountant II	1	84,516
Section Position Total		**11**	**$997,548**
3012 - Personnel			
1331	Labor Relations Supervisor	1	$73,212
1301	Administrative Services Officer I	1	88,344
1301	Administrative Services Officer I	2	76,932
1301	Administrative Services Officer I	1	60,384
0379	Director of Administration	1	89,000
0306	Assistant Director	1	94,824
	Schedule Salary Adjustments		1,292
Section Position Total		**7**	**$560,920**
Position Total		**31**	**$2,929,480**
	Turnover		**(132,721)**
Position Net Total		**31**	**$2,796,759**

0100 - Corporate Fund

027 - Department of Finance - Continued

1005 - Finance / 2012 - ACCOUNTING AND FINANCIAL REPORTING

(027/1005/2012)

	Appropriations	Amount
0000 Personnel Services		
0005	Salaries and Wages - on Payroll	$4,658,995
0015	Schedule Salary Adjustments	17,637
0020	Overtime	9,000
0000 Personnel Services - Total*		**$4,685,632**
0100 Contractual Services		
0140	For Professional and Technical Services and Other Third Party Benefit Agreements	$124,600
0142	Accounting and Auditing	583,658
0149	For Software Maintenance and Licensing	26,000
0150	Publications and Reproduction - Outside Services to Be Expended with the Prior Approval of Graphics Services	13,100
0166	Dues, Subscriptions and Memberships	2,250
0169	Technical Meeting Costs	15,424
0190	Telephone - Non-Centrex Billings	5,600
0197	Telephone - Maintenance and Repair of Equipment and Voicemail	1,100
0100 Contractual Services - Total*		**$771,732**
0200 Travel		
0245	Reimbursement to Travelers	3,000
0200 Travel - Total*		**$3,000**
0300 Commodities and Materials		
0348	Books and Related Material	$600
0350	Stationery and Office Supplies	14,400
0300 Commodities and Materials - Total*		**$15,000**
Appropriation Total*		**$5,475,364**

Positions and Salaries

	Position	No	Rate
3018 - Administration			
9653	Managing Deputy Comptroller	1	$134.316
0801	Executive Administrative Assistant I	1	49,824
0105	Assistant Comptroller	1	97,692
	Schedule Salary Adjustments		1,440
Section Position Total		**3**	**$283,272**

0100 - Corporate Fund
027 - Department of Finance
1005 - Finance / 2012 - Accounting and Financial Reporting
Positions and Salaries - Continued

	Position	No	Rate
3019 - Accounting and Financial Reporting			
4051 - General Accounting			
0310	Project Manager	1	$117,276
0187	Director of Accounting	1	115,932
0124	Finance Officer	1	95,580
0120	Supervisor of Accounting	1	107,184
0120	Supervisor of Accounting	1	87,312
0120	Supervisor of Accounting	1	79,968
0105	Assistant Comptroller	1	107,904
0104	Accountant IV	2	100,776
0104	Accountant IV	1	66,588
0103	Accountant III	2	92,388
0102	Accountant II	1	84,516
	Schedule Salary Adjustments		793
Subsection Position Total		**13**	**$1,249,381**
4052 - Cost Control			
0308	Staff Assistant	1	$88,344
0184	Accounting Technician III	1	84,420
0120	Supervisor of Accounting	1	79,968
	Schedule Salary Adjustments		2,757
Subsection Position Total		**3**	**$255,489**
Section Position Total		**16**	**$1,504,870**
3041 - Grant and Project Accounting			
4046 - Administrative Services			
9651	Deputy Comptroller	1	$120,444
0105	Assistant Comptroller	1	104,736
Subsection Position Total		**2**	**$225,180**
4047 - Public Safety and Planning			
0120	Supervisor of Accounting	1	$83,484
0104	Accountant IV	1	100,776
0103	Accountant III	1	92,388
	Schedule Salary Adjustments		2,028
Subsection Position Total		**3**	**$278,676**
4048 - Systems Audit and Schedules			
0430	Clerk III	1	$58,248
0190	Accounting Technician II	1	58,248
0189	Accounting Technician I	1	70,092
0189	Accounting Technician I	1	58,248
0187	Director of Accounting	1	106,116
0104	Accountant IV	1	70,092
Subsection Position Total		**6**	**$421,044**

0100 - Corporate Fund

027 - Department of Finance

1005 - Finance / 2012 - Accounting and Financial Reporting

Positions and Salaries - Continued

3041 - Grant and Project Accounting - Continued

	Position	No	Rate
4085 - DFSS Accounting			
0187	Director of Accounting	1	$110,904
0120	Supervisor of Accounting	1	83,484
0104	Accountant IV	1	100,776
0102	Accountant II	1	84,516
0101	Accountant I	1	65,448
	Schedule Salary Adjustments		7,904
Subsection Position Total		**5**	**$453,032**
4087 - Community Development Accounting			
0105	Assistant Comptroller	1	$116,844
0103	Accountant III	1	92,388
0103	Accountant III	1	63,480
Subsection Position Total		**3**	**$272,712**
4088 - Transportation Accounting			
0120	Supervisor of Accounting	1	$99,672
0104	Accountant IV	1	100,776
0103	Accountant III	1	94,200
0103	Accountant III	1	92,388
0103	Accountant III	1	63,480
Subsection Position Total		**5**	**$450,516**
4095 - Health			
0187	Director of Accounting	1	$95,292
0120	Supervisor of Accounting	1	95,292
0103	Accountant III	1	92,388
0103	Accountant III	1	75,792
0102	Accountant II	1	84,516
0102	Accountant II	1	54,768
	Schedule Salary Adjustments		1,969
Subsection Position Total		**6**	**$500,017**
4096 - Voucher / Audit			
0432	Supervising Clerk	1	$84,420
0432	Supervising Clerk	1	70,092
0190	Accounting Technician II	1	76,932
0190	Accounting Technician II	1	70,092
0190	Accounting Technician II	2	42,108
0156	Supervisor of Voucher Auditing	1	54,636
	Schedule Salary Adjustments		746
Subsection Position Total		**7**	**$441,134**
Section Position Total		**37**	**$3,042,311**
Position Total		**56**	**$4,830,453**
	Turnover		**(153,821)**
Position Net Total		**56**	**$4,676,632**

0100 - Corporate Fund
027 - Department of Finance - Continued
1005 - Finance / 2015 - FINANCIAL STRATEGY AND OPERATIONS

(027/1005/2015)

	Appropriations	Amount
0000 Personnel Services		
0005	Salaries and Wages - on Payroll	$5,660,890
0015	Schedule Salary Adjustments	5,061
0039	For the Employment of Students as Trainees	40,000
0000 Personnel Services - Total*		**$5,705,951**
0100 Contractual Services		
0130	Postage	$82,460
0138	For Professional Services for Information Technology Maintenance	55,000
0140	For Professional and Technical Services and Other Third Party Benefit Agreements	350,742
0149	For Software Maintenance and Licensing	207,026
0150	Publications and Reproduction - Outside Services to Be Expended with the Prior Approval of Graphics Services	258,908
0152	Advertising	11,095
0162	Repair/Maintenance of Equipment	600
0166	Dues, Subscriptions and Memberships	25,696
0169	Technical Meeting Costs	57,500
0178	Freight and Express Charges	4,300
0100 Contractual Services - Total*		**$1,053,327**
0200 Travel		
0245	Reimbursement to Travelers	4,200
0200 Travel - Total*		**$4,200**
0300 Commodities and Materials		
0340	Material and Supplies	$33,000
0348	Books and Related Material	1,600
0350	Stationery and Office Supplies	29,700
0300 Commodities and Materials - Total*		**$64,300**
0400 Equipment		
0440	Machinery and Equipment	90,000
0400 Equipment - Total*		**$90,000**
Appropriation Total*		**$6,917,778**

Positions and Salaries

	Position	No	Rate
3014 - Administration			
9653	Managing Deputy Comptroller	1	$134,316
Section Position Total		**1**	**$134,316**

0100 - Corporate Fund

027 - Department of Finance

1005 - Finance / 2015 - Financial Strategy and Operations

Positions and Salaries - Continued

	Position	No	Rate
3016 - Financial Strategy			
4006 - Financial Policy			
9651	Deputy Comptroller	1	$118,020
1454	Director of Project Development	1	111,624
0313	Assistant Commissioner	1	100,656
0313	Assistant Commissioner	1	95,772
0311	Projects Administrator	1	96,756
0139	Senior Fiscal Policy Analyst	2	84,996
Subsection Position Total		**7**	**$692,820**
4079 - Employee Benefits Management			
1912	Project Coordinator	1	$85,008
1912	Project Coordinator	1	59,976
0392	Assistant Benefits Manager	1	96,288
0366	Staff Assistant - Excluded	1	47,532
0329	Benefits Manager	1	115,680
0313	Assistant Commissioner	1	84,996
0308	Staff Assistant	1	84,420
0308	Staff Assistant	2	70,092
0302	Administrative Assistant II	1	70,092
0302	Administrative Assistant II	1	66,948
0233	Benefits Claims Supervisor	2	92,028
0232	Assistant Manager of Audit and Finance	1	107,220
0223	Manager of Audit and Finance	1	95,292
0134	Financial Analyst	1	93,300
	Schedule Salary Adjustments		3,608
Subsection Position Total		**16**	**$1,334,600**
4080 - Risk Management			
9672	Risk Manager	1	$115,680
1711	Senior Risk Analyst	1	85,008
1709	Risk Analyst	1	89,076
	Schedule Salary Adjustments		1,453
Subsection Position Total		**3**	**$291,217**
Section Position Total		**26**	**$2,318,637**

0100 - Corporate Fund
027 - Department of Finance
1005 - Finance / 2015 - Financial Strategy and Operations
Positions and Salaries - Continued

	Position	No	Rate
3017 - Financial Operations			
4026 - Cash Management and Disbursements			
9651	Deputy Comptroller	1	$120,444
1576	Chief Voucher Expediter	1	88,344
1501	Central Voucher Coordinator	2	70,092
1501	Central Voucher Coordinator	1	60,972
1501	Central Voucher Coordinator	1	38,376
0810	Executive Secretary II	1	63,468
0432	Supervising Clerk	1	84,420
0378	Administrative Supervisor	1	77,484
0193	Auditor III	1	100,776
0190	Accounting Technician II	1	76,932
0190	Accounting Technician II	1	70,092
0190	Accounting Technician II	2	66,948
0190	Accounting Technician II	1	63,876
0190	Accounting Technician II	1	42,108
0156	Supervisor of Voucher Auditing	1	77,484
0105	Assistant Comptroller	1	90,240
Subsection Position Total		**16**	**$1,329,096**
4036 - Payroll Systems and Operations			
9651	Deputy Comptroller	1	$120,444
1912	Project Coordinator	1	81,192
1912	Project Coordinator	1	73,944
0690	Help Desk Technician	1	97,644
0690	Help Desk Technician	1	73,440
0689	Senior Help Desk Technician	1	80,568
0689	Senior Help Desk Technician	1	72,696
0635	Senior Programmer/Analyst	1	110,064
0629	Principal Programmer/Analyst	1	79,968
0625	Chief Programmer/Analyst	1	115,932
0625	Chief Programmer/Analyst	1	110,904
0311	Projects Administrator	1	113,412
0311	Projects Administrator	1	92,040
0308	Staff Assistant	1	84,420
0192	Auditor II	3	92,388
0190	Accounting Technician II	1	63,876
0121	Payroll Administrator	1	112,284
0121	Payroll Administrator	1	102,348
0121	Payroll Administrator	1	93,300
0114	Assistant Payroll Administrator	1	77,484
0114	Assistant Payroll Administrator	1	70,620
Subsection Position Total		**23**	**$2,103,744**
Section Position Total		**41**	**$3,432,840**
Position Total		**68**	**$5,885,793**
	Turnover		**(219,842)**
Position Net Total		**68**	**$5,665,951**

0100 - Corporate Fund

027 - Department of Finance - Continued

1005 - Finance / 2020 - REVENUE SERVICES AND OPERATIONS

(027/1005/2020)

	Appropriations	Amount
0000 Personnel Services		
0005	Salaries and Wages - on Payroll	$23,538,279
0011	Contract Wage Increment - Salary	210,096
0012	Contract Wage Increment - Prevailing Rate	31,771
0015	Schedule Salary Adjustments	35,994
0020	Overtime	167,210
0039	For the Employment of Students as Trainees	15,000
0091	Uniform Allowance	105,125
0000 Personnel Services - Total*		**$24,103,475**
0100 Contractual Services		
0130	Postage	$134,956
0138	For Professional Services for Information Technology Maintenance	20,500,250
0139	For Professional Services for Information Technology Development	510,000
0140	For Professional and Technical Services and Other Third Party Benefit Agreements	6,335,543
0149	For Software Maintenance and Licensing	56,060
0150	Publications and Reproduction - Outside Services to Be Expended with the Prior Approval of Graphics Services	5,000
0152	Advertising	2,500
0156	Lock Box Rental	12,586
0157	Rental of Equipment and Services	13,700
0159	Lease Purchase Agreements for Equipment and Machinery	108,889
0162	Repair/Maintenance of Equipment	486,781
0169	Technical Meeting Costs	9,174
0178	Freight and Express Charges	1,750
0179	Messenger Service	40,000
0181	Mobile Communication Services	264,208
0189	Telephone - Non-Centrex Billings	17,000
0190	Telephone - Non-Centrex Billings	179,400
0196	Data Circuits	52,120
0197	Telephone - Maintenance and Repair of Equipment and Voicemail	92,535
0100 Contractual Services - Total*		**$28,822,452**
0200 Travel		
0228	Out of Town Travel for Auditors Only	$2,500
0229	Transportation and Expense Allowance	7,500
0200 Travel - Total*		**$10,000**
0300 Commodities and Materials		
0339	Revenue Stamps	$41,850
0340	Material and Supplies	12,500
0348	Books and Related Material	270
0350	Stationery and Office Supplies	149,539
0300 Commodities and Materials - Total*		**$204,159**

0100 - Corporate Fund

027 - Department of Finance - Continued

1005 - Finance / 2020 - Revenue Services and Operations

	Appropriations	Amount
0400 Equipment		
0421	Machinery and Equipment	150,000
0400 Equipment - Total*		**$150,000**
Appropriation Total*		**$53,290,086**
Department Total		**$68,553,711**

Positions and Salaries

	Position	No	Rate
3100 - Administration			
9814	Managing Deputy Director	1	$134,316
0362	Assistant to the Director	1	78,492
Section Position Total		**2**	**$212,808**
3154 - Payment Processing			
4641 - Cashiering			
9684	Deputy Director	1	$120,444
0801	Executive Administrative Assistant I	1	47,532
0432	Supervising Clerk	1	84,420
0432	Supervising Clerk	1	76,932
0432	Supervising Clerk	1	73,440
0432	Supervising Clerk	1	70,092
0432	Supervising Clerk	1	66,948
0308	Staff Assistant	1	84,420
0306	Assistant Director	1	94,824
0248	Supervisor of Payment Center	2	93,300
0248	Supervisor of Payment Center	1	89,076
0248	Supervisor of Payment Center	1	85,008
0237	Coordinator of Payment Services	1	69,924
0235	Payment Services Representative	4	70,092
0235	Payment Services Representative	2	66,948
0235	Payment Services Representative	1	63,876
0235	Payment Services Representative	4	60,972
0235	Payment Services Representative	2	58,248
0235	Payment Services Representative	2	45,696
0235	Payment Services Representative	4	40,392
0235	Payment Services Representative	4	38,376
0235	Payment Services Representative	12M	3,302M
0167	Manager of Revenue Collections	1	73,212
	Schedule Salary Adjustments		10,286
Subsection Position Total		**38**	**$2,517,770**

0100 - Corporate Fund
027 - Department of Finance
1005 - Finance / 2020 - Revenue Services and Operations
Positions and Salaries - Continued

3154 - Payment Processing - Continued

	Position	No	Rate
4642 - Reconciliation			
0308	Staff Assistant	1	$84,420
0187	Director of Accounting	1	115,932
0102	Accountant II	1	54,768
0101	Accountant I	1	49,704
Subsection Position Total		**4**	**$304,824**
Section Position Total		**42**	**$2,822,594**

3156 - Tax Policy and Administration

4666 - Tax Administration			
0308	Staff Assistant	1	$80,568
0191	Auditor I	1	84,516
0191	Auditor I	1	54,768
0190	Accounting Technician II	1	76,932
0190	Accounting Technician II	1	73,440
0190	Accounting Technician II	1	66,948
0190	Accounting Technician II	1	60,972
0190	Accounting Technician II	1	58,248
0190	Accounting Technician II	1	50,124
0190	Accounting Technician II	1	42,108
	Schedule Salary Adjustments		936
Subsection Position Total		**10**	**$649,560**
4667 - Tax Enforcement			
9684	Deputy Director	1	$120,444
0303	Administrative Assistant III	1	84,420
0194	Auditor IV	3	120,312
0193	Auditor III	4	100,776
0193	Auditor III	1	87,492
0193	Auditor III	1	66,588
0192	Auditor II	13	92,388
0192	Auditor II	3	87,492
0192	Auditor II	1	83,688
0192	Auditor II	3	60,312
0191	Auditor I	1	84,516
0191	Auditor I	1	57,648
0191	Auditor I	16	54,768
0191	Auditor I	1	31.70H
0150	Manager of Auditing	1	123,732
0150	Manager of Auditing	1	107,736
0149	Supervisor of Auditing	1	115,932
0149	Supervisor of Auditing	2	110,904
0149	Supervisor of Auditing	4	104,124
	Schedule Salary Adjustments		2,900
Subsection Position Total		**59**	**$4,924,120**
Section Position Total		**69**	**$5,573,680**

0100 - Corporate Fund

027 - Department of Finance

1005 - Finance / 2020 - Revenue Services and Operations

Positions and Salaries - Continued

	Position	No	Rate
3157 - Street Operations			
4674 - Parking Enforcement			
7482	Parking Enforcement Aide	1	$62,496
7482	Parking Enforcement Aide	2	59,652
7482	Parking Enforcement Aide	4	56,928
7482	Parking Enforcement Aide	8	54,360
7482	Parking Enforcement Aide	20	51,924
7482	Parking Enforcement Aide	1	49,512
7482	Parking Enforcement Aide	3	38,748
7482	Parking Enforcement Aide	1	37,020
7482	Parking Enforcement Aide	2	35,328
7482	Parking Enforcement Aide	1,272M	2,944M
7481	Field Supervisor I - Parking Enforcement	3	62,496
7481	Field Supervisor I - Parking Enforcement	1	59,652
7481	Field Supervisor I - Parking Enforcement	3	56,928
7481	Field Supervisor I - Parking Enforcement	1	54,360
7481	Field Supervisor I - Parking Enforcement	2	51,924
7481	Field Supervisor I - Parking Enforcement	1	49,512
7481	Field Supervisor I - Parking Enforcement	1	38,748
7118	Dispatch Clerk - in Charge	1	76,932
7102	Dispatch Clerk	1	76,932
7102	Dispatch Clerk	1	70,092
7102	Dispatch Clerk	1	66,948
7102	Dispatch Clerk	1	63,876
7102	Dispatch Clerk	2	42,108
	Schedule Salary Adjustments		10,266
Subsection Position Total		**61**	**$7,014,726**
4675 - Booting			
7113	Supervising Booter - Parking	6	$33.38H
7112	Booter - Parking	18,670H	32.25H
7112	Booter - Parking	29	32.25H
Subsection Position Total		**35**	**$2,964,010**
4676 - Enforcement Administration			
9684	Deputy Director	1	$120,444
4268	Director of Security	1	93,876
1217	Parking Investigator	1	77,484
1217	Parking Investigator	2	70,620
1217	Parking Investigator	1	66,480
1217	Parking Investigator	1	54,636
1217	Parking Investigator	1	52,176
1217	Parking Investigator	1	49,824
0431	Clerk IV	1	38,376
0381	Director of Administration II	1	89,076
0330	Parking Revenue Security Supervisor	1	102,348
0330	Parking Revenue Security Supervisor	1	85,008
0308	Staff Assistant	1	73,440
0306	Assistant Director	1	94,824
0101	Accountant I	1	76,548
	Schedule Salary Adjustments		5,081
Subsection Position Total		**16**	**$1,220,861**

0100 - Corporate Fund

027 - Department of Finance

1005 - Finance / 2020 - Revenue Services and Operations

Positions and Salaries - Continued

3157 - Street Operations - Continued

	Position	No	Rate
4677 - Field Support			
9536	Laborer - Parking Operations	3	$40.20H
8244	Foreman of Laborers	2,080H	41.10H
Subsection Position Total		**3**	**$336,336**
4678 - Permits			
6144	Engineering Technician V	2	$92,592
6139	Field Supervisor	1	85,008
0431	Clerk IV	1	60,972
0330	Parking Revenue Security Supervisor	1	89,076
0303	Administrative Assistant III	1	80,568
0302	Administrative Assistant II	1	63,876
Subsection Position Total		**7**	**$564,684**
Section Position Total		**122**	**$12,100,617**

3220 - Accounts Receivable

4202 - Advanced Collections			
9684	Deputy Director	1	$118,020
1912	Project Coordinator	1	93,300
1912	Project Coordinator	1	89,076
1912	Project Coordinator	1	85,008
0712	Senior Public Information Officer	1	85,008
0635	Senior Programmer/Analyst	1	73,440
0432	Supervising Clerk	1	80,568
0432	Supervising Clerk	1	73,440
0431	Clerk IV	2	70,092
0431	Clerk IV	1	63,876
0431	Clerk IV	1	58,248
0431	Clerk IV	1	55,536
0431	Clerk IV	1	45,696
0431	Clerk IV	1	40,392
0431	Clerk IV	7	38,376
0430	Clerk III	1	31,872
0420	Collections Representative	1	70,092
0308	Staff Assistant	1	76,932
0307	Administrative Assistant II - Excluded	1	57,840
0306	Assistant Director	1	94,824
0303	Administrative Assistant III	1	80,568
0303	Administrative Assistant III	1	76,932
0189	Accounting Technician I	1	38,376
0167	Manager of Revenue Collections	1	71,772
0145	Manager of Compliance Analysis	1	106,116
Subsection Position Total		**32**	**$2,075,748**

0100 - Corporate Fund

027 - Department of Finance

1005 - Finance / 2020 - Revenue Services and Operations

Positions and Salaries - Continued

3220 - Accounts Receivable - Continued

	Position	No	Rate
4204 - Citation Administration			
9684	Deputy Director	1	$120,444
7404	Traffic Enforcement Technician	12	34,548
7404	Traffic Enforcement Technician	4	33,024
7404	Traffic Enforcement Technician	3	31,536
7403	Supervising Traffic Enforcement Technician	3	39,720
7401	Customer Services Supervisor	1	77,484
3092	Program Director	1	76,716
0308	Staff Assistant	1	88,344
0303	Administrative Assistant III	1	73,440
0302	Administrative Assistant II	2	70,092
0275	Assistant Manager of Collections	1	62,820
0190	Accounting Technician II	1	42,108
	Schedule Salary Adjustments		6,525
Subsection Position Total		31	**$1,448,505**
Section Position Total		**63**	**$3,524,253**
Position Total		**298**	**$24,233,952**
	Turnover		**(659,679)**
Position Net Total		**298**	**$23,574,273**
Department Position Total		**453**	**$37,879,678**
	Turnover		**(1,166,063)**
Department Position Net Total		**453**	**$36,713,615**

0100 - Corporate Fund
028 - CITY TREASURER

(028/1005/2005)

The Office of the City Treasurer is the custodian and manager of all cash and investments for the City of Chicago, the four City employee pension funds, and the Chicago Teacher's Pension Fund. Additionally, the Treasurer's Office manages outreach programs that promote economic development in Chicago's neighborhoods.

	Appropriations	Amount
0000 Personnel Services		
0005	Salaries and Wages - on Payroll	$863,781
0015	Schedule Salary Adjustments	1,044
0039	For the Employment of Students as Trainees	19,900
0000 Personnel Services - Total*		**$884,725**
0100 Contractual Services		
0130	Postage	$1,000
0138	For Professional Services for Information Technology Maintenance	64,000
0139	For Professional Services for Information Technology Development	65,001
0140	For Professional and Technical Services and Other Third Party Benefit Agreements	103,429
0142	Accounting and Auditing	100,000
0149	For Software Maintenance and Licensing	16,000
0159	Lease Purchase Agreements for Equipment and Machinery	4,774
0166	Dues, Subscriptions and Memberships	238,995
0169	Technical Meeting Costs	37,657
0179	Messenger Service	500
0181	Mobile Communication Services	9,312
0190	Telephone - Non-Centrex Billings	7,800
0196	Data Circuits	1,500
0197	Telephone - Maintenance and Repair of Equipment and Voicemail	520
0100 Contractual Services - Total*		**$650,488**
0200 Travel		
0229	Transportation and Expense Allowance	$14,500
0270	Local Transportation	500
0200 Travel - Total*		**$15,000**
0300 Commodities and Materials		
0350	Stationery and Office Supplies	6,500
0300 Commodities and Materials - Total*		**$6,500**
Appropriation Total*		**$1,556,713**

0100 - Corporate Fund
028 - City Treasurer - Continued
POSITIONS AND SALARIES

Positions and Salaries

	Position	No	Rate
3005 - Executive			
9928	City Treasurer	1	$133,545
0705	Director Public Affairs	1	92,964
0340	Assistant to the City Treasurer	1	76,500
Section Position Total		**3**	**$303,009**
3015 - Financial Reporting			
0802	Executive Administrative Assistant II	1	$59,976
0194	Auditor IV	1	120,312
0187	Director of Accounting	1	115,932
	Schedule Salary Adjustments		1,044
Section Position Total		**3**	**$297,264**
3020 - Administration			
9676	Assistant City Treasurer	1	$114,552
9673	Deputy City Treasurer	1	150,000
Section Position Total		**2**	**$264,552**
Position Total		**8**	**$864,825**

0100 - Corporate Fund
030 - DEPARTMENT OF ADMINISTRATIVE HEARINGS

(030/1005/2005)

The Department of Administrative Hearings (DOAH) is an independent entity that provides fair and impartial administrative hearings for violations of the Municipal Code of Chicago, the Chicago Park District Code, and the Chicago Transit Authority Code. The DOAH does not hear cases where incarceration is sought.

	Appropriations	Amount
0000 Personnel Services		
0005	Salaries and Wages - on Payroll	$3,176,733
0015	Schedule Salary Adjustments	2,404
0020	Overtime	1,050
0000 Personnel Services - Total*		**$3,180,187**
0100 Contractual Services		
0130	Postage	$62,385
0138	For Professional Services for Information Technology Maintenance	1,229,763
0140	For Professional and Technical Services and Other Third Party Benefit Agreements	3,943,030
0143	Court Reporting	77,500
0157	Rental of Equipment and Services	360
0159	Lease Purchase Agreements for Equipment and Machinery	25,350
0162	Repair/Maintenance of Equipment	2,175
0166	Dues, Subscriptions and Memberships	1,870
0169	Technical Meeting Costs	970
0179	Messenger Service	4,165
0190	Telephone - Non-Centrex Billings	25,400
0197	Telephone - Maintenance and Repair of Equipment and Voicemail	1,410
0100 Contractual Services - Total*		**$5,374,378**
0200 Travel		
0229	Transportation and Expense Allowance	2,000
0200 Travel - Total*		**$2,000**
0300 Commodities and Materials		
0340	Material and Supplies	$20,272
0348	Books and Related Material	1,813
0350	Stationery and Office Supplies	12,419
0300 Commodities and Materials - Total*		**$34,504**
Appropriation Total*		**$8,591,069**

0100 - Corporate Fund
030 - Department of Administrative Hearings - Continued
POSITIONS AND SALARIES

Positions and Salaries

	Position	No	Rate
3005 - Office of the Director			
4006 - Administration			
9930	Director of Administrative Hearings	1	$156,420
9818	Deputy Director of Administrative Adjudication	1	131,688
0802	Executive Administrative Assistant II	1	70,620
0305	Assistant to the Executive Director	1	81,192
Subsection Position Total		**4**	**$439,920**
4010 - Support Services			
0432	Supervising Clerk	1	$46,188
0419	Customer Account Representative	1	58,248
0303	Administrative Assistant III	1	76,932
0303	Administrative Assistant III	1	73,440
0302	Administrative Assistant II	1	70,092
0302	Administrative Assistant II	2	63,876
Subsection Position Total		7	**$452,652**
Section Position Total		**11**	**$892,572**
3010 - Finance and Administration			
4015 - Financial/Personnel/Payroll Management			
1304	Supervisor of Personnel Services	1	$97,740
0305	Assistant to the Executive Director	1	93,300
Subsection Position Total		**2**	**$191,040**
Section Position Total		**2**	**$191,040**
3015 - Operational Services			
4025 - Customer Services			
9820	Assistant Manager of Administrative Adjudication	1	$98,160
0378	Administrative Supervisor	1	68,556
0303	Administrative Assistant III	1	70,092
0302	Administrative Assistant II	1	63,876
0302	Administrative Assistant II	1	38,376
Subsection Position Total		**5**	**$339,060**
4100 - Building Hearings Division			
1660	Senior Administrative Law Officer	1	$96,636
0308	Staff Assistant	1	92,592
0302	Administrative Assistant II	1	70,092
0302	Administrative Assistant II	2	63,876
Subsection Position Total		**5**	**$387,072**
4350 - Consumer and Environmental Division			
1660	Senior Administrative Law Officer	1	$96,636
0308	Staff Assistant	1	84,420
0302	Administrative Assistant II	1	70,092
0302	Administrative Assistant II	1	66,948
0302	Administrative Assistant II	1	60,972
Subsection Position Total		**5**	**$379,068**

0100 - Corporate Fund
030 - Department of Administrative Hearings
Positions and Salaries - Continued

3015 - Operational Services - Continued

	Position	No	Rate
4400 - Municipal Hearings Division			
1660	Senior Administrative Law Officer	1	$96,636
0432	Supervising Clerk	1	80,568
0308	Staff Assistant	1	84,420
0302	Administrative Assistant II	2	66,948
0302	Administrative Assistant II	1	63,876
0302	Administrative Assistant II	1	60,972
	Schedule Salary Adjustments		2,404
Subsection Position Total		**7**	**$522,772**
4500 - Vehicle Hearings Division			
9844	Senior Hearing Officer	1	$70,080
1660	Senior Administrative Law Officer	1	96,636
0302	Administrative Assistant II	1	70,092
0302	Administrative Assistant II	2	60,972
0302	Administrative Assistant II	1	38,376
0123	Fiscal Administrator	1	117,660
Subsection Position Total		7	**$514,788**
Section Position Total		**29**	**$2,142,760**
Position Total		**42**	**$3,226,372**
	Turnover		**(47,235)**
Position Net Total		**42**	**$3,179,137**

0100 - Corporate Fund
031 - DEPARTMENT OF LAW

(031/1005/2005)

The Law Department (DOL) is the legal advisor to the Mayor, city departments, commissions, and the City Council as they establish and administer policies and programs to benefit Chicago residents. The DOL assists with preparation and enforcement of effective ordinances, and represents the City's interest in litigation.

	Appropriations	Amount
0000 Personnel Services		
0005	Salaries and Wages - on Payroll	$25,537,476
0015	Schedule Salary Adjustments	21,856
0020	Overtime	16,020
0039	For the Employment of Students as Trainees	7,610
0000 Personnel Services - Total*		**$25,582,962**
0100 Contractual Services		
0130	Postage	$24,646
0138	For Professional Services for Information Technology Maintenance	234,612
0140	For Professional and Technical Services and Other Third Party Benefit Agreements	844,334
0141	Appraisals	8,070
0143	Court Reporting	1,000,000
0145	Legal Expenses	127,214
0149	For Software Maintenance and Licensing	120,150
0150	Publications and Reproduction - Outside Services to Be Expended with the Prior Approval of Graphics Services	6,008
0157	Rental of Equipment and Services	48,004
0159	Lease Purchase Agreements for Equipment and Machinery	100,604
0162	Repair/Maintenance of Equipment	2,644
0166	Dues, Subscriptions and Memberships	116,863
0169	Technical Meeting Costs	30,438
0178	Freight and Express Charges	10,447
0181	Mobile Communication Services	24,030
0190	Telephone - Non-Centrex Billings	121,752
0191	Telephone - Relocations of Phone Lines	961
0197	Telephone - Maintenance and Repair of Equipment and Voicemail	6,824
0100 Contractual Services - Total*		**$2,827,601**
0200 Travel		
0229	Transportation and Expense Allowance	$6,488
0245	Reimbursement to Travelers	59,265
0270	Local Transportation	33,155
0200 Travel - Total*		**$98,908**
0300 Commodities and Materials		
0348	Books and Related Material	$17,821
0350	Stationery and Office Supplies	95,496
0300 Commodities and Materials - Total*		**$113,317**
Appropriation Total*		**$28,622,788**

0100 - Corporate Fund
031 - Department of Law - Continued
POSITIONS AND SALARIES

Positions and Salaries

	Position	No	Rate
3006 - Administration			
4005 - Corporation Counsel's Office			
9931	Corporation Counsel	1	$173,664
1657	First Assistant Corporation Counsel	1	149,160
1650	Deputy Corporation Counsel	1	139,812
1641	Assistant Corporation Counsel Supervisor - Senior		89,160
0802	Executive Administrative Assistant II	1	85,008
0802	Executive Administrative Assistant II	1	81,192
0705	Director Public Affairs	1	122,820
Subsection Position Total		**6**	**$751,656**
4010 - Administrative Services			
1695	Administrative Deputy	1	$139,812
1677	Chief Law Librarian	1	102,348
1669	Law Library Technical Assistant	1	44,316
1661	Dir of Attorney Recruitment &Professional Development - Law	1	102,672
1643	Assistant Corporation Counsel		35.00H
1342	Senior Personnel Assistant	1	57,660
1310	Administrative Services Officer II - Excluded	1	93,300
1158	Chief Methods Analyst	1	73,944
0638	Programmer/Analyst	1	77,304
0601	Director of Information Systems	1	105,504
0379	Director of Administration	1	96,756
0378	Administrative Supervisor	1	47,532
0361	Director of Personnel Policies and Utilization	1	117,660
0190	Accounting Technician II	1	76,932
0124	Finance Officer	1	84,324
	Schedule Salary Adjustments		2,976
Subsection Position Total		**14**	**$1,223,040**
Section Position Total		**20**	**$1,974,696**
3007 - Appeals			
1689	Administrative Assistant to Deputy Corporation Counsel	1	$77,484
1652	Chief Assistant Corporation Counsel	1	127,068
1650	Deputy Corporation Counsel	1	139,812
1643	Assistant Corporation Counsel	1	98,592
1643	Assistant Corporation Counsel	1	92,352
1643	Assistant Corporation Counsel	1	80,904
1643	Assistant Corporation Counsel	1	75,624
1643	Assistant Corporation Counsel	1	70,344
1643	Assistant Corporation Counsel	1	65,112
1641	Assistant Corporation Counsel Supervisor - Senior	1	124,188
1641	Assistant Corporation Counsel Supervisor - Senior	1	101,136
1617	Paralegal II	1	80,568
	Schedule Salary Adjustments		1,061
Section Position Total		**12**	**$1,134,245**

0100 - Corporate Fund

031 - Department of Law

Positions and Salaries - Continued

	Position	No	Rate
3011 - Building and License Enforcement			
1692	Court File Clerk	1	$35,004
1689	Administrative Assistant to Deputy Corporation Counsel	1	77,484
1652	Chief Assistant Corporation Counsel	1	127,068
1650	Deputy Corporation Counsel	1	139,812
1643	Assistant Corporation Counsel	1	94,008
1643	Assistant Corporation Counsel	2	72,312
1643	Assistant Corporation Counsel	1	66,936
1643	Assistant Corporation Counsel	1	65,112
1643	Assistant Corporation Counsel	1	63,384
1643	Assistant Corporation Counsel	1	61,692
1643	Assistant Corporation Counsel	11	60,084
1641	Assistant Corporation Counsel Supervisor - Senior	1	113,544
1641	Assistant Corporation Counsel Supervisor - Senior	1	98,592
1641	Assistant Corporation Counsel Supervisor - Senior	2	97,368
1641	Assistant Corporation Counsel Supervisor - Senior	1	92,352
1641	Assistant Corporation Counsel Supervisor - Senior	3	89,160
1631	Law Clerk	26,270H	14.51H
1619	Supervising Paralegal	1	89,076
1617	Paralegal II	3	80,568
1617	Paralegal II	1	76,932
1601	Process Server	7	40,392
1601	Process Server	1	38,376
0875	Senior Legal Personal Computer Operator	2	70,092
0863	Legal Secretary	1	84,420
0437	Supervising Clerk - Excluded	1	70,620
0303	Administrative Assistant III	1	46,188
0302	Administrative Assistant II	1	60,972
Section Position Total		**49**	**$3,815,146**
3014 - Constitutional and Commercial Litigation			
1689	Administrative Assistant to Deputy Corporation Counsel	1	$70,620
1652	Chief Assistant Corporation Counsel	1	127,068
1650	Deputy Corporation Counsel	1	139,812
1643	Assistant Corporation Counsel	1	79,116
1643	Assistant Corporation Counsel	2	73,944
1643	Assistant Corporation Counsel	1	66,936
1643	Assistant Corporation Counsel	2	60,084
1641	Assistant Corporation Counsel Supervisor - Senior	2	124,188
1641	Assistant Corporation Counsel Supervisor - Senior	1	115,272
1641	Assistant Corporation Counsel Supervisor - Senior	1	111,804
1619	Supervising Paralegal	1	57,252
1617	Paralegal II	1	76,932
0863	Legal Secretary	1	84,420
	Schedule Salary Adjustments		2,311
Section Position Total		**16**	**$1,447,975**

0100 - Corporate Fund
031 - Department of Law
Positions and Salaries - Continued

	Position	No	Rate
3019 - Torts			
4001 - Corporate Torts			
1689	Administrative Assistant to Deputy Corporation Counsel	1	$85,008
1650	Deputy Corporation Counsel	1	139,812
1643	Assistant Corporation Counsel	1	97,368
1643	Assistant Corporation Counsel	1	95,676
1643	Assistant Corporation Counsel	1	94,008
1643	Assistant Corporation Counsel	1	79,116
1643	Assistant Corporation Counsel	1	68,496
1643	Assistant Corporation Counsel	1	65,112
1643	Assistant Corporation Counsel	1	63,384
1643	Assistant Corporation Counsel	1	61,692
1643	Assistant Corporation Counsel	3	60,084
1641	Assistant Corporation Counsel Supervisor - Senior	1	113,544
1641	Assistant Corporation Counsel Supervisor - Senior	1	102,420
1641	Assistant Corporation Counsel Supervisor - Senior	4	95,676
1641	Assistant Corporation Counsel Supervisor - Senior	2	89,160
1619	Supervising Paralegal	1	93,300
1617	Paralegal II	3	80,568
1617	Paralegal II	1	73,440
1617	Paralegal II	1	70,092
1617	Paralegal II	1	53,340
0875	Senior Legal Personal Computer Operator	1	70,092
0875	Senior Legal Personal Computer Operator	1	66,948
0863	Legal Secretary	1	76,932
0429	Clerk II	1	53,076
0302	Administrative Assistant II	1	53,076
	Schedule Salary Adjustments		3,060
Subsection Position Total		**33**	**$2,661,972**
4026 - Torts			
1653	Claims Manager	1	$99,648
1648	Claims Investigator	1	70,020
	Schedule Salary Adjustments		910
Subsection Position Total		**2**	**$170,578**
Section Position Total		**35**	**$2,832,550**
3022 - Employment Litigation			
4006 - Corporate Employment Litigation			
1689	Administrative Assistant to Deputy Corporation Counsel	1	$59,976
1650	Deputy Corporation Counsel	1	139,812
1643	Assistant Corporation Counsel	1	103,704
1643	Assistant Corporation Counsel	1	95,676
1643	Assistant Corporation Counsel	3	73,944
1643	Assistant Corporation Counsel	1	66,936
1643	Assistant Corporation Counsel	1	60,084
1641	Assistant Corporation Counsel Supervisor - Senior	1	107,676
1641	Assistant Corporation Counsel Supervisor - Senior	1	89,160
1619	Supervising Paralegal	1	57,252
	Schedule Salary Adjustments		2,266
Subsection Position Total		**12**	**$1,004,374**
Section Position Total		**12**	**$1,004,374**

0100 - Corporate Fund
031 - Department of Law
Positions and Salaries - Continued

	Position	No	Rate
3028 - Labor			
4011 - Corporate Labor			
1696	Director of Labor Relations	1	$115,572
1689	Administrative Assistant to Deputy Corporation Counsel	1	68,220
1658	Assistant Chief Labor Negotiator	1	134,700
1650	Deputy Corporation Counsel	1	139,812
1650	Deputy Corporation Counsel	1	117,312
1649	Chief Labor Negotiator	1	144,036
1643	Assistant Corporation Counsel	1	63,384
1643	Assistant Corporation Counsel	5	60,084
1641	Assistant Corporation Counsel Supervisor - Senior	1	92,352
1623	Paralegal II - Labor	1	52,176
1386	Senior Labor Relations Specialist	1	84,324
1331	Labor Relations Supervisor	1	80,376
0866	Executive Legal Secretary	1	60,564
	Schedule Salary Adjustments		2,299
Subsection Position Total		**17**	**$1,455,547**
Section Position Total		**17**	**$1,455,547**
3031 - Legal Counsel			
1689	Administrative Assistant to Deputy Corporation Counsel	1	$62,820
1650	Deputy Corporation Counsel	1	139,812
1643	Assistant Corporation Counsel	1	84,588
1641	Assistant Corporation Counsel Supervisor - Senior	1	99,864
1641	Assistant Corporation Counsel Supervisor - Senior	2	89,160
Section Position Total		**6**	**$565,404**
3038 - Aviation, Environmental and Regulatory Litigation			
4017 - Corporate Litigation			
1689	Administrative Assistant to Deputy Corporation Counsel	1	$70,620
1652	Chief Assistant Corporation Counsel	1	127,068
1643	Assistant Corporation Counsel	1	73,944
1643	Assistant Corporation Counsel	4	60,084
1641	Assistant Corporation Counsel Supervisor - Senior	1	95,676
1617	Paralegal II	1	73,440
	Schedule Salary Adjustments		949
Subsection Position Total		**9**	**$682,033**
4032 - Corporate Contracts			
1652	Chief Assistant Corporation Counsel	1	$127,068
1643	Assistant Corporation Counsel	1	65,112
1643	Assistant Corporation Counsel	1	61,692
1641	Assistant Corporation Counsel Supervisor - Senior	1	118,752
1641	Assistant Corporation Counsel Supervisor - Senior	1	110,400
0863	Legal Secretary	1	46,188
Subsection Position Total		**6**	**$529,212**
Section Position Total		**15**	**$1,211,245**

0100 - Corporate Fund
031 - Department of Law
Positions and Salaries - Continued

	Position	No	Rate
3039 - Investigations and Prosecutions			
4039 - Legal Information			
1643	Assistant Corporation Counsel	1	$65,112
1617	Paralegal II	1	76,932
Subsection Position Total		**2**	**$142,044**
4041 - Prosecutions			
1656	City Prosecutor	1	$139,932
1643	Assistant Corporation Counsel	1	90,744
1643	Assistant Corporation Counsel	1	63,384
1643	Assistant Corporation Counsel	4	60,084
1641	Assistant Corporation Counsel Supervisor - Senior	1	89,160
0863	Legal Secretary	1	73,440
0308	Staff Assistant	1	76,932
Subsection Position Total		**10**	**$773,928**
Section Position Total		**12**	**$915,972**
3045 - Real Estate			
1689	Administrative Assistant to Deputy Corporation Counsel	1	$57,252
1652	Chief Assistant Corporation Counsel	1	127,068
1650	Deputy Corporation Counsel	1	139,812
1643	Assistant Corporation Counsel	1	61,692
1643	Assistant Corporation Counsel	1	60,084
1641	Assistant Corporation Counsel Supervisor - Senior	1	124,188
1641	Assistant Corporation Counsel Supervisor - Senior	1	118,752
1641	Assistant Corporation Counsel Supervisor - Senior	1	115,272
1641	Assistant Corporation Counsel Supervisor - Senior	1	109,032
1641	Assistant Corporation Counsel Supervisor - Senior	1	107,676
1619	Supervising Paralegal	1	93,300
1617	Paralegal II	1	92,592
Section Position Total		**12**	**$1,206,720**
3046 - Revenue Litigation			
4021 - Corporate Litigation			
1689	Administrative Assistant to Deputy Corporation Counsel	1	$89,076
1652	Chief Assistant Corporation Counsel	1	127,068
1650	Deputy Corporation Counsel	1	139,812
1643	Assistant Corporation Counsel	1	103,704
1643	Assistant Corporation Counsel	1	63,384
1643	Assistant Corporation Counsel	3	60,084
1641	Assistant Corporation Counsel Supervisor - Senior	1	111,804
1641	Assistant Corporation Counsel Supervisor - Senior	1	95,676
1641	Assistant Corporation Counsel Supervisor - Senior	2	90,744
1617	Paralegal II	1	80,568
0831	Personal Computer Operator III	1	66,948
Subsection Position Total		**14**	**$1,239,780**
Section Position Total		**14**	**$1,239,780**

0100 - Corporate Fund

031 - Department of Law

Positions and Salaries - Continued

	Position	No	Rate
3049 - Collections, Ownership and Administrative Litigation			
1689	Administrative Assistant to Deputy Corporation Counsel	1	$77,484
1652	Chief Assistant Corporation Counsel	1	127,068
1643	Assistant Corporation Counsel	1	101,136
1643	Assistant Corporation Counsel	1	61,692
1643	Assistant Corporation Counsel	7	60,084
1641	Assistant Corporation Counsel Supervisor - Senior	1	109,032
1641	Assistant Corporation Counsel Supervisor - Senior	1	106,332
1631	Law Clerk	24,153H	14.51H
1617	Paralegal II	1	92,592
1617	Paralegal II	1	63,228
0863	Legal Secretary	1	76,932
0308	Staff Assistant	1	76,932
0302	Administrative Assistant II	1	66,948
0302	Administrative Assistant II	1	58,248
0302	Administrative Assistant II	1	38,376
	Schedule Salary Adjustments		3,856
Section Position Total		**20**	**$1,830,904**
3125 - Federal Civil Rights Litigation			
9684	Deputy Director	1	$139,812
1689	Administrative Assistant to Deputy Corporation Counsel	1	81,192
1682	Senior Legal Investigator	1	70,092
1652	Chief Assistant Corporation Counsel	3	127,068
1650	Deputy Corporation Counsel	3	139,812
1643	Assistant Corporation Counsel	1	113,196
1643	Assistant Corporation Counsel	1	80,904
1643	Assistant Corporation Counsel	1	79,116
1643	Assistant Corporation Counsel	1	73,944
1643	Assistant Corporation Counsel	1	72,312
1643	Assistant Corporation Counsel	2	70,344
1643	Assistant Corporation Counsel	2	65,112
1643	Assistant Corporation Counsel	1	63,384
1643	Assistant Corporation Counsel	2	61,692
1643	Assistant Corporation Counsel	21	60,084
1641	Assistant Corporation Counsel Supervisor - Senior	1	116,964
1641	Assistant Corporation Counsel Supervisor - Senior	1	111,804
1641	Assistant Corporation Counsel Supervisor - Senior	1	110,400
1641	Assistant Corporation Counsel Supervisor - Senior	1	103,704
1641	Assistant Corporation Counsel Supervisor - Senior	6	89,160
1619	Supervising Paralegal	1	89,076
1619	Supervising Paralegal	1	85,008
1617	Paralegal II	1	88,344
1617	Paralegal II	2	76,932
1617	Paralegal II	2	73,440
1617	Paralegal II	1	70,092
1617	Paralegal II		54,984
1617	Paralegal II	6	50,676
0863	Legal Secretary	1	73,440
0863	Legal Secretary	2	46,188
Section Position Total		**69**	**$5,311,620**

0100 - Corporate Fund

031 - Department of Law

Positions and Salaries - Continued

	Position	No	Rate
3144 - Finance and Economic Development			
1689	Administrative Assistant to Deputy Corporation Counsel	1	$70,620
1643	Assistant Corporation Counsel	1	113,196
1641	Assistant Corporation Counsel Supervisor - Senior	1	113,544
1617	Paralegal II	1	88,344
1617	Paralegal II	2	76,932
	Schedule Salary Adjustments		2,168
Section Position Total		**6**	**$541,736**
Position Total		**315**	**$26,487,914**
	Turnover		**(928,582)**
Position Net Total		**315**	**$25,559,332**

0100 - Corporate Fund
033 - DEPARTMENT OF HUMAN RESOURCES

(033/1005/2005)

The Department of Human Resources (DHR) facilitates the effective delivery of city services through the establishment of a professional human resource management program. This includes attracting, developing, and retaining quality personnel and fostering equal employment opportunities for all the citizens of Chicago.

The Human Resources Board (HRB) conducts hearings of charges brought against career service employees. The HRB is responsible for providing advice and counsel to the Mayor and to the Commissioner of Human Resources in all aspects of public sector human resource administration including manpower utilization, manpower training, employee grievances and employee salaries. DHR also provides administrative support to the HRB.

	Appropriations	Amount
0000 Personnel Services		
0005	Salaries and Wages - on Payroll	$5,831,304
0015	Schedule Salary Adjustments	38,606
0039	For the Employment of Students as Trainees	48,600
0050	Stipends	21,000
0000 Personnel Services - Total*		**$5,939,510**
0100 Contractual Services		
0130	Postage	$4,500
0140	For Professional and Technical Services and Other Third Party Benefit Agreements	275,125
0143	Court Reporting	78,000
0149	For Software Maintenance and Licensing	15,050
0152	Advertising	6,500
0159	Lease Purchase Agreements for Equipment and Machinery	14,914
0162	Repair/Maintenance of Equipment	3,500
0166	Dues, Subscriptions and Memberships	4,156
0169	Technical Meeting Costs	5,762
0178	Freight and Express Charges	500
0181	Mobile Communication Services	3,036
0190	Telephone - Non-Centrex Billings	23,500
0197	Telephone - Maintenance and Repair of Equipment and Voicemail	1,975
0100 Contractual Services - Total*		**$436,518**
0200 Travel		
0270	Local Transportation	2,560
0200 Travel - Total*		**$2,560**
0300 Commodities and Materials		
0340	Material and Supplies	$18,475
0350	Stationery and Office Supplies	11,300
0300 Commodities and Materials - Total*		**$29,775**
9000 Purposes as Specified		
9067	For Physical Exams	210,000
9000 Purposes as Specified - Total		**$210,000**
Appropriation Total*		**$6,618,363**

0100 - Corporate Fund
033 - Department of Human Resources - Continued
POSITIONS AND SALARIES

Positions and Salaries

	Position	No	Rate
3005 - Administration			
4005 - Commissioner's Office			
9933	Commissioner of Human Resources	1	$151,572
9813	Managing Deputy Commissioner	1	130,380
9660	First Deputy Commissioner	1	137,568
1430	Policy Analyst	1	66,732
0802	Executive Administrative Assistant II	1	70,620
0802	Executive Administrative Assistant II	1	59,976
	Schedule Salary Adjustments		1,392
Subsection Position Total		**6**	**$618,240**
4010 - Finance and Administration			
1342	Senior Personnel Assistant	1	$43,308
1302	Administrative Services Officer II	1	84,420
0415	Inquiry Aide III	1	43,740
0394	Administrative Manager	1	68,220
	Schedule Salary Adjustments		834
Subsection Position Total		**4**	**$240,522**
4011 - Human Resources Board			
9622	Member		$23,112
9621	Chairman		41,592
1912	Project Coordinator	1	93,300
Subsection Position Total		**1**	**$93,300**
Section Position Total		**11**	**$952,062**
3015 - Workforce Compliance			
9679	Deputy Commissioner	1	$118,932
3534	Clinical Therapist III	1	68,100
1385	Disability Officer	1	99,648
1384	Equal Employment Opportunity Officer	1	94,560
1364	Training and Development Analyst	3	84,324
1364	Training and Development Analyst	1	62,448
1354	EEO Investigator	1	70,020
1354	EEO Investigator	5	68,100
1308	HR Generalist (DHR)	1	62,448
1308	HR Generalist (DHR)	1	51,360
0366	Staff Assistant - Excluded	1	47,532
0323	Administrative Assistant III - Excluded	1	47,532
	Schedule Salary Adjustments		14,107
Section Position Total		**18**	**$1,330,159**

0100 - Corporate Fund
033 - Department of Human Resources
Positions and Salaries - Continued

	Position	No	Rate
3026 - Information Services			
4026 - Records Management			
9679	Deputy Commissioner	1	$127,824
1309	HR Records Administration Manager	1	73,212
1306	HR Record Specialist	1	57,840
1306	HR Record Specialist	1	55,188
1306	HR Record Specialist	2	52,176
1306	HR Record Specialist	1	49,824
0430	Clerk III	1	39,876
	Schedule Salary Adjustments		7,338
Subsection Position Total		**8**	**$515,454**
4027 - Technical Programming			
0635	Senior Programmer/Analyst	3	$92,088
Subsection Position Total		**3**	**$276,264**
Section Position Total		**11**	**$791,718**
3035 - Testing Services			
4035 - Employee Development			
1398	Senior Testing and Assessment Specialist	1	$73,212
1379	Testing/Assessment Specialist	3	68,100
1371	Testing Manager	1	95,760
1370	Testing Administrator	2	49,704
	Schedule Salary Adjustments		4,488
Subsection Position Total		**7**	**$477,168**
Section Position Total		**7**	**$477,168**
3040 - Employment Services, Hiring and Compensation			
4045 - Hiring Classification			
9679	Deputy Commissioner	1	$118,932
1365	Classification and Compensation Analyst	3	92,088
1365	Classification and Compensation Analyst	1	70,020
1311	Associate Classification and Compensation Analyst	1	62,448
0801	Executive Administrative Assistant I	1	52,176
0323	Administrative Assistant III - Excluded	1	63,468
0313	Assistant Commissioner	1	98,664
0307	Administrative Assistant II - Excluded	1	52,692
0307	Administrative Assistant II - Excluded	1	50,328
0307	Administrative Assistant II - Excluded	1	37,728
	Schedule Salary Adjustments		3,973
Subsection Position Total		**12**	**$886,693**

0100 - Corporate Fund

033 - Department of Human Resources

Positions and Salaries - Continued

3040 - Employment Services, Hiring and Compensation - Continued

	Position	No	Rate
4046 - Employee Processing			
9003	Criminal History Analyst	1	$59,976
1380	Recruiter	1	104,328
1380	Recruiter	2	99,768
1380	Recruiter	1	91,464
1380	Recruiter	1	87,492
1380	Recruiter	1	83,688
1380	Recruiter	2	77,304
1380	Recruiter	5	73,440
1308	HR Generalist (DHR)	2	62,448
	Schedule Salary Adjustments		4,980
Subsection Position Total		**16**	**$1,278,168**
Section Position Total		**28**	**$2,164,861**
3620 - Employment Services, Hiring and Compensation			
1377	Recruiting Manager	1	$90,000
1364	Training and Development Analyst	1	62,448
	Schedule Salary Adjustments		1,494
Section Position Total		**2**	**$153,942**
Position Total		**77**	**$5,869,910**

0100 - Corporate Fund
035 - DEPARTMENT OF PROCUREMENT SERVICES

(035/1005/2005)

The Department of Procurement Services (DPS) is the contracting authority for the procurement of goods and services for the City of Chicago. DPS works with all city departments and its customers to guarantee an open, fair and timely process by establishing, communicating and enforcing superior business practices.

	Appropriations	Amount
0000 Personnel Services		
0005	Salaries and Wages - on Payroll	$5,943,844
0012	Contract Wage Increment - Prevailing Rate	2,238
0015	Schedule Salary Adjustments	17,763
0039	For the Employment of Students as Trainees	30,000
0000 Personnel Services - Total*		**$5,993,845**
0100 Contractual Services		
0130	Postage	$5,900
0140	For Professional and Technical Services and Other Third Party Benefit Agreements	494,000
0152	Advertising	29,000
0157	Rental of Equipment and Services	17,592
0160	Repair or Maintenance of Property	10,924
0162	Repair/Maintenance of Equipment	38,234
0166	Dues, Subscriptions and Memberships	11,190
0168	Educational Development through Cooperative Education Program and Apprenticeship Program	1,700
0169	Technical Meeting Costs	9,200
0171	Miscellaneous Supplies	8,000
0178	Freight and Express Charges	500
0181	Mobile Communication Services	11,943
0190	Telephone - Non-Centrex Billings	29,200
0197	Telephone - Maintenance and Repair of Equipment and Voicemail	15,235
0100 Contractual Services - Total*		**$682,618**
0200 Travel		
0229	Transportation and Expense Allowance	$200
0245	Reimbursement to Travelers	8,000
0270	Local Transportation	1,890
0200 Travel - Total*		**$10,090**
0300 Commodities and Materials		
0340	Material and Supplies	$2,250
0350	Stationery and Office Supplies	19,385
0300 Commodities and Materials - Total*		**$21,635**
Appropriation Total*		**$6,708,188**

0100 - Corporate Fund

035 - Department of Procurement Services - Continued

POSITIONS AND SALARIES

Positions and Salaries

	Position	No	Rate
3006 - Departmental Administration			
4006 - Administration			
9935	Chief Procurement Officer	1	$167,220
9815	Managing Deputy Procurement Officer	1	132,984
9726	First Deputy Procurement Officer	1	142,596
1646	Attorney	1	116,844
1617	Paralegal II	1	50,676
1554	Assistant Procurement Officer	1	87,576
1304	Supervisor of Personnel Services	1	93,300
0802	Executive Administrative Assistant II	1	70,620
0801	Executive Administrative Assistant I	1	66,480
0705	Director Public Affairs	1	85,836
0703	Public Relations Rep III	1	55,644
0702	Public Relations Rep II	1	50,676
0366	Staff Assistant - Excluded	1	68,556
0321	Assistant to the Commissioner	1	61,992
0309	Coordinator of Special Projects	1	62,820
	Schedule Salary Adjustments		1,500
Subsection Position Total		**15**	**$1,315,320**
4010 - Finance Operations / IT			
9532	Stores Laborer	1	$40.20H
1912	Project Coordinator	1	62,820
1860	Foreman of Pipe Yards	1	41.30H
1556	Deputy Procurement Officer	1	122,784
1556	Deputy Procurement Officer	1	119,196
1554	Assistant Procurement Officer	1	110,076
0801	Executive Administrative Assistant I	1	60,564
0310	Project Manager	1	82,500
0310	Project Manager	1	79,284
	Schedule Salary Adjustments		245
Subsection Position Total		**9**	**$806,989**
Section Position Total		**24**	**$2,122,309**
3012 - Contract Management			
4026 - Shared Administrative Services			
1912	Project Coordinator	1	$89,076
0831	Personal Computer Operator III	2	70,092
0831	Personal Computer Operator III	1	63,876
0694	Reprographics Technician III	1	63,876
0431	Clerk IV	1	66,948
0303	Administrative Assistant III	1	46,188
0302	Administrative Assistant II	2	70,092
Subsection Position Total		**9**	**$610,332**

0100 - Corporate Fund
035 - Department of Procurement Services
Positions and Salaries - Continued

3012 - Contract Management - Continued

	Position	No	Rate
4105 - Contract Administration			
1557	Deputy Procurement Officer - Contract Compliance Officer	1	$119,652
1556	Deputy Procurement Officer	1	119,652
1554	Assistant Procurement Officer	1	93,876
1554	Assistant Procurement Officer	1	91,128
Subsection Position Total		**4**	**$424,308**
4115 - Professional Services			
1508	Senior Procurement Specialist	1	$93,300
1508	Senior Procurement Specialist	1	85,008
1508	Senior Procurement Specialist	1	73,212
1508	Senior Procurement Specialist	1	68,220
	Schedule Salary Adjustments		144
Subsection Position Total		**4**	**$319,884**
4121 - Architectural and Engineering			
1508	Senior Procurement Specialist	2	$93,300
1508	Senior Procurement Specialist	1	89,076
1508	Senior Procurement Specialist	1	85,008
1508	Senior Procurement Specialist	2	73,212
1507	Procurement Specialist	1	97,056
	Schedule Salary Adjustments		1,536
Subsection Position Total		**7**	**$605,700**
4125 - Work Services			
1508	Senior Procurement Specialist	1	$97,740
1508	Senior Procurement Specialist	1	89,076
1507	Procurement Specialist	1	84,420
1507	Procurement Specialist	1	61,032
Subsection Position Total		**4**	**$332,268**
4132 - Vehicles and Heavy Equipment			
1508	Senior Procurement Specialist	1	$68,220
1507	Procurement Specialist	2	79,740
1507	Procurement Specialist	1	61,032
Subsection Position Total		**4**	**$288,732**
Section Position Total		**32**	**$2,581,224**

0100 - Corporate Fund
035 - Department of Procurement Services
Positions and Salaries - Continued

	Position	No	Rate
3022 - Certification and Compliance			
1556	Deputy Procurement Officer	2	$119,196
1506	Manager of Certification and Compliance	2	90,216
1505	Senior Certification / Compliance Officer	1	83,688
1505	Senior Certification / Compliance Officer	1	77,304
1505	Senior Certification / Compliance Officer	1	73,440
1504	Certification/Compliance Officer	1	75,792
1504	Certification/Compliance Officer	1	72,264
1504	Certification/Compliance Officer	1	68,796
1504	Certification/Compliance Officer	1	65,448
1504	Certification/Compliance Officer	1	63,480
1504	Certification/Compliance Officer	3	60,312
1183	Field Analyst	1	57,252
1183	Field Analyst	2	52,176
0430	Clerk III	1	50,628
0308	Staff Assistant	1	80,568
0303	Administrative Assistant III	1	46,188
	Schedule Salary Adjustments		14,338
Section Position Total		**21**	**$1,533,298**
Position Total		**77**	**$6,236,831**
	Turnover		**(275,224)**
Position Net Total		**77**	**$5,961,607**

0100 - Corporate Fund
038 - DEPARTMENT OF FLEET AND FACILITY MANAGEMENT
1005 - FLEET AND FACILITY MANAGEMENT / 2103 - BUREAU OF FINANCE AND ADMINISTRATION

(038/1005/2103)

The Department of Fleet and Facility Management (FFM) is responsible for maintaining and repairing the inventory of City owned vehicles and the operation, maintenance and repair of City buildings and properties. The FFM is also responsible for custodial services, security coverage, graphic services, mail service, relocation services, and document storage and management.

	Appropriations	Amount
0000 Personnel Services		
0005	Salaries and Wages - on Payroll	$2,954,781
0015	Schedule Salary Adjustments	309
0000 Personnel Services - Total*		**$2,955,090**
0100 Contractual Services		
0140	For Professional and Technical Services and Other Third Party Benefit Agreements	$18,000
0143	Court Reporting	4,000
0148	Testing and Inspecting	1,000
0152	Advertising	2,000
0159	Lease Purchase Agreements for Equipment and Machinery	75,000
0166	Dues, Subscriptions and Memberships	1,000
0181	Mobile Communication Services	135,528
0189	Telephone - Non-Centrex Billings	76,300
0190	Telephone - Non-Centrex Billings	222,000
0191	Telephone - Relocations of Phone Lines	9,000
0196	Data Circuits	74,200
0197	Telephone - Maintenance and Repair of Equipment and Voicemail	33,695
0100 Contractual Services - Total*		**$651,723**
0300 Commodities and Materials		
0340	Material and Supplies	$13,500
0350	Stationery and Office Supplies	32,000
0300 Commodities and Materials - Total*		**$45,500**
Appropriation Total*		**$3,652,313**

Positions and Salaries

	Position	No	Rate
3001 - Office of the Commissioner			
9938	Commissioner of Fleet and Facility Management	1	$157,092
0318	Assistant to the Commissioner	1	73,944
Section Position Total		**2**	**$231,036**

0100 - Corporate Fund

038 - Department of Fleet and Facility Management

1005 - Fleet and Facility Management / 2103 - Bureau of Finance and Administration

Positions and Salaries - Continued

	Position	No	Rate
3110 - Finance and Administration			
4130 - Administration			
9679	Deputy Commissioner	1	$127,488
0431	Clerk IV	1	70,092
Subsection Position Total		**2**	**$197,580**
4139 - Finance and Accounting			
0431	Clerk IV	1	$38,376
0303	Administrative Assistant III	1	73,440
0190	Accounting Technician II	2	76,932
0124	Finance Officer	1	95,580
0118	Director of Finance	1	99,648
0103	Accountant III	1	92,388
0102	Accountant II	1	75,792
Subsection Position Total		**8**	**$629,088**
4140 - Contract Management			
1572	Chief Contract Expediter	2	$92,592
1572	Chief Contract Expediter	1	76,152
1572	Chief Contract Expediter	1	64,248
1191	Contracts Administrator	1	103,704
0303	Administrative Assistant III	1	73,440
Subsection Position Total		**6**	**$502,728**
Section Position Total		**16**	**$1,329,396**
3111 - Human Resources			
4131 - Personnel			
9679	Deputy Commissioner	1	$127,488
1301	Administrative Services Officer I	1	76,932
0320	Assistant to the Commissioner	1	93,300
0308	Staff Assistant	1	76,932
Subsection Position Total		**4**	**$374,652**
4132 - Payroll			
1342	Senior Personnel Assistant	1	$84,420
0450	Clerk IV (Timekeeper)	1	63,876
0361	Director of Personnel Policies and Utilization	1	80,376
	Schedule Salary Adjustments		309
Subsection Position Total		**3**	**$228,981**
4135 - Training			
1359	Training Officer	1	$84,420
1318	Training Director	1	77,484
Subsection Position Total		**2**	**$161,904**
4137 - Labor Relations			
1331	Labor Relations Supervisor	1	$80,376
1255	Investigator	1	70,620
0320	Assistant to the Commissioner	1	85,008
Subsection Position Total		**3**	**$236,004**
Section Position Total		**12**	**$1,001,541**

0100 - Corporate Fund

038 - Department of Fleet and Facility Management

1005 - Fleet and Facility Management / 2103 - Bureau of Finance and Administration

Positions and Salaries - Continued

	Position	No	Rate
3112 - Systems and Performance Improvement			
4121 - Performance Systems and Analysis			
5737	Creative Director	1	$89,076
0673	Senior Data Base Analyst	1	110,064
0638	Programmer/Analyst	1	92,388
0635	Senior Programmer/Analyst	1	110,064
0601	Director of Information Systems	1	109,008
Subsection Position Total		**5**	**$510,600**
Section Position Total		**5**	**$510,600**
Position Total		**35**	**$3,072,573**
	Turnover		**(117,483)**
Position Net Total		**35**	**$2,955,090**

0100 - Corporate Fund
038 - Department of Fleet and Facility Management - Continued
1005 - Fleet and Facility Management / 2126 - BUREAU OF FACILITY MANAGEMENT

(038/1005/2126)

	Appropriations	Amount
0000 Personnel Services		
0005	Salaries and Wages - on Payroll	$32,679,614
0012	Contract Wage Increment - Prevailing Rate	345,528
0015	Schedule Salary Adjustments	5,229
0020	Overtime	510,000
0000 Personnel Services - Total*		**$33,540,371**
0100 Contractual Services		
0125	Office and Building Services	$16,813,095
0130	Postage	45,000
0140	For Professional and Technical Services and Other Third Party Benefit Agreements	4,849,132
0157	Rental of Equipment and Services	389,325
0160	Repair or Maintenance of Property	1,875,000
0162	Repair/Maintenance of Equipment	2,500,000
0100 Contractual Services - Total*		**$26,471,552**
0200 Travel		
0229	Transportation and Expense Allowance	16,000
0200 Travel - Total*		**$16,000**
0300 Commodities and Materials		
0313	Cleaning and Sanitation Supplies	$735,210
0319	Clothing	105,400
0340	Material and Supplies	3,202,525
0342	Drugs, Medicine and Chemical Materials	1,440
0300 Commodities and Materials - Total*		**$4,044,575**
Appropriation Total*		**$64,072,498**

Positions and Salaries

	Position	No	Rate
3101 - Facilities Management			
4101 - Facilities Area Management Services			
9679	Deputy Commissioner	1	$127,488
0810	Executive Secretary II	1	66,480
0431	Clerk IV	1	70,092
0379	Director of Administration	1	96,720
0318	Assistant to the Commissioner	1	73,944
0313	Assistant Commissioner	1	101,664
0311	Projects Administrator	1	104,124
0190	Accounting Technician II	1	42,108
Subsection Position Total		**8**	**$682,620**

0100 - Corporate Fund
038 - Department of Fleet and Facility Management
1005 - Fleet and Facility Management / 2126 - Bureau of Facility Management
Positions and Salaries - Continued

3101 - Facilities Management - Continued

	Position	No	Rate
4102 - Custodial Services			
4548	Manager of Buildings Services	2	$93,300
4548	Manager of Buildings Services	3	85,008
4223	Custodial Worker	2	19.15H
4223	Custodial Worker	9	15.25H
4223	Custodial Worker	2	14.75H
4223	Custodial Worker	3	13.75H
0366	Staff Assistant - Excluded	1	77,484
Subsection Position Total		**22**	**$1,031,412**
4105 - Building Engineers			
7747	Chief Operating Engineer	5	$9,867.87M
7745	Assistant Chief Operating Engineer	10	52.18H
7743	Operating Engineer - Group A	74	47.44H
4546	Director of Facilities Management	1	114,552
4546	Director of Facilities Management	1	112,308
0431	Clerk IV	1	38,376
Subsection Position Total		**92**	**$9,244,617**
4123 - Security Services			
6335	Supervising Watchman	5	$26.32H
6327	Watchman	36	21.98H
6302	Supervising Watchman - Agreement	4	39.05H
4268	Director of Security	1	102,672
4218	Coordinator of Security Services	1	59,976
4218	Coordinator of Security Services	1	54,636
4218	Coordinator of Security Services	1	52,176
1912	Project Coordinator	1	57,252
0303	Administrative Assistant III	1	70,092
	Schedule Salary Adjustments		3,255
Subsection Position Total		**51**	**$2,644,545**
Section Position Total		**173**	**$13,603,194**
3102 - Architecture and Construction			
4106 - Architecture and Engineering			
9695	City Architect	1	$120,408
9679	Deputy Commissioner	1	127,488
6053	Mechanical Engineer III	1	66,588
5630	Coordinating Engineer I	1	112,308
5410	Coordinating Architect	1	106,848
5410	Coordinating Architect	1	95,760
5402	Architect II	1	60,312
0801	Executive Administrative Assistant I	1	47,532
0311	Projects Administrator	1	77,724
Subsection Position Total		**9**	**$814,968**
4107 - Construction Management			
0310	Project Manager	1	$112,284
0310	Project Manager	1	98,664
0310	Project Manager	1	95,796
0310	Project Manager	1	95,760
0310	Project Manager	1	93,888
Subsection Position Total		**5**	**$496,392**

0100 - Corporate Fund

038 - Department of Fleet and Facility Management

1005 - Fleet and Facility Management / 2126 - Bureau of Facility Management

Positions and Salaries - Continued

3102 - Architecture and Construction - Continued

	Position	No	Rate
4119 - Trades			
9534	Laborer	3	$40.20H
9532	Stores Laborer	1	40.20H
9411	Construction Laborer	11	40.20H
9410	Laborer - Apprentice	2	24.12H
7183	Motor Truck Driver	6	35.60H
7024	Coordinator of Maintenance Repairs	1	52,176
6681	Machinist - Apprentice	2	23.18H
6676	Foreman of Machinists	1	48.85H
6674	Machinist	3	46.35H
5043	Electronics Technician	2	46.10H
5042	General Foreman of Electrical Mechanics	2	9,030.67M
5040	Foreman of Electrical Mechanics	7	49.10H
5035	Electrical Mechanic	53	46.10H
4856	Foreman of Sheet Metal Workers	1	46.47H
4855	Sheet Metal Worker	3	43.03H
4805	Architectural Iron Worker	1	45.75H
4776	Foreman of Steamfitters	1	50.50H
4774	Steamfitter	9	47.50H
4765	Sprinkler Fitter	2	50.20H
4756	Foreman of Plumbers	1	50.25H
4754	Plumber	12	48.25H
4636	Foreman of Painters	2	50.12H
4634	Painter	4	47.33H
4634	Painter	15	44.55H
4630	General Foreman of Painters	1	9,652.93M
4548	Manager of Buildings Services	1	89,076
4548	Manager of Buildings Services	1	73,212
4526	General Foreman of General Trades	4	9,507.33M
4505	Asbestos Worker/Pipe Insulator	1	49.95H
4401	Bricklayer	2	44.88H
4335	Glazier	2	41.70H
4303	Foreman of Carpenters	3	47.85H
4301	Carpenter	28	45.35H
Subsection Position Total		**188**	**$17,646,570**

0100 - Corporate Fund

038 - Department of Fleet and Facility Management

1005 - Fleet and Facility Management / 2126 - Bureau of Facility Management

Positions and Salaries - Continued

3102 - Architecture and Construction - Continued

	Position	No	Rate
4122 - Relocation			
9534	Laborer	2	$40.20H
9532	Stores Laborer	2	40.20H
7183	Motor Truck Driver	3	35.60H
4549	Assistant Director of Buildings Management	1	112,284
3006	Unit Assistant	1	63,876
3006	Unit Assistant	2	55,536
3006	Unit Assistant	1	50,628
3006	Unit Assistant	1	43,644
3006	Unit Assistant	4	36,840
3006	Unit Assistant	2	35,004
0437	Supervising Clerk - Excluded	1	47,532
0431	Clerk IV	1	70,092
0430	Clerk III	1	58,248
0311	Projects Administrator	1	98,664
0308	Staff Assistant	1	88,344
	Schedule Salary Adjustments		1,974
Subsection Position Total		**24**	**$1,520,334**
Section Position Total		**226**	**$20,478,264**
Position Total		**399**	**$34,081,458**
	Turnover		**(1,396,615)**
Position Net Total		**399**	**$32,684,843**

0100 - Corporate Fund

038 - Department of Fleet and Facility Management - Continued

1005 - Fleet and Facility Management / 2131 - BUREAU OF ASSET MANAGEMENT

(038/1005/2131)

	Appropriations	Amount
0000 Personnel Services		
0005	Salaries and Wages - on Payroll	$3,628,357
0015	Schedule Salary Adjustments	29,103
0020	Overtime	10,000
0000 Personnel Services - Total*		**$3,667,460**
0100 Contractual Services		
0140	For Professional and Technical Services and Other Third Party Benefit Agreements	$1,619,582
0141	Appraisals	30,000
0149	For Software Maintenance and Licensing	94,700
0155	Rental of Property	12,434,343
0159	Lease Purchase Agreements for Equipment and Machinery	285,000
0160	Repair or Maintenance of Property	200,000
0162	Repair/Maintenance of Equipment	50,000
0166	Dues, Subscriptions and Memberships	2,315
0169	Technical Meeting Costs	24,455
0179	Messenger Service	2,000
0185	Waste Disposal Services	1,000
0100 Contractual Services - Total*		**$14,743,395**
0300 Commodities and Materials		
0315	Motor Vehicle Diesel Fuel	$3,260,552
0318	Other Fuel	110,000
0320	Gasoline	12,702,564
0322	Natural Gas	4,107,082
0325	Alternative Fuel	89,406
0331	Electricity	11,284,608
0332	Electricity - Street Lighting	5,807,793
0340	Material and Supplies	273,940
0350	Stationery and Office Supplies	410,000
0300 Commodities and Materials - Total*		**$38,045,945**
9000 Purposes as Specified		
9067	For Physical Exams	57,340
9000 Purposes as Specified - Total		**$57,340**
9100 Purposes as Specified		
9160	For Expenses Related to Services Provided by PBC	446,347
9100 Purposes as Specified - Total		**$446,347**
Appropriation Total*		**$56,960,487**

0100 - Corporate Fund
038 - Department of Fleet and Facility Management - Continued
1005 - Fleet and Facility Management / 2131 - Bureau of Asset Management
POSITIONS AND SALARIES

Positions and Salaries

	Position	No	Rate
3106 - Graphics Services			
4112 - Photography Services			
6424	Principal Photographer	1	$66,480
6421	Coordinator of Printing Services - Graphics	1	62,820
6406	Reprographics Technician III	1	38,376
0919	Supervising Photographic Technician	1	70,620
	Schedule Salary Adjustments		935
Subsection Position Total		**4**	**$239,231**
4113 - Printing Services			
6765	Printer	1	$73,440
6423	Prepress Technician	1	39,480
6418	Lead Pressman	1	70,620
6418	Lead Pressman	1	68,556
6418	Lead Pressman	1	62,820
6417	Offset Press Operator	1	57,840
6414	Manager of Graphics and Reproduction Center	1	104,736
6410	Reprographics Coordinator	1	66,480
6406	Reprographics Technician III	1	63,876
6406	Reprographics Technician III	1	60,972
6406	Reprographics Technician III	1	45,696
6406	Reprographics Technician III	1	41,640
6405	Reprographics Technician II	1	43,740
6405	Reprographics Technician II	1	30,924
0694	Reprographics Technician III	1	70,092
0302	Administrative Assistant II	1	70,092
	Schedule Salary Adjustments		2,562
Subsection Position Total		**16**	**$973,566**
4114 - Design Services			
6409	Graphic Artist III	1	$80,568
6409	Graphic Artist III	2	70,092
6409	Graphic Artist III	1	57,660
5737	Creative Director	1	93,300
	Schedule Salary Adjustments		8,350
Subsection Position Total		**5**	**$380,082**
Section Position Total		**25**	**$1,592,859**
3107 - Energy Services			
9679	Deputy Commissioner	1	$127,488
1912	Project Coordinator	1	77,484
1912	Project Coordinator	1	57,252
1459	Director of Energy Management	1	79,968
0311	Projects Administrator	1	92,028
0308	Staff Assistant	1	76,932
	Schedule Salary Adjustments		1,338
Section Position Total		**6**	**$512,490**

0100 - Corporate Fund

038 - Department of Fleet and Facility Management

1005 - Fleet and Facility Management / 2131 - Bureau of Asset Management

Positions and Salaries - Continued

	Position	No	Rate
3108 - Document Retention			
1301	Administrative Services Officer I	1	$84,420
0431	Clerk IV	1	38,376
0308	Staff Assistant	1	88,344
Section Position Total		**3**	**$211,140**
3115 - Environmental Health and Safety			
9679	Deputy Commissioner	1	$124,056
6122	Safety Specialist	1	60,384
3406	Environmental Health & Saftey Coordinator	2	62,448
3403	Health and Safety Analyst	1	68,100
2085	Director of EH&S Compliance	1	108,984
2073	Environmental Engineer III	1	110,064
2073	Environmental Engineer III	3	87,492
0308	Staff Assistant	1	84,420
0289	Safety Administrator	1	96,760
	Schedule Salary Adjustments		15,918
Section Position Total		**12**	**$1,055,058**
3231 - Leasing / Real Estate Portfolio Management			
4116 - Lease and Real Estate Portfolio Management			
9679	Deputy Commissioner	1	$127,488
5636	Assistant Project Director	1	96,720
1663	Leasing Agent	1	88,344
0313	Assistant Commissioner	1	94,824
Subsection Position Total		**4**	**$407,376**
Section Position Total		**4**	**$407,376**
Position Total		**50**	**$3,778,923**
	Turnover		**(121,463)**
Position Net Total		**50**	**$3,657,460**

0100 - Corporate Fund
038 - Department of Fleet and Facility Management - Continued
1005 - Fleet and Facility Management / 2140 - BUREAU OF FLEET OPERATIONS

(038/1005/2140)

	Appropriations	Amount
0000 Personnel Services		
0005	Salaries and Wages - on Payroll	$35,752,183
0012	Contract Wage Increment - Prevailing Rate	277,367
0015	Schedule Salary Adjustments	13,936
0020	Overtime	945,817
0000 Personnel Services - Total*		**$36,989,303**
0100 Contractual Services		
0140	For Professional and Technical Services and Other Third Party Benefit Agreements	$4,459,458
0148	Testing and Inspecting	102,060
0149	For Software Maintenance and Licensing	318,932
0157	Rental of Equipment and Services	2,808,999
0161	Operation, Repair or Maintenance of Facilities	57,501
0162	Repair/Maintenance of Equipment	536,376
0166	Dues, Subscriptions and Memberships	5,000
0176	Maintenance and Operation - City Owned Vehicles	6,855,117
0185	Waste Disposal Services	4,704
0188	Vehicle Tracking Service	145,453
0100 Contractual Services - Total*		**$15,293,600**
0200 Travel		
0245	Reimbursement to Travelers	10,000
0200 Travel - Total*		**$10,000**
0300 Commodities and Materials		
0319	Clothing	$22,300
0338	License Sticker, Tag and Plates	83,508
0340	Material and Supplies	48,912
0342	Drugs, Medicine and Chemical Materials	3,885
0345	Apparatus and Instruments	47,004
0348	Books and Related Material	588
0360	Repair Parts and Material	20,570,427
0300 Commodities and Materials - Total*		**$20,776,624**
Appropriation Total*		**$73,069,527**
Department Total		**$197,754,825**

0100 - Corporate Fund

038 - Department of Fleet and Facility Management - Continued

1005 - Fleet and Facility Management / 2140 - Bureau of Fleet Operations

POSITIONS AND SALARIES

Positions and Salaries

	Position	No	Rate
3200 - Fleet Administration			
9679	Deputy Commissioner	1	$127,488
Section Position Total		**1**	**$127,488**
3201 - Equipment Project Management			
6085	Senior Automotive Equipment Analyst	1	$92,088
6085	Senior Automotive Equipment Analyst	1	73,212
6080	Manager - Fleet Services and Automotive Procurement	1	115,932
1240	Vehicle Registration Coordinator	1	46,188
0303	Administrative Assistant III	1	73,440
	Schedule Salary Adjustments		272
Section Position Total		**5**	**$401,132**
3214 - Fuel Services			
7181	Manager of Fleet Services	1	$97,740
7165	Garage Attendant - Assigned-In-Charge	3	24.63H
7164	Garage Attendant	37	23.31H
0831	Personal Computer Operator III	1	38,376
0443	Clerk II - Hourly	1	29,064
0431	Clerk IV	1	38,376
0311	Projects Administrator	1	86,700
Section Position Total		**45**	**$2,237,885**
3216 - Accidents and Assessments			
7173	Accident Adjuster	2	$84,420
7173	Accident Adjuster	1	80,568
7173	Accident Adjuster	2	50,676
7172	Manager of Vehicle Adjustments	2	97,740
7105	Warranty Clerk	1	54,984
7047	Manager - Vehicle Maintenance	1	107,220
0308	Staff Assistant	1	50,676
0303	Administrative Assistant III	1	70,092
0302	Administrative Assistant II	1	70,092
	Schedule Salary Adjustments		1,620
Section Position Total		**12**	**$900,924**

0100 - Corporate Fund

038 - Department of Fleet and Facility Management

1005 - Fleet and Facility Management / 2140 - Bureau of Fleet Operations

Positions and Salaries - Continued

	Position	No	Rate
3219 - Fleet Maintenance Operations			
9534	Laborer	8	$40.20H
9531	Shop Laborer	2	40.20H
7638	Hoisting Engineer - Mechanic	5	52.10H
7634	Foreman of Hoisting Engineer - Mechanics	1	53.10H
7186	Motor Truck Driver - Tire Repair	8	36.13H
7185	Foreman of Motor Truck Drivers	1	37.56H
7183	Motor Truck Driver	17	35.60H
7165	Garage Attendant - Assigned-In-Charge	1	24.63H
7164	Garage Attendant	16	23.31H
7137	Supervising Servicewriter	1	47,532
7136	Servicewriter	2	73,416
7136	Servicewriter	2	70,056
7136	Servicewriter	1	66,900
7136	Servicewriter	3	63,828
7136	Servicewriter	1	60,372
7136	Servicewriter	1	54,972
7133	Director of Maintenance Operations	1	117,660
7133	Director of Maintenance Operations	2	107,220
7124	Equipment Dispatcher	1	36.22H
7110	Equipment Services Coordinator	1	79,704
7047	Manager - Vehicle Maintenance	3	107,220
7047	Manager - Vehicle Maintenance	1	102,348
7047	Manager - Vehicle Maintenance	1	93,300
7047	Menager - Vehicle Maintenance	2	73,212
6679	Foreman of Machinists - Automotive	12	48.85H
6675	Helicopter Mechanic	1	46.35H
6674	Machinist	3	46.35H
6673	Machinist - Automotive	74	46.35H
6607	Foreman of Blacksmiths	1	49.52H
6605	Blacksmith	19	45.43H
5045	Foreman of Electrical Mechanics (Auto)	2	49.10H
5034	Electrical Mechanic - Automotive	26	46.10H
5032	Electrical Mechanic (Auto) - Police Motor Maintenance	2	46.10H
4856	Foreman of Sheet Metal Workers	1	46.47H
4855	Sheet Metal Worker	4	43.03H
4636	Foreman of Painters	1	50.12H
4605	Automotive Painter	5	44.55H
4301	Carpenter	2	45.35H
	Schedule Salary Adjustments		6,992
Section Position Total		**235**	**$20,857,179**
3220 - Road Services			
7186	Motor Truck Driver - Tire Repair	2	$36.13H
7127	Equipment Dispatcher - In Charge	2	37.47H
7124	Equipment Dispatcher	8	36.22H
6673	Machinist - Automotive	9	46.35H
6575	General Shop Foreman	1	94,116
5034	Electrical Mechanic - Automotive	6	46.10H
Section Position Total		**28**	**$2,445,993**

0100 - Corporate Fund

038 - Department of Fleet and Facility Management

1005 - Fleet and Facility Management / 2140 - Bureau of Fleet Operations

Positions and Salaries - Continued

	Position	No	Rate
3226 - CPD Motor Maintenance			
7183	Motor Truck Driver	1	$35.60H
7165	Garage Attendant - Assigned-In-Charge	4	24.63H
7164	Garage Attendant	21	23.31H
7139	Service Writer - Police Motor Maintenance	4	80,532
7139	Service Writer - Police Motor Maintenance	4	73,416
7139	Service Writer - Police Motor Maintenance	1	70,056
7139	Service Writer - Police Motor Maintenance	4	66,900
7139	Service Writer - Police Motor Maintenance	1	52,536
7139	Service Writer - Police Motor Maintenance	1	50,100
7133	Director of Maintenance Operations	1	117,660
7047	Manager - Vehicle Maintenance	1	107,220
7047	Manager - Vehicle Maintenance	1	93,300
7047	Manager - Vehicle Maintenance	1	76,716
6679	Foreman of Machinists - Automotive	6	48.85H
6674	Machinist	2	46.35H
6673	Machinist - Automotive	28	46.35H
5045	Foreman of Electrical Mechanics (Auto)	4	49.10H
5034	Electrical Mechanic - Automotive	11	46.10H
5032	Electrical Mechanic (Auto) - Police Motor Maintenance	24	46.10H
1240	Vehicle Registration Coordinator	1	50,124
	Schedule Salary Adjustments		5,052
Section Position Total		**121**	**$10,069,787**
Position Total		**447**	**$37,040,388**
	Turnover		**(1,274,269)**
Position Net Total		**447**	**$35,766,119**
Department Position Total		**931**	**$77,973,342**
	Turnover		**(2,909,830)**
Department Position Net Total		**931**	**$75,063,512**

0100 - Corporate Fund
039 - BOARD OF ELECTION COMMISSIONERS
2005 - ELECTION AND ADMINISTRATION DIVISION

(039/1005/2005)

The Board of Election Commissioners conducts and supervises all local, county, state and federal elections for the City of Chicago, and is responsible for the certification of election results. The Board also manages voter registrations, maintains an accurate list of voters, and educates the public on all election dates and laws.

	Appropriations	Amount
0000 Personnel Services		
0005	Salaries and Wages - on Payroll	$6,466,340
0020	Overtime	50,000
0055	Extra Hire	677,942
0000 Personnel Services - Total*		**$7,194,282**
0100 Contractual Services		
0130	Postage	$18,125
0138	For Professional Services for Information Technology Maintenance	1,132,257
0140	For Professional and Technical Services and Other Third Party Benefit Agreements	233,000
0143	Court Reporting	12,331
0145	Legal Expenses	457,907
0149	For Software Maintenance and Licensing	661,041
0150	Publications and Reproduction - Outside Services to Be Expended with the Prior Approval of Graphics Services	17,385
0152	Advertising	3,428
0154	For the Rental and Maintenance of Data Processing, Office Automation and Data Communications Hardware	54,956
0155	Rental of Property	570,918
0157	Rental of Equipment and Services	81,771
0159	Lease Purchase Agreements for Equipment and Machinery	471,186
0162	Repair/Maintenance of Equipment	89,000
0166	Dues, Subscriptions and Memberships	2,850
0169	Technical Meeting Costs	21,250
0172	For the Cost of Insurance Premiums and Expenses	2,750
0178	Freight and Express Charges	2,231
0181	Mobile Communication Services	170,750
0190	Telephone - Non-Centrex Billings	208,603
0100 Contractual Services - Total*		**$4,211,739**
0200 Travel		
0229	Transportation and Expense Allowance	$3,916
0245	Reimbursement to Travelers	1,880
0270	Local Transportation	540
0200 Travel - Total*		**$6,336**
0300 Commodities and Materials		
0340	Material and Supplies	$182,147
0350	Stationery and Office Supplies	29,795
0300 Commodities and Materials - Total*		**$211,942**
Appropriation Total*		**$11,624,299**

0100 - Corporate Fund
039 - Board of Election Commissioners
2005 - Election and Administration Division - Continued
POSITIONS AND SALARIES

Positions and Salaries

	Position	No	Rate
3005 - Administration			
9614	Deputy Chief Administrative Officer	1	$125,352
9352	Assistant Executive Director - Board Of Elections	1	133,740
9351	Admin Assistant To The Commissioners	1	64,596
9346	Contracts Coordinator - Board of Elections	1	104,916
9328	Senior Clerk - Board of Elections	1	45,720
9327	Principal Clerk - Board of Elections	1	67,872
9327	Principal Clerk - Board of Elections	1	54,348
9327	Principal Clerk - Board of Elections	1	45,720
9308	Clerk - Board of Elections	1	42,456
9308	Clerk - Board of Elections	1	37,536
9308	Clerk - Board of Elections	2	29,328
9308	Clerk - Board of Elections	1	28,608
0305	Assistant to the Executive Director	2	70,488
0123	Fiscal Administrator	1	104,916
Section Position Total		**16**	**$1,055,412**
3015 - Electronic Voting Systems			
9354	Software Development Coordinator - Board Of Elections	1	$118,572
9353	Division Manager - Board Of Elections	1	108,600
9350	Assistant Manager - Board Of Elections	1	94,932
9328	Senior Clerk - Board of Elections	1	50,472
9310	Computer Applications Analyst II - Board of Elections	1	87,024
9310	Computer Applications Analyst II - Board of Elections	2	69,612
9309	Computer Applications Analyst I - Board of Elections	1	71,304
9309	Computer Applications Analyst I - Board of Elections	1	46,860
9308	Clerk - Board of Elections	1	31,584
Section Position Total		**10**	**$748,572**

0100 - Corporate Fund
039 - Board of Election Commissioners
2005 - Election and Administration Division
Positions and Salaries - Continued

	Position	No	Rate
3020 - Election Support			
9353	Division Manager - Board Of Elections	1	$123,780
9350	Assistant Manager - Board Of Elections	1	99,816
9345	Supervisor of Mailroom Operations	1	76,872
9344	Polling Place Investigator II	1	55,704
9344	Polling Place Investigator II	1	50,472
9344	Polling Place Investigator II	1	48,036
9344	Polling Place Investigator II	1	43,512
9344	Polling Place Investigator II	1	38,472
9343	Polling Place Investigator I	1	31,584
9343	Polling Place Investigator I	1	30,816
9335	Supervisor of Polling - Board of Elections	1	82,812
9330	Senior Supervisor - Board of Elections	1	85,944
9328	Senior Clerk - Board of Elections	1	54,348
9328	Senior Clerk - Board of Elections	1	46,860
9328	Senior Clerk - Board of Elections	1	38,472
9328	Senior Clerk - Board of Elections	1	34,860
9327	Principal Clerk - Board of Elections	1	73,092
9327	Principal Clerk - Board of Elections	1	69,564
9327	Principal Clerk - Board of Elections	1	67,872
9327	Principal Clerk - Board of Elections	4	64,596
9327	Principal Clerk - Board of Elections	1	58,524
9327	Principal Clerk - Board of Elections	1	45,720
9314	Director of Elections - Investigation and Security	1	90,360
9308	Clerk - Board of Elections	1	45,720
9308	Clerk - Board of Elections	1	40,416
9308	Clerk - Board of Elections	1	35,736
9308	Clerk - Board of Elections	1	34,860
9308	Clerk - Board of Elections	2	28,608
9308	Clerk - Board of Elections	1	27,912
Section Position Total		**33**	**$1,847,736**
3025 - Voting Machine Equipment, Ballot Preparation and Supplies			
9353	Division Manager - Board Of Elections	1	$114,096
9350	Assistant Manager - Board Of Elections	1	81,792
9342	Election Equipment and Supply Specialist III	1	67,872
9342	Election Equipment and Supply Specialist III	1	64,596
9342	Election Equipment and Supply Specialist III	1	40,416
9341	Election Equipment and Supply Specialist II	1	50,472
9341	Election Equipment and Supply Specialist II	1	44,604
9341	Election Equipment and Supply Specialist II	1	40,416
9341	Election Equipment and Supply Specialist II	1	35,736
9340	Election Equipment and Supply Specialist I	1	34,860
9340	Election Equipment and Supply Specialist I	1	33,180
9340	Election Equipment and Supply Specialist I	1	30,060
9340	Election Equipment and Supply Specialist I	1	27,912
9339	Warehouse Supervisor - Board of Elections	1	76,872
9339	Warehouse Supervisor - Board of Elections	1	63,024
Section Position Total		**15**	**$805,908**

0100 - Corporate Fund

039 - Board of Election Commissioners

2005 - Election and Administration Division

Positions and Salaries - Continued

	Position	No	Rate
3041 - Community Services and Deputy Registrars			
9353	Division Manager - Board Of Elections	1	$108,600
9350	Assistant Manager - Board Of Elections	1	100,812
9330	Senior Supervisor - Board of Elections	1	95,916
9330	Senior Supervisor - Board of Elections	1	79,788
9328	Senior Clerk - Board of Elections	1	42,456
9328	Senior Clerk - Board of Elections	1	40,416
9327	Principal Clerk - Board of Elections	1	54,348
9327	Principal Clerk - Board of Elections	1	53,028
9327	Principal Clerk - Board of Elections	1	49,236
9327	Principal Clerk - Board of Elections	1	40,416
9308	Clerk - Board of Elections	2	30,816
9308	Clerk - Board of Elections	1	29,328
9308	Clerk - Board of Elections	3	28,608
Section Position Total		**16**	**$841,800**
3051 - Voter Records and Data Processing			
9353	Division Manager - Board Of Elections	1	$114,096
9350	Assistant Manager - Board Of Elections	1	96,876
9337	Supervisor of Registration - Board of Elections	1	74,064
9328	Senior Clerk - Board of Elections	1	55,704
9328	Senior Clerk - Board of Elections	1	54,348
9328	Senior Clerk - Board of Elections	2	51,732
9328	Senior Clerk - Board of Elections	1	49,236
9328	Senior Clerk - Board of Elections	1	42,456
9328	Senior Clerk - Board of Elections	1	39,432
9328	Senior Clerk - Board of Elections	1	37,536
9328	Senior Clerk - Board of Elections	1	33,180
9327	Principal Clerk - Board of Elections	1	67,872
9327	Principal Clerk - Board of Elections	1	64,596
9308	Clerk - Board of Elections	1	49,236
9308	Clerk - Board of Elections	1	46,860
9308	Clerk - Board of Elections	1	42,456
9308	Clerk - Board of Elections	1	39,432
9308	Clerk - Board of Elections	1	38,472
9308	Clerk - Board of Elections	1	36,624
9308	Clerk - Board of Elections	1	34,008
9308	Clerk - Board of Elections	2	31,584
9308	Clerk - Board of Elections	2	30,060
9308	Clerk - Board of Elections	1	28,608
9306	Assistant Supervisor of Redistricting - Board of Elections	1	71,304
9306	Assistant Supervisor of Redistricting - Board of Elections	1	49,236
Section Position Total		**28**	**$1,392,384**
Position Total		**118**	**$6,691,812**
	Turnover		**(225,472)**
Position Net Total		**118**	**$6,466,340**

0100 - Corporate Fund
041 - DEPARTMENT OF PUBLIC HEALTH

(041/1005)

The Chicago Department of Public Health (CDPH) strives to make Chicago a safer and healthier city by working with community partners to promote health, prevent disease, reduce environmental hazards, and provide better access to health services.

	Appropriations	Amount
0000 Personnel Services		
0005	Salaries and Wages - on Payroll	$15,949,489
0015	Schedule Salary Adjustments	16,164
0020	Overtime	51,442
0050	Stipends	43,700
0091	Uniform Allowance	8,607
0000 Personnel Services - Total*		**$16,069,402**
0100 Contractual Services		
0125	Office and Building Services	$132,000
0130	Postage	24,906
0135	For Delegate Agencies	11,879,790
0138	For Professional Services for Information Technology Maintenance	6,536
0140	For Professional and Technical Services and Other Third Party Benefit Agreements	2,092,424
0148	Testing and Inspecting	1,000
0149	For Software Maintenance and Licensing	29,020
0150	Publications and Reproduction - Outside Services to Be Expended with the Prior Approval of Graphics Services	37,562
0152	Advertising	35,000
0157	Rental of Equipment and Services	6,704
0159	Lease Purchase Agreements for Equipment and Machinery	160,000
0162	Repair/Maintenance of Equipment	4,720
0166	Dues, Subscriptions and Memberships	67,457
0169	Technical Meeting Costs	22,176
0179	Messenger Service	10,000
0181	Mobile Communication Services	214,285
0189	Telephone - Non-Centrex Billings	8,500
0190	Telephone - Non-Centrex Billings	176,436
0196	Data Circuits	230,000
0197	Telephone - Maintenance and Repair of Equipment and Voicemail	14,875
0100 Contractual Services - Total*		**$15,153,391**
0200 Travel		
0229	Transportation and Expense Allowance	$2,250
0245	Reimbursement to Travelers	5,450
0270	Local Transportation	3,150
0200 Travel - Total*		**$10,850**
0300 Commodities and Materials		
0330	Food	$800
0340	Material and Supplies	33,633
0342	Drugs, Medicine and Chemical Materials	671,215
0348	Books and Related Material	832
0350	Stationery and Office Supplies	20,000
0300 Commodities and Materials - Total*		**$726,480**

0100 - Corporate Fund
041 - Department of Public Health - Continued

	Appropriations	Amount
0400 Equipment		
0445	Technical and Scientific Equipment	30,234
0400 Equipment - Total*		**$30,234**
Appropriation Total*		**$31,990,357**

Positions and Salaries

	Position	No	Rate
3005 - Commissioner's Office			
9941	Commissioner of Health	1	$177,000
9813	Managing Deputy Commissioner	1	127,824
9679	Deputy Commissioner	1	160,692
9679	Deputy Commissioner	1	125,748
9679	Deputy Commissioner	1	122,820
9679	Deputy Commissioner	1	119,772
9660	First Deputy Commissioner	1	137,520
0802	Executive Administrative Assistant II	1	62,820
0802	Executive Administrative Assistant II	1	57,252
0308	Staff Assistant	2	80,568
	Schedule Salary Adjustments		2,874
Section Position Total		**11**	**$1,255,458**
3006 - Public Relations			
9679	Deputy Commissioner	1	$119,772
3858	Director/Community Liaison	1	95,760
3466	Public Health Administrator II	1	88,344
1770	Program Coordinator	1	76,932
1441	Coordinating Planner	1	102,672
0743	Supervisor of Information Services	1	81,192
0729	Information Coordinator	1	62,820
0705	Director Public Affairs	1	96,000
	Schedule Salary Adjustments		1,470
Section Position Total		**8**	**$724,962**
3008 - Epidemiology and Emergency Response			
3414	Epidemiologist II	1	$100,776
3414	Epidemiologist II	1	66,588
3408	Epidemiologist IV	2	106,116
3407	Epidemiologist III	1	120,312
3407	Epidemiologist III	1	84,864
3402	Director of Epidemiology	1	116,844
0684	Data Base Analyst	1	60,312
0637	Senior Programmer/Analyst - Per Agreement	1	110,064
0311	Projects Administrator	1	87,576
	Schedule Salary Adjustments		2,464
Section Position Total		**10**	**$962,032**

0100 - Corporate Fund
041 - Department of Public Health
Positions and Salaries - Continued

	Position	No	Rate
3010 - Fiscal Administration			
0431	Clerk IV	1	$70,092
0431	Clerk IV	1	66,948
0311	Projects Administrator	1	100,656
0303	Administrative Assistant III	1	84,420
0303	Administrative Assistant III	1	80,568
0184	Accounting Technician III	1	84,420
0124	Finance Officer	1	100,776
0124	Finance Officer	1	75,792
0118	Director of Finance	1	104,736
Section Position Total		**9**	**$768,408**
3015 - Human Resources			
1342	Senior Personnel Assistant	1	$84,420
1342	Senior Personnel Assistant	1	70,092
1342	Senior Personnel Assistant	2	63,876
1331	Labor Relations Supervisor	1	76,716
1327	Supervisor of Personnel Administration	1	73,212
1302	Administrative Services Officer II	1	84,420
1302	Administrative Services Officer II	1	61,032
0383	Director of Administrative Services	1	107,220
0379	Director of Administration	1	105,792
0366	Staff Assistant - Excluded	1	77,484
	Schedule Salary Adjustments		1,579
Section Position Total		**11**	**$869,719**
3020 - Policy and Planning			
3858	Director/Community Liaison	1	$100,656
3467	Public Health Administrator III	1	85,008
2989	Grants Research Specialist	1	100,776
2926	Supervisor of Grants Administration	1	84,168
2918	Chief Planning Analyst	1	84,324
2901	Director of Planning, Research and Development	1	108,984
1441	Coordinating Planner	2	102,672
1430	Policy Analyst	1	79,296
1430	Policy Analyst	1	68,736
0310	Project Manager	1	113,412
0308	Staff Assistant	1	88,344
	Schedule Salary Adjustments		1,029
Section Position Total		**12**	**$1,120,077**
3028 - Contract and Compliance			
1646	Attorney	1	$102,672
1572	Chief Contract Expediter	1	88,344
1482	Contract Review Specialist II	1	92,592
1191	Contracts Administrator	1	86,700
0431	Clerk IV	1	38,376
0378	Administrative Supervisor	1	68,556
Section Position Total		**6**	**$477,240**

0100 - Corporate Fund

041 - Department of Public Health

Positions and Salaries - Continued

	Position	No	Rate
3041 - Violence Prevention			
3467	Public Health Administrator III	1	$93,300
3467	Public Health Administrator III	2	62,820
0383	Director of Administrative Services	1	91,128
0308	Staff Assistant	1	73,440
Section Position Total		**5**	**$383,508**
Position Total		**72**	**$6,561,404**

0100 - Corporate Fund

041 - Department of Public Health - Continued

2010 - PRIMARY HEALTH CARE

POSITIONS AND SALARIES

Positions and Salaries

	Position	No	Rate
3055 - Public Health Nursing Services			
3763	Nurse Practitioner	1	$124,368
3752	Public Health Nurse II	2	107,340
3752	Public Health Nurse II	2	102,216
0430	Clerk III	1	31,872
Section Position Total		**6**	**$575,352**
Position Total		**6**	**$575,352**

0100 - Corporate Fund

041 - Department of Public Health - Continued

2015 - MENTAL HEALTH

POSITIONS AND SALARIES

Positions and Salaries

	Position	No	Rate
3215 - Mental Health Administration			
3548	Psychologist	2	$110,064
3384	Psychiatrist	2,185H	109.00H
3348	Medical Director	1	148,284
0303	Administrative Assistant III	1	84,420
Section Position Total		**4**	**$690,997**
3220 - North River Mental Health Center			
3563	Director Mental Health Center	1	$112,284
Section Position Total		**1**	**$112,284**
3240 - Lawndale Mental Health Center			
3563	Director Mental Health Center	1	$85,008
Section Position Total		**1**	**$85,008**
3260 - Greater Lawn Mental Health Center			
3563	Director Mental Health Center	1	$112,284
Section Position Total		**1**	**$112,284**
Position Total		**7**	**$1,000,573**

0100 - Corporate Fund

041 - Department of Public Health - Continued

2020 - PUBLIC HEALTH

POSITIONS AND SALARIES

Positions and Salaries

	Position	No	Rate
3052 - Environmental Permitting and Inspections			
2083	Environmental Investigator	1	$55,644
2082	Director of Environmental Inspections	1	102,348
2081	Environmental Engineer II	1	100,776
2080	Supervising Environmental Inspector	1	93,300
2077	Senior Environmental Inspector	1	88,344
2077	Senior Environmental Inspector	1	84,420
2077	Senior Environmental Inspector	1	72,696
2073	Environmental Engineer III	2	110,064
1912	Project Coordinator	1	57,252
1646	Attorney	1	89,328
0303	Administrative Assistant III	1	84,420
	Schedule Salary Adjustments		1,338
Section Position Total		**12**	**$1,049,994**
3330 - Food Sanitation			
3434	Communicable Disease Control Investigator II	1	$76,932
2391	Health Code Enforcement Inspection Analyst	1	76,932
2383	Supervising Sanitarian	5	93,300
2383	Supervising Sanitarian	1	85,008
2383	Supervising Sanitarian	2	77,484
2383	Supervising Sanitarian	1	70,620
2381	Sanitarian II	3	92,592
2381	Sanitarian II	1	88,344
2381	Sanitarian II	2	84,420
2381	Sanitarian II	1	80,568
2381	Sanitarian II	9	76,932
2381	Sanitarian II	4	73,440
2381	Sanitarian II	1	70,092
2381	Sanitarian II	3	63,228
2381	Sanitarian II	1	60,384
2381	Sanitarian II	2	50,676
2377	Chief Sanitarian	1	93,300
2375	Manager of Food Protection Services	1	97,692
0665	Senior Data Entry Operator	2	63,876
0309	Coordinator of Special Projects	1	97,740
	Schedule Salary Adjustments		3,234
Section Position Total		**43**	**$3,373,866**
3331 - Tuberculosis Control			
3753	Public Health Nurse III	1	$102,816
3752	Public Health Nurse II	1	102,216
3752	Public Health Nurse II	1	97,320
3752	Public Health Nurse II	1	92,736
3743	Public Health Aide	1	53,076
3434	Communicable Disease Control Investigator II	1	84,420
3434	Communicable Disease Control Investigator II	1	76,932
3348	Medical Director	1	148,284
3092	Program Director	1	68,220
Section Position Total		**9**	**$826,020**

0100 - Corporate Fund

041 - Department of Public Health

2020 - Public Health

Positions and Salaries - Continued

	Position	No	Rate
3332 - Adolescent and School Health			
3213	Dental Assistant	2	$60,972
3213	Dental Assistant	1	58,248
3203	Dentist	1	57.95H
3092	Program Director	1	93,300
Section Position Total		**5**	**$394,028**
3352 - HIV/STI Prevention and Control			
3763	Nurse Practitioner	2	$130,596
3763	Nurse Practitioner	2	124,368
3763	Nurse Practitioner	1	118,428
3763	Nurse Practitioner	1	112,740
3763	Nurse Practitioner	1,908H	45.15H
3753	Public Health Nurse III	1	102,816
3434	Communicable Disease Control Investigator II	1	84,420
3366	Supervising Physician	1,820H	71.29H
3366	Supervising Physician	1	62.85H
3363	Physician	1	82.98H
3348	Medical Director	1	148,284
3139	Certified Medical Assistant	1	60,972
3139	Certified Medical Assistant	2	58,248
3130	Laboratory Technician	1	76,932
3130	Laboratory Technician	1	63,876
3130	Laboratory Technician	1	42,108
3127	Manager of Laboratory Services	1	73,212
	Schedule Salary Adjustments		2,176
Section Position Total		**18**	**$2,031,608**
3380 - Infectious Disease Control			
3751	Public Health Nurse I	1	$97,320
3434	Communicable Disease Control Investigator II	1	76,932
3434	Communicable Disease Control Investigator II	1	46,188
3407	Epidemiologist III	1	120,312
3348	Medical Director	2	148,284
3057	Director of Program Operations	1	90,000
0665	Senior Data Entry Operator	1	58,248
Section Position Total		**8**	**$785,568**
Position Total		**95**	**$8,461,084**
Department Position Total		**180**	**$16,598,413**
	Turnover		**(632,760)**
Department Position Net Total		**180**	**$15,965,653**

0100 - Corporate Fund
045 - COMMISSION ON HUMAN RELATIONS

(045/1005/2005)

The Chicago Commission on Human Relations (CCHR) promotes appreciation of Chicago's diversity and works to eliminate prejudice and discrimination. Commissioners, advisory councils, and staff conduct proactive programs of education, intervention, and constituency building to discourage bigotry and bring people together. The CCHR enforces the Chicago Human Rights Ordinance and Chicago Fair Housing Ordinance.

	Appropriations	Amount
0000 Personnel Services		
0005	Salaries and Wages - on Payroll	1,094,682
0000 Personnel Services - Total*		**$1,094,682**
0100 Contractual Services		
0130	Postage	$4,350
0140	For Professional and Technical Services and Other Third Party Benefit Agreements	42,400
0143	Court Reporting	8,660
0159	Lease Purchase Agreements for Equipment and Machinery	3,837
0162	Repair/Maintenance of Equipment	600
0166	Dues, Subscriptions and Memberships	4,980
0190	Telephone - Non-Centrex Billings	3,500
0197	Telephone - Maintenance and Repair of Equipment and Voicemail	410
0100 Contractual Services - Total*		**$68,737**
0200 Travel		
0270	Local Transportation	600
0200 Travel - Total*		**$600**
0300 Commodities and Materials		
0350	Stationery and Office Supplies	1,500
0300 Commodities and Materials - Total*		**$1,500**
Appropriation Total*		**$1,165,519**

0100 - Corporate Fund
045 - Commission on Human Relations - Continued
POSITIONS AND SALARIES

Positions and Salaries

	Position	No	Rate
3005 - Promoting Human Relations			
9945	Chairperson - Commission on Human Relations	1	$125,004
9679	Deputy Commissioner	1	101,676
9660	First Deputy Commissioner	1	120,444
3099	Hate Crime Victim Advocate	1	85,008
3086	Human Relations Investigator III	1	100,776
3085	Human Relations Investigator II	1	92,388
3015	Director of Human Rights Compliance	1	91,188
0320	Assistant to the Commissioner	1	70,620
Section Position Total		**8**	**$787,104**
3007 - Administration			
1310	Administrative Services Officer II - Excluded	1	$81,192
0303	Administrative Assistant III	1	84,420
Section Position Total		**2**	**$165,612**
3008 - Advisory Council on Gender and LGBT Issues			
3858	Director/Community Liaison	1	$86,736
Section Position Total		**1**	**$86,736**
3009 - Advisory Council on Equity			
3858	Director/Community Liaison	1	$97,692
Section Position Total		**1**	**$97,692**
Position Total		**12**	**$1,137,144**
	Turnover		**(42,462)**
Position Net Total		**12**	**$1,094,682**

0100 - Corporate Fund
048 - MAYOR'S OFFICE FOR PEOPLE WITH DISABILITIES

(048/1005/2005)

The Mayor's Office for People with Disabilities (MOPD) promotes total access, full participation, and equal opportunity in all aspects of life for people with disabilities through education and training, advocacy, and direct services.

	Appropriations	Amount
0000 Personnel Services		
0005	Salaries and Wages - on Payroll	$1,176,828
0039	For the Employment of Students as Trainees	7,525
0000 Personnel Services - Total*		**$1,184,353**
0100 Contractual Services		
0130	Postage	$1,650
0140	For Professional and Technical Services and Other Third Party Benefit Agreements	136,812
0157	Rental of Equipment and Services	14,796
0159	Lease Purchase Agreements for Equipment and Machinery	14,380
0162	Repair/Maintenance of Equipment	1,568
0169	Technical Meeting Costs	3,705
0181	Mobile Communication Services	2,464
0190	Telephone - Non-Centrex Billings	12,900
0197	Telephone - Maintenance and Repair of Equipment and Voicemail	920
0100 Contractual Services - Total*		**$189,195**
0200 Travel		
0245	Reimbursement to Travelers	$2,234
0270	Local Transportation	10,077
0200 Travel - Total*		**$12,311**
0300 Commodities and Materials		
0340	Material and Supplies	$1,199
0350	Stationery and Office Supplies	7,387
0300 Commodities and Materials - Total*		**$8,586**
9400 Internal Transfers and Reimbursements		
9438	For Services Provided by the Department of Fleet and Facilities Management	20,000
9400 Internal Transfers and Reimbursements - Total		**$20,000**
Appropriation Total*		**$1,414,445**

0100 - Corporate Fund
048 - Mayor's Office for People with Disabilities - Continued
POSITIONS AND SALARIES

Positions and Salaries

	Position	No	Rate
3005 - Executive Administration			
9948	Commissioner of Mayor's Office for People with Disabilities	1	$138,420
9679	Deputy Commissioner	1	101,664
0802	Executive Administrative Assistant II	1	65,820
0308	Staff Assistant	1	50,676
Section Position Total		**4**	**$356,580**
3020 - Support Services			
4010 - Administration			
9679	Deputy Commissioner	1	$105,048
0102	Accountant II	1	84,516
Subsection Position Total		**2**	**$189,564**
Section Position Total		**2**	**$189,564**
3030 - Employment			
4025 - Employment Services			
3026	Program Coordinator - Disability Services	1	$111,492
1359	Training Officer	1	88,344
Subsection Position Total		**2**	**$199,836**
Section Position Total		**2**	**$199,836**
3040 - Accessibility Compliance			
9679	Deputy Commissioner	1	$101,340
5404	Architect IV	1	110,064
3073	Disability Specialist II	1	54,768
0831	Personal Computer Operator III	1	60,972
Section Position Total		**4**	**$327,144**
3060 - Public Policy and Public Affairs			
1431	Senior Policy Analyst	1	$103,704
Section Position Total		**1**	**$103,704**
Position Total		**13**	**$1,176,828**

0100 - Corporate Fund
050 - DEPARTMENT OF FAMILY AND SUPPORT SERVICES

(050/1005/2005)

The Department of Family and Support Services (DFSS) supports coordinated services to enhance the lives of Chicago residents, particularly those in need, from birth through the senior years. The DFSS promotes the independence and well-being of individuals, supports families, and strengthens neighborhoods by providing direct assistance and administering resources to a network of community based organizations, social service providers, and institutions.

	Appropriations	Amount
0000 Personnel Services		
0005	Salaries and Wages - on Payroll	$4,531,950
0015	Schedule Salary Adjustments	14,297
0000 Personnel Services - Total*		**$4,546,247**
0100 Contractual Services		
0125	Office and Building Services	$31,853
0130	Postage	29,443
0140	For Professional and Technical Services and Other Third Party Benefit Agreements	365,466
0152	Advertising	1,780
0159	Lease Purchase Agreements for Equipment and Machinery	43,377
0166	Dues, Subscriptions and Memberships	11,479
0169	Technical Meeting Costs	27,060
0181	Mobile Communication Services	34,520
0190	Telephone - Non-Centrex Billings	40,000
0196	Data Circuits	36,000
0197	Telephone - Maintenance and Repair of Equipment and Voicemail	3,470
0100 Contractual Services - Total*		**$624,448**
0200 Travel		
0245	Reimbursement to Travelers	$3,000
0270	Local Transportation	800
0200 Travel - Total*		**$3,800**
0300 Commodities and Materials		
0340	Material and Supplies	$9,890
0350	Stationery and Office Supplies	18,150
0300 Commodities and Materials - Total*		**$28,040**
9100 Purposes as Specified		
9143	Workforce Services for Target Populations	1,050,000
9100 Purposes as Specified - Total		**$1,050,000**
9200 Purposes as Specified		
9204	Youth Mentoring Programs	$6,000,000
9253	Early Childhood Education Program	15,075,000
9254	Violence Reduction Program	2,605,000
9255	Homeless Services for Youth	1,540,979
9259	Summer Programs	16,663,403
9260	After School Programs	17,756,201
9261	Children's Advocacy Center	900,000
9262	Earned Income Tax Credit	850,000
9263	Homeless Services	6,899,876
9290	Homeless Supportive Services	1,800,000
9200 Purposes as Specified - Total		**$70,090,459**

0100 - Corporate Fund
050 - Department of Family and Support Services - Continued

	Appropriations	Amount
9400 Internal Transfers and Reimbursements		
9438	For Services Provided by the Department of Fleet and Facilities Management	92,260
9400 Internal Transfers and Reimbursements - Total		**$92,260**
Appropriation Total*		**$76,435,254**

Positions and Salaries

	Position	No	Rate
3001 - Executive Office			
9950	Commissioner of Family and Support Services	1	$175,002
9813	Managing Deputy Commissioner	1	120,000
9716	Assistant Director of News Affairs	1	76,176
9660	First Deputy Commissioner	1	133,752
2976	Executive Assistant	1	80,076
0705	Director Public Affairs	1	85,680
0304	Assistant to Commissioner	1	107,220
Section Position Total		**7**	**$777,906**
3005 - Administration			
9679	Deputy Commissioner	1	$113,412
1342	Senior Personnel Assistant	1	73,440
1327	Supervisor of Personnel Administration	1	102,348
1303	Administrative Services Officer I - Excluded	1	70,620
1140	Chief Operations Analyst	1	90,228
Section Position Total		**5**	**$450,048**
3006 - Fiscal Administration			
9679	Deputy Commissioner	1	$109,008
0190	Accounting Technician II	1	60,972
0184	Accounting Technician III	1	76,932
0120	Supervisor of Accounting	2	107,184
0104	Accountant IV	2	100,776
0103	Accountant III	1	92,388
0102	Accountant II	1	84,516
Section Position Total		**9**	**$839,736**
3008 - Contracts and Compliance			
9679	Deputy Commissioner	1	$113,412
3810	Contract Development Specialist	1	84,420
2915	Program Auditor II	1	92,592
2915	Program Auditor II	1	76,932
2915	Program Auditor II	1	50,676
2914	Program Auditor I	1	84,420
1191	Contracts Administrator	1	87,564
0305	Assistant to the Executive Director	1	93,300
0194	Auditor IV	1	120,312
Section Position Total		**9**	**$803,626**

0100 - Corporate Fund

050 - Department of Family and Support Services

Positions and Salaries - Continued

	Position	No	Rate
3009 - Grant Development, Policy and Planning			
3858	Director/Community Liaison	1	$73,212
2989	Grants Research Specialist	1	100,776
2918	Chief Planning Analyst	1	65,496
2902	Chief Research Analyst	1	84,324
1430	Policy Analyst	1	84,156
1430	Policy Analyst	1	66,732
1141	Principal Operations Analyst	1	68,100
0322	Special Assistant	1	107,904
	Schedule Salary Adjustments		2,451
Section Position Total		**8**	**$653,151**
3025 - Youth Programming			
9679	Deputy Commissioner	1	$115,680
3955	Youth Services Coordinator	1	84,420
3955	Youth Services Coordinator	1	79,740
3955	Youth Services Coordinator	4	76,152
3018	Manager of Family Support Programs	1	99,648
3018	Manager of Family Support Programs	1	95,760
3018	Manager of Family Support Programs	1	91,128
3011	Supervisor of Family Support Programs	1	85,008
0347	Sponsorship Coordinator	1	62,820
0308	Staff Assistant	1	50,676
	Schedule Salary Adjustments		11,846
Section Position Total		**13**	**$1,081,334**
Position Total		**51**	**$4,605,803**
	Turnover		**(59,556)**
Position Net Total		**51**	**$4,546,247**

0100 - Corporate Fund
054 - DEPARTMENT OF PLANNING AND DEVELOPMENT

(054/1005/2005)

The Department of Planning and Development (DPD) promotes the comprehensive growth and well-being of the City and its neighborhoods. The DPD oversees the City's zoning and land use policies, and employs a variety of resources to encourage diverse business and affordable housing development at all levels throughout the city.

	Appropriations	Amount
0000 Personnel Services		
0005	Salaries and Wages - on Payroll	$9,434,520
0015	Schedule Salary Adjustments	18,703
0039	For the Employment of Students as Trainees	10,000
0050	Stipends	63,000
0000 Personnel Services - Total*		**$9,526,223**
0100 Contractual Services		
0130	Postage	$34,765
0135	For Delegate Agencies	2,011,154
0138	For Professional Services for Information Technology Maintenance	29,000
0140	For Professional and Technical Services and Other Third Party Benefit Agreements	1,031,726
0141	Appraisals	60,875
0143	Court Reporting	66,800
0149	For Software Maintenance and Licensing	30,220
0150	Publications and Reproduction - Outside Services to Be Expended with the Prior Approval of Graphics Services	1,930
0152	Advertising	40,460
0159	Lease Purchase Agreements for Equipment and Machinery	51,513
0166	Dues, Subscriptions and Memberships	1,960
0169	Technical Meeting Costs	24,366
0179	Messenger Service	1,120
0181	Mobile Communication Services	8,184
0190	Telephone - Non-Centrex Billings	40,000
0197	Telephone - Maintenance and Repair of Equipment and Voicemail	1,460
0100 Contractual Services - Total*		**$3,435,533**
0200 Travel		
0229	Transportation and Expense Allowance	$2,840
0245	Reimbursement to Travelers	4,470
0200 Travel - Total*		**$7,310**
0300 Commodities and Materials		
0340	Material and Supplies	$7,850
0348	Books and Related Material	2,533
0350	Stationery and Office Supplies	10,500
0300 Commodities and Materials - Total*		**$20,883**
0400 Equipment		
0446	For the Purchase of Data Processing, Office Automation and Data Communication Hardware	10,000
0400 Equipment - Total*		**$10,000**
9100 Purposes as Specified		
9110	Property Management, Maintenance and Security	$80,000
9183	Foreclosure Prevention Program	339,000
9100 Purposes as Specified - Total		**$419,000**

0100 - Corporate Fund
054 - Department of Planning and Development - Continued

	Appropriations	Amount
9200 Purposes as Specified		
9211	Single-Family Troubled Building Initiative	$75,000
9212	Multi-Family Troubled Building Initiative	175,000
9224	Micro Market Recovery Program	522,700
9200 Purposes as Specified - Total		**$772,700**
Appropriation Total*		**$14,191,649**

Positions and Salaries

	Position	No	Rate
3035 - Administration			
4000 - Commissioner's Office			
9954	Commissioner of Planning and Development	1	$175,020
9660	First Deputy Commissioner	1	145,476
0304	Assistant to Commissioner	1	97,740
Subsection Position Total		**3**	**$418,236**
4001 - Finance and Fiscal Operations			
9679	Deputy Commissioner	1	$118,020
2944	Employability Review Specialist III	1	101,592
1482	Contract Review Specialist II	1	92,592
0190	Accounting Technician II	1	70,092
0190	Accounting Technician II	1	63,876
0184	Accounting Technician III	1	70,092
0118	Director of Finance	1	95,760
0104	Accountant IV	1	100,776
Subsection Position Total		**8**	**$712,800**
4002 - Administrative Services			
3585	Coordinator of Research and Evaluation	1	$102,348
1402	City Planner II	1	76,548
1310	Administrative Services Officer II - Excluded	1	93,300
0634	Data Services Administrator	1	89,076
0361	Director of Personnel Policies and Utilization	1	97,740
0320	Assistant to the Commissioner	1	73,944
0103	Accountant III	1	92,388
Subsection Position Total		7	**$625,344**
4009 - Communications and Public Affairs			
9679	Deputy Commissioner	1	$114,576
0308	Staff Assistant	1	76,932
Subsection Position Total		**2**	**$191,508**

0100 - Corporate Fund
054 - Department of Planning and Development
Positions and Salaries - Continued

3035 - Administration - Continued

	Position	No	Rate
4011 - Legislative Affairs and Special Projects			
9679	Deputy Commissioner	1	$118,020
1985	Coordinator of Economic Development II - Planning and Development	1	85,008
1912	Project Coordinator	2	81,192
0801	Executive Administrative Assistant I	1	49,824
0313	Assistant Commissioner	1	99,648
	Schedule Salary Adjustments		576
Subsection Position Total		**6**	**$515,460**
Section Position Total		**26**	**$2,463,348**

3041 - Economic Development

4013 - Delegate Agencies			
1912	Project Coordinator	1	$59,976
1405	City Planner V	2	84,324
0313	Assistant Commissioner	1	97,692
0303	Administrative Assistant III	1	80,568
	Schedule Salary Adjustments		348
Subsection Position Total		**5**	**$407,232**
4026 - Business Development			
9679	Deputy Commissioner	1	$120,312
1984	Coordinator of Economic Development I - Planning and Development	1	65,820
1984	Coordinator of Economic Development I - Planning and Development	1	62,820
1752	Economic Development Coordinator	1	96,756
1441	Coordinating Planner	1	95,760
1439	Financial Planning Analyst	1	100,692
0801	Executive Administrative Assistant I	1	47,532
0313	Assistant Commissioner	1	102,672
	Schedule Salary Adjustments		2,061
Subsection Position Total		**8**	**$694,425**
4027 - Real Estate Services			
1912	Project Coordinator	1	$73,944
1602	Senior Land Disposition Officer	1	84,420
1602	Senior Land Disposition Officer	1	55,644
0313	Assistant Commissioner	1	97,692
0309	Coordinator of Special Projects	1	93,300
0305	Assistant to the Executive Director	1	57,252
	Schedule Salary Adjustments		1,362
Subsection Position Total		**6**	**$463,614**
Section Position Total		**19**	**$1,565,271**

3062 - Housing Community Programs

9813	Managing Deputy Commissioner	1	$140,100
2917	Program Auditor III	1	92,592
2916	Supervising Program Auditor	1	89,076
2915	Program Auditor II	1	92,592
2915	Program Auditor II	1	84,420
2915	Program Auditor II	1	73,440
1912	Project Coordinator	1	59,976
0308	Staff Assistant	1	76,932
	Schedule Salary Adjustments		2,320
Section Position Total		**8**	**$711,448**

0100 - Corporate Fund
054 - Department of Planning and Development
Positions and Salaries - Continued

	Position	No	Rate
3083 - Zoning and Land Use			
4073 - Zoning Ordinance			
9654	Zoning Administrator	1	$140,100
5415	Senior Landscape Architect	1	92,388
5406	Chief Landscape Architect	1	92,088
1912	Project Coordinator	1	85,008
1912	Project Coordinator	1	59,976
1912	Project Coordinator	1	57,252
1299	Chief Zoning Plan Examiner	1	115,356
1298	Assistant Zoning Administrator	1	115,680
1295	Zoning Plan Examiner	1	73,440
1295	Zoning Plan Examiner	1	70,092
1295	Zoning Plan Examiner	1	66,948
1295	Zoning Plan Examiner	2	57,660
1295	Zoning Plan Examiner	1	54,984
1295	Zoning Plan Examiner	1	46,188
1294	Supervising Zoning Plan Examiner	1	93,300
1293	Senior Zoning Plan Examiner	1	77,484
1291	Zoning Investigator	1	101,544
1291	Zoning Investigator	1	76,128
1290	Manager - Zoning Boards of Appeals	1	73,212
0810	Executive Secretary II	1	66,480
0431	Clerk IV	2	70,092
0323	Administrative Assistant III - Excluded	1	70,620
0309	Coordinator of Special Projects	1	85,008
0308	Staff Assistant	1	80,568
0308	Staff Assistant	1	76,932
0308	Staff Assistant	1	73,440
	Schedule Salary Adjustments		6,890
Subsection Position Total		**28**	**$2,206,610**
4075 - Planned Development			
1985	Coordinator of Economic Development II - Planning and Development	1,040H	$34.89H
1912	Project Coordinator	1	73,944
1441	Coordinating Planner	1	100,656
1441	Coordinating Planner	2	95,760
1441	Coordinating Planner	2	80,076
1405	City Planner V	1	84,996
1295	Zoning Plan Examiner	1	73,440
1294	Supervising Zoning Plan Examiner	1	77,484
0313	Assistant Commissioner	1	100,656
0304	Assistant to Commissioner	1	107,220
	Schedule Salary Adjustments		2,111
Subsection Position Total		**11**	**$1,008,465**

0100 - Corporate Fund
054 - Department of Planning and Development
Positions and Salaries - Continued

3083 - Zoning and Land Use - Continued

	Position	No	Rate
4076 - Sustainability and Open Space			
9679	Deputy Commissioner	1	$118,020
1985	Coordinator of Economic Development II - Planning and Development	1	89,076
1912	Project Coordinator	1	77,484
1912	Project Coordinator	1	73,944
1441	Coordinating Planner	1	96,720
1405	City Planner V	1	84,324
0311	Projects Administrator	1	96,720
0308	Staff Assistant	1	84,420
0308	Staff Assistant	1	76,932
0303	Administrative Assistant III	1	76,932
	Schedule Salary Adjustments		3,035
Subsection Position Total		**10**	**$877,607**
4077 - Planning, Design and Historic Preservation			
9679	Deputy Commissioner	1	$114,576
5404	Architect IV	1	110,064
5403	Architect III	1	100,776
5402	Architect II	1	60,312
1912	Project Coordinator	1	70,620
1441	Coordinating Planner	1	92,028
1441	Coordinating Planner	1	82,500
1441	Coordinating Planner	1	81,948
1404	City Planner IV	1	92,388
1403	City Planner III	1	54,768
0313	Assistant Commissioner	1	91,128
0308	Staff Assistant	1,040H	29.33H
Subsection Position Total		**11**	**$981,611**
Section Position Total		**60**	**$5,074,293**
Position Total		**113**	**$9,814,360**
	Turnover		**(361,137)**
Position Net Total		**113**	**$9,453,223**

0100 - Corporate Fund
055 - POLICE BOARD

(055/1005/2005)

The Police Board is an independent civilian body that oversees various activities of the Chicago Police Department. The Board's powers and responsibilities include deciding cases involving allegations of serious misconduct by police officers and other Police Department personnel.

	Appropriations	Amount
0000 Personnel Services		
0005	Salaries and Wages - on Payroll	$172,272
0050	Stipends	111,000
0000 Personnel Services - Total*		**$283,272**
0100 Contractual Services		
0130	Postage	$250
0140	For Professional and Technical Services and Other Third Party Benefit Agreements	114,350
0143	Court Reporting	70,000
0157	Rental of Equipment and Services	2,558
0169	Technical Meeting Costs	1,024
0181	Mobile Communication Services	700
0100 Contractual Services - Total*		**$188,882**
0200 Travel		
0270	Local Transportation	500
0200 Travel - Total*		**$500**
0300 Commodities and Materials		
0348	Books and Related Material	$90
0350	Stationery and Office Supplies	900
0300 Commodities and Materials - Total*		**$990**
Appropriation Total*		**$473,644**

Positions and Salaries

	Position	No	Rate
3005 - Police Board			
9955	Executive Director - Police Board	1	$105,792
0437	Supervising Clerk - Excluded	1	66,480
Section Position Total		**2**	**$172,272**
Position Total		**2**	**$172,272**

0100 - Corporate Fund
056 - INDEPENDENT POLICE REVIEW AUTHORITY

(056/1005/2005)

The Independent Police Review Authority (IPRA) was eliminated in 2016 and its functions was transferred to the Civilian Office of Police Accountability (COPA). Portions of IPRA remain in the 2017 Recommendations for purposes of transition.

	Appropriations	Amount
0000 Personnel Services		
0005	Salaries and Wages - on Payroll	$2,850,733
0015	Schedule Salary Adjustments	5,590
0020	Overtime	40,000
0000 Personnel Services - Total*		**$2,896,323**
Appropriation Total*		**$2,896,323**

0100 - Corporate Fund
056 - Independent Police Review Authority - Continued
POSITIONS AND SALARIES

Positions and Salaries

	Position	No	Rate
3005 - Administration			
4238	Property Custodian	1	$66,948
0438	Timekeeper - CPD	1	63,876
Section Position Total		**2**	**$130,824**
3010 - Investigations			
9184	Supervising Investigator - IPRA	3	$117,660
9184	Supervising Investigator - IPRA	2	97,740
9184	Supervising Investigator - IPRA	1	88,188
9184	Supervising Investigator - IPRA	1	73,212
9183	Investigator I - IPRA	1	76,932
9183	Investigator I - IPRA	1	63,228
9183	Investigator I - IPRA		60,384
9183	Investigator I - IPRA	2	58,572
9182	Investigator II- IPRA	3	111,492
9182	Investigator II- IPRA	1	106,452
9182	Investigator II- IPRA	2	97,056
9182	Investigator II- IPRA	7	92,592
9182	Investigator II- IPRA	2	88,344
9182	Investigator II- IPRA	3	84,420
9182	Investigator II- IPRA	1	79,740
9182	Investigator II- IPRA	4	76,152
9182	Investigator II- IPRA	1	72,696
9181	Investigator III - IPRA	7	122,316
9181	Investigator III - IPRA	1	116,796
9181	Investigator III - IPRA	3	111,492
9181	Investigator III - IPRA	1	106,452
9181	Investigator III - IPRA	5	101,592
9181	Investigator III - IPRA	1	97,056
0875	Senior Legal Personal Computer Operator	1	50,124
0832	Personal Computer Operator II	1	55,536
0665	Senior Data Entry Operator	1	63,876
0665	Senior Data Entry Operator	1	53,076
0634	Data Services Administrator	1	80,376
0431	Clerk IV	1	53,076
0422	Intake Aide	1	63,876
	Schedule Salary Adjustments		5,590
Section Position Total		**60**	**$5,581,822**
Position Total		**62**	**$5,712,646**
	Turnover		**(2,856,323)**
Position Net Total		**62**	**$2,856,323**

0100 - Corporate Fund
057 - CHICAGO POLICE DEPARTMENT

(057/1005)

The Chicago Police Department (CPD) protects the lives, property, and rights of all people, maintains order and enforces the law impartially. The CPD provides quality police service in partnership with other members of the community and strives to attain the highest degree of ethical behavior and professional conduct at all times.

	Appropriations	Amount
0000 Personnel Services		
0005	Salaries and Wages - on Payroll	$1,148,659,265
0011	Contract Wage Increment - Salary	443,510
0015	Schedule Salary Adjustments	5,803,362
0020	Overtime	75,000,000
0021	Sworn/Civilian Holiday Premium Pay	4,166,635
0022	Duty Availability	40,578,724
0024	Compensatory Time Payment	14,975,245
0027	Supervisors Quarterly Payment	9,495,261
0032	Reimbursable Overtime	6,000,000
0060	Specialty Pay	15,002,914
0070	Tuition Reimbursement and Educational Programs	8,000,000
0088	Furlough/Supervisors Compensation Time Buy-Back	13,444,943
0091	Uniform Allowance	22,206,100
0000 Personnel Services - Total*		**$1,363,775,959**
0100 Contractual Services		
0125	Office and Building Services	$500
0130	Postage	195,000
0138	For Professional Services for Information Technology Maintenance	1,758,260
0140	For Professional and Technical Services and Other Third Party Benefit Agreements	10,131,401
0145	Legal Expenses	17,000
0148	Testing and Inspecting	1,200
0149	For Software Maintenance and Licensing	2,056,164
0152	Advertising	2,400
0154	For the Rental and Maintenance of Data Processing, Office Automation and Data Communications Hardware	760,357
0157	Rental of Equipment and Services	3,756,821
0161	Operation, Repair or Maintenance of Facilities	185,000
0162	Repair/Maintenance of Equipment	378,792
0166	Dues, Subscriptions and Memberships	67,297
0169	Technical Meeting Costs	135,565
0176	Maintenance and Operation - City Owned Vehicles	3,000
0178	Freight and Express Charges	24,000
0181	Mobile Communication Services	2,726,615
0185	Waste Disposal Services	29,200
0189	Telephone - Non-Centrex Billings	312,250
0190	Telephone - Non-Centrex Billings	720,000
0196	Data Circuits	840,000
0197	Telephone - Maintenance and Repair of Equipment and Voicemail	27,630
0100 Contractual Services - Total*		**$24,128,452**
0200 Travel		
0245	Reimbursement to Travelers	305,570
0200 Travel - Total*		**$305,570**

0100 - Corporate Fund
057 - Chicago Police Department - Continued

	Appropriations	Amount
0300 Commodities and Materials		
0313	Cleaning and Sanitation Supplies	$381
0319	Clothing	5,000
0320	Gasoline	85,000
0330	Food	179,858
0338	License Sticker, Tag and Plates	750
0340	Material and Supplies	4,422,708
0342	Drugs, Medicine and Chemical Materials	9,966
0345	Apparatus and Instruments	20,111
0348	Books and Related Material	24,992
0350	Stationery and Office Supplies	597,190
0360	Repair Parts and Material	568,494
0300 Commodities and Materials - Total*		**$5,914,450**
0400 Equipment		
0430	Livestock	36,250
0400 Equipment - Total*		**$36,250**
0900 Financial Purposes as Specified		
0931	For the Payment of Tort and Non-Tort Judgments, Outside Counsel Expenses and Expert Costs, as approved by the Corporation Counsel	$19,844,350
0937	For Cost and Administration of Hospital and Medical Expenses for Employees Injured on Duty who are not covered under Workers' Compensation Act	19,000,000
0900 Financial Purposes as Specified - Total		**$36,844,350**
9000 Purposes as Specified		
9067	For Physical Exams	1,736,069
9000 Purposes as Specified - Total		**$1,736,069**
Appropriation Total*		**$1,434,741,100**

Positions and Salaries

	Position	No	Rate
3004 - Office of the Superintendent			
9957	Superintendent of Police	1	$260,004
9752	Commander	1	150,000
9684	Deputy Director	1	162,012
9011	Superintendent's Chief of Staff	1	175,000
0308	Staff Assistant	1	88,344
	Schedule Salary Adjustments		1,029
Section Position Total		**5**	**$836,389**

0100 - Corporate Fund
057 - Chicago Police Department
Positions and Salaries - Continued

	Position	No	Rate
3017 - Office of the General Counsel			
4030 - Office of the General Counsel			
9758	Assistant General Counsel	1	$131,676
9756	General Counsel	1	160,692
9016	Police Legal Officer II	3	121,464
9016	Police Legal Officer II	1	114,366
9015	Police Legal Officer I	2	111,252
1645	Assoc Staff Attorney	4	56,568
1617	Paralegal II	1	84,420
1617	Paralegal II	1	80,568
1430	Policy Analyst	1	118,080
0711	Public Information Officer	1	80,568
0708	FOIA Officer	20	51,360
0708	FOIA Officer	6	50,352
0311	Projects Administrator	1	89,328
0302	Administrative Assistant II	1	70,092
0302	Administrative Assistant II	1	38,376
Subsection Position Total		**45**	**$3,110,646**
4031 - Management and Labor Affairs Section			
9780	Director of Management and Labor Affairs	1	$137,028
9173	Lieutenant	1	121,464
9171	Sergeant	2	104,628
9171	Sergeant	2	101,442
1386	Senior Labor Relations Specialist	2	62,448
	Schedule Salary Adjustments		2,988
Subsection Position Total		**8**	**$798,516**
Section Position Total		**53**	**$3,909,162**
3426 - News Affairs			
9716	Assistant Director of News Affairs	1	$91,800
9715	Director of News Affairs	1	126,564
9161	Police Officer	1	87,006
0302	Administrative Assistant II	1	38,376
Section Position Total		**4**	**$343,746**

0100 - Corporate Fund

057 - Chicago Police Department

Positions and Salaries - Continued

	Position	No	Rate
3427 - Bureau of Internal Affairs			
4040 - Bureau of Internal Affairs			
9796	Deputy Chief	1	$170,112
9785	Chief	1	185,364
9752	Commander	1	162,684
9752	Commander	1	154,932
9174	Police Agent	3	100,980
9174	Police Agent	3	98,052
9174	Police Agent	1	94,524
9173	Lieutenant	2	125,190
9173	Lieutenant	1	117,894
9173	Lieutenant	2	111,018
9171	Sergeant	2	114,828
9171	Sergeant	6	111,474
9171	Sergeant	22	107,988
9171	Sergeant	12	104,628
9171	Sergeant	4	101,442
9171	Sergeant	16	98,184
9165	Police Officer - Assigned as Detective	1	103,932
9165	Police Officer - Assigned as Detective	2	100,980
9165	Police Officer - Assigned as Detective	3	70,980
9161	Police Officer	6	96,060
9161	Police Officer	10	93,354
9161	Police Officer	8	90,024
9161	Police Officer	3	87,006
9161	Police Officer	2	84,054
9161	Police Officer	3	48,078
0832	Personal Computer Operator II	1	55,536
0832	Personal Computer Operator II	1	35,004
0665	Senior Data Entry Operator	1	63,876
0665	Senior Data Entry Operator	1	55,536
	Schedule Salary Adjustments		7,384
Subsection Position Total		**120**	**$12,001,126**
Section Position Total		**120**	**$12,001,126**
Position Total		**182**	**$17,090,423**

0100 - Corporate Fund

057 - Chicago Police Department - Continued

2007 - OFFICE OF THE FIRST DEPUTY

POSITIONS AND SALARIES

Positions and Salaries

	Position	No	Rate
3430 - Administration Office of the First Deputy			
9796	Deputy Chief	4	$170,112
9781	First Deputy Superintendent	1	196,736
9173	Lieutenant	1	111,018
9171	Sergeant	1	101,442
9161	Police Officer	1	93,354
9161	Police Officer	1	90,024
9161	Police Officer	1	48,078
0308	Staff Assistant	1	92,592
Section Position Total		**11**	**$1,413,692**
3433 - Crime Control Strategies Section			
9796	Deputy Chief	1	$170,112
9173	Lieutenant	1	117,894
9173	Lieutenant	2	111,018
9171	Sergeant	1	107,988
9171	Sergeant	1	104,628
9171	Sergeant	2	101,442
9165	Police Officer - Assigned as Detective	2	70,980
9161	Police Officer	1	93,354
9161	Police Officer	1	90,024
9161	Police Officer	3	87,006
9161	Police Officer	5	76,266
9161	Police Officer	4	72,510
9161	Police Officer	7	48,078
1140	Chief Operations Analyst	1	98,688
	Schedule Salary Adjustments		21,819
Section Position Total		**32**	**$2,640,321**
3434 - Special Events Unit			
9171	Sergeant	1	$101,442
9161	Police Officer	1	96,060
9161	Police Officer	2	90,024
9161	Police Officer	1	48,078
Section Position Total		**5**	**$425,628**
3435 - Detatched Services Unit			
9752	Commander	1	$162,684
9171	Sergeant	1	111,474
9171	Sergeant	4	101,442
9165	Police Officer - Assigned as Detective	2	103,932
9165	Police Officer - Assigned as Detective	1	100,980
9165	Police Officer - Assigned as Detective	2	70,980
9161	Police Officer	6	93,354
9161	Police Officer	4	90,024
9161	Police Officer	3	48,078
9160	Police Officer - Assigned as Security Specialist	1	114,846
9160	Police Officer - Assigned as Security Specialist	5	111,252
9160	Police Officer - Assigned as Security Specialist	6	107,790
9160	Police Officer - Assigned as Security Specialist	10	104,502
Section Position Total		**46**	**$4,558,050**

0100 - Corporate Fund

057 - Chicago Police Department

2007 - Office of the First Deputy

Positions and Salaries - Continued

	Position	No	Rate
3439 - Deployment Operations Section			
9752	Commander	1	$162,684
9173	Lieutenant	1	125,190
9171	Sergeant	2	107,988
9171	Sergeant	5	104,628
9171	Sergeant	2	101,442
9171	Sergeant	1	98,184
9165	Police Officer - Assigned as Detective	1	100,980
9161	Police Officer	2	96,060
9161	Police Officer	6	93,354
9161	Police Officer	12	90,024
9161	Police Officer	5	87,006
9161	Police Officer	5	76,266
9161	Police Officer	10	72,510
9161	Police Officer	21	48,078
	Schedule Salary Adjustments		28,338
Section Position Total		**74**	**$5,841,006**
Position Total		**168**	**$14,878,697**

0100 - Corporate Fund
057 - Chicago Police Department - Continued
2009 - ORGANIZATIONAL DEVELOPMENT
POSITIONS AND SALARIES

Positions and Salaries

	Position	No	Rate
3450 - Organizational Development - Administration			
9785	Chief	1	$185,000
9684	Deputy Director	1	128,016
9171	Sergeant	1	101,442
9161	Police Officer	1	90,024
9161	Police Officer	1	48,078
Section Position Total		**5**	**$552,560**
3451 - Education and Training Division			
9796	Deputy Chief	1	$170,112
9752	Commander	1	162,684
9173	Lieutenant	1	121,464
9173	Lieutenant	1	117,894
9173	Lieutenant	1	111,018
9171	Sergeant	1	114,828
9171	Sergeant	3	111,474
9171	Sergeant	6	107,988
9171	Sergeant	4	104,628
9171	Sergeant	2	101,442
9170	Police Officer - Assigned as Armorer	1	68,616
9161	Police Officer	7	96,060
9161	Police Officer	14	93,354
9161	Police Officer	30	90,024
9161	Police Officer	21	87,006
9161	Police Officer	1	76,266
9161	Police Officer	2	48,078
1646	Attorney	1	78,492
1646	Attorney	1	74,688
1360	Technical Training Specialist	1	97,056
1359	Training Officer	3	101,592
1359	Training Officer	1	97,056
1359	Training Officer	2	92,592
1359	Training Officer	3	88,344
1359	Training Officer	4	84,420
1359	Training Officer	1	55,644
0831	Personal Computer Operator III	1	66,948
0438	Timekeeper - CPD	1	42,108
0394	Administrative Manager	1	68,220
0302	Administrative Assistant II	1	70,092
0302	Administrative Assistant II	1	38,376
	Schedule Salary Adjustments		2,928
Section Position Total		**119**	**$10,934,286**
3452 - Department of Justice Liaison Unit			
9752	Commander	1	$162,684
9171	Sergeant	1	101,442
9161	Police Officer	3	48,078
Section Position Total		**5**	**$408,360**

0100 - Corporate Fund

057 - Chicago Police Department

2009 - Organizational Development

Positions and Salaries - Continued

	Position	No	Rate
3453 - Research and Development Division			
9173	Lieutenant	1	$121,464
9171	Sergeant	1	111,474
9171	Sergeant	1	107,988
9171	Sergeant	1	104,628
9161	Police Officer	2	93,354
9161	Police Officer	1	90,024
8780	Director of Research and Planning	1	102,672
2921	Senior Research Analyst	3	84,516
1141	Principal Operations Analyst	2	68,100
1140	Chief Operations Analyst	1	87,312
0619	Chief Systems Programmer	1	107,916
0394	Administrative Manager	1	93,300
0305	Assistant to the Executive Director	1	85,008
0302	Administrative Assistant II	2	70,092
	Schedule Salary Adjustments		1,884
Section Position Total		**19**	**$1,730,310**
3454 - Inspections Division			
9752	Commander	1	$162,684
9173	Lieutenant	1	125,190
9173	Lieutenant	3	111,018
9171	Sergeant	2	111,474
9171	Sergeant	2	101,442
9161	Police Officer	2	93,354
9161	Police Officer	2	90,024
9161	Police Officer	4	48,078
0635	Senior Programmer/Analyst	1	110,064
0193	Auditor III	1	100,776
0193	Auditor III	1	66,588
0192	Auditor II	2	60,312
Section Position Total		**22**	**$2,003,880**
Position Total		**170**	**$15,629,396**

0100 - Corporate Fund
057 - Chicago Police Department - Continued
2012 - PATROL SERVICES
POSITIONS AND SALARIES

Positions and Salaries

	Position	No	Rate
3283 - Bureau of Patrol			
9796	Deputy Chief	1	$170,112
9785	Chief	1	185,364
9173	Lieutenant	1	125,190
9171	Sergeant	2	111,474
9171	Sergeant	3	101,442
9161	Police Officer	1	93,354
9161	Police Officer	2	90,024
9161	Police Officer	1	48,078
Section Position Total		**12**	**$1,329,420**
3286 - Patrol Services			
4319 - District Law Enforcement			
9796	Deputy Chief	3	$170,112
9752	Commander	25	162,684
9175	Captain	2	138,138
9175	Captain	17	136,170
9175	Captain	8	132,876
9175	Captain	1	129,282
9175	Captain	5	125,736
9173	Lieutenant	6	128,346
9173	Lieutenant	60	125,190
9173	Lieutenant	48	121,464
9173	Lieutenant	25	117,894
9173	Lieutenant	58	114,366
9171	Sergeant	35	114,828
9171	Sergeant	120	111,474
9171	Sergeant	233	107,988
9171	Sergeant	286	104,628
9171	Sergeant	82	101,442
9164	Police Officer - Assigned as Training Officer	9	100,980
9164	Police Officer - Assigned as Training Officer	17	98,052
9164	Police Officer - Assigned as Training Officer	21	94,524
9164	Police Officer - Assigned as Training Officer	33	91,338
9164	Police Officer - Assigned as Training Officer	27	88,296
9164	Police Officer - Assigned as Training Officer	1	84,054
9164	Police Officer - Assigned as Training Officer	114	68,616
9161	Police Officer	356	96,060
9161	Police Officer	1,054	93,354
9161	Police Officer	1,825	90,024
9161	Police Officer	1,755	87,006
9161	Police Officer	1,099	84,054
9161	Police Officer	407	80,016
9161	Police Officer	514	76,266
9161	Police Officer	408	72,510
9161	Police Officer	4	68,616
9161	Police Officer	911	48,078
9155	Police Officer - Per Arbitration Award	3	100,980
9155	Police Officer - Per Arbitration Award	1	98,052

0100 - Corporate Fund
057 - Chicago Police Department
2012 - Patrol Services
Positions and Salaries - Continued

4319 - District Law Enforcement - Continued

	Position	No	Rate
9122	Detention Aide	13	75,240
9122	Detention Aide	28	71,820
9122	Detention Aide	19	68,568
9122	Detention Aide	20	65,472
9122	Detention Aide	15	62,496
9122	Detention Aide	5	59,652
9122	Detention Aide	17	56,928
9122	Detention Aide	23	54,360
9122	Detention Aide	49	48,924
9122	Detention Aide	2	46,656
9122	Detention Aide	30	44,568
9122	Detention Aide	16	42,516
9116	Police Administrative Aide	1	58,248
9116	Police Administrative Aide	131	38,376
9106	Police Cadet	78,000H	9.27H
0833	Personal Computer Operator I	4	58,248
0833	Personal Computer Operator I	2	55,536
0833	Personal Computer Operator I	5	53,076
0833	Personal Computer Operator I	2	50,628
0833	Personal Computer Operator I	7	31,872
0665	Senior Data Entry Operator	12	63,876
0665	Senior Data Entry Operator	1	60,972
0665	Senior Data Entry Operator	1	58,248
0665	Senior Data Entry Operator	1	53,076
0665	Senior Data Entry Operator	1	50,628
0665	Senior Data Entry Operator	5	35,004
0438	Timekeeper - CPD	6	76,932
0438	Timekeeper - CPD	6	73,440
0438	Timekeeper - CPD	2	66,948
0438	Timekeeper - CPD	6	42,108
0430	Clerk III	2	58,248
0430	Clerk III	2	55,536
0430	Clerk III	1	53,076
0430	Clerk III	9	50,628
0430	Clerk III	2	48,312
0430	Clerk III	13	31,872
0303	Administrative Assistant III	3	84,420
0303	Administrative Assistant III	2	80,568
0303	Administrative Assistant III	3	46,188
	Schedule Salary Adjustments		5,580,536
Subsection Position Total		**10,040**	**$849,268,232**
Section Position Total		**10,040**	**$849,268,232**

0100 - Corporate Fund

057 - Chicago Police Department

2012 - Patrol Services

Positions and Salaries - Continued

	Position	No	Rate
3289 - Community Relations			
4346 - Community Relations Division			
9796	Deputy Chief	1	$170,112
9684	Deputy Director	1	120,444
9171	Sergeant	1	101,442
9161	Police Officer	1	96,060
9161	Police Officer	2	93,354
9161	Police Officer	1	90,024
9103	CAPS Coordinator	1	102,672
9102	Director of CAPS	1	145,476
9101	Community Organizer - CAPS	3	84,420
9101	Community Organizer - CAPS	2	76,932
9101	Community Organizer - CAPS	3	73,440
9101	Community Organizer - CAPS	10	70,092
9101	Community Organizer - CAPS	5	46,188
3955	Youth Services Coordinator	1	92,592
3955	Youth Services Coordinator	1	84,420
3955	Youth Services Coordinator	1	61,032
3899	Program Development Coordinator	1	70,620
3520	Domestic Violence Advocate	1	63,468
1927	Area Coordinator - CAPS	1	93,300
1927	Area Coordinator - CAPS	1	89,076
1910	Information Service Coordinator	1	89,076
1910	Information Service Coordinator	2	81,192
1910	Information Service Coordinator	1	77,484
1910	Information Service Coordinator	1	57,252
0309	Coordinator of Special Projects	1	102,348
0308	Staff Assistant	1	84,420
0306	Assistant Director	1	80,868
	Schedule Salary Adjustments		7,038
Subsection Position Total		**47**	**$3,787,620**
4347 - Special Activities Section			
9171	Sergeant	1	$107,988
9161	Police Officer	1	96,060
9161	Police Officer	3	93,354
9161	Police Officer	1	90,024
9161	Police Officer	1	87,006
9161	Police Officer	11	48,078
0832	Personal Computer Operator II	1	55,536
0302	Administrative Assistant II	1	70,092
Subsection Position Total		**20**	**$1,315,626**
Section Position Total		**67**	**$5,103,246**

0100 - Corporate Fund

057 - Chicago Police Department

2012 - Patrol Services

Positions and Salaries - Continued

	Position	No	Rate
3292 - Special Functions Division			
4330 - Special Functions Division			
9796	Deputy Chief	1	$170,112
9752	Commander	1	162,684
9173	Lieutenant	1	111,018
9171	Sergeant	2	101,442
9161	Police Officer	2	96,060
9161	Police Officer	3	93,354
9161	Police Officer	3	90,024
9161	Police Officer	2	87,006
9161	Police Officer	2	72,510
9161	Police Officer	2	48,078
	Schedule Salary Adjustments		4,955
Subsection Position Total		**19**	**$1,809,095**
4333 - Public Transportation Section			
9752	Commander	1	$162,684
9173	Lieutenant	1	125,190
9173	Lieutenant	3	114,366
9171	Sergeant	1	114,828
9171	Sergeant	3	111,474
9171	Sergeant	6	107,988
9171	Sergeant	3	104,628
9171	Sergeant	10	101,442
9161	Police Officer	43	96,060
9161	Police Officer	46	93,354
9161	Police Officer	30	90,024
9161	Police Officer	2	87,006
9161	Police Officer	14	48,078
9153	Police Officer - Assigned as Explosives Detection Canine Handler	4	100,980
9153	Police Officer - Assigned as Explosives Detection Canine Handler	2	98,052
9153	Police Officer - Assigned as Explosives Detection Canine Handler	4	94,524
9153	Police Officer - Assigned as Explosives Detection Canine Handler	1	91,338
0438	Timekeeper - CPD	1	70,092
0302	Administrative Assistant II	1	70,092
	Schedule Salary Adjustments		5,380
Subsection Position Total		**176**	**$16,244,164**

0100 - Corporate Fund
057 - Chicago Police Department
2012 - Patrol Services
Positions and Salaries - Continued

3292 - Special Functions Division - Continued

	Position	No	Rate
4334 - Traffic Section			
9173	Lieutenant	2	$125,190
9171	Sergeant	3	111,474
9171	Sergeant	2	107,988
9171	Sergeant	3	104,628
9171	Sergeant	4	101,442
9171	Sergeant	2	98,184
9161	Police Officer	9	96,060
9161	Police Officer	12	93,354
9161	Police Officer	19	90,024
9161	Police Officer	3	87,006
9161	Police Officer	5	76,266
9161	Police Officer	31	72,510
9161	Police Officer	18	48,078
1341	Personnel Assistant	1	55,536
0665	Senior Data Entry Operator	1	63,876
0430	Clerk III	1	53,076
0302	Administrative Assistant II	1	70,092
	Schedule Salary Adjustments		60,539
Subsection Position Total		**117**	**$9,470,723**
4335 - Mounted Unit			
9173	Lieutenant	1	$121,464
9171	Sergeant	1	107,988
9171	Sergeant	2	104,628
9171	Sergeant	1	101,442
9169	Police Officer - Assigned as Mounted Patrol Officer	6	100,980
9169	Police Officer - Assigned as Mounted Patrol Officer	5	98,052
9169	Police Officer - Assigned as Mounted Patrol Officer	3	94,524
9169	Police Officer - Assigned as Mounted Patrol Officer	7	91,338
9169	Police Officer - Assigned as Mounted Patrol Officer	1	88,296
9169	Police Officer - Assigned as Mounted Patrol Officer	2	68,616
9161	Police Officer	1	90,024
Subsection Position Total		**30**	**$2,874,780**
4336 - SWAT			
9173	Lieutenant	1	$117,894
9173	Lieutenant	1	114,366
9171	Sergeant	1	114,828
9171	Sergeant	1	111,474
9171	Sergeant	2	107,988
9171	Sergeant	4	104,628
9171	Sergeant	3	101,442
9161	Police Officer	7	96,060
9161	Police Officer	15	93,354
9161	Police Officer	14	90,024
9161	Police Officer	15	87,006
9161	Police Officer	1	84,054
9161	Police Officer	5	72,510
9161	Police Officer	12	48,078
	Schedule Salary Adjustments		8,329
Subsection Position Total		**82**	**$7,067,401**

0100 - Corporate Fund
057 - Chicago Police Department
2012 - Patrol Services
Positions and Salaries - Continued

3292 - Special Functions Division - Continued

	Position	No	Rate
4337 - Marine/Helicopter Unit			
9173	Lieutenant	1	$125,190
9171	Sergeant	2	111,474
9171	Sergeant	1	107,988
9171	Sergeant	1	104,628
9171	Sergeant	1	101,442
9168	Police Officer - Assigned as Marine Officer	4	100,980
9168	Police Officer - Assigned as Marine Officer	13	98,052
9168	Police Officer - Assigned as Marine Officer	10	94,524
9168	Police Officer - Assigned as Marine Officer	3	91,338
9168	Police Officer - Assigned as Marine Officer	1	88,296
9168	Police Officer - Assigned as Marine Officer	2	68,616
9161	Police Officer	1	96,060
9154	Police Officer assigned as Helicopter Pilot	1	100,980
9154	Police Officer assigned as Helicopter Pilot	2	94,524
9154	Police Officer assigned as Helicopter Pilot	1	91,338
9154	Police Officer assigned as Helicopter Pilot	1	68,616
Subsection Position Total		**45**	**$4,331,616**
4340 - Canine Unit			
9173	Lieutenant	1	$125,190
9171	Sergeant	2	111,474
9171	Sergeant	2	107,988
9171	Sergeant	1	101,442
9153	Police Officer - Assigned as Explosives Detection Canine Handler	2	98,052
9153	Police Officer - Assigned as Explosives Detection Canine Handler	2	94,524
9152	Police Officer - Assigned as Canine Handler	7	100,980
9152	Police Officer - Assigned as Canine Handler	9	98,052
9152	Police Officer - Assigned as Canine Handler	4	94,524
9152	Police Officer - Assigned as Canine Handler	3	91,338
9152	Police Officer - Assigned as Canine Handler	3	68,616
	Schedule Salary Adjustments		2,769
Subsection Position Total		**36**	**$3,500,763**
4342 - Bomb Unit			
9171	Sergeant	1	$107,988
9171	Sergeant	1	104,628
9158	Explosives Technician I	4	114,846
9158	Explosives Technician I	4	111,252
9158	Explosives Technician I	4	104,502
Subsection Position Total		**14**	**$1,535,016**
Section Position Total		**519**	**$46,833,558**
Position Total		**10,638**	**$902,534,456**

0100 - Corporate Fund

057 - Chicago Police Department - Continued

2016 - BUREAU OF DETECTIVES

POSITIONS AND SALARIES

Positions and Salaries

	Position	No	Rate
3274 - Bureau of Detectives			
9796	Deputy Chief	2	$170,112
9785	Chief	1	185,364
9173	Lieutenant	1	125,190
9171	Sergeant	2	107,988
9171	Sergeant	1	104,628
9171	Sergeant	1	101,442
9165	Police Officer - Assigned as Detective	1	103,932
9165	Police Officer - Assigned as Detective	1	100,980
9165	Police Officer - Assigned as Detective	2	97,440
9165	Police Officer - Assigned as Detective	2	70,980
9161	Police Officer	2	93,354
9161	Police Officer	2	87,006
9161	Police Officer	1	48,078
0638	Programmer/Analyst	1	92,388
0635	Senior Programmer/Analyst	1	110,064
0303	Administrative Assistant III	1	84,420
Section Position Total		**22**	**$2,310,246**
3275 - Area Criminal Investigation			
9752	Commander	3	$162,684
9173	Lieutenant	5	125,190
9173	Lieutenant	2	121,464
9173	Lieutenant	3	117,894
9173	Lieutenant	2	114,366
9171	Sergeant	4	114,828
9171	Sergeant	14	111,474
9171	Sergeant	28	107,988
9171	Sergeant	21	104,628
9171	Sergeant	16	101,442
9168	Police Officer - Assigned as Marine Officer	1	91,338
9165	Police Officer - Assigned as Detective	185	103,932
9165	Police Officer - Assigned as Detective	311	100,980
9165	Police Officer - Assigned as Detective	241	97,440
9165	Police Officer - Assigned as Detective	29	94,122
9165	Police Officer - Assigned as Detective	1	91,080
9165	Police Officer - Assigned as Detective	204	70,980
9161	Police Officer	1	96,060
9161	Police Officer	1	93,354
9161	Police Officer	1	90,024
9161	Police Officer	1	87,006
9161	Police Officer	3	48,078
9107	Crimes Detection Specialist	10,400H	18.92H
0665	Senior Data Entry Operator	1	58,248
0665	Senior Data Entry Operator	1	35,004
0438	Timekeeper - CPD	3	76,932
0430	Clerk III	1	58,248
0302	Administrative Assistant II	1	70,092
0302	Administrative Assistant II	1	66,948
Section Position Total		**1,085**	**$103,537,114**

0100 - Corporate Fund

057 - Chicago Police Department

2016 - Bureau of Detectives

Positions and Salaries - Continued

	Position	No	Rate
3276 - Youth Investigations Division			
9752	Commander	1	$162,684
9173	Lieutenant	2	125,190
9171	Sergeant	3	111,474
9171	Sergeant	3	107,988
9171	Sergeant	2	104,628
9171	Sergeant	3	101,442
9165	Police Officer - Assigned as Detective	9	103,932
9165	Police Officer - Assigned as Detective	21	100,980
9165	Police Officer - Assigned as Detective	11	97,440
9165	Police Officer - Assigned as Detective	15	70,980
9161	Police Officer	4	96,060
9161	Police Officer	2	93,354
9161	Police Officer	1	90,024
9161	Police Officer	5	87,006
9161	Police Officer	6	48,078
9122	Detention Aide	1	71,820
9122	Detention Aide	1	68,568
9122	Detention Aide	2	56,928
9122	Detention Aide	1	42,516
0665	Senior Data Entry Operator	3	63,876
0665	Senior Data Entry Operator	1	60,972
0665	Senior Data Entry Operator	1	58,248
0665	Senior Data Entry Operator	1	55,536
0665	Senior Data Entry Operator	1	35,004
0430	Clerk III	1	58,248
0430	Clerk III	1	50,628
0430	Clerk III	1	31,872
Section Position Total		**103**	**$9,000,906**

0100 - Corporate Fund

057 - Chicago Police Department

2016 - Bureau of Detectives

Positions and Salaries - Continued

	Position	No	Rate
3278 - Forensic Services Division			
9752	Commander	1	$141,660
9246	Criminalist III	1	100,776
9234	Forensic Firearm/Toolmark Examiner	1	105,792
9213	Firearms Identification Technician I	2	104,502
9206	Police Officer - Assigned as Evidence Technician	10	100,980
9206	Police Officer - Assigned as Evidence Technician	24	98,052
9206	Police Officer - Assigned as Evidence Technician	38	94,524
9206	Police Officer - Assigned as Evidence Technician	16	91,338
9206	Police Officer - Assigned as Evidence Technician	9	88,296
9206	Police Officer - Assigned as Evidence Technician	13	68,616
9201	Police Forensic Investigator I	5	114,846
9201	Police Forensic Investigator I	3	111,252
9201	Police Forensic Investigator I	2	107,790
9173	Lieutenant	1	125,190
9173	Lieutenant	2	117,894
9171	Sergeant	4	111,474
9171	Sergeant	4	107,988
9171	Sergeant	3	104,628
9171	Sergeant	5	101,442
9161	Police Officer	1	96,060
9161	Police Officer	1	93,354
9161	Police Officer	1	87,006
9161	Police Officer	3	48,078
9108	Crimes Surveillance Specialist	12,380H	18.92H
4238	Property Custodian	1	70,092
4238	Property Custodian	1	38,376
0665	Senior Data Entry Operator	1	63,876
0665	Senior Data Entry Operator	1	53,076
0665	Senior Data Entry Operator	2	35,004
0438	Timekeeper - CPD	1	76,932
0430	Clerk III	1	58,248
0309	Coordinator of Special Projects	1	102,348
Section Position Total		**159**	**$15,031,598**

0100 - Corporate Fund

057 - Chicago Police Department

2016 - Bureau of Detectives

Positions and Salaries - Continued

	Position	No	Rate
3281 - Central Investigations Division			
4281 - Central Investigations Division			
9173	Lieutenant	1	$121,464
9173	Lieutenant	1	117,894
9171	Sergeant	1	111,474
9171	Sergeant	1	107,988
9171	Sergeant	5	104,628
9171	Sergeant	3	101,442
9171	Sergeant	1	98,184
9165	Police Officer - Assigned as Detective	2	103,932
9165	Police Officer - Assigned as Detective	1	100,980
9165	Police Officer - Assigned as Detective	1	97,440
9161	Police Officer	1	96,060
9161	Police Officer	5	93,354
9161	Police Officer	1	90,024
9161	Police Officer	6	87,006
9161	Police Officer	3	84,054
9161	Police Officer	52	48,078
Subsection Position Total		**85**	**$5,717,862**
4282 - Arson Unit			
9171	Sergeant	1	$114,828
9171	Sergeant	1	107,988
9171	Sergeant	1	104,628
9171	Sergeant	2	101,442
9165	Police Officer - Assigned as Detective	9	103,932
9165	Police Officer - Assigned as Detective	2	100,980
9165	Police Officer - Assigned as Detective	4	97,440
9165	Police Officer - Assigned as Detective	2	70,980
0832	Personal Computer Operator II	1	63,876
0438	Timekeeper - CPD	1	76,932
Subsection Position Total		**24**	**$2,340,204**
4283 - Major Accident Investigations Section			
9173	Lieutenant	1	$117,894
9171	Sergeant	1	111,474
9171	Sergeant	2	107,988
9161	Police Officer	2	96,060
9161	Police Officer	3	48,078
9151	Police Officer - Assigned as Traffic Specialist	8	100,980
9151	Police Officer - Assigned as Traffic Specialist	7	98,052
9151	Police Officer - Assigned as Traffic Specialist	4	94,524
9151	Police Officer - Assigned as Traffic Specialist	5	68,616
0665	Senior Data Entry Operator	2	63,876
0665	Senior Data Entry Operator	1	58,248
0430	Clerk III	1	55,536
Subsection Position Total		**37**	**$3,238,614**
Section Position Total		**146**	**$11,296,680**
Position Total		**1,515**	**$141,176,544**

0100 - Corporate Fund

057 - Chicago Police Department - Continued

2018 - BUREAU OF ORGANIZED CRIME

POSITIONS AND SALARIES

Positions and Salaries

	Position	No	Rate
3296 - Bureau of Organized Crime			
9796	Deputy Chief	1	$170,112
9785	Chief	1	185,364
9173	Lieutenant	1	121,464
9171	Sergeant	1	101,442
9161	Police Officer	4	93,354
9161	Police Officer	1	87,006
9161	Police Officer	1	48,078
0839	Supervisor of Data Entry Operators	2	42,108
0665	Senior Data Entry Operator	3	63,876
0665	Senior Data Entry Operator	1	60,972
0665	Senior Data Entry Operator	1	58,248
0665	Senior Data Entry Operator	1	55,536
0664	Data Entry Operator	1	44,088
0381	Director of Administration II	1	89,076
0365	Personal Assistant	1	73,944
0302	Administrative Assistant II	1	38,376
0190	Accounting Technician II	1	42,108
0103	Accountant III	1	72,264
	Schedule Salary Adjustments		2,708
Section Position Total		**24**	**$1,900,046**
3300 - Narcotics Division			
9752	Commander	1	$162,684
9173	Lieutenant	1	125,190
9173	Lieutenant	1	117,894
9173	Lieutenant	2	114,366
9171	Sergeant	4	111,474
9171	Sergeant	16	107,988
9171	Sergeant	11	104,628
9171	Sergeant	8	101,442
9161	Police Officer	20	96,060
9161	Police Officer	53	93,354
9161	Police Officer	85	90,024
9161	Police Officer	59	87,006
9161	Police Officer	14	84,054
9161	Police Officer	3	76,266
9161	Police Officer	1	72,510
9161	Police Officer	39	48,078
0665	Senior Data Entry Operator	1	60,972
0665	Senior Data Entry Operator	1	53,076
0438	Timekeeper - CPD	1	76,932
0438	Timekeeper - CPD	1	70,092
0431	Clerk IV	1	38,376
	Schedule Salary Adjustments		8,984
Section Position Total		**323**	**$28,086,542**

0100 - Corporate Fund
057 - Chicago Police Department
2018 - Bureau of Organized Crime
Positions and Salaries - Continued

	Position	No	Rate
3303 - Gang Investigation			
4310 - Gang Investigation Division			
9752	Commander	1	$162,684
9173	Lieutenant	2	125,190
9173	Lieutenant	1	114,366
9171	Sergeant	5	111,474
9171	Sergeant	12	107,988
9171	Sergeant	7	104,628
9171	Sergeant	2	101,442
9165	Police Officer - Assigned as Detective	4	103,932
9165	Police Officer - Assigned as Detective	3	100,980
9165	Police Officer - Assigned as Detective	9	70,980
9161	Police Officer	5	96,060
9161	Police Officer	32	93,354
9161	Police Officer	43	90,024
9161	Police Officer	63	87,006
9161	Police Officer	7	84,054
9161	Police Officer	6	76,266
9161	Police Officer	3	72,510
9161	Police Officer	9	48,078
9126	Police Technician	5	98,052
9126	Police Technician	2	94,524
9126	Police Technician	4	91,338
9126	Police Technician	6	68,616
0665	Senior Data Entry Operator	1	60,972
0430	Clerk III	1	50,628
	Schedule Salary Adjustments		17,151
Subsection Position Total		**233**	**$20,774,775**
4311 - Intelligence Section			
9173	Lieutenant	1	$121,464
9171	Sergeant	3	111,474
9171	Sergeant	3	104,628
9165	Police Officer - Assigned as Detective	2	103,932
9165	Police Officer - Assigned as Detective	4	100,980
9165	Police Officer - Assigned as Detective	2	97,440
9161	Police Officer	2	96,060
9161	Police Officer	3	93,354
9161	Police Officer	13	90,024
9161	Police Officer	17	87,006
9161	Police Officer	5	84,054
9161	Police Officer	4	48,078
Subsection Position Total		**59**	**$5,310,612**
Section Position Total		**292**	**$26,085,387**

0100 - Corporate Fund

057 - Chicago Police Department

2018 - Bureau of Organized Crime

Positions and Salaries - Continued

	Position	No	Rate
3306 - Vice and Asset Forfeiture Division			
4762 - Asset Forfeiture			
9173	Lieutenant	1	$121,464
9171	Sergeant	1	114,828
9171	Sergeant	3	107,988
9161	Police Officer	1	96,060
9161	Police Officer	7	93,354
9161	Police Officer	12	90,024
9161	Police Officer	5	87,006
9161	Police Officer	1	84,054
9161	Police Officer	5	48,078
0665	Senior Data Entry Operator	1	35,004
0102	Accountant II	1	65,448
0102	Accountant II	1	54,768
0101	Accountant I	1	49,704
	Schedule Salary Adjustments		2,575
Subsection Position Total		**40**	**$3,357,055**
4763 - Vice Licensing			
9752	Commander	1	$162,684
9173	Lieutenant	1	125,190
9173	Lieutenant	1	114,366
9171	Sergeant	2	111,474
9171	Sergeant	3	107,988
9171	Sergeant	2	101,442
9161	Police Officer	3	96,060
9161	Police Officer	13	93,354
9161	Police Officer	10	90,024
9161	Police Officer	12	87,006
9161	Police Officer	4	84,054
9161	Police Officer	8	48,078
4096	Program Aide	3,500H	9.27H
0665	Senior Data Entry Operator	1	63,876
Subsection Position Total		**61**	**$5,415,291**
Section Position Total		**101**	**$8,772,346**
Position Total		**740**	**$64,844,321**

0100 - Corporate Fund
057 - Chicago Police Department - Continued
2025 - BUREAU OF SUPPORT SERVICES
POSITIONS AND SALARIES

Positions and Salaries

	Position	No	Rate
3014 - Bureau of Support Services			
9796	Deputy Chief	1	$148,404
9785	Chief	1	185,364
9171	Sergeant	1	107,988
9161	Police Officer	2	93,354
9161	Police Officer	1	48,078
4546	Director of Facilities Management	1	111,192
0394	Administrative Manager	1	93,300
0306	Assistant Director	1	109,512
Section Position Total		**9**	**$990,546**
3027 - Finance Division			
4317 - Finance Services			
1576	Chief Voucher Expediter	1	$97,056
1482	Contract Review Specialist II	1	80,568
1482	Contract Review Specialist II	1	70,092
1313	Employee Compensation Technician III	1	76,932
1191	Contracts Administrator	1	106,884
0394	Administrative Manager	1	93,300
0381	Director of Administration II	1	89,076
0345	Contracts Coordinator	1	93,300
0309	Coordinator of Special Projects	1	81,192
0123	Fiscal Administrator	1	102,348
0118	Director of Finance	1	136,956
0117	Assistant Director of Finance	1	119,196
0102	Accountant II	1	54,768
	Schedule Salary Adjustments		1,104
Subsection Position Total		**13**	**$1,202,772**
4318 - Payroll Services			
9019	Assistant Manager of Police Payrolls	1	$89,076
9012	Manager of Police Payrolls	1	102,672
1313	Employee Compensation Technician III	1	42,108
0665	Senior Data Entry Operator	1	60,972
0665	Senior Data Entry Operator	1	55,536
0665	Senior Data Entry Operator	1	35,004
0450	Clerk IV (Timekeeper)	1	42,108
0438	Timekeeper - CPD	5	76,932
0438	Timekeeper - CPD	2	73,440
0438	Timekeeper - CPD	1	70,092
0438	Timekeeper - CPD	2	63,876
0430	Clerk III	1	48,312
0308	Staff Assistant	1	92,592
0169	Chief Timekeeper	1	52,176
	Schedule Salary Adjustments		1,206
Subsection Position Total		**20**	**$1,351,146**
Section Position Total		**33**	**$2,553,918**

0100 - Corporate Fund

057 - Chicago Police Department

2025 - Bureau of Support Services

Positions and Salaries - Continued

	Position	No	Rate
3029 - Human Resources Division			
4248 - Human Resources			
9759	Director of Human Resources	1	$150,396
9173	Lieutenant	1	121,464
9171	Sergeant	3	104,628
9171	Sergeant	2	101,442
9161	Police Officer	4	96,060
9161	Police Officer	4	93,354
9161	Police Officer	3	90,024
9161	Police Officer	3	87,006
9161	Police Officer	1	84,054
9161	Police Officer	4	76,266
9161	Police Officer	3	48,078
3130	Laboratory Technician	1	70,092
3130	Laboratory Technician	1	66,948
3130	Laboratory Technician	1	63,876
3130	Laboratory Technician	1	60,972
1341	Personnel Assistant	3	70,092
1341	Personnel Assistant	1	63,876
1341	Personnel Assistant	1	60,972
1329	Manager of Police Personnel	1	93,300
1327	Supervisor of Personnel Administration	1	68,220
1303	Administrative Services Officer I - Excluded	1	77,484
1303	Administrative Services Officer I - Excluded	1	70,620
1303	Administrative Services Officer I - Excluded	2	68,556
1303	Administrative Services Officer I - Excluded	1	47,532
1302	Administrative Services Officer II	1	84,420
1302	Administrative Services Officer II	1	76,152
1302	Administrative Services Officer II	1	61,032
1301	Administrative Services Officer I	1	80,568
1301	Administrative Services Officer I	1	76,932
1301	Administrative Services Officer I	1	66,240
1301	Administrative Services Officer I	1	50,676
1255	Investigator	1	73,944
1255	Investigator	1	68,556
1255	Investigator	1	52,176
0832	Personal Computer Operator II	1	60,972
0832	Personal Computer Operator II	1	55,536
0665	Senior Data Entry Operator	1	35,004
0430	Clerk III	1	50,628
0430	Clerk III	1	48,312
0430	Clerk III	1	44,088
0430	Clerk III	1	39,744
0303	Administrative Assistant III	2	84,420
0302	Administrative Assistant II	1	66,948
0302	Administrative Assistant II	3	38,376
	Schedule Salary Adjustments		17,728
Subsection Position Total		**68**	**$5,095,630**

0100 - Corporate Fund

057 - Chicago Police Department

2025 - Bureau of Support Services

Positions and Salaries - Continued

3029 - Human Resources Division - Continued

	Position	No	Rate
4249 - Medical			
9684	Deputy Director	1	$129,096
9173	Lieutenant	1	125,190
9171	Sergeant	3	101,442
9161	Police Officer	1	93,354
9161	Police Officer	1	84,054
9161	Police Officer	1	48,078
9115	Medical Services Coordinator	4	47,532
3603	Occupational Health Nurse	1	88,296
0665	Senior Data Entry Operator	1	63,876
0665	Senior Data Entry Operator	1	58,248
0665	Senior Data Entry Operator	1	53,076
0430	Clerk III	2	53,076
0430	Clerk III	1	41,640
0430	Clerk III	1	31,872
0341	Medical Administrator	1	114,552
0303	Administrative Assistant III	1	84,420
Subsection Position Total		22	**$1,616,358**
Section Position Total		**90**	**$6,711,988**
3236 - Professional Counseling			
9704	Director of Professional Counseling Services	1	$134,340
9192	Supervisor of Employee Referral Services	1	92,088
9161	Police Officer	1	96,060
9161	Police Officer	1	93,354
9161	Police Officer	1	90,024
9161	Police Officer	1	48,078
9156	Police Officer - Assigned as Supervising Substance Abuse Counselor	1	104,502
3534	Clinical Therapist III	1	100,776
3534	Clinical Therapist III	1	66,588
1318	Training Director	1	62,820
0303	Administrative Assistant III	1	46,188
	Schedule Salary Adjustments		1,470
Section Position Total		**11**	**$936,288**

0100 - Corporate Fund
057 - Chicago Police Department
2025 - Bureau of Support Services
Positions and Salaries - Continued

	Position	No	Rate
3242 - General Support Division			
4733 - General Support Division			
9752	Commander	1	$139,788
9173	Lieutenant	1	121,464
9171	Sergeant	2	101,442
9161	Police Officer	1	96,060
9161	Police Officer	5	93,354
9161	Police Officer	2	90,024
9161	Police Officer	1	87,006
9161	Police Officer	1	48,078
5743	Graphic Artist III	1	76,932
4238	Property Custodian	6	70,092
4238	Property Custodian	2	63,876
4238	Property Custodian	1	53,076
4238	Property Custodian	1	50,124
4238	Property Custodian	2	38,376
1850	Supervisor of Inventory Control I	1	63,876
1302	Administrative Services Officer II	44	61,032
0921	Senior Photographic Technician	1	42,108
0665	Senior Data Entry Operator	1	63,876
0430	Clerk III	1	48,312
0430	Clerk III	2	31,872
0323	Administrative Assistant III - Excluded	1	43,308
	Schedule Salary Adjustments		3,303
Subsection Position Total		**78**	**$5,161,221**
4737 - Court Liason Section			
9173	Lieutenant	1	$117,894
9171	Sergeant	1	111,474
9171	Sergeant	1	107,988
9171	Sergeant	1	104,628
9171	Sergeant	6	101,442
9171	Sergeant	2	98,184
9161	Police Officer	3	96,060
9161	Police Officer	3	93,354
9161	Police Officer	7	90,024
9161	Police Officer	1	76,266
9161	Police Officer	5	48,078
0665	Senior Data Entry Operator	1	63,876
0665	Senior Data Entry Operator	1	58,248
0665	Senior Data Entry Operator	1	48,312
0431	Clerk IV	1	38,376
0430	Clerk III	1	58,248
0430	Clerk III	3	53,076
0430	Clerk III	2	50,628
0430	Clerk III	2	48,312
0430	Clerk III	1	44,088
0430	Clerk III	3	31,872
	Schedule Salary Adjustments		3,732
Subsection Position Total		**47**	**$3,529,674**

0100 - Corporate Fund
057 - Chicago Police Department
2025 - Bureau of Support Services
Positions and Salaries - Continued

3242 - General Support Division - Continued

	Position	No	Rate
4738 - Grants Section			
9171	Sergeant	1	$104,628
3010	Director of Grants Management	1	99,816
2989	Grants Research Specialist	2	100,776
0430	Clerk III	1	48,312
Subsection Position Total		**5**	**$454,308**
Section Position Total		**130**	**$9,145,203**

3250 - Technology and Records Group

4259 - Administration			
9796	Deputy Chief	1	$170,112
9161	Police Officer	1	93,354
Subsection Position Total		**2**	**$263,466**
4260 - Information Services			
9171	Sergeant	1	$104,628
9161	Police Officer	1	93,354
9161	Police Officer	1	90,024
9161	Police Officer	1	87,006
0659	Principal Data Base Analyst	1	66,732
0601	Director of Information Systems	1	134,340
Subsection Position Total		**6**	**$576,084**
4261 - Records Inquiry Section			
9221	Director of Police Records	1	$117,732
9196	Subpoena Officer	1	101,592
9196	Subpoena Officer	1	55,644
9171	Sergeant	1	107,988
9171	Sergeant	1	104,628
9008	Assistant Supervisor of Police Records	1	85,008
0841	Manager of Data Entry Operators	1	77,484
0839	Supervisor of Data Entry Operators	2	76,932
0665	Senior Data Entry Operator	9	63,876
0665	Senior Data Entry Operator	3	60,972
0665	Senior Data Entry Operator	4	58,248
0665	Senior Data Entry Operator	7	55,536
0665	Senior Data Entry Operator	8	35,004
0664	Data Entry Operator	1	53,076
0664	Data Entry Operator	1	46,152
0664	Data Entry Operator	7	44,088
0664	Data Entry Operator	10	31,872
0431	Clerk IV	2	66,948
0431	Clerk IV	1	63,876
0206	Head Cashier	1	42,108
Subsection Position Total		**63**	**$3,429,960**

0100 - Corporate Fund

057 - Chicago Police Department

2025 - Bureau of Support Services

Positions and Salaries - Continued

3250 - Technology and Records Group - Continued

	Position	No	Rate
4262 - Field Services Section			
9228	Fingerprint Technician IV	1	$111,492
9228	Fingerprint Technician IV	1	61,032
9225	Fingerprint Technician III	3	92,592
9225	Fingerprint Technician III	1	88,344
9225	Fingerprint Technician III	1	84,420
9225	Fingerprint Technician III	1	50,676
9224	Fingerprint Technician II	4	76,932
9224	Fingerprint Technician II	2	70,092
9224	Fingerprint Technician II	3	66,948
9224	Fingerprint Technician II	3	42,108
9214	Fingerprint Technician I	6	63,876
9214	Fingerprint Technician I	1	60,972
9214	Fingerprint Technician I	3	58,248
9197	Warrant and Extradition Aide	1	88,344
9197	Warrant and Extradition Aide	1	84,420
9197	Warrant and Extradition Aide	2	80,568
9197	Warrant and Extradition Aide	1	73,440
9197	Warrant and Extradition Aide	1	50,676
9171	Sergeant	1	111,474
9171	Sergeant	5	107,988
9171	Sergeant	1	104,628
9166	Police Officer - Assigned as Supervising Latent Print Examiner	1	114,846
9163	Police Officer - Assigned as Latent Print Examiner	1	100,980
9163	Police Officer - Assigned as Latent Print Examiner	5	98,052
9163	Police Officer - Assigned as Latent Print Examiner	3	94,524
9163	Police Officer - Assigned as Latent Print Examiner	1	91,338
9163	Police Officer - Assigned as Latent Print Examiner	3	68,616
9003	Criminal History Analyst	1	101,592
9003	Criminal History Analyst	1	97,056
9003	Criminal History Analyst	2	92,592
9003	Criminal History Analyst	2	88,344
9003	Criminal History Analyst	2	55,644
1730	Program Analyst	1	101,592
0839	Supervisor of Data Entry Operators	1	76,932
0665	Senior Data Entry Operator	9	63,876
0665	Senior Data Entry Operator	3	60,972
0665	Senior Data Entry Operator	4	58,248
0665	Senior Data Entry Operator	2	55,536
0665	Senior Data Entry Operator	1	53,076
0665	Senior Data Entry Operator	2	35,004
0664	Data Entry Operator	1	44,088
0664	Data Entry Operator	4	31,872
0431	Clerk IV	1	63,876
0431	Clerk IV	1	60,972
0430	Clerk III	1	58,248
0430	Clerk III	2	55,536
0430	Clerk III	2	53,076
0430	Clerk III	1	46,152
0430	Clerk III	1	39,744
	Schedule Salary Adjustments		3,647
Subsection Position Total		**102**	**$7,305,413**

0100 - Corporate Fund
057 - Chicago Police Department
2025 - Bureau of Support Services
Positions and Salaries - Continued

3250 - Technology and Records Group - Continued

	Position	No	Rate
4263 - Alternate Response Section			
9173	Lieutenant	1	$128,346
9171	Sergeant	3	101,442
9161	Police Officer	1	93,354
9161	Police Officer	3	48,078
Subsection Position Total		**8**	**$670,260**
4264 - Evidence and Recovered Property Division			
9173	Lieutenant	1	$128,346
9171	Sergeant	2	107,988
9171	Sergeant	2	101,442
9161	Police Officer	1	96,060
9161	Police Officer	2	93,354
9161	Police Officer	6	90,024
9161	Police Officer	2	87,006
4239	Supervising Property Custodian	1	73,440
4239	Supervising Property Custodian	4	42,108
4238	Property Custodian	4	70,092
4238	Property Custodian	1	66,948
4238	Property Custodian	2	63,876
4238	Property Custodian	1	58,248
4238	Property Custodian	1	55,536
4238	Property Custodian	2	53,076
4238	Property Custodian	1	50,124
4238	Property Custodian	1	47,844
4238	Property Custodian	10	38,376
0664	Data Entry Operator	1	31,872
0430	Clerk III	1	53,076
0430	Clerk III	1	31,872
0303	Administrative Assistant III	2	46,188
0302	Administrative Assistant II	1	66,948
0190	Accounting Technician II	1	76,932
0190	Accounting Technician II	1	42,108
	Schedule Salary Adjustments		3,838
Subsection Position Total		**52**	**$3,361,756**
Section Position Total		**233**	**$15,606,939**
Position Total		**506**	**$35,944,862**
Organization Position Total		**13,919**	**$1,192,098,719**
Turnover			**(37,636,092)**
Organization Position Net Total		**13,919**	**$1,154,462,627**
Department Position Total		**13,919**	**$1,192,098,719**
Turnover			**(37,636,092)**
Department Position Net Total		**13,919**	**$1,154,462,627**

0100 - Corporate Fund
058 - OFFICE OF EMERGENCY MANAGEMENT AND COMMUNICATIONS

(058/1010/2705)

The Office of Emergency Management and Communications (OEMC) manages incidents, coordinates events, operates communications systems, and provides public safety technology to City departments and agencies to strengthen their respective missions and protect lives and property in the City of Chicago.

	Appropriations	Amount
0000 Personnel Services		
0005	Salaries and Wages - on Payroll	$75,049,149
0011	Contract Wage Increment - Salary	1,554,537
0012	Contract Wage Increment - Prevailing Rate	121,670
0015	Schedule Salary Adjustments	196,899
0020	Overtime	6,050,000
0025	Crossing Guards - Vacation Payout	1,100,000
0039	For the Employment of Students as Trainees	21,000
0091	Uniform Allowance	746,750
0000 Personnel Services - Total*		**$84,840,005**
0100 Contractual Services		
0130	Postage	$7,450
0138	For Professional Services for Information Technology Maintenance	4,956,202
0140	For Professional and Technical Services and Other Third Party Benefit Agreements	3,561,644
0149	For Software Maintenance and Licensing	30,000
0152	Advertising	900
0153	Promotions	977
0154	For the Rental and Maintenance of Data Processing, Office Automation and Data Communications Hardware	106,073
0157	Rental of Equipment and Services	504,715
0162	Repair/Maintenance of Equipment	589,081
0166	Dues, Subscriptions and Memberships	17,567
0169	Technical Meeting Costs	9,259
0178	Freight and Express Charges	800
0181	Mobile Communication Services	865,400
0189	Telephone - Non-Centrex Billings	2,938,344
0190	Telephone - Non-Centrex Billings	340,000
0196	Data Circuits	1,828,600
0197	Telephone - Maintenance and Repair of Equipment and Voicemail	336,100
0100 Contractual Services - Total*		**$16,093,112**
0200 Travel		
0229	Transportation and Expense Allowance	$77,082
0245	Reimbursement to Travelers	2,935
0270	Local Transportation	1,700
0200 Travel - Total*		**$81,717**
0300 Commodities and Materials		
0319	Clothing	$163,949
0340	Material and Supplies	485,850
0348	Books and Related Material	240
0350	Stationery and Office Supplies	49,638
0360	Repair Parts and Material	497,150
0365	Electrical Supplies	106,300
0300 Commodities and Materials - Total*		**$1,303,127**

0100 - Corporate Fund
058 - Office of Emergency Management and Communications - Continued

	Appropriations	Amount
0400 Equipment		
0401	Tools Less Than or Equal to $100/Unit	$39,000
0423	Communication Devices	48,727
0400 Equipment - Total*		**$87,727**
Appropriation Total*		**$102,405,688**

Positions and Salaries

	Position	No	Rate
3005 - Office of the Executive Director			
4005 - Executive Administration			
9958	Executive Director - Emergency Management and Communications	1	$167,796
9812	First Deputy Director	1	154,892
9684	Deputy Director	1	105,096
1430	Policy Analyst	1	62,688
0802	Executive Administrative Assistant II	1	57,252
Subsection Position Total		**5**	**$547,724**
Section Position Total		**5**	**$547,724**
3010 - Operations			
4030 - Training			
8608	Communication Operations Manager	1	$106,848
8602	Police Communications Operator II	3	78,768
8602	Police Communications Operator II	2	68,568
8602	Police Communications Operator II	1	65,472
8602	Police Communications Operator II	2	51,216
	Schedule Salary Adjustments		2,412
Subsection Position Total		**9**	**$650,604**

0100 - Corporate Fund
058 - Office of Emergency Management and Communications
Positions and Salaries - Continued

3010 - Operations - Continued

	Position	No	Rate
4040 - Police Dispatch			
9684	Deputy Director	1	$125,316
8608	Communication Operations Manager	5	104,124
8604	Supervising Police Communications Operator	22	99,516
8602	Police Communications Operator II	14	90,576
8602	Police Communications Operator II	6	86,496
8602	Police Communications Operator II	32	82,560
8602	Police Communications Operator II	45	78,768
8602	Police Communications Operator II	38	75,240
8602	Police Communications Operator II	8	71,820
8602	Police Communications Operator II	20	68,568
8602	Police Communications Operator II	19	65,472
8602	Police Communications Operator II	10	58,860
8602	Police Communications Operator II	8	56,208
8602	Police Communications Operator II	13	53,628
8602	Police Communications Operator II		51,216
8602	Police Communications Operator II	17	51,216
8601	Police Communications Operator I	15	82,560
8601	Police Communications Operator I	2	78,768
8601	Police Communications Operator I	6	75,240
8601	Police Communications Operator I	18	71,820
8601	Police Communications Operator I	33	68,568
8601	Police Communications Operator I	24	65,472
8601	Police Communications Operator I	13	62,496
8601	Police Communications Operator I	10	59,652
8601	Police Communications Operator I	6	53,628
8601	Police Communications Operator I	4	51,216
8601	Police Communications Operator I	20	48,924
	Schedule Salary Adjustments		94,556
Subsection Position Total		**409**	**$29,446,760**
4045 - Fire Dispatch			
9684	Deputy Director	1	$121,596
8609	Coordinating Fire Communications	2	10,036M
8607	Supervising Fire Communications Operator	11	9,342.67M
8606	Fire Communications Operator II	31	95,712
8606	Fire Communications Operator II	6	81,336
8605	Fire Communications Operator I	18	68,328
8605	Fire Communications Operator I	7	64,992
8605	Fire Communications Operator I	11	51,264
0308	Staff Assistant	1	50,676
	Schedule Salary Adjustments		51,612
Subsection Position Total		**88**	**$7,401,820**
4055 - Alternate Response Section			
8601	Police Communications Operator I	1	$53,628
8601	Police Communications Operator I	2	48,924
8601	Police Communications Operator I	89	46,656
0303	Administrative Assistant III	1	46,188
	Schedule Salary Adjustments		5,411
Subsection Position Total		**93**	**$4,355,459**
Section Position Total		**599**	**$41,854,643**

0100 - Corporate Fund
058 - Office of Emergency Management and Communications
Positions and Salaries - Continued

	Position	No	Rate
3020 - Administrative Services			
4011 - General Counsel			
9684	Deputy Director	1	$121,596
1331	Labor Relations Supervisor	1	68,220
1303	Administrative Services Officer I - Excluded	1	66,480
	Schedule Salary Adjustments		834
Subsection Position Total		**3**	**$257,130**
4016 - Media Affairs			
9715	Director of News Affairs	1	$115,572
0790	Public Relations Coordinator	1	97,740
Subsection Position Total		**2**	**$213,312**
4021 - Investigations			
8605	Fire Communications Operator I	1	$68,328
8604	Supervising Police Communications Operator	1	97,560
8602	Police Communications Operator II	1	82,560
8602	Police Communications Operator II	4	78,768
8602	Police Communications Operator II	1	68,568
8601	Police Communications Operator I	1	82,560
8601	Police Communications Operator I	2	71,820
8601	Police Communications Operator I	1	68,568
8601	Police Communications Operator I	12	46,656
0302	Administrative Assistant II	1	38,376
Subsection Position Total		**25**	**$1,525,104**
4060 - Finance Division			
9684	Deputy Director	1	$127,824
0310	Project Manager	1	96,720
0308	Staff Assistant	1	73,440
0118	Director of Finance	1	96,720
0117	Assistant Director of Finance	1	76,968
Subsection Position Total		**5**	**$471,672**
4070 - Personnel Division			
1302	Administrative Services Officer II	1	$97,056
1301	Administrative Services Officer I	1	80,568
1301	Administrative Services Officer I	1	70,092
0361	Director of Personnel Policies and Utilization	1	97,740
0309	Coordinator of Special Projects	1	102,348
	Schedule Salary Adjustments		936
Subsection Position Total		**5**	**$448,740**
4075 - Payroll Division			
0450	Clerk IV (Timekeeper)	1	$58,248
0450	Clerk IV (Timekeeper)	1	42,108
0121	Payroll Administrator	1	116,796
	Schedule Salary Adjustments		2,530
Subsection Position Total		**3**	**$219,682**
Section Position Total		**43**	**$3,135,640**

0100 - Corporate Fund
058 - Office of Emergency Management and Communications
Positions and Salaries - Continued

	Position	No	Rate
3030 - Emergency Management			
4086 - Planning and Preparedness			
9684	Deputy Director	1	$121,644
8621	Manager of Emergency Management Services	1	73,212
8620	Senior Emergency Management Coordinator	1	87,492
8620	Senior Emergency Management Coordinator	2	83,580
8620	Senior Emergency Management Coordinator	1	66,984
	Schedule Salary Adjustments		1,752
Subsection Position Total		**6**	**$518,244**
Section Position Total		**6**	**$518,244**
3040 - Technology			
4100 - IT Management			
1730	Program Analyst	1	$101,592
0658	Chief Data Base Analyst	1	115,704
0629	Principal Programmer/Analyst	1	106,848
0625	Chief Programmer/Analyst	2	119,124
0625	Chief Programmer/Analyst	1	99,768
0619	Chief Systems Programmer	1	113,412
0602	Principal Systems Programmer	1	104,328
0602	Principal Systems Programmer	1	99,768
0601	Director of Information Systems	1	111,192
	Schedule Salary Adjustments		2,980
Subsection Position Total		**10**	**$1,093,840**
4105 - Internal Secure Communications Network			
9684	Deputy Director	1	$120,384
9528	Laborer - Bureau of Electricity	2	40.20H
7183	Motor Truck Driver	3	35.60H
6674	Machinist	2	46.35H
5814	Electrical Engineer IV	1	110,064
5085	General Foreman of Linemen	1	10,036M
5084	Foreman of Linemen - Salaried	5	9,342.67M
5081	Lineman	10	48.90H
5080	Lineman - Salaried	22	8,476M
5036	Electrical Mechanic - Salaried	4	7,990.67M
Subsection Position Total		**51**	**$5,131,968**
4115 - Citywide Radio Communications			
5040	Foreman of Electrical Mechanics	4	$49.10H
5035	Electrical Mechanic	32	46.10H
Subsection Position Total		**36**	**$3,476,928**
Section Position Total		**97**	**$9,702,736**

0100 - Corporate Fund
058 - Office of Emergency Management and Communications
Positions and Salaries - Continued

	Position	No	Rate
3045 - Non-Emergency Services			
4135 - Operations Non-Emergency Services			
8617	Director of 3-1-1 City Services	1	$144,048
8616	Communications Operators II - 3-1-1	1	73,440
8616	Communications Operators II - 3-1-1	3	63,876
8616	Communications Operators II - 3-1-1	4	42,108
8615	Communications Operator I - 3-1-1	3	70,092
8615	Communications Operator I - 3-1-1	2	63,876
8615	Communications Operator I - 3-1-1	3	60,972
8615	Communications Operator I - 3-1-1	10	58,248
8615	Communications Operator I - 3-1-1	4	55,536
8615	Communications Operator I - 3-1-1	4	53,076
8615	Communications Operator I - 3-1-1	10	38,376
8615	Communications Operator I - 3-1-1	12M	3,302M
8614	Supervisor of 3-1-1 Operations	1	101,592
8614	Supervisor of 3-1-1 Operations	1	97,056
8614	Supervisor of 3-1-1 Operations	1	92,592
8614	Supervisor of 3-1-1 Operations	1	88,344
8614	Supervisor of 3-1-1 Operations	1	84,420
8614	Supervisor of 3-1-1 Operations	1	76,932
8614	Supervisor of 3-1-1 Operations	1	66,240
8614	Supervisor of 3-1-1 Operations	1	63,228
8612	Manager of 3-1-1 Operations	1	117,660
8612	Manager of 3-1-1 Operations	1	107,220
8612	Manager of 3-1-1 Operations	1	102,348
0322	Special Assistant	1	98,664
0309	Coordinator of Special Projects	1	85,008
	Schedule Salary Adjustments		10,899
Subsection Position Total		**58**	**$3,731,007**
Section Position Total		**58**	**$3,731,007**
3050 - City Operations			
4145 - Traffic Management Authority			
9684	Deputy Director	1	$142,608
9105	Supervising Traffic Control Aide	1	71,820
9105	Supervising Traffic Control Aide	1	68,568
9105	Supervising Traffic Control Aide	2	59,652
9105	Supervising Traffic Control Aide	1	56,928
9105	Supervising Traffic Control Aide	1	54,360
9104	Traffic Control Aide - Hourly	150,000H	19.28H
6290	Superintendent of Special Traffic Service	1	89,076
6290	Superintendent of Special Traffic Service	2	81,192
6144	Engineering Technician V	1	101,592
0802	Executive Administrative Assistant II	1	57,252
0431	Clerk IV	1	45,696
0381	Director of Administration II	1	65,820
0310	Project Manager	1	111,672
0310	Project Manager	1	106,848
0308	Staff Assistant	1	66,240
0303	Administrative Assistant III	1	73,440
0103	Accountant III	1	92,388
	Schedule Salary Adjustments		2,604
Subsection Position Total		**19**	**$4,380,600**

0100 - Corporate Fund
058 - Office of Emergency Management and Communications
Positions and Salaries - Continued

3050 - City Operations - Continued

	Position	No	Rate
4146 - Crossing Guards			
9111	Crossing Guard	85	$21.70H
9111	Crossing Guard	30	20.67H
9111	Crossing Guard	70	19.71H
9111	Crossing Guard	94	18.82H
9111	Crossing Guard	109	17.98H
9111	Crossing Guard	119	17.16H
9111	Crossing Guard	9	16.37H
9111	Crossing Guard	1	14.93H
9111	Crossing Guard	5	13.01H
9109	Crossing Guard - Per CBA	46	16.91H
9109	Crossing Guard - Per CBA	32	16.17H
9109	Crossing Guard - Per CBA	1	14.78H
9109	Crossing Guard - Per CBA	1	14.46H
9109	Crossing Guard - Per CBA	44	14.12H
9109	Crossing Guard - Per CBA	250	13.52H
9105	Supervising Traffic Control Aide	1	54,360
9105	Supervising Traffic Control Aide	1	48,924
9105	Supervising Traffic Control Aide	9	44,568
9105	Supervising Traffic Control Aide	7	42,516
9021	Crossing Guard Coordinator	1	63,468
9021	Crossing Guard Coordinator	1	47,532
	Schedule Salary Adjustments		16,869
Subsection Position Total		**916**	**$12,761,204**
4165 - Operations Center			
9108	Crimes Surveillance Specialist	2,080H	$18.92H
8625	Emergency Management Commmunications Officer	3	60,384
8625	Emergency Management Commmunications Officer	2	46,188
8621	Manager of Emergency Management Services	2	73,212
8618	Emergency Management Coordinator	1	73,944
	Schedule Salary Adjustments		3,504
Subsection Position Total		**8**	**$536,754**
Section Position Total		**943**	**$17,678,558**
Position Total		**1,751**	**$77,168,552**
	Turnover		**(1,922,504)**
Position Net Total		**1,751**	**$75,246,048**

0100 - Corporate Fund
059 - CHICAGO FIRE DEPARTMENT

(059/1005/2005)

The Chicago Fire Department (CFD) is responsible for the safety of residents and property by providing emergency services, including extinguishing fires, investigating causes of fires, enforcing the Fire Prevention Code, and administering emergency medical care.

	Appropriations	Amount
0000 Personnel Services		
0005	Salaries and Wages - on Payroll	$456,539,391
0012	Contract Wage Increment - Prevailing Rate	2,207
0015	Schedule Salary Adjustments	2,180,996
0020	Overtime	30,000,000
0021	Sworn/Civilian Holiday Premium Pay	19,560,346
0022	Duty Availability	15,769,291
0024	Compensatory Time Payment	780,000
0028	Cooperative Education Program	4,254,000
0039	For the Employment of Students as Trainees	7,125
0060	Specialty Pay	17,892,550
0061	Driver's Differential	4,569,000
0062	Required Certifications	90,000
0063	Fitness Benefit	900,000
0070	Tuition Reimbursement and Educational Programs	595,000
0088	Furlough/Supervisors Compensation Time Buy-Back	4,250,000
0091	Uniform Allowance	4,895,000
0000 Personnel Services - Total*		**$562,284,906**
0100 Contractual Services		
0130	Postage	$22,260
0138	For Professional Services for Information Technology Maintenance	559,000
0140	For Professional and Technical Services and Other Third Party Benefit Agreements	3,690,078
0149	For Software Maintenance and Licensing	4,000
0157	Rental of Equipment and Services	76,995
0159	Lease Purchase Agreements for Equipment and Machinery	82,500
0160	Repair or Maintenance of Property	12,000
0162	Repair/Maintenance of Equipment	889,157
0166	Dues, Subscriptions and Memberships	5,150
0169	Technical Meeting Costs	5,343
0181	Mobile Communication Services	355,556
0186	Pagers	400
0189	Telephone - Non-Centrex Billings	148,800
0190	Telephone - Non-Centrex Billings	134,000
0196	Data Circuits	188,000
0197	Telephone - Maintenance and Repair of Equipment and Voicemail	7,000
0100 Contractual Services - Total*		**$6,180,239**
0200 Travel		
0229	Transportation and Expense Allowance	$43,000
0245	Reimbursement to Travelers	6,000
0270	Local Transportation	1,900
0200 Travel - Total*		**$50,900**

0100 - Corporate Fund
059 - Chicago Fire Department - Continued

	Appropriations	Amount
0300 Commodities and Materials		
0318	Other Fuel	$6,000
0338	License Sticker, Tag and Plates	3,915
0340	Material and Supplies	1,276,009
0342	Drugs, Medicine and Chemical Materials	764,005
0345	Apparatus and Instruments	348,000
0348	Books and Related Material	6,505
0350	Stationery and Office Supplies	106,080
0360	Repair Parts and Material	256,000
0300 Commodities and Materials - Total*		**$2,766,514**
0400 Equipment		
0422	Office Machines	$4,000
0424	Furniture and Furnishings	160,000
0400 Equipment - Total*		**$164,000**
0900 Financial Purposes as Specified		
0931	For the Payment of Tort and Non-Tort Judgments, Outside Counsel Expenses and Expert Costs, as approved by the Corporation Counsel	$2,702,000
0937	For Cost and Administration of Hospital and Medical Expenses for Employees Injured on Duty who are not covered under Workers' Compensation Act	9,000,000
0900 Financial Purposes as Specified - Total		**$11,702,000**
9000 Purposes as Specified		
9067	For Physical Exams	1,080,000
9000 Purposes as Specified - Total		**$1,080,000**
Appropriation Total*		**$584,228,559**

Positions and Salaries

	Position	No	Rate
3100 - Departmental Administration			
4100 - Office of Fire Commissioner			
9959	Fire Commissioner	1	$202,728
9613	Chief Administrative Officer	1	141,552
8780	Director of Research and Planning	1	102,672
8763	District Chief	1	170,112
0320	Assistant to the Commissioner	1	81,192
0313	Assistant Commissioner	1	100,656
Subsection Position Total		**6**	**$798,912**
4103 - Public Affairs			
9716	Assistant Director of News Affairs	1	$85,000
9715	Director of News Affairs	1	126,564
8721	Coordinator of Special Events Liaison	1	157,776
Subsection Position Total		**3**	**$369,340**

0100 - Corporate Fund
059 - Chicago Fire Department
Positions and Salaries - Continued

3100 - Departmental Administration - Continued

	Position	No	Rate
4104 - Finance/Payroll			
1576	Chief Voucher Expediter	1	$63,228
0689	Senior Help Desk Technician	1	66,240
0431	Clerk IV	1	55,536
0345	Contracts Coordinator	1	112,284
0302	Administrative Assistant II	1	70,092
0190	Accounting Technician II	1	63,876
0175	Field Payroll Auditor	2	84,384
0175	Field Payroll Auditor	1	73,416
0175	Field Payroll Auditor	1	70,056
0175	Field Payroll Auditor	1	66,900
0175	Field Payroll Auditor	2	63,828
0175	Field Payroll Auditor	1	52,536
0124	Finance Officer	1	100,776
0121	Payroll Administrator	1	107,220
0118	Director of Finance	1	119,196
0117	Assistant Director of Finance	1	93,876
0114	Assistant Payroll Administrator	1	57,252
0104	Accountant IV	1	100,776
	Schedule Salary Adjustments		13,361
Subsection Position Total		**20**	**$1,583,045**
4107 - Safety			
8763	District Chief	1	$170,112
Subsection Position Total		**1**	**$170,112**
4150 - Legal Affairs			
9756	General Counsel	1	$138,372
9196	Subpoena Officer	1	55,644
3858	Director/Community Liaison	1	87,564
0841	Manager of Data Entry Operators	1	60,564
0801	Executive Administrative Assistant I	1	66,480
0665	Senior Data Entry Operator	1	58,248
0430	Clerk III	1	36,204
0311	Projects Administrator	1	78,492
0302	Administrative Assistant II	1	66,948
	Schedule Salary Adjustments		1,001
Subsection Position Total		**9**	**$649,517**
Section Position Total		**39**	**$3,570,926**

0100 - Corporate Fund

059 - Chicago Fire Department

Positions and Salaries - Continued

	Position	No	Rate
3102 - Office of the First Deputy			
4108 - Administration			
9703	First Deputy Fire Commissioner	1	$197,736
8725	Commander	1	129,534
0802	Executive Administrative Assistant II	1	85,008
Subsection Position Total		**3**	**$412,278**
4110 - Internal Affairs			
1256	Supervising Investigator	1	$85,008
1256	Supervising Investigator	1	68,220
1255	Investigator	1	85,008
1255	Investigator	1	81,192
1255	Investigator	1	77,484
1255	Investigator	3	59,976
1255	Investigator	1	52,176
1254	Investigator Specialist	1	93,300
1254	Investigator Specialist	1	62,820
0313	Assistant Commissioner	1	112,284
0308	Staff Assistant	1	66,240
	Schedule Salary Adjustments		2,523
Subsection Position Total		**13**	**$966,183**
4114 - Manpower			
8764	Deputy District Chief	1	$156,360
Subsection Position Total		**1**	**$156,360**
4137 - Public Education			
8801	Firefighter - EMT	1	$103,272
8801	Firefighter - EMT	1	92,274
8794	Fire Marshal - EMT	2	59,730
8750	Paramedic	1	72,510
8749	Paramedic-In-Charge	1	97,440
8749	Paramedic-In-Charge	1	94,122
8740	Coordinator of Community Services - CFD	1	153,078
8731	Firefighter	1	97,386
8728	Firefighter - Paramedic	1	78,738
8714	Coordinator of Fire Awareness	1	157,776
0413	Inquiry Aide I	1	55,536
	Schedule Salary Adjustments		5,320
Subsection Position Total		**12**	**$1,126,912**
4139 - Human Relations			
8535	Coordinator of Human Relations	1	$126,564
3534	Clinical Therapist III	1	66,588
Subsection Position Total		**2**	**$193,152**
Section Position Total		**31**	**$2,854,885**

0100 - Corporate Fund

059 - Chicago Fire Department

Positions and Salaries - Continued

	Position	No	Rate
3104 - Operations			
4116 - Administration			
9702	Deputy Fire Commissioner	1	$187,680
8763	District Chief	5	170,112
8755	Assistant Deputy Fire Commissioner	2	185,352
8726	Commander - EMT	1	137,382
8725	Commander	1	140,970
8724	Executive Assistant	1	128,970
0801	Executive Administrative Assistant I	1	73,944
0308	Staff Assistant	1	50,676
0303	Administrative Assistant III	1	80,568
Subsection Position Total		**14**	**$2,021,454**
4117 - Medical Admininistration Regulatory Compliance			
8745	Ambulance Commander	2	$117,816
8728	Firefighter - Paramedic	2	91,272
8728	Firefighter - Paramedic	1	78,738
8707	Paramedic-In-Charge - Assigned as Training Instructor	10	104,502
0393	Director of EMS Compliance	1	112,284
	Schedule Salary Adjustments		3,162
Subsection Position Total		**16**	**$1,657,360**
4118 - Fire Suppression and Rescue			
8819	Firefighter - Per Arbitrators Award - Paramedic	9	$112,854
8819	Firefighter - Per Arbitrators Award - Paramedic	11	109,656
8819	Firefighter - Per Arbitrators Award - Paramedic	34	105,804
8819	Firefighter - Per Arbitrators Award - Paramedic	33	102,228
8819	Firefighter - Per Arbitrators Award - Paramedic		77,058
8818	Captain - Paramedic	11	140,040
8818	Captain - Paramedic		97,380
8817	Captain - EMT	109	136,794
8817	Captain - EMT	17	132,732
8817	Captain - EMT	1	128,826
8817	Captain - EMT		95,094
8813	Lieutenant - EMT - Assigned as Training Instructor	1	132,732
8812	Lieutenant - Paramedic	1	128,454
8812	Lieutenant - Paramedic	17	124,728
8812	Lieutenant - Paramedic	16	120,804
8812	Lieutenant - Paramedic	23	117,030
8812	Lieutenant - Paramedic		86,076
8811	Lieutenant - EMT	108	121,818
8811	Lieutenant - EMT	79	117,996
8811	Lieutenant - EMT	155	114,324
8811	Lieutenant - EMT	3	110,844
8811	Lieutenant - EMT		84,066
8808	Fire Engineer - Paramedic	5	112,854
8808	Fire Engineer - Paramedic	3	109,656
8808	Fire Engineer - Paramedic	11	105,804
8808	Fire Engineer - Paramedic	13	102,228
8808	Fire Engineer - Paramedic		77,058

0100 - Corporate Fund

059 - Chicago Fire Department

Positions and Salaries - Continued

4118 - Fire Suppression and Rescue - Continued

	Position	No	Rate
8807	Fire Engineer - EMT	48	110,214
8807	Fire Engineer - EMT	49	107,106
8807	Fire Engineer - EMT	86	103,350
8807	Fire Engineer - EMT	95	99,846
8807	Fire Engineer - EMT		75,276
8802	Firefighter - EMT - Recruit	54	72,510
8802	Firefighter - EMT - Recruit	1	68,616
8802	Firefighter - EMT - Recruit	226	56,304
8801	Firefighter - EMT	26	103,272
8801	Firefighter - EMT	38	99,324
8801	Firefighter - EMT	212	95,484
8801	Firefighter - EMT	404	92,274
8801	Firefighter - EMT	406	89,148
8801	Firefighter - EMT	1	84,870
8801	Firefighter - EMT	99	80,868
8801	Firefighter - EMT	112	76,914
8801	Firefighter - EMT	1	59,730
8801	Firefighter - EMT		59,730
8771	Firefighter - Per Arbitrators Award	6	103,932
8771	Firefighter - Per Arbitrators Award	2	100,980
8771	Firefighter - Per Arbitrators Award	3	97,440
8771	Firefighter - Per Arbitrators Award	1	94,122
8771	Firefighter - Per Arbitrators Award		70,980
8764	Deputy District Chief	18	156,360
8764	Deputy District Chief		148,914
8739	Battalion Chief	12	140,970
8739	Battalion Chief	1	129,534
8739	Battalion Chief		98,736
8737	Captain	26	128,970
8737	Captain	2	125,130
8737	Captain		89,670
8735	Lieutenant	69	114,846
8735	Lieutenant	22	111,252
8735	Lieutenant	28	107,790
8735	Lieutenant		79,254
8733	Fire Engineer	42	103,932
8733	Fire Engineer	29	100,980
8733	Fire Engineer	31	97,440
8733	Fire Engineer	13	94,122
8733	Fire Engineer		70,980
8731	Firefighter	132	97,386
8731	Firefighter	102	93,666
8731	Firefighter	130	90,024
8731	Firefighter	104	87,006
8731	Firefighter	7	84,054
8731	Firefighter		56,304

0100 - Corporate Fund
059 - Chicago Fire Department
Positions and Salaries - Continued

4118 - Fire Suppression and Rescue - Continued

	Position	No	Rate
8728	Firefighter - Paramedic	1	105,750
8728	Firefighter - Paramedic	3	101,688
8728	Firefighter - Paramedic	21	97,746
8728	Firefighter - Paramedic	77	94,476
8728	Firefighter / Paramedic		91,272
8728	Firefighter - Paramedic	84	91,272
8728	Firefighter - Paramedic	2	86,892
8728	Firefighter - Paramedic	21	82,812
8728	Firefighter - Paramedic	15	78,738
8728	Firefighter / Paramedic		70,872
8728	Firefighter - Paramedic	3	70,872
8725	Commander		136,890
8702	Battalion Chief - Paramedic	8	153,078
8702	Battalion Chief - Paramedic	1	148,650
8702	Battalion Chief - Paramedic		107,226
8701	Battalion Chief - EMT	77	149,502
8701	Battalion Chief - EMT	3	145,194
8701	Battalion Chief - EMT	5	137,382
8701	Battalion Chief - EMT		104,718
0302	Administrative Assistant II	1	70,092
0302	Administrative Assistant II	1	40,392
	Schedule Salary Adjustments		1,490,312
Subsection Position Total		**3,621**	**$355,960,112**

0100 - Corporate Fund
059 - Chicago Fire Department
Positions and Salaries - Continued

3104 - Operations - Continued

	Position	No	Rate
4120 - Emergency Medical Services			
8763	District Chief	2	$170,112
8750	Paramedic	8	97,386
8750	Paramedic	5	93,666
8750	Paramedic	22	90,024
8750	Paramedic	30	87,006
8750	Paramedic	18	84,054
8750	Paramedic	23	80,016
8750	Paramedic	192	72,510
8750	Paramedic	50	56,304
8749	Paramedic-In-Charge	8	103,932
8749	Paramedic-In-Charge	19	100,980
8749	Paramedic-In-Charge	37	97,440
8749	Paramedic-In-Charge	107	94,122
8749	Paramedic-In-Charge	75	91,080
8749	Paramedic-In-Charge	20	86,748
8749	Paramedic-In-Charge	7	78,792
8749	Paramedic-In-Charge		70,980
8748	Paramedic Field Chief	1	143,814
8748	Paramedic Field Chief	32	140,970
8748	Paramedic Field Chief	2	136,890
8748	Paramedic Field Chief	5	133,188
8745	Ambulance Commander	14	128,970
8745	Ambulance Commander	14	125,130
8745	Ambulance Commander	41	121,452
8745	Ambulance Commander	10	117,816
8745	Ambulance Commander	1	114,372
8734	Assistant Deputy Chief Paramedic	10	156,360
0302	Administrative Assistant II	1	63,876
0302	Administrative Assistant II	1	38,376
	Schedule Salary Adjustments		652,080
Subsection Position Total		**755**	**$69,554,694**

0100 - Corporate Fund
059 - Chicago Fire Department
Positions and Salaries - Continued

3104 - Operations - Continued

	Position	No	Rate
4122 - Special Operations			
8819	Firefighter - Per Arbitrators Award - Paramedic	1	$112,854
8819	Firefighter - Per Arbitrators Award - Paramedic	1	109,656
8819	Firefighter - Per Arbitrators Award - Paramedic	4	105,804
8819	Firefighter - Per Arbitrators Award - Paramedic	4	102,228
8817	Captain - EMT	1	136,794
8817	Captain - EMT	2	132,732
8812	Lieutenant - Paramedic	3	124,728
8811	Lieutenant - EMT	5	121,818
8811	Lieutenant - EMT	1	117,996
8811	Lieutenant - EMT	3	114,324
8807	Fire Engineer - EMT	2	110,214
8807	Fire Engineer - EMT	3	107,106
8807	Fire Engineer - EMT	2	99,846
8801	Firefighter - EMT	2	103,272
8801	Firefighter - EMT	1	99,324
8801	Firefighter - EMT	12	95,484
8801	Firefighter - EMT	23	92,274
8801	Firefighter - EMT	17	89,148
8771	Firefighter - Per Arbitrators Award	1	103,932
8771	Firefighter - Per Arbitrators Award	1	100,980
8771	Firefighter - Per Arbitrators Award	1	97,440
8764	Deputy District Chief	3	156,360
8755	Assistant Deputy Fire Commissioner	1	185,352
8739	Battalion Chief	1	140,970
8739	Battalion Chief	1	129,534
8737	Captain	2	128,970
8735	Lieutenant	1	114,846
8733	Fire Engineer	1	103,932
8733	Fire Engineer	2	94,122
8731	Firefighter	4	97,386
8731	Firefighter	8	93,666
8731	Firefighter	17	90,024
8731	Firefighter	5	87,006
8728	Firefighter - Paramedic	1	97,746
8728	Firefighter - Paramedic	6	94,476
8728	Firefighter - Paramedic	5	91,272
8728	Firefighter - Paramedic	1	70,872
8726	Commander - EMT	1	137,382
8702	Battalion Chief - Paramedic	1	153,078
8659	Chief Helicopter Pilot - EMT	1	149,502
7355	Marine Pilot - Fire Boat	4	8,802.31M
0365	Personal Assistant	1	80,520
	Schedule Salary Adjustments		1,001
Subsection Position Total		**157**	**$15,864,458**

0100 - Corporate Fund
059 - Chicago Fire Department
Positions and Salaries - Continued

3104 - Operations - Continued

	Position	No	Rate
4123 - Fire Investigations			
8796	Supervising Fire Marshal - Paramedic	1	$113,484
8795	Supervising Fire Marshal - EMT	1	121,818
8795	Supervising Fire Marshal - EMT	2	117,996
8794	Fire Marshal - EMT	1	103,272
8794	Fire Marshal - EMT	8	95,484
8794	Fire Marshal - EMT	5	92,274
8794	Fire Marshal - EMT	6	59,730
8793	Fire Marshal	2	97,386
8793	Fire Marshal	3	90,024
8793	Fire Marshal	2	56,304
8790	Commanding Fire Marshal	1	157,776
8787	Assistant Commanding Fire Marshal - EMT	1	137,382
0918	Photographic Specialist	1	47,532
0302	Administrative Assistant II	1	66,948
	Schedule Salary Adjustments		1,128
Subsection Position Total		**35**	**$3,146,406**
Section Position Total		**4,598**	**$448,204,504**

3106 - Administrative Services

4121 - Labor Relations			
8765	Deputy Chief of Employee Relations	1	$157,776
1331	Labor Relations Supervisor	1	85,008
	Schedule Salary Adjustments		3,486
Subsection Position Total		**2**	**$246,270**
4124 - Administration			
9702	Deputy Fire Commissioner	1	$187,680
8725	Commander	1	133,188
0308	Staff Assistant	1	84,420
Subsection Position Total		**3**	**$405,288**
4126 - Personnel			
9679	Deputy Commissioner	1	$141,192
8764	Deputy District Chief	1	156,360
8759	Assistant Director of Personnel Services	1	106,848
3763	Nurse Practitioner	2	87,432
3763	Nurse Practitioner	1	83,196
3603	Occupational Health Nurse	1	92,736
3348	Medical Director	1	148,284
1304	Supervisor of Personnel Services	1	102,348
1301	Administrative Services Officer I	2	70,092
1301	Administrative Services Officer I	1	50,676
0831	Personal Computer Operator III	1	38,376
0638	Programmer/Analyst	1	93,264
0629	Principal Programmer/Analyst	1	102,672
0431	Clerk IV	1	70,092
0431	Clerk IV	2	38,376
0308	Staff Assistant	1	84,420
0303	Administrative Assistant III	1	66,948
0303	Administrative Assistant III	1	46,188
	Schedule Salary Adjustments		2,722
Subsection Position Total		**21**	**$1,778,122**

0100 - Corporate Fund
059 - Chicago Fire Department
Positions and Salaries - Continued

3106 - Administrative Services - Continued

	Position	No	Rate
4128 - Training			
8813	Lieutenant - EMT - Assigned as Training Instructor	1	$136,794
8813	Lieutenant - EMT - Assigned as Training Instructor	1	128,826
8813	Lieutenant - EMT - Assigned as Training Instructor	1	124,968
8813	Lieutenant - EMT - Assigned as Training Instructor		95,094
8763	District Chief	1	170,112
0308	Staff Assistant	1	50,676
Subsection Position Total		**5**	**$611,376**
Section Position Total		**31**	**$3,041,056**

3108 - Support Services

4130 - Administration			
9702	Deputy Fire Commissioner	1	$187,680
8745	Ambulance Commander	1	128,970
8726	Commander - EMT	1	149,502
0638	Programmer/Analyst	1	92,388
0308	Staff Assistant	1	80,568
0303	Administrative Assistant III	1	70,092
	Schedule Salary Adjustments		936
Subsection Position Total		**6**	**$710,136**
4133 - Support and Logistics-EMS			
8734	Assistant Deputy Chief Paramedic	1	$156,360
6331	Senior Storekeeper	1	58,224
Subsection Position Total		**2**	**$214,584**

0100 - Corporate Fund
059 - Chicago Fire Department
Positions and Salaries - Continued

3108 - Support Services - Continued

	Position	No	Rate
4134 - Equipment/Supplies			
9532	Stores Laborer	2	$40.20H
8819	Firefighter - Per Arbitrators Award - Paramedic	2	112,854
8819	Firefighter - Per Arbitrators Award - Paramedic	1	102,228
8811	Lieutenant - EMT	2	121,818
8801	Firefighter - EMT	4	103,272
8801	Firefighter - EMT	4	99,324
8801	Firefighter - EMT	1	95,484
8801	Firefighter - EMT	3	92,274
8784	Coordinator of Air Mask Services	1	157,776
8763	District Chief	1	170,112
8737	Captain	1	128,970
8735	Lieutenant	2	114,846
8735	Lieutenant	1	107,790
8733	Fire Engineer	1	103,932
8733	Fire Engineer	1	97,440
8733	Fire Engineer	1	70,980
8731	Firefighter	2	97,386
8731	Firefighter	6	93,666
8731	Firefighter	4	90,024
8731	Firefighter	1	87,006
8731	Firefighter	1	84,054
8731	Firefighter	1	56,304
6733	Supervising Air Mask Technician	1	101,544
6732	Senior Air Mask Technician	3	92,556
6732	Senior Air Mask Technician	1	84,384
0303	Administrative Assistant III	1	76,932
0302	Administrative Assistant II	1	38,376
Subsection Position Total		**50**	**$4,911,318**
Section Position Total		**58**	**$5,836,038**

3112 - Fire Prevention

4144 - Administration			
9702	Deputy Fire Commissioner	1	$187,680
8879	Chief Fire Prevention Engineer	1	114,552
8877	Fire Prevention Engineer	1	110,064
8763	District Chief	1	170,112
8749	Paramedic-In-Charge	1	103,932
8725	Commander	1	140,970
0308	Staff Assistant	1	80,568
0308	Staff Assistant	1	50,676
0303	Administrative Assistant III	1	84,420
0303	Administrative Assistant III	1	73,440
0303	Administrative Assistant III	1	46,188
	Schedule Salary Adjustments		3,615
Subsection Position Total		11	**$1,166,217**

0100 - Corporate Fund
059 - Chicago Fire Department
Positions and Salaries - Continued

3112 - Fire Prevention - Continued

	Position	No	Rate
4146 - Inspections			
8818	Captain - Paramedic	1	$140,040
8817	Captain - EMT	4	136,794
8812	Lieutenant - Paramedic	5	124,728
8812	Lieutenant - Paramedic	1	117,030
8811	Lieutenant - EMT	3	121,818
8811	Lieutenant - EMT	8	117,996
8811	Lieutenant - EMT	11	114,324
8811	Lieutenant - EMT	1	110,844
8801	Firefighter - EMT	1	103,272
8801	Firefighter - EMT	7	92,274
8801	Firefighter - EMT	2	89,148
8739	Battalion Chief	1	129,534
8737	Captain	1	128,970
8735	Lieutenant	8	114,846
8735	Lieutenant	8	107,790
8733	Fire Engineer	2	103,932
8731	Firefighter	5	97,386
8731	Firefighter	5	93,666
8731	Firefighter	5	90,024
8728	Firefighter - Paramedic	1	101,688
8701	Battalion Chief - EMT	1	145,194
	Schedule Salary Adjustments		349
Subsection Position Total		**81**	**$8,933,269**
Section Position Total		**92**	**$10,099,486**
Position Total		**4,849**	**$473,606,895**
	Turnover		**(14,886,508)**
Position Net Total		**4,849**	**$458,720,387**

0100 - Corporate Fund
060 - CIVILIAN OFFICE OF POLICE ACCOUNTABILITY

(060/1005/2005)

The mission of the Civilian Office of Police Accountability (COPA) is to provide a just and efficient means to fairly and timely conduct investigations within its jurisdiction, including investigations of alleged police misconduct and to determine whether those allegations are well-founded, applying a preponderance of the evidence standard; to identify and address patterns of police misconduct; and, based on information obtained through such investigations, to make policy recommendations to improve the Chicago Police Department (CPD) and reduce incidents of police misconduct.

	Appropriations	Amount
0000 Personnel Services		
0005	Salaries and Wages - on Payroll	$5,808,460
0015	Schedule Salary Adjustments	48,350
0020	Overtime	60,000
0000 Personnel Services - Total*		**$5,916,810**
0100 Contractual Services		
0130	Postage	$15,000
0140	For Professional and Technical Services and Other Third Party Benefit Agreements	684,044
0149	For Software Maintenance and Licensing	55,133
0150	Publications and Reproduction - Outside Services to Be Expended with the Prior Approval of Graphics Services	30,000
0159	Lease Purchase Agreements for Equipment and Machinery	17,000
0162	Repair/Maintenance of Equipment	246,400
0166	Dues, Subscriptions and Memberships	5,475
0169	Technical Meeting Costs	180,300
0181	Mobile Communication Services	42,000
0190	Telephone - Non-Centrex Billings	25,000
0197	Telephone - Maintenance and Repair of Equipment and Voicemail	80
0100 Contractual Services - Total*		**$1,300,432**
0200 Travel		
0245	Reimbursement to Travelers	15,000
0200 Travel - Total*		**$15,000**
0300 Commodities and Materials		
0320	Gasoline	$240
0340	Material and Supplies	54,750
0350	Stationery and Office Supplies	30,000
0300 Commodities and Materials - Total*		**$84,990**
Appropriation Total*		**$7,317,232**

0100 - Corporate Fund
060 - Civilian Office of Police Accountability - Continued
POSITIONS AND SALARIES

Positions and Salaries

	Position	No	Rate
3005 - Administration			
9956	Chief Administrator	1	$161,856
9680	Deputy Chief Administrator	1	146,940
9661	First Deputy Chief Administrator	1	146,940
1324	Director of Training & Professional Development - COPA	1	87,312
1302	Administrative Services Officer II	1	61,032
0802	Executive Administrative Assistant II	1	59,976
0638	Programmer/Analyst	1	60,312
0601	Director of Information Systems	1	102,672
0431	Clerk IV	1	38,376
0415	Inquiry Aide III	1	35,004
0383	Director of Administrative Services	1	80,076
0302	Administrative Assistant II	1	38,376
	Schedule Salary Adjustments		2,750
Section Position Total		**12**	**$1,021,622**
3010 - Investigations			
9680	Deputy Chief Administrator	3	$126,624
1288	Forensic Audit Investigator	2	68,100
1249	Supervising Investigator - COPA	15	87,312
1248	Major Case Specialist - COPA	15	73,440
1247	INVESTIGATOR - COPA	60	60,312
1127	Chief Performance Analyst	1	75,420
1125	Performance Analyst	2	62,448
0937	Supervising Videographer	2	52,176
0664	Data Entry Operator	2	31,872
0306	Assistant Director	1	115,680
0302	Administrative Assistant II	1	38,376
	Schedule Salary Adjustments		36,498
Section Position Total		**104**	**$7,105,038**
3015 - Legal			
9680	Deputy Chief Administrator	1	$115,680
1728	Senior Information Analyst	2	57,252
1666	Chief Investigative Law Officer	1	85,836
1646	Attorney	1	74,688
1646	Attorney	5	73,944
1619	Supervising Paralegal	1	57,252
1617	Paralegal II	6	50,676
1431	Senior Policy Analyst	1	72,000
1430	Policy Analyst	1	66,768
0302	Administrative Assistant II	1	38,376
	Schedule Salary Adjustments		4,086
Section Position Total		**20**	**$1,302,966**

0100 - Corporate Fund

060 - Civilian Office of Police Accountability

Positions and Salaries - Continued

	Position	No	Rate
3020 - Public Outreach			
9715	Director of News Affairs	1	$100,656
3575	Case Liaison-IPRA	2	47,532
0712	Senior Public Information Officer	2	57,252
0705	Director Public Affairs	1	86,460
	Schedule Salary Adjustments		5,016
Section Position Total		**6**	**$401,700**
Position Total		**142**	**$9,831,326**
	Turnover		**(3,974,516)**
Position Net Total		**142**	**$5,856,810**

0100 - Corporate Fund
067 - DEPARTMENT OF BUILDINGS

(067/1005/2005)

The Department of Buildings (DOB) maintains building safety for residents and visitors by enforcing the Chicago Building Code through building permits, building inspections, trade licensing, and regulatory review. The DOB promotes high quality design standards for new construction as well as the conservation, rehabilitation, and reuse of the City's existing buildings.

	Appropriations	Amount
0000 Personnel Services		
0005	Salaries and Wages - on Payroll	$19,224,750
0012	Contract Wage Increment - Prevailing Rate	94,086
0015	Schedule Salary Adjustments	25,763
0020	Overtime	100,000
0032	Reimbursable Overtime	250,000
0050	Stipends	28,500
0000 Personnel Services - Total*		**$19,723,099**
0100 Contractual Services		
0130	Postage	$22,227
0140	For Professional and Technical Services and Other Third Party Benefit Agreements	2,479,575
0143	Court Reporting	1,500
0154	For the Rental and Maintenance of Data Processing, Office Automation and Data Communications Hardware	10,000
0157	Rental of Equipment and Services	5,000
0159	Lease Purchase Agreements for Equipment and Machinery	26,024
0162	Repair/Maintenance of Equipment	15,000
0166	Dues, Subscriptions and Memberships	1,000
0178	Freight and Express Charges	250
0181	Mobile Communication Services	131,912
0190	Telephone - Non-Centrex Billings	77,000
0191	Telephone - Relocations of Phone Lines	500
0196	Data Circuits	7,700
0197	Telephone - Maintenance and Repair of Equipment and Voicemail	6,325
0100 Contractual Services - Total*		**$2,784,013**
0200 Travel		
0229	Transportation and Expense Allowance	155,000
0200 Travel - Total*		**$155,000**
0300 Commodities and Materials		
0319	Clothing	$10,000
0348	Books and Related Material	1,000
0350	Stationery and Office Supplies	30,620
0300 Commodities and Materials - Total*		**$41,620**
0900 Financial Purposes as Specified		
0931	For the Payment of Tort and Non-Tort Judgments, Outside Counsel Expenses and Expert Costs, as approved by the Corporation Counsel	$300,000
0989	For Refunds for Cancelled Voucher Warrants and Payroll Checks and for Refunding Duplicate Payments and Payments Made in Error	100,000
0900 Financial Purposes as Specified - Total		**$400,000**
9000 Purposes as Specified		
9019	For Board-Up and Demolition of Abandoned Buildings	3,000,000
9000 Purposes as Specified - Total		**$3,000,000**
Appropriation Total*		**$26,103,732**

0100 - Corporate Fund
067 - Department of Buildings - Continued
POSITIONS AND SALARIES

Positions and Salaries

	Position	No	Rate
3006 - Administration			
4001 - Office of the Commissioner			
9967	Commissioner of Buildings	1	$157,092
9813	Managing Deputy Commissioner	1	127,824
9660	First Deputy Commissioner	1	131,736
2131	Coordinator of Special Projects - Buildings	1	97,056
1430	Policy Analyst	1	88,440
1430	Policy Analyst	1	60,468
0705	Director Public Affairs	1	101,664
0308	Staff Assistant	1	76,932
0308	Staff Assistant	1	73,440
0308	Staff Assistant	1	70,092
0216	Manager of Customer Services	1	92,028
	Schedule Salary Adjustments		2,448
Subsection Position Total		**11**	**$1,079,220**
4002 - Finance and Administration Services			
9679	Deputy Commissioner	1	$104,124
1327	Supervisor of Personnel Administration	1	102,348
1301	Administrative Services Officer I	1	76,932
0380	Director of Administration I	1	93,300
0313	Assistant Commissioner	1	114,552
0308	Staff Assistant	1	80,568
Subsection Position Total		**6**	**$571,824**
Section Position Total		**17**	**$1,651,044**
3010 - Developer Services			
0311	Projects Administrator	1	$95,760
Section Position Total		**1**	**$95,760**
3011 - Licensing and Community Affairs			
4010 - Code Compliance			
9679	Deputy Commissioner	1	$122,820
2120	Manager of Regulatory Review	1	120,384
0313	Assistant Commissioner	1	107,904
Subsection Position Total		**3**	**$351,108**
4015 - Building Board of Appeals			
9628	Vice Chairman		$6,000M
9622	Member		6,000M
9621	Chairman		9,000M
Subsection Position Total			
4032 - Records and Freedom of Information			
0430	Clerk III	1	$50,628
0302	Administrative Assistant II	1	70,092
Subsection Position Total		**2**	**$120,720**

0100 - Corporate Fund
067 - Department of Buildings
Positions and Salaries - Continued

3011 - Licensing and Community Affairs - Continued

	Position	No	Rate
4036 - Licensing and Registration			
0303	Administrative Assistant III	1	$70,092
Subsection Position Total		**1**	**$70,092**
Section Position Total		**6**	**$541,920**

3012 - Information Technology

4057 - Information Systems			
0673	Senior Data Base Analyst	1	$87,492
0662	Senior Computer Console Operator	1	70,092
0601	Director of Information Systems	1	106,848
0303	Administrative Assistant III	1	84,420
0302	Administrative Assistant II	1	38,376
Subsection Position Total		**5**	**$387,228**
4059 - Data Processing			
0308	Staff Assistant	1	$80,568
0308	Staff Assistant	1	73,440
0303	Administrative Assistant III	1	84,420
0303	Administrative Assistant III	1	76,932
0302	Administrative Assistant II	2	70,092
0302	Administrative Assistant II	2	60,972
0302	Administrative Assistant II	1	58,248
Subsection Position Total		**9**	**$635,736**
Section Position Total		**14**	**$1,022,964**

3015 - Plan Review

5620	Structural Engineer	1	$110,064
5615	Civil Engineer V	1	120,312
5425	Project Manager - Buildings	1	126,912
5425	Project Manager - Buildings	1	124,440
5425	Project Manager - Buildings	6	110,064
5425	Project Manager - Buildings	1	73,440
5404	Architect IV	4	110,064
5404	Architect IV	1	91,464
5404	Architect IV	1	87,492
5151	Electrical Inspector	1	8,347M
2184	Ventilation and Furnace Inspector	3	8,054.80M
2135	Cooling Plant Inspector	2	8,406.67M
	Schedule Salary Adjustments		2,331
Section Position Total		**23**	**$2,428,992**

3016 - Code Enforcement

4071 - Voluntary Compliance			
2122	Director of Conservation Inspections	1	$117,660
1912	Project Coordinator	1	93,300
Subsection Position Total		**2**	**$210,960**

0100 - Corporate Fund
067 - Department of Buildings
Positions and Salaries - Continued

3016 - Code Enforcement - Continued

	Position	No	Rate
4072 - Strategic Task Force			
5151	Electrical Inspector	2	$8,347M
2231	Plumbing Inspector	2	8,542.50M
2151	Supervising Building / Construction Inspector	1	128,088
2150	Building/Construction Inspector	1	96,984
2150	Building/Construction Inspector	2	92,556
2150	Building/Construction Inspector	2	72,660
2123	Assistant Director of Conservation Inspections	1	108,984
1302	Administrative Services Officer II	1	88,344
0302	Administrative Assistant II	1	63,876
	Schedule Salary Adjustments		3,468
Subsection Position Total		**13**	**$1,225,524**
Section Position Total		**15**	**$1,436,484**

3020 - Building Inspection

4060 - Building Inspection/Administration			
2152	Chief Building/Construction Inspector	1	$108,984
2151	Supervising Building / Construction Inspector	1	101,544
2150	Building/Construction Inspector	2	101,544
2150	Building/Construction Inspector	1	96,984
2150	Building/Construction Inspector	5	83,544
2150	Building/Construction Inspector	2	79,704
2150	Building/Construction Inspector	2	72,660
	Schedule Salary Adjustments		10,451
Subsection Position Total		**14**	**$1,243,499**
Section Position Total		**14**	**$1,243,499**

3025 - Technical Inspections

4076 - New Construction Inspection			
2151	Supervising Building / Construction Inspector	2	$122,280
2150	Building/Construction Inspector	2	122,280
2150	Building/Construction Inspector	1	116,736
2150	Building/Construction Inspector	1	111,456
2150	Building/Construction Inspector	1	106,416
2150	Building/Construction Inspector	3	101,544
2150	Building/Construction Inspector	2	96,984
2150	Building/Construction Inspector	1	83,544
2150	Building/Construction Inspector	3	76,128
2150	Building/Construction Inspector	1	72,660
	Schedule Salary Adjustments		7,065
Subsection Position Total		**17**	**$1,713,981**
4077 - Special Inspections Program (PPA)			
2151	Supervising Building / Construction Inspector	1	$122,280
2150	Building/Construction Inspector	2	101,544
2150	Building/Construction Inspector	1	96,984
2150	Building/Construction Inspector	2	92,556
Subsection Position Total		**6**	**$607,464**

0100 - Corporate Fund
067 - Department of Buildings
Positions and Salaries - Continued

3025 - Technical Inspections - Continued

	Position	No	Rate
4085 - Electrical Code Compliance Inspection			
5156	Chief Electrical Inspector	1	$111,192
5153	Supervisor of Electrical Inspectors	3	8,721M
5151	Electrical Inspector	20	8,347M
Subsection Position Total		**24**	**$2,428,428**
4090 - Elevator Code Compliance Inspection			
2138	Assistant Chief Elevator Inspector	1	$10,760.86M
2137	Elevator Inspector	12	10,127.87M
Subsection Position Total		**13**	**$1,587,543**
4095 - Mechanical Equipment Inspection			
2185	Supervising Ventilation and Furnace Inspector	2	$8,129.33M
2184	Ventilation and Furnace Inspector	13	8,054.80M
2145	Director of Technical Inspections	1	97,728
Subsection Position Total		**16**	**$1,549,381**
4096 - Refrigeration Inspections			
2136	Supervising Cooling Plant Inspector	1	$8,580M
2135	Cooling Plant Inspector	6	8,406.67M
Subsection Position Total		**7**	**$708,240**
4100 - Boiler Inspections			
2105	Boiler Inspector	7	$8,583.47M
2104	Supervising Boiler Inspector	1	8,819.20M
2101	Chief Boiler Inspector	1	9,481.33M
Subsection Position Total		**9**	**$940,817**
4105 - Iron Inspections			
2164	Iron Inspector	4	$8,354.67M
Subsection Position Total		**4**	**$401,024**
4115 - Construction Equipment Inspection			
7610	Construction Equipment Inspector	5	$9,204M
7606	Chief Construction Equipment Inspector	1	111,192
Subsection Position Total		**6**	**$663,432**
Section Position Total		**102**	**$10,600,110**
3040 - Small Projects			
4037 - Short Forms			
5404	Architect IV	3	$110,064
5151	Electrical Inspector	1	8,347M
2131	Coordinator of Special Projects - Buildings	1	97,056
0302	Administrative Assistant II	1	60,972
Subsection Position Total		**6**	**$588,384**
Section Position Total		**6**	**$588,384**
Position Total		**198**	**$19,609,157**
	Turnover		**(358,644)**
Position Net Total		**198**	**$19,250,513**

0100 - Corporate Fund
070 - DEPARTMENT OF BUSINESS AFFAIRS AND CONSUMER PROTECTION

(070/1005/2005)

The Department of Business Affairs and Consumer Protection (BACP) licenses, educates, regulates, and empowers Chicago businesses to grow and succeed. The BACP receives and processes consumer complaints, investigates business compliance, and enforces rules and regulations.

	Appropriations	Amount
0000 Personnel Services		
0005	Salaries and Wages - on Payroll	$13,584,983
0015	Schedule Salary Adjustments	34,784
0020	Overtime	24,700
0039	For the Employment of Students as Trainees	21,800
0000 Personnel Services - Total*		**$13,666,267**
0100 Contractual Services		
0124	Investigation Costs	$104,069
0130	Postage	72,016
0135	For Delegate Agencies	3,357,039
0138	For Professional Services for Information Technology Maintenance	248,061
0140	For Professional and Technical Services and Other Third Party Benefit Agreements	253,900
0143	Court Reporting	42,100
0148	Testing and Inspecting	31,709
0150	Publications and Reproduction - Outside Services to Be Expended with the Prior Approval of Graphics Services	16,452
0152	Advertising	89,683
0153	Promotions	3,384
0154	For the Rental and Maintenance of Data Processing, Office Automation and Data Communications Hardware	2,401
0157	Rental of Equipment and Services	31,547
0159	Lease Purchase Agreements for Equipment and Machinery	6,124
0162	Repair/Maintenance of Equipment	29,059
0166	Dues, Subscriptions and Memberships	8,565
0169	Technical Meeting Costs	4,118
0179	Messenger Service	1,000
0181	Mobile Communication Services	55,440
0190	Telephone - Non-Centrex Billings	43,000
0196	Data Circuits	35,000
0197	Telephone - Maintenance and Repair of Equipment and Voicemail	83,090
0100 Contractual Services - Total*		**$4,517,757**
0200 Travel		
0229	Transportation and Expense Allowance	$32,785
0245	Reimbursement to Travelers	2,092
0270	Local Transportation	2,466
0200 Travel - Total*		**$37,343**
0300 Commodities and Materials		
0338	License Sticker, Tag and Plates	$76,608
0340	Material and Supplies	22,385
0348	Books and Related Material	1,972
0350	Stationery and Office Supplies	36,186
0360	Repair Parts and Material	3,083
0300 Commodities and Materials - Total*		**$140,234**
Appropriation Total*		**$18,361,601**

0100 - Corporate Fund

070 - Department of Business Affairs and Consumer Protection - Continued

POSITIONS AND SALARIES

Positions and Salaries

	Position	No	Rate
3005 - Administration			
4005 - Management			
9970	Commissioner of Business Affairs and Consumer Protection	1	$157,092
9660	First Deputy Commissioner	1	133,008
1651	Office Administrator	1	62,796
1430	Policy Analyst	1	68,508
0604	Senior Systems Programmer	1	110,064
0430	Clerk III	1	55,536
0320	Assistant to the Commissioner	1	81,192
0313	Assistant Commissioner	1	93,876
0303	Administrative Assistant III	1	70,092
Subsection Position Total		**9**	**$832,164**
4009 - Finance and Payroll			
1304	Supervisor of Personnel Services	1	$85,008
1301	Administrative Services Officer I	1	92,592
0381	Director of Administration II	1	102,348
0313	Assistant Commissioner	1	88,452
0103	Accountant III	1	92,388
	Schedule Salary Adjustments		3,652
Subsection Position Total		**5**	**$464,440**
Section Position Total		**14**	**$1,296,604**
3010 - Advocacy and Outreach			
4020 - Cable Municipal Channel			
1912	Project Coordinator	1	$73,944
1912	Project Coordinator	1	70,620
1434	Director of Public Information	1	80,868
0948	Studio Equipment Engineer	1	81,192
0947	Studio Equipment Manager	1	107,220
0943	Station Manager	1	107,220
0938	Senior Videographer	1	60,564
0937	Supervising Videographer	1	77,484
0926	Television Production Specialist	1	54,636
0729	Information Coordinator	1	65,820
0703	Public Relations Rep III	1	55,644
	Schedule Salary Adjustments		616
Subsection Position Total		**11**	**$835,828**
Section Position Total		**11**	**$835,828**
3011 - Intergovernmental Affairs and Special Projects			
0712	Senior Public Information Officer	1	$93,300
0313	Assistant Commissioner	1	92,952
0303	Administrative Assistant III	1	70,092
0302	Administrative Assistant II	1	60,972
Section Position Total		**4**	**$317,316**

0100 - Corporate Fund
070 - Department of Business Affairs and Consumer Protection
Positions and Salaries - Continued

	Position	No	Rate
3012 - Small Business Center			
9813	Managing Deputy Commissioner	1	$132,600
1912	Project Coordinator	1	85,008
1912	Project Coordinator	1	57,252
0313	Assistant Commissioner	1	95,772
	Schedule Salary Adjustments		2,026
Section Position Total		**4**	**$372,658**
3013 - Business Licenses / Permits Operations			
4041 - Assistance and Licensing			
9679	Deputy Commissioner	1	$122,592
9003	Criminal History Analyst	1	72,696
9003	Criminal History Analyst	1	58,572
2491	Consumer Investigator II	1	70,092
0352	Business Consultant Supervisor	1	112,284
0352	Business Consultant Supervisor	1	97,740
0352	Business Consultant Supervisor	1	85,008
0352	Business Consultant Supervisor	2	68,220
0351	Senior Business Consultant	5	70,620
0351	Senior Business Consultant	1	68,220
0351	Senior Business Consultant	2	65,820
0350	Business Consultant	2	59,976
0350	Business Consultant	4	52,176
0313	Assistant Commissioner	1	91,188
0313	Assistant Commissioner	1	84,156
0308	Staff Assistant	1	92,592
	Schedule Salary Adjustments		8,167
Subsection Position Total		**26**	**$1,913,143**
4042 - Operations Support			
0310	Project Manager	1	$70,092
0303	Administrative Assistant III	1	76,932
0303	Administrative Assistant III	1	73,440
0303	Administrative Assistant III	1	66,948
Subsection Position Total		**4**	**$287,412**
4043 - Public Way Use			
1981	Coordinator of Economic Development	1	$112,284
1218	Supervisor of Compensation	1	93,300
0303	Administrative Assistant III	1	70,092
0192	Auditor II	1	92,388
Subsection Position Total		**4**	**$368,064**
Section Position Total		**34**	**$2,568,619**

0100 - Corporate Fund
070 - Department of Business Affairs and Consumer Protection
Positions and Salaries - Continued

	Position	No	Rate
3018 - Public Vehicle Licenses and Permits			
4024 - Public Vehicle Operations			
9679	Deputy Commissioner	1	$107,280
3092	Program Director	1	102,348
1646	Attorney	1	56,182
0308	Staff Assistant	1	70,092
	Schedule Salary Adjustments		1,605
Subsection Position Total		**4**	**$337,507**
4025 - Medallion Licensing			
0323	Administrative Assistant III - Excluded	1	$70,620
0309	Coordinator of Special Projects	1	62,820
0303	Administrative Assistant III	1	80,568
0302	Administrative Assistant II	1	66,948
0302	Administrative Assistant II	1	60,972
0302	Administrative Assistant II	2	58,248
0302	Administrative Assistant II	1	38,376
	Schedule Salary Adjustments		3,810
Subsection Position Total		**8**	**$500,610**
4026 - Vehicle Inspection			
1276	Supervisor of Public Vehicle Inspectors	1	$101,544
1276	Supervisor of Public Vehicle Inspectors	1	92,556
1275	Senior Public Vehicle Inspector	1	92,592
1275	Senior Public Vehicle Inspector	1	80,568
1275	Senior Public Vehicle Inspector	1	50,676
1274	Public Vehicle Inspector	2	76,932
1274	Public Vehicle Inspector	1	73,440
1274	Public Vehicle Inspector	1	70,092
1274	Public Vehicle Inspector	1	46,188
0322	Special Assistant	1	97,740
Subsection Position Total		**11**	**$859,260**
4027 - Public Passenger Chauffeur Licensing			
0832	Personal Computer Operator II	1	$55,536
0432	Supervising Clerk	1	84,420
0303	Administrative Assistant III	1	76,932
0303	Administrative Assistant III	1	70,092
0303	Administrative Assistant III	1	46,188
0302	Administrative Assistant II	1	53,076
Subsection Position Total		**6**	**$386,244**
Section Position Total		**29**	**$2,083,621**
3019 - Local Liquor Control			
2976	Executive Assistant	1	$126,564
0313	Assistant Commissioner	1	103,716
Section Position Total		**2**	**$230,280**

0100 - Corporate Fund
070 - Department of Business Affairs and Consumer Protection
Positions and Salaries - Continued

	Position	No	Rate
3028 - Enforcement			
9679	Deputy Commissioner	1	$115,740
6144	Engineering Technician V	1	101,592
2492	Supervising Consumer Investigator	1	93,300
2491	Consumer Investigator II	2	92,592
2491	Consumer Investigator II	3	76,932
2491	Consumer Investigator II	1	73,440
2491	Consumer Investigator II	2	70,092
2490	Consumer Investigator I	1	84,420
2474	Chief Consumer Service Investigator	1	112,284
1229	Supervisor of Tax and License Compliance	1	89,076
1229	Supervisor of Tax and License Compliance	1	62,820
1228	Revenue Investigator II	1	88,344
1227	Revenue Investigator I	1	80,568
1227	Revenue Investigator I	1	73,440
1227	Revenue Investigator I	3	50,676
	Schedule Salary Adjustments		6,942
Section Position Total		**21**	**$1,690,158**
3029 - Prosecutions and Investigations			
4012 - Business Compliance			
4268	Director of Security	1	$93,876
2492	Supervising Consumer Investigator	1	81,192
2491	Consumer Investigator II	1	88,344
2491	Consumer Investigator II	1	80,568
2474	Chief Consumer Service Investigator	1	89,076
1229	Supervisor of Tax and License Compliance	1	85,008
1229	Supervisor of Tax and License Compliance	2	81,192
1229	Supervisor of Tax and License Compliance	3	62,820
1228	Revenue Investigator II	1	101,592
1228	Revenue Investigator II	3	97,056
1228	Revenue Investigator II	1	92,592
1228	Revenue Investigator II	2	88,344
1228	Revenue Investigator II	4	84,420
1228	Revenue Investigator II	2	80,568
1228	Revenue Investigator II	8	76,932
1228	Revenue Investigator II		60,384
1228	Revenue Investigator II	1	55,644
1227	Revenue Investigator I	1	54,984
1227	Revenue Investigator I	5	50,676
0323	Administrative Assistant III - Excluded	1	57,840
0313	Assistant Commissioner	1	114,552
0302	Administrative Assistant II	1	70,092
0302	Administrative Assistant II	1	58,248
	Schedule Salary Adjustments		7,966
Subsection Position Total		**43**	**$3,317,926**

0100 - Corporate Fund
070 - Department of Business Affairs and Consumer Protection
Positions and Salaries - Continued

3029 - Prosecutions and Investigations - Continued

	Position	No	Rate
4013 - Prosecutions			
9679	Deputy Commissioner	1	$106,848
1646	Attorney	5	56,182
1631	Law Clerk	10,000H	14.23H
1227	Revenue Investigator I	1	84,420
0313	Assistant Commissioner	1	85,584
0309	Coordinator of Special Projects	2	89,076
0303	Administrative Assistant III	1	84,420
0303	Administrative Assistant III	1	73,440
0302	Administrative Assistant II	1	60,972
0167	Manager of Revenue Collections	1	88,188
Subsection Position Total		**14**	**$1,185,234**
4014 - Adjudications			
0635	Senior Programmer/Analyst	1	$110,064
0323	Administrative Assistant III - Excluded	1	57,840
0308	Staff Assistant	1	50,676
Subsection Position Total		**3**	**$218,580**
Section Position Total		**60**	**$4,721,740**
Position Total		**179**	**$14,116,824**
	Turnover		**(497,057)**
Position Net Total		**179**	**$13,619,767**

0100 - Corporate Fund
073 - COMMISSION ON ANIMAL CARE AND CONTROL

(073/1005/2005)

The Commission on Animal Care and Control protects public safety and ensures the humane care of animals through sheltering, pet placement, education, and animal law enforcement.

	Appropriations	Amount
0000 Personnel Services		
0005	Salaries and Wages - on Payroll	$4,386,487
0011	Contract Wage Increment - Salary	55,167
0015	Schedule Salary Adjustments	17,599
0020	Overtime	145,000
0091	Uniform Allowance	31,180
0000 Personnel Services - Total*		**$4,635,433**
0100 Contractual Services		
0130	Postage	$2,600
0140	For Professional and Technical Services and Other Third Party Benefit Agreements	1,043,957
0150	Publications and Reproduction - Outside Services to Be Expended with the Prior Approval of Graphics Services	1,427
0152	Advertising	2,000
0154	For the Rental and Maintenance of Data Processing, Office Automation and Data Communications Hardware	2,200
0157	Rental of Equipment and Services	2,160
0159	Lease Purchase Agreements for Equipment and Machinery	24,907
0162	Repair/Maintenance of Equipment	5,220
0168	Educational Development through Cooperative Education Program and Apprenticeship Program	5,350
0169	Technical Meeting Costs	1,068
0181	Mobile Communication Services	19,140
0190	Telephone - Non-Centrex Billings	7,000
0196	Data Circuits	2,700
0197	Telephone - Maintenance and Repair of Equipment and Voicemail	1,015
0100 Contractual Services - Total*		**$1,120,744**
0200 Travel		
0245	Reimbursement to Travelers	480
0200 Travel - Total*		**$480**
0300 Commodities and Materials		
0313	Cleaning and Sanitation Supplies	$105,028
0330	Food	113,278
0340	Material and Supplies	20,316
0342	Drugs, Medicine and Chemical Materials	334,200
0350	Stationery and Office Supplies	9,164
0360	Repair Parts and Material	2,093
0300 Commodities and Materials - Total*		**$584,079**
Appropriation Total*		**$6,340,736**

0100 - Corporate Fund
073 - Commission on Animal Care and Control - Continued
POSITIONS AND SALARIES

Positions and Salaries

	Position	No	Rate
3003 - Administration			
9973	Executive Director of Animal Care and Control	1	$130,008
9684	Deputy Director	1	99,648
1310	Administrative Services Officer II - Excluded	1	93,300
0802	Executive Administrative Assistant II	1	57,252
0308	Staff Assistant	1	80,568
Section Position Total		**5**	**$460,776**
3005 - Animal Control			
9633	Member	8	
9621	Chairman	1	
7102	Dispatch Clerk	1	70,092
7102	Dispatch Clerk	1	54,984
3496	Animal Control Officer	4	68,568
3496	Animal Control Officer	1	65,472
3496	Animal Control Officer	2	59,652
3496	Animal Control Officer	3	56,928
3496	Animal Control Officer	1	54,360
3496	Animal Control Officer	4	44,568
3496	Animal Control Officer	1	42,516
3496	Animal Control Officer	1	40,596
3496	Animal Control Officer	6	38,748
3495	Supervisor of Animal Control Officers	1	82,560
3495	Supervisor of Animal Control Officers	1	71,820
3495	Supervisor of Animal Control Officers	1	68,568
3493	Operations Manager of Animal Control	1	80,376
	Schedule Salary Adjustments		10,608
Section Position Total		**29**	**$1,617,072**

0100 - Corporate Fund
073 - Commission on Animal Care and Control
Positions and Salaries - Continued

	Position	No	Rate
3010 - Animal Care			
3499	Animal Care Aide I	2	$70,092
3499	Animal Care Aide I	2	38,376
3497	Animal Care Aide II	3	52,560
3497	Animal Care Aide II	1	50,124
3497	Animal Care Aide II	1	44,328
3497	Animal Care Aide II	1	42,108
3492	Veterinarian Assistant	2	66,948
3492	Veterinarian Assistant	1	63,876
3492	Veterinarian Assistant	1	60,384
3492	Veterinarian Assistant	1	57,660
3492	Veterinarian Assistant	1	46,188
3489	Supervising Veterinary Assistant	1	59,976
3488	Supervising Animal Care Clerk	2	42,108
3487	Supervisor of Animal Care Aides	1	80,568
3487	Supervisor of Animal Care Aides	1	76,932
3487	Supervisor of Animal Care Aides	1	69,384
3486	Animal Placement Coordinator - Hourly	2,080H	25.60H
3485	Animal Shelter Manager	1	68,220
3484	Animal Placement Coordinator	1	54,636
3483	Animal Care Clerk - Hourly	20,800H	22.21H
3310	Veterinarian	1	128,136
3310	Veterinarian	1	119,124
3310	Veterinarian	1	88,080
3309	Veterinarian - Hourly	520H	50.98H
	Schedule Salary Adjustments		6,991
Section Position Total		**27**	**$2,251,169**
3015 - Anti-Cruelty			
3491	Animal Control Inspector	1	$75,240
3491	Animal Control Inspector	1	68,568
3491	Animal Control Inspector	1	62,496
3491	Animal Control Inspector	1	59,652
3491	Animal Control Inspector	1	56,928
Section Position Total		**5**	**$322,884**
Position Total		**66**	**$4,651,901**
	Turnover		**(247,815)**
Position Net Total		**66**	**$4,404,086**

0100 - Corporate Fund
077 - LICENSE APPEAL COMMISSION

(077/1005/2005)

The License Appeal Commission evaluates appeals to determine the legal appropriateness of suspension, revocations, and fines imposed by the Department of Business Affairs and Consumer Protection on liquor license holders. The Commission conducts hearings to determine whether applications for new liquor licenses were rightfully denied and enters orders thereon.

	Appropriations	Amount
0000 Personnel Services		
0005	Salaries and Wages - on Payroll	76,932
0000 Personnel Services - Total*		**$76,932**
0100 Contractual Services		
0130	Postage	$147
0140	For Professional and Technical Services and Other Third Party Benefit Agreements	82,223
0143	Court Reporting	17,500
0157	Rental of Equipment and Services	884
0162	Repair/Maintenance of Equipment	216
0190	Telephone - Non-Centrex Billings	1,000
0197	Telephone - Maintenance and Repair of Equipment and Voicemail	25
0100 Contractual Services - Total*		**$101,995**
0300 Commodities and Materials		
0340	Material and Supplies	500
0300 Commodities and Materials - Total*		**$500**
Appropriation Total*		**$179,427**

Positions and Salaries

	Position	No	Rate
3005 - Liquor License Revocation Appeals			
0308	Staff Assistant	1	$76,932
Section Position Total		**1**	**$76,932**
Position Total		**1**	**$76,932**

0100 - Corporate Fund
078 - BOARD OF ETHICS

(078/1005/2005)

The Board of Ethics administers the City of Chicago's Governmental Ethics and Campaign Financing Ordinances and other laws adopted to help ensure that city officials and employees avoid conflicts of interests. The Board's activities include providing confidential advice; educating City personnel, vendors, lobbyists, and the public about ordinances; regulating lobbyists and campaign contributors; distributing and maintaining financial disclosure statements for public inspection; and referring complaints and adjudicating completed investigations.

	Appropriations	Amount
0000 Personnel Services		
0005	Salaries and Wages - on Payroll	756,420
0000 Personnel Services - Total*		**$756,420**
0100 Contractual Services		
0130	Postage	$3,100
0140	For Professional and Technical Services and Other Third Party Benefit Agreements	40,000
0157	Rental of Equipment and Services	3,832
0159	Lease Purchase Agreements for Equipment and Machinery	2,405
0162	Repair/Maintenance of Equipment	2,396
0166	Dues, Subscriptions and Memberships	2,813
0169	Technical Meeting Costs	1,161
0178	Freight and Express Charges	3,644
0190	Telephone - Non-Centrex Billings	2,700
0197	Telephone - Maintenance and Repair of Equipment and Voicemail	221
0100 Contractual Services - Total*		**$62,272**
0200 Travel		
0229	Transportation and Expense Allowance	$165
0245	Reimbursement to Travelers	2,240
0270	Local Transportation	1,500
0200 Travel - Total*		**$3,905**
0300 Commodities and Materials		
0348	Books and Related Material	$595
0350	Stationery and Office Supplies	2,615
0300 Commodities and Materials - Total*		**$3,210**
Appropriation Total*		**$825,807**

0100 - Corporate Fund
078 - Board of Ethics - Continued
POSITIONS AND SALARIES

Positions and Salaries

	Position	No	Rate
3005 - Administration			
9978	Executive Director - Board of Ethics	1	$135,672
9718	Investigator - Ethics	1	78,492
9684	Deputy Director	1	120,444
3092	Program Director	1	85,008
1659	Legal Counsel - Board of Ethics	1	89,076
0309	Coordinator of Special Projects	1	81,192
0308	Staff Assistant	1	92,592
0305	Assistant to the Executive Director	1	73,944
Section Position Total		**8**	**$756,420**
Position Total		**8**	**$756,420**

0100 - Corporate Fund
081 - DEPARTMENT OF STREETS AND SANITATION
2005 - COMMISSIONER'S OFFICE

(081/1005/2005)

The Department of Streets and Sanitation (DSS) provides a safe and healthy environment on the streets and alleys of Chicago through the effective management of the collection and disposal and recycling of residential refuse; the sweeping and plowing of streets; the timely removal of graffiti; the cleaning of vacant lots; the demolition of garages; the towing of illegally parked vehicles; the abatement of rodents; and the planting, trimming and removal of trees.

	Appropriations	Amount
0000 Personnel Services		
0005	Salaries and Wages - on Payroll	$1,634,093
0012	Contract Wage Increment - Prevailing Rate	782
0015	Schedule Salary Adjustments	5,631
0000 Personnel Services - Total*		**$1,640,506**
0100 Contractual Services		
0130	Postage	$5,500
0140	For Professional and Technical Services and Other Third Party Benefit Agreements	37,688
0154	For the Rental and Maintenance of Data Processing, Office Automation and Data Communications Hardware	500
0157	Rental of Equipment and Services	700
0162	Repair/Maintenance of Equipment	60,000
0166	Dues, Subscriptions and Memberships	300
0169	Technical Meeting Costs	75
0181	Mobile Communication Services	125,000
0188	Vehicle Tracking Service	149,000
0190	Telephone - Non-Centrex Billings	52,200
0197	Telephone - Maintenance and Repair of Equipment and Voicemail	2,730
0100 Contractual Services - Total*		**$433,693**
0200 Travel		
0245	Reimbursement to Travelers	200
0200 Travel - Total*		**$200**
0300 Commodities and Materials		
0348	Books and Related Material	$150
0350	Stationery and Office Supplies	6,000
0300 Commodities and Materials - Total*		**$6,150**
0900 Financial Purposes as Specified		
0931	For the Payment of Tort and Non-Tort Judgments, Outside Counsel Expenses and Expert Costs, as approved by the Corporation Counsel	540,000
0900 Financial Purposes as Specified - Total		**$540,000**
Appropriation Total*		**$2,620,549**

0100 - Corporate Fund
081 - Department of Streets and Sanitation
2005 - Commissioner's Office - Continued
POSITIONS AND SALARIES

Positions and Salaries

	Position	No	Rate
3004 - Departmental Administration			
4000 - Office of the Commissioner			
9981	Commissioner of Streets and Sanitation	1	$157,092
9813	Managing Deputy Commissioner	1	138,396
9679	Deputy Commissioner	1	121,596
9660	First Deputy Commissioner	1	154,428
0365	Personal Assistant	1	77,484
0305	Assistant to the Executive Director	1	81,192
0303	Administrative Assistant III	1	73,440
0302	Administrative Assistant II	1	70,092
Subsection Position Total		**8**	**$873,720**
4002 - Administrative Support			
7123	Equipment Training Specialist - MTD	1	$6,517M
6305	Safety Specialist	1	57,636
1431	Senior Policy Analyst	1	75,456
0705	Director Public Affairs	1	102,672
0441	Sanitation Clerk	1	47,832
0323	Administrative Assistant III - Excluded	1	60,564
0308	Staff Assistant	1	92,592
0289	Safety Administrator	1	86,700
	Schedule Salary Adjustments		2,342
Subsection Position Total		**8**	**$603,998**
4003 - Community Outreach			
8176	Assistant Division Superintendent	1	$76,716
0430	Clerk III	1	31,872
0313	Assistant Commissioner	1	103,716
	Schedule Salary Adjustments		3,289
Subsection Position Total		**3**	**$215,593**
Section Position Total		**19**	**$1,693,311**
Position Total		**19**	**$1,693,311**
	Turnover		**(53,587)**
Position Net Total		**19**	**$1,639,724**

0100 - Corporate Fund

081 - Department of Streets and Sanitation - Continued

2006 - ADMINISTRATIVE SERVICES DIVISION

(081/1005/2006)

	Appropriations	Amount
0000 Personnel Services		
0005	Salaries and Wages - on Payroll	$1,759,864
0015	Schedule Salary Adjustments	10,444
0020	Overtime	1,000
0000 Personnel Services - Total*		**$1,771,308**
0100 Contractual Services		
0130	Postage	$3,000
0140	For Professional and Technical Services and Other Third Party Benefit Agreements	1,000
0159	Lease Purchase Agreements for Equipment and Machinery	24,480
0162	Repair/Maintenance of Equipment	3,000
0190	Telephone - Non-Centrex Billings	3,500
0197	Telephone - Maintenance and Repair of Equipment and Voicemail	28
0100 Contractual Services - Total*		**$35,008**
0200 Travel		
0229	Transportation and Expense Allowance	250
0200 Travel - Total*		**$250**
0300 Commodities and Materials		
0350	Stationery and Office Supplies	5,250
0300 Commodities and Materials - Total*		**$5,250**
Appropriation Total*		**$1,811,816**

0100 - Corporate Fund

081 - Department of Streets and Sanitation

2006 - Administrative Services Division - Continued

POSITIONS AND SALARIES

Positions and Salaries

	Position	No	Rate
3009 - Personnel/Payroll/Legal			
4013 - Administrative/Personnel Services			
1331	Labor Relations Supervisor	1	$73,212
1302	Administrative Services Officer II	1	64,248
1301	Administrative Services Officer I	1	84,420
0450	Clerk IV (Timekeeper)	1	76,932
0381	Director of Administration II	1	85,008
0378	Administrative Supervisor	1	68,556
	Schedule Salary Adjustments		4,235
Subsection Position Total		**6**	**$456,611**
4014 - Payroll Services			
0320	Assistant to the Commissioner	1	$89,076
0313	Assistant Commissioner	1	108,984
0309	Coordinator of Special Projects	1	102,348
0175	Field Payroll Auditor	2	84,384
	Schedule Salary Adjustments		173
Subsection Position Total		**5**	**$469,349**
Section Position Total		**11**	**$925,960**
3010 - Financial Administration			
4015 - Accounting Services			
9679	Deputy Commissioner	1	$119,196
0383	Director of Administrative Services	1	93,300
0381	Director of Administration II	1	93,300
0381	Director of Administration II	1	68,220
	Schedule Salary Adjustments		1,321
Subsection Position Total		**4**	**$375,337**
4016 - Contract Services			
1481	Contract Review Specialist I	1	$42,108
0345	Contracts Coordinator	1	80,376
	Schedule Salary Adjustments		1,890
Subsection Position Total		**2**	**$124,374**
4017 - Management Information Systems			
1142	Senior Operations Analyst	1	$92,388
0634	Data Services Administrator	1	93,300
0634	Data Services Administrator	1	68,220
0601	Director of Information Systems	1	116,844
0303	Administrative Assistant III	1	46,188
	Schedule Salary Adjustments		2,825
Subsection Position Total		**5**	**$419,765**
Section Position Total		**11**	**$919,476**
Position Total		**22**	**$1,845,436**
	Turnover		**(75,128)**
Position Net Total		**22**	**$1,770,308**

0100 - Corporate Fund
081 - Department of Streets and Sanitation - Continued
2020 - BUREAU OF SANITATION

(081/1015/2020)

	Appropriations	Amount
0000 Personnel Services		
0005	Salaries and Wages - on Payroll	$35,870,213
0012	Contract Wage Increment - Prevailing Rate	357,767
0020	Overtime	2,477,983
0000 Personnel Services - Total*		**$38,705,963**
0100 Contractual Services		
0126	Office Conveniences	$454
0130	Postage	980
0140	For Professional and Technical Services and Other Third Party Benefit Agreements	12,037,600
0157	Rental of Equipment and Services	1,128,977
0159	Lease Purchase Agreements for Equipment and Machinery	83,448
0160	Repair or Maintenance of Property	500
0162	Repair/Maintenance of Equipment	10,487
0181	Mobile Communication Services	20,000
0185	Waste Disposal Services	37,865,525
0188	Vehicle Tracking Service	170,322
0189	Telephone - Non-Centrex Billings	6,800
0190	Telephone - Non-Centrex Billings	55,800
0196	Data Circuits	30,000
0197	Telephone - Maintenance and Repair of Equipment and Voicemail	2,750
0100 Contractual Services - Total*		**$51,413,643**
0300 Commodities and Materials		
0313	Cleaning and Sanitation Supplies	$21,803
0319	Clothing	73,250
0340	Material and Supplies	54,017
0350	Stationery and Office Supplies	10,946
0300 Commodities and Materials - Total*		**$160,016**
0400 Equipment		
0401	Tools Less Than or Equal to $100/Unit	33,102
0400 Equipment - Total*		**$33,102**
Appropriation Total*		**$90,312,724**

0100 - Corporate Fund

081 - Department of Streets and Sanitation

2020 - Bureau of Sanitation - Continued

POSITIONS AND SALARIES

Positions and Salaries

	Position	No	Rate
3050 - Solid Waste Collection			
4025 - Refuse Collection			
7185	Foreman of Motor Truck Drivers	7	$37.56H
7184	Pool Motor Truck Driver	198	35.60H
7184	Pool Motor Truck Driver	22	32.04H
7183	Motor Truck Driver	1	36.13H
7183	Motor Truck Driver	184	35.60H
Subsection Position Total		**412**	**$30,374,510**
4026 - Recycling & Compost Collection			
7184	Pool Motor Truck Driver	37	$35.60H
7183	Motor Truck Driver	4	35.60H
6324	Sanitation Laborer	1,020H	36.21H
6324	Sanitation Laborer	27	36.21H
Subsection Position Total		**68**	**$5,106,456**
4027 - Winter Operations			
7184	Pool Motor Truck Driver	54,000H	$28.48H
Subsection Position Total			**$1,537,920**
Section Position Total		**480**	**$37,018,886**
Position Total		**480**	**$37,018,886**
	Turnover		**(1,148,673)**
Position Net Total		**480**	**$35,870,213**

0100 - Corporate Fund
081 - Department of Streets and Sanitation - Continued
2025 - BUREAU OF RODENT CONTROL

(081/1020/2025)

	Appropriations	Amount
0000 Personnel Services		
0005	Salaries and Wages - on Payroll	$8,596,704
0012	Contract Wage Increment - Prevailing Rate	47,764
0015	Schedule Salary Adjustments	7,287
0020	Overtime	5,500
0000 Personnel Services - Total*		**$8,657,255**
0100 Contractual Services		
0140	For Professional and Technical Services and Other Third Party Benefit Agreements	$1,000,000
0157	Rental of Equipment and Services	373,313
0159	Lease Purchase Agreements for Equipment and Machinery	4,000
0162	Repair/Maintenance of Equipment	3,861
0181	Mobile Communication Services	66,500
0188	Vehicle Tracking Service	11,232
0190	Telephone - Non-Centrex Billings	17,200
0197	Telephone - Maintenance and Repair of Equipment and Voicemail	700
0100 Contractual Services - Total*		**$1,476,806**
0300 Commodities and Materials		
0313	Cleaning and Sanitation Supplies	$304
0319	Clothing	16,250
0340	Material and Supplies	72,178
0350	Stationery and Office Supplies	4,230
0300 Commodities and Materials - Total*		**$92,962**
0400 Equipment		
0401	Tools Less Than or Equal to $100/Unit	8,722
0400 Equipment - Total*		**$8,722**
Appropriation Total*		**$10,235,745**

0100 - Corporate Fund
081 - Department of Streets and Sanitation
2025 - Bureau of Rodent Control - Continued
POSITIONS AND SALARIES

Positions and Salaries

	Position	No	Rate
3076 - Rodent Control - Administration			
9679	Deputy Commissioner	1	$127,824
1302	Administrative Services Officer II	1	97,056
0441	Sanitation Clerk	1	60,972
0430	Clerk III	1	58,248
0309	Coordinator of Special Projects	1	89,076
0303	Administrative Assistant III	1	76,932
Section Position Total		**6**	**$510,108**
3077 - Vector Control			
8185	Assistant General Superintendent	1	$76,716
7184	Pool Motor Truck Driver	4	35.60H
7183	Motor Truck Driver	3	36.13H
7183	Motor Truck Driver	17	35.60H
7152	Refuse Collection Coordinator	1	101,544
7152	Refuse Collection Coordinator	1	88,308
7152	Refuse Collection Coordinator	2	60,372
6329	General Laborer - Streets and Sanitation	3	19.50H
6324	Sanitation Laborer	34	36.21H
	Schedule Salary Adjustments		3,705
Section Position Total		**66**	**$4,853,927**
3078 - Cart Management			
8244	Foreman of Laborers	1	$41.10H
8185	Assistant General Superintendent	1	102,348
8104	Field Sanitation Specialist	1	76,896
7184	Pool Motor Truck Driver	3	35.60H
7183	Motor Truck Driver	8	35.60H
6329	General Laborer - Streets and Sanitation	2	20.77H
6329	General Laborer - Streets and Sanitation	1	20.12H
6324	Sanitation Laborer	29	36.21H
	Schedule Salary Adjustments		3,582
Section Position Total		**46**	**$3,395,282**
3079 - Dead Animal Recovery			
7183	Motor Truck Driver	1	$36.13H
7183	Motor Truck Driver	1	35.60H
Section Position Total		**2**	**$149,198**
Position Total		**120**	**$8,908,515**
	Turnover		**(304,524)**
Position Net Total		**120**	**$8,603,991**

0100 - Corporate Fund

081 - Department of Streets and Sanitation - Continued

2045 - BUREAU OF STREET OPERATIONS

(081/1030/2045)

	Appropriations	Amount
0000 Personnel Services		
0005	Salaries and Wages - on Payroll	$17,054,358
0012	Contract Wage Increment - Prevailing Rate	102,602
0015	Schedule Salary Adjustments	72,171
0020	Overtime	2,229,000
0000 Personnel Services - Total*		**$19,458,131**
0100 Contractual Services		
0135	For Delegate Agencies	$600,000
0157	Rental of Equipment and Services	2,186,120
0162	Repair/Maintenance of Equipment	10,800
0100 Contractual Services - Total*		**$2,796,920**
0300 Commodities and Materials		
0319	Clothing	$7,725
0340	Material and Supplies	42,400
0341	Chemicals	120,000
0362	Paints and Painting Supplies	270,000
0300 Commodities and Materials - Total*		**$440,125**
Appropriation Total*		**$22,695,176**

0100 - Corporate Fund
081 - Department of Streets and Sanitation
2045 - Bureau of Street Operations - Continued
POSITIONS AND SALARIES

Positions and Salaries

	Position	No	Rate
3320 - Equipment Support Services			
7635	Foreman of Hoisting Engineers	3	$53.10H
7633	Hoisting Engineer	1,020H	48.10H
7633	Hoisting Engineer	24	48.10H
7633	Hoisting Engineer	1	46.80H
Section Position Total		**28**	**$2,878,902**
3335 - Graffiti Blasters Program			
4340 - Graffiti Removal			
8185	Assistant General Superintendent	1	$97,740
8164	District Supervisor - Graffiti Removal Services	1	122,280
8164	District Supervisor - Graffiti Removal Services	2	106,416
8164	District Supervisor - Graffiti Removal Services	2	101,544
7633	Hoisting Engineer	9	48.10H
6324	Sanitation Laborer	1	40.20H
6324	Sanitation Laborer	2	37.50H
6324	Sanitation Laborer	7	36.21H
	Schedule Salary Adjustments		8,749
Subsection Position Total		**25**	**$2,311,955**
4341 - Graffiti Painting			
6329	General Laborer - Streets and Sanitation	2	$19.50H
6324	Sanitation Laborer	1	40.20H
6324	Sanitation Laborer	1	37.50H
6324	Sanitation Laborer	8	36.21H
4634	Painter	12	44.55H
Subsection Position Total		**24**	**$1,957,238**
Section Position Total		**49**	**$4,269,193**

0100 - Corporate Fund

081 - Department of Streets and Sanitation

2045 - Bureau of Street Operations

Positions and Salaries - Continued

	Position	No	Rate
3390 - Field Operations			
8244	Foreman of Laborers	5	$41.10H
8185	Assistant General Superintendent	1	97,740
8176	Assistant Division Superintendent	1	107,220
8173	Ward Superintendent	4	117,660
8173	Ward Superintendent	2	112,284
8173	Ward Superintendent	3	107,220
8173	Ward Superintendent	3	102,348
8173	Ward Superintendent	2	97,740
8173	Ward Superintendent	4	93,300
8173	Ward Superintendent	4	88,188
8173	Ward Superintendent	10	84,168
8173	Ward Superintendent	7	80,376
8173	Ward Superintendent	10	76,716
8173	Ward Superintendent	1	73,212
7185	Foreman of Motor Truck Drivers	4	37.56H
7184	Pool Motor Truck Driver	17	35.60H
7183	Motor Truck Driver	4	36.13H
7183	Motor Truck Driver	9	35.60H
6329	General Laborer - Streets and Sanitation	6	20.12H
6329	General Laborer - Streets and Sanitation	1	19.50H
6324	Sanitation Laborer	1	36.52H
6324	Sanitation Laborer	31	36.21H
0313	Assistant Commissioner	1	105,684
	Schedule Salary Adjustments		63,422
Section Position Total		**131**	**$10,532,324**
Position Total		**208**	**$17,680,419**
	Turnover		**(553,890)**
Position Net Total		**208**	**$17,126,529**

0100 - Corporate Fund
081 - Department of Streets and Sanitation - Continued
2060 - BUREAU OF FORESTRY

(081/1045/2060)

	Appropriations	Amount
0000 Personnel Services		
0005	Salaries and Wages - on Payroll	$15,364,087
0012	Contract Wage Increment - Prevailing Rate	89,755
0015	Schedule Salary Adjustments	2,334
0020	Overtime	799,938
0000 Personnel Services - Total*		**$16,256,114**
0100 Contractual Services		
0126	Office Conveniences	$1,280
0130	Postage	120
0140	For Professional and Technical Services and Other Third Party Benefit Agreements	1,454,200
0154	For the Rental and Maintenance of Data Processing, Office Automation and Data Communications Hardware	1,500
0157	Rental of Equipment and Services	1,024,056
0159	Lease Purchase Agreements for Equipment and Machinery	7,100
0160	Repair or Maintenance of Property	400
0162	Repair/Maintenance of Equipment	4,700
0188	Vehicle Tracking Service	50,000
0190	Telephone - Non-Centrex Billings	8,000
0197	Telephone - Maintenance and Repair of Equipment and Voicemail	2,300
0100 Contractual Services - Total*		**$2,553,656**
0200 Travel		
0229	Transportation and Expense Allowance	$4,500
0245	Reimbursement to Travelers	200
0200 Travel - Total*		**$4,700**
0300 Commodities and Materials		
0313	Cleaning and Sanitation Supplies	$2,530
0319	Clothing	6,200
0340	Material and Supplies	48,445
0345	Apparatus and Instruments	500
0350	Stationery and Office Supplies	5,400
0360	Repair Parts and Material	30,000
0361	Building Materials and Supplies	1,500
0362	Paints and Painting Supplies	800
0363	Structural Steels, Iron and Other Related Materials	270
0300 Commodities and Materials - Total*		**$95,645**
0400 Equipment		
0423	Communication Devices	$11,425
0440	Machinery and Equipment	150
0400 Equipment - Total*		**$11,575**
Appropriation Total*		**$18,921,690**
Department Total		**$146,597,700**

0100 - Corporate Fund
081 - Department of Streets and Sanitation
2060 - Bureau of Forestry - Continued
POSITIONS AND SALARIES

Positions and Salaries

	Position	No	Rate
3127 - Administration			
4064 - Administrative Support			
9679	Deputy Commissioner	1	$131,928
0809	Executive Secretary I	1	50,328
0664	Data Entry Operator	1	58,248
0664	Data Entry Operator	1	31,872
0308	Staff Assistant	1	84,420
	Schedule Salary Adjustments		954
Subsection Position Total		**5**	**$357,750**
Section Position Total		**5**	**$357,750**
3128 - Forestry - Support			
4047 - Operational Support			
8184	General Superintendent	1	$115,680
7975	Tree Trimmer	12	37.25H
7975	Tree Trimmer	2	36.21H
7946	Senior City Forester	4	92,388
7928	Dispatcher-Arborist	5	40.20H
7916	Forestry Supervisor	1	101,544
7916	Forestry Supervisor	1	88,308
7916	Forestry Supervisor	3	80,532
7916	Forestry Supervisor	1	60,372
7185	Foreman of Motor Truck Drivers	1	37.56H
7184	Pool Motor Truck Driver	5	35.60H
7183	Motor Truck Driver	1	36.13H
7183	Motor Truck Driver	7	35.60H
6329	General Laborer - Streets and Sanitation	11	21.43H
6329	General Laborer - Streets and Sanitation	1	20.77H
6329	General Laborer - Streets and Sanitation	4	20.12H
6329	General Laborer - Streets and Sanitation	3	19.50H
	Schedule Salary Adjustments		1,380
Subsection Position Total		**63**	**$4,341,355**
4056 - Training & Safety			
7975	Tree Trimmer	1	$37.25H
3063	Training Agent I - Per Agreement	5	38.35H
Subsection Position Total		**6**	**$476,320**
Section Position Total		**69**	**$4,817,675**

0100 - Corporate Fund
081 - Department of Streets and Sanitation
2060 - Bureau of Forestry
Positions and Salaries - Continued

	Position	No	Rate
3136 - Forestry Operations			
4063 - Tree Trimming			
7975	Tree Trimmer	33	$37.25H
7975	Tree Trimmer	3	36.21H
7185	Foreman of Motor Truck Drivers	3	37.56H
7184	Pool Motor Truck Driver	9	35.60H
7184	Pool Motor Truck Driver	7	32.04H
7184	Pool Motor Truck Driver	8,320H	28.48H
7183	Motor Truck Driver	2	36.22H
7183	Motor Truck Driver	4	36.13H
7183	Motor Truck Driver	22	35.60H
6329	General Laborer - Streets and Sanitation	12	21.43H
6329	General Laborer - Streets and Sanitation	5	20.77H
6329	General Laborer - Streets and Sanitation	20,800H	20.25H
6329	General Laborer - Streets and Sanitation	5	20.12H
6329	General Laborer - Streets and Sanitation	21,840H	20.00H
6329	General Laborer - Streets and Sanitation	13	19.50H
Subsection Position Total		**118**	**$8,812,814**
4067 - Disposal of Non-Parkway Debris			
7975	Tree Trimmer	9	$37.25H
7184	Pool Motor Truck Driver	1	35.60H
7183	Motor Truck Driver	3	35.60H
6329	General Laborer - Streets and Sanitation	1	20.12H
Subsection Position Total		**14**	**$1,035,362**
Section Position Total		**132**	**$9,848,176**
3137 - Tree Removal			
7975	Tree Trimmer	7	$37.25H
7975	Tree Trimmer	1	36.21H
7184	Pool Motor Truck Driver	1	35.60H
7183	Motor Truck Driver	1	36.22H
7183	Motor Truck Driver	1	35.60H
6329	General Laborer - Streets and Sanitation	1	20.12H
Section Position Total		**12**	**$882,961**
Position Total		**218**	**$15,906,562**
	Turnover		**(540,141)**
Position Net Total		**218**	**$15,366,421**
Department Position Total		**1,067**	**$83,053,129**
	Turnover		**(2,675,943)**
Department Position Net Total		**1,067**	**$80,377,186**

0100 - Corporate Fund
084 - CHICAGO DEPARTMENT OF TRANSPORTATION
1105 - OFFICE OF THE COMMISSIONER / 2105 - COMMISSIONER'S OFFICE

(084/1105/2105)

The Chicago Department of Transportation (CDOT) is responsible for planning, designing, programming and constructing infrastructure as part of the City's Capital Improvement Program (CIP). CDOT projects include bridges, select subway and elevated transit stations, arterial streets, and viaducts. CDOT operates, repairs and maintains all movable bridges, streets, street signs, pavement markings, street and alley lights, and traffic signals.

	Appropriations	Amount
0000 Personnel Services		
0005	Salaries and Wages - on Payroll	2,363,946
0000 Personnel Services - Total*		**$2,363,946**
0100 Contractual Services		
0130	Postage	$750
0140	For Professional and Technical Services and Other Third Party Benefit Agreements	66,000
0159	Lease Purchase Agreements for Equipment and Machinery	15,319
0166	Dues, Subscriptions and Memberships	615
0169	Technical Meeting Costs	1,100
0178	Freight and Express Charges	250
0181	Mobile Communication Services	2,700
0190	Telephone - Non-Centrex Billings	14,600
0191	Telephone - Relocations of Phone Lines	400
0197	Telephone - Maintenance and Repair of Equipment and Voicemail	20
0100 Contractual Services - Total*		**$101,754**
0200 Travel		
0245	Reimbursement to Travelers	$2,800
0270	Local Transportation	200
0200 Travel - Total*		**$3,000**
0300 Commodities and Materials		
0340	Material and Supplies	$1,600
0350	Stationery and Office Supplies	5,500
0300 Commodities and Materials - Total*		**$7,100**
0900 Financial Purposes as Specified		
0931	For the Payment of Tort and Non-Tort Judgments, Outside Counsel Expenses and Expert Costs, as approved by the Corporation Counsel	1,300,000
0900 Financial Purposes as Specified - Total		**$1,300,000**
Appropriation Total*		**$3,775,800**

0100 - Corporate Fund

084 - Chicago Department of Transportation - Continued

1105 - Office of the Commissioner / 2105 - Commissioner's Office

POSITIONS AND SALARIES

Positions and Salaries

	Position	No	Rate
3201 - General Support			
9984	Commissioner of Transportation	1	$169,500
9813	Managing Deputy Commissioner	2	141,264
9660	First Deputy Commissioner	1	154,428
1430	Policy Analyst	1	78,804
0365	Personal Assistant	1	75,264
0303	Administrative Assistant III	1	73,440
0289	Safety Administrator	1	80,376
Section Position Total		**8**	**$914,340**
3204 - Public Information			
9716	Assistant Director of News Affairs	1	$102,708
1434	Director of Public Information	1	108,984
0320	Assistant to the Commissioner	1	81,192
Section Position Total		**3**	**$292,884**
3205 - Intergovernmental Support			
6314	Engineering Technician IV	1	$70,056
6145	Engineering Technician VI	1	61,032
6144	Engineering Technician V	1	55,644
6139	Field Supervisor	1	122,280
0322	Special Assistant	1	110,076
0313	Assistant Commissioner	1	120,384
0309	Coordinator of Special Projects	1	93,300
0308	Staff Assistant	1	70,092
0304	Assistant to Commissioner	1	107,220
0303	Administrative Assistant III	1	80,568
Section Position Total		**10**	**$890,652**
3207 - Performance Management			
9679	Deputy Commissioner	1	$120,408
3898	Community Services Representative	1	92,592
1140	Chief Operations Analyst	1	102,672
Section Position Total		**3**	**$315,672**
Position Total		**24**	**$2,413,548**
	Turnover		**(49,602)**
Position Net Total		**24**	**$2,363,946**

0100 - Corporate Fund
084 - Chicago Department of Transportation - Continued
2115 - DIVISION OF ADMINISTRATION

(084/1115/2115)

	Appropriations	Amount
0000 Personnel Services		
0005	Salaries and Wages - on Payroll	$5,239,421
0012	Contract Wage Increment - Prevailing Rate	1,104
0015	Schedule Salary Adjustments	13,162
0039	For the Employment of Students as Trainees	10,000
0000 Personnel Services - Total*		**$5,263,687**
0100 Contractual Services		
0130	Postage	$500
0140	For Professional and Technical Services and Other Third Party Benefit Agreements	92,000
0149	For Software Maintenance and Licensing	9,000
0150	Publications and Reproduction - Outside Services to Be Expended with the Prior Approval of Graphics Services	1,000
0152	Advertising	500
0154	For the Rental and Maintenance of Data Processing, Office Automation and Data Communications Hardware	1,000
0159	Lease Purchase Agreements for Equipment and Machinery	13,796
0160	Repair or Maintenance of Property	6,250
0166	Dues, Subscriptions and Memberships	460
0168	Educational Development through Cooperative Education Program and Apprenticeship Program	2,400
0169	Technical Meeting Costs	900
0171	Miscellaneous Supplies	850
0178	Freight and Express Charges	300
0181	Mobile Communication Services	42,150
0190	Telephone - Non-Centrex Billings	25,000
0191	Telephone - Relocations of Phone Lines	500
0197	Telephone - Maintenance and Repair of Equipment and Voicemail	720
0100 Contractual Services - Total*		**$197,326**
0200 Travel		
0245	Reimbursement to Travelers	$800
0270	Local Transportation	500
0200 Travel - Total*		**$1,300**
0300 Commodities and Materials		
0348	Books and Related Material	$3,000
0350	Stationery and Office Supplies	8,600
0300 Commodities and Materials - Total*		**$11,600**
Appropriation Total*		**$5,473,913**

0100 - Corporate Fund
084 - Chicago Department of Transportation
2115 - Division of Administration - Continued
POSITIONS AND SALARIES

Positions and Salaries

	Position	No	Rate
3215 - General Support			
9679	Deputy Commissioner	1	$125,964
0801	Executive Administrative Assistant I	1	47,532
0309	Coordinator of Special Projects	1	62,820
	Schedule Salary Adjustments		1,470
Section Position Total		**3**	**$237,786**
3216 - Finance			
4212 - Auditing			
0832	Personal Computer Operator II	1	$58,248
0431	Clerk IV	1	63,876
0381	Director of Administration II	1	85,008
0308	Staff Assistant	1	76,932
0190	Accounting Technician II	1	42,108
	Schedule Salary Adjustments		166
Subsection Position Total		**5**	**$326,338**
4213 - Order Board			
1814	Coordinator of Warehouse Operations	1	$77,484
0345	Contracts Coordinator	1	97,740
0302	Administrative Assistant II	2	70,092
Subsection Position Total		**4**	**$315,408**
4214 - Accounting			
0431	Clerk IV	1	$70,092
0383	Director of Administrative Services	1	117,660
0308	Staff Assistant	1	76,932
0124	Finance Officer	1	95,580
0103	Accountant III	1	92,388
0102	Accountant II	1	84,516
0102	Accountant II	2	79,692
	Schedule Salary Adjustments		7,215
Subsection Position Total		**8**	**$703,787**
4215 - Accounts Payable			
0431	Clerk IV	1	$58,248
0431	Clerk IV	1	53,076
0431	Clerk IV	1	38,376
0379	Director of Administration	1	89,076
0303	Administrative Assistant III	1	70,092
0302	Administrative Assistant II	1	70,092
Subsection Position Total		**6**	**$378,960**
4216 - Financial Management			
0381	Director of Administration II	1	$89,076
0313	Assistant Commissioner	1	122,856
0123	Fiscal Administrator	1	102,672
0118	Director of Finance	1	115,680
Subsection Position Total		**4**	**$430,284**

0100 - Corporate Fund

084 - Chicago Department of Transportation

2115 - Division of Administration

Positions and Salaries - Continued

3216 - Finance - Continued

	Position	No	Rate
4217 - Records and Estimates			
9532	Stores Laborer	1	$40.20H
5615	Civil Engineer V	1	120,312
5614	Civil Engineer IV	2	110,064
5613	Civil Engineer III	1	95,580
5613	Civil Engineer III	2	66,588
0303	Administrative Assistant III	1	84,420
0302	Administrative Assistant II	1	70,092
0190	Accounting Technician II	1	76,932
0190	Accounting Technician II	1	70,092
0118	Director of Finance	1	117,660
Subsection Position Total		**12**	**$1,072,008**
Section Position Total		**39**	**$3,226,765**
3217 - Contracts			
1576	Chief Voucher Expediter	1	$54,888
1572	Chief Contract Expediter	1	97,056
1572	Chief Contract Expediter	1	92,592
1572	Chief Contract Expediter	1	64,248
1572	Chief Contract Expediter	1	61,032
1191	Contracts Administrator	1	106,848
0345	Contracts Coordinator	1	68,220
Section Position Total		**7**	**$544,884**
3218 - Human Resources			
4218 - Personnel			
1331	Labor Relations Supervisor	1	$76,716
1303	Administrative Services Officer I - Excluded	1	77,484
1301	Administrative Services Officer I	2	50,676
0380	Director of Administration I	1	93,300
0380	Director of Administration I	1	81,192
0379	Director of Administration	1	102,708
0308	Staff Assistant	1	80,568
0308	Staff Assistant	1	76,932
	Schedule Salary Adjustments		1,914
Subsection Position Total		**9**	**$692,166**
4219 - Payroll			
1342	Senior Personnel Assistant	1	$73,440
0165	Supervising Timekeeper - Laborer	1	76,896
0165	Supervising Timekeeper - Laborer	1	70,056
0165	Supervising Timekeeper - Laborer	1	63,828
	Schedule Salary Adjustments		2,397
Subsection Position Total		**4**	**$286,617**

0100 - Corporate Fund

084 - Chicago Department of Transportation

2115 - Division of Administration

Positions and Salaries - Continued

3218 - Human Resources - Continued

	Position	No	Rate
4220 - Return to Work			
9539	Concrete Laborer		$40.20H
9464	Asphalt Laborer		40.20H
9411	Construction Laborer		40.20H
8263	Sign Hanger		19.25H
7633	Hoisting Engineer		48.10H
7183	Motor Truck Driver		35.60H
6137	Field Service Specialist II		54,972
4634	Painter		44.55H
0417	District Clerk		41,628
Subsection Position Total			
Section Position Total		**13**	**$978,783**
3219 - Information Technology			
0665	Senior Data Entry Operator		$19.86H
0629	Principal Programmer/Analyst	1	96,744
0625	Chief Programmer/Analyst	1	88,080
0601	Director of Information Systems	1	109,728
0308	Staff Assistant	1	84,420
0303	Administrative Assistant III	1	70,092
Section Position Total		**5**	**$449,064**
Position Total		**67**	**$5,437,282**
	Turnover		**(184,699)**
Position Net Total		**67**	**$5,252,583**

0100 - Corporate Fund
084 - Chicago Department of Transportation - Continued
2130 - DIVISION OF TRAFFIC SAFETY

(084/1130/2130)

	Appropriations	Amount
0000 Personnel Services		
0005	Salaries and Wages - on Payroll	$829,209
0039	For the Employment of Students as Trainees	5,000
0000 Personnel Services - Total*		**$834,209**
0100 Contractual Services		
0130	Postage	$250
0138	For Professional Services for Information Technology Maintenance	6,000
0140	For Professional and Technical Services and Other Third Party Benefit Agreements	101,000
0149	For Software Maintenance and Licensing	5,000
0159	Lease Purchase Agreements for Equipment and Machinery	6,700
0162	Repair/Maintenance of Equipment	14,486,360
0166	Dues, Subscriptions and Memberships	2,600
0169	Technical Meeting Costs	3,000
0178	Freight and Express Charges	500
0100 Contractual Services - Total*		**$14,611,410**
0200 Travel		
0229	Transportation and Expense Allowance	$300
0245	Reimbursement to Travelers	5,000
0270	Local Transportation	300
0200 Travel - Total*		**$5,600**
0300 Commodities and Materials		
0345	Apparatus and Instruments	$2,000
0348	Books and Related Material	1,100
0350	Stationery and Office Supplies	2,000
0300 Commodities and Materials - Total*		**$5,100**
Appropriation Total*		**$15,456,319**

0100 - Corporate Fund

084 - Chicago Department of Transportation

2130 - Division of Traffic Safety - Continued

POSITIONS AND SALARIES

Positions and Salaries

	Position	No	Rate
3130 - Traffic Safety			
9679	Deputy Commissioner	1	$125,400
9679	Deputy Commissioner	1	122,580
6255	Traffic Engineer V	1	105,720
6254	Traffic Engineer IV	1	110,064
6254	Traffic Engineer IV	1	73,440
1441	Coordinating Planner	1	73,212
0602	Principal Systems Programmer	1	92,712
0306	Assistant Director	1	116,844
0303	Administrative Assistant III	1	46,188
Section Position Total		**9**	**$866,160**
Position Total		**9**	**$866,160**
	Turnover		**(36,951)**
Position Net Total		**9**	**$829,209**

0100 - Corporate Fund

084 - Chicago Department of Transportation - Continued

2140 - DIVISION OF SIGN MANAGEMENT

(084/1140/2140)

	Appropriations	Amount
0000 Personnel Services		
0005	Salaries and Wages - on Payroll	$3,256,145
0012	Contract Wage Increment - Prevailing Rate	20,964
0015	Schedule Salary Adjustments	4,291
0020	Overtime	29,442
0000 Personnel Services - Total*		**$3,310,842**
0100 Contractual Services		
0130	Postage	$200
0140	For Professional and Technical Services and Other Third Party Benefit Agreements	400,000
0149	For Software Maintenance and Licensing	9,000
0159	Lease Purchase Agreements for Equipment and Machinery	5,540
0160	Repair or Maintenance of Property	5,500
0162	Repair/Maintenance of Equipment	8,250
0185	Waste Disposal Services	3,000
0188	Vehicle Tracking Service	4,667
0100 Contractual Services - Total*		**$436,157**
0300 Commodities and Materials		
0319	Clothing	$1,300
0340	Material and Supplies	461,283
0350	Stationery and Office Supplies	6,400
0362	Paints and Painting Supplies	40,000
0300 Commodities and Materials - Total*		**$508,983**
0400 Equipment		
0440	Machinery and Equipment	$2,800
0446	For the Purchase of Data Processing, Office Automation and Data Communication Hardware	5,000
0400 Equipment - Total*		**$7,800**
Appropriation Total*		**$4,263,782**

0100 - Corporate Fund
084 - Chicago Department of Transportation
2140 - Division of Sign Management - Continued
POSITIONS AND SALARIES

Positions and Salaries

	Position	No	Rate
3140 - Sign Management			
9679	Deputy Commissioner	1	$131,938
9534	Laborer	5	40.20H
8267	Foreman of Sign Shop	1	42.05H
8265	Foreman of Sign Hangers	1	34.66H
8263	Sign Hanger	17	32.09H
8263	Sign Hanger	5,200H	19.25H
8263	Sign Hanger	1	19.25H
8244	Foreman of Laborers	1	41.10H
6605	Blacksmith	1	45.93H
6295	Traffic Maintenance Supervisor	1	88,308
6254	Traffic Engineer IV	1	110,064
6137	Field Service Specialist II	1	54,972
6135	Field Service Director	1	113,412
4656	Sign Painter	6	37.45H
4654	Sign Painter Helper	2,773H	31.70H
0664	Data Entry Operator	1	44,088
0664	Data Entry Operator	1	37,980
0664	Data Entry Operator	1	31,872
0431	Clerk IV	1	55,536
0380	Director of Administration I	1	57,252
0303	Administrative Assistant III	1	46,188
	Schedule Salary Adjustments		4,291
Section Position Total		**44**	**$3,364,682**
3141 - Signs - Temporary Help			
8263	Sign Hanger		$19.25H
4656	Sign Painter		37.45H
4654	Sign Painter Helper		31.70H
Section Position Total			
Position Total		**44**	**$3,364,682**
	Turnover		**(104,246)**
Position Net Total		**44**	**$3,260,436**

0100 - Corporate Fund
084 - Chicago Department of Transportation - Continued
2145 - DIVISION OF PROJECT DEVELOPMENT

(084/1145/2145)

	Appropriations	Amount
0000 Personnel Services		
0005	Salaries and Wages - on Payroll	$3,236,261
0015	Schedule Salary Adjustments	3,274
0000 Personnel Services - Total*		**$3,239,535**
0100 Contractual Services		
0130	Postage	$500
0140	For Professional and Technical Services and Other Third Party Benefit Agreements	668,371
0149	For Software Maintenance and Licensing	14,000
0150	Publications and Reproduction - Outside Services to Be Expended with the Prior Approval of Graphics Services	950
0152	Advertising	2,250
0153	Promotions	2,000
0157	Rental of Equipment and Services	13,500
0159	Lease Purchase Agreements for Equipment and Machinery	23,254
0162	Repair/Maintenance of Equipment	8,932
0166	Dues, Subscriptions and Memberships	32,724
0169	Technical Meeting Costs	3,250
0178	Freight and Express Charges	200
0181	Mobile Communication Services	900
0190	Telephone - Non-Centrex Billings	14,600
0197	Telephone - Maintenance and Repair of Equipment and Voicemail	58
0100 Contractual Services - Total*		**$785,489**
0200 Travel		
0245	Reimbursement to Travelers	$5,950
0270	Local Transportation	50
0200 Travel - Total*		**$6,000**
0300 Commodities and Materials		
0312	Software Purchases	$15,000
0345	Apparatus and Instruments	8,200
0348	Books and Related Material	400
0350	Stationery and Office Supplies	8,300
0300 Commodities and Materials - Total*		**$31,900**
9100 Purposes as Specified		
9142	Ex-Offender/Re-Entry Initiatives	250,000
9100 Purposes as Specified - Total		**$250,000**
Appropriation Total*		**$4,312,924**

0100 - Corporate Fund

084 - Chicago Department of Transportation

2145 - Division of Project Development - Continued

POSITIONS AND SALARIES

Positions and Salaries

	Position	No	Rate
3245 - General Support			
9679	Deputy Commissioner	1	$130,380
1440	Coordinating Planner II	1	108,984
0810	Executive Secretary II	1	70,620
Section Position Total		**3**	**$309,984**
3246 - Programming and Planning			
2905	Coordinator of Grants Management	1	$92,592
1441	Coordinating Planner	1	101,664
1441	Coordinating Planner	1	100,656
1441	Coordinating Planner	1	96,720
1441	Coordinating Planner	1	93,876
1441	Coordinating Planner	1	91,128
1441	Coordinating Planner	1	88,440
1404	City Planner IV	1	92,388
0311	Projects Administrator	1	118,020
0303	Administrative Assistant III	1	73,440
Section Position Total		**10**	**$948,924**
3247 - Public Way Policy			
5615	Civil Engineer V	1	$120,312
5614	Civil Engineer IV	1	73,440
1606	Manager of Maps and Plats	1	68,220
1440	Coordinating Planner II	1	107,184
0620	GIS Analyst	2	60,384
0613	GIS Manager	1	91,128
0310	Project Manager	1	110,076
0302	Administrative Assistant II	1	38,376
	Schedule Salary Adjustments		834
Section Position Total		**9**	**$730,338**

0100 - Corporate Fund

084 - Chicago Department of Transportation

2145 - Division of Project Development

Positions and Salaries - Continued

	Position	No	Rate
3248 - Neighborhood Enhancement and Sustainable Development			
4248 - Livable Streets			
7946	Senior City Forester	2	$92,388
6145	Engineering Technician VI	1	61,032
5633	Project Director	1	112,284
5613	Civil Engineer III	1	100,776
Subsection Position Total		**5**	**$458,868**
4252 - Traffic Design			
6255	Traffic Engineer V	1	$87,564
6144	Engineering Technician V	1	101,592
6143	Engineering Technician IV	1	92,592
5632	Coordinating Engineer II	1	113,412
0311	Projects Administrator	1	99,036
Subsection Position Total		**5**	**$494,196**
4254 - Citywide Services			
3092	Program Director	1	$93,300
3092	Program Director	2	73,212
1912	Project Coordinator	1	81,192
0313	Assistant Commissioner	1	91,128
	Schedule Salary Adjustments		2,440
Subsection Position Total		**5**	**$414,484**
Section Position Total		**15**	**$1,367,548**
Position Total		**37**	**$3,356,794**
	Turnover		**(117,259)**
Position Net Total		**37**	**$3,239,535**

0100 - Corporate Fund
084 - Chicago Department of Transportation - Continued
2150 - DIVISION OF ELECTRICAL OPERATIONS

(084/1150/2150)

	Appropriations	Amount
0000 Personnel Services		
0005	Salaries and Wages - on Payroll	$8,029,324
0012	Contract Wage Increment - Prevailing Rate	75,840
0015	Schedule Salary Adjustments	3,519
0020	Overtime	148,775
0039	For the Employment of Students as Trainees	4,000
0000 Personnel Services - Total*		**$8,261,458**
0100 Contractual Services		
0130	Postage	$294
0149	For Software Maintenance and Licensing	7,000
0157	Rental of Equipment and Services	38,060
0159	Lease Purchase Agreements for Equipment and Machinery	22,583
0162	Repair/Maintenance of Equipment	28,398
0181	Mobile Communication Services	168,000
0188	Vehicle Tracking Service	68,975
0189	Telephone - Non-Centrex Billings	2,000
0190	Telephone - Non-Centrex Billings	42,000
0196	Data Circuits	64,300
0197	Telephone - Maintenance and Repair of Equipment and Voicemail	180
0100 Contractual Services - Total*		**$441,790**
0200 Travel		
0229	Transportation and Expense Allowance	16,000
0200 Travel - Total*		**$16,000**
0300 Commodities and Materials		
0319	Clothing	$5,600
0340	Material and Supplies	548,070
0350	Stationery and Office Supplies	8,955
0300 Commodities and Materials - Total*		**$562,625**
0400 Equipment		
0446	For the Purchase of Data Processing, Office Automation and Data Communication Hardware	21,000
0400 Equipment - Total*		**$21,000**
Appropriation Total*		**$9,302,873**

0100 - Corporate Fund
084 - Chicago Department of Transportation
2150 - Division of Electrical Operations - Continued
POSITIONS AND SALARIES

Positions and Salaries

	Position	No	Rate
3270 - Electrical Operations and Maintenance			
4270 - Electrical Administration			
9813	Managing Deputy Commissioner	1	$141,264
9679	Deputy Commissioner	1	127,824
8184	General Superintendent	1	110,076
1302	Administrative Services Officer II	1	97,056
Subsection Position Total		**4**	**$476,220**
Section Position Total		**4**	**$476,220**
3275 - Electrical Construction			
4280 - Electrical Construction Support			
9534	Laborer	20	$40.20H
9528	Laborer - Bureau of Electricity	1	40.20H
9410	Laborer - Apprentice	2	24.12H
8244	Foreman of Laborers	2	41.10H
8243	General Foreman of Laborers	1	44.59H
8185	Assistant General Superintendent	1	107,220
7185	Foreman of Motor Truck Drivers	1	37.56H
7184	Pool Motor Truck Driver	1	35.60H
7183	Motor Truck Driver	10	35.60H
6674	Machinist	1	46.35H
6613	Boiler Maker Welder	1	45.43H
5814	Electrical Engineer IV	1	73,440
5085	General Foreman of Linemen	2	10,036M
5083	Foreman of Lineman	7	53.90H
5082	Lineman Helper		38.14H
5081	Lineman	25	48.90H
5049	Superintendent of Electrical Operations	1	99,648
1310	Administrative Services Officer II - Excluded	1	85,008
	Schedule Salary Adjustments		3,519
Subsection Position Total		**78**	**$7,140,836**

0100 - Corporate Fund
084 - Chicago Department of Transportation
2150 - Division of Electrical Operations
Positions and Salaries - Continued

3275 - Electrical Construction - Continued

	Position	No	Rate
4283 - Temporary Electrical Construction Assistance			
9534	Laborer		$40.20H
9528	Laborer - Bureau of Electricity		40.20H
7184	Pool Motor Truck Driver		35.60H
7183	Motor Truck Driver		35.60H
7124	Equipment Dispatcher		36.22H
6674	Machinist		46.35H
6143	Engineering Technician IV		54,984
5814	Electrical Engineer IV		79,692
5813	Electrical Engineer III		72,264
5812	Electrical Engineer II		65,448
5085	General Foreman of Linemen		10,036M
5083	Foreman of Lineman		53.90H
5082	Lineman Helper		38.14H
5081	Lineman		48.90H
5049	Superintendent of Electrical Operations		98,000
4634	Painter		44.55H
4435	Cement Finisher		44.25H
1576	Chief Voucher Expediter		60,384
0429	Clerk II		31,536
0302	Administrative Assistant II		43,644
0190	Accounting Technician II		45,696
Subsection Position Total			
4285 - Asset Management			
9534	Laborer	3	$40.20H
1912	Project Coordinator	1	93,300
Subsection Position Total		**4**	**$344,148**
4286 - Electrical Construction Support - Reimbursable			
9534	Laborer	1	$40.20H
7184	Pool Motor Truck Driver	1	35.60H
5083	Foreman of Lineman	1	53.90H
5081	Lineman	1	48.90H
Subsection Position Total		**4**	**$371,488**
Section Position Total		**86**	**$7,856,472**
Position Total		**90**	**$8,332,692**
	Turnover		**(299,849)**
Position Net Total		**90**	**$8,032,843**

0100 - Corporate Fund

084 - Chicago Department of Transportation - Continued

2155 - DIVISION OF IN-HOUSE CONSTRUCTION

(084/1155/2155)

	Appropriations	Amount
0000 Personnel Services		
0005	Salaries and Wages - on Payroll	$11,200,569
0012	Contract Wage Increment - Prevailing Rate	77,005
0015	Schedule Salary Adjustments	3,498
0020	Overtime	1,648,000
0000 Personnel Services - Total*		**$12,929,072**
0100 Contractual Services		
0140	For Professional and Technical Services and Other Third Party Benefit Agreements	$25,000
0157	Rental of Equipment and Services	70,195
0159	Lease Purchase Agreements for Equipment and Machinery	4,488
0160	Repair or Maintenance of Property	50,000
0162	Repair/Maintenance of Equipment	30,149
0169	Technical Meeting Costs	150
0185	Waste Disposal Services	35,365
0188	Vehicle Tracking Service	7,155
0190	Telephone - Non-Centrex Billings	37,600
0197	Telephone - Maintenance and Repair of Equipment and Voicemail	2,650
0100 Contractual Services - Total*		**$262,752**
0200 Travel		
0229	Transportation and Expense Allowance	$1,200
0245	Reimbursement to Travelers	400
0200 Travel - Total*		**$1,600**
0300 Commodities and Materials		
0313	Cleaning and Sanitation Supplies	$2,000
0316	Gas - Bottled and Propane	16,000
0319	Clothing	5,900
0340	Material and Supplies	258,161
0350	Stationery and Office Supplies	2,000
0365	Electrical Supplies	21,100
0300 Commodities and Materials - Total*		**$305,161**
0400 Equipment		
0440	Machinery and Equipment	15,325
0400 Equipment - Total*		**$15,325**
Appropriation Total*		**$13,513,910**
Department Total		**$56,099,521**

0100 - Corporate Fund

084 - Chicago Department of Transportation

2155 - Division of In-House Construction - Continued

POSITIONS AND SALARIES

Positions and Salaries

	Position	No	Rate
3255 - Project Oversight			
8259	Assistant Superintendent of Pavement Repairs	1	$103,704
0323	Administrative Assistant III - Excluded	1	66,480
0311	Projects Administrator	1	114,552
0310	Project Manager	1	91,128
0303	Administrative Assistant III	1	76,932
Section Position Total		**5**	**$452,796**
3256 - Labor			
4262 - Bridges			
9411	Construction Laborer	10	$40.20H
9410	Laborer - Apprentice	2	24.12H
8246	Foreman of Construction Laborers	4	41.30H
8185	Assistant General Superintendent	1	117,660
7636	General Foreman of Hoisting Engineers	1	9,334M
7633	Hoisting Engineer	1	50.10H
7633	Hoisting Engineer	5	48.10H
7633	Hoisting Engineer	3	46.80H
7238	Coordinator of Bridge Operations	1	57,252
7235	Supervising Bridge Operator	2	84,384
7235	Supervising Bridge Operator	1	73,416
7230	Bridge Operator	11	76,896
7230	Bridge Operator	1	70,056
7230	Bridge Operator	13	66,900
7230	Bridge Operator	1	63,828
7230	Bridge Operator	6	60,972
7230	Bridge Operator	3	58,224
7230	Bridge Operator	6	52,536
7230	Bridge Operator	8	50,100
7230	Bridge Operator	2	45,672
7230	Bridge Operator		45,672
7185	Foreman of Motor Truck Drivers	2	37.56H
7183	Motor Truck Driver	5	35.60H
7177	Equipment Rental Coordinator		60,000
6681	Machinist - Apprentice	5,200H	23.18H
6680	General Foreman of Machinists	1	8,640.67M
6676	Foreman of Machinists		48.85H
6676	Foreman of Machinists	4	48.85H
6674	Machinist	5	46.35H
6142	Engineering Technician III		45,696
5814	Electrical Engineer IV		79,692
5636	Assistant Project Director		76,116
5616	Supervising Engineer		76,116
5615	Civil Engineer V		87,492
5614	Civil Engineer IV		79,692
5613	Civil Engineer III		72,264
5413	Landscape Architect		53,940
5042	General Foreman of Electrical Mechanics	1	9,030.67M
5042	General Foreman of Electrical Mechanics		9,030.67M
5040	Foreman of Electrical Mechanics		49.10H

0100 - Corporate Fund
084 - Chicago Department of Transportation
2155 - Division of In-House Construction
Positions and Salaries - Continued

4262 - Bridges - Continued

	Position	No	Rate
5035	Electrical Mechanic	1	46.10H
4856	Foreman of Sheet Metal Workers		46.47H
4856	Foreman of Sheet Metal Workers	1	46.47H
4855	Sheet Metal Worker	2	43.03H
4855	Sheet Metal Worker		43.03H
4838	General Foreman of Bridge and Structural Ironworkers	1	8,614.67M
4776	Foreman of Steamfitters	1	50.50H
4774	Steamfitter	2	47.50H
4756	Foreman of Plumbers	1	50.25H
4754	Plumber		49.50H
4754	Plumber	4	48.25H
4566	General Foreman of Construction Laborers	1	44.59H
4526	General Foreman of General Trades		9,507.33M
4526	General Foreman of General Trades	1	9,507.33M
4437	Foreman of Cement Finishers	1	46.25H
4435	Cement Finisher	1	44.25H
4405	Foreman of Bricklayers	1	49.37H
4401	Bricklayer	2,773H	44.88H
4401	Bricklayer	2	44.88H
4304	General Foreman of Carpenters	1	8,554M
4303	Foreman of Carpenters	8	47.85H
4301	Carpenter	5	45.35H
	Schedule Salary Adjustments		3,498
Subsection Position Total		**134**	**$11,117,012**
Section Position Total		**134**	**$11,117,012**

3259 - Temporary Help

9411	Construction Laborer		$40.20H
8246	Foreman of Construction Laborers		41.30H
4776	Foreman of Steamfitters		50.50H
4405	Foreman of Bricklayers		49.37H
Section Position Total			

Position Total	**139**	**$11,569,808**
Turnover		**(365,741)**
Position Net Total	**139**	**$11,204,067**

Department Position Total	**410**	**$35,340,966**
Turnover		**(1,158,347)**
Department Position Net Total	**410**	**$34,182,619**

0100 - Corporate Fund
099 - FINANCE GENERAL

(099/1005/2005)

Finance General represents cross-departmental expenses such as IT systems, employee benefits, contributions to employee pension funds, and long-term debt service payments.

	Appropriations	Amount
0000 Personnel Services		
0029	For Health Maintenance Organization Premiums (HMO) Provided to Eligible Employees and Their Families	$100,310,301
0039	For the Employment of Students as Trainees	298,400
0042	For the Costs of Claims and Administration for Hospital and Medical Care Provided to Eligible Employees, Provided However, That All Payments to the Independent Utilization Reviewer Shall Be Subject to the Approval of the Chairman of the Committee on the Budget and Government Operations	229,788,063
0043	For the Health Maintenance Organization Premiums or Cost of Claims and Administration for Hospital and Medical Care Provided to Police and Fire Departments' Sworn Personnel on Duty or Occupational Disease (Fire Department) Disability Pension and Their Dependents; and for the Spouses and Dependents of Police and Fire Departments' Sworn Personnel Killed or Fatally Injured in the Performance of Their Duties. (IL Rev. Stat. Chap. 108 1/2, Par. 22-306)	1,181,250
0045	For the Cost of Claims and Administration or Premiums for Term Life Insurance	2,433,867
0049	Claims and Costs of Administration Pursuant to the Workers' Compensation Act	40,000,000
0051	Claims Under Unemployment Insurance Act	3,696,024
0052	Costs of Claims and Administration for Hospital and Medical Care to Eligible Annuitants and Their Eligible Dependents	8,210,944
0056	For the Cost of Claims and Administration or Premiums for a Co-Insured Dental Plan for Employees	11,830,546
0070	Tuition Reimbursement and Educational Programs	205,000
0095	For Payment of Allowances of Money to Families or Dependents of Policemen or Firemen Fatally Injured While in the Performance of Their Duties	200,000
0096	For Paying the Salary of Any Sworn Member of the Police or Fire Department Killed in the Line of Duty for a Period of One Year Commencing From the Date of the Death of the Deceased Member of the Police or Fire Department to the Spouse of the Deceased Member of the Police or Fire Department, or in the Absence of a Spouse, to the Guardian or Person Standing in Loco Parentis of Dependent Minor Children, or in the Absence of a Spouse or Minor Children, to Dependent Parents Who Were Residents in the Deceased Member of the Police or Fire Department's Household at the Time of the Injury Which Resulted in His or Her Death	150,000
0000 Personnel Services - Total*		**$398,304,395**
0100 Contractual Services		
0135	For Delegate Agencies	$1,110,000
0138	For Professional Services for Information Technology Maintenance	31,143,681
0140	For Professional and Technical Services and Other Third Party Benefit Agreements	41,433,841
0142	Accounting and Auditing	1,820,000
0149	For Software Maintenance and Licensing	36,617
0170	Surety Bond Premiums	50,000
0172	For the Cost of Insurance Premiums and Expenses	1,804,948
0100 Contractual Services - Total*		**$77,399,087**
0300 Commodities and Materials		
0340	Material and Supplies	115,200
0300 Commodities and Materials - Total*		**$115,200**
0400 Equipment		
0424	Furniture and Furnishings	$800,000
0445	Technical and Scientific Equipment	812,000
0400 Equipment - Total*		**$1,612,000**

0100 - Corporate Fund
099 - Finance General - Continued

	Appropriations	Amount
0900 Financial Purposes as Specified		
0912	For Payment of Bonds	$15,478,572
0931	For the Payment of Tort and Non-Tort Judgments, Outside Counsel Expenses and Expert Costs, as approved by the Corporation Counsel	15,423,400
0934	Claims for Damages and Liabilities Against the City When Ordered Paid by the City Council	200,000
0991	To Provide for Matching and Supplementary Grant Funds Currently in Effect as well as New Grants	7,096,607
0900 Financial Purposes as Specified - Total		**$38,198,579**
9000 Purposes as Specified		
9027	For the City Contribution to Social Security Tax	$897,841
9076	City's Contribution to Medicare Tax	35,305,550
9000 Purposes as Specified - Total		**$36,203,391**
9100 Purposes as Specified		
9121	For Payment of Costs Associated with Lobbyist Activities on Behalf of the City of Chicago	$480,000
9176	West Nile Virus Program	425,000
9180	For World Business Chicago Program	1,000,000
9100 Purposes as Specified - Total		**$1,905,000**
9200 Purposes as Specified		
9257	Community Policing	1,500,000
9200 Purposes as Specified - Total		**$1,500,000**
9300 Reductions and Transfers of Appropriations		
9377	For Transfers to Debt Service	123,471,077
9300 Reductions and Transfers of Appropriations - Total		**$123,471,077**
9500 Purposes as Specified		
9540	For Payment of General Obligation Certificate	4,882,330
9500 Purposes as Specified - Total		**$4,882,330**
9600 Reimbursements		
9635	To Reimburse Midway Fund for Fire Department Salaries	$2,852,109
9636	To Reimburse Midway Fund for Fire Department Benefits	1,467,410
9638	For Corporate Fund Subsidy of Chicago Public Library	18,985,000
9600 Reimbursements - Total		**$23,304,519**

0100 - Corporate Fund

099 - Finance General - Continued

	Appropriations		Amount
9900 Pension Purposes as Specified			
9980	Municipal Fund Pension Allocation		$92,920,000
9981	Laborers' Fund Pension Allocation		12,544,000
9900 Pension Purposes as Specified - Total			**$105,464,000**
Appropriation Total*			**$812,359,578**
Fund Total			**$3,718,964,000**
Fund Position Total		**25,575**	**$2,149,608,562**
	Turnover		**(73,746,332)**
Fund Position Net Total		**25,575**	**$2,075,862,230**

0200 - Water Fund
003 - OFFICE OF INSPECTOR GENERAL

(003/1005/2005)

	Appropriations	Amount
0000 Personnel Services		
0005	Salaries and Wages - on Payroll	$1,001,932
0015	Schedule Salary Adjustments	7,461
0000 Personnel Services - Total*		**$1,009,393**
0100 Contractual Services		
0130	Postage	$683
0138	For Professional Services for Information Technology Maintenance	7,597
0140	For Professional and Technical Services and Other Third Party Benefit Agreements	40,442
0149	For Software Maintenance and Licensing	13,457
0154	For the Rental and Maintenance of Data Processing, Office Automation and Data Communications Hardware	10,031
0157	Rental of Equipment and Services	21,334
0159	Lease Purchase Agreements for Equipment and Machinery	2,437
0162	Repair/Maintenance of Equipment	132
0166	Dues, Subscriptions and Memberships	2,725
0169	Technical Meeting Costs	7,854
0181	Mobile Communication Services	4,501
0189	Telephone - Non-Centrex Billings	14,062
0100 Contractual Services - Total*		**$125,255**
0200 Travel		
0245	Reimbursement to Travelers	$558
0270	Local Transportation	1,615
0200 Travel - Total*		**$2,173**
0300 Commodities and Materials		
0320	Gasoline	$1,132
0340	Material and Supplies	1,608
0348	Books and Related Material	1,082
0350	Stationery and Office Supplies	4,498
0300 Commodities and Materials - Total*		**$8,320**
0700	**Contingencies**	**12,445**
Appropriation Total*		**$1,157,586**

0200 - Water Fund
003 - Office of Inspector General - Continued
POSITIONS AND SALARIES

Positions and Salaries

	Position	No	Rate
3010 - Operations			
1721	Senior Information Analyst - IG	1	$68,220
1719	Senior Forensic Data Analyst	1	87,312
0641	Forensic Data Analyst	1	73,212
	Schedule Salary Adjustments		2,660
Section Position Total		**3**	**$231,404**
3015 - Legal			
1368	Compliance Officer	1	$68,100
1262	Assistant Inspector General	1	102,084
1215	Chief Assistant Inspector General	1	114,552
	Schedule Salary Adjustments		942
Section Position Total		**3**	**$285,678**
3020 - Investigations			
1222	Investigator III - IG	1	$92,088
1222	Investigator III - IG	1	79,968
1222	Investigator III - IG	1	70,020
	Schedule Salary Adjustments		1,370
Section Position Total		**3**	**$243,446**
3027 - Audit and Program Review			
9659	Deputy Inspector General	1	$129,156
1125	Performance Analyst	1	68,100
1125	Performance Analyst	1	65,496
	Schedule Salary Adjustments		2,489
Section Position Total		**3**	**$265,241**
Position Total		**12**	**$1,025,769**
	Turnover		**(16,376)**
Position Net Total		**12**	**$1,009,393**

0200 - Water Fund
005 - OFFICE OF BUDGET AND MANAGEMENT

(005/1005/2005)

Appropriations		Amount
0000 Personnel Services		
0005	Salaries and Wages - on Payroll	124,080
0000 Personnel Services - Total*		**$124,080**
Appropriation Total*		**$124,080**

Positions and Salaries

Position		No	Rate
3050 - Revenue and Expenditure Analysis			
9656	Deputy Budget Director	1	$124,080
Section Position Total		**1**	**$124,080**
Position Total		**1**	**$124,080**

0200 - Water Fund
006 - DEPARTMENT OF INNOVATION AND TECHNOLOGY

(006/1005/2005)

	Appropriations	Amount
0100 Contractual Services		
0138	For Professional Services for Information Technology Maintenance	$1,234,000
0139	For Professional Services for Information Technology Development	869,500
0140	For Professional and Technical Services and Other Third Party Benefit Agreements	4,086,393
0149	For Software Maintenance and Licensing	123,827
0197	Telephone - Maintenance and Repair of Equipment and Voicemail	21,593
0100 Contractual Services - Total*		**$6,337,313**
Appropriation Total*		**$6,337,313**

0200 - Water Fund

027 - DEPARTMENT OF FINANCE

1005 - FINANCE / 2011 - CITY COMPTROLLER

(027/1005/2011)

	Appropriations	Amount
0100 Contractual Services		
0140	For Professional and Technical Services and Other Third Party Benefit Agreements	6,552
0100 Contractual Services - Total*		**$6,552**
Appropriation Total*		**$6,552**

0200 - Water Fund

027 - Department of Finance - Continued

1005 - Finance / 2012 - ACCOUNTING AND FINANCIAL REPORTING

(027/1005/2012)

Appropriations		Amount
0000 Personnel Services		
0005	Salaries and Wages - on Payroll	258,609
0000 Personnel Services - Total*		**$258,609**
Appropriation Total*		**$258,609**

Positions and Salaries

Position		No	Rate
3019 - Accounting and Financial Reporting			
4054 - Enterprise Auditing and Accounting			
0104	Accountant IV	1	$100,776
0103	Accountant III	1	87,492
0102	Accountant II	1	84,516
Subsection Position Total		**3**	**$272,784**
Section Position Total		**3**	**$272,784**
Position Total		**3**	**$272,784**
	Turnover		**(14,175)**
Position Net Total		**3**	**$258,609**

0200 - Water Fund
027 - Department of Finance - Continued
1005 - Finance / 2015 - FINANCIAL STRATEGY AND OPERATIONS

(027/1005/2015)

	Appropriations	Amount
0000 Personnel Services		
0005	Salaries and Wages - on Payroll	218,794
0000 Personnel Services - Total*		**$218,794**
0100 Contractual Services		
0140	For Professional and Technical Services and Other Third Party Benefit Agreements	$30,121
0149	For Software Maintenance and Licensing	6,777
0154	For the Rental and Maintenance of Data Processing, Office Automation and Data Communications Hardware	50,000
0166	Dues, Subscriptions and Memberships	4,476
0100 Contractual Services - Total*		**$91,374**
Appropriation Total*		**$310,168**

Positions and Salaries

	Position	No	Rate
3017 - Financial Operations			
4026 - Cash Management and Disbursements			
1501	Central Voucher Coordinator	1	$58,248
1501	Central Voucher Coordinator	1	38,376
0192	Auditor II	1	92,388
0190	Accounting Technician II	1	42,108
Subsection Position Total		**4**	**$231,120**
Section Position Total		**4**	**$231,120**
Position Total		**4**	**$231,120**
	Turnover		**(12,326)**
Position Net Total		**4**	**$218,794**

0200 - Water Fund

027 - Department of Finance - Continued

1005 - Finance / 2020 - REVENUE SERVICES AND OPERATIONS

(027/1005/2020)

	Appropriations	Amount
0000 Personnel Services		
0005	Salaries and Wages - on Payroll	$2,385,106
0020	Overtime	4,000
0000 Personnel Services - Total*		**$2,389,106**
0100 Contractual Services		
0125	Office and Building Services	$2,000
0130	Postage	1,356,890
0140	For Professional and Technical Services and Other Third Party Benefit Agreements	4,610,793
0156	Lock Box Rental	1,577
0159	Lease Purchase Agreements for Equipment and Machinery	18,542
0179	Messenger Service	445
0100 Contractual Services - Total*		**$5,990,247**
0300 Commodities and Materials		
0340	Material and Supplies	$3,400
0348	Books and Related Material	1,400
0350	Stationery and Office Supplies	27,387
0300 Commodities and Materials - Total*		**$32,187**
9400 Internal Transfers and Reimbursements		
9438	For Services Provided by the Department of Fleet and Facilities Management	30,000
9400 Internal Transfers and Reimbursements - Total		**$30,000**
Appropriation Total*		**$8,441,540**
Department Total		**$9,016,869**

0200 - Water Fund

027 - Department of Finance - Continued

1005 - Finance / 2020 - Revenue Services and Operations

POSITIONS AND SALARIES

Positions and Salaries

	Position	No	Rate
3154 - Payment Processing			
4641 - Cashiering			
0432	Supervising Clerk	1	$73,440
0432	Supervising Clerk	1	66,948
0235	Payment Services Representative	2	70,092
0235	Payment Services Representative	2	63,876
0235	Payment Services Representative	1	60,972
0235	Payment Services Representative	1	58,248
0235	Payment Services Representative	1	40,392
Subsection Position Total		**9**	**$567,936**
4642 - Reconciliation			
0144	Fiscal Policy Analyst	1	$84,324
0104	Accountant IV	1	100,776
0103	Accountant III	1	60,312
Subsection Position Total		**3**	**$245,412**
Section Position Total		**12**	**$813,348**

0200 - Water Fund
027 - Department of Finance
1005 - Finance / 2020 - Revenue Services and Operations
Positions and Salaries - Continued

	Position	No	Rate
3220 - Accounts Receivable			
4205 - Billing Exceptions and Escalation			
9684	Deputy Director	1	$120,444
0431	Clerk IV	2	66,948
0431	Clerk IV	1	47,844
0325	Supervisor of Customer Accounts	2	101,592
0320	Assistant to the Commissioner	1	77,484
0308	Staff Assistant	1	80,568
0308	Staff Assistant	1	76,932
0308	Staff Assistant	1	70,092
0216	Manager of Customer Services	1	97,740
0189	Accounting Technician I	2	70,092
0189	Accounting Technician I	2	66,948
0189	Accounting Technician I	1	63,876
0189	Accounting Technician I	1	60,972
0189	Accounting Technician I	1	58,248
0189	Accounting Technician I	1	38,376
0167	Manager of Revenue Collections	1	99,780
0167	Manager of Revenue Collections	1	92,820
0101	Accountant I	1	49,704
Subsection Position Total		**22**	**$1,646,040**
Section Position Total		**22**	**$1,646,040**
Position Total		**34**	**$2,459,388**
	Turnover		**(74,282)**
Position Net Total		**34**	**$2,385,106**
Department Position Total		**41**	**$2,963,292**
	Turnover		**(100,783)**
Department Position Net Total		**41**	**$2,862,509**

0200 - Water Fund
028 - CITY TREASURER

(028/1005/2005)

	Appropriations	Amount
0000 Personnel Services		
0005	Salaries and Wages - on Payroll	310,308
0000 Personnel Services - Total*		**$310,308**
0100 Contractual Services		
0138	For Professional Services for Information Technology Maintenance	$50,000
0139	For Professional Services for Information Technology Development	45,238
0140	For Professional and Technical Services and Other Third Party Benefit Agreements	46,582
0100 Contractual Services - Total*		**$141,820**
Appropriation Total*		**$452,128**

Positions and Salaries

	Position	No	Rate
3010 - Portfolio Management			
9676	Assistant City Treasurer	1	$110,076
9676	Assistant City Treasurer	1	87,576
Section Position Total		**2**	**$197,652**
3020 - Administration			
0340	Assistant to the City Treasurer	1	$66,300
Section Position Total		**1**	**$66,300**
3025 - Economic Development			
1430	Policy Analyst	1	$46,356
Section Position Total		**1**	**$46,356**
Position Total		**4**	**$310,308**

0200 - Water Fund
031 - DEPARTMENT OF LAW

(031/1005/2005)

	Appropriations	Amount
0000 Personnel Services		
0005	Salaries and Wages - on Payroll	$1,400,303
0020	Overtime	920
0039	For the Employment of Students as Trainees	437
0000 Personnel Services - Total*		**$1,401,660**
0100 Contractual Services		
0130	Postage	$2,471
0138	For Professional Services for Information Technology Maintenance	13,473
0140	For Professional and Technical Services and Other Third Party Benefit Agreements	52,174
0141	Appraisals	1,000
0143	Court Reporting	55,900
0145	Legal Expenses	13,320
0149	For Software Maintenance and Licensing	6,900
0150	Publications and Reproduction - Outside Services to Be Expended with the Prior Approval of Graphics Services	345
0157	Rental of Equipment and Services	2,758
0159	Lease Purchase Agreements for Equipment and Machinery	5,946
0162	Repair/Maintenance of Equipment	142
0166	Dues, Subscriptions and Memberships	6,770
0169	Technical Meeting Costs	1,748
0178	Freight and Express Charges	806
0181	Mobile Communication Services	1,380
0190	Telephone - Non-Centrex Billings	6,992
0191	Telephone - Relocations of Phone Lines	100
0197	Telephone - Maintenance and Repair of Equipment and Voicemail	392
0100 Contractual Services - Total*		**$172,617**
0200 Travel		
0229	Transportation and Expense Allowance	$373
0245	Reimbursement to Travelers	4,133
0270	Local Transportation	1,606
0200 Travel - Total*		**$6,112**
0300 Commodities and Materials		
0348	Books and Related Material	$1,023
0350	Stationery and Office Supplies	5,771
0300 Commodities and Materials - Total*		**$6,794**
9400 Internal Transfers and Reimbursements		
9438	For Services Provided by the Department of Fleet and Facilities Management	1,176
9400 Internal Transfers and Reimbursements - Total		**$1,176**
Appropriation Total*		**$1,588,359**

0200 - Water Fund
031 - Department of Law - Continued
POSITIONS AND SALARIES

Positions and Salaries

	Position	No	Rate
3019 - Torts			
4002 - Water Torts			
1643	Assistant Corporation Counsel	1	$66,936
1641	Assistant Corporation Counsel Supervisor - Senior	1	122,352
1641	Assistant Corporation Counsel Supervisor - Senior	1	103,704
1641	Assistant Corporation Counsel Supervisor - Senior	1	92,352
Subsection Position Total		**4**	**$385,344**
Section Position Total		**4**	**$385,344**
3022 - Employment Litigation			
4007 - Water Employment Litigation			
1643	Assistant Corporation Counsel	1	$72,312
1643	Assistant Corporation Counsel	1	60,084
Subsection Position Total		**2**	**$132,396**
Section Position Total		**2**	**$132,396**
3028 - Labor			
4012 - Water Labor			
1643	Assistant Corporation Counsel	1	$60,084
1641	Assistant Corporation Counsel Supervisor - Senior	1	98,592
1611	Case Analyst - Law	1	85,008
Subsection Position Total		**3**	**$243,664**
Section Position Total		**3**	**$243,684**
3039 - Investigations and Prosecutions			
4039 - Legal Information			
1652	Chief Assistant Corporation Counsel	1	$127,068
1643	Assistant Corporation Counsel	1	65,112
1641	Assistant Corporation Counsel Supervisor - Senior	1	94,008
1641	Assistant Corporation Counsel Supervisor - Senior	1	89,160
Subsection Position Total		**4**	**$375,346**
Section Position Total		**4**	**$375,348**
3249 - Collections, Ownership and Administrative Litigation			
1650	Deputy Corporation Counsel	1	$139,812
1643	Assistant Corporation Counsel	1	60,084
Section Position Total		**2**	**$199,896**
3644 - Finance and Economic Development			
1641	Assistant Corporation Counsel Supervisor - Senior	1	$118,752
Section Position Total		**1**	**$118,752**
Position Total		**16**	**$1,455,420**
	Turnover		**(55,117)**
Position Net Total		**16**	**$1,400,303**

0200 - Water Fund
033 - DEPARTMENT OF HUMAN RESOURCES

(033/1005/2005)

	Appropriations	Amount
0000 Personnel Services		
0005	Salaries and Wages - on Payroll	235,392
0000 Personnel Services - Total*		**$235,392**
0100 Contractual Services		
0140	For Professional and Technical Services and Other Third Party Benefit Agreements	3,808
0100 Contractual Services - Total*		**$3,808**
0300 Commodities and Materials		
0350	Stationery and Office Supplies	208
0300 Commodities and Materials - Total*		**$208**
9000 Purposes as Specified		
9067	For Physical Exams	28,584
9000 Purposes as Specified - Total		**$28,584**
Appropriation Total*		**$267,992**

Positions and Salaries

	Position	No	Rate
3040 - Employment Services, Hiring and Compensation			
4045 - Hiring Classification			
1370	Testing Administrator	1	$52,320
Subsection Position Total		**1**	**$52,320**
Section Position Total		**1**	**$52,320**
3720 - Employment Services, Hiring and Compensation			
1380	Recruiter	1	$95,580
1380	Recruiter	1	87,492
Section Position Total		**2**	**$183,072**
Position Total		**3**	**$235,392**

0200 - Water Fund

035 - DEPARTMENT OF PROCUREMENT SERVICES

(035/1005/2005)

	Appropriations	Amount
0000 Personnel Services		
0005	Salaries and Wages - on Payroll	$184,543
0015	Schedule Salary Adjustments	1,103
0000 Personnel Services - Total*		**$185,646**
Appropriation Total*		**$185,646**

Positions and Salaries

	Position	No	Rate
3012 - Contract Management			
4120 - Construction			
1507	Procurement Specialist	1	$61,032
Subsection Position Total		**1**	**$61,032**
4126 - Commodities			
1507	Procurement Specialist	1	$69,384
Subsection Position Total		**1**	**$69,384**
Section Position Total		**2**	**$130,416**
3022 - Certification and Compliance			
1504	Certification/Compliance Officer	1	$60,312
	Schedule Salary Adjustments		1,103
Section Position Total		**1**	**$61,415**
Position Total		**3**	**$191,831**
	Turnover		**(6,185)**
Position Net Total		**3**	**$185,646**

0200 - Water Fund

038 - DEPARTMENT OF FLEET AND FACILITY MANAGEMENT

1005 - FLEET AND FACILITY MANAGEMENT / 2126 - BUREAU OF FACILITY MANAGEMENT

2126 - BUREAU OF FACILITY MANAGEMENT

(038/1005/2126)

	Appropriations	Amount
0100 Contractual Services		
0125	Office and Building Services	131,885
0100 Contractual Services - Total*		**$131,885**
0300 Commodities and Materials		
0313	Cleaning and Sanitation Supplies	6,274
0300 Commodities and Materials - Total*		**$6,274**
Appropriation Total*		**$138,159**

0200 - Water Fund

038 - Department of Fleet and Facility Management - Continued

1005 - Fleet and Facility Management / 2131 - BUREAU OF ASSET MANAGEMENT

2131 - BUREAU OF ASSET MANAGEMENT

(038/1005/2131)

	Appropriations	Amount
0100 Contractual Services		
0140	For Professional and Technical Services and Other Third Party Benefit Agreements	$122,206
0155	Rental of Property	354,906
0100 Contractual Services - Total*		**$477,112**
0300 Commodities and Materials		
0315	Motor Vehicle Diesel Fuel	$1,282,257
0320	Gasoline	140,531
0322	Natural Gas	9,883,077
0331	Electricity	11,936,091
0300 Commodities and Materials - Total*		**$23,241,956**
Appropriation Total*		**$23,719,068**

0200 - Water Fund

038 - Department of Fleet and Facility Management - Continued

1005 - Fleet and Facility Management / 2140 - BUREAU OF FLEET OPERATIONS

2140 - BUREAU OF FLEET OPERATIONS

(038/1005/2140)

	Appropriations	Amount
0000 Personnel Services		
0005	Salaries and Wages - on Payroll	$4,263,336
0012	Contract Wage Increment - Prevailing Rate	33,052
0020	Overtime	120,000
0000 Personnel Services - Total*		**$4,416,388**
0100 Contractual Services		
0140	For Professional and Technical Services and Other Third Party Benefit Agreements	$398,930
0149	For Software Maintenance and Licensing	12,883
0160	Repair or Maintenance of Property	65,800
0161	Operation, Repair or Maintenance of Facilities	50,000
0176	Maintenance and Operation - City Owned Vehicles	219,516
0100 Contractual Services - Total*		**$747,129**
0300 Commodities and Materials		
0360	Repair Parts and Material	1,465,798
0300 Commodities and Materials - Total*		**$1,465,798**
Appropriation Total*		**$6,629,315**
Department Total		**$30,486,542**

0200 - Water Fund

038 - Department of Fleet and Facility Management - Continued

1005 - Fleet and Facility Management / 2140 - Bureau of Fleet Operations

POSITIONS AND SALARIES

Positions and Salaries

	Position	No	Rate
3222 - Fleet Operations - Water			
9534	Laborer	1	$40.20H
7638	Hoisting Engineer - Mechanic	11	52.10H
7635	Foreman of Hoisting Engineers	1	53.10H
7186	Motor Truck Driver - Tire Repair	2	36.13H
7183	Motor Truck Driver	3	35.60H
7164	Garage Attendant	4	23.31H
7136	Servicewriter	2	70,056
6679	Foreman of Machinists - Automotive	2	48.85H
6673	Machinist - Automotive	14	46.35H
6605	Blacksmith	2	45.43H
5034	Electrical Mechanic - Automotive	3	46.10H
0432	Supervising Clerk	1	84,420
0431	Clerk IV	1	70,092
0431	Clerk IV	1	38,376
0308	Staff Assistant	1	88,344
Section Position Total		**49**	**$4,403,421**
Position Total		**49**	**$4,403,421**
	Turnover		**(140,085)**
Position Net Total		**49**	**$4,263,336**
Department Position Total		**49**	**$4,403,421**
	Turnover		**(140,085)**
Department Position Net Total		**49**	**$4,263,336**

0200 - Water Fund
067 - DEPARTMENT OF BUILDINGS

(067/1005/2005)

	Appropriations	Amount
0000 Personnel Services		
0005	Salaries and Wages - on Payroll	$2,419,611
0012	Contract Wage Increment - Prevailing Rate	23,598
0000 Personnel Services - Total*		**$2,443,209**
0100 Contractual Services		
0181	Mobile Communication Services	24,266
0100 Contractual Services - Total*		**$24,266**
0200 Travel		
0229	Transportation and Expense Allowance	17,000
0200 Travel - Total*		**$17,000**
0300 Commodities and Materials		
0350	Stationery and Office Supplies	3,008
0300 Commodities and Materials - Total*		**$3,008**
Appropriation Total*		**$2,487,483**

Positions and Salaries

	Position	No	Rate
3016 - Code Enforcement			
4272 - Strategic Task Force			
2231	Plumbing Inspector	3	$8,542.50M
Subsection Position Total		**3**	**$307,530**
Section Position Total		**3**	**$307,530**
3025 - Technical Inspections			
4110 - Plumbing Code Compliance Inspection			
2233	Plumbing Inspector - In Charge	1	$8,712.50M
2231	Plumbing Inspector	11	8,542.50M
0302	Administrative Assistant II	1	60,972
Subsection Position Total		**13**	**$1,293,132**
Section Position Total		**13**	**$1,293,132**
3215 - Plan Review			
2231	Plumbing Inspector	8	$8,542.50M
0308	Staff Assistant	1	84,420
Section Position Total		**9**	**$904,500**
Position Total		**25**	**$2,505,162**
	Turnover		**(85,551)**
Position Net Total		**25**	**$2,419,611**

0200 - Water Fund
088 - DEPARTMENT OF WATER MANAGEMENT
2005 - COMMISSIONER'S OFFICE

(088/1005/2005)

The Department of Water Management (DWM) is responsible for the delivery of fresh, pure water to Chicago residents and suburban communities. The DWM also transmits waste water from homes and businesses along with storm water runoff from streets to the Water Reclamation system. Operations rely on a network of purification plants, tunnels, pumping stations, structures, and water and sewer mains; all of which are built and maintained by the DWM.

	Appropriations	Amount
0000 Personnel Services		
0005	Salaries and Wages - on Payroll	$4,619,651
0012	Contract Wage Increment - Prevailing Rate	28,967
0015	Schedule Salary Adjustments	5,287
0020	Overtime	82,000
0000 Personnel Services - Total*		**$4,735,905**
0100 Contractual Services		
0130	Postage	$200,000
0140	For Professional and Technical Services and Other Third Party Benefit Agreements	3,209,678
0150	Publications and Reproduction - Outside Services to Be Expended with the Prior Approval of Graphics Services	71,900
0161	Operation, Repair or Maintenance of Facilities	36,000
0162	Repair/Maintenance of Equipment	466,675
0166	Dues, Subscriptions and Memberships	438,000
0169	Technical Meeting Costs	22,500
0181	Mobile Communication Services	12,500
0189	Telephone - Non-Centrex Billings	12,200
0190	Telephone - Non-Centrex Billings	300,000
0196	Data Circuits	501,700
0197	Telephone - Maintenance and Repair of Equipment and Voicemail	40,580
0100 Contractual Services - Total*		**$5,311,733**
0200 Travel		
0245	Reimbursement to Travelers	18,450
0200 Travel - Total*		**$18,450**
0300 Commodities and Materials		
0340	Material and Supplies	$334,250
0348	Books and Related Material	500
0350	Stationery and Office Supplies	14,500
0300 Commodities and Materials - Total*		**$349,250**
0400 Equipment		
0424	Furniture and Furnishings	$9,000
0440	Machinery and Equipment	101,000
0400 Equipment - Total*		**$110,000**
Appropriation Total*		**$10,525,338**

0200 - Water Fund
088 - Department of Water Management
2005 - Commissioner's Office - Continued
POSITIONS AND SALARIES

Positions and Salaries

	Position	No	Rate
3003 - Agency Management			
9988	Commissioner of Water Management	1	$169,512
9813	Managing Deputy Commissioner	1	148,380
9813	Managing Deputy Commissioner	1	137,052
9679	Deputy Commissioner	1	119,196
9660	First Deputy Commissioner	1	154,428
0318	Assistant to the Commissioner	1	70,620
Section Position Total		**6**	**$799,188**
3005 - Management Support			
5535	Water Research Specialist	1	$80,616
1694	Director of Legal Services	1	131,676
0321	Assistant to the Commissioner	1	74,688
0320	Assistant to the Commissioner	1	70,620
0313	Assistant Commissioner	1	104,364
0311	Projects Administrator	1	101,676
	Schedule Salary Adjustments		2,168
Section Position Total		**6**	**$565,808**
3010 - Public Relations			
0705	Director Public Affairs	1	$105,816
0703	Public Relations Rep III	1	55,644
0303	Administrative Assistant III	1	70,092
Section Position Total		**3**	**$231,552**
3015 - Cost Recovery			
6145	Engineering Technician VI	1	$61,032
1646	Attorney	1	87,348
Section Position Total		**2**	**$148,380**
3075 - Safety and Security			
6328	Watchman	76,960H	$21.98H
6328	Watchman	11	21.98H
6305	Safety Specialist	1	92,568
6305	Safety Specialist	1	88,320
6305	Safety Specialist	1	80,532
6305	Safety Specialist	1	54,972
4218	Coordinator of Security Services	1	54,636
0320	Assistant to the Commissioner	1	93,300
0303	Administrative Assistant III	2	84,420
0302	Administrative Assistant II	1	70,092
0289	Safety Administrator	1	94,560
	Schedule Salary Adjustments		3,119
Section Position Total		**21**	**$2,995,422**
Position Total		**38**	**$4,740,350**
	Turnover		**(115,412)**
Position Net Total		**38**	**$4,624,938**

0200 - Water Fund
088 - Department of Water Management - Continued
2010 - BUREAU OF ADMINISTRATIVE SUPPORT

(088/1010/2010)

	Appropriations	Amount
0000 Personnel Services		
0005	Salaries and Wages - on Payroll	$3,841,069
0015	Schedule Salary Adjustments	17,291
0020	Overtime	800,000
0000 Personnel Services - Total*		**$4,658,360**
0100 Contractual Services		
0140	For Professional and Technical Services and Other Third Party Benefit Agreements	$89,452
0149	For Software Maintenance and Licensing	80,000
0154	For the Rental and Maintenance of Data Processing, Office Automation and Data Communications Hardware	90,000
0159	Lease Purchase Agreements for Equipment and Machinery	139,375
0168	Educational Development through Cooperative Education Program and Apprenticeship Program	10,000
0169	Technical Meeting Costs	5,000
0191	Telephone - Relocations of Phone Lines	5,000
0100 Contractual Services - Total*		**$418,827**
0200 Travel		
0245	Reimbursement to Travelers	2,500
0200 Travel - Total*		**$2,500**
0300 Commodities and Materials		
0350	Stationery and Office Supplies	31,600
0300 Commodities and Materials - Total*		**$31,600**
0400 Equipment		
0446	For the Purchase of Data Processing, Office Automation and Data Communication Hardware	100,930
0400 Equipment - Total*		**$100,930**
9400 Internal Transfers and Reimbursements		
9438	For Services Provided by the Department of Fleet and Facilities Management	82,500
9400 Internal Transfers and Reimbursements - Total		**$82,500**
Appropriation Total*		**$5,294,717**

0200 - Water Fund
088 - Department of Water Management
2010 - Bureau of Administrative Support - Continued
POSITIONS AND SALARIES

Positions and Salaries

	Position	No	Rate
3048 - Agency Management			
0313	Assistant Commissioner	1	$95,772
Section Position Total		**1**	**$95,772**
3060 - Purchasing			
9679	Deputy Commissioner	1	$119,196
1805	Stockhandler		28,704
1588	Procurement Control Officer	1	60,972
1580	Supervisor of Contracts	1	87,576
1572	Chief Contract Expediter	1	97,056
1522	Principal Purchase Contract Administrator	1	52,176
0345	Contracts Coordinator	1	68,220
	Schedule Salary Adjustments		2,040
Section Position Total		**6**	**$487,236**

0200 - Water Fund

088 - Department of Water Management

2010 - Bureau of Administrative Support

Positions and Salaries - Continued

	Position	No	Rate
3065 - Personnel/Payroll/Labor Relations			
8301	Caulker		$48.25H
7775	Stationary Fireman		33.56H
7743	Operating Engineer - Group A		47.44H
7741	Operating Engineer - Group C		45.07H
7633	Hoisting Engineer		48.10H
7183	Motor Truck Driver		35.60H
6672	Water Meter Machinist		40.70H
6671	Water Meter Machinist - Trainee		35.25H
6143	Engineering Technician IV		54,984
5630	Coordinating Engineer I		83,100
5033	Electrical Mechanic B		46.10H
4774	Steamfitter		47.50H
4754	Plumber		48.25H
4634	Painter		44.55H
4223	Custodial Worker		13.75H
2317	Water Quality Inspector		37,980
1811	Storekeeper		33,024
1327	Supervisor of Personnel Administration	1	68,220
1303	Administrative Services Officer I - Excluded	1	77,484
1303	Administrative Services Officer I - Excluded	2	70,620
1303	Administrative Services Officer I - Excluded	1	47,532
0450	Clerk IV (Timekeeper)	2	76,932
0450	Clerk IV (Timekeeper)	1	73,440
0450	Clerk IV (Timekeeper)	2	70,092
0450	Clerk IV (Timekeeper)	4	66,948
0429	Clerk II		31,536
0379	Director of Administration	1	103,704
0366	Staff Assistant - Excluded	1	68,556
0366	Staff Assistant - Excluded	1	66,480
0313	Assistant Commissioner	1	114,552
0304	Assistant to Commissioner	1	68,220
0235	Payment Services Representative		41,640
0170	Chief Timekeeper - Laborer	1	60,372
0134	Financial Analyst	1	57,252
	Schedule Salary Adjustments		11,465
Section Position Total		**21**	**$1,520,357**
3071 - Information Technology			
0699	Manager of Systems Development	1	$84,156
0625	Chief Programmer/Analyst	1	119,124
Section Position Total		**2**	**$203,280**

0200 - Water Fund

088 - Department of Water Management

2010 - Bureau of Administrative Support

Positions and Salaries - Continued

	Position	No	Rate
3072 - Finance			
0832	Personal Computer Operator II	1	$63,876
0432	Supervising Clerk	1	70,092
0431	Clerk IV	2	70,092
0431	Clerk IV	1	63,876
0431	Clerk IV	1	38,376
0313	Assistant Commissioner	1	114,300
0303	Administrative Assistant III	1	46,188
0302	Administrative Assistant II	2	70,092
0302	Administrative Assistant II	1	66,948
0302	Administrative Assistant II	1	38,376
0190	Accounting Technician II	1	42,108
0189	Accounting Technician I	1	38,376
0187	Director of Accounting	1	115,932
0184	Accounting Technician III	1	76,932
0134	Financial Analyst	1	85,008
0126	Financial Officer	1	112,284
0120	Supervisor of Accounting	1	79,968
0117	Assistant Director of Finance	1	103,704
0104	Accountant IV	1	100,776
0104	Accountant IV	2	66,588
0103	Accountant III	1	60,312
	Schedule Salary Adjustments		3,786
Section Position Total		**24**	**$1,734,762**
Position Total		**54**	**$4,041,407**
	Turnover		**(183,047)**
Position Net Total		**54**	**$3,858,360**

0200 - Water Fund
088 - Department of Water Management - Continued
2015 - BUREAU OF ENGINEERING SERVICES

(088/1015/2015)

	Appropriations	Amount
0000 Personnel Services		
0005	Salaries and Wages - on Payroll	$4,465,678
0012	Contract Wage Increment - Prevailing Rate	24,977
0020	Overtime	13,000
0000 Personnel Services - Total*		**$4,503,655**
0100 Contractual Services		
0140	For Professional and Technical Services and Other Third Party Benefit Agreements	$1,800,000
0144	Engineering and Architecture	1,500,000
0162	Repair/Maintenance of Equipment	2,500
0169	Technical Meeting Costs	9,000
0100 Contractual Services - Total*		**$3,311,500**
0200 Travel		
0229	Transportation and Expense Allowance	$42,000
0245	Reimbursement to Travelers	4,500
0200 Travel - Total*		**$46,500**
0300 Commodities and Materials		
0340	Material and Supplies	$40,000
0345	Apparatus and Instruments	4,000
0348	Books and Related Material	1,250
0350	Stationery and Office Supplies	20,000
0300 Commodities and Materials - Total*		**$65,250**
0400 Equipment		
0424	Furniture and Furnishings	3,500
0400 Equipment - Total*		**$3,500**
Appropriation Total*		**$7,930,405**

0200 - Water Fund
088 - Department of Water Management
2015 - Bureau of Engineering Services - Continued
POSITIONS AND SALARIES

Positions and Salaries

	Position	No	Rate
3103 - Agency Management			
9679	Deputy Commissioner	1	$129,096
0308	Staff Assistant	1	70,092
Section Position Total		**2**	**$199,188**
3105 - Capital Planning			
6054	Mechanical Engineer IV	1	$110,064
5632	Coordinating Engineer II	1	120,408
5630	Coordinating Engineer I	1	108,984
Section Position Total		**3**	**$339,456**
3110 - Engineering Services			
5693	Chief Water Engineer	1	$125,316
5689	Water Conservation Engineer	1	106,848
5615	Civil Engineer V	1	97,692
5611	Maneging Engineer - Water Department	1	113,412
1191	Contracts Administrator	1	119,196
0302	Administrative Assistant II	1	66,948
0123	Fiscal Administrator	1	92,040
Section Position Total		**7**	**$721,452**
3116 - Inspections Services			
4001 - Water Inspection Services			
2237	Chief Plumbing Inspector	1	$10,455M
2235	Assistant Chief Plumbing Inspector	1	9,235.25M
2233	Plumbing Inspector - In Charge	3	8,712.50M
2231	Plumbing Inspector	19	8,542.50M
0832	Personal Computer Operator II	1	58,248
0430	Clerk III	1	58,248
0303	Administrative Assistant III	1	84,420
Subsection Position Total		**27**	**$2,698,539**
Section Position Total		**27**	**$2,698,539**
3121 - Design and Construction Services			
4003 - Water Design and Construction Services			
6145	Engineering Technician VI	1	$111,492
6144	Engineering Technician V	1	92,592
5630	Coordinating Engineer I	1	113,412
5630	Coordinating Engineer I	2	108,984
5614	Civil Engineer IV	1	110,064
5612	Civil Engineer II	1	60,312
Subsection Position Total		7	**$705,840**
Section Position Total		**7**	**$705,840**
Position Total		**46**	**$4,664,475**
	Turnover		**(198,797)**
Position Net Total		**46**	**$4,465,678**

0200 - Water Fund

088 - Department of Water Management - Continued

2020 - BUREAU OF WATER SUPPLY

(088/1020/2020)

	Appropriations	Amount
0000 Personnel Services		
0005	Salaries and Wages - on Payroll	$52,461,388
0012	Contract Wage Increment - Prevailing Rate	577,319
0015	Schedule Salary Adjustments	34,278
0020	Overtime	4,018,673
0000 Personnel Services - Total*		**$57,091,658**
0100 Contractual Services		
0125	Office and Building Services	$342,000
0140	For Professional and Technical Services and Other Third Party Benefit Agreements	100,000
0148	Testing and Inspecting	313,000
0157	Rental of Equipment and Services	191,000
0160	Repair or Maintenance of Property	1,406,800
0162	Repair/Maintenance of Equipment	5,767,500
0169	Technical Meeting Costs	213,800
0100 Contractual Services - Total*		**$8,334,100**
0200 Travel		
0245	Reimbursement to Travelers	5,293
0200 Travel - Total*		**$5,293**
0300 Commodities and Materials		
0314	Fuel Oil	$390,000
0340	Material and Supplies	1,943,800
0342	Drugs, Medicine and Chemical Materials	14,625,967
0345	Apparatus and Instruments	350,000
0348	Books and Related Material	6,000
0350	Stationery and Office Supplies	66,000
0360	Repair Parts and Material	1,453,687
0300 Commodities and Materials - Total*		**$18,835,454**
0400 Equipment		
0401	Tools Less Than or Equal to $100/Unit	$18,200
0402	Tools Greater Than $100/Unit	15,500
0410	Equipment for Buildings	175,000
0424	Furniture and Furnishings	2,000
0440	Machinery and Equipment	737,800
0445	Technical and Scientific Equipment	436,000
0450	Vehicles	360,000
0400 Equipment - Total*		**$1,744,500**
9400 Internal Transfers and Reimbursements		
9484	For Services Provided by the Chicago Department of Transportation	100,000
9400 Internal Transfers and Reimbursements - Total		**$100,000**
Appropriation Total*		**$86,111,005**

0200 - Water Fund

088 - Department of Water Management

2020 - Bureau of Water Supply - Continued

POSITIONS AND SALARIES

Positions and Salaries

	Position	No	Rate
3203 - Agency Management			
9679	Deputy Commissioner	1	$129,096
9679	Deputy Commissioner	1	119,196
0831	Personal Computer Operator III	1	70,092
0665	Senior Data Entry Operator	1	53,076
0431	Clerk IV	1	60,972
0313	Assistant Commissioner	1	107,904
0313	Assistant Commissioner	1	96,732
0302	Administrative Assistant II	1	70,092
0302	Administrative Assistant II	1	63,876
0155	Manager of Audit and Internal Controls	1	121,596
Section Position Total		**10**	**$892,632**
3205 - Water Quality			
5814	Electrical Engineer IV	1	$73,440
5648	Water Quality Manager	1	116,844
5647	Director of Water Quality Surveillance	1	105,792
5644	Sanitary Engineer IV	1	110,064
5644	Sanitary Engineer IV	1	73,440
5643	Sanitary Engineer III	2	100,776
5643	Sanitary Engineer III	1	79,692
5643	Sanitary Engineer III	1	66,588
5642	Sanitary Engineer II	2	63,480
5642	Sanitary Engineer II	6	60,312
5534	Water Chemist IV	1	66,588
5533	Water Chemist III	1	92,388
5533	Water Chemist III	2	60,312
5532	Water Chemist II	2	84,516
5532	Water Chemist II	2	72,264
5532	Water Chemist II	1	57,648
5532	Water Chemist II	3	54,768
5529	Chief Water Chemist	1	99,768
4754	Plumber	1	48.25H
3179	Microbiologist IV	1	100,776
3178	Microbiologist III	3	92,388
3177	Microbiologist II	1	84,516
3177	Microbiologist II	2	72,264
3154	Director of Water Purification Laboratories	1	111,192
3130	Laboratory Technician	1	76,932
3130	Laboratory Technician	1	66,948
3108	Chief Microbiologist	1	95,580
2318	Water Quality Inspector - in Charge	1	39,480
2317	Water Quality Inspector	2	63,876
2317	Water Quality Inspector	1	58,248
	Schedule Salary Adjustments		11,464
Section Position Total		**46**	**$3,526,064**

0200 - Water Fund

088 - Department of Water Management

2020 - Bureau of Water Supply

Positions and Salaries - Continued

	Position	No	Rate
3210 - Water Pumping			
9593	Station Laborer	3	$3,761.60M
9593	Station Laborer	1	3,724.07M
8305	Coordinator of Tugboat Operations	1	97,740
7775	Stationary Fireman		33.56H
7775	Stationary Fireman	16	33.56H
7747	Chief Operating Engineer	7	9,867.87M
7745	Assistant Chief Operating Engineer	32	52.18H
7743	Operating Engineer - Group A	30	47.44H
7741	Operating Engineer - Group C		45.07H
7741	Operating Engineer - Group C	57	45.07H
7398	Deck Hand		35.43H
7398	Deck Hand	2	35.43H
7357	Marine Pilot		50.80H
7357	Marine Pilot	1	50.80H
7353	Marine Engineer		50.80H
7353	Marine Engineer	1	50.80H
7183	Motor Truck Driver		36.13H
7183	Motor Truck Driver	1	35.60H
6676	Foreman of Machinists	1	48.85H
6674	Machinist	12	46.35H
6088	Engineer of Electric Pumping Stations	1	115,932
6087	Engineer of Water Pumping	1	125,316
6086	Assistant Engineer of Water Pumping	1	116,856
6055	Mechanical Engineer V	1	105,792
6053	Mechanical Engineer III	1	100,776
6052	Mechanical Engineer II	2	60,312
5040	Foreman of Electrical Mechanics	2	49.10H
5035	Electrical Mechanic	19	46.10H
4776	Foreman of Steamfitters	1	50.50H
4774	Steamfitter	14	47.50H
4634	Painter	8,320H	44.55H
4634	Painter	2	44.55H
4223	Custodial Worker	2	21.20H
4223	Custodial Worker	1	13.75H
1588	Procurement Control Officer	1	66,948
0320	Assistant to the Commissioner	1	57,252
	Schedule Salary Adjustments		1,338
Section Position Total		**215**	**$20,689,728**
3215 - Water Treatment			
9593	Station Laborer	9	$3,761.60M
9593	Station Laborer	3	3,724.07M
9592	Foreman of Station Laborers	1	4,471.53M
9592	Foreman of Station Laborers	1	4,427.36M
9532	Stores Laborer	2	40.20H
7775	Stationary Fireman	2,080H	33.56H
7775	Stationary Fireman	9	33.56H
7747	Chief Operating Engineer	2	9,867.87M
7745	Assistant Chief Operating Engineer	17	52.18H
7743	Operating Engineer - Group A	61	47.44H
7741	Operating Engineer - Group C	68	45.07H
6676	Foreman of Machinists	2	48.85H
6674	Machinist	11	46.35H

0200 - Water Fund
088 - Department of Water Management
2020 - Bureau of Water Supply
Positions and Salaries - Continued

3215 - Water Treatment - Continued

	Position	No	Rate
6332	Principal Storekeeper	1	58,224
5642	Sanitary Engineer II	1	60,312
5566	Engineer of Water Purification	1	121,032
5534	Water Chemist IV	1	100,776
5534	Water Chemist IV	1	66,588
5533	Water Chemist III	2	92,388
5532	Water Chemist II	6	84,516
5532	Water Chemist II	3	72,264
5532	Water Chemist II	4	57,648
5532	Water Chemist II	2	54,768
5528	Filtration Engineer II	3	92,388
5528	Filtration Engineer II	2	79,692
5528	Filtration Engineer II	1	75,792
5528	Filtration Engineer II	2	72,264
5528	Filtration Engineer II	9	60,312
5520	Filtration Engineer V	5	120,312
5520	Filtration Engineer V	3	80,616
5519	Filtration Engineer IV	1	110,064
5519	Filtration Engineer IV	6	104,328
5519	Filtration Engineer IV	1	77,304
5519	Filtration Engineer IV	1	73,440
5518	Filtration Engineer III	2	100,776
5518	Filtration Engineer III	5	66,588
5517	Chief Filtration Engineer	1	119,208
5517	Chief Filtration Engineer	1	113,412
5516	Assistant Chief Filtration Engineer	1	110,088
5516	Assistant Chief Filtration Engineer	1	76,956
5042	General Foreman of Electrical Mechanics	2	9,030.67M
5040	Foreman of Electrical Mechanics	2	49.10H
5035	Electrical Mechanic	43	46.10H
4776	Foreman of Steamfitters	2	50.50H
4774	Steamfitter	14	47.50H
4754	Plumber	1	48.25H
4636	Foreman of Painters	1	50.12H
4634	Painter	5	44.55H
4304	General Foreman of Carpenters	1	8,554M
4303	Foreman of Carpenters	1	47.85H
4301	Carpenter	4	45.35H
4225	Foreman of Custodial Workers	2	26.06H
4223	Custodial Worker	6	21.20H
4223	Custodial Worker	1	19.15H
4223	Custodial Worker	1	17.15H
4223	Custodial Worker	1	13.75H
1850	Supervisor of Inventory Control I	1	76,932
1817	Head Storekeeper	1	63,876
0303	Administrative Assistant III	1	46,188
	Schedule Salary Adjustments		21,476
Section Position Total		**343**	**$30,862,068**
Position Total		**614**	**$55,970,492**
	Turnover		**(3,474,826)**
Position Net Total		**614**	**$52,495,666**

0200 - Water Fund

088 - Department of Water Management - Continued

2025 - BUREAU OF OPERATIONS AND DISTRIBUTION

(088/1025/2025)

	Appropriations	Amount
0000 Personnel Services		
0005	Salaries and Wages - on Payroll	$58,457,192
0012	Contract Wage Increment - Prevailing Rate	675,830
0015	Schedule Salary Adjustments	3,448
0020	Overtime	3,062,356
0000 Personnel Services - Total*		**$62,198,826**
0100 Contractual Services		
0140	For Professional and Technical Services and Other Third Party Benefit Agreements	$4,740,676
0157	Rental of Equipment and Services	1,175,100
0160	Repair or Maintenance of Property	323,800
0162	Repair/Maintenance of Equipment	100,000
0169	Technical Meeting Costs	1,327
0181	Mobile Communication Services	240,000
0185	Waste Disposal Services	2,942,710
0188	Vehicle Tracking Service	166,000
0100 Contractual Services - Total*		**$9,689,613**
0300 Commodities and Materials		
0316	Gas - Bottled and Propane	$161,440
0340	Material and Supplies	1,118,300
0350	Stationery and Office Supplies	56,930
0360	Repair Parts and Material	5,861,553
0300 Commodities and Materials - Total*		**$7,198,223**
0400 Equipment		
0401	Tools Less Than or Equal to $100/Unit	$3,000
0423	Communication Devices	1,000
0424	Furniture and Furnishings	3,000
0440	Machinery and Equipment	547,215
0446	For the Purchase of Data Processing, Office Automation and Data Communication Hardware	100,000
0400 Equipment - Total*		**$654,215**
0500 Permanent Improvements		
0521	Maintenance and Construction	2,946,315
0500 Permanent Improvements - Total*		**$2,946,315**
9400 Internal Transfers and Reimbursements		
9481	For Services Provided by the Department of Streets and Sanitation	367,919
9400 Internal Transfers and Reimbursements - Total		**$367,919**
Appropriation Total*		**$83,055,111**

0200 - Water Fund

088 - Department of Water Management

2025 - Bureau of Operations and Distribution - Continued

POSITIONS AND SALARIES

Positions and Salaries

	Position	No	Rate
3249 - Agency Management			
4005 - Water Agency Management			
9679	Deputy Commissioner	1	$129,096
5985	General Superintendent of Water Management	1	118,020
0664	Data Entry Operator	1	50,628
0417	District Clerk	1	60,960
0313	Assistant Commissioner	1	109,008
0311	Projects Administrator	1	96,720
0304	Assistant to Commissioner	1	107,220
0304	Assistant to Commissioner	1	93,300
0302	Administrative Assistant II	2	70,092
0302	Administrative Assistant II	1	60,972
0189	Accounting Technician I	1	70,092
0159	Supervisor of Cost Control	1	80,568
	Schedule Salary Adjustments		1,690
Subsection Position Total		**13**	**$1,118,458**
Section Position Total		**13**	**$1,118,458**
3256 - Equipment Coordination/Warehouse and Stores			
4007 - Water Equipment Coordination			
7124	Equipment Dispatcher	1	$36.22H
6674	Machinist	2	46.35H
1860	Foreman of Pipe Yards	5	41.30H
0664	Data Entry Operator	1	53,076
0313	Assistant Commissioner	1	98,688
Subsection Position Total		**10**	**$849,438**
Section Position Total		**10**	**$849,438**
3257 - Communications			
4009 - Water Communications			
9408	Laborer as Estimator	2	$40.20H
8246	Foreman of Construction Laborers	1	41.30H
7126	Chief Dispatcher	1	80,376
7125	Assistant Chief Dispatcher	1	69,924
7101	Emergency Crew Dispatcher	9	40.20H
1912	Project Coordinator	1	59,976
	Schedule Salary Adjustments		1,758
Subsection Position Total		**15**	**$1,217,714**
Section Position Total		**15**	**$1,217,714**
3259 - Evaluations			
6145	Engineering Technician VI	1	$111,492
6145	Engineering Technician VI	1	84,420
6144	Engineering Technician V	1	101,592
6144	Engineering Technician V	1	92,592
6143	Engineering Technician IV	1	50,676
Section Position Total		**5**	**$440,772**

0200 - Water Fund

088 - Department of Water Management

2025 - Bureau of Operations and Distribution

Positions and Salaries - Continued

	Position	No	Rate
3261 - System Installation and Maintenance			
4011 - Water System Installation and Maintenance			
9411	Construction Laborer	41,600H	$40.20H
9411	Construction Laborer	192	40.20H
9410	Laborer - Apprentice	106,940H	24.12H
8394	Foreman of Water Pipe Construction	20	50.25H
8373	District Superintendent of Water Distribution	2	122,280
8352	Assistant District Superintendent	11	8,710M
8301	Caulker	9	48.25H
8246	Foreman of Construction Laborers	4	41.30H
7636	General Foreman of Hoisting Engineers	1	9,334M
7635	Foreman of Hoisting Engineers	2	53.10H
7633	Hoisting Engineer	58,430H	48.10H
7633	Hoisting Engineer	37	48.10H
7185	Foreman of Motor Truck Drivers	2,080H	37.56H
7185	Foreman of Motor Truck Drivers	3	37.56H
7184	Pool Motor Truck Driver	17	35.60H
7184	Pool Motor Truck Driver	81,120H	28.48H
7183	Motor Truck Driver	102	35.60H
7124	Equipment Dispatcher	1	36.22H
7101	Emergency Crew Dispatcher	13	40.20H
5985	General Superintendent of Water Management	1	116,484
4754	Plumber	92,500H	49.50H
4754	Plumber	47	48.25H
4566	General Foreman of Construction Laborers	1	44.59H
4435	Cement Finisher	4	44.25H
4405	Foreman of Bricklayers	1	49.37H
4403	Sewer Bricklayer	6,240H	44.88H
4401	Bricklayer	2	44.88H
0308	Staff Assistant	1	50,676
Subsection Position Total		**471**	**$54,972,718**
Section Position Total		**471**	**$54,972,718**
3263 - Systems Installations			
9411	Construction Laborer	20	$40.20H
8394	Foreman of Water Pipe Construction	6	50.25H
8352	Assistant District Superintendent	2	8,710M
8301	Caulker	2	48.25H
4754	Plumber	4	48.25H
0417	District Clerk	1	60,960
Section Position Total		**35**	**$3,171,600**

0200 - Water Fund
088 - Department of Water Management
2025 - Bureau of Operations and Distribution
Positions and Salaries - Continued

	Position	No	Rate
3265 - Reimbursable Personnel			
9411	Construction Laborer		$40.20H
9410	Laborer - Apprentice		24.12H
8394	Foreman of Water Pipe Construction		50.25H
8373	District Superintendent of Water Distribution		79,704
8325	Pipe Locating Machine Operator		50.25H
8301	Caulker		48.25H
7635	Foreman of Hoisting Engineers		53.10H
7633	Hoisting Engineer		48.10H
7184	Pool Motor Truck Driver		28.48H
7183	Motor Truck Driver		35.60H
6681	Machinist - Apprentice	12,480H	23.18H
6674	Machinist		46.35H
5848	Superintendent of Construction and Maintenance		118,080
4634	Painter		44.55H
4435	Cement Finisher		44.25H
4301	Carpenter		45.35H
2231	Plumbing Inspector		8,542.50M
0417	District Clerk		41,628
0310	Project Manager		92,100
Section Position Total			**$289,286**
Position Total		**549**	**$62,059,986**
	Turnover		**(3,599,346)**
Position Net Total		**549**	**$58,460,640**

0200 - Water Fund

088 - Department of Water Management - Continued

2035 - BUREAU OF METER SERVICES

(088/1035/2035)

	Appropriations	Amount
0000 Personnel Services		
0005	Salaries and Wages - on Payroll	$11,187,250
0012	Contract Wage Increment - Prevailing Rate	69,182
0015	Schedule Salary Adjustments	9,960
0020	Overtime	118,000
0000 Personnel Services - Total*		**$11,384,392**
0100 Contractual Services		
0140	For Professional and Technical Services and Other Third Party Benefit Agreements	$15,000
0189	Telephone - Non-Centrex Billings	6,100
0100 Contractual Services - Total*		**$21,100**
0200 Travel		
0229	Transportation and Expense Allowance	$31,500
0245	Reimbursement to Travelers	1,625
0200 Travel - Total*		**$33,125**
0300 Commodities and Materials		
0340	Material and Supplies	$40,500
0350	Stationery and Office Supplies	12,500
0360	Repair Parts and Material	104,500
0300 Commodities and Materials - Total*		**$157,500**
0400 Equipment		
0401	Tools Less Than or Equal to $100/Unit	$6,000
0424	Furniture and Furnishings	5,000
0446	For the Purchase of Data Processing, Office Automation and Data Communication Hardware	10,000
0450	Vehicles	56,000
0400 Equipment - Total*		**$77,000**
Appropriation Total*		**$11,673,117**
Department Total		**$204,589,693**

0200 - Water Fund

088 - Department of Water Management

2035 - Bureau of Meter Services - Continued

POSITIONS AND SALARIES

Positions and Salaries

	Position	No	Rate
3340 - Agency Management			
0320	Assistant to the Commissioner	1	$85,008
0313	Assistant Commissioner	1	93,876
0304	Assistant to Commissioner	1	93,300
Section Position Total		**3**	**$272,184**
3345 - Meter Services			
4756	Foreman of Plumbers	1	$50.25H
2231	Plumbing Inspector	1	8,542.50M
1063	Supervisor of Water Rate Takers	1	111,456
1063	Supervisor of Water Rate Takers	1	66,216
1062	Water Meter Assessor	3	92,556
1062	Water Meter Assessor	1	88,308
1062	Water Meter Assessor	1	80,532
1062	Water Meter Assessor	1	54,972
1061	Water Rate Taker	10	92,556
1061	Water Rate Taker	2	88,308
1061	Water Rate Taker	1	84,384
1061	Water Rate Taker	8	80,532
1061	Water Rate Taker	1	76,896
1061	Water Rate Taker	4	54,972
0664	Data Entry Operator	1	50,628
0664	Data Entry Operator	1	48,312
0664	Data Entry Operator	1	31,872
0431	Clerk IV	2	70,092
0419	Customer Account Representative	1	70,092
0397	Meter Services Analyst	1	68,220
0313	Assistant Commissioner	1	111,192
0310	Project Manager	1	96,756
	Schedule Salary Adjustments		8,976
Section Position Total		**45**	**$3,640,014**

0200 - Water Fund

088 - Department of Water Management

2035 - Bureau of Meter Services

Positions and Salaries - Continued

	Position	No	Rate
3350 - Water Meter Installation and Repair			
9411	Construction Laborer	6,240H	$40.20H
9411	Construction Laborer	17	40.20H
8325	Pipe Locating Machine Operator	2	50.25H
8246	Foreman of Construction Laborers	1	41.30H
7633	Hoisting Engineer	1	48.10H
7183	Motor Truck Driver	6,240H	35.60H
7183	Motor Truck Driver	6	35.60H
6676	Foreman of Machinists	3	48.85H
6674	Machinist	2	46.35H
6672	Water Meter Machinist	24	40.70H
6555	Assistant Superintendent of Water Meters	1	96,720
4757	General Foreman of Plumbers	1	8,883.33M
4756	Foreman of Plumbers	1	50.25H
4754	Plumber	10	48.25H
2233	Plumbing Inspector - In Charge	1	8,712.50M
2231	Plumbing Inspector	7	8,542.50M
1860	Foreman of Pipe Yards	1	41.30H
0430	Clerk III	1	55,536
0417	District Clerk	1	58,224
0417	District Clerk	1	41,628
0311	Projects Administrator	1	88,440
	Schedule Salary Adjustments		984
Section Position Total		**82**	**$7,727,404**
Position Total		**130**	**$11,639,602**
	Turnover		**(442,392)**
Position Net Total		**130**	**$11,197,210**
Department Position Total		**1,431**	**$143,116,312**
	Turnover		**(8,013,820)**
Department Position Net Total		**1,431**	**$135,102,492**

0200 - Water Fund
099 - FINANCE GENERAL

(099/1005/2005)

	Appropriations	Amount
0000 Personnel Services		
0029	For Health Maintenance Organization Premiums (HMO) Provided to Eligible Employees and Their Families	$6,158,926
0042	For the Costs of Claims and Administration for Hospital and Medical Care Provided to Eligible Employees, Provided However, That All Payments to the Independent Utilization Reviewer Shall Be Subject to the Approval of the Chairman of the Committee on the Budget and Government Operations	14,171,682
0045	For the Cost of Claims and Administration or Premiums for Term Life Insurance	149,437
0049	Claims and Costs of Administration Pursuant to the Workers' Compensation Act	12,000,000
0051	Claims Under Unemployment Insurance Act	483,710
0052	Costs of Claims and Administration for Hospital and Medical Care to Eligible Annuitants and Their Eligible Dependents	504,142
0056	For the Cost of Claims and Administration or Premiums for a Co-Insured Dental Plan for Employees	726,381
0070	Tuition Reimbursement and Educational Programs	40,000
0000 Personnel Services - Total*		**$34,234,278**
0100 Contractual Services		
0121	Investigation Costs. To Be Expended at the Direction of the Chairman of the Committee on Finance	$602,550
0138	For Professional Services for Information Technology Maintenance	2,230,213
0140	For Professional and Technical Services and Other Third Party Benefit Agreements	2,253,504
0142	Accounting and Auditing	442,500
0149	For Software Maintenance and Licensing	2,139
0172	For the Cost of Insurance Premiums and Expenses	1,000,000
0100 Contractual Services - Total*		**$6,530,906**
0900 Financial Purposes as Specified		
0902	Interest on First Lien Bonds	$138,910,546
0905	For Payment to Metropolitan Sanitary District for Wastewater Services	13,000,000
0908	For Redemption of Water Revenue Bonds	78,991,134
0931	For the Payment of Tort and Non-Tort Judgments, Outside Counsel Expenses and Expert Costs, as approved by the Corporation Counsel	6,414,000
0934	Claims for Damages and Liabilities Against the City When Ordered Paid by the City Council	15,000
0958	For Payment of Water Pipe Extension Certificates	222,000
0900 Financial Purposes as Specified - Total		**$237,552,680**
9000 Purposes as Specified		
9027	For the City Contribution to Social Security Tax	$37,191
9076	City's Contribution to Medicare Tax	1,574,224
9097	For Capital Construction	134,474,729
9000 Purposes as Specified - Total		**$136,086,144**
9600 Reimbursements		
9611	To Reimburse the Corporate Fund for Indirect Costs Chargeable to Fund	$69,812,000
9645	To Reimburse the Corporate Fund for Indirect Pension Costs Chargeable to Fund	14,925,000
9600 Reimbursements - Total		**$84,737,000**
9700 Reimbursable Transfers Between Funds		
9765	Transfer for Contractual Services	$625,000
9773	Transfer for Services provided by the Department of Police	1,470,301
9774	Transfer for Services provided by the Office of Emergency Management and Communication	325,000
9700 Reimbursable Transfers Between Funds - Total		**$2,420,301**

0200 - Water Fund
099 - Finance General - Continued

	Appropriations		Amount
9900 Pension Purposes as Specified			
9980	Municipal Fund Pension Allocation		$18,949,000
9981	Laborers' Fund Pension Allocation		5,532,000
9900 Pension Purposes as Specified - Total			**$24,481,000**
Appropriation Total*			**$526,042,309**
Fund Total			**$782,736,000**
Fund Position Total		**1,585**	**$156,330,987**
	Turnover		**(8,417,917)**
Fund Position Net Total		**1,585**	**$147,913,070**

0300 - Vehicle Tax Fund

015 - CITY COUNCIL

1010 - CITY COUNCIL COMMITTEES / 2230 - COMMITTEE ON TRANSPORTATION AND PUBLIC WAY

2230 - COMMITTEE ON TRANSPORTATION AND PUBLIC WAY

(015/1010/2230)

	Appropriations	Amount
0000	Personnel Services	437,750
9000	Purposes as Specified	16,387
Appropriation Total*		$454,137

0300 - Vehicle Tax Fund

015 - City Council - Continued

1010 - City Council Committees / 2265 - COMMITTEE ON PEDESTRIAN AND TRAFFIC SAFETY

2265 - COMMITTEE ON PEDESTRIAN AND TRAFFIC SAFETY

(015/1010/2265)

	Appropriations	Amount
0000	Personnel Services	244,379
0300	Commodities and Materials	5,000
Appropriation Total*		$249,379
Department Total		$703,516

0300 - Vehicle Tax Fund
025 - CITY CLERK

(025/1005/2005)

	Appropriations	Amount
0000 Personnel Services		
0005	Salaries and Wages - on Payroll	$4,021,882
0015	Schedule Salary Adjustments	3,765
0020	Overtime	65,000
0039	For the Employment of Students as Trainees	100,000
0000 Personnel Services - Total*		**$4,190,647**
0100 Contractual Services		
0130	Postage	$912,600
0139	For Professional Services for Information Technology Development	345,000
0140	For Professional and Technical Services and Other Third Party Benefit Agreements	840,473
0154	For the Rental and Maintenance of Data Processing, Office Automation and Data Communications Hardware	24,161
0157	Rental of Equipment and Services	35,802
0162	Repair/Maintenance of Equipment	8,775
0181	Mobile Communication Services	17,160
0190	Telephone - Non-Centrex Billings	20,740
0197	Telephone - Maintenance and Repair of Equipment and Voicemail	10,676
0100 Contractual Services - Total*		**$2,215,387**
0200 Travel		
0229	Transportation and Expense Allowance	23,940
0200 Travel - Total*		**$23,940**
0300 Commodities and Materials		
0338	License Sticker, Tag and Plates	$280,170
0340	Material and Supplies	5,400
0350	Stationery and Office Supplies	137,000
0300 Commodities and Materials - Total*		**$422,570**
9400 Internal Transfers and Reimbursements		
9438	For Services Provided by the Department of Fleet and Facilities Management	20,000
9400 Internal Transfers and Reimbursements - Total		**$20,000**
Appropriation Total*		**$6,872,544**

0300 - Vehicle Tax Fund
025 - City Clerk - Continued
POSITIONS AND SALARIES

Positions and Salaries

	Position	No	Rate
3025 - Issuance of Vehicle Licenses			
9684	Deputy Director	1	$91,992
3092	Program Director	1	102,348
3057	Director of Program Operations	1	88,188
1651	Office Administrator	1	102,672
1646	Attorney	1	57,084
1430	Policy Analyst	1	104,736
1302	Administrative Services Officer II	1	64,248
1246	Director of License Administration	1	82,500
0729	Information Coordinator	1	65,820
0442	Director of License Issuance	1	87,564
0433	Supervisor of License Issuance	1	92,592
0378	Administrative Supervisor	1	49,824
0310	Project Manager	1	60,564
0308	Staff Assistant	1	76,932
0306	Assistant Director	1	54,636
0302	Administrative Assistant II	1	38,376
0248	Supervisor of Payment Center	1	93,300
0248	Supervisor of Payment Center	1	81,192
0236	Payment Reconciler	4	58,248
0236	Payment Reconciler	1	40,392
0235	Payment Services Representative	5	63,876
0235	Payment Services Representative	3	60,972
0235	Payment Services Representative	7	58,248
0235	Payment Services Representative	1	43,644
0235	Payment Services Representative	4	38,376
0212	Director of Collection Processing	1	102,348
	Schedule Salary Adjustments		3,765
Section Position Total		**44**	**$2,881,245**
3030 - Customer Processing Center			
9684	Deputy Director	1	$114,552
6409	Graphic Artist III	1	50,676
1246	Director of License Administration	1	82,500
1143	Operations Analyst	1	49,704
0665	Senior Data Entry Operator	1	58,248
0665	Senior Data Entry Operator	1	53,076
0432	Supervising Clerk	1	63,876
0419	Customer Account Representative	2	38,376
0310	Project Manager	1	80,880
0310	Project Manager	1	76,716
0306	Assistant Director	1	73,944
0302	Administrative Assistant II	1	70,092
Section Position Total		**13**	**$851,016**
3035 - License Compliance Unit			
1256	Supervising Investigator	1	$73,212
1232	Licensing Enforcement Aide - City Clerk	2	60,972
1232	Licensing Enforcement Aide - City Clerk	1	38,376
Section Position Total		**4**	**$233,532**

0300 - Vehicle Tax Fund

025 - City Clerk

Positions and Salaries - Continued

	Position	No	Rate
3040 - Mail, Microfilm and Records			
0691	Reprographics Technician IV	1	$63,468
0665	Senior Data Entry Operator	1	58,248
Section Position Total		**2**	**$121,716**
Position Total		**63**	**$4,087,509**
	Turnover		**(61,862)**
Position Net Total		**63**	**$4,025,647**

0300 - Vehicle Tax Fund

027 - DEPARTMENT OF FINANCE

1005 - FINANCE / 2015 - FINANCIAL STRATEGY AND OPERATIONS

(027/1005/2015)

Appropriations		Amount
0000 Personnel Services		
0005	Salaries and Wages - on Payroll	427,552
0000 Personnel Services - Total*		**$427,552**
Appropriation Total*		**$427,552**

Positions and Salaries

Position		No	Rate
3016 - Financial Strategy			
4006 - Financial Policy			
9684	Deputy Director	1	$130,380
9651	Deputy Comptroller	1	120,444
0334	Manager of Parking	1	107,904
0311	Projects Administrator	1	84,408
Subsection Position Total		**4**	**$443,136**
Section Position Total		**4**	**$443,136**
Position Total		**4**	**$443,136**
	Turnover		**(15,584)**
Position Net Total		**4**	**$427,552**

0300 - Vehicle Tax Fund

027 - Department of Finance - Continued

1005 - Finance / 2020 - REVENUE SERVICES AND OPERATIONS

(027/1005/2020)

	Appropriations	Amount
0000 Personnel Services		
0005	Salaries and Wages - on Payroll	473,085
0000 Personnel Services - Total*		**$473,085**
0100 Contractual Services		
0130	Postage	4,500
0100 Contractual Services - Total*		**$4,500**
0300 Commodities and Materials		
0350	Stationery and Office Supplies	500
0300 Commodities and Materials - Total*		**$500**
0400 Equipment		
0421	Machinery and Equipment	1,177,575
0400 Equipment - Total*		**$1,177,575**
Appropriation Total*		**$1,655,660**
Department Total		**$2,083,212**

0300 - Vehicle Tax Fund

027 - Department of Finance - Continued

1005 - Finance / 2020 - Revenue Services and Operations

POSITIONS AND SALARIES

Positions and Salaries

	Position	No	Rate
3154 - Payment Processing			
4641 - Cashiering			
0432	Supervising Clerk	1	$84,420
0432	Supervising Clerk	1	73,440
0235	Payment Services Representative	1	70,092
Subsection Position Total		**3**	**$227,952**
4642 - Reconciliation			
0302	Administrative Assistant II	1	$70,092
0236	Payment Reconciler	1	70,092
0236	Payment Reconciler	1	60,972
0236	Payment Reconciler	1	58,248
Subsection Position Total		**4**	**$259,404**
Section Position Total		**7**	**$487,356**
Position Total		**7**	**$487,356**
	Turnover		**(14,271)**
Position Net Total		**7**	**$473,085**
Department Position Total		**11**	**$930,492**
	Turnover		**(29,855)**
Department Position Net Total		**11**	**$900,637**

0300 - Vehicle Tax Fund
031 - DEPARTMENT OF LAW

(031/1005/2005)

	Appropriations	Amount
0000 Personnel Services		
0005	Salaries and Wages - on Payroll	$1,333,172
0020	Overtime	700
0039	For the Employment of Students as Trainees	333
0000 Personnel Services - Total*		**$1,334,205**
0100 Contractual Services		
0130	Postage	$739
0138	For Professional Services for Information Technology Maintenance	10,264
0140	For Professional and Technical Services and Other Third Party Benefit Agreements	28,931
0141	Appraisals	210
0143	Court Reporting	17,780
0145	Legal Expenses	3,094
0149	For Software Maintenance and Licensing	5,250
0150	Publications and Reproduction - Outside Services to Be Expended with the Prior Approval of Graphics Services	263
0157	Rental of Equipment and Services	2,097
0159	Lease Purchase Agreements for Equipment and Machinery	4,525
0162	Repair/Maintenance of Equipment	116
0166	Dues, Subscriptions and Memberships	5,175
0169	Technical Meeting Costs	1,330
0178	Freight and Express Charges	418
0181	Mobile Communication Services	1,050
0190	Telephone - Non-Centrex Billings	5,320
0191	Telephone - Relocations of Phone Lines	100
0197	Telephone - Maintenance and Repair of Equipment and Voicemail	298
0100 Contractual Services - Total*		**$86,960**
0200 Travel		
0229	Transportation and Expense Allowance	$284
0245	Reimbursement to Travelers	2,116
0270	Local Transportation	828
0200 Travel - Total*		**$3,228**
0300 Commodities and Materials		
0348	Books and Related Material	$779
0350	Stationery and Office Supplies	4,391
0300 Commodities and Materials - Total*		**$5,170**
9400 Internal Transfers and Reimbursements		
9438	For Services Provided by the Department of Fleet and Facilities Management	700
9400 Internal Transfers and Reimbursements - Total		**$700**
Appropriation Total*		**$1,430,263**

0300 - Vehicle Tax Fund
031 - Department of Law - Continued
POSITIONS AND SALARIES

Positions and Salaries

	Position	No	Rate
3019 - Torts			
4326 - Torts			
1641	Assistant Corporation Counsel Supervisor - Senior	1	$109,032
Subsection Position Total		**1**	**$109,032**
Section Position Total		**1**	**$109,032**
3039 - Investigations and Prosecutions			
4341 - Prosecutions			
1652	Chief Assistant Corporation Counsel	1	$127,068
1643	Assistant Corporation Counsel	1	87,624
1643	Assistant Corporation Counsel	1	86,100
1643	Assistant Corporation Counsel	2	60,084
1641	Assistant Corporation Counsel Supervisor - Senior	1	95,676
1641	Assistant Corporation Counsel Supervisor - Senior	1	89,160
1631	Law Clerk	20,010H	14.51H
1619	Supervising Paralegal	1	89,076
0302	Administrative Assistant II	1	38,376
Subsection Position Total		**9**	**$1,023,593**
Section Position Total		**9**	**$1,023,593**
3349 - Collections, Ownership and Administrative Litigation			
1643	Assistant Corporation Counsel	1	$92,352
1643	Assistant Corporation Counsel	1	63,384
1643	Assistant Corporation Counsel	1	60,084
Section Position Total		**3**	**$215,820**
Position Total		**13**	**$1,348,445**
	Turnover		**(15,273)**
Position Net Total		**13**	**$1,333,172**

0300 - Vehicle Tax Fund

038 - DEPARTMENT OF FLEET AND FACILITY MANAGEMENT

1005 - FLEET AND FACILITY MANAGEMENT / 2126 - BUREAU OF FACILITY MANAGEMENT

2126 - BUREAU OF FACILITY MANAGEMENT

(038/1005/2126)

	Appropriations	Amount
0100 Contractual Services		
0125	Office and Building Services	$443,525
0140	For Professional and Technical Services and Other Third Party Benefit Agreements	457,100
0100 Contractual Services - Total*		**$900,625**
0300 Commodities and Materials		
0313	Cleaning and Sanitation Supplies	38,426
0300 Commodities and Materials - Total*		**$38,426**
Appropriation Total*		**$939,051**

0300 - Vehicle Tax Fund

038 - Department of Fleet and Facility Management - Continued

1005 - Fleet and Facility Management / 2131 - BUREAU OF ASSET MANAGEMENT

2131 - BUREAU OF ASSET MANAGEMENT

(038/1005/2131)

	Appropriations	Amount
0100 Contractual Services		
0140	For Professional and Technical Services and Other Third Party Benefit Agreements	$2,929,329
0155	Rental of Property	1,677,809
0100 Contractual Services - Total*		**$4,607,138**
0300 Commodities and Materials		
0315	Motor Vehicle Diesel Fuel	$5,165,520
0320	Gasoline	967,393
0322	Natural Gas	1,088,147
0325	Alternative Fuel	122,481
0331	Electricity	1,530,211
0300 Commodities and Materials - Total*		**$8,873,752**
Appropriation Total*		**$13,480,890**

0300 - Vehicle Tax Fund

038 - Department of Fleet and Facility Management - Continued

1005 - Fleet and Facility Management / 2140 - BUREAU OF FLEET OPERATIONS

2140 - BUREAU OF FLEET OPERATIONS

(038/1005/2140)

	Appropriations	Amount
0100 Contractual Services		
0148	Testing and Inspecting	$56,000
0157	Rental of Equipment and Services	3,378,944
0100 Contractual Services - Total*		**$3,434,944**
Appropriation Total*		**$3,434,944**
Department Total		**$17,854,885**

0300 - Vehicle Tax Fund
067 - DEPARTMENT OF BUILDINGS

(067/1005/2005)

Appropriations		Amount
0000 Personnel Services		
0005	Salaries and Wages - on Payroll	477,747
0000 Personnel Services - Total*		**$477,747**
0100 Contractual Services		
0149	For Software Maintenance and Licensing	31,000
0100 Contractual Services - Total*		**$31,000**
0300 Commodities and Materials		
0350	Stationery and Office Supplies	3,008
0300 Commodities and Materials - Total*		**$3,008**
Appropriation Total*		**$511,755**

Positions and Salaries

Position		No	Rate
3006 - Administration			
4001 - Office of the Commissioner			
9679	Deputy Commissioner	1	$109,008
2976	Executive Assistant	1	76,176
Subsection Position Total		**2**	**$185,184**
Section Position Total		**2**	**$185,184**
3025 - Technical Inspections			
4305 - Iron Inspection			
5620	Structural Engineer	1	$73,440
Subsection Position Total		**1**	**$73,440**
Section Position Total		**1**	**$73,440**
3040 - Small Projects			
4337 - Short Forms			
0302	Administrative Assistant II	1	$70,092
Subsection Position Total		**1**	**$70,092**
Section Position Total		**1**	**$70,092**
3045 - Deep Foundation Review			
5620	Structural Engineer	1	$73,440
5615	Civil Engineer V	1	120,312
Section Position Total		**2**	**$193,752**
Position Total		**6**	**$522,468**
	Turnover		**(44,721)**
Position Net Total		**6**	**$477,747**

0300 - Vehicle Tax Fund
081 - DEPARTMENT OF STREETS AND SANITATION
2020 - BUREAU OF SANITATION

(081/1015/2020)

	Appropriations	Amount
0000 Personnel Services		
0005	Salaries and Wages - on Payroll	$5,062,770
0012	Contract Wage Increment - Prevailing Rate	41,917
0020	Overtime	20,000
0000 Personnel Services - Total*		**$5,124,687**
0100 Contractual Services		
0150	Publications and Reproduction - Outside Services to Be Expended with the Prior Approval of Graphics Services	$30,000
0157	Rental of Equipment and Services	2,027,511
0100 Contractual Services - Total*		**$2,057,511**
0400 Equipment		
0423	Communication Devices	500
0400 Equipment - Total*		**$500**
Appropriation Total*		**$7,182,698**

Positions and Salaries

	Position	No	Rate
3051 - Street Sweeping Divisions and Wards			
8184	General Superintendent	1	$116,484
7185	Foreman of Motor Truck Drivers	4	37.56H
7184	Pool Motor Truck Driver	14	35.60H
7183	Motor Truck Driver	9	36.13H
7183	Motor Truck Driver	22	35.60H
6329	General Laborer - Streets and Sanitation	68,850H	19.50H
1310	Administrative Services Officer II - Excluded	1	78,420
Section Position Total		**51**	**$5,192,060**
Position Total		**51**	**$5,192,060**
	Turnover		**(129,290)**
Position Net Total		**51**	**$5,062,770**

0300 - Vehicle Tax Fund
081 - Department of Streets and Sanitation - Continued
2045 - BUREAU OF STREET OPERATIONS

(081/1030/2045)

	Appropriations	Amount
0000 Personnel Services		
0005	Salaries and Wages - on Payroll	$2,826,830
0012	Contract Wage Increment - Prevailing Rate	15,742
0015	Schedule Salary Adjustments	6,479
0020	Overtime	1,144,000
0000 Personnel Services - Total*		**$3,993,051**
0100 Contractual Services		
0126	Office Conveniences	$4,500
0157	Rental of Equipment and Services	72,306
0159	Lease Purchase Agreements for Equipment and Machinery	1,000
0162	Repair/Maintenance of Equipment	5,000
0181	Mobile Communication Services	16,000
0185	Waste Disposal Services	1,745,000
0190	Telephone - Non-Centrex Billings	22,000
0196	Data Circuits	10,100
0197	Telephone - Maintenance and Repair of Equipment and Voicemail	1,780
0100 Contractual Services - Total*		**$1,877,686**
0300 Commodities and Materials		
0313	Cleaning and Sanitation Supplies	$1,000
0340	Material and Supplies	180,219
0341	Chemicals	50,000
0350	Stationery and Office Supplies	10,000
0300 Commodities and Materials - Total*		**$241,219**
0400 Equipment		
0401	Tools Less Than or Equal to $100/Unit	$22,000
0402	Tools Greater Than $100/Unit	11,700
0400 Equipment - Total*		**$33,700**
9400 Internal Transfers and Reimbursements		
9438	For Services Provided by the Department of Fleet and Facilities Management	5,000
9400 Internal Transfers and Reimbursements - Total		**$5,000**
Appropriation Total*		**$6,150,656**

0300 - Vehicle Tax Fund
081 - Department of Streets and Sanitation
2045 - Bureau of Street Operations - Continued
POSITIONS AND SALARIES

Positions and Salaries

	Position	No	Rate
3301 - Administration			
4300 - Administrative Support			
9679	Deputy Commissioner	1	$124,080
8185	Assistant General Superintendent	1	93,300
8176	Assistant Division Superintendent	1	112,284
3092	Program Director	1	107,220
0441	Sanitation Clerk	1	63,828
0441	Sanitation Clerk	1	60,972
0441	Sanitation Clerk	1	55,512
0441	Sanitation Clerk	2	43,632
	Schedule Salary Adjustments		3,801
Subsection Position Total		**9**	**$708,261**
Section Position Total		**9**	**$708,261**
3325 - Field Operations			
4324 - Vacant Lot Cleaning			
8190	Supervisor of Lot Cleaning Services	1	$134,160
8190	Supervisor of Lot Cleaning Services	1	106,416
7184	Pool Motor Truck Driver	1	35.60H
7183	Motor Truck Driver	2	36.13H
7183	Motor Truck Driver	7	35.60H
6324	Sanitation Laborer	3	36.21H
	Schedule Salary Adjustments		2,678
Subsection Position Total		**15**	**$1,211,889**
4326 - Program Support			
7183	Motor Truck Driver	1	$36.13H
7183	Motor Truck Driver	1	35.60H
6329	General Laborer - Streets and Sanitation	2	21.43H
6329	General Laborer - Streets and Sanitation	2	20.77H
Subsection Position Total		**6**	**$324,750**
4327 - Special Events			
0320	Assistant to the Commissioner	1	$85,008
0304	Assistant to Commissioner	1	102,348
Subsection Position Total		**2**	**$187,356**
Section Position Total		**23**	**$1,723,995**
3371 - Street Maintenance			
7184	Pool Motor Truck Driver	2	$35.60H
7183	Motor Truck Driver	3	36.13H
7183	Motor Truck Driver	2	35.60H
Section Position Total		**7**	**$521,643**
Position Total		**39**	**$2,953,899**
	Turnover		**(120,590)**
Position Net Total		**39**	**$2,833,309**

0300 - Vehicle Tax Fund

081 - Department of Streets and Sanitation - Continued

2070 - BUREAU OF TRAFFIC SERVICES

(081/1050/2070)

	Appropriations	Amount
0000 Personnel Services		
0005	Salaries and Wages - on Payroll	$13,382,978
0012	Contract Wage Increment - Prevailing Rate	74,420
0015	Schedule Salary Adjustments	22,700
0020	Overtime	600,000
0091	Uniform Allowance	23,000
0000 Personnel Services - Total*		**$14,103,098**
0100 Contractual Services		
0126	Office Conveniences	$2,350
0130	Postage	512,500
0140	For Professional and Technical Services and Other Third Party Benefit Agreements	7,938,100
0150	Publications and Reproduction - Outside Services to Be Expended with the Prior Approval of Graphics Services	5,800
0157	Rental of Equipment and Services	77,500
0162	Repair/Maintenance of Equipment	29,400
0166	Dues, Subscriptions and Memberships	200
0181	Mobile Communication Services	265,000
0188	Vehicle Tracking Service	49,000
0189	Telephone - Non-Centrex Billings	6,600
0190	Telephone - Non-Centrex Billings	19,000
0197	Telephone - Maintenance and Repair of Equipment and Voicemail	725
0100 Contractual Services - Total*		**$8,906,175**
0300 Commodities and Materials		
0313	Cleaning and Sanitation Supplies	$700
0319	Clothing	1,400
0340	Material and Supplies	94,500
0350	Stationery and Office Supplies	37,000
0300 Commodities and Materials - Total*		**$133,600**
0900 Financial Purposes as Specified		
0992	Tow Storage Refunds	700,000
0900 Financial Purposes as Specified - Total		**$700,000**
9400 Internal Transfers and Reimbursements		
9438	For Services Provided by the Department of Fleet and Facilities Management	28,000
9400 Internal Transfers and Reimbursements - Total		**$28,000**
Appropriation Total*		**$23,870,873**
Department Total		**$37,204,227**

0300 - Vehicle Tax Fund
081 - Department of Streets and Sanitation
2070 - Bureau of Traffic Services - Continued
POSITIONS AND SALARIES

Positions and Salaries

	Position	No	Rate
3211 - Administration			
4100 - Executive Direction			
9679	Deputy Commissioner	1	$137,052
8184	General Superintendent	1	111,192
1310	Administrative Services Officer II - Excluded	1	93,300
0664	Data Entry Operator	1	53,076
0430	Clerk III	1	58,248
0381	Director of Administration II	1	102,348
0308	Staff Assistant	2	80,568
0118	Director of Finance	1	115,680
	Schedule Salary Adjustments		936
Subsection Position Total		**9**	**$832,968**
Section Position Total		**9**	**$832,968**
3214 - Special Traffic Services			
8185	Assistant General Superintendent	1	$73,212
7184	Pool Motor Truck Driver	10	35.60H
7183	Motor Truck Driver	8	36.13H
7183	Motor Truck Driver	7	35.60H
6324	Sanitation Laborer	8	36.21H
6295	Traffic Maintenance Supervisor	1	76,896
0303	Administrative Assistant III	1	80,568
	Schedule Salary Adjustments		4,722
Section Position Total		**36**	**$2,697,951**
3217 - Contractual Towing			
4155 - Abandoned Tows			
8185	Assistant General Superintendent	1	$112,284
6287	Supervisor of Field Vehicle Investigators	1	88,308
6287	Supervisor of Field Vehicle Investigators	1	60,372
6286	Field Vehicle Investigator	2	92,556
6286	Field Vehicle Investigator	1	88,308
6286	Field Vehicle Investigator	1	84,384
6286	Field Vehicle Investigator	1	80,532
6286	Field Vehicle Investigator	1	54,972
6286	Field Vehicle Investigator	8,800H	29.61H
	Schedule Salary Adjustments		6,639
Subsection Position Total		**9**	**$1,021,479**
Section Position Total		**9**	**$1,021,479**

0300 - Vehicle Tax Fund
081 - Department of Streets and Sanitation
2070 - Bureau of Traffic Services
Positions and Salaries - Continued

	Position	No	Rate
3222 - Auto Pounds			
4151 - Auto Pounds/Management			
6298	Chief Auto Pound Supervisor	1	$102,348
6292	Auto Pound Supervisor	1	101,544
6292	Auto Pound Supervisor	1	88,308
6292	Auto Pound Supervisor	2	69,372
	Schedule Salary Adjustments		2,278
Subsection Position Total		**5**	**$433,222**
4152 - Auto Pounds Operations			
6333	Property Custodian - Auto Pound	13	$70,092
6333	Property Custodian - Auto Pound	7	63,876
6333	Property Custodian - Auto Pound	1	60,972
6333	Property Custodian - Auto Pound	7	58,248
6333	Property Custodian - Auto Pound	1	55,536
6333	Property Custodian - Auto Pound	1	41,640
6333	Property Custodian - Auto Pound	6	38,376
6292	Auto Pound Supervisor	4	101,544
6292	Auto Pound Supervisor	1	72,660
6292	Auto Pound Supervisor	1	63,180
	Schedule Salary Adjustments		8,125
Subsection Position Total		**42**	**$2,704,609**
4153 - Vehicle Impoundment Program			
0664	Data Entry Operator	1	$46,152
0432	Supervising Clerk	1	76,932
0430	Clerk III	1	58,248
0430	Clerk III	1	48,312
0419	Customer Account Representative	1	38,376
0415	Inquiry Aide III	1	53,076
0415	Inquiry Aide III	1	35,004
0313	Assistant Commissioner	1	117,060
0308	Staff Assistant	1	80,568
0303	Administrative Assistant III	1	84,420
0303	Administrative Assistant III	1	63,876
Subsection Position Total		**11**	**$702,024**
Section Position Total		**58**	**$3,839,855**
3223 - Citywide Dispatch			
7127	Equipment Dispatcher - In Charge	2	$37.47H
7126	Chief Dispatcher	1	117,660
7124	Equipment Dispatcher	17	36.22H
Section Position Total		**20**	**$1,554,274**
3224 - Traffic Services Supervision			
7185	Foreman of Motor Truck Drivers	7	$37.56H
Section Position Total		**7**	**$546,874**

0300 - Vehicle Tax Fund

081 - Department of Streets and Sanitation

2070 - Bureau of Traffic Services

Positions and Salaries - Continued

	Position	No	Rate
3225 - Towing / Relocation Services			
7184	Pool Motor Truck Driver	2,420H	$35.60H
7184	Pool Motor Truck Driver	17	35.60H
7183	Motor Truck Driver	12	36.13H
7183	Motor Truck Driver		35.60H
7183	Motor Truck Driver	15	35.60H
Section Position Total		**44**	**$3,357,493**
Position Total		**183**	**$13,850,894**
	Turnover		**(445,216)**
Position Net Total		**183**	**$13,405,678**
Department Position Total		**273**	**$21,996,853**
	Turnover		**(695,096)**
Department Position Net Total		**273**	**$21,301,757**

0300 - Vehicle Tax Fund
084 - CHICAGO DEPARTMENT OF TRANSPORTATION
2125 - DIVISION OF ENGINEERING

(084/1125/2125)

	Appropriations	Amount
0000 Personnel Services		
0005	Salaries and Wages - on Payroll	$7,621,536
0012	Contract Wage Increment - Prevailing Rate	18,131
0015	Schedule Salary Adjustments	7,470
0020	Overtime	30,000
0039	For the Employment of Students as Trainees	10,000
0000 Personnel Services - Total*		**$7,687,137**
0100 Contractual Services		
0140	For Professional and Technical Services and Other Third Party Benefit Agreements	$4,140,000
0144	Engineering and Architecture	628,642
0149	For Software Maintenance and Licensing	20,000
0150	Publications and Reproduction - Outside Services to Be Expended with the Prior Approval of Graphics Services	4,000
0152	Advertising	1,000
0159	Lease Purchase Agreements for Equipment and Machinery	21,035
0166	Dues, Subscriptions and Memberships	8,000
0169	Technical Meeting Costs	3,000
0181	Mobile Communication Services	11,150
0190	Telephone - Non-Centrex Billings	10,400
0197	Telephone - Maintenance and Repair of Equipment and Voicemail	40
0100 Contractual Services - Total*		**$4,847,267**
0200 Travel		
0229	Transportation and Expense Allowance	$41,378
0245	Reimbursement to Travelers	3,500
0200 Travel - Total*		**$44,878**
0300 Commodities and Materials		
0340	Material and Supplies	$6,000
0350	Stationery and Office Supplies	12,310
0300 Commodities and Materials - Total*		**$18,310**
Appropriation Total*		**$12,597,592**

0300 - Vehicle Tax Fund

084 - Chicago Department of Transportation

2125 - Division of Engineering - Continued

POSITIONS AND SALARIES

Positions and Salaries

	Position	No	Rate
3222 - Electrical Engineering and Inspection			
6145	Engineering Technician VI	1	$111,492
6144	Engineering Technician V	1	55,644
5813	Electrical Engineer III	1	66,588
5633	Project Director	1	120,408
5083	Foreman of Lineman	2	53.90H
5081	Lineman	8,320H	48.90H
5081	Lineman	7	48.90H
0302	Administrative Assistant II	1	58,248
	Schedule Salary Adjustments		1,430
Section Position Total		**14**	**$1,756,866**
3223 - Quality Assurance Engineering			
6145	Engineering Technician VI	1	$111,492
5636	Assistant Project Director	1	118,020
5614	Civil Engineer IV	2	110,064
5613	Civil Engineer III	1	100,776
Section Position Total		**5**	**$550,416**
3224 - Design			
4225 - Transit Design			
5614	Civil Engineer IV	1	$77,304
5404	Architect IV	1	110,064
5404	Architect IV	1	87,492
Subsection Position Total		**3**	**$274,880**
4226 - Highways Design			
6254	Traffic Engineer IV	1	$73,440
6145	Engineering Technician VI	1	61,032
6144	Engineering Technician V	1	88,344
6143	Engineering Technician IV	1	76,932
6143	Engineering Technician IV	2	50,676
5907	Assistant Chief Highway Engineer	1	122,820
5636	Assistant Project Director	1	105,084
5630	Coordinating Engineer I	2	105,816
5630	Coordinating Engineer I	1	103,740
5616	Supervising Engineer	1	114,552
5615	Civil Engineer V	3	120,312
5615	Civil Engineer V	1	80,616
5614	Civil Engineer IV	6	110,064
5415	Senior Landscape Architect	1	92,388
0665	Senior Data Entry Operator	1	53,076
0431	Clerk IV	1	70,092
0311	Projects Administrator	1	101,664
0303	Administrative Assistant III	1	80,568
Subsection Position Total		**27**	**$2,558,652**
Section Position Total		**30**	**$2,833,512**

0300 - Vehicle Tax Fund

084 - Chicago Department of Transportation

2125 - Division of Engineering

Positions and Salaries - Continued

	Position	No	Rate
3225 - General Support			
9679	Deputy Commissioner	1	$135,672
0417	District Clerk	1	66,912
0308	Staff Assistant	1	80,568
Section Position Total		**3**	**$283,152**
3228 - Major Projects - Design and Construction			
5632	Coordinating Engineer II	1	$120,384
5614	Civil Engineer IV	1	110,064
5614	Civil Engineer IV	1	73,440
Section Position Total		**3**	**$303,888**
3229 - Construction Supervision			
4228 - Contract Engineering			
5632	Coordinating Engineer II	1	$121,596
5615	Civil Engineer V	1	80,616
5614	Civil Engineer IV	3	110,064
5614	Civil Engineer IV	1	87,492
5614	Civil Engineer IV	1	83,688
	Schedule Salary Adjustments		3,542
Subsection Position Total		**7**	**$707,126**
Section Position Total		**7**	**$707,126**
3230 - Bridges			
6143	Engineering Technician IV	1	$92,592
6143	Engineering Technician IV	1	60,384
5905	Assistant Chief Engineer	1	122,856
5615	Civil Engineer V	3	120,312
5614	Civil Engineer IV	4	110,064
5614	Civil Engineer IV	2	91,464
5614	Civil Engineer IV	1	83,688
5613	Civil Engineer III	2	66,588
	Schedule Salary Adjustments		2,498
Section Position Total		**15**	**$1,479,314**
Position Total		**77**	**$7,914,274**
	Turnover		**(285,268)**
Position Net Total		**77**	**$7,629,006**

0300 - Vehicle Tax Fund
084 - Chicago Department of Transportation - Continued
2135 - DIVISION OF INFRASTRUCTURE MANAGEMENT

(084/1135/2135).

	Appropriations	Amount
0000 Personnel Services		
0005	Salaries and Wages - on Payroll	$5,070,051
0015	Schedule Salary Adjustments	14,966
0020	Overtime	34,573
0039	For the Employment of Students as Trainees	10,000
0000 Personnel Services - Total*		**$5,129,590**
0100 Contractual Services		
0126	Office Conveniences	$300
0130	Postage	29,000
0140	For Professional and Technical Services and Other Third Party Benefit Agreements	4,537,000
0149	For Software Maintenance and Licensing	60,000
0150	Publications and Reproduction - Outside Services to Be Expended with the Prior Approval of Graphics Services	3,900
0152	Advertising	4,800
0157	Rental of Equipment and Services	5,985
0159	Lease Purchase Agreements for Equipment and Machinery	21,333
0160	Repair or Maintenance of Property	5,800
0162	Repair/Maintenance of Equipment	28,628
0166	Dues, Subscriptions and Memberships	1,500
0179	Messenger Service	450
0181	Mobile Communication Services	22,150
0188	Vehicle Tracking Service	8,488
0190	Telephone - Non-Centrex Billings	35,500
0196	Data Circuits	5,100
0197	Telephone - Maintenance and Repair of Equipment and Voicemail	5,160
0100 Contractual Services - Total*		**$4,775,094**
0200 Travel		
0229	Transportation and Expense Allowance	$92,300
0245	Reimbursement to Travelers	6,400
0270	Local Transportation	500
0200 Travel - Total*		**$99,200**
0300 Commodities and Materials		
0313	Cleaning and Sanitation Supplies	$1,600
0319	Clothing	11,000
0340	Material and Supplies	14,500
0348	Books and Related Material	1,050
0350	Stationery and Office Supplies	11,000
0300 Commodities and Materials - Total*		**$39,150**
9400 Internal Transfers and Reimbursements		
9438	For Services Provided by the Department of Fleet and Facilities Management	4,000
9400 Internal Transfers and Reimbursements - Total		**$4,000**
Appropriation Total*		**$10,047,034**

0300 - Vehicle Tax Fund
084 - Chicago Department of Transportation
2135 - Division of Infrastructure Management - Continued
POSITIONS AND SALARIES

Positions and Salaries

	Position	No	Rate
3236 - Public Way Management			
4234 - Construction Compliance			
9679	Deputy Commissioner	1	$129,096
6142	Engineering Technician III	1	42,108
6139	Field Supervisor	2	122,280
6139	Field Supervisor	1	96,984
6139	Field Supervisor	1	92,556
6138	Field Service Specialist III	1	92,556
6138	Field Service Specialist III	1	88,308
6138	Field Service Specialist III	1	84,384
6138	Field Service Specialist III	2	60,372
6137	Field Service Specialist II	1	92,556
6137	Field Service Specialist II	1	84,384
6137	Field Service Specialist II	7	80,532
6137	Field Service Specialist II	4	76,896
6137	Field Service Specialist II	1	73,416
6137	Field Service Specialist II	3	57,636
6137	Field Service Specialist II	4	54,972
0665	Senior Data Entry Operator	1	63,876
0313	Assistant Commissioner	1	96,720
	Schedule Salary Adjustments		9,616
Subsection Position Total		**34**	**$2,675,968**
4235 - Quality Assurance Division			
6137	Field Service Specialist II	1	$76,896
5615	Civil Engineer V	1	120,312
Subsection Position Total		**2**	**$197,208**
4237 - Permitting			
8232	Coordinator of Street Permits	1	$85,008
6143	Engineering Technician IV	1	76,932
1141	Principal Operations Analyst	1	68,100
0832	Personal Computer Operator II	1	53,076
0665	Senior Data Entry Operator	2	63,876
0665	Senior Data Entry Operator	1	55,536
0665	Senior Data Entry Operator	1	53,076
0665	Senior Data Entry Operator	2	45,696
0431	Clerk IV	1	60,972
0324	Administrative Assistant II	1	60,960
0313	Assistant Commissioner	1	119,196
0308	Staff Assistant	1	73,440
0303	Administrative Assistant III	1	70,092
0102	Accountant II	1	54,768
	Schedule Salary Adjustments		942
Subsection Position Total		**16**	**$1,051,242**

0300 - Vehicle Tax Fund
084 - Chicago Department of Transportation
2135 - Division of Infrastructure Management
Positions and Salaries - Continued

3236 - Public Way Management - Continued

	Position	No	Rate
4238 - Underground Construction			
6142	Engineering Technician III	1	$42,108
5616	Supervising Engineer	1	104,736
5615	Civil Engineer V	1	120,312
0839	Supervisor of Data Entry Operators	1	76,932
0832	Personal Computer Operator II	1	53,076
0665	Senior Data Entry Operator	3	53,076
0665	Senior Data Entry Operator	1	41,640
0665	Senior Data Entry Operator	1	35,004
0431	Clerk IV	1	70,092
0431	Clerk IV	1	55,536
0302	Administrative Assistant II	1	66,948
	Schedule Salary Adjustments		1,630
Subsection Position Total		**13**	**$827,242**
Section Position Total		**65**	**$4,751,660**
3264 - One Call Program			
8232	Coordinator of Street Permits	1	$62,820
6144	Engineering Technician V	2	55,644
6137	Field Service Specialist II	1	76,896
6137	Field Service Specialist II	1	54,972
6137	Field Service Specialist II		54,972
0839	Supervisor of Data Entry Operators		45,696
0665	Senior Data Entry Operator		37,980
0431	Clerk IV		41,640
	Schedule Salary Adjustments		2,778
Section Position Total		**5**	**$308,754**
3265 - Program Support			
1142	Senior Operations Analyst	1	$92,388
0664	Data Entry Operator	1	48,312
0664	Data Entry Operator	1	31,872
0380	Director of Administration I	1	81,192
0303	Administrative Assistant III	1	46,188
Section Position Total		**5**	**$299,952**
3269 - Infrastructure - Temporary Help			
6137	Field Service Specialist II		$54,972
6136	Field Service Specialist I		45,672
Section Position Total			
Position Total		**75**	**$5,360,366**
	Turnover		**(275,349)**
Position Net Total		**75**	**$5,085,017**

0300 - Vehicle Tax Fund

084 - Chicago Department of Transportation - Continued

2150 - DIVISION OF ELECTRICAL OPERATIONS

(084/1150/2150)

	Appropriations	Amount
0000 Personnel Services		
0005	Salaries and Wages - on Payroll	$4,893,520
0012	Contract Wage Increment - Prevailing Rate	62,084
0020	Overtime	250,000
0000 Personnel Services - Total*		**$5,205,604**
0100 Contractual Services		
0140	For Professional and Technical Services and Other Third Party Benefit Agreements	$1,264,770
0157	Rental of Equipment and Services	4,500
0159	Lease Purchase Agreements for Equipment and Machinery	7,060
0162	Repair/Maintenance of Equipment	12,000
0188	Vehicle Tracking Service	11,155
0100 Contractual Services - Total*		**$1,299,485**
0200 Travel		
0229	Transportation and Expense Allowance	117,560
0200 Travel - Total*		**$117,560**
0300 Commodities and Materials		
0319	Clothing	$5,830
0340	Material and Supplies	1,539,880
0350	Stationery and Office Supplies	8,000
0300 Commodities and Materials - Total*		**$1,553,710**
0400 Equipment		
0440	Machinery and Equipment	3,250
0400 Equipment - Total*		**$3,250**
Appropriation Total*		**$8,179,609**

0300 - Vehicle Tax Fund

084 - Chicago Department of Transportation

2150 - Division of Electrical Operations - Continued

POSITIONS AND SALARIES

Positions and Salaries

	Position	No	Rate
3270 - Electrical Operations and Maintenance			
4274 - Traffic Signal Maintenance			
5089	Foreman of Traffic Signal Repairmen	2	$9,342.67M
5087	Traffic Signal Repairman	24	8,476M
5085	General Foreman of Linemen	1	10,036M
0429	Clerk II	1	53,076
Subsection Position Total		**28**	**$2,838,820**
4277 - Temporary Electrical Maintenance Assistance			
9534	Laborer		$40.20H
7184	Pool Motor Truck Driver		35.60H
7183	Motor Truck Driver		35.60H
7120	Load Dispatcher		8,476M
6295	Traffic Maintenance Supervisor		54,972
5089	Foreman of Traffic Signal Repairmen		9,342.67M
5088	Foreman of Street Light Repairmen		9,342.67M
5087	Traffic Signal Repairman		8,476M
5086	Street Light Repair Worker		8,476M
5085	General Foreman of Linemen		10,036M
5082	Lineman Helper		38.14H
5081	Lineman		48.90H
5061	Lamp Maintenance Worker		38.14H
5061	Lamp Maintenance Worker		26.70H
1179	Manager of Finance		108,792
0101	Accountant I		53,940
Subsection Position Total			
4278 - MTD Allocations			
7185	Foreman of Motor Truck Drivers	1	$37.56H
7184	Pool Motor Truck Driver	9	35.60H
7183	Motor Truck Driver	23	35.60H
Subsection Position Total		**33**	**$2,447,661**
Section Position Total		**61**	**$5,286,481**
3275 - Electrical Construction			
4283 - Temporary Electrical Construction Assistance			
6253	Traffic Engineer III		$72,264
6252	Traffic Engineer II		65,448
Subsection Position Total			
Section Position Total			
Position Total		**61**	**$5,286,481**
	Turnover		**(392,961)**
Position Net Total		**61**	**$4,893,520**

0300 - Vehicle Tax Fund

084 - Chicago Department of Transportation - Continued

2155 - DIVISION OF IN-HOUSE CONSTRUCTION

(084/1155/2155)

	Appropriations	Amount
0000 Personnel Services		
0005	Salaries and Wages - on Payroll	$43,737,088
0012	Contract Wage Increment - Prevailing Rate	299,898
0015	Schedule Salary Adjustments	3,006
0020	Overtime	702,000
0040	For Adjustments in Wages of Per Diem Employees to Conform with Prevailing Rates	51,407
0000 Personnel Services - Total*		**$44,793,399**
0100 Contractual Services		
0140	For Professional and Technical Services and Other Third Party Benefit Agreements	$24,800
0157	Rental of Equipment and Services	75,300
0159	Lease Purchase Agreements for Equipment and Machinery	12,876
0160	Repair or Maintenance of Property	32,891
0162	Repair/Maintenance of Equipment	15,000
0181	Mobile Communication Services	73,060
0185	Waste Disposal Services	98,823
0188	Vehicle Tracking Service	31,823
0190	Telephone - Non-Centrex Billings	29,200
0197	Telephone - Maintenance and Repair of Equipment and Voicemail	80
0100 Contractual Services - Total*		**$393,853**
0200 Travel		
0229	Transportation and Expense Allowance	18,500
0200 Travel - Total*		**$18,500**
0300 Commodities and Materials		
0340	Material and Supplies	$2,736,463
0350	Stationery and Office Supplies	10,500
0300 Commodities and Materials - Total*		**$2,746,963**
9400 Internal Transfers and Reimbursements		
9481	For Services Provided by the Department of Streets and Sanitation	35,000
9400 Internal Transfers and Reimbursements - Total		**$35,000**
Appropriation Total*		**$47,987,715**
Department Total		**$78,811,950**

0300 - Vehicle Tax Fund
084 - Chicago Department of Transportation
2155 - Division of In-House Construction - Continued
POSITIONS AND SALARIES

Positions and Salaries

	Position	No	Rate
3256 - Labor			
4260 - Concrete			
9539	Concrete Laborer	16	$40.20H
8323	Dispatcher - Concrete	5	40.20H
8258	District Concrete Supervisor	1	46.75H
8255	General Foreman of Laborers Curb and Gutter	1	43.59H
8249	Foreman of Laborer - Concrete	4	41.10H
7635	Foreman of Hoisting Engineers	2	53.10H
7633	Hoisting Engineer	2	48.10H
7633	Hoisting Engineer	3	46.80H
7184	Pool Motor Truck Driver	3	35.60H
7183	Motor Truck Driver	1	35.60H
4437	Foreman of Cement Finishers	11	46.25H
4435	Cement Finisher	8	44.25H
4434	Cement Finisher Apprentice	5	30.98H
0427	District Clerk - Asphalt	3	41,628
	Schedule Salary Adjustments		3.006
Subsection Position Total		**65**	**$5,539,613**
4266 - Pothole and Pavement Maintenance			
9534	Laborer		$40.20H
9464	Asphalt Laborer	33,280H	40.20H
9464	Asphalt Laborer	67	40.20H
8322	Dispatcher - Asphalt	10	40.20H
8257	District Asphalt Supervisor	2	7,174.27M
8248	Asphalt Foreman	28	41.10H
8243	General Foreman of Laborers	2	44.59H
7633	Hoisting Engineer	6	46.80H
7184	Pool Motor Truck Driver	20	35.60H
7183	Motor Truck Driver	9	35.60H
4634	Painter		44.55H
0427	District Clerk - Asphalt	2	47,832
0427	District Clerk - Asphalt	1	45,672
Subsection Position Total		**147**	**$13,400,420**
Section Position Total		**212**	**$18,940,033**
3259 - Temporary Help			
9539	Concrete Laborer		$40.47H
9539	Concrete Laborer		40.35H
9539	Concrete Laborer		40.27H
9539	Concrete Laborer		40.20H
9534	Laborer		40.20H
9464	Asphalt Laborer		41.10H
9464	Asphalt Laborer		40.47H
9464	Asphalt Laborer		40.27H
9464	Asphalt Laborer		40.20H
9462	Asphalt Smoother		40.10H
9402	Laborer on Repairs		40.47H
9402	Laborer on Repairs		40.20H
8323	Dispatcher - Concrete		40.20H
8322	Dispatcher - Asphalt		40.20H

0300 - Vehicle Tax Fund
084 - Chicago Department of Transportation
2155 - Division of In-House Construction
Positions and Salaries - Continued

3259 - Temporary Help - Continued

	Position	No	Rate
8320	Materials Dispatcher		40.20H
8263	Sign Hanger		19.25H
8259	Assistant Superintendent of Pavement Repairs		53,568
8258	District Concrete Supervisor		46.75H
8257	District Asphalt Supervisor		7,174.27M
8256	Superintendent of Pavement Repairs		64,524
8249	Foreman of Laborer - Concrete		41.10H
8248	Asphalt Foreman		41.10H
8243	General Foreman of Laborers		44.59H
7946	Senior City Forester		65,448
7636	General Foreman of Hoisting Engineers		9,334M
7635	Foreman of Hoisting Engineers		53.10H
7633	Hoisting Engineer		48.10H
7633	Hoisting Engineer		46.80H
7482	Parking Enforcement Aide		35,328
7187	General Foreman of Motor Truck Drivers		39.52H
7185	Foreman of Motor Truck Drivers		37.56H
7184	Pool Motor Truck Driver		32.04H
7183	Motor Truck Driver		35.60H
6327	Watchman		21.98H
6316	Foreman of Laborers		40.10H
6308	Storekeeper		33,024
6144	Engineering Technician V		54,888
5630	Coordinating Engineer I		83,100
5616	Supervising Engineer		76,116
5615	Civil Engineer V		87,492
5614	Civil Engineer IV		79,692
5612	Civil Engineer II		65,448
5424	Supervising Architect		75,000
5045	General Foreman of Electrical Mechanics		9,030.67M
5035	Electrical Mechanic		46.10H
4836	Foreman of Bridge and Structural Ironworkers		48.20H
4834	Bridge and Structural Iron Worker		46.20H
4805	Architectural Iron Worker		45.75H
4776	Foreman of Steamfitters		50.50H
4756	Foreman of Plumbers		50.25H
4656	Sign Painter		37.45H
4630	General Foreman of Painters		9,652.93M
4437	Foreman of Cement Finishers		46.75H
4437	Foreman of Cement Finishers		46.25H
4435	Cement Finisher		46.25H
4435	Cement Finisher		44.25H
4401	Bricklayer		44.88H
4301	Carpenter		45.35H
3950	Director of Administrative Services		73,020
1912	Project Coordinator		89,076
1912	Project Coordinator		62,820
1805	Stockhandler		28,704
1576	Chief Voucher Expediter		60,384
1441	Coordinating Planner		85,000
0832	Personal Computer Operator II		37,980
0826	Principal Typist		34,584
0809	Executive Secretary I		35,988
0665	Senior Data Entry Operator		37,980
0664	Data Entry Operator		34,584

0300 - Vehicle Tax Fund
084 - Chicago Department of Transportation
2155 - Division of In-House Construction
Positions and Salaries - Continued

3259 - Temporary Help - Continued

	Position	No	Rate
0431	Clerk IV		41,640
0430	Clerk III		34,584
0427	District Clerk - Asphalt		41,628
0417	District Clerk		41,628
0380	Director of Administration I		59,976
0345	Contracts Coordinator		69,924
0303	Administrative Assistant III		50,124
0302	Administrative Assistant II		41,640
0190	Accounting Technician II		45,696
Section Position Total			

3280 - Reimbursable Personnel

9539	Concrete Laborer	106,111H	$40.20H
9539	Concrete Laborer	69	40.20H
9464	Asphalt Laborer	29,135H	40.20H
8249	Foreman of Laborer - Concrete	22,880H	41.10H
7633	Hoisting Engineer	6	48.10H
7633	Hoisting Engineer	30,514H	46.80H
7633	Hoisting Engineer	8	46.80H
7184	Pool Motor Truck Driver	31,200H	35.60H
7184	Pool Motor Truck Driver	51	35.60H
5035	Electrical Mechanic	13,867H	46.10H
4437	Foreman of Cement Finishers	17	46.25H
4435	Cement Finisher	20,805H	44.25H
4435	Cement Finisher	16	44.25H
4301	Carpenter	3	45.35H
Section Position Total		**170**	**$24,791,938**

3355 - Project Oversight

9679	Deputy Commissioner	1	$127,824
8256	Superintendent of Pavement Repairs	1	108,984
8184	General Superintendent	1	125,292
0801	Executive Administrative Assistant I	1	63,468
0665	Senior Data Entry Operator	1	55,536
Section Position Total		**5**	**$481,104**

Position Total	**387**	**$44,213,075**
Turnover		**(472,981)**
Position Net Total	**387**	**$43,740,094**

Department Position Total	**600**	**$62,774,196**
Turnover		**(1,426,559)**
Department Position Net Total	**600**	**$61,347,637**

0300 - Vehicle Tax Fund
099 - FINANCE GENERAL

(099/1005/2005)

	Appropriations	Amount
0000 Personnel Services		
0029	For Health Maintenance Organization Premiums (HMO) Provided to Eligible Employees and Their Families	$4,323,855
0042	For the Costs of Claims and Administration for Hospital and Medical Care Provided to Eligible Employees, Provided However, That All Payments to the Independent Utilization Reviewer Shall Be Subject to the Approval of the Chairman of the Committee on the Budget and Government Operations	9,949,185
0045	For the Cost of Claims and Administration or Premiums for Term Life Insurance	104,912
0049	Claims and Costs of Administration Pursuant to the Workers' Compensation Act	12,500,000
0051	Claims Under Unemployment Insurance Act	291,649
0052	Costs of Claims and Administration for Hospital and Medical Care to Eligible Annuitants and Their Eligible Dependents	353,931
0056	For the Cost of Claims and Administration or Premiums for a Co-Insured Dental Plan for Employees	509,954
0070	Tuition Reimbursement and Educational Programs	20,000
0000 Personnel Services - Total*		**$28,053,486**
0100 Contractual Services		
0121	Investigation Costs. To Be Expended at the Direction of the Chairman of the Committee on Finance	$113,300
0138	For Professional Services for Information Technology Maintenance	1,435,782
0140	For Professional and Technical Services and Other Third Party Benefit Agreements	9,003,480
0142	Accounting and Auditing	150,000
0149	For Software Maintenance and Licensing	1,394
0100 Contractual Services - Total*		**$10,703,956**
0900 Financial Purposes as Specified		
0931	For the Payment of Tort and Non-Tort Judgments, Outside Counsel Expenses and Expert Costs, as approved by the Corporation Counsel	$11,800
0934	Claims for Damages and Liabilities Against the City When Ordered Paid by the City Council	375,000
0989	For Refunds for Cancelled Voucher Warrants and Payroll Checks and for Refunding Duplicate Payments and Payments Made in Error	765,000
0991	To Provide for Matching and Supplementary Grant Funds Currently in Effect as well as New Grants	707,700
0900 Financial Purposes as Specified - Total		**$1,859,500**
9000 Purposes as Specified		
9027	For the City Contribution to Social Security Tax	$22,477
9076	City's Contribution to Medicare Tax	951,419
9000 Purposes as Specified - Total		**$973,896**
9500 Purposes as Specified		
9581	Reserved for Excess Expenses Related to Snow Events	2,122,634
9500 Purposes as Specified - Total		**$2,122,634**

0300 - Vehicle Tax Fund
099 - Finance General - Continued

	Appropriations	Amount
9600 Reimbursements		
9610	To Reimburse Corporate Fund for Pension Payments	$17,772,176
9611	To Reimburse the Corporate Fund for Indirect Costs Chargeable to Fund	15,464,000
9600 Reimbursements - Total		**$33,236,176**
9700 Reimbursable Transfers Between Funds		
9774	Transfer for Services provided by the Office of Emergency Management and Communication	10,000
9700 Reimbursable Transfers Between Funds - Total		**$10,000**
Appropriation Total*		**$76,959,648**
Fund Total		**$222,432,000**

Fund Position Total	**966**	**$91,659,963**
Turnover		**(2,273,366)**
Fund Position Net Total	**966**	**$89,386,597**

0310 - Motor Fuel Tax Fund

038 - DEPARTMENT OF FLEET AND FACILITY MANAGEMENT

1005 - FLEET AND FACILITY MANAGEMENT / 2131 - BUREAU OF ASSET MANAGEMENT

2131 - BUREAU OF ASSET MANAGEMENT

(038/1005/2131)

Appropriations		Amount
0300 Commodities and Materials		
0332	Electricity - Street Lighting	15,592,576
0300 Commodities and Materials - Total*		**$15,592,576**
Appropriation Total*		**$15,592,576**

0310 - Motor Fuel Tax Fund

081 - DEPARTMENT OF STREETS AND SANITATION

2045 - BUREAU OF STREET OPERATIONS

(081/1030/2045)

Appropriations		Amount
0300 Commodities and Materials		
0340	Material and Supplies	12,721,200
0300 Commodities and Materials - Total*		**$12,721,200**
Appropriation Total*		**$12,721,200**

0310 - Motor Fuel Tax Fund
084 - CHICAGO DEPARTMENT OF TRANSPORTATION
2150 - DIVISION OF ELECTRICAL OPERATIONS

(084/1150/2150)

	Appropriations	Amount
0000 Personnel Services		
0005	Salaries and Wages - on Payroll	$11,828,596
0012	Contract Wage Increment - Prevailing Rate	142,062
0020	Overtime	1,000,000
0000 Personnel Services - Total*		**$12,970,658**
0300 Commodities and Materials		
0340	Material and Supplies	2,250,825
0300 Commodities and Materials - Total*		**$2,250,825**
Appropriation Total*		**$15,221,483**

Positions and Salaries

	Position	No	Rate
3270 - Electrical Operations and Maintenance			
4273 - Street Light Maintenance			
9534	Laborer	23	$40.20H
7120	Load Dispatcher	8	8,476M
5088	Foreman of Street Light Repairmen	6	9,342.67M
5086	Street Light Repair Worker	42	8,476M
5085	General Foreman of Linemen	2	10,036M
5083	Foreman of Lineman	4	53.90H
5081	Lineman	23	48.90H
5061	Lamp Maintenance Worker	7	38.14H
5061	Lamp Maintenance Worker	11	26.70H
5049	Superintendent of Electrical Operations	1	102,960
Subsection Position Total		**127**	**$11,979,302**
Section Position Total		**127**	**$11,979,302**
Position Total		**127**	**$11,979,302**
	Turnover		**(150,706)**
Position Net Total		**127**	**$11,828,596**

0310 - Motor Fuel Tax Fund
084 - Chicago Department of Transportation - Continued
2155 - DIVISION OF IN-HOUSE CONSTRUCTION

(084/1155/2155)

	Appropriations	Amount
0000 Personnel Services		
0005	Salaries and Wages - on Payroll	$6,684,876
0012	Contract Wage Increment - Prevailing Rate	50,715
0000 Personnel Services - Total*		**$6,735,591**
0100 Contractual Services		
0140	For Professional and Technical Services and Other Third Party Benefit Agreements	825,000
0100 Contractual Services - Total*		**$825,000**
0300 Commodities and Materials		
0340	Material and Supplies	8,175,334
0300 Commodities and Materials - Total*		**$8,175,334**
Appropriation Total*		**$15,735,925**
Department Total		**$30,957,408**

0310 - Motor Fuel Tax Fund

084 - Chicago Department of Transportation

2155 - Division of In-House Construction - Continued

POSITIONS AND SALARIES

Positions and Salaries

	Position	No	Rate
3256 - Labor			
4266 - Pothole and Pavement Maintenance			
9464	Asphalt Laborer	5	$40.20H
8322	Dispatcher - Asphalt	1	40.20H
8248	Asphalt Foreman	1	41.10H
7183	Motor Truck Driver	1	35.60H
Subsection Position Total		**8**	**$661,232**
4267 - Pavement Marking			
9534	Laborer	20,805H	$40.20H
4634	Painter	20,805H	44.55H
Subsection Position Total			**$1,763,224**
4268 - Bridge Maintenance			
5040	Foreman of Electrical Mechanics	3	$49.10H
5035	Electrical Mechanic	14	46.10H
4836	Foreman of Bridge and Structural Ironworkers	4	48.20H
4834	Bridge and Structural Iron Worker	14	46.20H
4805	Architectural Iron Worker	4	45.75H
4804	Foreman of Architectural Iron Workers	2	48.25H
4636	Foreman of Painters	2,080H	50.12H
4636	Foreman of Painters	1	50.12H
4634	Painter		47.33H
4634	Painter	1	44.55H
Subsection Position Total		**43**	**$4,277,708**
Section Position Total		**51**	**$6,702,164**
Position Total		**51**	**$6,702,164**
	Turnover		**(17,288)**
Position Net Total		**51**	**$6,684,876**
Department Position Total		**178**	**$18,681,466**
	Turnover		**(167,994)**
Department Position Net Total		**178**	**$18,513,472**

0310 - Motor Fuel Tax Fund
099 - FINANCE GENERAL

(099/1005/2005)

Appropriations		Amount
0900 Financial Purposes as Specified		
0951	Debt Service Reserve	756,816
0900 Financial Purposes as Specified - Total		**$756,816**
9100 Purposes as Specified		
9189	For Payment of the Annual Contribution to the Chicago Transit Authority (CTA)	3,000,000
9100 Purposes as Specified - Total		**$3,000,000**
Appropriation Total*		**$3,756,816**
Fund Total		**$63,028,000**

Fund Position Total	**178**	**$18,681,466**
Turnover		**(167,994)**
Fund Position Net Total	**178**	**$18,513,472**

0314 - Sewer Fund
003 - OFFICE OF INSPECTOR GENERAL

(003/1005/2005)

	Appropriations	Amount
0000 Personnel Services		
0005	Salaries and Wages - on Payroll	$652,065
0015	Schedule Salary Adjustments	746
0000 Personnel Services - Total*		**$652,811**
0100 Contractual Services		
0130	Postage	$519
0138	For Professional Services for Information Technology Maintenance	11,612
0140	For Professional and Technical Services and Other Third Party Benefit Agreements	34,911
0149	For Software Maintenance and Licensing	13,432
0154	For the Rental and Maintenance of Data Processing, Office Automation and Data Communications Hardware	9,599
0157	Rental of Equipment and Services	9,359
0159	Lease Purchase Agreements for Equipment and Machinery	1,917
0162	Repair/Maintenance of Equipment	54
0166	Dues, Subscriptions and Memberships	1,611
0169	Technical Meeting Costs	11,530
0181	Mobile Communication Services	4,061
0189	Telephone - Non-Centrex Billings	19,856
0100 Contractual Services - Total*		**$118,461**
0200 Travel		
0245	Reimbursement to Travelers	$558
0270	Local Transportation	1,615
0200 Travel - Total*		**$2,173**
0300 Commodities and Materials		
0320	Gasoline	$180
0340	Material and Supplies	1,291
0348	Books and Related Material	1,082
0350	Stationery and Office Supplies	8,759
0300 Commodities and Materials - Total*		**$11,312**
0700	**Contingencies**	**26,182**
Appropriation Total*		**$810,939**

0314 - Sewer Fund
003 - Office of Inspector General - Continued
POSITIONS AND SALARIES

Positions and Salaries

	Position	No	Rate
3015 - Legal			
1262	Assistant Inspector General	1	$106,848
1262	Assistant Inspector General	1	102,084
Section Position Total		**2**	**$208,932**
3020 - Investigations			
1260	Chief Investigator - IG	2	$101,664
1222	Investigator III - IG	1	92,088
Section Position Total		**3**	**$295,416**
3027 - Audit and Program Review			
1127	Chief Performance Analyst	1	$101,664
1125	Performance Analyst	1	65,496
	Schedule Salary Adjustments		746
Section Position Total		**2**	**$167,906**
Position Total		**7**	**$672,254**
	Turnover		**(19,443)**
Position Net Total		**7**	**$652,811**

0314 - Sewer Fund

027 - DEPARTMENT OF FINANCE

1005 - FINANCE / 2011 - CITY COMPTROLLER

(027/1005/2011)

Appropriations		Amount
0100 Contractual Services		
0140	For Professional and Technical Services and Other Third Party Benefit Agreements	9,100
0100 Contractual Services - Total*		**$9,100**
Appropriation Total*		**$9,100**

0314 - Sewer Fund

027 - Department of Finance - Continued

1005 - Finance / 2015 - FINANCIAL STRATEGY AND OPERATIONS

(027/1005/2015)

	Appropriations	Amount
0100 Contractual Services		
0140	For Professional and Technical Services and Other Third Party Benefit Agreements	$21,217
0149	For Software Maintenance and Licensing	4,770
0154	For the Rental and Maintenance of Data Processing, Office Automation and Data Communications Hardware	50,000
0166	Dues, Subscriptions and Memberships	3,153
0100 Contractual Services - Total*		**$79,140**
Appropriation Total*		**$79,140**
Department Total		**$88,240**

0314 - Sewer Fund

028 - CITY TREASURER

(028/1005/2005)

	Appropriations	Amount
0000 Personnel Services		
0005	Salaries and Wages - on Payroll	192,336
0000 Personnel Services - Total*		**$192,336**
0100 Contractual Services		
0138	For Professional Services for Information Technology Maintenance	$25,000
0139	For Professional Services for Information Technology Development	29,207
0140	For Professional and Technical Services and Other Third Party Benefit Agreements	22,857
0100 Contractual Services - Total*		**$77,064**
Appropriation Total*		**$269,400**

Positions and Salaries

	Position	No	Rate
3010 - Portfolio Management			
0242	Portfolio Manager	1	$80,076
0242	Portfolio Manager	1	66,072
0184	Accounting Technician III	1	46,188
Section Position Total		**3**	**$192,336**
Position Total		**3**	**$192,336**

0314 - Sewer Fund
031 - DEPARTMENT OF LAW

(031/1005/2005)

	Appropriations	Amount
0000 Personnel Services		
0005	Salaries and Wages - on Payroll	$711,812
0020	Overtime	560
0039	For the Employment of Students as Trainees	266
0000 Personnel Services - Total*		**$712,638**
0100 Contractual Services		
0130	Postage	$971
0138	For Professional Services for Information Technology Maintenance	8,231
0140	For Professional and Technical Services and Other Third Party Benefit Agreements	26,336
0141	Appraisals	320
0143	Court Reporting	22,910
0145	Legal Expenses	4,532
0149	For Software Maintenance and Licensing	4,200
0150	Publications and Reproduction - Outside Services to Be Expended with the Prior Approval of Graphics Services	210
0157	Rental of Equipment and Services	1,678
0159	Lease Purchase Agreements for Equipment and Machinery	3,620
0162	Repair/Maintenance of Equipment	100
0166	Dues, Subscriptions and Memberships	4,160
0169	Technical Meeting Costs	1,064
0178	Freight and Express Charges	433
0181	Mobile Communication Services	840
0190	Telephone - Non-Centrex Billings	4,256
0191	Telephone - Relocations of Phone Lines	100
0197	Telephone - Maintenance and Repair of Equipment and Voicemail	239
0100 Contractual Services - Total*		**$84,200**
0200 Travel		
0229	Transportation and Expense Allowance	$227
0245	Reimbursement to Travelers	2,341
0270	Local Transportation	928
0200 Travel - Total*		**$3,496**
0300 Commodities and Materials		
0348	Books and Related Material	$623
0350	Stationery and Office Supplies	3,513
0300 Commodities and Materials - Total*		**$4,136**
9400 Internal Transfers and Reimbursements		
9438	For Services Provided by the Department of Fleet and Facilities Management	560
9400 Internal Transfers and Reimbursements - Total		**$560**
Appropriation Total*		**$805,030**

0314 - Sewer Fund
031 - Department of Law - Continued
POSITIONS AND SALARIES

Positions and Salaries

	Position	No	Rate
3019 - Torts			
4003 - Sewer Torts			
1652	Chief Assistant Corporation Counsel	1	$127,068
1643	Assistant Corporation Counsel	1	70,344
1643	Assistant Corporation Counsel	1	68,496
1641	Assistant Corporation Counsel Supervisor - Senior	1	122,352
1641	Assistant Corporation Counsel Supervisor - Senior	1	106,332
Subsection Position Total		**5**	**$494,592**
Section Position Total		**5**	**$494,592**
3349 - Collections, Ownership and Administrative Litigation			
1641	Assistant Corporation Counsel Supervisor - Senior	1	$92,352
Section Position Total		**1**	**$92,352**
3444 - Finance and Economic Development			
1650	Deputy Corporation Counsel	1	$139,812
Section Position Total		**1**	**$139,812**
Position Total		**7**	**$726,756**
	Turnover		**(14,944)**
Position Net Total		**7**	**$711,812**

0314 - Sewer Fund

038 - DEPARTMENT OF FLEET AND FACILITY MANAGEMENT

1005 - FLEET AND FACILITY MANAGEMENT / 2131 - BUREAU OF ASSET MANAGEMENT

2131 - BUREAU OF ASSET MANAGEMENT

(038/1005/2131)

	Appropriations	Amount
0100 Contractual Services		
0140	For Professional and Technical Services and Other Third Party Benefit Agreements	$87,988
0155	Rental of Property	409,915
0100 Contractual Services - Total*		**$497,903**
0300 Commodities and Materials		
0315	Motor Vehicle Diesel Fuel	$628,163
0320	Gasoline	133,503
0322	Natural Gas	45,733
0325	Alternative Fuel	7,373
0331	Electricity	47,923
0300 Commodities and Materials - Total*		**$862,695**
Appropriation Total*		**$1,360,598**

0314 - Sewer Fund

038 - Department of Fleet and Facility Management - Continued

1005 - Fleet and Facility Management / 2140 - BUREAU OF FLEET OPERATIONS

2140 - BUREAU OF FLEET OPERATIONS

(038/1005/2140)

	Appropriations	Amount
0000 Personnel Services		
0005	Salaries and Wages - on Payroll	$2,614,990
0012	Contract Wage Increment - Prevailing Rate	23,210
0020	Overtime	60,000
0000 Personnel Services - Total*		**$2,698,200**
0100 Contractual Services		
0140	For Professional and Technical Services and Other Third Party Benefit Agreements	$203,747
0149	For Software Maintenance and Licensing	7,730
0161	Operation, Repair or Maintenance of Facilities	50,000
0162	Repair/Maintenance of Equipment	45,120
0176	Maintenance and Operation - City Owned Vehicles	250,501
0100 Contractual Services - Total*		**$557,098**
0300 Commodities and Materials		
0360	Repair Parts and Material	754,603
0300 Commodities and Materials - Total*		**$754,603**
Appropriation Total*		**$4,009,901**
Department Total		**$5,370,499**

0314 - Sewer Fund

038 - Department of Fleet and Facility Management - Continued

1005 - Fleet and Facility Management / 2140 - Bureau of Fleet Operations

POSITIONS AND SALARIES

Positions and Salaries

	Position	No	Rate
3223 - Fleet Operations - Sewer			
7638	Hoisting Engineer - Mechanic	14	$52.10H
7635	Foreman of Hoisting Engineers	2	53.10H
6679	Foreman of Machinists - Automotive	1	48.85H
6674	Machinist	1	46.35H
6673	Machinist - Automotive	7	46.35H
6605	Blacksmith	1	45.43H
Section Position Total		**26**	**$2,705,414**
Position Total		**26**	**$2,705,414**
	Turnover		**(90,424)**
Position Net Total		**26**	**$2,614,990**
Department Position Total		**26**	**$2,705,414**
	Turnover		**(90,424)**
Department Position Net Total		**26**	**$2,614,990**

0314 - Sewer Fund
067 - DEPARTMENT OF BUILDINGS

(067/1005/2005)

	Appropriations	Amount
0000 Personnel Services		
0005	Salaries and Wages - on Payroll	$1,471,276
0012	Contract Wage Increment - Prevailing Rate	3,075
0015	Schedule Salary Adjustments	2,067
0000 Personnel Services - Total*		**$1,476,418**
0100 Contractual Services		
0140	For Professional and Technical Services and Other Third Party Benefit Agreements	$707,006
0181	Mobile Communication Services	9,346
0100 Contractual Services - Total*		**$716,352**
0200 Travel		
0229	Transportation and Expense Allowance	15,000
0200 Travel - Total*		**$15,000**
0300 Commodities and Materials		
0350	Stationery and Office Supplies	3,008
0300 Commodities and Materials - Total*		**$3,008**
Appropriation Total*		**$2,210,778**

Positions and Salaries

	Position	No	Rate
3030 - Engineering Services			
9679	Deputy Commissioner	1	$144,036
6143	Engineering Technician IV	1	84,420
5675	Assistant Chief Engineer of Sewers	1	116,604
5614	Civil Engineer IV	1	110,064
5613	Civil Engineer III	1	100,776
0311	Projects Administrator	1	96,720
0311	Projects Administrator	2	94,824
0308	Staff Assistant	1	76,932
0303	Administrative Assistant III	1	84,420
0303	Administrative Assistant III	1	46,188
0302	Administrative Assistant II	2	60,972
0302	Administrative Assistant II	1	38,376
	Schedule Salary Adjustments		2,067
Section Position Total		**14**	**$1,212,195**
3035 - Plumbing Inspection			
2231	Plumbing Inspector	3	$8,542.50M
Section Position Total		**3**	**$307,530**
Position Total		**17**	**$1,519,725**
	Turnover		**(46,382)**
Position Net Total		**17**	**$1,473,343**

0314 - Sewer Fund

088 - DEPARTMENT OF WATER MANAGEMENT

2015 - BUREAU OF ENGINEERING SERVICES

(088/1015/2015)

	Appropriations	Amount
0000 Personnel Services		
0005	Salaries and Wages - on Payroll	2,269,798
0000 Personnel Services - Total*		**$2,269,798**
0100 Contractual Services		
0150	Publications and Reproduction - Outside Services to Be Expended with the Prior Approval of Graphics Services	$2,000
0162	Repair/Maintenance of Equipment	2,300
0169	Technical Meeting Costs	5,000
0100 Contractual Services - Total*		**$9,300**
0200 Travel		
0245	Reimbursement to Travelers	1,000
0200 Travel - Total*		**$1,000**
0300 Commodities and Materials		
0348	Books and Related Material	$500
0350	Stationery and Office Supplies	6,000
0300 Commodities and Materials - Total*		**$6,500**
0400 Equipment		
0424	Furniture and Furnishings	3,000
0400 Equipment - Total*		**$3,000**
Appropriation Total*		**$2,289,598**

0314 - Sewer Fund

088 - Department of Water Management

2015 - Bureau of Engineering Services - Continued

POSITIONS AND SALARIES

Positions and Salaries

	Position	No	Rate
3121 - Design and Construction Services			
4004 - Sewer Design and Construction Services			
6143	Engineering Technician IV	1	$92,592
6143	Engineering Technician IV	1	76,932
5985	General Superintendent of Water Management	1	121,596
5676	Chief Engineer of Sewers	1	125,316
5632	Coordinating Engineer II	1	125,316
5632	Coordinating Engineer II	1	119,256
5630	Coordinating Engineer I	2	108,984
5615	Civil Engineer V	1	94,896
5614	Civil Engineer IV	5	110,064
5614	Civil Engineer IV	1	77,304
5613	Civil Engineer III	1	100,776
5613	Civil Engineer III	1	79,692
5613	Civil Engineer III	1	66,588
5612	Civil Engineer II	1	72,264
5612	Civil Engineer II	2	60,312
5611	Managing Engineer - Water Department	1	113,412
1191	Contracts Administrator	1	91,128
0311	Projects Administrator	1	70,800
0302	Administrative Assistant II	1	70,092
Subsection Position Total		**25**	**$2,386,872**
Section Position Total		**25**	**$2,386,872**
Position Total		**25**	**$2,386,872**
	Turnover		**(117,074)**
Position Net Total		**25**	**$2,289,798**

0314 - Sewer Fund
088 - Department of Water Management - Continued
2025 - BUREAU OF OPERATIONS AND DISTRIBUTION

(088/1025/2025)

	Appropriations	Amount
0000 Personnel Services		
0005	Salaries and Wages - on Payroll	$46,196,076
0012	Contract Wage Increment - Prevailing Rate	552,533
0015	Schedule Salary Adjustments	10,358
0020	Overtime	3,000,000
0000 Personnel Services - Total*		**$49,758,967**
0100 Contractual Services		
0140	For Professional and Technical Services and Other Third Party Benefit Agreements	$1,850,564
0154	For the Rental and Maintenance of Data Processing, Office Automation and Data Communications Hardware	6,924
0157	Rental of Equipment and Services	885,868
0185	Waste Disposal Services	2,942,918
0190	Telephone - Non-Centrex Billings	31,000
0100 Contractual Services - Total*		**$5,717,274**
0200 Travel		
0229	Transportation and Expense Allowance	104,390
0200 Travel - Total*		**$104,390**
0300 Commodities and Materials		
0340	Material and Supplies	$4,282,000
0345	Apparatus and Instruments	1,500
0300 Commodities and Materials - Total*		**$4,283,500**
0400 Equipment		
0401	Tools Less Than or Equal to $100/Unit	$67,314
0402	Tools Greater Than $100/Unit	124,673
0440	Machinery and Equipment	245,923
0400 Equipment - Total*		**$437,910**
9400 Internal Transfers and Reimbursements		
9438	For Services Provided by the Department of Fleet and Facilities Management	$5,175,000
9481	For Services Provided by the Department of Streets and Sanitation	7,767,702
9400 Internal Transfers and Reimbursements - Total		**$12,942,702**
Appropriation Total*		**$73,244,743**
Department Total		**$75,534,341**

0314 - Sewer Fund

088 - Department of Water Management

2025 - Bureau of Operations and Distribution - Continued

POSITIONS AND SALARIES

Positions and Salaries

	Position	No	Rate
3249 - Agency Management			
4006 - Sewer Agency Management			
5848	Superintendent of Construction and Maintenance	2	$129,096
1812	Manager of Warehouse Operations	1	68,220
0303	Administrative Assistant III	1	70,092
	Schedule Salary Adjustments		3,554
Subsection Position Total		**4**	**$400,058**
Section Position Total		**4**	**$400,058**
3256 - Equipment Coordination/Warehouse and Stores			
4008 - Sewer Equipment Coordination			
9532	Stores Laborer	1	$40.20H
8320	Materials Dispatcher	1	40.20H
Subsection Position Total		**2**	**$167,232**
Section Position Total		**2**	**$167,232**
3257 - Communications			
4010 - Sewer Communications			
7101	Emergency Crew Dispatcher	8	$40.20H
0664	Data Entry Operator	1	58,248
0664	Data Entry Operator	1	53,076
0303	Administrative Assistant III	1	84,420
Subsection Position Total		**11**	**$864,672**
Section Position Total		**11**	**$864,672**

0314 - Sewer Fund

088 - Department of Water Management

2025 - Bureau of Operations and Distribution

Positions and Salaries - Continued

	Position	No	Rate
3261 - System Installation and Maintenance			
4012 - Sewer System Installation and Maintenance			
9584	Construction Laborer Sub-Foreman	52	$41.00H
9411	Construction Laborer	33,280H	40.32H
9411	Construction Laborer	156	40.20H
9410	Laborer - Apprentice	65,340H	24.12H
8373	District Superintendent of Water Distribution	1	111,456
8373	District Superintendent of Water Distribution	1	79,704
8352	Assistant District Superintendent	7	8,710M
8345	Foreman of Sewer Cleaning	5	50.25H
8343	Assistant Foreman of Sewer Cleaning	4	49.25H
8246	Foreman of Construction Laborers	3	41.30H
7635	Foreman of Hoisting Engineers	4	53.10H
7633	Hoisting Engineer	1	50.10H
7633	Hoisting Engineer	58	48.10H
7633	Hoisting Engineer	27,680H	46.80H
7184	Pool Motor Truck Driver	47,840H	28.48H
7183	Motor Truck Driver	56	35.60H
5985	General Superintendent of Water Management	2	113,412
5042	General Foreman of Electrical Mechanics	1	9,030.67M
5035	Electrical Mechanic	4	46.10H
4754	Plumber	6,240H	48.25H
4435	Cement Finisher	2	44.25H
4405	Foreman of Bricklayers	1	49.37H
4404	Foreman of Sewer Bricklayers	12	49.37H
4403	Sewer Bricklayer	52,000H	45.38H
4403	Sewer Bricklayer	34	44.88H
4401	Bricklayer	2	44.88H
0417	District Clerk	1	50,100
0417	District Clerk	3	47,832
0417	District Clerk	1	45,672
0417	District Clerk	1	43,632
0311	Projects Administrator	1	74,688
0303	Administrative Assistant III	2	73,440
	Schedule Salary Adjustments		3,372
Subsection Position Total		**415**	**$44,429,842**
Section Position Total		**415**	**$44,429,842**
3359 - Evaluations			
6145	Engineering Technician VI	1	$61,032
6144	Engineering Technician V	1	101,592
6143	Engineering Technician IV	1	92,592
6143	Engineering Technician IV	1	50,676
6142	Engineering Technician III	1	42,108
5614	Civil Engineer IV	1	73,440
5613	Civil Engineer III	2	100,776
5612	Civil Engineer II	2	92,388
5612	Civil Engineer II	1	60,312
Section Position Total		**11**	**$868,080**

0314 - Sewer Fund
088 - Department of Water Management
2025 - Bureau of Operations and Distribution
Positions and Salaries - Continued

	Position	No	Rate
3363 - Systems Installations			
6145	Engineering Technician VI	1	$111,492
6145	Engineering Technician VI	1	97,056
5614	Civil Engineer IV	1	73,440
5613	Civil Engineer III	4	100,776
5612	Civil Engineer II	1	92,388
Section Position Total		**8**	**$777,480**
3364 - Inspection Services			
4364 - Sewer Inspection Services			
8316	Chief Mason Inspector	1	$9,077.47M
8315	Mason Inspector	11	8,557.47M
2147	Supervising House Drain Inspector	1	8,712.50M
2143	House Drain Inspector	9	8,542.50M
0431	Clerk IV	1	70,092
0308	Staff Assistant	1	80,568
	Schedule Salary Adjustments		3,432
Subsection Position Total		**24**	**$2,419,748**
Section Position Total		**24**	**$2,419,748**
3365 - Reimbursable Personnel			
9584	Construction Laborer Sub-Foreman		$41.00H
9411	Construction Laborer		40.20H
8394	Foreman of Water Pipe Construction		50.25H
7635	Foreman of Hoisting Engineers		53.10H
7633	Hoisting Engineer		48.10H
7185	Foreman of Motor Truck Drivers		37.56H
5613	Civil Engineer III		72,264
5612	Civil Engineer II		65,448
4405	Foreman of Bricklayers		49.37H
4404	Foreman of Sewer Bricklayers		49.37H
4403	Sewer Bricklayer		44.88H
4401	Bricklayer		44.88H
0302	Administrative Assistant II		41,640
Section Position Total			
Position Total		**475**	**$49,927,112**
	Turnover		**(3,720,678)**
Position Net Total		**475**	**$46,206,434**
Department Position Total		**500**	**$52,313,984**
	Turnover		**(3,837,752)**
Department Position Net Total		**500**	**$48,476,232**

0314 - Sewer Fund
099 - FINANCE GENERAL

(099/1005/2005)

	Appropriations	Amount
0000 Personnel Services		
0029	For Health Maintenance Organization Premiums (HMO) Provided to Eligible Employees and Their Families	$1,935,143
0042	For the Costs of Claims and Administration for Hospital and Medical Care Provided to Eligible Employees, Provided However, That All Payments to the Independent Utilization Reviewer Shall Be Subject to the Approval of the Chairman of the Committee on the Budget and Government Operations	4,452,761
0045	For the Cost of Claims and Administration or Premiums for Term Life Insurance	46,954
0049	Claims and Costs of Administration Pursuant to the Workers' Compensation Act	5,900,000
0051	Claims Under Unemployment Insurance Act	174,278
0052	Costs of Claims and Administration for Hospital and Medical Care to Eligible Annuitants and Their Eligible Dependents	158,402
0056	For the Cost of Claims and Administration or Premiums for a Co-Insured Dental Plan for Employees	228,230
0070	Tuition Reimbursement and Educational Programs	25,000
0000 Personnel Services - Total*		**$12,920,768**
0100 Contractual Services		
0121	Investigation Costs. To Be Expended at the Direction of the Chairman of the Committee on Finance	$103,000
0138	For Professional Services for Information Technology Maintenance	857,943
0140	For Professional and Technical Services and Other Third Party Benefit Agreements	281,799
0142	Accounting and Auditing	150,000
0149	For Software Maintenance and Licensing	838
0100 Contractual Services - Total*		**$1,393,580**
0900 Financial Purposes as Specified		
0903	Interest on Wastewater Transmission Revenue Bonds	$90,500,000
0910	For Redemption of Wastewater Transmission Revenue Bonds	53,054,150
0931	For the Payment of Tort and Non-Tort Judgments, Outside Counsel Expenses and Expert Costs, as approved by the Corporation Counsel	250,000
0934	Claims for Damages and Liabilities Against the City When Ordered Paid by the City Council	25,000
0900 Financial Purposes as Specified - Total		**$143,829,150**
9000 Purposes as Specified		
9027	For the City Contribution to Social Security Tax	$13,087
9076	City's Contribution to Medicare Tax	553,951
9097	For Capital Construction	54,220,237
9000 Purposes as Specified - Total		**$54,787,275**
9100 Purposes as Specified		
9148	To Provide for Senior Citizens - Rebate of Sewer Services When Senior Occupies Multi-Family Residency or Condominium	350,000
9100 Purposes as Specified - Total		**$350,000**
9300 Reductions and Transfers of Appropriations		
9376	For Transfers to Sewer Rate Stabilization Account	4,500,000
9300 Reductions and Transfers of Appropriations - Total		**$4,500,000**
9600 Reimbursements		
9611	To Reimburse the Corporate Fund for Indirect Costs Chargeable to Fund	$36,456,000
9645	To Reimburse the Corporate Fund for Indirect Pension Costs Chargeable to Fund	9,262,000
9600 Reimbursements - Total		**$45,718,000**

0314 - Sewer Fund

099 - Finance General - Continued

	Appropriations	Amount
9700 Reimbursable Transfers Between Funds		
9710	Transfer to Water Fund for Cost Allocable to Sewer Fund	$10,000,000
9774	Transfer for Services provided by the Office of Emergency Management and Communication	120,000
9700 Reimbursable Transfers Between Funds - Total		**$10,120,000**
9900 Pension Purposes as Specified		
9980	Municipal Fund Pension Allocation	$5,453,000
9981	Laborers' Fund Pension Allocation	4,044,000
9900 Pension Purposes as Specified - Total		**$9,497,000**
Appropriation Total*		**$283,115,773**
Fund Total		**$368,205,000**

Fund Position Total	**560**	**$58,130,469**
Turnover		**(4,008,945)**
Fund Position Net Total	**560**	**$54,121,524**

0346 - Library Fund
006 - DEPARTMENT OF INNOVATION AND TECHNOLOGY

(006/1005/2005)

	Appropriations	Amount
0000 Personnel Services		
0005	Salaries and Wages - on Payroll	$1,140,487
0015	Schedule Salary Adjustments	2,278
0000 Personnel Services - Total*		**$1,142,765**
Appropriation Total*		**$1,142,765**

Positions and Salaries

	Position	No	Rate
3230 - Shared Services			
0690	Help Desk Technician	1	$66,948
0689	Senior Help Desk Technician	2	92,592
0689	Senior Help Desk Technician	1	88,344
0689	Senior Help Desk Technician	1	84,420
0663	Principal Computer Console Operator	1	77,484
0642	Help Desk Supervisor - Excluded	1	89,076
0634	Data Services Administrator	1	69,924
0633	Principal Telecommunications Specialist	1	111,492
0628	Programmer/Analyst - Per Agreement	1	92,388
0627	Senior Telecommunications Specialist	1	111,492
0626	Telecommunications Specialist	1	84,420
0625	Chief Programmer/Analyst	1	115,932
	Schedule Salary Adjustments		2,278
Section Position Total		**13**	**$1,179,382**
Position Total		**13**	**$1,179,382**
	Turnover		**(36,617)**
Position Net Total		**13**	**$1,142,765**

0346 - Library Fund

038 - DEPARTMENT OF FLEET AND FACILITY MANAGEMENT

1005 - FLEET AND FACILITY MANAGEMENT / 2126 - BUREAU OF FACILITY MANAGEMENT

2126 - BUREAU OF FACILITY MANAGEMENT

(038/1005/2126)

	Appropriations	Amount
0100 Contractual Services		
0125	Office and Building Services	$3,103,832
0140	For Professional and Technical Services and Other Third Party Benefit Agreements	3,136,937
0160	Repair or Maintenance of Property	425,000
0162	Repair/Maintenance of Equipment	300,000
0100 Contractual Services - Total*		**$6,965,769**
0300 Commodities and Materials		
0313	Cleaning and Sanitation Supplies	$207,272
0340	Material and Supplies	367,500
0300 Commodities and Materials - Total*		**$574,772**
Appropriation Total*		**$7,540,541**

0346 - Library Fund

038 - Department of Fleet and Facility Management - Continued

1005 - Fleet and Facility Management / 2131 - BUREAU OF ASSET MANAGEMENT

2131 - BUREAU OF ASSET MANAGEMENT

(038/1005/2131)

	Appropriations	Amount
0100 Contractual Services		
0155	Rental of Property	1,387,517
0100 Contractual Services - Total*		**$1,387,517**
0300 Commodities and Materials		
0315	Motor Vehicle Diesel Fuel	$19,144
0320	Gasoline	6,285
0322	Natural Gas	647,183
0331	Electricity	3,297,768
0300 Commodities and Materials - Total*		**$3,970,380**
Appropriation Total*		**$5,357,897**

0346 - Library Fund

038 - Department of Fleet and Facility Management - Continued

1005 - Fleet and Facility Management / 2140 - BUREAU OF FLEET OPERATIONS

2140 - BUREAU OF FLEET OPERATIONS

(038/1005/2140)

	Appropriations	Amount
0100 Contractual Services		
0176	Maintenance and Operation - City Owned Vehicles	37,485
0100 Contractual Services - Total*		**$37,485**
0300 Commodities and Materials		
0360	Repair Parts and Material	15,000
0300 Commodities and Materials - Total*		**$15,000**
Appropriation Total*		**$52,485**
Department Total		**$12,950,923**

0346 - Library Fund
091 - CHICAGO PUBLIC LIBRARY

(091/1005/2005)

The Chicago Public Library (CPL) system supports Chicagoans in their enjoyment of reading, pursuit of learning, and access to knowledge. The CPL provides equal access to information, ideas and technology at 80 neighborhood locations.

	Appropriations	Amount
0000 Personnel Services		
0005	Salaries and Wages - on Payroll	$52,237,488
0012	Contract Wage Increment - Prevailing Rate	8,185
0015	Schedule Salary Adjustments	66,556
0020	Overtime	400,000
0000 Personnel Services - Total*		**$52,712,229**
0100 Contractual Services		
0123	For Services Provided by Performers and Exhibitors	$86,250
0130	Postage	4,104
0135	For Delegate Agencies	40,000
0140	For Professional and Technical Services and Other Third Party Benefit Agreements	390,169
0149	For Software Maintenance and Licensing	432,441
0152	Advertising	63,092
0154	For the Rental and Maintenance of Data Processing, Office Automation and Data Communications Hardware	209,972
0157	Rental of Equipment and Services	85,561
0162	Repair/Maintenance of Equipment	174,388
0164	Bookbinding	56,107
0165	Graphic Design Services	13,813
0166	Dues, Subscriptions and Memberships	199,732
0169	Technical Meeting Costs	30,000
0178	Freight and Express Charges	4,001
0181	Mobile Communication Services	1,800
0189	Telephone - Non-Centrex Billings	55,300
0190	Telephone - Non-Centrex Billings	340,000
0191	Telephone - Relocations of Phone Lines	9,100
0196	Data Circuits	1,070,885
0197	Telephone - Maintenance and Repair of Equipment and Voicemail	20,175
0100 Contractual Services - Total*		**$3,286,890**
0200 Travel		
0245	Reimbursement to Travelers	23,880
0200 Travel - Total*		**$23,880**
0300 Commodities and Materials		
0340	Material and Supplies	$37,988
0350	Stationery and Office Supplies	560,291
0361	Building Materials and Supplies	1,312
0365	Electrical Supplies	1,220
0300 Commodities and Materials - Total*		**$600,811**
9400 Internal Transfers and Reimbursements		
9438	For Services Provided by the Department of Fleet and Facilities Management	30,000
9400 Internal Transfers and Reimbursements - Total		**$30,000**
Appropriation Total*		**$56,653,810**

0346 - Library Fund
091 - Chicago Public Library - Continued
POSITIONS AND SALARIES

Positions and Salaries

	Position	No	Rate
3005 - Administration and Support Services			
9991	Commissioner of Chicago Public Library	1	$167,004
9679	Deputy Commissioner	1	122,400
9660	First Deputy Commissioner	1	148,944
7184	Pool Motor Truck Driver	3	35.60H
7183	Motor Truck Driver	4	35.60H
5743	Graphic Artist III	1	73,440
5742	Graphic Artist II	1	38,376
5737	Creative Director	1	77,484
1912	Project Coordinator	1	93,300
1912	Project Coordinator	1	73,944
1813	Senior Storekeeper	1	58,248
1813	Senior Storekeeper	1	53,076
1813	Senior Storekeeper	1	48,312
1576	Chief Voucher Expediter	1	76,932
1343	Director of Library Personnel	1	113,928
1342	Senior Personnel Assistant	1	84,420
1342	Senior Personnel Assistant	1	80,568
1342	Senior Personnel Assistant	1	76,932
1342	Senior Personnel Assistant	2	73,440
1342	Senior Personnel Assistant	1	66,948
1320	Leave Of Absence Administrator	1	47,532
1310	Administrative Services Officer II - Excluded	1	93,300
1304	Supervisor of Personnel Services	1	102,348
1302	Administrative Services Officer II	1	79,740
1191	Contracts Administrator	1	83,604
0902	Audio Equipment Technician	1	50,628
0901	Audio-Visual Specialist	1	76,932
0802	Executive Administrative Assistant II	1	73,944
0719	Director Of Marketing	1	85,860
0705	Director Public Affairs	1	91,800
0703	Public Relations Rep III	1	84,420
0702	Public Relations Rep II	3	50,676
0701	Public Relations Rep I	1	76,932
0694	Reprographics Technician III	2	70,092
0676	Web Developer/Administrator-CPL	1	93,876
0674	Director of Library Technology	1	129,540
0665	Senior Data Entry Operator	1	60,972
0642	Help Desk Supervisor - Excluded	1	89,076
0579	Librarian IV	1	100,776
0574	Librarian III	1	92,388
0528	Director of Library Programs and Exhibit	1	110,364
0527	Library Division Chief	2	107,184
0506	Librarian II	1	79,692
0501	Librarian I	2	76,548
0501	Librarian I	4	49,704
0447	Senior Library Clerk	1	58,248
0447	Senior Library Clerk	2	53,076
0431	Clerk IV	2	70,092
0431	Clerk IV	1	63,876
0431	Clerk IV	1	60,972

0346 - Library Fund
091 - Chicago Public Library
Positions and Salaries - Continued

3005 - Administration and Support Services - Continued

	Position	No	Rate
0318	Assistant to the Commissioner	1	70,620
0313	Assistant Commissioner	1	116,952
0313	Assistant Commissioner	1	116,172
0313	Assistant Commissioner	1	107,376
0311	Projects Administrator	1	105,792
0311	Projects Administrator	1	101,664
0309	Coordinator of Special Projects	1	93,300
0308	Staff Assistant	1	88,344
0308	Staff Assistant	1	76,932
0308	Staff Assistant	1	66,240
0303	Administrative Assistant III	1	84,420
0303	Administrative Assistant III	1	76,932
0303	Administrative Assistant III	1	73,440
0303	Administrative Assistant III	1	70,092
0303	Administrative Assistant III	1	46,188
0302	Administrative Assistant II	1	40,392
0190	Accounting Technician II	1	66,948
0190	Accounting Technician II	1	42,108
0118	Director of Finance	1	106,872
0103	Accountant III	3	92,388
0102	Accountant II	1	84,516
0101	Accountant I	2	76,548
	Schedule Salary Adjustments		4,704
Section Position Total		**91**	**$7,181,384**

3010 - References and Circulation Services

1325	Director Of Library Staff Development	1	$73,212
0902	Audio Equipment Technician	1	40,152
0901	Audio-Visual Specialist	1	76,932
0901	Audio-Visual Specialist	1	70,092
0840	Assistant Supervisor of Data Entry Operators	1	57,840
0802	Executive Administrative Assistant II	1	70,620
0579	Librarian IV	56	100,776
0579	Librarian IV	5	95,580
0579	Librarian IV	2	91,464
0579	Librarian IV	4	87,492
0579	Librarian IV	3	83,688
0579	Librarian IV	2	79,692
0579	Librarian IV	1	75,792
0579	Librarian IV	5	66,588
0575	Library Associate - Hourly	44,520H	24.36H
0574	Librarian III	39	92,388
0574	Librarian III	7	87,492
0574	Librarian III	3	83,688
0574	Librarian III	3	79,692
0574	Librarian III	1	75,792
0574	Librarian III	2	72,264
0574	Librarian III	1	68,796
0574	Librarian III	3	63,480
0574	Librarian III	6	60,312
0573	Library Associate	15	69,492
0573	Library Associate	1	48,948
0573	Library Associate	1	45,108
0539	Library Page	181,501H	13.00H
0527	Library Division Chief	4	107,184

0346 - Library Fund
091 - Chicago Public Library
Positions and Salaries - Continued

3010 - References and Circulation Services - Continued

	Position	No	Rate
0517	District Chief	2	115,932
0517	District Chief	1	87,312
0514	Regional Library Director	2	107,184
0507	Senior Archival Specialist	1	54,768
0506	Librarian II	40	84,516
0506	Librarian II	2	79,692
0506	Librarian II	1	75,792
0506	Librarian II	1	68,796
0506	Librarian II	1	65,448
0506	Librarian II	3	62,364
0506	Librarian II	2	57,648
0506	Librarian II	17	54,768
0506	Librarian II	2	31.70H
0503	Librarian I - Hourly	10,720H	26.85H
0502	Archival Specialist	1	59,436
0502	Archival Specialist	1	49,704
0501	Librarian I	52	76,548
0501	Librarian I	4	72,264
0501	Librarian I	4	68,796
0501	Librarian I	3	65,448
0501	Librarian I	4	62,364
0501	Librarian I	14	59,436
0501	Librarian I	7	52,320
0501	Librarian I	40	49,704
0449	Head Library Clerk	21	70,092
0449	Head Library Clerk	5	66,948
0449	Head Library Clerk	8	63,876
0449	Head Library Clerk	7	60,972
0449	Head Library Clerk	5	58,248
0449	Head Library Clerk	3	55,536
0449	Head Library Clerk	2	53,076
0449	Head Library Clerk	1	43,644
0449	Head Library Clerk	5	38,376
0448	Senior Library Clerk - Hourly	6,720H	17.21H
0447	Senior Library Clerk	20	58,248
0447	Senior Library Clerk	5	55,536
0447	Senior Library Clerk	4	53,076
0447	Senior Library Clerk	9	50,628
0447	Senior Library Clerk	9	48,312
0447	Senior Library Clerk	1	46,152
0447	Senior Library Clerk	1	44,088
0447	Senior Library Clerk	1	41,640
0447	Senior Library Clerk	1	37,980
0447	Senior Library Clerk	2	33,552
0447	Senior Library Clerk	3	31,872
0446	Library Clerk - Hourly	58,480H	15.69H
0445	Library Clerk	17	53,076
0445	Library Clerk	6	50,628
0445	Library Clerk	10	48,312
0445	Library Clerk	17	46,152
0445	Library Clerk	12	44,088
0445	Library Clerk	11	42,048
0445	Library Clerk	1	34,584
0445	Library Clerk	20	29,064
0437	Supervising Clerk - Excluded	1	55,188

0346 - Library Fund
091 - Chicago Public Library
Positions and Salaries - Continued

3010 - References and Circulation Services - Continued

	Position	No	Rate
0432	Supervising Clerk	1	73,440
0432	Supervising Clerk	1	46,188
0431	Clerk IV	1	66,948
0430	Clerk III	1	48,312
0309	Coordinator of Special Projects	1	68,220
0309	Coordinator of Special Projects	3	62,820
0303	Administrative Assistant III	1	76,932
0303	Administrative Assistant III	1	73,440
0302	Administrative Assistant II	1	70,092
0302	Administrative Assistant II	2	63,876
0302	Administrative Assistant II	1	60,972
0302	Administrative Assistant II	2	58,248
0302	Administrative Assistant II	1	53,076
	Schedule Salary Adjustments		61,104
Section Position Total		**600**	**$45,419,342**

3016 - Technical Services

1813	Senior Storekeeper	1	$53,076
1559	Purchasing Manager	1	112,284
0665	Senior Data Entry Operator	1	63,876
0665	Senior Data Entry Operator	2	58,248
0665	Senior Data Entry Operator	1	55,536
0579	Librarian IV	1	100,776
0579	Librarian IV	1	70,092
0576	Electronic Resources Librarian	1	95,580
0574	Librarian III	2	92,388
0573	Library Associate	1	69,492
0525	Assistant Coordinator of Collection Management	1	85,008
0506	Librarian II	1	84,516
0506	Librarian II	1	65,448
0501	Librarian I	1	76,548
0449	Head Library Clerk	1	58,248
0447	Senior Library Clerk	1	55,536
0447	Senior Library Clerk	1	50,628
0447	Senior Library Clerk	1	48,312
0432	Supervising Clerk	1	84,420
0431	Clerk IV	2	70,092
0431	Clerk IV	1	63,876
0431	Clerk IV	1	60,972
0430	Clerk III	1	53,076
0302	Administrative Assistant II	1	70,092
	Schedule Salary Adjustments		748
Section Position Total		**27**	**$1,919,596**

3021 - Property Management Services

7185	Foreman of Motor Truck Drivers	1	$37.56H
7183	Motor Truck Driver	3	35.60H
1815	Principal Storekeeper	1	58,248
1813	Senior Storekeeper	2	48,312
Section Position Total		**7**	**$455,141**

Position Total	**725**	**$54,975,463**
Turnover		**(2,671,419)**
Position Net Total	**725**	**$52,304,044**

0346 - Library Fund
099 - FINANCE GENERAL

(099/1005/2005)

	Appropriations	Amount
0000 Personnel Services		
0029	For Health Maintenance Organization Premiums (HMO) Provided to Eligible Employees and Their Families	$2,549,216
0042	For the Costs of Claims and Administration for Hospital and Medical Care Provided to Eligible Employees, Provided However, That All Payments to the Independent Utilization Reviewer Shall Be Subject to the Approval of the Chairman of the Committee on the Budget and Government Operations	5,865,743
0045	For the Cost of Claims and Administration or Premiums for Term Life Insurance	61,853
0049	Claims and Costs of Administration Pursuant to the Workers' Compensation Act	550,000
0051	Claims Under Unemployment Insurance Act	248,969
0052	Costs of Claims and Administration for Hospital and Medical Care to Eligible Annuitants and Their Eligible Dependents	208,668
0056	For the Cost of Claims and Administration or Premiums for a Co-Insured Dental Plan for Employees	300,654
0070	Tuition Reimbursement and Educational Programs	85,000
0000 Personnel Services - Total*		**$9,870,103**
0100 Contractual Services		
0140	For Professional and Technical Services and Other Third Party Benefit Agreements	$1,117,429
0142	Accounting and Auditing	110,000
0100 Contractual Services - Total*		**$1,227,429**
0400 Equipment		
0450	Vehicles	100,000
0400 Equipment - Total*		**$100,000**
0900 Financial Purposes as Specified		
0955	Interest on Library Financing	1,700,000
0900 Financial Purposes as Specified - Total		**$1,700,000**
9000 Purposes as Specified		
9027	For the City Contribution to Social Security Tax	$19,150
9076	City's Contribution to Medicare Tax	810,584
9000 Purposes as Specified - Total		**$829,734**
9100 Purposes as Specified		
9112	Property Maintenance Contract for the Harold Washington Library Center	$7,335,236
9199	For Purchase of Chicago Public Library Books and Materials	7,500,000
9100 Purposes as Specified - Total		**$14,835,236**

0346 - Library Fund
099 - Finance General - Continued

Appropriations		Amount
9900 Pension Purposes as Specified		
9980	Municipal Fund Pension Allocation	3,141,000
9900 Pension Purposes as Specified - Total		**$3,141,000**
Appropriation Total*		**$31,703,502**
Fund Total		**$102,451,000**

Fund Position Total	**738**	**$56,154,845**
Turnover		**(2,708,036)**
Fund Position Net Total	**738**	**$53,446,809**

0353 - Emergency Communication Fund
099 - FINANCE GENERAL

(099/1005/2005)

Appropriations		Amount
0100 Contractual Services		
0142	Accounting and Auditing	100,000
0100 Contractual Services - Total*		**$100,000**
9600 Reimbursements		
9639	For Operation of the Office of Emergency Management and Communications	95,313,000
9600 Reimbursements - Total		**$95,313,000**
Appropriation Total*		**$95,413,000**
Fund Total		**$95,413,000**

0355 - Special Events and Municipal Hotel Operators' Occupation Tax Fund
001 - OFFICE OF THE MAYOR

(001/1005/2005)

	Appropriations	Amount
0000 Personnel Services		
0005	Salaries and Wages - on Payroll	382,056
0000 Personnel Services - Total*		**$382,056**
Appropriation Total*		**$382,058**

Positions and Salaries

	Position	No	Rate
3010 - Administrative			
9639	Assistant to Mayor	1	$127,500
Section Position Total		**1**	**$127,500**
3040 - Office of International Relations			
9882	Assistant Administrative Secretary II	1	$50,004
9639	Assistant to Mayor	1	112,200
9637	Administrative Assistant	1	56,112
9637	Administrative Assistant	1	51,000
Section Position Total		**4**	**$269,316**
Position Total		**5**	**$396,816**
	Turnover		**(14,760)**
Position Net Total		**5**	**$382,056**

0355 - Special Events and Municipal Hotel Operators' Occupation Tax Fund

015 - CITY COUNCIL

1010 - CITY COUNCIL COMMITTEES / 2155 - COMMITTEE ON SPECIAL EVENTS, CULTURAL AFFAIRS AND RECREATION

2155 - COMMITTEE ON SPECIAL EVENTS, CULTURAL AFFAIRS AND RECREATION

(015/1010/2155)

	Appropriations	Amount
0000	Personnel Services	153,388
0300	Commodities and Materials	8,720
Appropriation Total*		$162,108

0355 - Special Events and Municipal Hotel Operators' Occupation Tax Fund
023 - DEPARTMENT OF CULTURAL AFFAIRS AND SPECIAL EVENTS

(023/1005/2015)

The Department of Cultural Affairs and Special Events (DCASE) is dedicated to enriching Chicago's artistic vitality and cultural vibrancy. This includes fostering the development of Chicago's non-profit arts sector, independent working artists and for-profit arts businesses; providing a framework to guide the City's future cultural and economic growth, via the 2012 Chicago Cultural Plan; marketing the City's cultural assets to a worldwide audience; and presenting high-quality, free and affordable cultural programs for residents and visitors.

	Appropriations	Amount
0000 Personnel Services		
0005	Salaries and Wages - on Payroll	$6,374,947
0015	Schedule Salary Adjustments	10,756
0039	For the Employment of Students as Trainees	100,000
0000 Personnel Services - Total*		**$6,485,703**
0100 Contractual Services		
0125	Office and Building Services	$25,000
0130	Postage	45,000
0135	For Delegate Agencies	742,000
0138	For Professional Services for Information Technology Maintenance	71,550
0140	For Professional and Technical Services and Other Third Party Benefit Agreements	1,462,088
0150	Publications and Reproduction - Outside Services to Be Expended with the Prior Approval of Graphics Services	153,900
0152	Advertising	84,500
0153	Promotions	12,000
0159	Lease Purchase Agreements for Equipment and Machinery	34,175
0166	Dues, Subscriptions and Memberships	39,500
0172	For the Cost of Insurance Premiums and Expenses	404,750
0181	Mobile Communication Services	14,520
0189	Telephone - Non-Centrex Billings	36,800
0190	Telephone - Non-Centrex Billings	75,000
0191	Telephone - Relocations of Phone Lines	25,000
0197	Telephone - Maintenance and Repair of Equipment and Voicemail	14,520
0100 Contractual Services - Total*		**$3,240,303**
0200 Travel		
0229	Transportation and Expense Allowance	$4,500
0245	Reimbursement to Travelers	6,000
0200 Travel - Total*		**$10,500**
0300 Commodities and Materials		
0340	Material and Supplies	$50,000
0350	Stationery and Office Supplies	45,000
0300 Commodities and Materials - Total*		**$95,000**
9100 Purposes as Specified		
9188	For Expenses Related to the Operation of Millennium Park	6,950,831
9100 Purposes as Specified - Total		**$6,950,831**
9200 Purposes as Specified		
9219	Implementation of Cultural Plan	$1,250,000
9288	For Expenses Related to Programming for Millennium Park	265,500
9200 Purposes as Specified - Total		**$1,515,500**

0355 - Special Events and Municipal Hotel Operators' Occupation Tax Fund
023 - Department of Cultural Affairs and Special Events - Continued

	Appropriations	Amount
9800 Special Events Projects		
9803	For Programming and Marketing	$2,400,741
9805	For Festival Production	7,240,253
9807	For Redemption Expenses	2,500,000
9813	For Local Promotions and Marketing	853,720
9800 Special Events Projects - Total		**$12,994,714**
Appropriation Total*		**$31,292,551**

Positions and Salaries

	Position	No	Rate
3200 - Executive Administration			
9923	Commissioner of Cultural Affairs and Special Events	1	$155,040
9660	First Deputy Commissioner	1	120,384
0320	Assistant to the Commissioner	1	89,076
Section Position Total		**3**	**$364,500**
3205 - Finance and Administration			
9679	Deputy Commissioner	1	$125,424
1576	Chief Voucher Expediter	1	97,056
1525	Director of Purchase Contract Administration	1	93,300
0634	Data Services Administrator	1	93,300
0365	Personal Assistant	1	63,036
0345	Contracts Coordinator	1	76,716
0313	Assistant Commissioner	1	88,440
0124	Finance Officer	1	83,688
	Schedule Salary Adjustments		1,074
Section Position Total		**8**	**$722,034**

0355 - Special Events and Municipal Hotel Operators' Occupation Tax Fund
023 - Department of Cultural Affairs and Special Events
Positions and Salaries - Continued

	Position	No	Rate
3210 - Arts and Creative Industries			
4205 - Performing Arts			
1757	Program Director - Cultural Affairs	1	$92,952
Subsection Position Total		**1**	**$92,952**
4275 - Arts and Creative Industries Administration			
9679	Deputy Commissioner	1	$120,828
0801	Executive Administrative Assistant I	1	68,556
Subsection Position Total		**2**	**$189,384**
4280 - Visual Arts			
1757	Program Director - Cultural Affairs	1	$92,952
1756	Cultural Affairs Coordinator II	3	65,820
0715	Curator of Exhibits	1	85,008
Subsection Position Total		**5**	**$375,420**
4285 - Creative Industry			
9684	Deputy Director	1	$89,328
1782	Special Events Coordinator III	1	68,556
1781	Special Events Coordinator II	1	70,620
1757	Program Director - Cultural Affairs	1	92,952
1756	Cultural Affairs Coordinator II	1	59,976
1756	Cultural Affairs Coordinator II	1	57,252
1430	Policy Analyst	1	73,944
0346	Program Director - Special Events	1	104,124
0318	Assistant to the Commissioner	1	85,008
0313	Assistant Commissioner	1	100,656
	Schedule Salary Adjustments		3,386
Subsection Position Total		**10**	**$805,802**
Section Position Total		**18**	**$1,463,558**

0355 - Special Events and Municipal Hotel Operators' Occupation Tax Fund
023 - Department of Cultural Affairs and Special Events
Positions and Salaries - Continued

	Position	No	Rate
3215 - Events Programming			
4235 - Event Permits			
1782	Special Events Coordinator III	1	$85,008
1780	Special Events Coordinator I	1	60,564
1778	Program Coordinator - Special Events	1	107,220
0346	Program Director - Special Events	1	111,192
Subsection Position Total		**4**	**$363,984**
4295 - Event Programming			
9652	Director of Special Events	1	$135,672
1778	Program Coordinator - Special Events	2	112,284
1778	Program Coordinator - Special Events	1	68,220
1756	Cultural Affairs Coordinator II	1	73,944
1756	Cultural Affairs Coordinator II	2	65,820
1756	Cultural Affairs Coordinator II	1	59,976
1756	Cultural Affairs Coordinator II	1	57,252
0443	Clerk II - Hourly	1,040H	16.81H
0346	Program Director - Special Events	1	109,332
0346	Program Director - Special Events	1	105,792
0311	Projects Administrator	1	99,648
0311	Projects Administrator	1	88,452
	Schedule Salary Adjustments		2,654
Subsection Position Total		**13**	**$1,174,632**
Section Position Total		**17**	**$1,538,616**
3220 - Strategic Initiatives and Partnerships			
9679	Deputy Commissioner	1	$107,904
1778	Program Coordinator - Special Events	1	93,300
1757	Program Director - Cultural Affairs	1	110,076
1757	Program Director - Cultural Affairs	1	92,952
1757	Program Director - Cultural Affairs	1	65,424
1706	Development Director	1	95,292
0347	Sponsorship Coordinator	1	85,008
0347	Sponsorship Coordinator	1	77,484
0347	Sponsorship Coordinator	1	62,820
0346	Program Director - Special Events	1	99,648
0323	Administrative Assistant III - Excluded	1	60,564
	Schedule Salary Adjustments		1,470
Section Position Total		**11**	**$951,942**
3225 - Marketing and Communication			
6409	Graphic Artist III	1	$84,420
5737	Creative Director	1	93,300
1912	Project Coordinator	1	81,192
1757	Program Director - Cultural Affairs	1	86,700
0802	Executive Administrative Assistant II	1	57,252
0790	Public Relations Coordinator	1	93,300
0790	Public Relations Coordinator	1	68,220
0705	Director Public Affairs	1	100,656
0703	Public Relations Rep III	1	77,484
	Schedule Salary Adjustments		834
Section Position Total		**9**	**$743,358**

0355 - Special Events and Municipal Hotel Operators' Occupation Tax Fund
023 - Department of Cultural Affairs and Special Events
Positions and Salaries - Continued

	Position	No	Rate
3232 - Cultural Planning and Operations			
9679	Deputy Commissioner	1	$111,192
4546	Director of Facilities Management	1	97,740
1782	Special Events Coordinator III	1	85,008
1778	Program Coordinator - Special Events	1	93,300
1756	Cultural Affairs Coordinator II	1	57,252
1430	Policy Analyst	1	66,888
0911	Production Assistant	1	41,748
0346	Program Director - Special Events	1	104,736
0322	Special Assistant	1	97,740
0311	Projects Administrator	1	86,700
0308	Staff Assistant	1	50,676
	Schedule Salary Adjustments		1,338
Section Position Total		**11**	**$894,318**
Position Total		**77**	**$6,678,326**
	Turnover		**(292,623)**
Position Net Total		**77**	**$6,385,703**

0355 - Special Events and Municipal Hotel Operators' Occupation Tax Fund
099 - FINANCE GENERAL

(099/1005/2005)

	Appropriations	Amount
0000 Personnel Services		
0029	For Health Maintenance Organization Premiums (HMO) Provided to Eligible Employees and Their Families	$273,572
0042	For the Costs of Claims and Administration for Hospital and Medical Care Provided to Eligible Employees, Provided However, That All Payments to the Independent Utilization Reviewer Shall Be Subject to the Approval of the Chairman of the Committee on the Budget and Government Operations	629,488
0045	For the Cost of Claims and Administration or Premiums for Term Life Insurance	6,638
0049	Claims and Costs of Administration Pursuant to the Workers' Compensation Act	55,000
0051	Claims Under Unemployment Insurance Act	28,454
0052	Costs of Claims and Administration for Hospital and Medical Care to Eligible Annuitants and Their Eligible Dependents	22,394
0056	For the Cost of Claims and Administration or Premiums for a Co-Insured Dental Plan for Employees	32,765
0000 Personnel Services - Total*		**$1,048,311**
0100 Contractual Services		
0138	For Professional Services for Information Technology Maintenance	$111,492
0140	For Professional and Technical Services and Other Third Party Benefit Agreements	4,045,436
0149	For Software Maintenance and Licensing	106
0160	Repair or Maintenance of Property	500,000
0161	Operation, Repair or Maintenance of Facilities	200,000
0100 Contractual Services - Total*		**$4,857,034**
0900 Financial Purposes as Specified		
0991	To Provide for Matching and Supplementary Grant Funds Currently in Effect as well as New Grants	183,750
0900 Financial Purposes as Specified - Total		**$183,750**
9000 Purposes as Specified		
9027	For the City Contribution to Social Security Tax	$1,922
9076	City's Contribution to Medicare Tax	81,372
9000 Purposes as Specified - Total		**$83,294**
9100 Purposes as Specified		
9124	For the Sister Cities Program	528,643
9100 Purposes as Specified - Total		**$528,643**

0355 - Special Events and Municipal Hotel Operators' Occupation Tax Fund
099 - Finance General - Continued

	Appropriations	Amount
9600 Reimbursements		
9610	To Reimburse Corporate Fund for Pension Payments	$1,056,753
9611	To Reimburse the Corporate Fund for Indirect Costs Chargeable to Fund	4,443,000
9600 Reimbursements - Total		**$5,499,753**
9700 Reimbursable Transfers Between Funds		
9770	Transfer for Services provided by the Department of Finance	$80,000
9771	Transfer for Services provided by the Department of Fleet and Facilities Management	372,000
9772	Transfer for Services provided by the Chicago Department of Public Health	15,000
9773	Transfer for Services provided by the Department of Police	950,000
9774	Transfer for Services provided by the Office of Emergency Management and Communication	250,000
9775	Transfer for Services provided by the Fire Department	165,000
9776	Transfer for Services provided by the Department of Streets and Sanitation	61,500
9777	Transfer for Services provided by the Chicago Department of Transportation	5,000
9700 Reimbursable Transfers Between Funds - Total		**$1,898,500**
Appropriation Total*		**$14,099,285**
Fund Total		**$45,936,000**

Fund Position Total	**82**	**$7,075,142**
Turnover		**(307,383)**
Fund Position Net Total	**82**	**$6,767,759**

0383 - Motor Fuel Tax Debt Service

099 - FINANCE GENERAL

(099/1005/2005)

	Appropriations	Amount
0900 Financial Purposes as Specified		
0902	Interest on First Lien Bonds	$11,223,000
0912	For Payment of Bonds	4,295,000
0959	For Bond Fees and Costs	165,000
0900 Financial Purposes as Specified - Total		**$15,683,000**
Appropriation Total*		**$15,683,000**
Fund Total		**$15,683,000**

0505 - Sales Tax Bond Redemption Fund
099 - FINANCE GENERAL

(099/1005/2005)

	Appropriations	Amount
0900 Financial Purposes as Specified		
0902	Interest on First Lien Bonds	$24,968,000
0912	For Payment of Bonds	13,955,000
0900 Financial Purposes as Specified - Total		**$38,923,000**
Appropriation Total*		**$38,923,000**
Fund Total		**$38,923,000**

0510 - Bond Redemption and Interest Series Fund
099 - FINANCE GENERAL

(099/1005/2005)

	Appropriations	Amount
0900 Financial Purposes as Specified		
0902	Interest on First Lien Bonds	$450,651,000
0912	For Payment of Bonds	214,790,000
0960	For Loss in Collection of Taxes	15,919,000
0900 Financial Purposes as Specified - Total		**$681,360,000**
Appropriation Total*		**$681,360,000**
Fund Total		**$681,360,000**

0516 - Library Bond Redemption Fund
099 - FINANCE GENERAL

(099/1005/2005)

	Appropriations	Amount
0900 Financial Purposes as Specified		
0902	Interest on First Lien Bonds	$2,614,000
0912	For Payment of Bonds	1,555,000
0960	For Loss in Collection of Taxes	168,000
0900 Financial Purposes as Specified - Total		**$4,337,000**
Appropriation Total*		**$4,337,000**
Fund Total		**$4,337,000**

0521 - Library Note Redemption and Interest Tender Notes Series "B" Fund

099 - FINANCE GENERAL

(099/1005/2005)

	Appropriations	Amount
0900 Financial Purposes as Specified		
0960	For Loss in Collection of Taxes	$3,217,000
0961	For Payment of Term Notes	77,203,000
0900 Financial Purposes as Specified - Total		**$80,420,000**
Appropriation Total*		**$80,420,000**
Fund Total		**$80,420,000**

0525 - Emergency Communication Bond Redemption and Interest Fund
099 - FINANCE GENERAL

(099/1005/2005)

	Appropriations	Amount
0900 Financial Purposes as Specified		
0902	Interest on First Lien Bonds	$6,219,000
0912	For Payment of Bonds	16,110,000
0900 Financial Purposes as Specified - Total		**$22,329,000**
Appropriation Total*		**$22,329,000**
Fund Total		**$22,329,000**

0549 - City Colleges Bond Redemption and Interest Fund
099 - FINANCE GENERAL

(099/1005/2005)

	Appropriations	Amount
0900 Financial Purposes as Specified		
0902	Interest on First Lien Bonds	$23,895,000
0912	For Payment of Bonds	11,272,000
0960	For Loss in Collection of Taxes	1,465,000
0900 Financial Purposes as Specified - Total		**$36,632,000**
Appropriation Total*		**$36,632,000**
Fund Total		**$36,632,000**

0610 - Chicago Midway Airport Fund

027 - DEPARTMENT OF FINANCE

1005 - FINANCE / 2011 - CITY COMPTROLLER

(027/1005/2011)

Appropriations		Amount
0100 Contractual Services		
0140	For Professional and Technical Services and Other Third Party Benefit Agreements	6,552
0100 Contractual Services - Total*		**$6,552**
Appropriation Total*		**$6,552**

0610 - Chicago Midway Airport Fund
027 - Department of Finance - Continued
1005 - Finance / 2012 - ACCOUNTING AND FINANCIAL REPORTING

(027/1005/2012)

	Appropriations	Amount
0000 Personnel Services		
0005	Salaries and Wages - on Payroll	$144,947
0020	Overtime	1,500
0039	For the Employment of Students as Trainees	5,000
0000 Personnel Services - Total*		**$151,447**
0100 Contractual Services		
0130	Postage	$1,000
0140	For Professional and Technical Services and Other Third Party Benefit Agreements	10,000
0166	Dues, Subscriptions and Memberships	350
0169	Technical Meeting Costs	420
0100 Contractual Services - Total*		**$11,770**
0200 Travel		
0245	Reimbursement to Travelers	$420
0270	Local Transportation	420
0200 Travel - Total*		**$840**
0300 Commodities and Materials		
0348	Books and Related Material	$254
0350	Stationery and Office Supplies	770
0300 Commodities and Materials - Total*		**$1,024**
Appropriation Total*		**$165,081**

Positions and Salaries

	Position	No	Rate
3019 - Accounting and Financial Reporting			
4054 - Enterprise Auditing and Accounting			
0103	Accountant III	1	$92,388
0102	Accountant II	1	54,768
Subsection Position Total		**2**	**$147,156**
Section Position Total		**2**	**$147,156**
Position Total		**2**	**$147,156**
	Turnover		**(2,209)**
Position Net Total		**2**	**$144,947**

0610 - Chicago Midway Airport Fund
027 - Department of Finance - Continued
1005 - Finance / 2015 - FINANCIAL STRATEGY AND OPERATIONS

(027/1005/2015)

	Appropriations	Amount
0000 Personnel Services		
0005	Salaries and Wages - on Payroll	177,708
0000 Personnel Services - Total*		**$177,708**
0100 Contractual Services		
0140	For Professional and Technical Services and Other Third Party Benefit Agreements	$19,864
0149	For Software Maintenance and Licensing	4,473
0154	For the Rental and Maintenance of Data Processing, Office Automation and Data Communications Hardware	50,000
0166	Dues, Subscriptions and Memberships	2,952
0100 Contractual Services - Total*		**$77,289**
Appropriation Total*		**$254,997**
Department Total		**$426,630**

Positions and Salaries

	Position	No	Rate
3016 - Financial Strategy			
4079 - Employee Benefits Management			
0193	Auditor III	1	$100,776
Subsection Position Total		1	**$100,776**
4080 - Risk Management			
0308	Staff Assistant	1	$76,932
Subsection Position Total		1	**$76,932**
Section Position Total		**2**	**$177,708**
Position Total		**2**	**$177,708**
Department Position Total		**4**	**$324,864**
	Turnover		**(2,209)**
Department Position Net Total		**4**	**$322,655**

0610 - Chicago Midway Airport Fund
028 - CITY TREASURER

(028/1005/2005)

	Appropriations	Amount
0000 Personnel Services		
0005	Salaries and Wages - on Payroll	$220,080
0015	Schedule Salary Adjustments	1,524
0000 Personnel Services - Total*		**$221,604**
0100 Contractual Services		
0138	For Professional Services for Information Technology Maintenance	$50,000
0139	For Professional Services for Information Technology Development	15,555
0140	For Professional and Technical Services and Other Third Party Benefit Agreements	45,765
0100 Contractual Services - Total*		**$111,320**
Appropriation Total*		**$332,924**

Positions and Salaries

	Position	No	Rate
3010 - Portfolio Management			
0242	Portfolio Manager	1	$73,212
0144	Fiscal Policy Analyst	1	62,448
	Schedule Salary Adjustments		1,524
Section Position Total		**2**	**$137,184**
3015 - Financial Reporting			
0308	Staff Assistant	1	$84,420
Section Position Total		**1**	**$84,420**
Position Total		**3**	**$221,604**

0610 - Chicago Midway Airport Fund
031 - DEPARTMENT OF LAW

(031/1005/2005)

	Appropriations	Amount
0000 Personnel Services		
0005	Salaries and Wages - on Payroll	$379,234
0020	Overtime	600
0039	For the Employment of Students as Trainees	285
0000 Personnel Services - Total*		**$380,119**
0100 Contractual Services		
0130	Postage	$721
0138	For Professional Services for Information Technology Maintenance	8,812
0140	For Professional and Technical Services and Other Third Party Benefit Agreements	25,312
0141	Appraisals	200
0143	Court Reporting	17,430
0145	Legal Expenses	2,979
0149	For Software Maintenance and Licensing	4,500
0150	Publications and Reproduction - Outside Services to Be Expended with the Prior Approval of Graphics Services	225
0157	Rental of Equipment and Services	1,798
0159	Lease Purchase Agreements for Equipment and Machinery	3,879
0162	Repair/Maintenance of Equipment	100
0166	Dues, Subscriptions and Memberships	4,450
0169	Technical Meeting Costs	1,140
0178	Freight and Express Charges	402
0181	Mobile Communication Services	900
0190	Telephone - Non-Centrex Billings	4,560
0191	Telephone - Relocations of Phone Lines	100
0197	Telephone - Maintenance and Repair of Equipment and Voicemail	256
0100 Contractual Services - Total*		**$77,764**
0200 Travel		
0229	Transportation and Expense Allowance	$243
0245	Reimbursement to Travelers	2,095
0270	Local Transportation	782
0200 Travel - Total*		**$3,120**
0300 Commodities and Materials		
0348	Books and Related Material	$667
0350	Stationery and Office Supplies	3,764
0300 Commodities and Materials - Total*		**$4,431**
9400 Internal Transfers and Reimbursements		
9438	For Services Provided by the Department of Fleet and Facilities Management	603
9400 Internal Transfers and Reimbursements - Total		**$603**
Appropriation Total*		**$466,037**

0610 - Chicago Midway Airport Fund

031 - Department of Law - Continued

POSITIONS AND SALARIES

Positions and Salaries

	Position	No	Rate
3038 - Aviation, Environmental and Regulatory Litigation			
4019 - Aviation Litigation-Midway			
1652	Chief Assistant Corporation Counsel	1	$127,068
1643	Assistant Corporation Counsel	1	60,084
1641	Assistant Corporation Counsel Supervisor - Senior	1	89,160
Subsection Position Total		**3**	**$276,312**
Section Position Total		**3**	**$276,312**
3644 - Finance and Economic Development			
1641	Assistant Corporation Counsel Supervisor - Senior	1	$115,272
Section Position Total		**1**	**$115,272**
Position Total		**4**	**$391,584**
	Turnover		**(12,350)**
Position Net Total		**4**	**$379,234**

0610 - Chicago Midway Airport Fund
033 - DEPARTMENT OF HUMAN RESOURCES

(033/1005/2005)

Appropriations		Amount
0000 Personnel Services		
0005	Salaries and Wages - on Payroll	87,492
0000 Personnel Services - Total*		**$87,492**
Appropriation Total*		**$87,492**

Positions and Salaries

Position		No	Rate
3620 - Employment Services, Hiring and Compensation			
1380	Recruiter	1	$87,492
Section Position Total		**1**	**$87,492**
Position Total		**1**	**$87,492**

0610 - Chicago Midway Airport Fund

038 - DEPARTMENT OF FLEET AND FACILITY MANAGEMENT

1005 - FLEET AND FACILITY MANAGEMENT / 2131 - BUREAU OF ASSET MANAGEMENT

2131 - BUREAU OF ASSET MANAGEMENT

(038/1005/2131)

	Appropriations	Amount
0100 Contractual Services		
0140	For Professional and Technical Services and Other Third Party Benefit Agreements	14,665
0100 Contractual Services - Total*		**$14,665**
0300 Commodities and Materials		
0315	Motor Vehicle Diesel Fuel	$262,709
0320	Gasoline	185,303
0322	Natural Gas	944,778
0331	Electricity	5,234,416
0300 Commodities and Materials - Total*		**$6,627,206**
Appropriation Total*		**$6,641,871**

0610 - Chicago Midway Airport Fund

038 - Department of Fleet and Facility Management - Continued

1005 - Fleet and Facility Management / 2140 - BUREAU OF FLEET OPERATIONS

2140 - BUREAU OF FLEET OPERATIONS

(038/1005/2140)

	Appropriations	Amount
0000 Personnel Services		
0005	Salaries and Wages - on Payroll	$1,278,230
0012	Contract Wage Increment - Prevailing Rate	6,329
0020	Overtime	115,000
0000 Personnel Services - Total*		**$1,399,559**
0100 Contractual Services		
0140	For Professional and Technical Services and Other Third Party Benefit Agreements	$214,000
0148	Testing and Inspecting	5,890
0149	For Software Maintenance and Licensing	6,580
0162	Repair/Maintenance of Equipment	30,550
0176	Maintenance and Operation - City Owned Vehicles	315,000
0100 Contractual Services - Total*		**$572,020**
0300 Commodities and Materials		
0319	Clothing	$600
0338	License Sticker, Tag and Plates	2,014
0342	Drugs, Medicine and Chemical Materials	158
0350	Stationery and Office Supplies	846
0360	Repair Parts and Material	507,795
0300 Commodities and Materials - Total*		**$511,413**
0400 Equipment		
0440	Machinery and Equipment	$30,690
0450	Vehicles	380,000
0400 Equipment - Total*		**$410,690**
Appropriation Total*		**$2,893,682**
Department Total		**$9,535,553**

0610 - Chicago Midway Airport Fund

038 - Department of Fleet and Facility Management - Continued

1005 - Fleet and Facility Management / 2140 - Bureau of Fleet Operations

POSITIONS AND SALARIES

Positions and Salaries

	Position	No	Rate
3224 - Fleet Operations - Midway			
7164	Garage Attendant	4	$23.31H
7136	Servicewriter	1	52,536
7047	Manager - Vehicle Maintenance	1	93,300
6679	Foreman of Machinists - Automotive	2	48.85H
6674	Machinist	2	46.35H
6673	Machinist - Automotive	5	46.35H
0394	Administrative Manager	1	107,220
Section Position Total		**16**	**$1,325,067**
Position Total		**16**	**$1,325,067**
	Turnover		**(46,837)**
Position Net Total		**16**	**$1,278,230**
Department Position Total		**16**	**$1,325,067**
	Turnover		**(46,837)**
Department Position Net Total		**16**	**$1,278,230**

0610 - Chicago Midway Airport Fund
057 - CHICAGO POLICE DEPARTMENT

(057/1005)

	Appropriations	Amount
0000 Personnel Services		
0005	Salaries and Wages - on Payroll	$4,785,087
0020	Overtime	825,000
0021	Sworn/Civilian Holiday Premium Pay	25,750
0022	Duty Availability	180,000
0024	Compensatory Time Payment	350,000
0027	Supervisors Quarterly Payment	60,000
0060	Specialty Pay	103,000
0070	Tuition Reimbursement and Educational Programs	30,000
0088	Furlough/Supervisors Compensation Time Buy-Back	75,000
0091	Uniform Allowance	90,000
0000 Personnel Services - Total*		**$6,523,837**
0900 Financial Purposes as Specified		
0937	For Cost and Administration of Hospital and Medical Expenses for Employees Injured on Duty who are not covered under Workers' Compensation Act	65,000
0900 Financial Purposes as Specified - Total		**$65,000**
Appropriation Total*		**$6,588,837**

0610 - Chicago Midway Airport Fund
057 - Chicago Police Department - Continued
2012 - PATROL SERVICES
POSITIONS AND SALARIES

Positions and Salaries

	Position	No	Rate
3286 - Patrol Services			
4319 - District Law Enforcement			
9161	Police Officer	1	$48,078
Subsection Position Total		**1**	**$48,078**
Section Position Total		**1**	**$48,078**
3292 - Special Functions Division			
4332 - Airport Law Enforcement South - Midway Airport			
9173	Lieutenant	1	$114,366
9171	Sergeant	5	111,474
9171	Sergeant	1	104,628
9171	Sergeant	2	101,442
9161	Police Officer	10	96,060
9161	Police Officer	15	93,354
9161	Police Officer	1	90,024
9161	Police Officer	1	87,006
9161	Police Officer	12	48,078
9155	Police Officer - Per Arbitration Award	3	100,980
9153	Police Officer - Assigned as Explosives Detection Canine Handler	1	98,052
9153	Police Officer - Assigned as Explosives Detection Canine Handler	2	94,524
9153	Police Officer - Assigned as Explosives Detection Canine Handler	3	68,616
0665	Senior Data Entry Operator	1	63,876
Subsection Position Total		**58**	**$4,953,888**
Section Position Total		**58**	**$4,953,888**
Position Total		**59**	**$5,001,966**
Organization Position Total		**59**	**$5,001,966**
	Turnover		**(216,879)**
Organization Position Net Total		**59**	**$4,785,087**

0610 - Chicago Midway Airport Fund
058 - OFFICE OF EMERGENCY MANAGEMENT AND COMMUNICATIONS

(058/1010/2705)

	Appropriations	Amount
0000 Personnel Services		
0005	Salaries and Wages - on Payroll	$7,506,019
0011	Contract Wage Increment - Salary	231,332
0015	Schedule Salary Adjustments	12,420
0020	Overtime	145,000
0091	Uniform Allowance	7,350
0000 Personnel Services - Total*		**$7,902,121**
0300 Commodities and Materials		
0319	Clothing	$56,700
0340	Material and Supplies	8,250
0300 Commodities and Materials - Total*		**$64,950**
0400 Equipment		
0423	Communication Devices	17,500
0400 Equipment - Total*		**$17,500**
Appropriation Total*		**$7,984,571**

0610 - Chicago Midway Airport Fund
058 - Office of Emergency Management and Communications - Continued
POSITIONS AND SALARIES

Positions and Salaries

	Position	No	Rate
3010 - Operations			
4050 - Aviation Dispatch			
7004	Manager of Security Communications Center	1	$68,220
7003	Aviation Communications Operator	1	82,560
7003	Aviation Communications Operator	2	78,768
7003	Aviation Communications Operator	2	75,240
7003	Aviation Communications Operator	1	71,820
7003	Aviation Communications Operator	3	68,568
7003	Aviation Communications Operator	1	65,472
7003	Aviation Communications Operator	2	62,496
7003	Aviation Communications Operator	2	59,652
7003	Aviation Communications Operator	1	46,656
7002	Shift Supervisor of Security Communications Center	2	68,088
7002	Shift Supervisor of Security Communications Center	1	58,416
	Schedule Salary Adjustments		1,968
Subsection Position Total		**19**	**$1,289,304**
Section Position Total		**19**	**$1,289,304**
3050 - City Operations			
4645 - Traffic Management Authority			
9112	Traffic Control Aide	2	$56,928
9112	Traffic Control Aide	1	54,360
9112	Traffic Control Aide	2	38,748
9112	Traffic Control Aide	2	37,020
9105	Supervising Traffic Control Aide	6	42,516
9104	Traffic Control Aide - Hourly	292,000H	19.28H
6290	Superintendent of Special Traffic Service	1	62,820
	Schedule Salary Adjustments		10,452
Subsection Position Total		**14**	**$6,277,880**
Section Position Total		**14**	**$6,277,880**
Position Total		**33**	**$7,567,184**
	Turnover		**(48,745)**
Position Net Total		**33**	**$7,518,439**

0610 - Chicago Midway Airport Fund
059 - CHICAGO FIRE DEPARTMENT

(059/1005/2005)

	Appropriations	Amount
0000 Personnel Services		
0005	Salaries and Wages - on Payroll	$6,504,964
0020	Overtime	192,400
0021	Sworn/Civilian Holiday Premium Pay	250,206
0022	Duty Availability	216,140
0024	Compensatory Time Payment	70,000
0028	Cooperative Education Program	60,000
0060	Specialty Pay	250,580
0061	Driver's Differential	50,450
0062	Required Certifications	17,000
0063	Fitness Benefit	9,000
0088	Furlough/Supervisors Compensation Time Buy-Back	140,000
0091	Uniform Allowance	70,000
0000 Personnel Services - Total*		**$7,830,740**
0100 Contractual Services		
0140	For Professional and Technical Services and Other Third Party Benefit Agreements	45,000
0100 Contractual Services - Total*		**$45,000**
0900 Financial Purposes as Specified		
0937	For Cost and Administration of Hospital and Medical Expenses for Employees Injured on Duty who are not covered under Workers' Compensation Act	157,500
0900 Financial Purposes as Specified - Total		**$157,500**
Appropriation Total*		**$8,033,240**

0610 - Chicago Midway Airport Fund
059 - Chicago Fire Department - Continued
POSITIONS AND SALARIES

Positions and Salaries

	Position	No	Rate
3104 - Operations			
4618 - Fire Suppression and Rescue			
8819	Firefighter - Per Arbitrators Award - Paramedic	1	$112,854
8817	Captain - EMT	1	136,794
8811	Lieutenant - EMT	1	121,818
8811	Lieutenant - EMT	3	117,996
8811	Lieutenant - EMT	2	114,324
8807	Fire Engineer - EMT	2	110,214
8807	Fire Engineer - EMT	1	107,106
8807	Fire Engineer - EMT	2	103,350
8807	Fire Engineer - EMT	3	99,846
8801	Firefighter - EMT	1	103,272
8801	Firefighter - EMT	5	95,484
8801	Firefighter - EMT	9	92,274
8801	Firefighter - EMT	1	89,148
8761	FAA Fire Training Specialist	1	117,816
8737	Captain	1	125,130
8737	Captain	1	117,816
8733	Fire Engineer	2	100,980
8731	Firefighter	5	97,386
8731	Firefighter	1	93,666
8731	Firefighter	3	90,024
8731	Firefighter	6	56,304
8728	Firefighter - Paramedic	1	105,750
8728	Firefighter - Paramedic	2	94,476
8701	Battalion Chief - EMT	2	149,502
8701	Battalion Chief - EMT	1	145,194
Subsection Position Total		**58**	**$5,778,294**
4620 - Emergency Medical Services			
8750	Paramedic	2	$97,386
8750	Paramedic	2	90,024
8750	Paramedic	1	87,006
8749	Paramedic-In-Charge	1	103,932
8749	Paramedic-In-Charge	2	100,980
8749	Paramedic-In-Charge	1	97,440
8745	Ambulance Commander	1	125,130
Subsection Position Total		**10**	**$990,288**
Section Position Total		**68**	**$6,768,582**
Position Total		**68**	**$6,768,582**
	Turnover		**(263,618)**
Position Net Total		**68**	**$6,504,964**

0610 - Chicago Midway Airport Fund
085 - DEPARTMENT OF AVIATION
2010 - CHICAGO MIDWAY AIRPORT

(085/1005/2010)

The Department of Aviation manages all aspects of Midway and O'Hare International airports including operations, maintenance and capital improvements. The Department is also responsible for the design, construction, and implementation of moderization programs at both airports.

	Appropriations	Amount
0000 Personnel Services		
0005	Salaries and Wages - on Payroll	$17,379,893
0011	Contract Wage Increment - Salary	94,285
0012	Contract Wage Increment - Prevailing Rate	95,181
0015	Schedule Salary Adjustments	22,932
0020	Overtime	1,200,000
0039	For the Employment of Students as Trainees	10,000
0049	Claims and Costs of Administration Pursuant to the Workers' Compensation Act	2,050,085
0091	Uniform Allowance	30,500
0000 Personnel Services - Total*		**$20,882,876**
0100 Contractual Services		
0130	Postage	$250
0138	For Professional Services for Information Technology Maintenance	5,618,200
0140	For Professional and Technical Services and Other Third Party Benefit Agreements	19,052,100
0141	Appraisals	8,000
0142	Accounting and Auditing	170,000
0144	Engineering and Architecture	40,000
0148	Testing and Inspecting	12,500
0149	For Software Maintenance and Licensing	202,400
0152	Advertising	50,000
0154	For the Rental and Maintenance of Data Processing, Office Automation and Data Communications Hardware	10,000
0157	Rental of Equipment and Services	12,978,800
0160	Repair or Maintenance of Property	1,775,000
0161	Operation, Repair or Maintenance of Facilities	18,052,200
0162	Repair/Maintenance of Equipment	13,993,700
0163	Repair/Maintenance of Streets and Pavements	4,470,000
0166	Dues, Subscriptions and Memberships	51,100
0168	Educational Development through Cooperative Education Program and Apprenticeship Program	127,300
0169	Technical Meeting Costs	28,300
0181	Mobile Communication Services	37,600
0183	Water	520,000
0185	Waste Disposal Services	500,000
0189	Telephone - Non-Centrex Billings	22,200
0190	Telephone - Non-Centrex Billings	482,000
0191	Telephone - Relocations of Phone Lines	1,000
0197	Telephone - Maintenance and Repair of Equipment and Voicemail	8,000
0100 Contractual Services - Total*		**$78,210,650**
0200 Travel		
0229	Transportation and Expense Allowance	$100
0245	Reimbursement to Travelers	12,200
0270	Local Transportation	100
0200 Travel - Total*		**$12,400**

0610 - Chicago Midway Airport Fund

085 - Department of Aviation

2010 - Chicago Midway Airport - Continued

	Appropriations	Amount
0300 Commodities and Materials		
0313	Cleaning and Sanitation Supplies	$39,000
0319	Clothing	33,900
0340	Material and Supplies	2,540,800
0345	Apparatus and Instruments	6,600
0350	Stationery and Office Supplies	12,000
0360	Repair Parts and Material	62,500
0361	Building Materials and Supplies	6,500
0362	Paints and Painting Supplies	70,000
0364	Plumbing Supplies	2,000
0365	Electrical Supplies	697,000
0300 Commodities and Materials - Total*		**$3,470,300**
0400 Equipment		
0402	Tools Greater Than $100/Unit	$15,000
0423	Communication Devices	477,000
0424	Furniture and Furnishings	50,000
0440	Machinery and Equipment	24,800
0446	For the Purchase of Data Processing, Office Automation and Data Communication Hardware	247,000
0400 Equipment - Total*		**$813,800**
9400 Internal Transfers and Reimbursements		
9438	For Services Provided by the Department of Fleet and Facilities Management	35,000
9400 Internal Transfers and Reimbursements - Total		**$35,000**
Appropriation Total*		**$103,425,026**

Positions and Salaries

	Position	No	Rate
3010 - Chicago Midway Airport			
4300 - Administration			
9813	Managing Deputy Commissioner	1	$149,892
7011	Assistant Airport Manager - Midway	1	70,620
1342	Senior Personnel Assistant	1	76,932
0429	Clerk II	1	48,312
0320	Assistant to the Commissioner	1	57,252
0313	Assistant Commissioner	1	98,664
0311	Projects Administrator	1	84,996
0308	Staff Assistant	2	73,440
0303	Administrative Assistant III	1	46,188
0124	Finance Officer	1	95,580
0118	Director of Finance	1	94,824
	Schedule Salary Adjustments		3,530
Subsection Position Total		**12**	**$973,670**

0610 - Chicago Midway Airport Fund
085 - Department of Aviation
2010 - Chicago Midway Airport
Positions and Salaries - Continued

3010 - Chicago Midway Airport - Continued

	Position	No	Rate
4303 - Custodial/Labor Services			
9535	General Laborer - Aviation	1	$20.88H
9535	General Laborer - Aviation	1	19.61H
9535	General Laborer - Aviation	3	19.00H
9533	Laborer	13	34.57H
7020	General Manager of Airport Operations	1	120,384
7005	Airport Maintenance Foreman	2	35.57H
Subsection Position Total		**21**	**$1,405,907**
4313 - Operations			
9679	Deputy Commissioner	1	$120,444
7185	Foreman of Motor Truck Drivers	3	37.56H
7184	Pool Motor Truck Driver	144,840H	35.60H
7183	Motor Truck Driver	30	35.60H
7124	Equipment Dispatcher	1	36.22H
7025	Assistant Chief Airport Operations Supervisor	1	106,416
7021	Airport Operations Supervisor II	2	111,456
7021	Airport Operations Supervisor II	1	101,544
7021	Airport Operations Supervisor II	1	96,984
7021	Airport Operations Supervisor II	1	92,556
7020	General Manager of Airport Operations	1	104,736
7014	Airport Manager - Midway	1	102,348
7014	Airport Manager - Midway	1	93,300
7014	Airport Manager - Midway	1	68,220
7014	Airport Manager - Midway	1	62,820
7010	Airport Operations Supervisor I	1	84,384
7010	Airport Operations Supervisor I	1	80,532
7010	Airport Operations Supervisor I	4	63,180
7010	Airport Operations Supervisor I	4	60,372
1817	Head Storekeeper	1	70,092
	Schedule Salary Adjustments		9,588
Subsection Position Total		**57**	**$9,598,540**

0610 - Chicago Midway Airport Fund
085 - Department of Aviation
2010 - Chicago Midway Airport
Positions and Salaries - Continued

3010 - Chicago Midway Airport - Continued

	Position	No	Rate
4333 - Security			
4211	Aviation Security Officer - Hourly	5,805H	$21.27H
4210	Aviation Security Officer	8	82,560
4210	Aviation Security Officer	1	78,768
4210	Aviation Security Officer	1	75,240
4210	Aviation Security Officer	10	71,820
4210	Aviation Security Officer	13	68,568
4210	Aviation Security Officer	3	65,472
4210	Aviation Security Officer	1	62,496
4210	Aviation Security Officer	3	46,656
4209	Aviation Security Sergeant	1	88,812
4209	Aviation Security Sergeant	1	84,780
4209	Aviation Security Sergeant	1	80,916
4209	Aviation Security Sergeant	1	77,280
4209	Aviation Security Sergeant	1	73,752
4209	Aviation Security Sergeant	2	70,380
4208	Shift Supervisor of Aviation Security	2	102,348
4208	Shift Supervisor of Aviation Security	1	97,740
4208	Shift Supervisor of Aviation Security	1	93,300
0430	Clerk III	1	53,076
0313	Assistant Commissioner	1	101,664
	Schedule Salary Adjustments		4,613
Subsection Position Total		**53**	**$4,047,813**
4335 - ID Badging			
0664	Data Entry Operator	1	$48,312
0375	Manager - Aviation ID Badge Operations	1	68,220
0303	Administrative Assistant III	1	80,568
0303	Administrative Assistant III	1	46,188
0302	Administrative Assistant II	1	47,844
	Schedule Salary Adjustments		2,907
Subsection Position Total		**5**	**$294,039**
4343 - Skilled Trades			
9411	Construction Laborer	3	$40.20H
9410	Laborer - Apprentice	2,773H	24.12H
7099	Airport Facilities Manager	1	76,716
7099	Airport Facilities Manager	1	69,924
5040	Foreman of Electrical Mechanics	1	49.10H
5035	Electrical Mechanic	7	46.10H
4546	Director of Facilities Management	1	108,984
	Schedule Salary Adjustments		2,294
Subsection Position Total		**14**	**$1,348,995**
4363 - Safety			
6122	Safety Specialist	1	$84,420
6122	Safety Specialist	1	80,568
Subsection Position Total		**2**	**$164,988**
Section Position Total		**164**	**$17,833,952**
Position Total		**164**	**$17,833,952**
	Turnover		**(431,127)**
Position Net Total		**164**	**$17,402,825**

0610 - Chicago Midway Airport Fund
099 - FINANCE GENERAL

(099/1005/2005)

	Appropriations	Amount
0000 Personnel Services		
0029	For Health Maintenance Organization Premiums (HMO) Provided to Eligible Employees and Their Families	$1,203,046
0042	For the Costs of Claims and Administration for Hospital and Medical Care Provided to Eligible Employees, Provided However, That All Payments to the Independent Utilization Reviewer Shall Be Subject to the Approval of the Chairman of the Committee on the Budget and Government Operations	3,226,682
0043	For the Health Maintenance Organization Premiums or Cost of Claims and Administration for Hospital and Medical Care Provided to Police and Fire Departments' Sworn Personnel on Duty or Occupational Disease (Fire Department) Disability Pension and Their Dependents; and for the Spouses and Dependents of Police and Fire Departments' Sworn Personnel Killed or Fatally Injured in the Performance of Their Duties. (IL Rev. Stat. Chap. 108 1/2, Par. 22-306)	56,250
0045	For the Cost of Claims and Administration or Premiums for Term Life Insurance	34,025
0049	Claims and Costs of Administration Pursuant to the Workers' Compensation Act	175,000
0051	Claims Under Unemployment Insurance Act	93,185
0052	Costs of Claims and Administration for Hospital and Medical Care to Eligible Annuitants and Their Eligible Dependents	114,786
0056	For the Cost of Claims and Administration or Premiums for a Co-Insured Dental Plan for Employees	165,387
0000 Personnel Services - Total*		**$5,068,361**
0100 Contractual Services		
0138	For Professional Services for Information Technology Maintenance	$429,202
0140	For Professional and Technical Services and Other Third Party Benefit Agreements	1,620,300
0142	Accounting and Auditing	600,500
0145	Legal Expenses	913,000
0149	For Software Maintenance and Licensing	432
0161	Operation, Repair or Maintenance of Facilities	20,000
0172	For the Cost of Insurance Premiums and Expenses	3,200,000
0100 Contractual Services - Total*		**$6,783,434**
0900 Financial Purposes as Specified		
0902	Interest on First Lien Bonds	$1,418,000
0913	For Payment of First Lien Bonds	3,115,000
0917	For Interest on Junior Lien Bonds	87,599,000
0919	For Payment of Junior Lien Bonds	25,827,500
0931	For the Payment of Tort and Non-Tort Judgments, Outside Counsel Expenses and Expert Costs, as approved by the Corporation Counsel	4,500
0900 Financial Purposes as Specified - Total		**$117,964,000**
9000 Purposes as Specified		
9027	For the City Contribution to Social Security Tax	$7,025
9046	For Operations and Maintenance Reserve	2,600,000
9076	City's Contribution to Medicare Tax	278,870
9000 Purposes as Specified - Total		**$2,885,895**
9600 Reimbursements		
9611	To Reimburse the Corporate Fund for Indirect Costs Chargeable to Fund	7,931,000
9600 Reimbursements - Total		**$7,931,000**
9700 Reimbursable Transfers Between Funds		
9711	Transfer to O'Hare Fund for Administrative Salaries	3,000,000
9700 Reimbursable Transfers Between Funds - Total		**$3,000,000**

0610 - Chicago Midway Airport Fund
099 - Finance General - Continued

	Appropriations		Amount
9900 Pension Purposes as Specified			
9980	Municipal Fund Pension Allocation		$3,644,000
9981	Laborers' Fund Pension Allocation		535,000
9982	Policemen's Fund Pension Allocation		2,330,000
9983	Firemen's Fund Pension Allocation		3,053,000
9900 Pension Purposes as Specified - Total			**$9,562,000**
Appropriation Total*			**$153,194,690**
Fund Total			**$290,075,000**
Fund Position Total		**352**	**$39,522,295**
	Turnover		**(1,021,765)**
Fund Position Net Total		**352**	**$38,500,530**

0681 - Municipal Employees' Annuity and Benefit Fund
099 - FINANCE GENERAL

(099/1005/2005)

	Appropriations	Amount
0900 Financial Purposes as Specified		
0976	For the City's Contribution to Employees' Annuity and Benefit Fund	$266,988,000
0980	Municipal Employees' Annuity and Benefit Obligation Fund	56,000,000
0900 Financial Purposes as Specified - Total		**$322,988,000**
Appropriation Total*		**$322,988,000**
Fund Total		**$322,988,000**

0682 - Laborers' and Retirement Board Annuity and Benefit Fund
099 - FINANCE GENERAL

(099/1005/2005)

Appropriations		Amount
0900 Financial Purposes as Specified		
0976	For the City's Contribution to Employees' Annuity and Benefit Fund	36,000,000
0900 Financial Purposes as Specified - Total		**$36,000,000**
Appropriation Total*		**$36,000,000**
Fund Total		**$36,000,000**

0683 - Policemen's Annuity and Benefit Fund

099 - FINANCE GENERAL

(099/1005/2005)

Appropriations		Amount
0900 Financial Purposes as Specified		
0976	For the City's Contribution to Employees' Annuity and Benefit Fund	500,000,000
0900 Financial Purposes as Specified - Total		**$500,000,000**
Appropriation Total*		**$500,000,000**
Fund Total		**$500,000,000**

0684 - Firemen's Annuity and Benefit Fund
099 - FINANCE GENERAL

(099/1005/2005)

Appropriations		Amount
0900 Financial Purposes as Specified		
0976	For the City's Contribution to Employees' Annuity and Benefit Fund	227,000,000
0900 Financial Purposes as Specified - Total		**$227,000,000**
Appropriation Total*		**$227,000,000**
Fund Total		**$227,000,000**

0740 - Chicago O'Hare Airport Fund
003 - OFFICE OF INSPECTOR GENERAL

(003/1005/2005)

	Appropriations	Amount
0000 Personnel Services		
0005	Salaries and Wages - on Payroll	$966,644
0015	Schedule Salary Adjustments	14,844
0020	Overtime	1,000
0000 Personnel Services - Total*		**$982,488**
0100 Contractual Services		
0130	Postage	$710
0138	For Professional Services for Information Technology Maintenance	2,612
0140	For Professional and Technical Services and Other Third Party Benefit Agreements	4,729
0149	For Software Maintenance and Licensing	4,141
0154	For the Rental and Maintenance of Data Processing, Office Automation and Data Communications Hardware	22,257
0157	Rental of Equipment and Services	20,084
0159	Lease Purchase Agreements for Equipment and Machinery	206
0162	Repair/Maintenance of Equipment	65
0166	Dues, Subscriptions and Memberships	1,610
0169	Technical Meeting Costs	12,843
0181	Mobile Communication Services	6,205
0189	Telephone - Non-Centrex Billings	5,258
0100 Contractual Services - Total*		**$80,720**
0200 Travel		
0245	Reimbursement to Travelers	$558
0270	Local Transportation	1,615
0200 Travel - Total*		**$2,173**
0300 Commodities and Materials		
0320	Gasoline	$2,156
0340	Material and Supplies	1,885
0348	Books and Related Material	1,082
0350	Stationery and Office Supplies	2,912
0300 Commodities and Materials - Total*		**$8,035**
0700	**Contingencies**	**1,201**
Appropriation Total*		**$1,074,617**

0740 - Chicago O'Hare Airport Fund
003 - Office of Inspector General - Continued
POSITIONS AND SALARIES

Positions and Salaries

	Position	No	Rate
3010 - Operations			
9659	Deputy Inspector General	1	$115,716
Section Position Total		**1**	**$115,716**
3015 - Legal			
1368	Compliance Officer	1	$73,212
	Schedule Salary Adjustments		1,632
Section Position Total		**1**	**$74,844**
3020 - Investigations			
1222	Investigator III - IG	1	$92,088
1221	Investigator II - IG	1	65,496
1221	Investigator II - IG	1	62,448
1219	Investigator I - IG	1	59,448
1219	Investigator I - IG	1	56,568
	Schedule Salary Adjustments		8,368
Section Position Total		**5**	**$344,416**
3027 - Audit and Program Review			
1127	Chief Performance Analyst	1	$101,664
1126	Senior Performance Analyst	1	73,212
1125	Performance Analyst	1	79,968
1125	Performance Analyst	2	65,496
1125	Performance Analyst	1	62,448
	Schedule Salary Adjustments		4,844
Section Position Total		**6**	**$453,128**
Position Total		**13**	**$988,104**
	Turnover		**(6,616)**
Position Net Total		**13**	**$981,488**

0740 - Chicago O'Hare Airport Fund

027 - DEPARTMENT OF FINANCE

1005 - FINANCE / 2011 - CITY COMPTROLLER

(027/1005/2011)

Appropriations		Amount
0100 Contractual Services		
0140	For Professional and Technical Services and Other Third Party Benefit Agreements	6,552
0100 Contractual Services - Total*		**$6,552**
Appropriation Total*		**$6,552**

0740 - Chicago O'Hare Airport Fund
027 - Department of Finance - Continued
1005 - Finance / 2012 - ACCOUNTING AND FINANCIAL REPORTING

(027/1005/2012)

	Appropriations	Amount
0000 Personnel Services		
0005	Salaries and Wages - on Payroll	$1,942,904
0015	Schedule Salary Adjustments	4,925
0020	Overtime	6,000
0039	For the Employment of Students as Trainees	15,000
0000 Personnel Services - Total*		**$1,968,829**
0100 Contractual Services		
0130	Postage	$3,500
0140	For Professional and Technical Services and Other Third Party Benefit Agreements	109,300
0149	For Software Maintenance and Licensing	5,000
0152	Advertising	850
0159	Lease Purchase Agreements for Equipment and Machinery	15,000
0166	Dues, Subscriptions and Memberships	425
0169	Technical Meeting Costs	1,500
0190	Telephone - Non-Centrex Billings	5,600
0100 Contractual Services - Total*		**$141,175**
0200 Travel		
0245	Reimbursement to Travelers	$850
0270	Local Transportation	1,000
0200 Travel - Total*		**$1,850**
0300 Commodities and Materials		
0348	Books and Related Material	$900
0350	Stationery and Office Supplies	9,500
0300 Commodities and Materials - Total*		**$10,400**
Appropriation Total*		**$2,122,254**

0740 - Chicago O'Hare Airport Fund
027 - Department of Finance - Continued
1005 - Finance / 2012 - Accounting and Financial Reporting
POSITIONS AND SALARIES

Positions and Salaries

	Position	No	Rate
3019 - Accounting and Financial Reporting			
4054 - Enterprise Auditing and Accounting			
9651	Deputy Comptroller	1	$120,444
1501	Central Voucher Coordinator	1	38,376
0801	Executive Administrative Assistant I	1	77,280
0665	Senior Data Entry Operator	1	55,536
0194	Auditor IV	1	120,312
0190	Accounting Technician II	1	54,984
0187	Director of Accounting	1	115,932
0187	Director of Accounting	1	104,124
0120	Supervisor of Accounting	1	87,312
0120	Supervisor of Accounting	1	79,968
0117	Assistant Director of Finance	1	116,364
0105	Assistant Comptroller	1	104,736
0104	Accountant IV	3	100,776
0103	Accountant III	1	92,388
0103	Accountant III	1	60,312
0102	Accountant II	2	84,516
0102	Accountant II	1	54,768
0102	Accountant II	1	31.70H
0101	Accountant I	1	76,548
0101	Accountant I	1	68,796
0101	Accountant I	1	59,436
	Schedule Salary Adjustments		4,925
Subsection Position Total		**24**	**$2,029,837**
Section Position Total		**24**	**$2,029,837**
Position Total		**24**	**$2,029,837**
	Turnover		**(82,008)**
Position Net Total		**24**	**$1,947,829**

0740 - Chicago O'Hare Airport Fund
027 - Department of Finance - Continued
1005 - Finance / 2015 - FINANCIAL STRATEGY AND OPERATIONS

(027/1005/2015)

	Appropriations	Amount
0000 Personnel Services		
0005	Salaries and Wages - on Payroll	170,436
0000 Personnel Services - Total*		**$170,436**
0100 Contractual Services		
0140	For Professional and Technical Services and Other Third Party Benefit Agreements	$97,056
0149	For Software Maintenance and Licensing	21,834
0154	For the Rental and Maintenance of Data Processing, Office Automation and Data Communications Hardware	50,000
0166	Dues, Subscriptions and Memberships	14,424
0100 Contractual Services - Total*		**$183,314**
Appropriation Total*		**$353,750**
Department Total		**$2,482,556**

Positions and Salaries

	Position	No	Rate
3016 - Financial Strategy			
4080 - Risk Management			
1709	Risk Analyst	1	$77,484
0105	Assistant Comptroller	1	92,952
Subsection Position Total		**2**	**$170,436**
Section Position Total		**2**	**$170,436**
Position Total		**2**	**$170,436**
Department Position Total		**26**	**$2,200,273**
	Turnover		**(82,008)**
Department Position Net Total		**26**	**$2,118,265**

0740 - Chicago O'Hare Airport Fund
028 - CITY TREASURER

(028/1005/2005)

	Appropriations	Amount
0000 Personnel Services		
0005	Salaries and Wages - on Payroll	$789,036
0015	Schedule Salary Adjustments	1,146
0000 Personnel Services - Total*		**$790,182**
0100 Contractual Services		
0138	For Professional Services for Information Technology Maintenance	$100,000
0140	For Professional and Technical Services and Other Third Party Benefit Agreements	136,478
0100 Contractual Services - Total*		**$236,478**
Appropriation Total*		**$1,026,660**

Positions and Salaries

	Position	No	Rate
3010 - Portfolio Management			
9673	Deputy City Treasurer	1	$137,700
0242	Portfolio Manager	1	80,076
Section Position Total		**2**	**$217,776**
3015 - Financial Reporting			
9676	Assistant City Treasurer	1	$76,500
0242	Portfolio Manager	1	73,212
0104	Accountant IV	2	100,776
0103	Accountant III	1	92,388
Section Position Total		**5**	**$443,652**
3020 - Administration			
0801	Executive Administrative Assistant I	1	$47,532
	Schedule Salary Adjustments		1,146
Section Position Total		**1**	**$48,678**
3025 - Economic Development			
0117	Assistant Director of Finance	1	$80,076
Section Position Total		**1**	**$80,076**
Position Total		**9**	**$790,182**

0740 - Chicago O'Hare Airport Fund
031 - DEPARTMENT OF LAW

(031/1005/2005)

	Appropriations	Amount
0000 Personnel Services		
0005	Salaries and Wages - on Payroll	$2,065,870
0015	Schedule Salary Adjustments	852
0020	Overtime	1,200
0039	For the Employment of Students as Trainees	570
0000 Personnel Services - Total*		**$2,068,492**
0100 Contractual Services		
0130	Postage	$1,114
0138	For Professional Services for Information Technology Maintenance	17,574
0140	For Professional and Technical Services and Other Third Party Benefit Agreements	47,012
0141	Appraisals	200
0143	Court Reporting	28,115
0145	Legal Expenses	4,090
0149	For Software Maintenance and Licensing	9,000
0150	Publications and Reproduction - Outside Services to Be Expended with the Prior Approval of Graphics Services	450
0157	Rental of Equipment and Services	3,596
0159	Lease Purchase Agreements for Equipment and Machinery	7,758
0162	Repair/Maintenance of Equipment	198
0166	Dues, Subscriptions and Memberships	8,800
0169	Technical Meeting Costs	2,280
0178	Freight and Express Charges	911
0181	Mobile Communication Services	1,800
0190	Telephone - Non-Centrex Billings	9,120
0191	Telephone - Relocations of Phone Lines	100
0197	Telephone - Maintenance and Repair of Equipment and Voicemail	511
0100 Contractual Services - Total*		**$142,629**
0200 Travel		
0229	Transportation and Expense Allowance	$486
0245	Reimbursement to Travelers	3,298
0270	Local Transportation	1,841
0200 Travel - Total*		**$5,625**
0300 Commodities and Materials		
0348	Books and Related Material	$1,335
0350	Stationery and Office Supplies	7,528
0300 Commodities and Materials - Total*		**$8,863**
9400 Internal Transfers and Reimbursements		
9438	For Services Provided by the Department of Fleet and Facilities Management	1,200
9400 Internal Transfers and Reimbursements - Total		**$1,200**
Appropriation Total*		**$2,226,809**

0740 - Chicago O'Hare Airport Fund
031 - Department of Law - Continued
POSITIONS AND SALARIES

Positions and Salaries

	Position	No	Rate
3022 - Employment Litigation			
4008 - Airport Employment Litigation			
1652	Chief Assistant Corporation Counsel	1	$127,068
1623	Paralegal II - Labor	1	66,480
Subsection Position Total		**2**	**$193,548**
Section Position Total		**2**	**$193,548**
3028 - Labor			
4014 - Airport Labor			
1652	Chief Assistant Corporation Counsel	1	$127,068
1643	Assistant Corporation Counsel	2	60,084
1619	Supervising Paralegal	1	85,008
0307	Administrative Assistant II - Excluded	1	35,988
	Schedule Salary Adjustments		852
Subsection Position Total		**5**	**$369,084**
Section Position Total		**5**	**$369,084**
3038 - Aviation, Environmental and Regulatory Litigation			
4032 - Corporate Contracts			
1643	Assistant Corporation Counsel	3	$109,032
Subsection Position Total		**3**	**$327,096**
4034 - Aviation Litigation			
1650	Deputy Corporation Counsel	1	$139,812
1643	Assistant Corporation Counsel	1	99,864
1641	Assistant Corporation Counsel Supervisor - Senior	1	122,352
1641	Assistant Corporation Counsel Supervisor - Senior	1	110,400
1641	Assistant Corporation Counsel Supervisor - Senior	4	105,012
1641	Assistant Corporation Counsel Supervisor - Senior	1	102,420
0863	Legal Secretary	1	80,568
Subsection Position Total		**10**	**$1,075,464**
Section Position Total		**13**	**$1,402,560**
3707 - Appeals			
1643	Assistant Corporation Counsel	1	$75,624
Section Position Total		**1**	**$75,624**
3749 - Collections, Ownership and Administrative Litigation			
1643	Assistant Corporation Counsel	1	$97,368
Section Position Total		**1**	**$97,368**
Position Total		**22**	**$2,138,184**
	Turnover		**(71,462)**
Position Net Total		**22**	**$2,066,722**

0740 - Chicago O'Hare Airport Fund
033 - DEPARTMENT OF HUMAN RESOURCES

(033/1005/2005)

	Appropriations	Amount
0000 Personnel Services		
0005	Salaries and Wages - on Payroll	$250,428
0015	Schedule Salary Adjustments	1,960
0000 Personnel Services - Total*		**$252,388**
0100 Contractual Services		
0130	Postage	$295
0140	For Professional and Technical Services and Other Third Party Benefit Agreements	5,950
0100 Contractual Services - Total*		**$6,245**
9000 Purposes as Specified		
9067	For Physical Exams	26,416
9000 Purposas as Specified - Total		**$26,416**
Appropriation Total*		**$285,049**

Positions and Salaries

	Position	No	Rata
3040 - Employment Services, Hiring and Compensation			
4045 - Hiring Classification			
1370	Testing Administrator	1	$68,796
	Schedule Salary Adjustments		1,960
Subsection Position Total		**1**	**$70,756**
Section Position Total		**1**	**$70,756**
3720 - Employment Services, Hiring and Compensation			
1380	Recruiter	1	$104,328
1380	Recruiter	1	77,304
Section Position Total		**2**	**$181,632**
Position Total		**3**	**$252,388**

0740 - Chicago O'Hare Airport Fund
035 - DEPARTMENT OF PROCUREMENT SERVICES

(035/1005/2005)

	Appropriations	Amount
0000 Personnel Services		
0005	Salaries and Wages - on Payroll	$1,663,682
0015	Schedule Salary Adjustments	17,503
0000 Personnel Services - Total*		**$1,681,185**
0100 Contractual Services		
0140	For Professional and Technical Services and Other Third Party Benefit Agreements	120,000
0100 Contractual Services - Total*		**$120,000**
0200 Travel		
0245	Reimbursement to Travelers	$2,000
0270	Local Transportation	400
0200 Travel - Total*		**$2,400**
0300 Commodities and Materials		
0350	Stationery and Office Supplies	800
0300 Commodities and Materials - Total*		**$800**
Appropriation Total*		**$1,804,385**

0740 - Chicago O'Hare Airport Fund
035 - Department of Procurement Services - Continued
POSITIONS AND SALARIES

Positions and Salaries

	Position	No	Rate
3012 - Contract Management			
4110 - Enterprise Procurement			
1646	Attorney	1	$102,672
1556	Deputy Procurement Officer	1	119,520
1554	Assistant Procurement Officer	1	110,076
1508	Senior Procurement Specialist	1	102,348
1508	Senior Procurement Specialist	1	85,008
1508	Senior Procurement Specialist	1	73,212
1508	Senior Procurement Specialist	3	68,220
1507	Procurement Specialist	1	64,248
1507	Procurement Specialist	4	61,032
0431	Clerk IV	1	70,092
0378	Administrative Supervisor	1	52,176
	Schedule Salary Adjustments		9,522
Subsection Position Total		**16**	**$1,237,662**
4111 - OMP Procurement			
1508	Senior Procurement Specialist	1	$93,300
Subsection Position Total		**1**	**$93,300**
4120 - Construction			
1508	Senior Procurement Specialist	1	$97,740
1508	Senior Procurement Specialist	1	73,212
	Schedule Salary Adjustments		2,870
Subsection Position Total		**2**	**$173,822**
Section Position Total		**19**	**$1,504,784**
3022 - Certification and Compliance			
1505	Senior Certification / Compliance Officer	1	$91,464
1504	Certification/Compliance Officer	1	72,264
1504	Certification/Compliance Officer	1	60,312
	Schedule Salary Adjustments		5,111
Section Position Total		**3**	**$229,151**
Position Total		**22**	**$1,733,935**
	Turnover		**(52,750)**
Position Net Total		**22**	**$1,881,185**

0740 - Chicago O'Hare Airport Fund
038 - DEPARTMENT OF FLEET AND FACILITY MANAGEMENT
1005 - FLEET AND FACILITY MANAGEMENT / 2131 - BUREAU OF ASSET MANAGEMENT

2131 - BUREAU OF ASSET MANAGEMENT

(038/1005/2131)

	Appropriations	Amount
0100 Contractual Services		
0140	For Professional and Technical Services and Other Third Party Benefit Agreements	$29,329
0155	Rental of Property	420,000
0100 Contractual Services - Total*		**$449,329**
0300 Commodities and Materials		
0315	Motor Vehicle Diesel Fuel	$965,403
0320	Gasoline	436,079
0322	Natural Gas	6,667,170
0325	Alternative Fuel	6,877
0331	Electricity	20,467,267
0300 Commodities and Materials - Total*		**$28,542,796**
Appropriation Total*		**$28,992,125**

0740 - Chicago O'Hare Airport Fund

038 - Department of Fleet and Facility Management - Continued

1005 - Fleet and Facility Management / 2140 - BUREAU OF FLEET OPERATIONS

2140 - BUREAU OF FLEET OPERATIONS

(038/1005/2140)

	Appropriations	Amount
0000 Personnel Services		
0005	Salaries and Wages - on Payroll	$6,640,290
0012	Contract Wage Increment - Prevailing Rate	44,117
0015	Schedule Salary Adjustments	2,322
0020	Overtime	700,000
0000 Personnel Services - Total*		**$7,386,729**
0100 Contractual Services		
0140	For Professional and Technical Services and Other Third Party Benefit Agreements	$765,000
0148	Testing and Inspecting	9,670
0149	For Software Maintenance and Licensing	37,499
0162	Repair/Maintenance of Equipment	60,912
0176	Maintenance and Operation - City Owned Vehicles	1,320,000
0100 Contractual Services - Total*		**$2,193,081**
0300 Commodities and Materials		
0319	Clothing	$3,000
0338	License Sticker, Tag and Plates	10,200
0342	Drugs, Medicine and Chemical Materials	158
0350	Stationery and Office Supplies	1,034
0360	Repair Parts and Material	2,669,850
0300 Commodities and Materials - Total*		**$2,684,242**
0400 Equipment		
0440	Machinery and Equipment	$38,000
0450	Vehicles	8,000,000
0400 Equipment - Total*		**$8,038,000**
Appropriation Total*		**$20,302,052**
Department Total		**$49,294,177**

0740 - Chicago O'Hare Airport Fund

038 - Department of Fleet and Facility Management - Continued

1005 - Fleet and Facility Management / 2140 - Bureau of Fleet Operations

POSITIONS AND SALARIES

Positions and Salaries

	Position	No	Rate
3225 - Fleet Operations - O'Hare			
7186	Motor Truck Driver - Tire Repair	1	$36.13H
7183	Motor Truck Driver	3	35.60H
7177	Equipment Rental Coordinator	1	73,944
7164	Garage Attendant	15	23.31H
7136	Servicewriter	1	70,056
7136	Servicewriter	1	50,100
7124	Equipment Dispatcher	1	36.22H
7047	Manager - Vehicle Maintenance	1	93,300
6679	Foreman of Machinists - Automotive	6	48.85H
6673	Machinist - Automotive	37	46.35H
6085	Senior Automotive Equipment Analyst	1	87,312
5034	Electrical Mechanic - Automotive	11	46.10H
0801	Executive Administrative Assistant I	1	47,532
0665	Senior Data Entry Operator	1	53,076
0190	Accounting Technician II	1	76,932
	Schedule Salary Adjustments		2,322
Section Position Total		**82**	**$6,885,990**
Position Total		**82**	**$6,885,990**
	Turnover		**(243,378)**
Position Net Total		**82**	**$6,642,612**
Department Position Total		**82**	**$6,885,990**
	Turnover		**(243,378)**
Department Position Net Total		**82**	**$6,642,612**

0740 - Chicago O'Hare Airport Fund
057 - CHICAGO POLICE DEPARTMENT

(057/1005)

	Appropriations	Amount
0000 Personnel Services		
0005	Salaries and Wages - on Payroll	$14,125,440
0020	Overtime	2,060,000
0021	Swom/Civilian Holiday Premium Pay	46,350
0022	Duty Availability	558,000
0024	Compensatory Time Payment	1,000,000
0027	Supervisors Quarterly Payment	87,500
0060	Specialty Pay	190,550
0070	Tuition Reimbursement and Educational Programs	60,000
0088	Furlough/Supervisors Compensation Time Buy-Back	160,000
0091	Uniform Allowance	234,000
0000 Personnel Services - Total*		**$18,521,840**
0900 Financial Purposes as Specified		
0937	For Cost and Administration of Hospital and Medical Expenses for Employees Injured on Duty who are not covered under Workers' Compensation Act	100,000
0900 Financial Purposes as Specified - Total		**$100,000**
Appropriation Total*		**$18,621,840**

0740 - Chicago O'Hare Airport Fund
057 - Chicago Police Department - Continued
2012 - PATROL SERVICES
POSITIONS AND SALARIES

Positions and Salaries

	Position	No	Rate
3292 - Special Functions Division			
4331 - Airport Law Enforcment North - O'Hare Airport			
9752	Commander	1	$162,684
9173	Lieutenant	1	125,190
9173	Lieutenant	1	114,366
9171	Sergeant	1	114,828
9171	Sergeant	2	111,474
9171	Sergeant	4	107,988
9171	Sergeant	2	104,628
9171	Sergeant	5	101,442
9161	Police Officer	39	96,060
9161	Police Officer	22	93,354
9161	Police Officer	17	90,024
9161	Police Officer	5	87,006
9161	Police Officer	2	84,054
9161	Police Officer	44	48,078
9153	Police Officer - Assigned as Explosives Detection Canine Handler	5	100,980
9153	Police Officer - Assigned as Explosives Detection Canine Handler	13	98,052
9153	Police Officer - Assigned as Explosives Detection Canine Handler	1	94,524
9153	Police Officer - Assigned as Explosives Detection Canine Handler	5	68,616
0438	Timekeeper - CPD	1	66,948
Subsection Position Total		**171**	**$14,221,668**
4343 - Bomb Unit - Airport Law Enforcement North (O'Hare Airport)			
9158	Explosives Technician I	2	$114,846
9158	Explosives Technician I	1	111,252
9158	Explosives Technician I	2	104,502
Subsection Position Total		**5**	**$549,948**
Section Position Total		**176**	**$14,771,616**
Position Total		**176**	**$14,771,616**
Organization Position Total		**176**	**$14,771,616**
	Turnover		**(646,176)**
Organization Position Net Total		**176**	**$14,125,440**

0740 - Chicago O'Hare Airport Fund

058 - OFFICE OF EMERGENCY MANAGEMENT AND COMMUNICATIONS

(058/1010/2705)

	Appropriations	Amount
0000 Personnel Services		
0005	Salaries and Wages - on Payroll	$6,017,776
0011	Contract Wage Increment - Salary	148,750
0015	Schedule Salary Adjustments	15,180
0020	Overtime	185,000
0091	Uniform Allowance	14,050
0000 Personnel Services - Total*		**$6,380,756**
0300 Commodities and Materials		
0319	Clothing	$13,695
0340	Material and Supplies	6,638
0300 Commodities and Materials - Total*		**$20,333**
0400 Equipment		
0423	Communication Devices	35,000
0400 Equipment - Total*		**$35,000**
Appropriation Total*		**$6,436,089**

0740 - Chicago O'Hare Airport Fund
058 - Office of Emergency Management and Communications - Continued
POSITIONS AND SALARIES

Positions and Salaries

	Position	No	Rate
3010 - Operations			
4050 - Aviation Dispatch			
7004	Manager of Security Communications Center	1	$107,220
7003	Aviation Communications Operator	2	82,560
7003	Aviation Communications Operator	1	78,768
7003	Aviation Communications Operator	4	71,820
7003	Aviation Communications Operator	7	68,568
7003	Aviation Communications Operator	4	65,472
7003	Aviation Communications Operator	5	59,652
7003	Aviation Communications Operator	2	51,216
7003	Aviation Communications Operator	1	48,924
7003	Aviation Communications Operator	2	46,656
7002	Shift Supervisor of Security Communications Center	1	95,220
7002	Shift Supervisor of Security Communications Center	2	90,900
7002	Shift Supervisor of Security Communications Center	2	75,456
7002	Shift Supervisor of Security Communications Center	1	67,140
7002	Shift Supervisor of Security Communications Center	1	61,212
	Schedule Salary Adjustments		12,456
Subsection Position Total		**36**	**$2,491,920**
Section Position Total		**36**	**$2,491,920**
3045 - Non-Emergency Services			
4135 - Operations Non-Emergency Services			
8615	Communications Operator I - 3-1-1	4	$70,092
8615	Communications Operator I - 3-1-1	1	55,536
8615	Communications Operator I - 3-1-1	5	53,076
8615	Communications Operator I - 3-1-1	3	38,376
0302	Administrative Assistant II	1	38,376
Subsection Position Total		**14**	**$754,788**
Section Position Total		**14**	**$754,788**
3050 - City Operations			
4145 - Traffic Management Authority			
9112	Traffic Control Aide	13	$62,496
9112	Traffic Control Aide	2	54,360
9112	Traffic Control Aide	1	47,316
9112	Traffic Control Aide	1	38,748
9105	Supervising Traffic Control Aide	1	59,652
9105	Supervising Traffic Control Aide	1	56,928
9105	Supervising Traffic Control Aide	2	44,568
9104	Traffic Control Aide - Hourly	84,000H	19.28H
6290	Superintendent of Special Traffic Service	1	85,008
	Schedule Salary Adjustments		2,724
Subsection Position Total		**22**	**$2,920,200**
Section Position Total		**22**	**$2,920,200**
Position Total		**72**	**$6,166,908**
	Turnover		**(133,952)**
Position Net Total		**72**	**$6,032,956**

0740 - Chicago O'Hare Airport Fund
059 - CHICAGO FIRE DEPARTMENT

(059/1005/2005)

	Appropriations	Amount
0000 Personnel Services		
0005	Salaries and Wages - on Payroll	$24,426,952
0012	Contract Wage Increment - Prevailing Rate	1,104
0015	Schedule Salary Adjustments	12,055
0020	Overtime	791,800
0021	Sworn/Civilian Holiday Premium Pay	935,000
0022	Duty Availability	817,600
0024	Compensatory Time Payment	90,000
0028	Cooperative Education Program	210,000
0060	Specialty Pay	1,123,600
0061	Driver's Differential	188,000
0062	Required Certifications	10,000
0063	Fitness Benefit	35,700
0088	Furlough/Supervisors Compensation Time Buy-Back	318,200
0091	Uniform Allowance	260,000
0000 Personnel Services - Total*		**$29,220,011**
0100 Contractual Services		
0140	For Professional and Technical Services and Other Third Party Benefit Agreements	176,800
0100 Contractual Services - Total*		**$176,800**
0900 Financial Purposes as Specified		
0937	For Cost and Administration of Hospital and Medical Expenses for Employees Injured on Duty who are not covered under Workers' Compensation Act	247,500
0900 Financial Purposes as Specified - Total		**$247,500**
Appropriation Total*		**$29,644,311**

Positions and Salaries

	Position	No	Rate
3104 - Operations			
4718 - Fire Suppression and Rescue			
9532	Stores Laborer	1	$40.20H
8819	Firefighter - Per Arbitrators Award - Paramedic	5	112,854
8819	Firefighter - Per Arbitrators Award - Paramedic	2	109,656
8819	Firefighter - Per Arbitrators Award - Paramedic	3	105,804
8819	Firefighter - Per Arbitrators Award - Paramedic	5	102,228
8818	Captain - Paramedic	2	140,040
8817	Captain - EMT	5	136,794
8817	Captain - EMT	4	124,968
8812	Lieutenant - Paramedic	4	124,728
8812	Lieutenant - Paramedic	4	120,804

0740 - Chicago O'Hare Airport Fund
059 - Chicago Fire Department
Positions and Salaries - Continued

4718 - Fire Suppression and Rescue - Continued

	Position	No	Rate
8811	Lieutenant - EMT	5	121,818
8811	Lieutenant - EMT	4	117,996
8811	Lieutenant - EMT	12	114,324
8811	Lieutenant - EMT	2	110,844
8808	Fire Engineer - Paramedic	1	112,854
8808	Fire Engineer - Paramedic	1	105,804
8808	Fire Engineer - Paramedic	1	102,228
8807	Fire Engineer - EMT	6	110,214
8807	Fire Engineer - EMT	2	107,106
8807	Fire Engineer - EMT	12	103,350
8807	Fire Engineer - EMT	7	99,846
8801	Firefighter - EMT	1	103,272
8801	Firefighter - EMT	2	99,324
8801	Firefighter - EMT	20	95,484
8801	Firefighter - EMT	22	92,274
8801	Firefighter - EMT	4	89,148
8801	Firefighter - EMT	1	80,868
8763	District Chief	1	170,112
8761	FAA Fire Training Specialist	1	117,816
8755	Assistant Deputy Fire Commissioner	1	185,352
8739	Battalion Chief	1	140,970
8737	Captain	1	128,970
8737	Captain	1	117,816
8735	Lieutenant	4	114,846
8735	Lieutenant	1	111,252
8735	Lieutenant	1	107,790
8733	Fire Engineer	6	103,932
8733	Fire Engineer	3	100,980
8733	Fire Engineer	7	97,440
8733	Fire Engineer	4	94,122
8731	Firefighter	3	97,386
8731	Firefighter	10	93,666
8731	Firefighter	5	90,024
8731	Firefighter	10	87,006
8731	Firefighter	3	56,304
8728	Firefighter - Paramedic	1	105,750
8728	Firefighter - Paramedic	1	101,688
8728	Firefighter - Paramedic	1	97,746
8728	Firefighter - Paramedic	8	94,476
8728	Firefighter - Paramedic	1	82,812
8728	Firefighter - Paramedic	1	70,872
8701	Battalion Chief - EMT	4	149,502
8701	Battalion Chief - EMT	1	137,382
0303	Administrative Assistant III	1	73,440
	Schedule Salary Adjustments		9,190
Subsection Position Total		**220**	**$22,906,210**

0740 - Chicago O'Hare Airport Fund

059 - Chicago Fire Department

Positions and Salaries - Continued

3104 - Operations - Continued

	Position	No	Rate
4720 - Emergency Medical Services			
8819	Firefighter - Per Arbitrators Award - Paramedic	1	$109,656
8750	Paramedic	8	97,386
8750	Paramedic	2	72,510
8750	Paramedic	1	56,304
8749	Paramedic-In-Charge	5	103,932
8749	Paramedic-In-Charge	1	100,980
8749	Paramedic-In-Charge	1	94,122
8749	Paramedic-In-Charge	2	91,080
8745	Ambulance Commander	2	128,970
8745	Ambulance Commander	1	121,452
	Schedule Salary Adjustments		2,865
Subsection Position Total		**24**	**$2,369,247**
Section Position Total		**244**	**$25,275,457**
Position Total		**244**	**$25,275,457**
	Turnover		**(836,450)**
Position Net Total		**244**	**$24,439,007**

0740 - Chicago O'Hare Airport Fund

085 - DEPARTMENT OF AVIATION

2015 - CHICAGO-O'HARE INTERNATIONAL AIRPORT

(085/1005/2015)

	Appropriations	Amount
0000 Personnel Services		
0005	Salaries and Wages - on Payroll	$109,288,576
0011	Contract Wage Increment - Salary	458,304
0012	Contract Wage Increment - Prevailing Rate	731,652
0015	Schedule Salary Adjustments	182,284
0020	Overtime	8,000,000
0039	For the Employment of Students as Trainees	175,000
0049	Claims and Costs of Administration Pursuant to the Workers' Compensation Act	12,242,520
0091	Uniform Allowance	153,000
0000 Personnel Services - Total*		**$131,231,336**
0100 Contractual Services		
0130	Postage	$25,000
0138	For Professional Services for Information Technology Maintenance	13,824,800
0140	For Professional and Technical Services and Other Third Party Benefit Agreements	84,356,600
0141	Appraisals	84,000
0142	Accounting and Auditing	609,900
0144	Engineering and Architecture	980,000
0147	Surveys	15,000
0148	Testing and Inspecting	31,500
0149	For Software Maintenance and Licensing	490,800
0152	Advertising	200,000
0154	For the Rental and Maintenance of Data Processing, Office Automation and Data Communications Hardware	50,000
0155	Rental of Property	2,819,000
0157	Rental of Equipment and Services	45,599,000
0160	Repair or Maintenance of Property	1,950,000
0161	Operation, Repair or Maintenance of Facilities	33,264,000
0162	Repair/Maintenance of Equipment	15,854,600
0163	Repair/Maintenance of Streets and Pavements	8,751,000
0166	Dues, Subscriptions and Memberships	463,800
0168	Educational Development through Cooperative Education Program and Apprenticeship Program	1,701,000
0169	Technical Meeting Costs	304,700
0178	Freight and Express Charges	21,000
0181	Mobile Communication Services	172,800
0183	Water	11,000,000
0185	Waste Disposal Services	1,595,000
0189	Telephone - Non-Centrex Billings	299,800
0190	Telephone - Non-Centrex Billings	946,000
0191	Telephone - Relocations of Phone Lines	6,000
0196	Data Circuits	430,000
0197	Telephone - Maintenance and Repair of Equipment and Voicemail	44,400
0100 Contractual Services - Total*		**$225,889,700**
0200 Travel		
0229	Transportation and Expense Allowance	$5,500
0245	Reimbursement to Travelers	196,000
0270	Local Transportation	6,500
0200 Travel - Total*		**$208,000**

0740 - Chicago O'Hare Airport Fund

085 - Department of Aviation

2015 - Chicago-O'Hare International Airport - Continued

	Appropriations	Amount
0300 Commodities and Materials		
0313	Cleaning and Sanitation Supplies	$450,000
0314	Fuel Oil	360,000
0319	Clothing	405,000
0340	Material and Supplies	9,843,000
0345	Apparatus and Instruments	68,500
0348	Books and Related Material	17,300
0350	Stationery and Office Supplies	200,000
0360	Repair Parts and Material	1,507,500
0361	Building Materials and Supplies	450,000
0362	Paints and Painting Supplies	460,000
0364	Plumbing Supplies	180,000
0365	Electrical Supplies	4,100,000
0300 Commodities and Materials - Total*		**$18,041,300**
0400 Equipment		
0402	Tools Greater Than $100/Unit	$35,000
0423	Communication Devices	1,636,200
0424	Furniture and Furnishings	310,000
0440	Machinery and Equipment	972,500
0446	For the Purchase of Data Processing, Office Automation and Data Communication Hardware	946,600
0400 Equipment - Total*		**$3,900,300**
9400 Internal Transfers and Reimbursements		
9438	For Services Provided by the Department of Fleet and Facilities Management	$90,000
9441	For Services Provided by the Chicago Department of Public Health	90,000
9481	For Services Provided by the Department of Streets and Sanitation	1,200,000
9400 Internal Transfers and Reimbursements - Total		**$1,380,000**
Appropriation Total*		**$380,650,636**

Positions and Salaries

	Position	No	Rate
3015 - Chicago-O'Hare International Airport			
4400 - Administration			
9985	Commissioner of Aviation	1	$300,000
9813	Managing Deputy Commissioner	1	159,096
9679	Deputy Commissioner	1	125,316
9660	First Deputy Commissioner	1	175,002
0802	Executive Administrative Assistant II	1	65,820
0802	Executive Administrative Assistant II	1	59,976
0308	Staff Assistant	1	76,932
	Schedule Salary Adjustments		348
Subsection Position Total		7	**$962,490**

0740 - Chicago O'Hare Airport Fund
085 - Department of Aviation
2015 - Chicago-O'Hare International Airport
Positions and Salaries - Continued

3015 - Chicago-O'Hare International Airport - Continued

	Position	No	Rate
4401 - Noise Abatement / Environmental			
9679	Deputy Commissioner	1	$118,056
0313	Assistant Commissioner	1	84,996
0311	Projects Administrator	1	83,328
0311	Projects Administrator	1	80,076
0302	Administrative Assistant II	1	70,092
Subsection Position Total		**5**	**$436,548**
4402 - Human Resources			
9679	Deputy Commissioner	1	$120,408
1912	Project Coordinator	1	57,252
1386	Senior Labor Relations Specialist	1	65,496
1331	Labor Relations Supervisor	1	85,008
1327	Supervisor of Personnel Administration	1	89,076
1318	Training Director	1	73,212
1302	Administrative Services Officer II	2	97,056
1302	Administrative Services Officer II	1	92,592
1302	Administrative Services Officer II	1	64,248
0379	Director of Administration	1	105,792
0313	Assistant Commissioner	1	85,848
0311	Projects Administrator	1	86,700
0309	Coordinator of Special Projects	1	97,740
0308	Staff Assistant	1	70,092
	Schedule Salary Adjustments		3,705
Subsection Position Total		**15**	**$1,291,281**
4404 - Payroll Processing			
0450	Clerk IV (Timekeeper)	1	$76,932
0450	Clerk IV (Timekeeper)	2	63,876
0450	Clerk IV (Timekeeper)	1	50,124
0450	Clerk IV (Timekeeper)	1	42,108
0169	Chief Timekeeper	1	52,176
	Schedule Salary Adjustments		1,206
Subsection Position Total		**6**	**$350,298**
4406 - External Communications			
9679	Deputy Commissioner	1	$116,880
1430	Policy Analyst	1	87,312
0705	Director Public Affairs	1	84,156
0313	Assistant Commissioner	1	105,792
0313	Assistant Commissioner	1	84,156
0309	Coordinator of Special Projects	1	85,008
Subsection Position Total		**6**	**$563,304**
4407 - Concession Revenues			
9813	Managing Deputy Commissioner	1	$142,596
9679	Deputy Commissioner	1	113,448
0729	Information Coordinator	1	62,820
0313	Assistant Commissioner	1	96,720
0311	Projects Administrator	1	92,952
0311	Projects Administrator	1	89,436
0308	Staff Assistant	1	70,092
0303	Administrative Assistant III	1	73,440
	Schedule Salary Adjustments		1,470
Subsection Position Total		**8**	**$742,974**

0740 - Chicago O'Hare Airport Fund
085 - Department of Aviation
2015 - Chicago-O'Hare International Airport
Positions and Salaries - Continued

3015 - Chicago-O'Hare International Airport - Continued

	Position	No	Rate
4408 - Contracts			
1646	Attorney	1	$134,316
1646	Attorney	1	108,984
1646	Attorney	1	105,792
1580	Supervisor of Contracts	1	108,984
1482	Contract Review Specialist II	1	80,568
0309	Coordinator of Special Projects	1	93,300
0309	Coordinator of Special Projects	1	77,484
0308	Staff Assistant	1	84,420
0308	Staff Assistant	1	73,440
Subsection Position Total		**9**	**$867,288**
4410 - Departmental Finance			
9679	Deputy Commissioner	1	$122,856
9532	Stores Laborer	4	40.20H
6331	Senior Storekeeper	2	37,956
1819	Chief Storekeeper	1	41.30H
1814	Coordinator of Warehouse Operations	1	85,008
1812	Manager of Warehouse Operations	1	102,348
1572	Chief Contract Expediter	1	61,032
0810	Executive Secretary II	1	63,468
0431	Clerk IV	1	70,092
0311	Projects Administrator	1	89,328
0311	Projects Administrator	1	87,564
0308	Staff Assistant	1	80,568
0302	Administrative Assistant II	1	53,076
0192	Auditor II	3	60,312
0104	Accountant IV	1	66,588
	Schedule Salary Adjustments		1,764
Subsection Position Total		**21**	**$1,560,908**
4411 - Revenue Management			
0228	Principal Revenue Analyst	2	$83,688
0126	Financial Officer	1	112,284
0118	Director of Finance	1	106,848
0104	Accountant IV	2	100,776
Subsection Position Total		**6**	**$588,060**
4412 - MIS - Departmental			
9813	Managing Deputy Commissioner	1	$142,596
0653	Web Author	1	57,252
0638	Programmer/Analyst	1	60,312
0627	Senior Telecommunications Specialist	1	64,248
0603	Assistant Director of Information Systems	1	100,656
0431	Clerk IV	1	45,696
0311	Projects Administrator	1	72,492
0309	Coordinator of Special Projects	1	85,008
	Schedule Salary Adjustments		3,078
Subsection Position Total		**8**	**$631,338**

0740 - Chicago O'Hare Airport Fund
085 - Department of Aviation
2015 - Chicago-O'Hare International Airport
Positions and Salaries - Continued

3015 - Chicago-O'Hare International Airport - Continued

	Position	No	Rate
4414 - Capital Finance			
9813	Managing Deputy Commissioner	1	$148,644
2926	Supervisor of Grants Administration	1	91,128
0801	Executive Administrative Assistant I	1	47,532
0383	Director of Administrative Services	1	99,648
0144	Fiscal Policy Analyst	1	84,324
0134	Financial Analyst	1	57,252
0118	Director of Finance	1	121,596
	Schedule Salary Adjustments		1,338
Subsection Position Total		7	**$651,462**
4416 - Payments			
0431	Clerk IV	1	$55,536
0190	Accounting Technician II	2	73,440
0190	Accounting Technician II	1	66,948
0190	Accounting Technician II	1	63,876
0190	Accounting Technician II	1	42,108
0156	Supervisor of Voucher Auditing	1	85,008
0134	Financial Analyst	1	65,820
0120	Supervisor of Accounting	1	79,968
0103	Accountant III	1	92,388
	Schedule Salary Adjustments		1,758
Subsection Position Total		**10**	**$700,290**
4421 - Air Services Development			
9679	Deputy Commissioner	1	$175,002
0801	Executive Administrative Assistant I	1	49,824
0719	Director Of Marketing	1	126,564
	Schedule Salary Adjustments		288
Subsection Position Total		**3**	**$351,678**
4430 - Lease and Real Estate Portfolio Management			
9679	Deputy Commissioner	1	$115,680
1912	Project Coordinator	2	57,252
1665	Chief Leasing Agent	1	93,300
1665	Chief Leasing Agent	1	57,252
1454	Director of Project Development	1	92,952
0313	Assistant Commissioner	1	96,720
0311	Projects Administrator	1	68,724
0308	Staff Assistant	1	84,420
0134	Financial Analyst	1	57,252
	Schedule Salary Adjustments		5,352
Subsection Position Total		**10**	**$786,156**
4510 - Legal/Government Affairs			
9813	Managing Deputy Commissioner	1	$148,488
1646	Attorney	1	112,284
0308	Staff Assistant	1	76,932
Subsection Position Total		**3**	**$337,704**

0740 - Chicago O'Hare Airport Fund
085 - Department of Aviation
2015 - Chicago-O'Hare International Airport
Positions and Salaries - Continued

3015 - Chicago-O'Hare International Airport - Continued

	Position	No	Rate
4606 - Airfield Operations			
9813	Managing Deputy Commissioner	1	$126,744
7026	Chief Airport Operations Supervisor	1	112,284
7026	Chief Airport Operations Supervisor	1	97,740
7026	Chief Airport Operations Supervisor	2	68,220
7025	Assistant Chief Airport Operations Supervisor	1	122,280
7025	Assistant Chief Airport Operations Supervisor	1	116,736
7025	Assistant Chief Airport Operations Supervisor	1	72,660
7021	Airport Operations Supervisor II	3	111,456
7021	Airport Operations Supervisor II	1	106,416
7021	Airport Operations Supervisor II	2	101,544
7021	Airport Operations Supervisor II	1	96,984
7021	Airport Operations Supervisor II	3	92,556
7021	Airport Operations Supervisor II	4	84,384
7021	Airport Operations Supervisor II	3	66,216
7020	General Manager of Airport Operations	1	114,552
7010	Airport Operations Supervisor I	1	88,308
7010	Airport Operations Supervisor I	3	84,384
7010	Airport Operations Supervisor I	6	76,896
7010	Airport Operations Supervisor I	2	72,660
7010	Airport Operations Supervisor I	4	69,372
7010	Airport Operations Supervisor I	4	66,216
7010	Airport Operations Supervisor I	9	60,372
7006	Aviation Safety Management Systems Director	1	102,672
0810	Executive Secretary II	1	60,564
0318	Assistant to the Commissioner	1	85,008
	Schedule Salary Adjustments		24,537
Subsection Position Total		**58**	**$4,760,781**
4626 - Vehicle Operations			
9679	Deputy Commissioner	1	$121,596
7633	Hoisting Engineer	4	48.10H
7185	Foreman of Motor Truck Drivers	7	37.56H
7184	Pool Motor Truck Driver	451,480H	35.60H
7183	Motor Truck Driver	162	35.60H
7183	Motor Truck Driver		35.60H
7124	Equipment Dispatcher	7	36.22H
7123	Equipment Training Specialist - MTD	1	6,517M
7015	Airport Manager - O'Hare	1	96,720
7015	Airport Manager - O'Hare	1	88,440
7015	Airport Manager - O'Hare	1	87,564
0303	Administrative Assistant III	1	73,440
Subsection Position Total		**186**	**$30,088,857**

0740 - Chicago O'Hare Airport Fund
085 - Department of Aviation
2015 - Chicago-O'Hare International Airport
Positions and Salaries - Continued

3015 - Chicago-O'Hare International Airport - Continued

	Position	No	Rate
4700 - Administration Facilities			
9679	Deputy Commissioner	1	$122,856
7099	Airport Facilities Manager	1	85,008
7099	Airport Facilities Manager	1	68,220
7046	Manager - O'Hare Maintenance Control Center	1	112,284
7027	Construction Coordinator	1	107,220
7024	Coordinator of Maintenance Repairs	1	52,176
7020	General Manager of Airport Operations	1	114,552
7020	General Manager of Airport Operations	1	110,076
5410	Coordinating Architect	1	102,672
4526	General Foreman of General Trades	1	9,507.33M
0665	Senior Data Entry Operator	2	63,876
0323	Administrative Assistant III - Excluded	1	63,468
0318	Assistant to the Commissioner	1	73,944
0309	Coordinator of Special Projects	1	97,740
0308	Staff Assistant	1	76,932
0303	Administrative Assistant III	2	76,932
0302	Administrative Assistant II	1	38,376
	Schedule Salary Adjustments		2,040
Subsection Position Total		**19**	**$1,623,268**
4707 - HVAC Plant			
7775	Stationary Fireman	6	$33.56H
7747	Chief Operating Engineer	1	9,867.87M
7745	Assistant Chief Operating Engineer	12	52.18H
7743	Operating Engineer - Group A	39	47.44H
7741	Operating Engineer - Group C	54	45.07H
5040	Foreman of Electrical Mechanics	3	49.10H
5035	Electrical Mechanic	9	46.10H
Subsection Position Total		**124**	**$11,919,627**
4717 - Skilled Trades			
9528	Laborer - Bureau of Electricity	1	$40.20H
9411	Construction Laborer	14	40.20H
9410	Laborer - Apprentice	4,160H	24.12H
8246	Foreman of Construction Laborers	1	41.30H
6676	Foreman of Machinists	1	48.85H
6674	Machinist	9	46.35H
5042	General Foreman of Electrical Mechanics	1	9,030.67M
5040	Foreman of Electrical Mechanics	8	49.10H
5035	Electrical Mechanic	67	46.10H
4857	General Foreman of Sheet Metal Workers	1	8,129.33M
4855	Sheet Metal Worker	6	43.03H
4776	Foreman of Steamfitters	2	50.50H
4774	Steamfitter	12	47.50H
4656	Sign Painter	3	37.45H
4636	Foreman of Painters	2	50.12H
4634	Painter	2	47.33H
4634	Painter	28	44.55H
4566	General Foreman of Construction Laborers	1	44.59H
4303	Foreman of Carpenters	1	47.85H
4301	Carpenter	23	45.35H
	Schedule Salary Adjustments		1,005
Subsection Position Total		**183**	**$17,386,393**

0740 - Chicago O'Hare Airport Fund

085 - Department of Aviation

2015 - Chicago-O'Hare International Airport

Positions and Salaries - Continued

3015 - Chicago-O'Hare International Airport - Continued

	Position	No	Rate
4727 - Custodial/Labor Services			
9535	General Laborer - Aviation	5	$20.88H
9535	General Laborer - Aviation	1	20.24H
9535	General Laborer - Aviation	4	19.61H
9535	General Laborer - Aviation	7	19.00H
9535	General Laborer - Aviation	29,120H	19.00H
9535	General Laborer - Aviation	1	18.50H
9533	Laborer	55	34.57H
8243	General Foreman of Laborers	1	44.59H
7005	Airport Maintenance Foreman	7	35.57H
4286	Foreman of Window Washers	1	24.49H
4285	Window Washer	7	22.75H
4225	Foreman of Custodial Workers	3	24.41H
4225	Foreman of Custodial Workers	4	21.62H
4223	Custodial Worker	37	21.20H
4223	Custodial Worker	1	20.73H
4223	Custodial Worker	15	17.15H
4223	Custodial Worker	4	15.25H
4223	Custodial Worker	2	14.75H
4223	Custodial Worker	8	14.25H
4223	Custodial Worker	24	13.75H
4221	Custodial Worker - Part Time	22,880H	13.75H
Subsection Position Total		**187**	**$10,206,745**

0740 - Chicago O'Hare Airport Fund
085 - Department of Aviation
2015 - Chicago-O'Hare International Airport
Positions and Salaries - Continued

3015 - Chicago-O'Hare International Airport - Continued

	Position	No	Rate
4800 - Security Operations			
9679	Deputy Commissioner	1	$118,056
8621	Manager of Emergency Management Services	1	73,212
7004	Manager of Security Communications Center	1	102,348
4211	Aviation Security Officer - Hourly	20,220H	21.27H
4210	Aviation Security Officer	13	82,560
4210	Aviation Security Officer	5	78,768
4210	Aviation Security Officer	13	75,240
4210	Aviation Security Officer	19	71,820
4210	Aviation Security Officer	19	68,568
4210	Aviation Security Officer	15	65,472
4210	Aviation Security Officer	24	62,496
4210	Aviation Security Officer	15	59,652
4210	Aviation Security Officer	23	53,628
4210	Aviation Security Officer	36	51,216
4210	Aviation Security Officer	46	46,656
4209	Aviation Security Sergeant	4	88,812
4209	Aviation Security Sergeant	1	84,780
4209	Aviation Security Sergeant	3	80,916
4209	Aviation Security Sergeant	2	77,280
4209	Aviation Security Sergeant	2	73,752
4209	Aviation Security Sergeant	1	70,380
4209	Aviation Security Sergeant	2	67,224
4209	Aviation Security Sergeant	1	63,516
4209	Aviation Security Sergeant	1	62,640
4208	Shift Supervisor of Aviation Security	4	102,348
4208	Shift Supervisor of Aviation Security	1	97,740
4208	Shift Supervisor of Aviation Security	1	93,300
4208	Shift Supervisor of Aviation Security	2	73,212
4208	Shift Supervisor of Aviation Security	1	69,924
4208	Shift Supervisor of Aviation Security	1	62,820
1318	Training Director	1	62,820
0801	Executive Administrative Assistant I	1	47,532
0313	Assistant Commissioner	1	105,792
0311	Projects Administrator	1	81,672
0311	Projects Administrator	2	80,868
0310	Project Manager	2	80,868
0309	Coordinator of Special Projects	1	89,076
0304	Assistant to Commissioner	1	89,076
	Schedule Salary Adjustments		113,476
Subsection Position Total		**268**	**$17,544,807**
4810 - Safety			
9679	Deputy Commissioner	1	$122,820
7007	Aviation Safety Director	1	80,376
7007	Aviation Safety Director	1	68,220
6305	Safety Specialist	2	70,056
6122	Safety Specialist	1	70,092
6122	Safety Specialist	6	50,676
1912	Project Coordinator	1	81,192
0302	Administrative Assistant II	1	70,092
	Schedule Salary Adjustments		834
Subsection Position Total		**14**	**$937,794**

0740 - Chicago O'Hare Airport Fund
085 - Department of Aviation
2015 - Chicago-O'Hare International Airport
Positions and Salaries - Continued

3015 - Chicago-O'Hare International Airport - Continued

	Position	No	Rate
4818 - ID Badging			
0375	Manager - Aviation ID Badge Operations	1	$68,220
0318	Assistant to the Commissioner	1	77,484
0313	Assistant Commissioner	1	98,664
0308	Staff Assistant	1	76,932
0303	Administrative Assistant III	1	84,420
0303	Administrative Assistant III	1	70,092
0303	Administrative Assistant III	1	48,624
0303	Administrative Assistant III	3	46,188
0302	Administrative Assistant II	3	70,092
0302	Administrative Assistant II	1	63,876
0302	Administrative Assistant II	5	60,972
0302	Administrative Assistant II	2	58,248
0302	Administrative Assistant II	1	53,076
0302	Administrative Assistant II	3	38,376
	Schedule Salary Adjustments		3,835
Subsection Position Total		**25**	**$1,530,547**
4909 - Landside Operations			
7482	Parking Enforcement Aide	1	$62,496
7482	Parking Enforcement Aide	1	59,652
7482	Parking Enforcement Aide	1	56,928
7052	Shift Supervisor of Airport Ground Transportation	2	70,620
7052	Shift Supervisor of Airport Ground Transportation	2	47,532
7020	General Manager of Airport Operations	1	120,384
4201	Operations Manager of Airport Parking	1	85,008
4201	Operations Manager of Airport Parking	1	77,484
4201	Operations Manager of Airport Parking	1	52,176
0320	Assistant to the Commissioner	1	77,484
	Schedule Salary Adjustments		3,480
Subsection Position Total		**12**	**$831,396**
4910 - Terminal Operations			
7099	Airport Facilities Manager	5	$73,212
7099	Airport Facilities Manager	3	68,220
7090	Administrative Assistant - O'Hare	1	93,300
7027	Construction Coordinator	1	102,348
7023	General Manager of Grounds and Terminal Facilities	1	112,284
3057	Director of Program Operations	1	120,408
0702	Public Relations Rep II	1	50,676
0313	Assistant Commissioner	1	92,952
0309	Coordinator of Special Projects	1	68,220
0308	Staff Assistant	1	76,932
0308	Staff Assistant	1	73,440
0302	Administrative Assistant II	1	38,376
0216	Manager of Customer Services	1	99,648
	Schedule Salary Adjustments		5,966
Subsection Position Total		**19**	**$1,505,270**

0740 - Chicago O'Hare Airport Fund
085 - Department of Aviation
2015 - Chicago-O'Hare International Airport
Positions and Salaries - Continued

3015 - Chicago-O'Hare International Airport - Continued

	Position	No	Rate
4911 - Airport Planning and Development			
9813	Managing Deputy Commissioner	1	$132,984
9679	Deputy Commissioner	1	122,856
6305	Safety Specialist	3	54,972
6138	Field Service Specialist III	2	60,372
6055	Mechanical Engineer V	1	98,700
6055	Mechanical Engineer V	1	85,776
5814	Electrical Engineer IV	1	110,064
5814	Electrical Engineer IV	1	73,440
5620	Structural Engineer	2	73,440
5616	Supervising Engineer	1	105,084
5614	Civil Engineer IV	1	77,304
5614	Civil Engineer IV	3	73,440
5613	Civil Engineer III	1	100,776
5410	Coordinating Architect	1	107,184
5410	Coordinating Architect	1	99,648
5403	Architect III	1	66,588
1572	Chief Contract Expediter	1	88,344
1572	Chief Contract Expediter	2	61,032
1441	Coordinating Planner	2	73,212
1440	Coordinating Planner II	1	108,984
1191	Contracts Administrator	1	89,328
0620	GIS Analyst	1	54,984
0613	GIS Manager	1	95,760
0313	Assistant Commissioner	1	111,192
0313	Assistant Commissioner	2	110,076
0311	Projects Administrator	1	102,672
0311	Projects Administrator	1	101,340
0311	Projects Administrator	1	87,588
0311	Projects Administrator	4	85,848
0311	Projects Administrator	1	74,688
0310	Project Manager	8	89,328
0308	Staff Assistant	2	50,676
0302	Administrative Assistant II	1	58,248
	Schedule Salary Adjustments		6,804
Subsection Position Total		53	**$4,461,204**
Section Position Total		**1,272**	**$113,618,468**
Position Total		**1,272**	**$113,618,468**
	Turnover		**(4,147,608)**
Position Net Total		**1,272**	**$109,470,860**

0740 - Chicago O'Hare Airport Fund
099 - FINANCE GENERAL

(099/1005/2005)

	Appropriations	Amount
0000 Personnel Services		
0029	For Health Maintenance Organization Premiums (HMO) Provided to Eligible Employees and Their Families	$7,184,331
0042	For the Costs of Claims and Administration for Hospital and Medical Care Provided to Eligible Employees, Provided However, That All Payments to the Independent Utilization Reviewer Shall Be Subject to the Approval of the Chairman of the Committee on the Budget and Government Operations	16,531,137
0043	For the Health Maintenance Organization Premiums or Cost of Claims and Administration for Hospital and Medical Care Provided to Police and Fire Departments' Sworn Personnel on Duty or Occupational Disease (Fire Department) Disability Pension and Their Dependents; and for the Spouses and Dependents of Police and Fire Departments' Sworn Personnel Killed or Fatally Injured in the Performance of Their Duties. (IL Rev. Stat. Chap. 108 1/2, Par. 22-306)	112,500
0045	For the Cost of Claims and Administration or Premiums for Term Life Insurance	174,317
0049	Claims and Costs of Administration Pursuant to the Workers' Compensation Act	330,000
0051	Claims Under Unemployment Insurance Act	478,731
0052	Costs of Claims and Administration for Hospital and Medical Care to Eligible Annuitants and Their Eligible Dependents	588,077
0056	For the Cost of Claims and Administration or Premiums for a Co-Insured Dental Plan for Employees	847,317
0070	Tuition Reimbursement and Educational Programs	45,000
0000 Personnel Services - Total*		**$26,291,410**
0100 Contractual Services		
0135	For Delegate Agencies	$970,000
0138	For Professional Services for Information Technology Maintenance	2,372,224
0140	For Professional and Technical Services and Other Third Party Benefit Agreements	6,232,152
0142	Accounting and Auditing	1,549,800
0145	Legal Expenses	4,237,500
0149	For Software Maintenance and Licensing	2,390
0161	Operation, Repair or Maintenance of Facilities	30,000
0172	For the Cost of Insurance Premiums and Expenses	11,000,000
0100 Contractual Services - Total*		**$26,394,066**
0900 Financial Purposes as Specified		
0902	Interest on First Lien Bonds	$326,469,000
0913	For Payment of First Lien Bonds	256,235,000
0931	For the Payment of Tort and Non-Tort Judgments, Outside Counsel Expenses and Expert Costs, as approved by the Corporation Counsel	8,000
0900 Financial Purposes as Specified - Total		**$582,712,000**
9000 Purposes as Specified		
9027	For the City Contribution to Social Security Tax	$36,820
9046	For Operations and Maintenance Reserve	11,200,000
9047	For Special Capital Projects Requiring Airline Approval, Excluding Airline Improvement Program	2,000,000
9076	City's Contribution to Medicare Tax	1,558,575
9000 Purposes as Specified - Total		**$14,795,395**
9600 Reimbursements		
9626	To Reimburse Corporate Fund for Indirect Administrative and General Salaries Chargeable to O'Hare Fund	$17,141,000
9629	To Reimburse Corporate Fund for Indirect Administrative and General Non-Salary Chargeable to O'Hare Fund	10,650,000
9600 Reimbursements - Total		**$27,791,000**

0740 - Chicago O'Hare Airport Fund
099 - Finance General - Continued

	Appropriations		Amount
9900 Pension Purposes as Specified			
9980	Municipal Fund Pension Allocation		$18,175,000
9981	Laborers' Fund Pension Allocation		2,275,000
9982	Policemen's Fund Pension Allocation		6,985,000
9983	Firemen's Fund Pension Allocation		11,325,000
9900 Pension Purposes as Specified - Total			**$38,780,000**
Appropriation Total*			**$716,743,871**
Fund Total			**$1,210,291,000**
Fund Position Total		**1,941**	**$174,821,505**
	Turnover		**(6,220,400)**
Fund Position Net Total		**1,941**	**$168,601,105**

0934 - Affordable Housing Opportunity Fund
054 - DEPARTMENT OF PLANNING AND DEVELOPMENT

(054/1005/2005)

	Appropriations	Amount
0000 Personnel Services		
0005	Salaries and Wages - on Payroll	$1,136,964
0015	Schedule Salary Adjustments	1,338
0039	For the Employment of Students as Trainees	15,000
0000 Personnel Services - Total*		**$1,153,302**
9200 Purposes as Specified		
9213	Affordable Housing Density Program	32,949,698
9200 Purposes as Specified - Total		**$32,949,698**
Appropriation Total*		**$34,103,000**

Positions and Salaries

	Position	No	Rate
3063 - Chicago Low Income Housing Trust Fund			
3899	Program Development Coordinator	1	$52,176
0310	Project Manager	1	97,884
0309	Coordinator of Special Projects	1	85,008
0308	Staff Assistant	1	80,568
Section Position Total		**4**	**$315,636**
3068 - Affordable Housing			
2917	Program Auditor III	1	$88,344
2915	Program Auditor II	2	50,676
1989	Director of Loan Processing	1	102,348
1912	Project Coordinator	1	70,620
1912	Project Coordinator	1	57,252
1439	Financial Planning Analyst	1	91,188
0313	Assistant Commissioner	1	91,128
0310	Project Manager	1	92,028
0310	Project Manager	1	80,880
0303	Administrative Assistant III	1	46,188
	Schedule Salary Adjustments		1,338
Section Position Total		**11**	**$822,666**
Position Total		**15**	**$1,138,302**

0934 - Affordable Housing Opportunity Fund
099 - FINANCE GENERAL

(099/1005/2005)

	Appropriations		Amount
9600 Reimbursements			
9610	To Reimburse Corporate Fund for Pension Payments		$171,000
9611	To Reimburse the Corporate Fund for Indirect Costs Chargeable to Fund		706,000
9668	To Reimburse Corporate Fund for Healthcare and Insurance Costs		275,000
9600 Reimbursements - Total			**$1,152,000**
Appropriation Total*			**$1,152,000**
Fund Total			**$35,255,000**
Fund Position Total		**15**	**$1,138,302**

0B09 - CTA Real Property Transfer Tax Fund

099 - FINANCE GENERAL

(099/1005/2005)

	Appropriations	Amount
9200 Purposes as Specified		
9205	For Distribution of the Net Proceeds of the Real Property Transfer Tax - CTA Portion	65,776,000
9200 Purposes as Specified - Total		**$65,776,000**
9600 Reimbursements		
9640	To Reimburse Corporate Fund for Costs Incurred for Collection of the Real Property Transfer Tax - CTA Portion	664,000
9600 Reimbursements - Total		**$664,000**
Appropriation Total*		**$66,440,000**
Fund Total		**$66,440,000**

0B21 - Tax Increment Financing Administration Fund
005 - OFFICE OF BUDGET AND MANAGEMENT

(005/1005/2005)

Appropriations		Amount
0000 Personnel Services		
0005	Salaries and Wages - on Payroll	96,720
0000 Personnel Services - Total*		**$96,720**
Appropriation Total*		**$96,720**

Positions and Salaries

Position		No	Rate
3040 - TIF Administration			
0133	Financial Manager - TIF	1	$96,720
Section Position Total		**1**	**$96,720**
Position Total		**1**	**$96,720**

0B21 - Tax Increment Financing Administration Fund

027 - DEPARTMENT OF FINANCE

1005 - FINANCE / 2012 - ACCOUNTING AND FINANCIAL REPORTING

(027/1005/2012)

	Appropriations	Amount
0000 Personnel Services		
0005	Salaries and Wages - on Payroll	$497,636
0015	Schedule Salary Adjustments	1,338
0000 Personnel Services - Total*		**$498,974**
0100 Contractual Services		
0142	Accounting and Auditing	250,000
0100 Contractual Services - Total*		**$250,000**
Appropriation Total*		**$748,974**

Positions and Salaries

	Position	No	Rate
3019 - Accounting and Financial Reporting			
4051 - General Accounting			
0190	Accounting Technician II	1	$76,932
0187	Director of Accounting	1	115,932
0134	Financial Analyst	1	57,252
0120	Supervisor of Accounting	1	107,184
0104	Accountant IV	1	66,588
0103	Accountant III	1	92,388
	Schedule Salary Adjustments		1,338
Subsection Position Total		**6**	**$517,614**
Section Position Total		**6**	**$517,614**
Position Total		**6**	**$517,614**
	Turnover		**(18,640)**
Position Net Total		**6**	**$498,974**

0B21 - Tax Increment Financing Administration Fund
028 - CITY TREASURER

(028/1005/2005)

	Appropriations	Amount
0000 Personnel Services		
0005	Salaries and Wages - on Payroll	326,124
0000 Personnel Services - Total*		**$326,124**
0100 Contractual Services		
0138	For Professional Services for Information Technology Maintenance	$75,000
0139	For Professional Services for Information Technology Development	10,000
0140	For Professional and Technical Services and Other Third Party Benefit Agreements	22,882
0100 Contractual Services - Total*		**$107,882**
Appropriation Total*		**$434,006**

Positions and Salaries

	Position	No	Rate
3010 - Portfolio Management			
9676	Assistant City Treasurer	1	$89,328
Section Position Total		**1**	**$89,328**
3015 - Financial Reporting			
0340	Assistant to the City Treasurer	1	$61,584
0101	Accountant I	1	76,548
Section Position Total		**2**	**$138,132**
3025 - Economic Development			
9673	Deputy City Treasurer	1	$98,664
Section Position Total		**1**	**$98,664**
Position Total		**4**	**$326,124**

0B21 - Tax Increment Financing Administration Fund
031 - DEPARTMENT OF LAW

(031/1005/2005)

	Appropriations	Amount
0000 Personnel Services		
0005	Salaries and Wages - on Payroll	1,215,348
0000 Personnel Services - Total*		**$1,215,348**
Appropriation Total*		**$1,215,348**

Positions and Salaries

	Position	No	Rate
3044 - Finance and Economic Development			
1652	Chief Assistant Corporation Counsel	1	$127,068
1643	Assistant Corporation Counsel	2	109,032
1643	Assistant Corporation Counsel	1	107,676
1643	Assistant Corporation Counsel	2	99,864
1643	Assistant Corporation Counsel	1	87,624
1643	Assistant Corporation Counsel	1	84,588
1641	Assistant Corporation Counsel Supervisor - Senior	1	118,752
1641	Assistant Corporation Counsel Supervisor - Senior	1	102,420
1619	Supervising Paralegal	1	85,008
0863	Legal Secretary	1	84,420
Section Position Total		**12**	**$1,215,348**
Position Total		**12**	**$1,215,348**

0B21 - Tax Increment Financing Administration Fund
054 - DEPARTMENT OF PLANNING AND DEVELOPMENT

(054/1005/2005)

	Appropriations	Amount
0000 Personnel Services		
0005	Salaries and Wages - on Payroll	$3,909,908
0015	Schedule Salary Adjustments	9,335
0000 Personnel Services - Total*		**$3,919,243**
0100 Contractual Services		
0138	For Professional Services for Information Technology Maintenance	$120,000
0166	Dues, Subscriptions and Memberships	4,275
0169	Technical Meeting Costs	13,800
0100 Contractual Services - Total*		**$138,075**
9400 Internal Transfers and Reimbursements		
9454	For Services Provided by the Department of Planning and Development	125,000
9400 Internal Transfers and Reimbursements - Total		**$125,000**
Appropriation Total*		**$4,182,318**

Positions and Salaries

	Position	No	Rate
3035 - Administration			
4001 - Finance and Fiscal Operations			
9679	Deputy Commissioner	1	$108,984
1752	Economic Development Coordinator	1	117,660
Subsection Position Total		**2**	**$226,644**
4002 - Administrative Services			
0310	Project Manager	1	$82,524
0308	Staff Assistant	1	76,932
Subsection Position Total		**2**	**$159,456**
Section Position Total		**4**	**$386,100**

0B21 - Tax Increment Financing Administration Fund
054 - Department of Planning and Development
Positions and Salaries - Continued

	Position	No	Rate
3041 - Economic Development			
4014 - Workforce Solutions			
3092	Program Director	1	$89,076
1985	Coordinator of Economic Development II - Planning and Development	2	85,008
0313	Assistant Commissioner	1	92,988
0309	Coordinator of Special Projects	1	89,076
0308	Staff Assistant	1	76,932
Subsection Position Total		**6**	**$518,088**
4016 - TIF Administration			
9813	Managing Deputy Commissioner	1	$140,100
9679	Deputy Commissioner	1	118,020
9679	Deputy Commissioner	1	114,576
1430	Policy Analyst	1	52,152
0801	Executive Administrative Assistant I	1	47,532
	Schedule Salary Adjustments		1,128
Subsection Position Total		**5**	**$473,508**
4017 - TIF Underwriting			
2921	Senior Research Analyst	1	$84,516
1752	Economic Development Coordinator	1	107,220
1439	Financial Planning Analyst	1	100,692
1439	Financial Planning Analyst	2	91,188
0313	Assistant Commissioner	1	104,640
Subsection Position Total		**6**	**$579,444**
4018 - TIF District Planning and Monitoring			
1441	Coordinating Planner	1	$80,076
1439	Financial Planning Analyst	1	91,188
1439	Financial Planning Analyst	1	73,212
0310	Project Manager	1	89,328
Subsection Position Total		**4**	**$333,804**
4019 - TIF RDA Monitoring and Compliance			
2917	Program Auditor III	1	$101,592
1439	Financial Planning Analyst	3	91,188
1439	Financial Planning Analyst	3	73,212
0313	Assistant Commissioner	1	99,648
	Schedule Salary Adjustments		3,264
Subsection Position Total		**8**	**$697,704**
4026 - Business Development			
1985	Coordinator of Economic Development II - Planning and Development	1	$112,284
1985	Coordinator of Economic Development II - Planning and Development	1	97,740
1984	Coordinator of Economic Development I - Planning and Development	1	68,220
1752	Economic Development Coordinator	1	107,220
1440	Coordinating Planner II	1	104,124
0311	Projects Administrator	1	92,028
0309	Coordinator of Special Projects	1	102,348
	Schedule Salary Adjustments		4,943
Subsection Position Total		7	**$688,907**
Section Position Total		**36**	**$3,291,455**

0B21 - Tax Increment Financing Administration Fund
054 - Department of Planning and Development
Positions and Salaries - Continued

	Position	No	Rate
3083 - Zoning and Land Use			
4077 - Planning, Design and Historic Preservation			
1441	Coordinating Planner	1	$84,156
1441	Coordinating Planner	1	81,948
1441	Coordinating Planner	1	73,212
1440	Coordinating Planner II	1	107,184
Subsection Position Total		**4**	**$346,500**
Section Position Total		**4**	**$346,500**
Position Total		**44**	**$4,024,055**
	Turnover		**(104,812)**
Position Net Total		**44**	**$3,919,243**

0B21 - Tax Increment Financing Administration Fund
070 - DEPARTMENT OF BUSINESS AFFAIRS AND CONSUMER PROTECTION

(070/1005/2005)

Appropriations		Amount
9400 Internal Transfers and Reimbursements		
9470	For Services Provided by Business Affairs and Consumer Protection	375,000
9400 Internal Transfers and Reimbursements - Total		**$375,000**
Appropriation Total*		**$375,000**

0B21 - Tax Increment Financing Administration Fund
099 - FINANCE GENERAL

(099/1005/2005)

	Appropriations	Amount
0100 Contractual Services		
0138	For Professional Services for Information Technology Maintenance	$89,132
0142	Accounting and Auditing	435,000
0149	For Software Maintenance and Licensing	84
0169	Technical Meeting Costs	10,200
0100 Contractual Services - Total*		**$534,416**
9600 Reimbursements		
9610	To Reimburse Corporate Fund for Pension Payments	$936,331
9611	To Reimburse the Corporate Fund for Indirect Costs Chargeable to Fund	501,000
9668	To Reimburse Corporate Fund for Healthcare and Insurance Costs	1,461,887
9600 Reimbursements - Total		**$2,899,218**
Appropriation Total*		**$3,433,634**
Fund Total		**$10,486,000**

Fund Position Total	**67**	**$6,179,861**
Turnover		**(123,452)**
Fund Position Net Total	**67**	**$6,056,409**

0B32 - Garbage Collection Fund
081 - DEPARTMENT OF STREETS AND SANITATION
2020 - BUREAU OF SANITATION

(081/1015/2020)

	Appropriations	Amount
0000 Personnel Services		
0005	Salaries and Wages - on Payroll	$58,902,207
0012	Contract Wage Increment - Prevailing Rate	207,027
0015	Schedule Salary Adjustments	40,636
0020	Overtime	1,277,970
0000 Personnel Services - Total*		**$60,427,840**
Appropriation Total*		**$60,427,840**

Positions and Salaries

	Position	No	Rate
3042 - Sanitation Administration			
4031 - Administrative Services			
0323	Administrative Assistant III - Excluded	1	$63,468
0320	Assistant to the Commissioner	1	93,300
0308	Staff Assistant	1	80,568
	Schedule Salary Adjustments		1,560
Subsection Position Total		**3**	**$238,896**
Section Position Total		**3**	**$238,896**

0B32 - Garbage Collection Fund
081 - Department of Streets and Sanitation
2020 - Bureau of Sanitation
Positions and Salaries - Continued

	Position	No	Rate
3050 - Solid Waste Collection			
4021 - Supervisory and Clerical			
9679	Deputy Commissioner	1	$121,596
8185	Assistant General Superintendent	1	107,220
8176	Assistant Division Superintendent	1	107,220
8176	Assistant Division Superintendent	1	89,076
8176	Assistant Division Superintendent	1	80,376
8176	Assistant Division Superintendent	1	76,716
8176	Assistant Division Superintendent	2	69,924
8176	Assistant Division Superintendent	2	68,220
8175	Division Superintendent	2	117,660
8175	Division Superintendent	3	107,220
8175	Division Superintendent	2	102,348
8175	Division Superintendent	2	97,740
8104	Field Sanitation Specialist	3	84,384
8104	Field Sanitation Specialist	2	80,532
8104	Field Sanitation Specialist	5	76,896
8104	Field Sanitation Specialist	1	73,416
7152	Refuse Collection Coordinator	10	101,544
7152	Refuse Collection Coordinator	10	96,984
7152	Refuse Collection Coordinator	12	92,556
7152	Refuse Collection Coordinator	7	88,308
7152	Refuse Collection Coordinator	4	84,384
7152	Refuse Collection Coordinator	3	80,532
7152	Refuse Collection Coordinator	4	76,896
7152	Refuse Collection Coordinator	2	60,372
0441	Sanitation Clerk	8	70,056
0441	Sanitation Clerk	2	66,900
0441	Sanitation Clerk	9	63,828
0441	Sanitation Clerk	7	60,972
0441	Sanitation Clerk	6	58,224
0441	Sanitation Clerk	2	53,052
0441	Sanitation Clerk	1	45,672
0441	Sanitation Clerk	3	43,632
0441	Sanitation Clerk	3	41,628
	Schedule Salary Adjustments		38,242
Subsection Position Total		**123**	**$9,899,974**
4022 - Administrative Services			
9679	Deputy Commissioner	1	$107,904
3092	Program Director	1	68,220
1430	Policy Analyst	1	73,944
1342	Senior Personnel Assistant	1	70,092
0430	Clerk III	1	44,088
0303	Administrative Assistant III	1	46,188
	Schedule Salary Adjustments		834
Subsection Position Total		**6**	**$411,270**

0B32 - Garbage Collection Fund
081 - Department of Streets and Sanitation
2020 - Bureau of Sanitation
Positions and Salaries - Continued

3050 - Solid Waste Collection - Continued

	Position	No	Rate
4025 - Refuse Collection			
7183	Motor Truck Driver	11	$36.13H
7183	Motor Truck Driver	2	35.60H
6329	General Laborer - Streets and Sanitation	44	21.43H
6329	General Laborer - Streets and Sanitation	5	20.77H
6329	General Laborer - Streets and Sanitation	53	20.12H
6329	General Laborer - Streets and Sanitation	46	19.50H
6324	Sanitation Laborer	562	36.21H
6324	Sanitation Laborer	1	32.59H
6324	Sanitation Laborer	4	25.35H
0304	Assistant to Commissioner	1	107,220
Subsection Position Total		**729**	**$49,949,782**
Section Position Total		**858**	**$60,261,026**
3058 - Solid Waste Disposal			
4032 - Supervisory and Clerical			
9495	Weighmaster	6	$36.21H
0303	Administrative Assistant III	1	76,932
Subsection Position Total		**7**	**$528,833**
Section Position Total		**7**	**$528,833**
Position Total		**868**	**$61,028,755**
	Turnover		**(2,085,912)**
Position Net Total		**868**	**$58,942,843**

0B32 - Garbage Collection Fund

099 - FINANCE GENERAL

(099/1005/2005)

Appropriations		Amount
0100 Contractual Services		
0140	For Professional and Technical Services and Other Third Party Benefit Agreements	812,160
0100 Contractual Services - Total*		**$812,160**
Appropriation Total*		**$812,160**
Fund Total		**$61,240,000**

Fund Position Total	**868**	**$61,028,755**
Turnover		**(2,085,912)**
Fund Position Net Total	**868**	**$58,942,843**

0B82 - Neighborhood Opportunity Fund
054 - DEPARTMENT OF PLANNING AND DEVELOPMENT

(054/1005/2005)

	Appropriations	Amount
0100 Contractual Services		
0140	For Professional and Technical Services and Other Third Party Benefit Agreements	485,000
0100 Contractual Services - Total*		**$485,000**
9200 Purposes as Specified		
9266	Neighborhood Opportunity Program	9,215,000
9200 Purposes as Specified - Total		**$9,215,000**
Appropriation Total*		**$9,700,000**
Fund Total		**$9,700,000**

Summary G
DISTRIBUTION OF PROPOSED APPROPRIATIONS - ALL FUNDS - 2017

	Local Totals	Grant Totals	Grand Totals
Finance and Administration			
Office of the Mayor	$6,948,969	$840,591	$7,789,560
Office of Budget and Management	3,197,098	8,133,589	11,330,687
Department of Innovation and Technology	27,598,214	2,492,753	30,090,967
City Clerk	10,021,699		10,021,699
Department of Finance	83,400,192	2,524,701	85,924,893
City Treasurer	4,071,831		4,071,831
Department of Administrative Hearings	8,591,069		8,591,069
Department of Law	36,354,634	1,784,885	38,139,519
Department of Human Resources	7,258,896		7,258,896
Department of Procurement Services	8,698,219		8,698,219
Department of Fleet and Facility Management	338,839,980	5,108,929	343,948,909
Total - Finance and Administration	**$534,980,801**	**$20,885,448**	**$555,866,249**
Infrastructure Services			
Department of Streets and Sanitation	$256,950,967		$256,950,967
Chicago Department of Transportation	165,868,879	455,509,000	621,377,879
Department of Aviation	484,075,662	348,251,000	832,326,662
Department of Water Management	280,124,034	34,594,000	314,718,034
Total - Infrastructure Services	**$1,187,019,542**	**$838,354,000**	**$2,025,373,542**
Public Safety			
Police Board	$473,644		$473,644
Independent Police Review Authority	2,896,323		2,896,323
Chicago Police Department	1,459,951,777	34,177,000	1,494,128,777
Office of Emergency Management and Communications	116,826,348	125,675,000	242,501,348
Chicago Fire Department	621,906,110	14,779,000	636,685,110
Civilian Office of Police Accountability	7,317,232		7,317,232
Total - Public Safety	**$2,209,371,434**	**$174,631,000**	**$2,384,002,434**
Community Services			
Department of Public Health	$31,990,357	$119,985,093	$151,975,450
Commission on Human Relations	1,165,519	1,268,746	2,434,265
Mayor's Office for People with Disabilities	1,414,445	3,934,252	5,348,697
Department of Family and Support Services	76,435,254	327,323,709	403,758,963
Chicago Public Library	56,653,810	18,946,000	75,599,810
Total - Community Services	**$167,659,385**	**$471,457,800**	**$639,117,185**
City Development			
Department of Cultural Affairs and Special Events	$31,292,551	$2,026,000	$33,318,551
Department of Planning and Development	62,176,967	113,880,478	176,057,445
Total - City Development	**$93,469,518**	**$115,906,478**	**$209,375,996**

Summary G
Distribution of Proposed Appropriations - All Funds - 2017 - Continued

	Local Totals	Grant Totals	Grand Totals
Regulatory			
Office of Inspector General	$8,641,428		$8,641,428
Department of Buildings	31,313,748	6,981,274	38,295,022
Department of Business Affairs and Consumer Protection	18,736,601	940,000	19,676,601
Commission on Animal Care and Control	6,340,736		6,340,736
License Appeal Commission	179,427		179,427
Board of Ethics	825,807		825,807
Total - Regulatory	**$66,037,747**	**$7,921,274**	**$73,959,021**
Legislative And Elections			
City Council	$27,263,008		$27,263,008
Board of Election Commissioners	11,624,299		11,624,299
Total - Legislative And Elections	**$38,887,307**		**$38,887,307**
General Financing Requirements			
Finance General	$4,750,898,266		$4,750,898,266
Total - General Financing Requirements	**$4,750,898,266**		**$4,750,898,266**
Total - All Functions	**$9,048,324,000**	**$1,629,156,000**	**$10,677,480,000**
Deduct Transfers between Funds			696,951,000
Total - All Functions			**$9,980,529,000**
Deduct Proceeds of Debt			77,203,000
Net Total - All Functions			**$9,903,326,000**

Estimate of Grant Revenue for 2017

	2017	2016
Awards from Agencies of the Federal Goverment	1,373,507,000	1,061,271,000
Awards from Agencies of the State of Illinois	229,589,000	172,215,000
Awards from Public and Private Agencies	20,935,000	29,283,000
CDBG Program Revenue	2,159,000	5,084,000
Grant Program Income	2,966,000	9,329,000
Total	**1,629,156,000**	**1,277,182,000**

925-Grant Funds

The appropriation of grant funds set forth below, with the exception of Community Development Block Grant amounts, is an authorization for the designated City departments and agencies to spend up to the amount appropriated for the purposes specified in the individual contractual agreements with federal, state and private agencies subject to approval by the Budget Director and the award of the grant funds.

References to Community Development Block Grant (CDBG) are provided for informational purposes only. Appropriation of Community Development Block Grant funds will be made by the City Council under a separate Community Development Block Grant Appropriation Ordinance.

The approval of any loan from these grant funds in the amount of $150,000 or more shall be subject to review and approval by the City Council provided that the City Council shall complete its review within 21 days after submission of the ordinance to authorize such loan.

New grants not included in this appropriation, grant funding that exceeds the amount hereby appropriated, and public works capital projects and planning grants covered under City-State agreements are subject to approval by the Budget Director and appropriation by the City Council.

*** Note on the following pages listing Grant Detail - a fund number with an asterisk denotes there are other grants budgeted in that fund ***

Grant Detail

GRANTS BY PROGRAM CATEGORY, DEPARTMENT, AND GRANT

	2016 Grant	2017 Anticipated Grant	Carryover	2017 Total
Finance and Administration				
001 - Office of the Mayor				
2810:0J83:100 Resilient Cities Initiative	$163,000		$131,000	$131,000
*2809:0929:ComEd Settlement Fund	371,887	352,591		352,591
2803:0J39:Gun Violence Prevention	154,000			
2800:0P71:Innovation Delivery Grant	1,521,000			
2805:0P92:National Forum on Youth Violence Prevention	383,000		257,000	257,000
2804:0J38:Smart Grid / Energy Efficiency Consumer Education	100,000		100,000	100,000
Total - 001 - Office of the Mayor	**$2,692,887**	**$352,591**	**$488,000**	**$840,591**
005 - Office of Budget and Management				
2855:0075:Central Grants Management	$1,952,000	$1,952,000		$1,952,000
*2809:0929:ComEd Settlement Fund	449,113		97,409	97,409
*2880:0J63:Community Development Block Grant - Disaster Recovery	1,827,000	400,000		400,000
*2812:0J63:Community Development Block Grant - Disaster Recovery	4,300,000			
2815:0J64:MBE / WBE Certification and Compliance	2,000,000		2,000,000	2,000,000
2807:0K94:Urban Areas Security Initiative	106,147			
0J43:Community Development Block Grant	3,561,863	3,684,180		3,684,180
Total - 005 - Office of Budget and Management	**$14,196,123**	**$6,036,180**	**$2,097,409**	**$8,133,589**
006 - Department of Innovation and Technology				
2829:0H70:Bioterrorism Response Planning	$553,786			
*2829:0X61:Bioterrorism Response Planning		439,319		439,319
*2824:0T39:Child Care Services		516,666		516,666
2824:0T11:Child Care Services	481,613			
2820:0792:Fiber Connection Grant	566,000		566,000	566,000
*2823:0T47:Head Start		520,768		520,768
2823:0N99:Head Start	490,981			
2822:0J30:Mayors Challenge	880,000		450,000	450,000
Total - 006 - Department of Innovation and Technology	**$2,972,380**	**$1,476,753**	**$1,016,000**	**$2,492,753**
027 - Department of Finance				
2802:0J65:Chicago Lives Healthy	$2,500,000		$992,000	$992,000
*2803:0T47:DFSS Accounting		303,543		303,543
2803:0N21:DFSS Accounting	137,172			
2803:0N99:DFSS Accounting	346,624			
0J43:Community Development Block Grant	1,217,152	1,229,158		1,229,158
Total - 027 - Department of Finance	**$4,200,948**	**$1,532,701**	**$992,000**	**$2,524,701**
031 - Department of Law				
0J43:Community Development Block Grant	$1,798,883	$1,784,885		$1,784,885
Total - 031 - Department of Law	**$1,798,883**	**$1,784,885**		**$1,784,885**

Grant Detail

Grants by Program Category, Department, and Grant - Continued

Finance and Administration - Continued

	2016 Grant	2017 Anticipated Grant	Carryover	2017 Total
038 - Department of Fleet and Facility Management				
*2838:0929:ComEd Environmental Fund	$180,000			
2814:0P83:LED Lighting	100,000			
2843:0079:Lighting Retrofits	100,000	726,000		726,000
2848:0Z04:Municipal Brownfields Redevelopment	400,000		400,000	400,000
2833:0079:North Park Villiage Senior Wellness Center	1,000,000		1,000,000	1,000,000
2842:0Z00:Public Sector Energy Efficiency Aggregation Program	274,000		274,000	274,000
2842:0J99:Public Sector Energy Efficiency Aggregation Program	452,000		452,000	452,000
2836:0P14:Streeterville Thorium Moratorium Area Environmental Settlement Funds	2,323,000		2,100,000	2,100,000
0J43:Community Development Block Grant	151,963	156,929		156,929
Total - 038 - Department of Fleet and Facility Management	**$4,980,963**	**$882,929**	**$4,226,000**	**$5,108,929**
Total - Finance and Administration	**$30,842,184**	**$12,066,039**	**$8,819,409**	**$20,885,448**

Grant Detail

Grants by Program Category, Department, and Grant - Continued

	2016 Grant	2017 Anticipated Grant	Carryover	2017 Total
Infrastructure Services				
084 - Chicago Department of Transportation				
2880:0L80:Bridge Maintenance - IDOT		$750,000		$750,000
2880:0L38:Bridge Maintenance - IDOT	600,000			
*2999:0J63:CDBG - Disaster Recovery	15,600,000	13,652,000		13,652,000
2968:0L71:Chicago Metropolitan Agency for Planning (CMAP) Local Assistance Program		250,000		250,000
2968:0L46:Chicago Metropolitan Agency for Planning (CMAP) Local Assistance Program	100,000			
2996:0L23:Chicago Transit Authority Infrastructure Improvement	2,000,000			
2996:0L72:Chicago Transit Authority Infrastructure Improvement		2,000,000		2,000,000
2805:0L73:Congestion Mitigation Air Quality - Federal		65,000,000		65,000,000
2805:0L32:Congestion Mitigation Air Quality - Federal	40,000,000			
2873:0L37:Cook County Highway Program	250,000			
2873:0L74:Cook County Highway Program		5,000,000		5,000,000
2995:0L75:Cubs Fund for Neighborhood Improvements		500,000		500,000
2995:0L22:Cubs Fund for Neighborhood Improvements	500,000			
2700:0L64:Enhanced Mobility of Seniors and Individuals with Disabilities	1,301,000	3,073,000		3,073,000
280D:0L93:Federal Railroad Administration		1,250,000		1,250,000
2937:0L19:Federal Section 117	992,000			
2869:0L36:High Priority / SAFETEA - LU - Federal	10,000,000			
2869:0L76:High Priority / SAFETEA - LU - Federal		12,000,000		12,000,000
2925:0L77:Highway Safety Improvement Program		7,500,000		7,500,000
2925:0L44:Highway Safety Improvement Program	1,000,000			
2974:0L47:Highway Safety Program Injury Prevention	385,000			
2974:0L78:Highway Safety Program Injury Prevention		385,000		385,000
2923:0L79:IDOT Emergency Repair Program		1,000,000		1,000,000
2923:0L43:IDOT Emergency Repair Program	1,000,000			
2922:0L81:IDOT Section 408 Traffic Safety		1,700,000		1,700,000
2922:0L42:IDOT Section 408 Traffic Safety	500,000			
2993:0L49:Illinois Transportation Enhancement Program	4,950,000			
2993:0L82:Illinois Transportation Enhancement Program		10,000,000		10,000,000
2906:0L83:Major Bridge - Federal		14,500,000		14,500,000
2906:0L39:Major Bridge - Federal	2,400,000			
280F:0L94:New Freedom		1,800,000		1,800,000
2901:0M07:Outside Funding Contributions	1,000,000	1,000,000		1,000,000
2864:0L35:Roadway Beautification and Enhancement		4,223,000		4,223,000
2921:0L84:Safe Routes to School		1,500,000		1,500,000
2921:0L41:Safe Routes to School	1,600,000			
2992:0L48:State Only Chicago Commitment	75,000,000			
2992:0L85:State Only Chicago Commitment		110,000,000		110,000,000

Grant Detail

Grants by Program Category, Department, and Grant - Continued

084 - Chicago Department of Transportation - Continued

	2016 Grant	2017 Anticipated Grant	Carryover	2017 Total
2981:0L86:State Planning and Research		240,000		240,000
2981:0L60:State Planning and Research	240,000			
2820:0L87:Surface Transportation Program - Federal - Construction		160,000,000		160,000,000
2820:0L33:Surface Transportation Program - Federal - Construction	115,000,000			
280C:0L52:Transit Signal Priority	8,000,000			
2994:0L50:Transportation Alternatives Program	7,500,000			
2994:0L89:Transportation Alternatives Program		18,286,000		18,286,000
2919:0L90:Transportation Investments Generating Economic Recovery		18,760,000		18,760,000
2919:0L40:Transportation Investments Generating Economic Recovery	18,760,000			
2825:0L34:Transportation Planning	1,140,000			
2825:0L91:Transportation Planning		1,140,000		1,140,000
Total - 084 - Chicago Department of Transportation	**$309,818,000**	**$455,509,000**		**$455,509,000**
085 - Department of Aviation				
2824:0623:Midway - AIP - Noise Program	$17,500,000	$12,860,000	$15,000,000	$27,860,000
2805:0623:Midway - Airport Improvement Program	13,791,000	25,791,000	2,000,000	27,791,000
2807:0623:Midway TSA	1,647,000	45,000,000	900,000	45,900,000
2810:0624:O'Hare - Airport Improvement Program	80,490,000	67,000,000	65,000,000	132,000,000
2813:0624:O'Hare - Airport Improvement Program (AIP) - Noise Program	20,000,000	20,000,000	18,000,000	38,000,000
2811:0624:O'Hare - Transportation Security Administration	30,146,000	25,000,000	27,500,000	52,500,000
2815:0624:O'Hare / Midway - TSA National Explosives Detection Canine Team Program	1,263,000	1,800,000		1,800,000
2800:0624:O'Hare Airport - FAA (MOA) - Phase II	10,100,000	16,000,000	3,600,000	19,600,000
2816:0R11:O'Hare Airport - Public Sector Electric Energy Efficiency Program	1,000,000	2,000,000	800,000	2,800,000
Total - 085 - Department of Aviation	**$175,937,000**	**$215,451,000**	**$132,800,000**	**$348,251,000**
088 - Department of Water Management				
2809:0J86:Albany Park Flood Control Project 1	$11,000,000		$11,000,000	$11,000,000
*2880:0J63:Community Development Block Grant - Disaster Recovery	38,475,000	16,119,000	7,475,000	23,594,000
Total - 088 - Department of Water Management	**$49,475,000**	**$16,119,000**	**$18,475,000**	**$34,594,000**
Total - Infrastructure Services	**$535,230,000**	**$687,079,000**	**$151,275,000**	**$838,354,000**

11/16/2016 COMMUNICATIONS, ETC. 37803

Grant Detail

Grants by Program Category, Department, and Grant - Continued

	2016 Grant	2017 Anticipated Grant	Carryover	2017 Total
Public Safety				
057 - Chicago Police Department				
280C:0K78:Anti-Terrorism and Emergency Assistance	$660,000		$584,000	$584,000
2816:0B17:Asset Forfeiture - Federal	1,938,000	3,055,000		3,055,000
2816:0657:Asset Forfeiture - Federal	543,000	691,000		691,000
2817:0191:Asset Forfeiture - State	2,377,000	1,915,000		1,915,000
280H:0V10:BJA Body Worn Cameras	2,190,000		1,390,000	1,390,000
2983:0K62:COPS Hiring Program	3,125,000		2,530,000	2,530,000
2997:0K55:COPS Hiring Program	1,813,000			
2983:0V00:COPS Hiring Program	3,125,000		1,626,000	1,626,000
2983:0P84:COPS Hiring Program	1,500,000			
2983:0V18:COPS Hiring Program		3,125,000		3,125,000
2909:0K86:Community Policing Development	100,000		42,000	42,000
2996:0V03:Edward Byrne Memorial Justice Assistance Grant (JAG)	2,334,000		2,334,000	2,334,000
2985:0P68:Edward Byrne Memorial Justice Assistance Grant (JAG)	3,100,000		1,695,000	1,695,000
2996:0K65:Edward Byrne Memorial Justice Assistance Grant (JAG)	2,179,000		1,492,000	1,492,000
2996:0V19:Edward Byrne Memorial Justice Assistance Grant (JAG)		3,200,000		3,200,000
2996:0J14:Edward Byrne Memorial Justice Assistance Grant (JAG)	850,000		850,000	850,000
2999:0K76:Get Behind The Vest	1,200,000	1,000,000	200,000	1,200,000
2968:0V20:IDOT Sustained Traffic Enforcement Program (STEP)		396,000		396,000
2968:0K99:IDOT Sustained Traffic Enforcement Program (STEP)	382,000			
2987:0V01:Injury Prevention	144,000			
2987:0V21:Injury Prevention		150,000		150,000
2935:0P19:Justice and Mental Health Collaboration	180,000		140,000	140,000
2995:0V02:Local Alcohol Program	540,000			
2995:0V22:Local Alcohol Program		553,000		553,000
280G:0V05:National Crime Statistics Exchange	210,000			
2882:0V13:National Explosives Detection Canine Team Program	657,000	758,000		758,000
280D:0K79:Optimizing Video Technology in Urban Policing	529,000		98,000	98,000
280D:0V08:Optimizing Video Technology in Urban Policing	542,000		542,000	542,000
280N:0V39:Port Security	159,000			
2953:0P19:Predictive Policing	360,000			
2854:0P87:Public Safety Private Support	309,000	200,000	7,000	207,000
2912:0P19:Safe Routes to Schools	157,000		102,000	102,000
2982:0P39:Smart Policing Innovation	631,000		631,000	631,000
2921:0V14:Transit Security		4,141,000		4,141,000
2921:0K59:Transit Security	56,000			
2921:0K98:Transit Security	4,141,000		576,000	576,000
2844:0V33:Violence Against Women - Domestic Violence Protection	97,000		97,000	97,000

Grant Detail

Grants by Program Category, Department, and Grant - Continued

057 - Chicago Police Department - Continued

	2016 Grant	2017 Anticipated Grant	Carryover	2017 Total
2842:0V34:Violence Against Women - Sexual Assault Program	57,000		57,000	57,000
280P:0V38:Vision Zero	76,000			
Total - 057 - Chicago Police Department	**$36,261,000**	**$19,184,000**	**$14,993,000**	**$34,177,000**
058 - Office of Emergency Management and Communications				
0X69:2825:ARRA - 2006 Hazardous Materials Emergency Preparedness Grant		$74,000		$74,000
2826:0M02:ComEd - Weather Emergency Grant	47,000		47,000	47,000
2820:0K95:Emergency Management Assistance	685,000			
2820:0V25:Emergency Management Assistance		625,000		625,000
2898:0V09:Emergency Management Private Support	5,000	5,000	5,000	10,000
2898:0K87:Emergency Management Private Support	5,000			
2888:0M11:Hazard Mitigation	442,000		442,000	442,000
2835:0M02:Nextel Frequency Reconfiguration Project	493,000		493,000	493,000
2831:0K85:Port Security Grant	488,000			
2831:0V26:Port Security Grant		1,500,000		1,500,000
2855:0783:Traffic Management Authority Control Aides	460,000	265,000	241,000	506,000
2811:0V27:Urban Areas Security Initiative - Phse 3 (ODP)		45,000,000		45,000,000
2811:0K68:Urban Areas Security Initiative - Phse 3 (ODP)	39,728,853		35,000,000	35,000,000
2811:0K94:Urban Areas Security Initiative - Phse 3 (ODP)	40,978,000		40,978,000	40,978,000
2811:0N31:Urban Areas Security Initiative - Phse 3 (ODP)	35,000,000			
2893:0M14:Video Surveillance Network	1,000,000			
2893:0V31:Video Surveillance Network		1,000,000		1,000,000
Total - 058 - Office of Emergency Management and Communications	**$119,331,853**	**$48,469,000**	**$77,206,000**	**$125,675,000**
059 - Chicago Fire Department				
2812:0J18:Assistance to Firefighters	$3,059,000		$3,059,000	$3,059,000
2812:0V29:Assistance to Firefighters		2,750,000		2,750,000
2810:0V30:Fire Academy Training and Improvement	2,690,000		2,690,000	2,690,000
2810:0V37:Fire Academy Training and Improvement		2,690,000		2,690,000
2810:0K93:Fire Academy Training and Improvement	2,545,000			
2810:0K72:Fire Academy Training and Improvement	2,482,000			
2824:0V36:Port Security	90,000		90,000	90,000
2823:0V35:Securing the City	3,500,000		3,500,000	3,500,000
Total - 059 - Chicago Fire Department	**$14,366,000**	**$5,440,000**	**$9,339,000**	**$14,779,000**
Total - Public Safety	**$169,958,853**	**$73,093,000**	**$101,538,000**	**$174,631,000**

Grant Detail

Grants by Program Category, Department, and Grant - Continued

	2016 Grant	2017 Anticipated Grant	Carryover	2017 Total
Community Services				
041 - Department of Public Health				
2979:0X97:Adult Viral Hepatitis	$150,000			
2714:0X59:Air Pollution Control Program		412,000		412,000
2714:0X12:Air Pollution Control Program	412,000			
280S:0X94:All Hazard Emergencies - ZIKA	68,000			
280B:0X04:Antiterrorism Crime Victim Response	116,000			
2883:0H75:Bioterrorism Hospital Preparedness Program	2,919,000			
2883:0X60:Bioterrorism Hospital Preparedness Program		2,764,000		2,764,000
2883:0X34:Bioterrorism Hospital Preparedness Program	2,764,000		129,000	129,000
2829:0X29:Bioterrorism Preparedness Response Planning	9,343,214		1,060,000	1,060,000
2829:0H42:Bioterrorism Preparedness Response Planning	2,097,000			
*2829:0X61:Bioterrorism Preparedness Response Planning		7,704,681		7,704,681
2983:0X62:Breastfeeding Peer Counseling		14,000		14,000
2983:0X45:Breastfeeding Peer Counseling	14,000			
280K:0X47:Building & Strengthening Epidemiology & Health IT Capacity - Ebola Supplement	3,068,000		3,000,000	3,000,000
2710:0X10:Building Epidemiology and Health IT Capacity	1,851,000			
2710:0H50:Building Epidemiology and Health IT Capacity	649,000			
2710:0X63:Building Epidemiology and Health IT Capacity		1,851,000		1,851,000
280R:0U01:C3 Clinical And Translation Research	120,000		120,000	120,000
280H:0U02:CIFOR Implementation Training	5,000		5,000	5,000
2700:0X09:Care Van Blue Cross	75,000	75,000		75,000
2894:0X37:Chicago Family Case Management	1,335,000			
2894:0X64:Chicago Family Case Management		1,335,000		1,335,000
280C:0X49:Child and Adult Care Food Program	30,000	30,000	19,000	49,000
2804:0H15:Childhood Lead Poisoning Prevention	43,000			
2804:0X22:Childhood Lead Poisoning Prevention	280,000			
2804:0X65:Childhood Lead Poisoning Prevention		313,000		313,000
2713:0H29:Dating Matters	20,000			
2871:0X67:Dental Sealant		60,000		60,000
2871:0071:Dental Sealant	98,000			
2871:0X32:Dental Sealant	60,000		40,000	40,000
2729:0X68:Genetics Education / Follow Up Services		117,000		117,000
2812:0X24:HIV / AIDS Prevention	9,467,000			
2812:0X72:HIV / AIDS Prevention		9,666,855		9,666,855
2733:0X28:HIV / AIDS Surveillance	1,108,000		493,000	493,000
2733:0X73:HIV / AIDS Surveillance	524,000	1,400,000		1,400,000
2978:0X71:HIV Behavioral Surveillance		525,000		525,000
2978:0X42:HIV Behavioral Surveillance	107,000			

Grant Detail

Grants by Program Category, Department, and Grant - Continued

041 - Department of Public Health - Continued

	2016 Grant	2017 Anticipated Grant	Carryover	2017 Total
2961:0578:HOPWA Housing and Health Study Program	486,000			
2961:0X55:HOPWA Housing and Health Study Program		1,002,000		1,002,000
280N:0X95:HPV Vaccine Coverage	500,000		500,000	500,000
280M:0X96:Healthy Chicago 2.0	65,000		65,000	65,000
2849:0X70:Healthy Families Illinois		241,000		241,000
2849:0X30:Healthy Families Illinois	241,000			
280F:0H89:Hospital Preparedness Program Ebola Preparedness and Response	2,696,000		2,500,000	2,500,000
2932:0H36:Housing Opportunities for People with AIDS (HOPWA)	1,200,000			
2932:0X39:Housing Opportunities for People with AIDS (HOPWA)	6,981,000			
2932:0X74:Housing Opportunities for People with AIDS (HOPWA)		6,981,000		6,981,000
2932:0H80:Housing Opportunities for People with AIDS (HOPWA)	315,000			
280A:0H88:Immunization Billing Services	500,000		391,000	391,000
2820:0X26:Immunizations and Vaccines for Children	4,620,000			
2820:0X75:Immunizations and Vaccines for Children		4,689,000		4,689,000
2884:0X35:Lead Based Paint Hazard Control (Torrens Fund)	250,000			
2884:0X76:Lead Based Paint Hazard Control (Torrens Fund)		250,000		250,000
2944:0X05:Lead Hazard Reduction Demonstration Program	2,074,000			
2944:0U00:Lead Hazard Reduction Demonstration Program		3,900,000		3,900,000
280L:0X02:Lead Poisoning Surveillance		348,000		348,000
2730:0X77:Local Health Protection		2,475,145		2,475,145
2910:0X78:Maternal and Child Health Block Grant		4,510,000		4,510,000
2910:0X38:Maternal and Child Health Block Grant	5,000,000			
2887:0X79:Morbidity and Risk Behavior Surveillance		540,000		540,000
2887:0X36:Morbidity and Risk Behavior Surveillance	534,000		175,000	175,000
2887:0H21:Morbidity and Risk Behavior Surveillance	25,000			
2960:0X41:Mosquito Vector Prevention Program (Tire Funds)	380,000			
2960:0X80:Mosquito Vector Prevention Program (Tire Funds)		380,000		380,000
2737:0X52:Reduce HIV and Improve Care for MSM and Transgender People	3,024,000	3,000,000	2,900,000	5,900,000
280P:0X99:Resiliency in Communities After Stress and Trauma	1,000,000		1,000,000	1,000,000
2721:0X15:Resource Conservation		150,000		150,000
2721:0H55:Resource Conservation	300,000		300,000	300,000
2731:0X81:Ryan White HIV Care Act Part A - Emergency Relief		27,729,000		27,729,000
2731:0X20:Ryan White HIV Care Act Part A - Emergency Relief	27,729,000		2,136,000	2,136,000
2731:0H35:Ryan White HIV Care Act Part A - Emergency Relief	1,107,000			
2814:0X82:Sexually Transmitted Disease Prevention		2,032,000		2,032,000
2814:0X25:Sexually Transmitted Disease Prevention	2,088,000			
2722:0X83:Solid Waste Management		143,000		143,000
2984:0X84:Summer Food Program		75,000		75,000
2984:0H12:Summer Food Program	25,000			

Grant Detail

Grants by Program Category, Department, and Grant - Continued

041 - Department of Public Health - Continued

	2016 Grant	2017 Anticipated Grant	Carryover	2017 Total
2984:0H84:Summer Food Program	75,000		50,000	50,000
2878:0X85:Tanning Facilities Inspections		11,000		11,000
2878:0071:Tanning Facilities Inspections	21,000			
2998:0X86:Tattoo and Body Art Piercing Inspection		24,000		24,000
2998:0071:Tattoo and Body Art Piercing Inspection	40,000			
2702:0352:Teen Pregnancy Prevention - Chicago Public Schools	25,000			
280G:0X50:Teen Pregnancy Prevention Evaluation	1,000,000			
280G:0X92:Teen Pregnancy Prevention Evaluation		1,000,000		1,000,000
2868:0X87:Tobacco Free Communities		1,025,000		1,025,000
2725:0H06:Translation Research Program	112,000			
2824:0X88:Tuberculosis Control		1,100,000		1,100,000
2824:0X27:Tuberculosis Control	1,025,000			
2720:0X14:Underground Storage Tank Inspection	550,000			
2720:0X89:Underground Storage Tank Inspection		550,000		550,000
2808:0X90:Women, Infants and Children Nutrition		4,748,000		4,748,000
2808:0X23:Women, Infants and Children Nutrition	4,748,000			
280Q:0X98:ZIKA Surveillance	200,000		200,000	200,000
0J43:Community Development Block Grant	11,455,346	11,731,412		11,731,412
Total - 041 - Department of Public Health	**$117,114,560**	**$104,902,093**	**$15,083,000**	**$119,985,093**
045 - Commission on Human Relations				
0J43:Community Development Block Grant	$1,157,531	$1,268,746		$1,268,746
Total - 045 - Commission on Human Relations	**$1,157,531**	**$1,268,746**		**$1,268,746**
048 - Mayor's Office for People with Disabilities				
2802:0819:Access Chicago Support	$70,000	$2,000	$49,000	$51,000
2800:0833:Amplified Phones Program (ITAC/TTY)	71,000	14,000	68,000	82,000
2818:0J87:CHA Home Modification Program	92,000			
2817:0833:Disabled Youth Employment Program	1,000			
2807:0819:Home Modification Program - Chicago Fund Support	302,000	125,000	265,000	390,000
2804:0833:Illustrated Guide	25,000		25,000	25,000
2830:0833:MOPD Special Initiatives Support	27,000			
2805:0J96:Substance Abuse and AIDS Prevention for the Hearing Impaired		200,000		200,000
2805:0J79:Substance Abuse and AIDS Prevention for the Hearing Impaired	200,000			
2812:0J80:Work Incentive Planning and Assistance	212,000			
2812:0J97:Work Incentive Planning and Assistance		212,000		212,000
0J43:Community Development Block Grant	3,089,231	2,974,252		2,974,252
Total - 048 - Mayor's Office for People with Disabilities	**$4,069,231**	**$3,527,252**	**$407,000**	**$3,934,252**

Grant Detail

Grants by Program Category, Department, and Grant - Continued

Community Services - Continued

	2016 Grant	2017 Anticipated Grant	Carryover	2017 Total
050 - Department of Family and Support Services				
2959:0T28:Aging & Disability Resource Center Enhancement & Nursing Home Deflection Pilot	$274,000			
2904:0N78:Area Plan on Aging - Older Americans Act - Federal	450,000			
2904:0T06:Area Plan on Aging - Older Americans Act - Federal	13,260,000			
2904:0T36:Area Plan on Aging - Older Americans Act - Federal		13,260,000		13,260,000
2903:0T05:Area Plan on Aging - Older Americans Act - State	2,925,000			
2903:0T71:Area Plan on Aging - Older Americans Act - State		5,251,000		5,251,000
2896:0T04:CHA Family Supportive Services	1,582,000			
2896:0T37:CHA Family Supportive Services		1,582,000		1,582,000
2923:0T07:Chicago Domestic Violence Help Line	455,000			
2923:0T38:Chicago Domestic Violence Help Line		455,000		455,000
2901:0P41:Chicago Fund Support - Senior Services	50,000	50,000		50,000
2943:0T11:Child Care Services	25,381,215			
*2943:0T39:Child Care Services		25,483,334		25,483,334
2805:0N88:Community Services Block Grant	12,671,000		1,600,000	1,600,000
2805:0N25:Community Services Block Grant	2,162,000	2,162,000		2,162,000
2805:0T40:Community Services Block Grant		11,090,000		11,090,000
2962:0T70:Early Childhood Block Grant		65,000,000		65,000,000
2956:0T42:Early Head Start - Child Care Partnership		15,145,000		15,145,000
2956:0N81:Early Head Start - Child Care Partnership	1,000,000			
2956:0T23:Early Head Start - Child Care Partnership	28,723,000		8,503,000	8,503,000
2857:0T41:Early Head Start Initiative		6,626,000		6,626,000
2857:0N98:Early Head Start Initiative	6,626,000			
2846:0N97:Elder Abuse and Neglect	53,000			
2944:0T12:Emergency Solutions	6,525,000			
2944:0T45:Emergency Solutions		6,525,000		6,525,000
2942:0T44:Emergency and Transitional Housing		4,714,000		4,714,000
2942:0T10:Emergency and Transitional Housing	4,714,000			
2969:0T33:Enumeration of Homeless Veterans Point in Time Count	48,000	48,000		48,000
2815:0T46:Foster Grandparents		541,000		541,000
2815:0N90:Foster Grandparents	541,000			
2968:0T15:Generic Prevention Domestic Violence	181,000			
2968:0T63:Generic Prevention Domestic Violence		181,000		181,000
*2860:0T47:Head Start		121,831,689		121,831,689
2860:0N99:Head Start	123,084,395			
2836:0T49:Long Term Care Ombudsman Program - CMP		117,000		117,000
2820:0T50:Longterm Care System Development		56,000		56,000
2820:0N92:Longterm Care System Development	3,000			
2957:0T52:Medicare - Medicaid Alignment Initiative		162,000		162,000

Grant Detail

Grants by Program Category, Department, and Grant - Continued

050 - Department of Family and Support Services - Continued

	2016 Grant	2017 Anticipated Grant	Carryover	2017 Total
2957:0T24:Medicare - Medicaid Alignment Initiative	162,000			
2937:0T18:Medicare Improvements for Patients and Providers Act	172,000			
2937:0T51:Medicare Improvements for Patients and Providers Act		172,000		172,000
2919:0N96:Money Follows the Person - Long Term Care	36,000			
2919:0T48:Money Follows the Person - Long Term Care		36,000		36,000
2801:0P40:OAA Nutrition Program Income - Congregate Meals	445,000	445,000		445,000
2802:0P40:OAA Nutrition Program Income - Home Delivered Meals	218,000	218,000		218,000
2807:0T54:OAA Title V / Senior Community Service Employment		948,000		948,000
2807:0N89:OAA Title V / Senior Community Service Employment	948,000			
2961:0T67:Performance Partnership Pilots for Disconnected Youth		700,000		700,000
2961:0T34:Performance Partnership Pilots for Disconnected Youth	700,000			
2828:0N95:Resident Services Coordination / Case Management	1,727,000			
2828:0T55:Resident Services Coordination / Case Management		1,727,000		1,727,000
2831:0272:Safe Havens - Supervised Visitation	199,000			
2910:0074:Senior Citizens Picnic Support	25,000	25,000		25,000
2868:0T01:Senior Companion Project - Action	285,000			
2868:0T57:Senior Companion Project - Action		286,000		286,000
2816:0P41:Senior Fitness Private	35,000	35,000		35,000
2946:0T58:Senior Health Assistance Program		302,000		302,000
2946:0T14:Senior Health Assistance Program	302,000			
2928:0T59:Senior Health Insurance Program		43,000		43,000
2928:0T08:Senior Health Insurance Program	43,000			
2945:0T13:Senior Medicare Patrol	20,000			
2945:0T60:Senior Medicare Patrol		20,000		20,000
2837:0P64:Senior Program Private Contributions	500,000	500,000		500,000
2827:0N94:Services to Victims of Domestic Violence	238,000			
2827:0T61:Services to Victims of Domestic Violence		238,000		238,000
2938:0T62:Shelter Plus Care		2,182,000		2,182,000
2936:0869:Shelter Plus Care	165,000		110,000	110,000
2927:0869:Shelter Plus Care	334,000		163,000	163,000
2938:0T09:Shelter Plus Care	1,982,000		1,767,000	1,767,000
2938:0N53:Shelter Plus Care	14,576,000			
2818:0T64:State Foster Grandparents		32,000		32,000
2803:0P36:State Senior Companion MATCH	16,000	16,000		16,000
2862:0T65:State Senior Employment Specialist		25,000		25,000
2958:0N84:Subsidized and Transitional Employment Demonstration - Bridges to Pathways	1,527,000	877,000		877,000
2953:0T68:Summer Jobs Connect Program		886,000		886,000
2953:0T19:Summer Jobs Connect Program	966,000			
2873:0T66:Title XX Donated Funds		1,101,000		1,101,000

Grant Detail

Grants by Program Category, Department, and Grant - Continued

050 - Department of Family and Support Services - Continued

	2016 Grant	2017 Anticipated Grant	Carryover	2017 Total
2873:0T03:Title XX Donated Funds	1,101,000			
2822:0168:Warming Center Program - Service Tax Trust Fund	15,000	15,000		15,000
0J43:Community Development Block Grant	24,659,854	24,071,686		24,071,686
Total - 050 - Department of Family and Support Services	**$282,105,464**	**$315,180,709**	**$12,143,000**	**$327,323,709**
091 - Chicago Public Library				
2847:0J89:Engaging Library Patrons in the Digital Space	$1,000,000	$1,000,000		$1,000,000
2895:0J78:Illinois Library Development - Per Capita and Area	3,326,000			
2895:0J95:Illinois Library Development - Per Capita and Area		7,263,000		7,263,000
2813:0815:Independence Branch Capital	275,000		275,000	275,000
2843:0J84:Independence Branch Capital Construction - Build Illinois Program	1,750,000		1,750,000	1,750,000
2848:0J98:Live and Learn Construction - Northtown	250,000		250,000	250,000
2842:0815:State Capital Construction Program	9,051,000		7,576,000	7,576,000
2844:0J77:Subregional Library for Blind & Physically Handicapped - Talking Book Center	533,000			
2846:0J66:Woodson Branch Construction	832,000		832,000	832,000
Total - 091 - Chicago Public Library	**$17,017,000**	**$8,263,000**	**$10,683,000**	**$18,946,000**
Total - Community Services	**$421,483,786**	**$433,141,800**	**$38,316,000**	**$471,457,800**

Grant Detail

Grants by Program Category, Department, and Grant - Continued

	2016 Grant	2017 Anticipated Grant	Carryover	2017 Total
City Development				
023 - Department of Cultural Affairs and Special Events				
2865:0J81:Art Works	$45,000	$50,000	$25,000	$75,000
2855:0P72:Chicago Cultural Center Exhibition	100,000	250,000		250,000
2864:0P72:Chicago Cultural Center Foundation	136,000		136,000	136,000
2862:0P72:Chicago Cultural Center Renovation / Restoration	200,000	50,000		50,000
2859:0P73:Chicago Cultural Plan	262,000	200,000		200,000
2851:0P72:Cultural Fund		50,000		50,000
2858:0P72:Development / Artists Residency Project	50,000		30,000	30,000
2829:0J67:Farmers Markets	45,000	95,000		95,000
2870:0P73:Fifth Star Awards	160,000	160,000		160,000
2839:0J55:IAC - Community Arts Access Program	139,000			
2839:0J75:IAC - Community Arts Access Program		148,000		148,000
2838:0J92:IAC - Partners in Excellence		47,000		47,000
2871:0P88:Marketing Promotion Program		50,000		50,000
2849:0P72:Millennium Park Workouts	125,000	100,000		100,000
2863:0P72:Public Art Endowment	610,000		610,000	610,000
2876:0J85:Strandbeest Exhibition	47,000			
2848:0P72:Summerdance and World Music Festival	205,000	25,000		25,000
Total - 023 - Department of Cultural Affairs and Special Events	**$2,124,000**	**$1,225,000**	**$801,000**	**$2,026,000**
054 - Department of Planning and Development				
0S13:2878:ARRA - Neighborhood Stabilization Program 3 - Program Income	$505,000	$713,000		$713,000
0S73:2849:ARRA - Neighborhood Stabilization Program Income	4,712,000	281,000	126,000	407,000
0S85:2850:ARRA - Neighborhood Stabilization Program Income	1,590,000	74,000	658,000	732,000
2881:0V06:Chicago Historic Industrial Development	10,000			
2863:0K43:Choice Neighborhoods Implementation	549,000		416,000	416,000
*2880:0J63:Community Development Block Grant - Disaster Recovery	8,583,000	8,947,000	500,000	9,447,000
2868:0K32:Foreclosure Prevention Program	56,000	1,400,000	56,000	1,456,000
2819:0K11:Home Investment Partnership	5,444,000		582,000	582,000
2819:0K14:Home Investment Partnership	11,280,000		6,038,000	6,038,000
2819:0V24:Home Investment Partnership		15,373,000		15,373,000
2819:0K73:Home Investment Partnership	13,557,000	454,000	12,628,000	13,082,000
2819:0K89:Home Investment Partnership	15,373,000		15,246,000	15,246,000
2874:0K91:Low Income Housing Trust Fund	14,561,000	22,654,000		22,654,000
2832:0K17:Ravenswood Industrial Cooridor	102,000		102,000	102,000
2882:0293:Rental Rehabilitation	1,808,000	400,000		400,000
0J43:Community Development Block Grant	31,734,776	27,232,478		27,232,478
Total - 054 - Department of Planning and Development	**$109,864,776**	**$77,528,478**	**$36,352,000**	**$113,880,478**
Total - City Development	**$111,988,776**	**$78,753,478**	**$37,153,000**	**$115,906,478**

Grant Detail

Grants by Program Category, Department, and Grant - Continued

	2016 Grant	2017 Anticipated Grant	Carryover	2017 Total
Regulatory				
067 - Department of Buildings				
0J43:Community Development Block Grant	$6,738,401	$6,981,274		$6,981,274
Total - 067 - Department of Buildings	**$6,738,401**	**$6,981,274**		**$6,981,274**
070 - Department of Business Affairs and Consumer Protection				
2815:0P20:Cable Local Origination	$475,000	$475,000		$475,000
2801:0J74:Tobacco Enforcement Grant	373,000			
2801:0J94:Tobacco Enforcement Grant		373,000		373,000
2801:0K52:Tobacco Enforcement Grant	92,000		92,000	92,000
Total - 070 - Department of Business Affairs and Consumer Protection	**$940,000**	**$848,000**	**$92,000**	**$940,000**
Total - Regulatory	**$7,678,401**	**$7,829,274**	**$92,000**	**$7,921,274**
Total - All Programs	**$1,277,182,000**	**$1,291,962,591**	**$337,193,409**	**$1,629,156,000**

Appendix-A

ANTICIPATED REIMBURSEMENTS FROM OTHER FUNDS TO THE CORPORATE FUND

Fund Summary

Fund	Amount
Internal Transfers	
Special Revenue Funds	
Vehicle Tax Fund	$57,700
Library Fund	30,000
Total - Special Revenue Funds	**$87,700**
Corporate Fund	112,260
Tax Increment Financing Administration Fund	500,000
Enterprise Funds	
Water Fund	$483,676
Sewer Fund	5,621,762
Chicago Midway Airport Fund	35,603
Chicago O'Hare Airport Fund	181,200
Total - Enterprise Funds	**$6,322,241**
Total - Internal Transfers	**$7,022,201**
External Reimbursements	
Grant-Federal	$57,550
Grant-Multiple Types	7,850
Community Development Block Grant Fund	70,648
Federal,State,and County	2,189,508
General Obligation Bonds	2,141,791
Other External Sources	639,701
Sewer Revenue Bonds	400,000
Tax Increment Financing	200,000
Water Revenue Bonds	350,000
Total - External Reimbursements	**$6,057,048**
Total for Appendix A	**$13,079,249**

Departmental Summary

Department	Amount
038 - Department of Fleet and Facility Management	$6,893,838
041 - Department of Public Health	90,000
054 - Department of Planning and Development	125,000
057 - Chicago Police Department	319,000
070 - Department of Business Affairs and Consumer Protection	464,371
081 - Department of Streets and Sanitation	1,266,532
084 - Chicago Department of Transportation	3,920,508
Departmental Total	**$13,079,249**

Appendix-A
Anticipated Reimbursements from Other Funds to the Corporate Fund - Continued

0100 - Corporate Fund		
038	Department of Fleet and Facility Management	$112,260
Total 0100 - Corporate Fund		**$112,260**
0200 - Water Fund		
038	Department of Fleet and Facility Management	$113,676
081	Department of Streets and Sanitation	270,000
084	Chicago Department of Transportation	100,000
Total 0200 - Water Fund		**$483,676**
0300 - Vehicle Tax Fund		
038	Department of Fleet and Facility Management	$57,700
Total 0300 - Vehicle Tax Fund		**$57,700**
0314 - Sewer Fund		
038	Department of Fleet and Facility Management	$5,175,560
081	Department of Streets and Sanitation	446,202
Total 0314 - Sewer Fund		**$5,621,762**
0346 - Library Fund		
038	Department of Fleet and Facility Management	$30,000
Total 0346 - Library Fund		**$30,000**
0610 - Chicago Midway Airport Fund		
038	Department of Fleet and Facility Management	$35,603
Total 0610 - Chicago Midway Airport Fund		**$35,603**
0740 - Chicago O'Hare Airport Fund		
038	Department of Fleet and Facility Management	$91,200
041	Department of Public Health	90,000
Total 0740 - Chicago O'Hare Airport Fund		**$181,200**
0B21 - Tax Increment Financing Administration Fund		
054	Department of Planning and Development	$125,000
070	Department of Business Affairs and Consumer Protection	375,000
Total 0B21 - Tax Increment Financing Administration Fund		**$500,000**
A - Grant-Federal		
038	Department of Fleet and Facility Management	$57,550
Total A - Grant-Federal		**$57,550**
M - Grant-Multiple Types		
038	Department of Fleet and Facility Management	$7,850
Total M - Grant-Multiple Types		**$7,850**
T - Community Development Block Grant Fund		
038	Department of Fleet and Facility Management	$70,648
Total T - Community Development Block Grant Fund		**$70,648**
U - Federal,State,and County		
057	Chicago Police Department	$319,000
084	Chicago Department of Transportation	1,870,508
Total U - Federal,State,and County		**$2,189,508**

Appendix-A

Anticipated Reimbursements from Other Funds to the Corporate Fund - Continued

V - General Obligation Bonds		
038	Department of Fleet and Facility Management	$1,141,791
084	Chicago Department of Transportation	1,000,000
Total V - General Obligation Bonds		**$2,141,791**
W - Other External Sources		
070	Department of Business Affairs and Consumer Protection	$89,371
081	Department of Streets and Sanitation	550,330
Total W - Other External Sources		**$639,701**
X - Sewer Revenue Bonds		
084	Chicago Department of Transportation	$400,000
Total X - Sewer Revenue Bonds		**$400,000**
Y - Tax Increment Financing		
084	Chicago Department of Transportation	$200,000
Total Y - Tax Increment Financing		**$200,000**
Z - Water Revenue Bonds		
084	Chicago Department of Transportation	$350,000
Total Z - Water Revenue Bonds		**$350,000**

Appendix-B

ANTICIPATED REIMBURSEMENTS FROM OTHER FUNDS TO THE VEHICLE TAX FUND

Fund Summary

Fund	Amount
Internal Transfers	
Special Revenue Funds	
Vehicle Tax Fund	$35,000
Total - Special Revenue Funds	**$35,000**
Enterprise Funds	
Water Fund	$97,919
Sewer Fund	7,321,500
Chicago O'Hare Airport Fund	1,200,000
Total - Enterprise Funds	**$8,619,419**
Total - Internal Transfers	**$8,654,419**
External Reimbursements	
Federal,State,and County	$250,000
General Obligation Bonds	22,616,938
Tax Increment Financing	3,000,000
Total - External Reimbursements	**$25,866,938**
Total for Appendix B	**$34,521,357**

Departmental Summary

Department	Amount
081 - Department of Streets and Sanitation	$8,654,419
084 - Chicago Department of Transportation	25,866,938
Departmental Total	**$34,521,357**

TIF DISTRICTS - SUMMARY OF REVENUE/EXPENSES FOR 2015

TIF Name	Property Tax Revenue	Interest Revenue	Other Revenue (1)	Project Expenditures	Debt Service (2)	Transfers In	Transfers Out	Surplus	Tax Liability Distribution
105th/Vincennes	$648,627	$1,660		$807,700		$353,381			
107th/Halsted									
111th Street/Kedzie Avenue Business District	481,978	571		369,488				26,057	
119th and Halsted	526,116	11,256		765,381				214,822	
119th/I-57	3,068,497	13,450		2,204,708			353,381	68,859	
126th and Torrence	814,747	1,665		932,742					
24th/Michigan	1,284,525	19,178		22,901,623		16,528,924			
26th and King Drive	638,732	1,743		624,876					
35th and Wallace	671,276	13,368		254,357			500,000		
35th/Halsted	4,286,017	73,368		1,235,022		1,500,000			
35th/State	1,926,674	6,845		3,804,360		1,000,000		61,559	
43rd/Cottage Grove	2,248,087	38,372		4,548,411					
47th/Ashland	1,919,124	28,402	137,938	3,053,841	1,722,102	218,318	1,700,000		
47th/Halsted	2,385,013	45,012		1,591,470			218,318		
47th/King	5,553,630	96,010	1,112	7,134,292					
47th/State	1,214,023	26,661		38,527					
49th Street/St. Lawrence Avenue	386,340	7,468		1,698,800					
51st/Archer	383,874	22,439	43,673	564,943	3,459,229	2,708,167			
51st/Lake Park									
53rd Street	3,478,507	8,346		1,189,869					
60th and Western with Amendment	319,691	4,188		10,340				157,076	
63rd/Ashland	683,971	15,894	5,452	682,798		1,700,000		22,491	
63rd/Pulaski	1,433,774	16,082		237,985			1,678,014		
67th/Cicero	212,951	5,372		25,878					
67th/Wentworth									
69th/Ashland	627,015	4,468		191,484					
71st and Stony Island	2,403,826	27,283	300	1,988,786	6,824,250	4,915,021			
73rd/University	118,716	7,742	2,815	535,026				273,700	
79th Street Corridor	538,330	16,696		591,415				868,616	
79th Street/Southwest Highway	1,011,710	22,369		36,138				419,444	
79th/Cicero	520,367	1,536		523,016					
79th/Vincennes	25,916	5,877		3,276					
83rd/Stewart	941,786	1,774		769,358					
87th/Cottage Grove	1,180,344	12,948		590,606			1,687,435		
95th and Western	694,200	10,418	4,742	1,779,316					
Addison Corridor North	1,359,154	5,309		36,519				411,272	
Addison South	1,859,664	30,363		1,492,952				438,855	
Archer Courts	377,249	4,244		110,581				1,078,959	
Archer/Central	370,348	5,406		452,618				158,866	

TIF Districts - Summary of Revenue/Expenses for 2015 - Continued

TIF Name	Property Tax Revenue	Interest Revenue	Other Revenue (1)	Project Expenditures	Debt Service (2)	Transfers In	Transfers Out	Surplus	Tax Liability Distribution
Archer/Western	16,546	1,922		13,243					
Armitage/Pulaski	6,964	3,145		103,104					
Austin Commercial	544,718	9,805		71,939				82,548	
Avalon Park/South Shore	227,181	6,693		139,529			529,330		
Avondale	8,491	2,493		161,173					
Belmont/Central	2,104,462	33,503		348,511			2,049,696		
Belmont/Cicero	779,672	16,261		1,040,379				94,315	
Bronzeville	2,814,891	41,730		742,953			1,000,000		
Bryn Mawr/Broadway	1,713,335	32,596		293,122				382,158	
Calumet Avenue/Cermak Road	8,878,935	45,477		20,915,793					
Calumet River									
Canal/Congress	23,073,689	211,899		6,663,567				2,514,189	
Central West	14,218,506	82,000		13,292,971	763,646				
Chicago Lakeside Development Ph. 1									
Chicago/Central Park	4,601,066	188,494	376,313	17,713,300	11,102,738	7,641,244			
Chicago/Kingsbury	23,490,058	220,566		3,024,534				474,011	
Cicero/Archer	584,443	19,580		29,511				840,737	
Clark Street and Ridge Avenue	1,620,205	18,293		1,806,955				842,403	
Clark/Montrose	2,468,562	23,235		1,230,290				876,635	
Commercial Avenue	888,478	24,866		228,616				2,000,357	
Devon/Sheridan	144,408	12,771		10,463					
Devon/Western	1,648,983	10,528		2,758,403			1,724,652		
Diversey/Narragansett	1,913,763	10,413		2,399,105				75,000	
Division/Homan	904,706	22,517		658,442					
Drexel Boulevard	250,103	687		144,833					
Edgewater/Ashland	223,598	6,387		12,013					
Elston/Armstong Industrial Corridor	225,414	2,491		445,540					
Englewood Mall	156,071	634		150,183					
Englewood Neighborhood	3,751,638	37,023		2,533,132					
Ewing Avenue	198,510	4,541		1,013,325					
Forty-first Street and Dr. Martin Luther King, Jr. Drive	172,110	3,077		68,909					
Foster/California				920,000		920,000			
Fullerton/Milwaukee	5,657,422	36,231	118,732	4,338,248	3,215,706				
Galewood/Armitage Industrial	2,612,361	52,655	133,674	1,460,985	2,746,503	2,300,381			
Goose Island	3,652,209	15,699		715,096	2,167,835				
Greater Southwest Industrial Corridor (East)	579,191	6,143		563,893				126,060	
Greater Southwest Industrial Corridor (West)	107,165	10,863		8,452				952,694	
Harlem Industrial Park Conservation Area	1,120	1,212		2,400					

TIF Districts - Summary of Revenue/Expenses for 2015 - Continued

TIF Name	Property Tax Revenue	Interest Revenue	Other Revenue (1)	Project Expenditures	Debt Service (2)	Transfers In	Transfers Out	Surplus	Tax Liability Distribution
Harrison/Central	6,953	3,149		1,325,590		1,280,000			
Hollywood/Sheridan	11,601	9,125		1,776,054		575,824			
Homan-Arthington	517,159	17,519		141,596					
Humboldt Park Commercial	2,569,930	17,335		861,113				142,204	
Irving Park/Elston	11,923	1,125		5,582					
Irving/Cicero	607,453	3,608		160,794					
Jefferson Park Business District	552,010	13,564		298,180					
Jefferson/Roosevelt	5,903,945	48,123		542,212				3,680,073	
Kennedy/Kimball	2,435	1,071	72,767	4,718					
Kinzie Industrial Corridor	19,207,188	183,448		7,542,169			4,038,819		
LaSalle Central	13,585,366	152,124		14,842,468					
Lake Calumet Area Industrial	1,719,704	7,387		300,173			250,000		
Lakefront	375,615	1,685		251,227					
Lawrence/Broadway	2,774,888	38,553		1,258,267			575,824	1,665,253	
Lawrence/Kedzie	5,470,883	30,255		286,403	3,680,604				
Lawrence/Pulaski	1,009,551	14,807		1,273,329					
Lincoln Avenue	2,628,139	24,744		772,332	2,649,646	748,129			
Lincoln-Belmont-Ashland	936,154	2,294	2,923,376	13,479					
Little Village East	214	1,210		63,654					
Little Village Industrial Corridor	5,978	3,951		149,259					
Madden/Wells	866,888	9,441		534,997					
Madison/Austin Corridor	1,755,505	23,787		1,962,677	4,999,271	3,932,589	640,000		
Michigan/Cermak	253,084	29,492		382,670					
Midway Industrial Corridor	1,127,197	14,810		34,104			1,030,154		
Midwest	12,226,562	186,388		11,515,941	2,730,167		3,277,918		
Montclare	285,664	1,491		163,090				500,000	
Montrose/Clarendon	520,084	1,354		11,185					
Near North	19,050,436	150,982		7,456,388	8,577,809				
North Branch (North)	3,961,822	18,753	1,936	8,494,240					
North Branch (South)	6,393,193	44,025		632,082				5,161,732	
North Pullman	969,921	5,319		4,228,636		750,000			
North-Cicero	1,028,249	7,699		45,011				148,495	
Northwest Industrial Corridor	5,882,378	56,469		1,488,109			3,746,281		
Ogden/Pulaski	61,427	12,652		89,303					
Ohio/Wabash	1,527,696	3,029		1,510,384					
Pershing/King	98	485		3,180					
Peterson/Cicero	479,541	6,921		194,907				38,759	
Peterson/Pulaski	417,658	13,527		237,196					
Pilsen Industrial Corridor	10,513,921	105,178		12,734,943	4,366,934				

TIF Districts - Summary of Revenue/Expenses for 2015 - Continued

TIF Name	Property Tax Revenue	Interest Revenue	Other Revenue (1)	Project Expenditures	Debt Service (2)	Transfers In	Transfers Out	Surplus	Tax Liability Distribution
Portage Park	1,924,500	36,446		577,600					
Pratt/Ridge Industrial Park Conservation Area	111,612	2,028		8,510					
Pulaski Corridor	2,029,110	27,401		3,270,459			761,500		
Randolph/Wells	64,733	1,947		354,298					
Ravenswood Corridor	917,733	14,189	2,978	126,485				139,185	
Read-Dunning	2,298,956	40,695		665,180				603,915	
River South	17,108,874	116,640		8,241,100			16,528,924		
River West	15,055,272	143,073		2,044,100				2,422,891	
Roosevelt/Canal	1,115,368	5,288		1,311,035				500,000	
Roosevelt/Cicero	2,415,316	31,351		513,925			640,000	1,544,336	
Roosevelt/Racine	1,398,258	16,629	12,213	1,384,618				370,502	
Roosevelt/Union	3,770,087	17,245		7,931,268					
Roseland/Michigan	371,956	2,236		44,718					
Sanitary Drainage and Ship Canal	598,516	3,778		37,697					
South Chicago	1,029,776	23,877		158,356				905,266	
South Works Industrial	42,335	3,239		5,974					
Stevenson/Brighton	49,580	8,689		12,167					
Stockyards Annex	927,164	20,861		873,118			1,000,000	350,413	
Stockyards Southeast Quadrant Industrial	1,437,898	18,726		234,430				7,036,015	
Stony Island Avenue Commercial and Burnside Industrial Corridors	2,634,251	18,115		673,295			1,912,840		
Touhy/Western	58,988	5,098	111,646	37,583	2,086,317	1,724,652			
Washington Park	31,130	81		3,245					
Weed/Freemont	680,002	993		412,102					
West Irving Park	693,725	15,173		872,017				94,940	
West Woodlawn	965	2,035		136,679					
Western Avenue North	5,799,099	44,686		5,396,131			1,668,129		
Western Avenue South	5,932,730	48,011		6,726,776				118,097	
Western/Ogden	6,817,143	70,600	5,076	5,465,818				657,440	
Western/Rock Island	357,291	10,284		749,321					
Wilson Yard	5,905,360	33,773		6,759,097					
Woodlawn	2,298,703	33,596		1,263,697			1,285,417		

(1) Other revenue may include proceeds from the issuance of debt, sales tax, liquor tax, land sale proceeds, rental income, or miscellaneous revenue. For more detail and to see the TIF District Annual Reports go to http://www.cityofchicago.org/tif and click on 'District Annual Reports (2015)' under Supporting Information.
(2) Debt service includes $45,980,179 in principal and interest associated with the Modern Schools Across Chicago program.

Schedule B

AMERICAN FEDERATION OF STATE, COUNTY AND MUNICIPAL EMPLOYEES - COUNCIL 31

BASE SALARY PLAN

			Base	Salary	Plan			Intermediate	Rates			Longevity	Rates	
		Step 0A	Step 0B	Step 1	Step 2	Step 3	Step 4	Step 5	Step 6	Step 7	Step 8	Step 9	Step 10	Step 11	Step 12
Clase Grade		Entrance Rate for all employees hired after 10/16/14 First 12 Months	Next 12 Months	Entrance Rate Next 12 Months	Next 12 Months	Next 12 Months	Top Base Rate Next 12 Months	After 1 Year at Top Base Rate & 5 Yrs Continuous Service	After 1 Year at First Intermediate Rate & 8 Yrs Continuous Service	After 1 Year at Second Intermediate Rate & 11 Yrs Continuous Service	After 1 Year at Third Intermediate Rate & 14 Yrs Continuous Service	After 1 Year at Top Intermediate Rate & 17 Yrs Continuous Service	After 1 Year at First Longevity Rate & 20 Yrs Continuous Service	After 1 Year at Second Longevity Rate & 23 Yrs Continuous Service	After 1 Year at Third Longevity Rate & 25 Yrs Continuous Service
1	Annual	22,080	22,764	23,892	24,996	26,196	27,444	29,028	30,420	31,872	34,932	34,932	36,600	38,364	
	Monthly	1,748	1,840	1,897	1,991	2,083	2,183	2,287	2,419	2,535	2,656	2,911	3,050	3,197	
2	Annual	22,008	23,172	23,892	24,996	26,196	27,444	28,728	30,420	31,872	33,384	34,932	36,600	38,364	40,152
	Monthly	1,834	1,931	1,991	2,083	2,183	2,287	2,394	2,535	2,656	2,782	2,911	3,050	3,197	3,346
3	Annual	23,040	24,252	24,996	26,196	27,444	28,728	30,084	31,872	33,384	34,932	36,600	38,364	40,152	42,048
	Monthly	1,920	2,021	2,083	2,183	2,287	2,394	2,507	2,656	2,782	2,911	3,050	3,197	3,346	3,504
4	Annual	25,284	26,616	27,444	28,728	30,084	31,536	33,024	34,932	36,600	38,364	40,152	42,048	44,088	46,152
	Monthly	2,107	2,218	2,287	2,394	2,507	2,628	2,752	2,911	3,050	3,197	3,346	3,504	3,674	3,846
6	Annual	29,064	30,588	31,536	33,024	34,584	36,204	37,980	40,152	42,048	44,088	46,152	48,312	50,628	53,076
	Monthly	2,422	2,549	2,628	2,752	2,882	3,017	3,165	3,346	3,504	3,674	3,846	4,026	4,219	4,423
7	Annual	30,432	32,028	33,024	34,584	36,204	37,980	39,744	42,048	44,088	46,152	48,312	50,628	53,076	55,536
	Monthly	2,536	2,669	2,752	2,882	3,017	3,165	3,312	3,504	3,674	3,846	4,026	4,219	4,423	4,628
8	Annual	31,872	33,552	34,584	36,204	37,980	39,744	41,640	44,088	46,152	48,312	50,628	53,076	55,536	58,248
	Monthly	2,656	2,796	2,882	3,017	3,165	3,312	3,470	3,674	3,846	4,026	4,219	4,423	4,628	4,854
9	Annual	35,004	36,840	37,980	39,744	41,640	43,644	45,696	48,312	50,628	53,076	55,536	58,248	60,972	63,876
	Monthly	2,917	3,070	3,165	3,312	3,470	3,637	3,808	4,026	4,219	4,423	4,628	4,854	5,081	5,323
10	Annual	38,376	40,392	41,640	43,644	45,696	47,844	50,124	53,076	55,536	58,248	60,972	63,876	66,948	70,092
	Monthly	3,198	3,366	3,470	3,637	3,808	3,987	4,177	4,423	4,628	4,854	5,081	5,323	5,579	5,841
11	Annual	42,108	44,328	45,696	47,844	50,124	52,560	54,984	58,248	60,972	63,876	66,948	70,092	73,440	76,932
	Monthly	3,509	3,694	3,808	3,987	4,177	4,380	4,582	4,854	5,081	5,323	5,579	5,841	6,120	6,411
12	Annual	46,188	48,624	50,124	52,560	54,984	57,660	60,384	63,876	66,948	70,092	73,440	76,932	80,568	84,420
	Monthly	3,849	4,052	4,177	4,380	4,582	4,805	5,032	5,323	5,579	5,841	6,120	6,411	6,714	7,035
13	Annual	50,676	53,340	54,984	57,660	60,384	63,228	66,240	70,092	73,440	76,932	80,568	84,420	88,344	92,592
	Monthly	4,223	4,445	4,582	4,805	5,032	5,269	5,520	5,841	6,120	6,411	6,714	7,035	7,362	7,716
14	Annual	55,644	58,572	60,384	63,228	66,240	69,384	72,696	76,932	80,568	84,420	88,344	92,592	97,056	101,592
	Monthly	4,637	4,881	5,032	5,269	5,520	5,782	6,058	6,411	6,714	7,035	7,362	7,716	8,088	8,466
15	Annual	61,032	64,248	66,240	69,384	72,696	76,152	79,740	84,420	88,344	92,592	97,056	101,592	106,452	111,492
	Monthly	5,086	5,354	5,520	5,782	6,058	6,346	6,645	7,035	7,362	7,716	8,088	8,466	8,871	9,291
16	Annual	66,984	70,512	72,696	76,152	79,740	83,580	87,492	92,592	97,056	101,592	106,452	111,492	116,796	122,316
	Monthly	5,582	5,876	6,058	6,346	6,645	6,965	7,291	7,716	8,088	8,466	8,871	9,291	9,733	10,193
17	Annual	73,488	77,352	79,740	83,580	87,492	91,680	96,060	101,592	106,452	111,492	116,796	122,316	128,184	134,172
	Monthly	6,124	6,446	6,645	6,965	7,291	7,640	8,005	8,466	8,871	9,291	9,733	10,193	10,682	11,181

Units: 01, 03, 04, 05, 10

Schedule BX
NON-REPRESENTED EMPLOYEES
BASE SALARY PLAN

		Base Salary		Plan			Intermediate	Rates			Longevity	Rates	
		Step 1	Step 2	Step 3	Step 4	Step 5	Step 6	Step 7	Step 8	Step 9	Step 10	Step 11	Step 12
		Entrance Rate			Top Base Rate	After 1 Year at Top Base Rate & 5 Yrs Continuous Service	After 1 Year at First Intermediate Rate & 8 Yrs Continuous Service	After 1 Year at Second Intermediate Rate & 11 Yrs Continuous Service	After 1 Year at Third Intermediate Rate & 14 Yrs Continuous Service	After 1 Year at Top Intermediate Rate & 17 Yrs Continuous Service	After 1 Year at First Longevity Rate & 20 Yrs Continuous Service	After 1 Year at Second Longevity Rate & 23 Yrs Continuous Service	After 1 Year at Third Longevity Rate & 25 Yrs Continuous Service
Class Grade		First 6 Months	Next 12 Months	Next 12 Months	Next 12 Months								
1	Annual	19,296	20,244	21,180	22,188	23,244	24,600	25,764	27,000	28,284	29,604	31,008	32,496
	Monthly	1,608	1,687	1,765	1,849	1,937	2,050	2,147	2,250	2,357	2,467	2,584	2,708
6	Annual	27,252	28,548	29,892	31,296	32,820	34,704	36,336	38,100	39,876	41,748	43,740	45,864
	Monthly	2,271	2,379	2,491	2,608	2,735	2,892	3,028	3,175	3,323	3,479	3,645	3,822
7	Annual	28,548	29,892	31,296	32,820	34,344	36,336	38,100	39,876	41,748	43,740	45,864	47,988
	Monthly	2,379	2,491	2,608	2,735	2,862	3,028	3,175	3,323	3,479	3,645	3,822	3,999
8	Annual	29,892	32,820	34,344	35,988	38,100	39,876	41,748	43,740	45,864	47,988	50,328	
	Monthly	2,491	2,735	2,862	2,999	3,175	3,323	3,479	3,645	3,822	3,999	4,194	
9	Annual	32,820	34,344	35,988	37,728	39,480	41,748	43,740	45,864	47,988	50,328	52,692	55,188
	Monthly	2,735	2,862	2,999	3,144	3,290	3,479	3,645	3,822	3,999	4,194	4,391	4,599
10	Annual	35,988	37,728	39,480	41,352	43,308	45,864	47,988	50,328	52,692	55,188	57,840	60,564
	Monthly	2,999	3,144	3,290	3,446	3,609	3,822	3,999	4,194	4,391	4,599	4,820	5,047
11	Annual	39,480	41,352	43,308	45,408	47,532	50,328	52,692	55,188	57,840	60,564	63,468	66,480
	Monthly	3,290	3,446	3,609	3,784	3,961	4,194	4,391	4,599	4,820	5,047	5,289	5,540
12	Annual	43,308	45,408	47,532	49,824	52,176	55,188	57,840	60,564	63,468	66,480	68,556	70,620
	Monthly	3,609	3,784	3,961	4,152	4,348	4,599	4,820	5,047	5,289	5,540	5,713	5,885
13	Annual	47,532	49,824	52,176	54,636	57,252	60,564	63,468	66,480	68,556	70,620	73,944	77,484
	Monthly	3,961	4,152	4,348	4,553	4,771	5,047	5,289	5,540	5,713	5,885	6,162	6,457
14	Annual	52,176	54,636	57,252	59,976	62,820	66,480	68,556	70,620	73,944	77,484	81,192	85,008
	Monthly	4,348	4,553	4,771	4,998	5,235	5,540	5,713	5,885	6,162	6,457	6,766	7,084
15	Annual	57,252	59,976	62,820	65,820	68,220	70,620	73,944	77,484	81,192	85,008	89,076	93,300
	Monthly	4,771	4,998	5,235	5,485	5,685	5,885	6,162	6,457	6,766	7,084	7,423	7,775
16	Annual	62,820	65,820	68,220	69,924	73,212	77,484	81,192	85,008	89,076	93,300	97,740	102,348
	Monthly	5,235	5,485	5,685	5,827	6,101	6,457	6,766	7,084	7,423	7,775	8,145	8,529
17	Annual	68,220	69,924	73,212	76,716	80,376	85,008	89,076	93,300	97,740	102,348	107,220	112,284
	Monthly	5,685	5,827	6,101	6,393	6,698	7,084	7,423	7,775	8,145	8,529	8,935	9,357
18	Annual	73,212	76,716	80,376	84,168	88,188	93,300	97,740	102,348	107,220	112,284	117,660	
	Monthly	6,101	6,393	6,698	7,014	7,349	7,775	8,145	8,529	8,935	9,357	9,805	
19	Annual	80,376	84,168	88,188	93,300	97,740	102,348	107,220	112,284	117,660			
	Monthly	6,698	7,014	7,349	7,775	8,145	8,529	8,935	9,357	9,805			
20	Annual	82,512	86,460	90,564	94,860	100,344	105,120	110,088	115,356				
	Monthly	6,876	7,205	7,547	7,905	8,362	8,760	9,174	9,613				
21	Annual	86,460	90,564	94,860	99,348	104,076	110,088	115,356					
	Monthly	7,205	7,547	7,905	8,279	8,673	9,174	9,613					

Units: 00. 10. 20

Schedule D

SALARY SCHEDULE FOR SWORN POLICE PERSONNEL - FRATERNAL ORDER OF POLICE - CHICAGO LODGE NO. 7

Class Grade		Entrance Rate Step 1	Step 2	Step 3	Step 4	Step 5	Step 6	Step 7	Step 8	Step 9	Maximum Rate Step 10	Red Circle Rate Step 11
		First 12 Months	After 12 Months	After 18 Months	After 30 Months	After 42 Months	After 54 Months	After 10 Years Cont Service	After 15 Years Cont Service	After 20 Years Cont Service	After 25 Years Cont Service	30 Years Service Before 1/1/2006
1	Annual	48,078	68,616	72,510	76,266	80,016	84,054	87,006	90,024	93,354	96,060	99,414
	Monthly	4,006.50	5,718	6,042.50	6,355.50	6,668	7,004.50	7,250.50	7,502	7,779.50	8,005	8,284.50
2	Annual	68,616	72,510	76,266	80,016	84,054	88,296	91,338	94,524	98,052	100,980	104,502
	Monthly	5,718	6,042.50	6,355.50	6,668	7,004.50	7,358	7,611.50	7,877	8,171	8,415	8,708.50
2A	Annual	70,980	75,006	78,792	82,614	86,748	91,080	94,122	97,440	100,980	103,932	107,550
	Monthly	5,915	6,250.50	6,566	6,884.50	7,229	7,590	7,843.50	8,120	8,415	8,661	8,962.50
3	Annual	79,254	83,184	87,426	91,866	96,372	101,148	104,502	107,790	111,252	114,846	118,296
	Monthly	6,604.50	6,932	7,285.50	7,655.50	8,031	8,429	8,708.50	8,982.50	9,271	9,570.50	9,858
4	Annual	89,670	94,098	98,736	103,710	108,846	114,372	117,816	121,452	125,130	128,970	132,222
	Monthly	7,472.50	7,841.50	8,228	8,642.50	9,070.50	9,531	9,818	10,121	10,427.50	10,747.50	11,018.50

Units: 91

Schedule E

SALARY SCHEDULE FOR SWORN POLICE PERSONNEL - SERGEANTS, LIEUTENANTS AND CAPTAINS

Class Grade		Entrance Rate Step 1	Step 2	Step 3	Step 4	Step 5	Step 6	Step 7	Step 8	Step 9	Step 10	Maximum Rate Step 11
		First 12 Months	After 12 Months	After 18 Months	After 30 Months	After 42 Months	After 54 Months	After 10 Years Cont Service	After 15 Years Cont Service	After 20 Years Cont Service	After 25 Years Cont Service	After 30 Years Cont Service
3	Annual	76,932	80,748	84,864	89,172	93,546	98,184	101,442	104,628	107,988	111,474	114,828
	Monthly	6,411	6,729	7,072	7,431	7,795.50	8,182	8,453.50	8,719	8,999	9,289.50	9,569
4	Annual	87,042	91,344	95,844	100,668	105,654	111,018	114,366	117,894	121,464	125,190	128,346
	Monthly	7,253.50	7,612	7,987	8,389	8,804.50	9,251.50	9,530.50	9,824.50	10,122	10,432.50	10,695.50
5	Annual	95,844	100,668	105,654	111,018	116,502	122,238	125,736	129,282	132,876	136,170	138,138
	Monthly	7,987	8,389	8,804.50	9,251.50	9,708.50	10,186.50	10,478	10,773.50	11,073	11,347.50	11,511.50

Units: 71, 73, 75

Schedule F
SALARY SCHEDULE FOR UNIFORMED FIRE DEPARTMENT POSITIONS

Class Grade		Entrance Rate Step 1	Step 2	Step 3	Step 4	Step 5	Step 6	Step 7	Step 8	Step 9	Maximum Rate Step 10	Red Circle Rate Step 11
		First 12 Months	After 12 Months	After 18 Months	After 30 Months	After 42 Months	After 54 Months	After 10 Years Cont Service	After 15 Years Cont Service	After 20 Years Cont Service	After 25 Years Cont Service	30 Years Service Before 1/1/2006
1	Annual	56,304	68,616	72,510	76,266	80,016	84,054	87,006	90,024	93,666	97,386	100,782
	Monthly	4,692	5,718	6,042.50	6,355.50	6,668	7,004.50	7,250.50	7,502	7,805.50	8,115.50	8,398.50
1B	Annual	59,730	72,798	76,914	80,868	84,870	89,148	92,274	95,484	99,324	103,272	106,908
	Monthly	4,977.50	6,066.50	6,409.50	6,739	7,072.50	7,429	7,689.50	7,957	8,277	8,606	8,909
2	Annual	70,872	74,502	78,738	82,812	86,892	91,272	94,476	97,746	101,688	105,750	109,452
	Monthly	5,906	6,208.50	6,561.50	6,901	7,241	7,606	7,873	8,145.50	8,474	8,812.50	9,121
3	Annual	69,612	73,542	77,256	81,006	85,068	89,268	92,298	95,472	98,994	101,934	105,492
	Monthly	5,801	6,128.50	6,438	6,750.50	7,089	7,439	7,691.50	7,956	8,249.50	8,494.50	8,791
3A	Annual	70,980	75,006	78,792	82,614	86,748	91,080	94,122	97,440	100,980	103,932	107,550
	Monthly	5,915	6,250.50	6,566	6,884.50	7,229	7,590	7,843.50	8,120	8,415	8,661	8,962.50
3AB	Annual	75,276	79,536	83,556	87,600	92,010	96,594	99,846	103,350	107,106	110,214	114,072
	Monthly	6,273	6,628	6,963	7,300	7,667.50	8,049.50	8,320.50	8,612.50	8,925.50	9,184.50	9,506
3AP	Annual	77,058	81,438	85,542	89,718	94,200	98,904	102,228	105,804	109,656	112,854	116,802
	Monthly	6,421.50	6,786.50	7,128.50	7,476.50	7,850	8,242	8,519	8,817	9,138	9,404.50	9,733.50
3B	Annual	73,836	77,988	81,912	85,926	90,228	94,674	97,890	101,262	104,994	108,102	111,888
	Monthly	6,153	6,499	6,826	7,160.50	7,519	7,889.50	8,157.50	8,438.50	8,749.50	9,008.50	9,324
3P	Annual	75,606	79,854	83,874	87,972	92,364	96,930	100,224	103,680	107,484	110,694	114,564
	Monthly	6,300.50	6,654.50	6,989.50	7,331	7,697	8,077.50	8,352	8,640	8,957	9,224.50	9,547
4	Annual	79,254	83,184	87,426	91,866	96,372	101,148	104,502	107,790	111,252	114,846	118,296
	Monthly	6,604.50	6,932	7,285.50	7,655.50	8,031	8,429	8,708.50	8,982.50	9,271	9,570.50	9,858
4B	Annual	84,066	88,224	92,724	97,416	102,228	107,280	110,844	114,324	117,996	121,818	125,460
	Monthly	7,005.50	7,352	7,727	8,118	8,519	8,940	9,237	9,527	9,833	10,151.50	10,455
4P	Annual	86,076	90,330	94,926	99,738	104,658	109,842	113,484	117,030	120,804	124,728	128,454
	Monthly	7,173	7,527.50	7,910.50	8,311.50	8,721.50	9,153.50	9,457	9,752.50	10,067	10,394	10,704.50
5	Annual	89,670	94,098	98,736	103,710	108,846	114,372	117,816	121,452	125,130	128,970	132,222
	Monthly	7,472.50	7,841.50	8,228	8,642.50	9,070.50	9,531	9,818	10,121	10,427.50	10,747.50	11,018.50
5B	Annual	95,094	99,804	104,718	110,010	115,464	121,308	124,968	128,826	132,732	136,794	140,226
	Monthly	7,924.50	8,317	8,726.50	9,167.50	9,622	10,109	10,414	10,735.50	11,061	11,399.50	11,685.50
5P	Annual	97,380	102,204	107,226	112,620	118,194	124,206	127,944	131,886	135,888	140,040	143,574
	Monthly	8,115	8,517	8,935.50	9,385	9,849.50	10,350.50	10,662	10,990.50	11,324	11,670	11,964.50
6	Annual	98,736	103,710	108,846	114,372	120,018	125,928	129,534	133,188	136,890	140,970	143,814
	Monthly	8,228	8,642.50	9,070.50	9,531	10,001.50	10,494	10,794.50	11,099	11,407.50	11,747.50	11,984.50
6B	Annual	104,718	110,010	115,464	121,308	127,308	133,554	137,382	141,270	145,194	149,502	152,526
	Monthly	8,726.50	9,167.50	9,622	10,109	10,609	11,129.50	11,448.50	11,772.50	12,099.50	12,458.50	12,710.50
6P	Annual	107,226	112,620	118,194	124,206	130,338	136,752	140,658	144,648	148,650	153,078	156,162

Schedule F

Salary Schedule for Uniformed Fire Department Positions - Continued

Class Grade		Entrance Rate Step 1	Step 2	Step 3	Step 4	Step 5	Step 6	Step 7	Step 8	Step 9	Maximum Rate Step 10	Red Circle Rate Step 11
		First 12 Months	After 12 Months	After 18 Months	After 30 Months	After 42 Months	After 54 Months	After 10 Years Cont Service	After 15 Years Cont Service	After 20 Years Cont Service	After 25 Years Cont Service	30 Years Service Before 1/1/2006
	Monthly	8,935.50	9,385	9,849.50	10,350.50	10,861.50	11,396	11,721.50	12,054	12,387.50	12,756.50	13,013.50
7	Annual	111,900	117,276	123,084	128,994	135,396	141,858	148,914				
	Monthly	9,325	9,773	10,257	10,749.50	11,283	11,821.50	12,409.50				
7A	Annual	114,006	119,460	125,418	131,430	137,946	144,588	151,764				
	Monthly	9,500.50	9,955	10,451.50	10,952.50	11,495.50	12,049	12,647				

Units: 80, 87, 89

Schedule G

AMERICAN FEDERATION OF STATE, COUNTY AND MUNICIPAL EMPLOYEES - COUNCIL 31

TECHNICAL SERVICE SALARY PLAN

Class Grade		Entrance Rate for all employees hired after 10/16/14 Next 12 Months	Next 12 Months	Entrance Rate First 6 Months	Next 12 Months	Next 12 Months	Next 12 Months	Next 12 Months	Next 12 Months	Next 12 Months	Maximum Rate
1	Annual	37,092	39,048	40,260	42,264	44,256	46,476	48,948	51,276	53,940	57,096
	Monthly	3,091	3,254	3,355	3,522	3,688	3,873	4,079	4,273	4,495	4,758
2	Annual	40,776	42,924	44,256	46,476	48,948	51,276	53,940	56,532	59,436	63,024
	Monthly	3,398	3,577	3,688	3,873	4,079	4,273	4,495	4,711	4,953	5,252
3	Annual	45,108	47,484	48,948	51,276	53,940	56,532	59,436	62,364	65,448	69,492
	Monthly	3,759	3,957	4,079	4,273	4,495	4,711	4,953	5,197	5,454	5,791
4	Annual	49,704	52,320	53,940	56,532	59,436	62,364	65,448	68,796	72,264	76,548
	Monthly	4,142	4,360	4,495	4,711	4,953	5,197	5,454	5,733	6,022	6,379
5	Annual	54,768	57,648	59,436	62,364	65,448	65,936	68,796	72,264	75,792	79,692
	Monthly	31.70	4,564	4,804	4,953	5,197	5,454	5,733	6,022	6,316	6,641
6	Annual	60,312	63,480	65,448	68,796	72,264	75,792	79,692	83,688	87,492	92,388
	Monthly	5,026	5,290	5,454	5,733	6,022	6,316	6,641	6,974	7,291	7,699
7	Annual	66,588	70,092	72,264	75,792	79,692	83,688	87,492	91,464	95,580	100,776
	Monthly	5,549	5,841	6,022	6,316	6,641	6,974	7,291	7,622	7,965	8,398
8	Annual	73,440	77,304	79,692	83,688	87,492	91,464	95,580	99,768	104,328	110,064
	Monthly	6,120	6,442	6,641	6,974	7,291	7,622	7,965	8,314	8,694	9,172
9	Annual	80,616	84,864	87,492	91,464	95,580	99,768	104,328	108,972	113,868	120,312
	Monthly	6,718	7,072	7,291	7,622	7,965	8,314	8,694	9,081	9,489	10,026
10	Annual	88,080	92,712	95,580	99,768	104,328	108,972	113,868	119,124	124,428	128,136
	Monthly	7,340	7,726	7,965	8,314	8,694	9,081	9,489	9,927	10,369	10,678

Units: 01, 03, 04, 05, 10, 20

Schedule GY

NON-REPRESENTED EMPLOYEES

TECHNICAL SERVICE SALARY PLAN

Class Grade		Entrance Rate First 6 Months	Next 12 Months	Next 12 Months	Next 12 Months	Next 12 Months	Next 12 Months	Next 12 Months	Maximum Rate
3	Annual	42,300	44,304	46,596	48,852	51,360	53,904	56,568	60,060
	Monthly	3,525	3,692	3,883	4,071	4,280	4,492	4,714	5,005
4	Annual	46,596	48,852	51,360	53,904	56,568	59,448	62,448	66,144
	Monthly	3,883	4,071	4,280	4,492	4,714	4,954	5,204	5,512
5	Annual	51,360	53,904	56,568	59,448	62,448	65,496	68,100	70,716
	Monthly	4,280	4,492	4,714	4,954	5,204	5,458	5,675	5,893
6	Annual	56,568	59,448	62,448	65,496	68,100	70,020	73,212	77,304
	Monthly	4,714	4,954	5,204	5,458	5,675	5,835	6,101	6,442
7	Annual	62,448	65,496	68,100	70,020	73,212	76,536	79,968	84,324
	Monthly	5,204	5,458	5,675	5,835	6,101	6,378	6,664	7,027
8	Annual	68,100	70,020	73,212	76,536	79,968	83,484	87,312	92,088
	Monthly	5,675	5,835	6,101	6,378	6,664	6,957	7,276	7,674
9	Annual	73,212	76,536	79,968	83,484	87,312	91,188	95,292	100,692
	Monthly	6,101	6,378	6,664	6,957	7,276	7,599	7,941	8,391
10	Annual	79,968	83,484	87,312	91,188	95,292	99,672	104,124	107,184
	Monthly	6,664	6,957	7,276	7,599	7,941	8,306	8,677	8,932
11	Annual	87,312	91,188	95,292	99,672	104,124	106,116	110,904	115,932
	Monthly	7,276	7,599	7,941	8,306	8,677	8,843	9,242	9,661
12	Annual	95,292	99,672	104,124	107,736	111,504	115,428	118,932	123,732
	Monthly	7,941	8,306	8,677	8,978	9,292	9,619	9,911	10,311

Units: 00, 10, 20

Schedule I
PUBLIC SAFETY EMPLOYEES UNION - UNIT II

		Base Salary Plan				Intermediate Rates				Longevity Rates			
		Step 1	Step 2	Step 3	Step 4	Step 5	Step 6	Step 7	Step 8	Step 9	Step 10	Step 11	Step 12
Class Grade		Entrance Rate First 6 Months	Next 12 Months	Next 12 Months	Top Base Rate Next 12 Months	After 1 Year at Top Base Rate & 5 Yrs Continuous Service	After 1 Year at First Intermediate Rate & 8 Yrs Continuous Service	After 1 Year at Second Intermediate Rate & 11 Yrs Continuous Service	After 1 Year at Third Intermediate Rate & 14 Yrs Continuous Service	After 1 Year at Top Intermediate Rate & 17 Yrs Continuous Service	After 1 Year at First Longevity Rate & 20 Yrs Continuous Service	After 1 Year at Second Longevity Rate & 23 Yrs Continuous Service	After 1 Year at Third Longevity Rate & 25 Yrs Continuous Service
10	Annual	35,328	37,020	38,748	40,596	45,132	47,316	49,512	51,924	54,360	56,928	59,652	62,496
	Monthly	2,944	3,085	3,229	3,383	3,761	3,943	4,126	4,327	4,530	4,744	4,971	5,208
11	Annual	38,748	40,596	42,516	44,568	49,512	51,924	54,360	56,928	59,652	62,496	65,472	68,568
	Monthly	3,229	3,383	3,543	3,714	4,126	4,327	4,530	4,744	4,971	5,208	5,456	5,714
12	Annual	42,516	44,568	46,656	48,924	54,360	56,928	59,652	62,496	65,472	68,568	71,820	75,240
	Monthly	3,543	3,714	3,888	4,077	4,530	4,744	4,971	5,208	5,456	5,714	5,985	6,270
13	Annual	46,656	48,924	51,216	53,628	59,652	62,496	65,472	68,568	71,820	75,240	78,768	82,560
	Monthly	3,888	4,077	4,268	4,469	4,971	5,208	5,456	5,714	5,985	6,270	6,564	6,880
14	Annual	51,216	53,628	56,208	58,860	65,472	68,568	71,820	75,240	78,768	82,560	86,496	90,576
	Monthly	4,268	4,469	4,684	4,905	5,456	5,714	5,985	6,270	6,564	6,880	7,208	7,548

Units: 02

Schedule J
PLUMBERS LOCAL 130

		Base Salary Plan				Intermediate Rates				Longevity Rates			
		Step 1	Step 2	Step 3	Step 4	Step 5	Step 6	Step 7	Step 8	Step 9	Step 10	Step 11	Step 12
Class Grade		Entrance Rate First 6 Months	Next 12 Months	Next 12 Months	Top Base Rate Next 12 Months	After 1 Year at Top Base Rate & 5 Yrs Continuous Service	After 1 Year at First Intermediate Rate & 8 Yrs Continuous Service	After 1 Year at Second Intermediate Rate & 11 Yrs Continuous Service	After 1 Year at Third Intermediate Rate & 14 Yrs Continuous Service	After 1 Year at Top Intermediate Rate & 17 Yrs Continuous Service	After 1 Year at First Longevity Rate & 20 Yrs Continuous Service	After 1 Year at Second Longevity Rate & 23 Yrs Continuous Service	After 1 Year at Third Longevity Rate & 25 Yrs Continuous Service
13	Annual	54,972	57,636	60,372	63,180	66,216	70,056	73,416	76,896	80,532	84,384	88,308	92,556
	Monthly	4,581	4,803	5,031	5,265	5,518	5,838	6,118	6,408	6,711	7,032	7,359	7,713
15	Annual	66,216	69,372	72,660	76,128	79,704	84,384	88,308	92,556	96,984	101,544	106,416	111,456
	Monthly	5,518	5,781	6,055	6,344	6,642	7,032	7,359	7,713	8,082	8,462	8,868	9,288
17	Annual	79,704	83,544	87,456	91,644	96,036	101,544	106,416	111,456	116,736	122,280	128,088	134,160
	Monthly	6,642	6,962	7,288	7,637	8,003	8,462	8,868	9,288	9,728	10,190	10,674	11,180

Units: 16

Schedule M

AMERICAN FEDERATION OF STATE, COUNTY AND MUNICIPAL EMPLOYEES - COUNCIL 31

SCHEDULE FOR PHYSICIANS AND DENTISTS

Base Compensation Schedule

I. Base Pay - Dentists: $56.25 per hour

II. Base Pay - General Practitioners and Medical Specialists: $68.87 per hour

Medical Specialists:

3 Years Residency - $5.17

4 Years Residency - $7.72

Supplementary Compensation Schedule

III. Board Certified-Physician Specialists: $2.54 per hour

IV. Supervisory Responsibility: Allocation to level A, B, or C shown below will depend upon such factors as the scope of the medical program, the number of medical staff supervised, the number of patients served and the intensity of the program treatment. Such additional compensation will be added to the appropriate base pay step shown above. Before an employee may receive such additional compensation the Department Head shall recommend the action and such recommendation shall be approved by the Department of Human Resources (DHR) and the Office of Budget and Management (OBM).

Level A	Level B	Level C
$3.96 per hour	$5.17 per hour	$7.72 per hour
Positions involving the continuing direct supervision of physicians and dentists.	Positions involving medical program direction at the Chicago Alcoholic Treatment Center, or supervision of physicians or dentists at several treatment sites.	Positions involving citywide dental program direction, medical program direction in a city comprehensive health service center, or citywide medical program direction in the areas of Pediatrics, Communicable Diseases, Emergency Medical Services, Obstetrics or Occupational Health.

Units: 04

Schedule MX

NON-REPRESENTED EMPLOYEES

SCHEDULE FOR PHYSICIANS AND DENTISTS

Base Compensation Schedule

I. Base Pay - Dentists: $46.14 per hour

II. Base Pay - General Practitioners and Medical Specialists: $56.51 per hour

Medical Specialists:

3 Years Residency - $4.24

* 4 Years Residency - $6.34

Supplementary Compensation Schedule

III. Board Certified-Physician Specialists: $2.10 per hour

IV. Supervisory Responsibility: Allocation to level A, B, or C shown below will depend upon such factors as the scope of the medical program, the number of medical staff supervised, the number of patients served and the intensity of the program treatment. Such additional compensation will be added to the appropriate base pay step shown above. Before an employee may receive such additional compensation the Department Head shall recommend the action and such recommendation shall be approved by the Department of Human Resources (DHR) and the Office of Budget and Management (OBM).

Level A	Level B	Level C
$3.24 per hour	$4.24 per hour	$6.34 per hour
Positions involving the continuing direct supervision of physicians and dentists.	Positions involving medical program direction at the Chicago Alcoholic Treatment Center, or supervision of physicians or dentists at several treatment sites.	Positions involving citywide dental program direction, medical program direction in a city comprehensive health service center, or citywide medical program direction in the areas of Pediatrics, Communicable Diseases, Emergency Medical Services, Obstetrics or Occupational Health.

* A fellowship of one or more years involving training in a highly specialized field can substitute for a fourth year of residency.

Units: 00, 09

Schedule O

TEAMSTERS LOCAL #700

SALARY SCHDULE FOR SHIFT SUPERVISOR OF SECURITY COMMUNICATIONS CENTER

		Base Salary Plan				Intermediate Rates				Longevity Rates			
		Step 1	Step 2	Step 3	Step 4	Step 5	Step 6	Step 7	Step 8	Step 9	Step 10	Step 11	Step 12
Class Grade		Entrance Rate First 6 Months	Next 12 Months	Next 12 Months	Top Base Rate Next 12 Months	After 1 Year at Top Base Rate & 5 Yrs Continuous Service	After 1 Year at First Intermediate Rate & 8 Yrs Continuous Service	After 1 Year at Second Intermediate Rate & 11 Yrs Continuous Service	After 1 Year at Third Intermediate Rate & 14 Yrs Continuous Service	After 1 Year at Top Intermediate Rate & 17 Yrs Continuous Service	After 1 Year at First Longevity Rate & 20 Yrs Continuous Service	After 1 Year at Second Longevity Rate & 23 Yrs Continuous Service	After 1 Year at Third Longevity Rate & 25 Yrs Continuous Service
15	Annual	58,416	61,212	64,104	67,140	68,088	72,060	75,456	79,068	82,848	86,748	90,900	95,220
	Monthly	4,868	5,101	5,342	5,595	5,674	6,005	6,288	6,589	6,904	7,229	7,575	7,935

Units: 59

Schedule Q

INTERNATIONAL BROTHERHOOD OF ELECTRICAL WORKERS LOCAL #9

SALARY SCHEDULE FOR FIRE COMMUNICATIONS OPERATORS

Class Grade		Step 1 Entrance Rate	Step 2 Next 12 Months	Step 3 Next 12 Months
1	Annual	51,264	64,992	68,328
	Monthly	4,272	5,416	5,694
2	Annual	81,336	95,712	
	Monthly	6,778	7,976	

Units: 29

Schedule P
TEAMSTERS LOCAL 726

		Base Salary Plan					Intermediate Rates			Longevity Rates			
		Step 1	Step 2	Step 3	Step 4	Step 5	Step 6	Step 7	Step 8	Step 9	Step 10	Step 11	Step 12
Class Grade		Entrance Rate First 6 Months	Next 12 Months	Next 12 Months	Top Base Rate Next 12 Months	After 1 Year at Top Base Rate & 5 Yrs Continuous Service	After 1 Year at First Intermediate Rate & 8 Yrs Continuous Service	After 1 Year at Second Intermediate Rate & 11 Yrs Continuous Service	After 1 Year at Third Intermediate Rate & 14 Yrs Continuous Service	After 1 Year at Top Intermediate Rate & 17 Yrs Continuous Service	After 1 Year at First Longevity Rate & 20 Yrs Continuous Service	After 1 Year at Second Longevity Rate & 23 Yrs Continuous Service	After 1 Year at Third Longevity Rate & 25 Yrs Continuous Service
12	Annual	50,100	52,536	54,972	57,636	60,372	63,828	66,900	70,056	73,416	76,896	80,532	84,384
	Monthly	4,175	4,378	4,581	4,803	5,031	5,319	5,575	5,838	6,118	6,408	6,711	7,032
14	Annual	60,372	63,180	66,216	69,372	72,660	76,896	80,532	84,384	88,308	92,556	96,984	101,544
	Monthly	5,031	5,265	5,518	5,781	6,055	6,408	6,711	7,032	7,359	7,713	8,082	8,462
17	Annual	79,704	83,544	87,456	91,644	96,036	101,544	106,416	111,456	116,736	122,280	128,088	134,160
	Monthly	6,642	6,962	7,288	7,637	8,003	8,462	8,868	9,288	9,728	10,190	10,674	11,180

Units: 08

Schedule R
MACHINISTS LODGE 126

		Base Salary Plan				Intermediate Rates				Longevity Rates			
		Step 1	Step 2	Step 3	Step 4	Step 5	Step 6	Step 7	Step 8	Step 9	Step 10	Step 11	Step 12
Class Grade		Entrance Rate First 6 Months	Next 12 Months	Next 12 Months	Top Base Rate Next 12 Months	After 1 Year at Top Base Rate & 5 Yrs Continuous Service	After 1 Year at First Intermediate Rate & 8 Yrs Continuous Service	After 1 Year at Second Intermediate Rate & 11 Yrs Continuous Service	After 1 Year at Third Intermediate Rate & 14 Yrs Continuous Service	After 1 Year at Top Intermediate Rate & 17 Yrs Continuous Service	After 1 Year at First Longevity Rate & 20 Yrs Continuous Service	After 1 Year at Second Longevity Rate & 23 Yrs Continuous Service	After 1 Year at Third Longevity Rate & 25 Yrs Continuous Service
11	Annual	45,672	47,832	50,100	52,536	54,972	58,224	60,972	63,828	66,900	70,056	73,416	76,896
	Monthly	3,806	3,986	4,175	4,378	4,581	4,852	5,081	5,319	5,575	5,838	6,118	6,408
12	Annual	50,100	52,536	54,972	57,636	60,372	63,828	66,900	70,056	73,416	76,896	80,532	84,384
	Monthly	4,175	4,378	4,581	4,803	5,031	5,319	5,575	5,838	6,118	6,408	6,711	7,032
13	Annual	54,972	57,636	60,372	63,180	66,216	70,056	73,416	76,896	80,532	84,384	88,308	92,556
	Monthly	4,581	4,803	5,031	5,265	5,518	5,838	6,118	6,408	6,711	7,032	7,359	7,713
14	Annual	60,372	63,180	66,216	69,372	72,660	76,896	80,532	84,384	88,308	92,556	96,984	101,544
	Monthly	5,031	5,265	5,518	5,781	6,055	6,408	6,711	7,032	7,359	7,713	8,082	8,462
15	Annual	66,216	69,372	72,660	76,128	79,704	84,384	88,308	92,556	96,984	101,544	106,416	111,456
	Monthly	5,518	5,781	6,055	6,344	6,642	7,032	7,359	7,713	8,082	8,462	8,868	9,288

Units: 36

Schedule S
SALARY SCHEDULE FOR REGISTERED NURSES

Class Grade		Entrance Rate Step 1	Step 2	Step 3	Step 4	Step 5	Step 6	Step 7	Step 8	Step 9	Maximum Rate Step 10
		First 6 Months	Next 12 Months	Next 12 Months	Next 12 Months	Next 12 Months	1 Yr at Step 5 & 5 Yr Cont Service	1 Yr at Step 6 & 7 Yr Cont Service	1 Yr at Step 7 & 10 Yr Cont Service	1 Yr at Step 8 & 15 Yr Cont Service	1 Yr at Step 9 & 20 Yr Cont Service
4	Annual	62,076	65,088	68,376	71,844	76,284	80,040	84,012	88,296	92,736	97,320
	Monthly	5,173	5,424	5,698	5,987	6,357	6,670	7,001	7,358	7,728	8,110
5	Annual	68,376	71,844	75,552	79,272	84,012	88,296	92,736	97,320	102,216	107,340
	Monthly	5,698	5,987	6,296	6,606	7,001	7,358	7,728	8,110	8,518	8,945
8	Annual	83,196	87,432	91,836	96,384	101,208	107,340	112,740	118,428	124,368	130,596
	Monthly	6,933	7,286	7,653	8,032	8,434	8,945	9,395	9,869	10,364	10,883

Units: 37

Schedule SY

NON-REPRESENTED EMPLOYEES

SALARY SCHEDULE FOR REGISTERED NURSES

Class Grade		Entrance Rate Step 1	Step 2	Step 3	Step 4	Step 5	Step 6	Step 7	Step 8	Step 9	Maximum Rate Step 10
		First 6 Months	Next 12 Months	Next 12 Months	Next 12 Months	Next 12 Months	1 Yr at Step 5 & 5 Yr Cont Service	1 Yr at Step 6 & 7 Yr Cont Service	1 Yr at Step 7 & 10 Yr Cont Service	1 Yr at Step 8 & 15 Yr Cont Service	1 Yr at Step 9 & 20 Yr Cont Service
6	Annual	61,488	63,228	66,348	69,624	73,188	77,640	81,492	89,904	94,404	99,156
	Monthly	5,124	5,269	5,529	5,802	6,099	6,470	6,791	7,492	7,867	8,263
7	Annual	66,348	69,624	73,188	76,884	80,688	85,572	89,856	94,380	99,156	104,112
	Monthly	5,529	5,802	6,099	6,407	6,724	7,131	7,488	7,865	8,263	8,676

Units: 30

Schedule SZ

TEAMSTERS LOCAL 743

SALARY SCHEDULE FOR REGISTERED NURSES

Class Grade		Entrance Rate Step 1	Step 2	Step 3	Step 4	Step 5	Step 6	Step 7	Step 8	Step 9	Maximum Rate Step 10
		First 6 Months	Next 12 Months	Next 12 Months	Next 12 Months	Next 12 Months	1 Yr at Step 5 & 5 Yr Cont Service	1 Yr at Step 6 & 7 Yr Cont Service	1 Yr at Step 7 & 10 Yr Cont Service	1 Yr at Step 8 & 15 Yr Cont Service	1 Yr at Step 9 & 20 Yr Cont Service
6	Annual	65,700	68,952	72,480	76,884	80,700	84,744	88,980	93,468	98,196	102,816
	Monthly	5,475	5,746	6,040	6,407	6,725	7,062	7,415	7,789	8,183	8,568
7	Annual	68,268	71,760	75,384	79,116	83,904	88,116	92,544	97,224	102,084	107,280
	Monthly	5,689	5,980	6,282	6,593	6,992	7,343	7,712	8,102	8,507	8,940

Units: 56

Schedule T
CARPENTERS LOCAL 13 - INSPECTORS

		Base Salary Plan				Intermediate Rates				Longevity Rates			
		Step 1	Step 2	Step 3	Step 4	Step 5	Step 6	Step 7	Step 8	Step 9	Step 10	Step 11	Step 12
Class Grade		Entrance Rate First 6 Months	Next 12 Months	Next 12 Months	Top Base Rate Next 12 Months	After 1 Year at Top Base Rate & 5 Yrs Continuous Service	After 1 Year at First Intermediate Rate & 8 Yrs Continuous Service	After 1 Year at Second Intermediate Rate & 11 Yrs Continuous Service	After 1 Year at Third Intermediate Rate & 14 Yrs Continuous Service	After 1 Year at Top Intermediate Rate & 17 Yrs Continuous Service	After 1 Year at First Longevity Rate & 20 Yrs Continuous Service	After 1 Year at Second Longevity Rate & 23 Yrs Continuous Service	After 1 Year at Third Longevity Rate & 25 Yrs Continuous Service
16	Annual	72,660	76,128	79,704	83,544	87,456	92,556	96,984	101,544	106,416	111,456	116,736	122,280
	Monthly	6,055	6,344	6,642	6,962	7,288	7,713	8,082	8,462	8,868	9,288	9,728	10,190
17	Annual	79,704	83,544	87,456	91,644	96,036	101,544	106,416	111,456	116,736	122,280	128,088	134,160
	Monthly	6,642	6,962	7,288	7,637	8,003	8,462	8,868	9,288	9,728	10,190	10,674	11,180

Units: 44

Schedule U
LABORERS LOCAL 1092

		Base Salary Plan				Intermediate Rates				Longevity Rates			
		Step 1	Step 2	Step 3	Step 4	Step 5	Step 6	Step 7	Step 8	Step 9	Step 10	Step 11	Step 12
Class Grade		Entrance Rate First 6 Months	Next 12 Months	Next 12 Months	Top Base Rate Next 12 Months	After 1 Year at Top Base Rate & 5 Yrs Continuous Service	After 1 Year at First Intermediate Rate & 8 Yrs Continuous Service	After 1 Year at Second Intermediate Rate & 11 Yrs Continuous Service	After 1 Year at Third Intermediate Rate & 14 Yrs Continuous Service	After 1 Year at Top Intermediate Rate & 17 Yrs Continuous Service	After 1 Year at First Longevity Rate & 20 Yrs Continuous Service	After 1 Year at Second Longevity Rate & 23 Yrs Continuous Service	After 1 Year at Third Longevity Rate & 25 Yrs Continuous Service
5	Annual	28,704	30,060	31,536	33,024	34,548	36,576	38,340	40,140	42,024	44,076	46,128	48,288
	Monthly	2,392	2,505	2,628	2,752	2,879	3,048	3,195	3,345	3,502	3,673	3,844	4,024
6	Annual	31,536	33,024	34,548	36,204	37,956	40,140	42,024	44,076	46,128	48,288	50,592	53,052
	Monthly	2,628	2,752	2,879	3,017	3,163	3,345	3,502	3,673	3,844	4,024	4,216	4,421
7	Annual	33,024	34,560	36,204	37,956	39,720	42,024	44,076	46,128	48,288	50,592	53,052	55,512
	Monthly	2,752	2,880	3,017	3,163	3,310	3,502	3,673	3,844	4,024	4,216	4,421	4,626
8	Annual	34,548	36,204	37,956	39,720	41,628	44,076	46,128	48,288	50,592	53,052	55,512	58,224
	Monthly	2,879	3,017	3,163	3,310	3,469	3,673	3,844	4,024	4,216	4,421	4,626	4,852
9	Annual	37,956	39,720	41,628	43,632	45,672	48,288	50,592	53,052	55,512	58,224	60,960	63,840
	Monthly	3,163	3,310	3,469	3,636	3,806	4,024	4,216	4,421	4,626	4,852	5,080	5,320
10	Annual	41,628	43,632	45,672	47,832	50,100	53,052	55,512	58,224	60,960	63,840	66,912	70,068
	Monthly	3,469	3,636	3,806	3,986	4,175	4,421	4,626	4,852	5,080	5,320	5,576	5,839
13	Annual	54,972	57,648	60,360	63,180	66,216	70,068	73,416	76,896	80,532	84,384	88,320	92,568
	Monthly	4,581	4,804	5,030	5,265	5,518	5,839	6,118	6,408	6,711	7,032	7,360	7,714
14	Annual	60,372	63,180	66,216	69,384	72,660	76,896	80,532	84,384	88,320	92,568	96,996	101,544
	Monthly	5,031	5,265	5,518	5,782	6,055	6,408	6,711	7,032	7,360	7,714	8,083	8,462

Units: 53

Schedule V
LABORERS LOCAL 1001

		Base Salary Plan				Intermediate Rates				Longevity Rates			
		Step 1	Step 2	Step 3	Step 4	Step 5	Step 6	Step 7	Step 8	Step 9	Step 10	Step 11	Step 12
Class Grade		Entrance Rate First 6 Months	Next 12 Months	Next 12 Months	Top Base Rate Next 12 Months	After 1 Year at Top Base Rate & 5 Yrs Continuous Service	After 1 Year at First Intermediate Rate & 8 Yrs Continuous Service	After 1 Year at Second Intermediate Rate & 11 Yrs Continuous Service	After 1 Year at Third Intermediate Rate & 14 Yrs Continuous Service	After 1 Year at Top Intermediate Rate & 17 Yrs Continuous Service	After 1 Year at First Longevity Rate & 20 Yrs Continuous Service	After 1 Year at Second Longevity Rate & 23 Yrs Continuous Service	After 1 Year at Third Longevity Rate & 25 Yrs Continuous Service
8	Annual	34,548	36,204	37,956	39,720	41,628	44,076	46,128	48,288	50,592	53,052	55,512	58,224
	Monthly	2,879	3,017	3,163	3,310	3,469	3,673	3,844	4,024	4,216	4,421	4,626	4,852
9	Annual	37,956	39,720	41,628	43,632	45,672	48,288	50,592	53,052	55,512	58,224	60,972	63,828
	Monthly	3,163	3,310	3,469	3,636	3,806	4,024	4,216	4,421	4,626	4,852	5,081	5,319
10	Annual	41,628	43,632	45,672	47,832	50,100	53,052	55,512	58,224	60,972	63,828	66,900	70,056
	Monthly	3,469	3,636	3,806	3,986	4,175	4,421	4,626	4,852	5,081	5,319	5,575	5,838
11	Annual	45,672	47,832	50,100	52,536	54,972	58,224	60,972	63,828	66,900	70,056	73,416	76,896
	Monthly	3,806	3,986	4,175	4,378	4,581	4,852	5,081	5,319	5,575	5,838	6,118	6,408
12	Annual	50,100	52,536	54,972	57,636	60,372	63,828	66,900	70,056	73,416	76,896	80,532	84,384
	Monthly	4,175	4,378	4,581	4,803	5,031	5,319	5,575	5,838	6,118	6,408	6,711	7,032
13	Annual	54,972	57,636	60,372	63,180	66,216	70,056	73,416	76,896	80,532	84,384	88,308	92,556
	Monthly	4,581	4,803	5,031	5,265	5,518	5,838	6,118	6,408	6,711	7,032	7,359	7,713
14	Annual	60,372	63,180	66,216	69,372	72,660	76,896	80,532	84,384	88,308	92,556	96,984	101,544
	Monthly	5,031	5,265	5,518	5,781	6,055	6,408	6,711	7,032	7,359	7,713	8,082	8,462
15	Annual	66,216	69,372	72,660	76,128	79,704	84,384	88,308	92,556	96,984	101,544	106,416	111,456
	Monthly	5,518	5,781	6,055	6,344	6,642	7,032	7,359	7,713	8,082	8,462	8,868	9,288
16	Annual	72,660	76,128	79,704	83,544	87,456	92,556	96,984	101,544	106,416	111,456	116,736	122,280
	Monthly	6,055	6,344	6,642	6,962	7,288	7,713	8,082	8,462	8,868	9,288	9,728	10,190
17	Annual	79,704	83,544	87,456	91,644	96,036	101,544	106,416	111,456	116,736	122,280	128,088	134,160
	Monthly	6,642	6,962	7,288	7,637	8,003	8,462	8,868	9,288	9,728	10,190	10,674	11,180

Units: 54

Schedule W

OPERATING ENGINEERS - LOCAL 150

SALARY SCHEDULE FOR BRIDGE OPERATORS

		Base Salary Plan				Intermediate Rates				Longevity Rates			
		Step 1	Step 2	Step 3	Step 4	Step 5	Step 6	Step 7	Step 8	Step 9	Step 10	Step 11	Step 12
Class Grade		Entrance Rate First 6 Months	Next 12 Months	Next 12 Months	Top Base Rate Next 12 Months	After 1 Year at Top Base Rate & 5 Yrs Continuous Service	After 1 Year at First Intermediate Rate & 8 Yrs Continuous Service	After 1 Year at Second Intermediate Rate & 11 Yrs Continuous Service	After 1 Year at Third Intermediate Rate & 14 Yrs Continuous Service	After 1 Year at Top Intermediate Rate & 17 Yrs Continuous Service	After 1 Year at First Longevity Rate & 20 Yrs Continuous Service	After 1 Year at Second Longevity Rate & 23 Yrs Continuous Service	After 1 Year at Third Longevity Rate & 25 Yrs Continuous Service
11	Annual	45,672	47,832	50,100	52,536	54,972	58,224	60,972	63,828	66,900	70,056	73,416	76,896
	Monthly	3,806	3,986	4,175	4,378	4,581	4,852	5,081	5,319	5,575	5,838	6,118	6,408
12	Annual	50,100	52,536	54,972	57,636	60,372	63,828	66,900	70,056	73,416	76,896	80,532	84,384
	Monthly	4,175	4,378	4,581	4,803	5,031	5,319	5,575	5,838	6,118	6,408	6,711	7,032

Units: 31

SALARY PLAN FOR ALDERMANIC STAFF

Tier 1						
Annual	40,368	41,376	42,396	43,440	44,544	45,684
Monthly	3,364	3,448	3,533	3,620	3,712	3,807
Annual	46,860	48,012	49,200	50,400	51,696	52,980
Monthly	3,905	4,001	4,100	4,200	4,308	4,415
Annual	54,288	55,656	57,048	58,464	59,928	61,428
Monthly	4,524	4,638	4,754	4,872	4,994	5,119
Tier 2						
Annual	62,556	64,116	65,724	67,344	69,024	70,764
Monthly	5,213	5,343	5,477	5,612	5,752	5,897
Annual	72,540	74,328	76,188	78,120	80,052	82,068
Monthly	6,045	6,194	6,349	6,510	6,671	6,839
Annual	84,120	86,220	88,380	90,588	92,844	94,944
Monthly	7,010	7,185	7,365	7,549	7,737	7,912

SECTION 14. This ordinance shall take effect upon its passage and approval, notwithstanding any provision of state law or any ordinance to the contrary.

CORRECTIONS AND REVISIONS OF COMMUNITY DEVELOPMENT BLOCK GRANT YEAR XLIII.

[O2016-8354]

On motion of Alderman Ervin, the City Council took up for consideration the report of the Committee on the Budget and Government Operations, deferred and published in the *Journal of the Proceedings of the City Council of the City of Chicago* of November 9, 2016, page 37161, recommending that the City Council adopt the series of amendments to the Year XLIII Community Development Block Grant Ordinance, printed on pages 37162 through 37165. The motion *Prevailed*.

Thereupon, on motion of Alderman Ervin, the said proposed series of amendments to the Year XLIII Community Development Block Grant Ordinance was *Adopted* by a viva voce vote.

The following is said series of amendments as adopted:

CORRECTIONS AND REVISIONS OF CDBG YEAR XLIII BUDGET RECOMMENDATIONS

0J43-Community Development Block Grant Year XLIII Fund

Code	Department and Item	STRIKE Number	STRIKE Amount	ADD Number	ADD Amount
	41-Department of Public Health				
	Violence Prevention Program-2565				
.0135	For Delegate Agencies		371,000		371,000
	ASIAN HUMAN SERVICES		59,500		51,000
	ERIE NEIGHBORHOOD HOUSE		59,500		66,969
	MARIA KAUPAS CENTER		38,375		15,000
	TAPROOTS, INC.		59,500		81,815
	THE JOHN MARSHALL LAW SCHOOL		59,500		84,966
	UNIVERSAL FAMILY CONNECTION		38,375		15,000

CORRECTIONS AND REVISIONS OF CDBG YEAR XLIII BUDGET RECOMMENDATIONS

0J43-Community Development Block Grant Year XLIII Fund

Code	Department and Item	STRIKE Number	STRIKE Amount	ADD Number	ADD Amount
	50-Department of Family and Support Services				
	Workforce Services-2520				
.0135	For Delegate Agencies		5,485,113		5,468,113
	LOCAL INITIATIVES SUPPORT CORPORATION		152,000		135,000

CORRECTIONS AND REVISIONS OF CDBG YEAR XLIII BUDGET RECOMMENDATIONS

0J43-Community Development Block Grant Year XLIII Fund

		STRIKE		ADD	
Code	Department and Item	Number	Amount	Number	Amount
	50-Department of Family and Support Services				
	Senior Services-2525				
.0140	For Professional and Technical Services and Other Third Party Benefit Agreements		296,509		303,509

CORRECTIONS AND REVISIONS OF CDBG YEAR XLIII BUDGET RECOMMENDATIONS

0J43-Community Development Block Grant Year XLIII Fund

Code	Department and Item	STRIKE Number	STRIKE Amount	ADD Number	ADD Amount
	50-Department of Family and Support Services				
	Domestic Violence Services-2530				
.0135	For Delegate Agencies		1,924,220		1,934,220
	HEALTHCARE ALTERNATIVE SYSTEMS, INC.		32,000		35,000
	HEARTLAND HUMAN CARE SERVICES		27,000		31,000
	LAF		31,000		34,000

SUBMISSION OF FINAL STATEMENT OF OBJECTIVES AND PROJECTED USE OF FUNDS FOR COMMNITY DEVELOPMENT BLOCK GRANT YEAR XLIII, AS AMENDED.

[SO2016-7782]

On motion of Alderman Ervin, the City Council took up for consideration the report of the Committee on the Budget and Government Operations, deferred and published in the *Journal of the Proceedings of the City Council of the City of Chicago* of November 9, 2016, page 37166, recommending that the City Council pass the Year XLIII Community Development Block Grant Ordinance, as amended, printed on pages 37167 through 37215. The motion *Prevailed.*

Thereupon, on motion of Alderman Ervin, the said proposed ordinance, as amended, was *Passed* by yeas and nays as follows:

Yeas -- Aldermen Moreno, Hopkins, Dowell, King, Hairston, Sawyer, Mitchell, Harris, Beale, Sadlowski Garza, Thompson, Cárdenas, Quinn, Burke, Lopez, Foulkes, D. Moore, Curtis, O'Shea, Cochran, Muñoz, Zalewski, Scott, Solis, Maldonado, Burnett, Ervin, Taliaferro, Reboyras, Santiago, Waguespack, Mell, Ramirez-Rosa, Villegas, Mitts, Sposato, Laurino, O'Connor, Napolitano, Reilly, Smith, Tunney, Arena, Cappleman, Pawar, Osterman, J. Moore, Silverstein -- 48.

Nays -- None.

The following is said ordinance as passed:

WHEREAS, Pursuant to the enactment of the Federal Housing and Community Development Act of 1974, as amended (the "Act"), the City of Chicago proposes to submit the Action Plan for Year XLIII Community Development Block Grant ("CDBG") funds, unexpended funds of prior federal years and related revenues in the amount of Eighty-one Million One Hundred Fifteen Thousand and no/100 Dollars ($81,115,000.00), plus entitlement funding for the HOME Investment Partnership Program ("HOME"), the Emergency Solutions Grant ("ESG"), and the Housing Opportunities for Persons With AIDS Grant ("HOPWA"). Appropriation for HOME, ESG and HOPWA is being made concurrently in the Annual Appropriation Ordinance for the associated fiscal year; and

WHEREAS, It is provided in the Act and in regulations promulgated thereunder that the City provide certain assurances to the federal government; and

WHEREAS, The Mayor and the City Council of the City of Chicago are cognizant of the conditions of the Act, and are desirous of complying therewith; and

WHEREAS, The Mayor and the City Council are desirous of establishing procedures which insure fair, open and equitable administration of federal grant funds; and

WHEREAS, The City of Chicago is a home rule unit of government as defined in Article VII, Section 6(a) of the Illinois Constitution and, as such, may exercise any power and perform any function pertaining to its government and affairs; and

WHEREAS, The management of its finances is a matter pertaining to the government and affairs of the City; now, therefore,

Be It Ordained by the City Council of the City of Chicago:

SECTION 1. The Mayor of the City of Chicago is hereby authorized to make Year XLIII submission for funds, including the Strategic Plan, which outlines the final statement of objectives and projected use of funds, in the sum of Eighty-one Million One Hundred Fifteen Thousand and no/100 Dollars ($81,115,000.00) in CDBG funds, unexpended funds of prior years and related revenues, as set forth in this ordinance and all understandings and assurances contained herein, pursuant to the Federal Housing and Community Development Act of 1974, as amended, and regulations issued thereunder. The City Council hereby approves the Action Plan for use of Year XLIII CDBG and related funds, as submitted by the Mayor and amended, which is attached hereto and made a part of this ordinance.

SECTION 2. The Mayor is further authorized to act in connection with the submission, to provide such assurances as are necessary and such additional information as may be required.

SECTION 3. The criteria for CDBG-funded programs previously approved by the City Council remain in effect.

SECTION 4. Except for those funds specifically appropriated for delegate agencies, the City may reprogram up to $50,000 appropriated for any object or purpose set forth in this ordinance or allocations from prior block grant years, provided that no appropriation for any object or purpose shall be reduced by reprogramming below an amount sufficient to cover all obligations incurred and payable from that appropriation.

All proposed reprogramming of funds as outlined in the Strategic Plan for Program Activities, defined as Section 108 Repayment, Code Enforcement, Community Development, Public Facilities and Infrastructure Improvements, Public Services and Planning and Administration (collectively "Activities"), for the Year XLIII and in the allocations for prior years shall be made by providing citizens with reasonable notice of the opportunity to comment on any proposed reprogramming of 20 percent or more of funds from one Activity to another, which includes the deletion or addition of any Activity.

SECTION 5. The Office of Budget and Management shall notify aldermen of projects in their respective wards contemplated under this program.

SECTION 6. The award of any grant in any Activity which is not included by specific designation in this ordinance shall be subject to review and approval by the City Council.

SECTION 7. The approval of any loan in the amount of $150,000 or more, funded in whole or by 25 percent or more with Year XLIII CDBG funds or funds from prior block grant years, shall be subject to review and approval by the City Council. Within 90 days after the end of the midpoint and the end of the program year, the head of each department or agency through which loans are processed and administered shall file a report with the City Council concerning all loans of CDBG funds made by the department or agency during the preceding half of the program year. Each report shall contain the following information concerning each loan: the name and address and nature of business of the borrower; the purpose of the loan; the federal program year and loan program involved; a summary of the terms and conditions of the loan; and a copy of the borrower's economic disclosure statement, if the loan did not require City Council approval.

SECTION 8. If applicable in a given fiscal year, funding for a minimum of two rounds of Community Development Float Loan competitions will be drawn down from the Year XLIII letter of credit. The amount of funding for each round will depend on the availability of funds in the letter of credit at the time of each round as well as the total amount of gap financing needed by qualifying applicants.

SECTION 9. The following sums of money set out according to the departments and agencies of City government and delegate agencies are allocated from the Community Development Block Grant to the City of Chicago for Year XLIII, and are to be expended during the fiscal year beginning January 1, 2017, and ending December 31, 2017, for the objects and purposes set forth in Section 12 hereof. In furtherance thereof, and subject to the mandatory policies and procedures required by this section, authority is hereby provided to the heads of such City departments and agencies to execute subgrant agreements with such listed delegate a agencies to effectuate such expenditures. Grant applications, awards of grants and subgrants, other expenditures of grant funds, and all other aspects of the grant process described in this section shall be carried out in adherence to City-wide policies and procedures established and administered by the Office of Budget and Management in consultation with the Department of Finance, pursuant to the Mayor's direction, and shall further be subject to the limitations of this section. These mandatory policies and procedures shall govern all city grants, including those authorized under any municipal code provision or uncodified ordinance.

Account numbers shall be interpreted in the same manner as their counterparts in the Annual Appropriation Ordinance of the City of Chicago for the Year 2017. Included in allocations for personal services in this ordinance is an account appearing as Code Number ".0044 Fringe Benefits" for the purpose of providing City employees with health insurance, dental insurance, optical insurance, pension (employer's share), unemployment insurance, workers' compensation, tuition reimbursement, paid vacation, in-house training programs, sick leave, deferred compensation, holidays, time off with pay for family death, paid salary while on jury duty and disability payments.

SECTION 10. The appropriations set forth in this ordinance for personal services shall be regarded as maximum amounts to be expended from such appropriations. Such expenditures shall be further limited to employment of personnel only as needed, or as may be required by law, not to exceed the specified maximum number designated in the ordinance for any office, position or title. When there is no limitation as to the maximum number that may be employed for any office or position by title, one person may be employed, or more than one person may be employed with the approval of the Budget Director, regardless of whether such title is printed in the singular or plural. The salary or wage rate fixed shall be regarded as the maximum salary or wage rates for the respective offices, positions and titles; provided that wage rates fixed on a daily or monthly basis are subject to change by the City Council in accordance with contracts approved by the City Council between the City of Chicago and recognized collective bargaining agents. The salary or wage rates fixed are on a yearly basis unless otherwise indicated.

An employee may be assigned to a title not appearing within the appropriation of the employee's department, in lieu of a specific title appearing in the appropriation, upon the written recommendation of the department head and approval of the Commissioner of Human Resources, the Budget Director and the Chairman of the City Council Committee on the Budget and Government Operations or their respective designees. Such assignment may be requested and approved when the title requested is appropriate to the function of the department, and reflects the skills, training and experience of the employee. In no event shall the authority conferred herein be exercised in violation of the City's hiring plans, as amended.

No officer or employee shall have the right to demand continuous employment or compensation by reason of an appropriation if, upon determination of the department head, his or her services are not needed and it becomes necessary to lay him or her off on account of lack of work or lack of funds. In case of a vacancy in any office or position, the head of a department in which the vacancy occurs shall not be required to fill such office or position if, in his or her judgment and discretion, there is no necessity therefor.

All City of Chicago employees compensated by CDBG funds shall receive the same benefits and conditions as other City employees performing similar work and compensated by other funds.

SECTION 11. Any employee who is required and authorized to use his or her personally owned automobile in the regular course of City business shall be allowed and paid at the rate established from time to time by the Internal Revenue Service for the number of miles per month use of such privately owned automobile, to a maximum amount of $550 per month, such maximum to be adjusted upward on February 1 of each year by the percentage increase, if any, in the Transportation Expenditure Category of the Consumer Price Index for All Urban Consumers (CPI-U): U.S. City Average for the previous year, as rounded to the nearest $5 increment. Each annual adjustment shall be based on the

adjusted amount for the previous year. Provided further, the foregoing computation shall be subject to provisions contained in contracts approved by the City Council between the City and recognized collective bargaining agents. This allowance is subject to change by the City Council in accordance with contracts approved by the City Council between the City of Chicago and recognized collective bargaining agents.

SECTION 12. The objects and purposes for which allocations are made in this ordinance are classified and standardized by the following items:

(1) Personal Services

(2) Contractual Services

(3) Travel

(4) Commodities

(5) Equipment

(6) Permanent Improvements

(7) Land

An appropriation in one or more of the items specified above shall be construed in accordance with the definitions and limitations specified in Section 8-2-5 of the Illinois Municipal Code of 1961, as amended, unless this ordinance otherwise provides. An allocation for a purpose other than one specified and defined in this section shall be considered a separate and distinct item of appropriation.

SECTION 13. All work to be performed by the City of Chicago pursuant to this ordinance shall be done using the current work force of the City of Chicago and the persons on the following lists shall have preference over any new employees to be hired for positions for which such lists exist in accordance with the City's Human Resources Rules:

(a) Persons on City of Chicago layoff lists;

(b) Persons on City of Chicago reinstatement lists;

(c) Persons on City of Chicago reemployment lists; and

(d) Persons on City of Chicago promotion lists.

Provided, however, that the preferences hereinabove specified shall not apply where other methods of hiring must be utilized in order to comply with the terms of any order or decree of a court or administrative agency, collective bargaining agreement or Title 42 USC Section 2000(e), et seq.

SECTION 14. For all funds expended under the CDBG program for the Year XLIII, the Office of Budget and Management shall submit to the City Council a report on the expenditure and obligation of funds within 45 days after the end of the first half of the program year and within 90 days after the end of the program year. The report shall include an accounting for all funds expended during the preceding half year for all prior block grant years, all income generated from the current block grant year and previous grant years and a projection of income for the remaining half of the program year. The report shall also include a statement of the reasons for all unencumbered and unexpended allocations in all block grant years, as reported in the Office of Budget and Management's monthly "Notice of Grant Awards Report".

SECTION 15. Except as provided in Section 4 hereof, all unencumbered and unexpended CDBG funds of Year XLIII and all prior program years shall be reviewed by the Budget Director and the Comptroller for the purpose of preparing the Year XLIV CDBG Proposed Statement. This joint review committee shall prepare a report of funds available for reprogramming and proposed use of such funds in CDBG Year XLIV.

This report shall be submitted to the City Council and shall be subject to public comment and hearings along with the Year XLIV CDBG Draft Action Plan. Action on these funds will take place concurrently with action on the proposed Year XLIV CDBG Final Action Plan.

SECTION 16. Pursuant to Section 104(a)(2)(D) and Section 104(b)(5) of the Federal Housing and Community Development Act of 1974, as amended, the City shall provide citizens with reasonable access to records of the past use of all CDBG funds. Such information shall be available, on request, through the Office of Budget and Management and the Department of Finance.

SECTION 17. In the event that the final entitlement of the City of Chicago to Year XLIII CDBG funds, as determined by the United States Department of Housing and Urban Development, does not equal the amount estimated in this ordinance, the Budget Director shall adjust the allocation to reflect available funds. Notice of such adjustment shall be given to every affected department, agency and delegate agency as soon as possible after the adjustment has been computed.

SECTION 18. In the event that any delegate agency has not executed a contract authorized in this ordinance by March 31, 2017, the allocation for such contract shall lapse. Provided, however, that this section shall not apply if it is determined by the Budget Director that the delay is not the fault of the delegate agency, but has been occasioned by difficulty in processing the contract within any department of the City government.

Community Development Block Grant Year XLIII Fund

ESTIMATES OF COMMUNITY DEVELOPMENT BLOCK GRANT FUNDING
FOR YEAR 2017 - JANUARY 1, THROUGH DECEMBER 31, 2017

Community Development Block Grant Entitlement		72,220,468
Reallocation of Unspent Community Development Block Grant Funds from Prior Years		5,972,532
Heat Receivership Income		250,000
Contributions		17,000
Revenue from Loan Repayments		1,300,000
Troubled Buildings Condominium - CDBG-R		600,000
Multi-Family Troubled Buildings Initiative		750,000
Multi-Housing Application Fees		5,000
Total Estimates	**$**	**81,115,000**

ANNUAL APPROPRIATION ORDINANCE FOR 2017

Community Development Block Grant Year XLIII Fund

*Note: The objects and purposes for which appropriations have been made are designated in the Ordinance by asterisk.

OFFICE OF BUDGET AND MANAGEMENT
Administration and Monitoring

005/1005

Code			Amounts Appropriated
	.0005	Salaries and Wages - on Payroll	239,340
	.0039	For the Employment of Students as Trainees	10,000
	.0044	Fringe Benefits	101,911
* 2505	.0000	**Personnel Services**	**351,251**
	.0130	Postage	3,700
	.0138	For Professional Services for Information Technology Maintenance	4,072
	.0140	For Professional and Technical Services and Other Third Party Benefit Agreements	838,563
	.0152	Advertising	20,000
	.0157	Rental of Equipment and Services	17,000
	.0159	Lease Purchase Agreements for Equipment and Machinery	8,600
	.0169	Technical Meeting Costs	27,408
	.0181	Mobile Communication Services	927
	.0190	Telephone - Non-Centrex Billings	1,665
* 2505	.0100	**Contractual Services**	**921,935**
	.0245	Reimbursement to Travelers	3,000
	.0270	Local Transportation	3,000
* 2505	.0200	**Travel**	**6,000**
	.0348	Books and Related Material	1,630
	.0350	Stationery and Office Supplies	3,500
* 2505	.0300	**Commodities and Materials**	**5,130**
	.9157	For Repayment of Section 108 Loan	2,379,864
* 2505	.9100	**Purposes as Specified**	**2,379,864**
	.9438	For Services Provided by the Department of Fleet and Facilities Management	20,000
* 2505	.9400	**Internal Transfers and Reimbursements**	**20,000**
		***BUDGET LEVEL TOTAL**	**$ 3,684,180**

Positions and Salaries

Code	Positions	No.	Rate
	3505 Administration and Monitoring		
2926	Supervisor of Grants Administration	1	93,300
0366	Staff Assistant - Excluded	1	68,556
0309	Coordinator of Special Projects	1	77,484
	SECTION TOTAL	**3**	**239,340**
	DIVISION TOTAL	**3**	**239,340**

ANNUAL APPROPRIATION ORDINANCE FOR 2017

Community Development Block Grant Year XLIII Fund

DEPARTMENT OF FINANCE
Accounting and Financial Reporting

027/1005

Code			Amounts Appropriated
	.0005	Salaries and Wages - on Payroll	521,796
	.0015	Schedule Salary Adjustments	1,541
	.0039	For the Employment of Students as Trainees	20,000
	.0044	Fringe Benefits	222,180
* 2512	.0000	**Personnel Services**	**765,517**
		For Professional and Technical Services and Other Third Party Benefit	
	.0140	Agreements	79,491
	.0142	Accounting and Auditing	334,650
	.0149	For Software Maintenance and Licensing	37,500
* 2512	.0100	**Contractual Services**	**451,641**
	.0348	Books and Related Material	12,000
* 2512	.0300	**Commodities and Materials**	**12,000**
		***BUDGET LEVEL TOTAL**	**$ 1,229,158**

Positions and Salaries

Code	Positions	No.	Rate
	3512 Grant and Project Accounting		
	4512 Community Development Accounting		
1143	Operations Analyst	1	76,548
0187	Director of Accounting	1	110,904
0120	Supervisor of Accounting	1	107,184
0104	Accountant IV	1	100,776
0101	Accountant I	1	59,436
	Schedule Salary Adjustments		1,541
	SUB-SECTION TOTAL	6	**456,389**
	4514 Systems and Audit Schedules		
0190	Accounting Technician II	1	66,948
	SUB-SECTION TOTAL	**1**	**66,948**
	SECTION TOTAL	7	**523,337**
	DIVISION TOTAL	7	**523,337**

ANNUAL APPROPRIATION ORDINANCE FOR 2017

Community Development Block Grant Year XLIII Fund

DEPARTMENT OF LAW
Code Enforcement

031/1005

Code			Amounts Appropriated
	.0005	Salaries and Wages - on Payroll	1,241,468
	.0015	Schedule Salary Adjustments	1,872
	.0020	Overtime	100
	.0044	Fringe Benefits	539,404
* 2515	.0000	**Personnel Services**	**1,782,844**
	.0130	Postage	100
		For Professional and Technical Services and Other Third Party Benefit	
	.0140	Agreements	492
	.0178	Freight and Express Charges	144
* 2515	.0100	**Contractual Services**	**736**
	.0270	Local Transportation	1,305
* 2515	.0200	**Travel**	**1,305**
		***BUDGET LEVEL TOTAL**	**$ 1,784,885**

Positions and Salaries

Code	Positions	No.	Rate
	3515 Code Enforcement		
1692	Court File Clerk	1	63,876
1643	Assistant Corporation Counsel	1	73,944
1643	Assistant Corporation Counsel	1	70,344
1643	Assistant Corporation Counsel	1	65,112
1643	Assistant Corporation Counsel	1	63,384
1643	Assistant Corporation Counsel	5	60,084
1641	Assistant Corporation Counsel Supervisor - Senior	1	113,544
1617	Paralegal II	1	84,420
0437	Supervising Clerk - Excluded	1	70,620
0432	Supervising Clerk	1	73,440
0431	Clerk IV	2	70,092
0308	Staff Assistant	1	80,568
0302	Administrative Assistant II	1	66,948
	Schedule Salary Adjustments		1,872
	SECTION TOTAL	**14**	**1,268,676**
	DIVISION TOTAL	**14**	**1,268,676**
	LESS TURNOVER		**25,336**
	TOTAL		**$ 1,243,340**

ANNUAL APPROPRIATION ORDINANCE FOR 2017

Community Development Block Grant Year XLIII Fund

DEPARTMENT OF FLEET AND FACILITY MANAGEMENT
Environmental Review

038/1005

Code			Amounts Appropriated
	.0005	Salaries and Wages - on Payroll	110,064
	.0044	Fringe Benefits	46,865
* 2505	.0000	**Personnel Services**	**156,929**
		***BUDGET LEVEL TOTAL**	**$ 156,929**

Positions and Salaries

Code	Positions	No.	Rate
	3525 Environmental Review		
2073	Environmental Engineer III	1	110,064
	SECTION TOTAL	**1**	**110,064**
	DIVISION TOTAL	**1**	**110,064**

ANNUAL APPROPRIATION ORDINANCE FOR 2017

Community Development Block Grant Year XLIII Fund

DEPARTMENT OF PUBLIC HEALTH
Lead Poisoning Prevention

041/1005

Code			Amounts Appropriated
	.0005	Salaries and Wages - on Payroll	2,299,353
	.0015	Schedule Salary Adjustments	6,797
	.0044	Fringe Benefits	1,005,677
	.0091	Uniform Allowance	2,200
* 2555	.0000	**Personnel Services**	**3,314,027**
	.9651	To Reimburse Corporate Fund for Indirect Costs	646,204
* 2555	.9600	**Reimbursements**	**646,204**
		***BUDGET LEVEL TOTAL**	**$ 3,960,231**

Positions and Salaries

Code	Positions	No.	Rate
	3555 Lead Paint Identification & Abatement		
3754	Public Health Nurse IV	1	107,280
3753	Public Health Nurse III	1	98,196
3752	Public Health Nurse II	1	107,340
3743	Public Health Aide	1	53,076
3743	Public Health Aide	1	50,628
3414	Epidemiologist II	1	95,580
2151	Supervising Building / Construction Inspector	1	134,160
2151	Supervising Building / Construction Inspector	1	79,704
2150	Building/Construction Inspector	5	122,280
2150	Building/Construction Inspector	5	111,456
2150	Building/Construction Inspector	1	72,660
0832	Personal Computer Operator II	1	58,248
0665	Senior Data Entry Operator	1	60,972
0665	Senior Data Entry Operator	1	55,536
0430	Clerk III	1	58,248
0415	Inquiry Aide III	1	53,076
0302	Administrative Assistant II	1	70,092
0302	Administrative Assistant II	1	38,376
	Schedule Salary Adjustments		6,797
	SECTION TOTAL	**19**	**2,368,649**
	DIVISION TOTAL	**19**	**2,368,649**
	LESS TURNOVER		**62,499**
	TOTAL		**$ 2,306,150**

ANNUAL APPROPRIATION ORDINANCE FOR 2017

Community Development Block Grant Year XLIII Fund

DEPARTMENT OF PUBLIC HEALTH
Violence Prevention Program

041/1005

Code			Amounts Appropriated
	.0135	For Delegate Agencies	371,000
* 2565	.0100	**Contractual Services**	**371,000**
		***BUDGET LEVEL TOTAL**	**$ 371,000**

Prevention Assistance

ALTERNATIVES, INC.	56,250
ASIAN HUMAN SERVICES	59,500
ERIE NEIGHBORHOOD HOUSE	59,500
MARIA KAUPAS CENTER	38,375
TAPROOTS, INC.	59,500
THE JOHN MARSHALL LAW SCHOOL	59,500
UNIVERSAL FAMILY CONNECTION	38,375
PROJECT TOTAL	**371,000**

ANNUAL APPROPRIATION ORDINANCE FOR 2017

Community Development Block Grant Year XLIII Fund

DEPARTMENT OF PUBLIC HEALTH
HIV Prevention Program

041/1005

Code			Amounts Appropriated
	.0135	For Delegate Agencies	355,837
* 2597	.0100	**Contractual Services**	**355,837**
		***BUDGET LEVEL TOTAL**	**$ 355,837**

PLANNED PARENTHOOD OF ILLINOIS	355,837
PROJECT TOTAL	**355,837**

ANNUAL APPROPRIATION ORDINANCE FOR 2017

Community Development Block Grant Year XLIII Fund

DEPARTMENT OF PUBLIC HEALTH
Mental Health Clinics

041/1005

Code			Amounts Appropriated
	.0005	Salaries and Wages - on Payroll	3,940,118
	.0015	Schedule Salary Adjustments	3,059
	.0044	Fringe Benefits	1,716,010
* 2598	.0000	**Personnel Services**	**5,659,187**
	.0135	For Delegate Agencies	350,000
		For Professional and Technical Services and Other Third Party Benefit	
	.0140	Agreements	388,952
* 2598	.0100	**Contractual Services**	**738,952**
	.9651	To Reimburse Corporate Fund for Indirect Costs	646,205
* 2598	.9600	**Reimbursements**	**646,205**
		***BUDGET LEVEL TOTAL**	**$ 7,044,344**
		***DEPARTMENT TOTAL**	**$ 11,731,412**

ANNUAL APPROPRIATION ORDINANCE FOR 2017

Community Development Block Grant Year XLIII Fund

DEPARTMENT OF PUBLIC HEALTH
Mental Health Clinics

Positions and Salaries

Code	Positions	No.	Rate
	3577 Mental Health Clinics		
3566	Behavioral Health Assistant	1	70,092
3566	Behavioral Health Assistant	3	66,948
3566	Behavioral Health Assistant	2	63,876
3566	Behavioral Health Assistant	1	60,972
3566	Behavioral Health Assistant	1	38,376
3548	Psychologist	4	110,064
3534	Clinical Therapist III	16	100,776
3534	Clinical Therapist III	1	87,492
3534	Clinical Therapist III	1	83,688
3534	Clinical Therapist III	1	79,692
3534	Clinical Therapist III	2	70,092
3534	Clinical Therapist III	2	66,588
3384	Psychiatrist	2,000H	109.00H
0665	Senior Data Entry Operator	1	63,876
0665	Senior Data Entry Operator	1	58,248
0665	Senior Data Entry Operator	1	55,536
0430	Clerk III	1	53,076
0430	Clerk III	1	50,628
0323	Administrative Assistant III - Excluded	1	66,480
0308	Staff Assistant	1	76,932
0303	Administrative Assistant III	2	84,420
0303	Administrative Assistant III	1	73,440
0303	Administrative Assistant III	1	70,092
	Schedule Salary Adjustments		3,059
	SECTION TOTAL	**23**	**4,033,147**
	DIVISION TOTAL	**23**	**4,033,147**
	LESS TURNOVER		**89,970**
	TOTAL	**$**	**3,943,177**
	DEPARTMENT TOTAL	**72**	**6,401,796**
	LESS TURNOVER		**152,469**
	TOTAL	**$**	**6,249,327**

Mental Health Crisis Intervention

CHICAGO CHILDREN'S ADVOCACY CENTER	250,000

Mental Health Services for Children

HUMAN RESOURCE DEVELOPMENT INSTITUTE, INC.	100,000
PROJECT TOTAL	**350,000**

ANNUAL APPROPRIATION ORDINANCE FOR 2017

Community Development Block Grant Year XLIII Fund

COMMISSION ON HUMAN RELATIONS
Education, Outreach & Intergroup Relations

045/1005

Code			Amounts Appropriated
	.0005	Salaries and Wages - on Payroll	251,783
	.0044	Fringe Benefits	112,728
* 2505	.0000	**Personnel Services**	**364,511**
	.0130	Postage	1,800
	.0159	Lease Purchase Agreements for Equipment and Machinery	1,600
	.0169	Technical Meeting Costs	1,000
* 2505	.0100	**Contractual Services**	**4,400**
	.9438	For Services Provided by the Department of Fleet and Facilities Management	10,200
* 2505	.9400	**Internal Transfers and Reimbursements**	**10,200**
		***BUDGET LEVEL TOTAL**	**$ 379,111**

Positions and Salaries

Code	Positions	No.	Rate
	3505 Education, Outreach and Intergroup Relations		
3094	Human Relations Specialist II	1	88,344
3094	Human Relations Specialist II	1	80,568
3016	Director of Intergroup Relations and Outreach	1	95,832
	SECTION TOTAL	**3**	**264,744**
	DIVISION TOTAL	**3**	**264,744**
	LESS TURNOVER		**12,961**
	TOTAL		**$ 251,783**

ANNUAL APPROPRIATION ORDINANCE FOR 2017

Community Development Block Grant Year XLIII Fund

COMMISSION ON HUMAN RELATIONS
Fair Housing

045/1005

Code			Amounts Appropriated
	.0005	Salaries and Wages - on Payroll	423,581
	.0044	Fringe Benefits	186,137
* 2510	.0000	**Personnel Services**	**609,718**
	.0130	Postage	1,800
	.0135	For Delegate Agencies	85,335
		For Professional and Technical Services and Other Third Party Benefit	
	.0140	Agreements	23,803
	.0143	Court Reporting	4,325
	.0159	Lease Purchase Agreements for Equipment and Machinery	1,600
	.0190	Telephone - Non-Centrex Billings	4,000
* 2510	.0100	**Contractual Services**	**120,863**
	.9438	For Services Provided by the Department of Fleet and Facilities Management	500
* 2510	.9400	**Internal Transfers and Reimbursements**	**500**
	.9651	To Reimburse Corporate Fund for Indirect Costs	158,554
* 2510	.9600	**Reimbursements**	**158,554**

***BUDGET LEVEL TOTAL**	**$**	**889,635**
***DEPARTMENT TOTAL**	**$**	**1,268,746**

Positions and Salaries

Code	Positions	No.	Rate
	3510 Fair Housing		
3085	Human Relations Investigator II	3	92,388
3085	Human Relations Investigator II	1	60,312
3015	Director of Human Rights Compliance	1	99,672
	SECTION TOTAL	**3**	**437,148**
	DIVISION TOTAL	**3**	**437,148**
	LESS TURNOVER		**13,567**
	TOTAL		**$ 423,581**
	DEPARTMENT TOTAL	**8**	**701,892**
	LESS TURNOVER		**26,528**
	TOTAL		**$ 675,364**

CHICAGO LAWYERS' COMMITTEE FOR CIVIL RIGHTS UNDER LAW, INC	85,335
PROJECT TOTAL	**85,335**

ANNUAL APPROPRIATION ORDINANCE FOR 2017

Community Development Block Grant Year XLIII Fund

MAYOR'S OFFICE FOR PEOPLE WITH DISABILITIES
Administration

This program will be funded with $17,000 in client contribution revenues. Expenditures will be limited to $661,702 until revenues are received and allotted to the program. The allotment of the funds will be under the direction of the Budget Director.

048/1005

Code			Amounts Appropriated
	.0005	Salaries and Wages - on Payroll	221,406
	.0044	Fringe Benefits	96,198
* 2503	.0000	**Personnel Services**	**317,604**
	.0138	For Professional Services for Information Technology Maintenance	13,410
* 2503	.0100	**Contractual Services**	**13,410**
	.9651	To Reimburse Corporate Fund for Indirect Costs	332,468
* 2503	.9600	**Reimbursements**	**332,468**
		***BUDGET LEVEL TOTAL**	**$ 663,482**

Positions and Salaries

Code	Positions	No.	Rate
	3503 Administration		
1302	Administrative Services Officer II	1	97,056
0419	Customer Account Representative	1	58,248
0366	Staff Assistant - Excluded	1	70,620
	SECTION TOTAL	**3**	**225,924**
	DIVISION TOTAL	**3**	**225,924**
	LESS TURNOVER		**4,518**
	TOTAL		**$ 221,406**

ANNUAL APPROPRIATION ORDINANCE FOR 2017

Community Development Block Grant Year XLIII Fund

MAYOR'S OFFICE FOR PEOPLE WITH DISABILITIES
Disability Resources

048/1005

Code			Amounts Appropriated
	.0005	Salaries and Wages - on Payroll	502,799
	.0015	Schedule Salary Adjustments	2,583
	.0039	For the Employment of Students as Trainees	4,304
	.0044	Fringe Benefits	218,461
* 2505	.0000	**Personnel Services**	**728,147**
		For Professional and Technical Services and Other Third Party Benefit	
	.0140	Agreements	1,682
* 2505	.0100	**Contractual Services**	**1,682**
	.0270	Local Transportation	336
* 2505	.0200	**Travel**	**336**
	.0340	Material and Supplies	1,782
	.0350	Stationery and Office Supplies	4,787
* 2505	.0300	**Commodities and Materials**	**6,569**
		***BUDGET LEVEL TOTAL**	**$ 736,734**

Positions and Salaries

Code	Positions	No.	Rate
	3505 Programs for the Disabled		
3092	Program Director	1	73,212
3073	Disability Specialist II	3	84,516
3072	Disability Specialist III	1	84,324
3039	Assistant Specialist in Disability	1	63,876
3004	Personal Care Attendant II	1	38,100
	Schedule Salary Adjustments		2,583
	SECTION TOTAL	**6**	**515,643**
	DIVISION TOTAL	**6**	**515,643**
	LESS TURNOVER		**10,261**
	TOTAL		**$ 505,382**

ANNUAL APPROPRIATION ORDINANCE FOR 2017

Community Development Block Grant Year XLIII Fund

MAYOR'S OFFICE FOR PEOPLE WITH DISABILITIES
Independent Living for Disabled Persons

048/1005

Code			Amounts Appropriated
	.0135	For Delegate Agencies	650,000
* 2510	.0100	**Contractual Services**	**650,000**
		***BUDGET LEVEL TOTAL**	**$ 650,000**

ACCESS LIVING OF METROPOLITAN CHICAGO	290,000
ASI	150,000
THE SALVATION ARMY, AN ILLINOIS CORPORATION	210,000
PROJECT TOTAL	**650,000**

ANNUAL APPROPRIATION ORDINANCE FOR 2017

Community Development Block Grant Year XLIII Fund

MAYOR'S OFFICE FOR PEOPLE WITH DISABILITIES
Home Mod Program

048/1005

Code			Amounts Appropriated
	.0005	Salaries and Wages - on Payroll	170,120
	.0044	Fringe Benefits	73,916
* 2525	.0000	**Personnel Services**	**244,036**
	.0135	For Delegate Agencies	680,000
* 2525	.0100	**Contractual Services**	**680,000**
		***BUDGET LEVEL TOTAL**	**$ 924,036**
		***DEPARTMENT TOTAL**	**$ 2,974,252**

Positions and Salaries

Code	Positions	No.	Rate
	3535 Home Mod		
3092	Program Director	1	89,076
3073	Disability Specialist II	1	84,516
	SECTION TOTAL	**2**	**173,592**
	DIVISION TOTAL	**2**	**173,592**
	LESS TURNOVER		**3,472**
	TOTAL		**$ 170,120**
	DEPARTMENT TOTAL	**12**	**915,159**
	LESS TURNOVER		**18,251**
	TOTAL		**$ 896,908**

EXTENDED HOME LIVING SERVICES	340,000
INDEPENDENT LIVING SOLUTIONS	340,000
PROJECT TOTAL	**680,000**

ANNUAL APPROPRIATION ORDINANCE FOR 2017

Community Development Block Grant Year XLIII Fund

DEPARTMENT OF FAMILY AND SUPPORT SERVICES
Planning and Administration

050/1005

Code			Amounts Appropriated
	.0125	Office and Building Services	4,500
	.0140	For Professional and Technical Services and Other Third Party Benefit Agreements	14,000
	.0152	Advertising	200
	.0157	Rental of Equipment and Services	200
	.0159	Lease Purchase Agreements for Equipment and Maehinery	22,000
	.0166	Dues, Subscriptions and Memberships	1,400
	.0169	Technical Meeting Costs	5,300
	.0190	Telephone - Non-Centrex Billings	26,304
	.0197	Telephone - Maintenance and Repair of Equipment and Voicemail	3,528
* 2501	.0100	**Contractual Services**	**77,432**
	.0270	Local Transportation	450
* 2501	.0200	**Travel**	**450**
	.0340	Material and Supplies	5,200
	.0350	Stationery and Offiee Supplies	2,400
* 2501	.0300	**Commodities and Materials**	**7,600**
	.9438	For Services Provided by the Department of Fleet and Faeilities Management	13,148
* 2501	.9400	**Internal Transfers and Reimbursements**	**13,148**
	.9651	To Reimburse Corporate Fund for Indireet Costs	963,931
* 2501	.9600	**Reimbursements**	**963,931**
		***BUDGET LEVEL TOTAL**	**$ 1,062,561**

ANNUAL APPROPRIATION ORDINANCE FOR 2017

Community Development Block Grant Year XLIII Fund

DEPARTMENT OF FAMILY AND SUPPORT SERVICES
Human Services

050/1005

Code			Amounts Appropriated
	.0005	Salaries and Wages - on Payroll	244,220
	.0044	Fringe Benefits	106,111
* 2510	.0000	**Personnel Services**	**350,331**
	.0135	For Delegate Agencies	1,006,000
* 2510	.0100	**Contractual Services**	**1,006,000**
		***BUDGET LEVEL TOTAL**	**$ 1,356,331**

Positions and Salaries

Code	Positions	No.	Rate
	3520 Human Services Programs		
2918	Chief Planning Analyst	1	84,324
1730	Program Analyst	1	88,344
0311	Projects Administrator	1	76,536
	SECTION TOTAL	**3**	**249,204**
	DIVISION TOTAL	**3**	**249,204**
	LESS TURNOVER		**4,984**
	TOTAL		**$ 244,220**

Emergency Food Assistance for AT-Risk Population

GREATER CHICAGO FOOD DEPOSITORY	1,006,000
PROJECT TOTAL	**1,006,000**

ANNUAL APPROPRIATION ORDINANCE FOR 2017

Community Development Block Grant Year XLIII Fund

DEPARTMENT OF FAMILY AND SUPPORT SERVICES
Homeless Services

050/1005 Code			Amounts Appropriated
	.0005	Salaries and Wages - on Payroll	697,916
	.0012	Contract Wage Increment - Prevailing Rate	485
	.0044	Fringe Benefits	305,001
* 2515	.0000	**Personnel Services**	**1,003,402**
	.0135	For Delegate Agencies	8,894,140
* 2515	.0100	**Contractual Services**	**8,894,140**
		***BUDGET LEVEL TOTAL**	**$ 9,897,542**

ANNUAL APPROPRIATION ORDINANCE FOR 2017

Community Development Block Grant Year XLIII Fund

DEPARTMENT OF FAMILY AND SUPPORT SERVICES
Homeless Services

Positions and Salaries

Code	Positions	No.	Rate
	3516 Homeless Services		
9679	Deputy Commissioner	1	113,412
7132	Mobile Unit Operator	1	23.31H
3914	Support Services Coordinator	1	50,676
3826	Human Service Specialist II	1	92,592
3826	Human Service Specialist II	1	80,568
3826	Human Service Specialist II	1	76,932
3826	Human Service Specialist II	1	70,092
3812	Director of Human Services	1	102,348
1912	Project Coordinator	1	81,192
	SECTION TOTAL	**8**	**716,297**
	DIVISION TOTAL	**8**	**716,297**
	LESS TURNOVER		**18,381**
	TOTAL		**$ 697,916**

Outreach & Engagement: Daytime Supportive Service Centers	
CHRISTIAN COMMUNITY HEALTH CENTER	80,000
POLISH AMERICAN ASSOCIATION	202,606
SARAH'S CIRCLE	122,272
Outreach & Eugagement: Mobile Outreach Engagement	
CATHOLIC CHARITIES OF THE ARCHDIOCESE OF CHICAGO	2,684,541
FEATHERFIST	197,104
THE SALVATION ARMY	130,000
Outreach & Engagement: Coordinators	
THE CENTER FOR HOUSING AND HEALTH	80,000
Interim Housing	
A SAFE HAVEN FOUNDATION	254,174
BREAKTHROUGH URBAN MINISTRIES	200,000
CASA CENTRAL	153,451
CATHOLIC CHARITIES OF THE ARCHDIOCESE OF CHICAGO	19,828
CHRISTIAN COMMUNITY HEALTH CENTER	226,486
CORNERSTONE COMMUNITY OUTREACH	1,138,719
DEBORAH'S PLACE	80,590
FAMILY RESCUE	35,000
FEATHERFIST	370,196
INSTITUTE OF WOMEN TODAY	239,449
NEW LIFE FAMILY SERVICES	215,701
OLIVE BRANCH MISSION	276,296
PRIMO CENTER FOR WOMEN AND CHILDREN	81,781
SAN JOSE OBRERO MISSION	514,256
SARAH'S CIRCLE	144,538
ST. LEONARD'S MINISTRIES	134,200
Age-Appropriate Housing	
LA CASA NORTE	44,908
Prevention Assistance	
CENTER FOR CHANGING LIVES	59,236
HEARTLAND HUMAN CARE SERVICES	74,236
LAWYERS' COMMITTEE FOR BETTER HOUSING	107,986
Overnight Shelter for Adults	
FRANCISCAN OUTREACH	286,900

ANNUAL APPROPRIATION ORDINANCE FOR 2017

Community Development Block Grant Year XLIII Fund

DEPARTMENT OF FAMILY AND SUPPORT SERVICES
Homeless Services

PSH (Permanent Supportive Housing)	
CATHOLIC CHARITIES OF THE ARCHDIOCESE OF CHICAGO	51,750
FRANCISCAN OUTREACH	90,000
INSPIRATION CORPORATION	17,227
MERCY HOUSING LAKEFRONT	243,000
NORTH SIDE HOUSING AND SUPPORTIVE SERVICES	79,016
Specialized Services: Substance Abuse & Mental Health	
MCDERMOTT CENTER DBA HAYMARKET CENTER	25,170
THRESHOLDS	233,523
PROJECT TOTAL	8,894,140

ANNUAL APPROPRIATION ORDINANCE FOR 2017

Community Development Block Grant Year XLIII Fund

DEPARTMENT OF FAMILY AND SUPPORT SERVICES
Workforce Services

050/1005

Code			Amounts Appropriated
	.0005	Salaries and Wages - on Payroll	319,868
	.0044	Fringe Benefits	140,335
* 2520	.0000	**Personnel Services**	**460,203**
	.0135	For Delegate Agencies	5,485,113
* 2520	.0100	**Contractual Services**	**5,485,113**
		***BUDGET LEVEL TOTAL**	**$ 5,945,316**

ANNUAL APPROPRIATION ORDINANCE FOR 2017

Community Development Block Grant Year XLIII Fund

DEPARTMENT OF FAMILY AND SUPPORT SERVICES
Workforce Services

Positions and Salaries

Code	Positions	No.	Rate
	3530 Workforce Services Program		
9679	Deputy Commissioner	1	113,412
3858	Director/Community Liaison	1	62,004
1912	Project Coordinator	1	65,820
0308	Staff Assistant	1	88,344
	SECTION TOTAL	**4**	**329,580**
	DIVISION TOTAL	**4**	**329,580**
	LESS TURNOVER		**9,712**
	TOTAL	**$**	**319,868**

Employment Preparation and Placement

ALBANY PARK COMMUNITY CENTER	40,000
CENTER FOR CHANGING LIVES	75,000
CHICAGO FEDERATION OF LABOR WORKFORCE AND COMMUNITY INITIATIVE (CFL-WCI)	86,400
CHICAGO HOUSE AND SOCIAL SERVICE AGENCY	60,000
CHICAGO URBAN LEAGUE	55,000
CHINESE AMERICAN SERVICE LEAGUE	86,400
CHINESE MUTUAL AID ASSOCIATION	40,000
COMMUNITY ASSISTANCE PROGRAMS	130,000
EMPLOYMENT & EMPLOYER SERVICES	116,750
ETHIOPIAN COMMUNITY ASSOCIATION OF CHICAGO	70,000
GOLDIE'S PLACE	125,000
GOODWILL INDUSTRIES OF METROPOLITAN CHICAGO	60,000
GREATER WEST TOWN COMMUNITY DEVELOPMENT PROJECT	87,000
HOWARD AREA COMMUNITY CENTER	55,000
INSPIRATION CORPORATION	119,925
INSTITUTE FOR LATINO PROGRESS	62,000
JEWISH VOCATIONAL SERVICE AND EMPLOYMENT CENTER	113,165
LOCAL INITIATIVES SUPPORT CORPORATION	152,000
MCDERMOTT CENTER DBA HAYMARKET CENTER	50,000
METROPOLITAN FAMILY SERVICES	150,000
NATIONAL LATINO EDUCATION INSTITUTE	93,000
NORTH LAWNDALE EMPLOYMENT NETWORK	80,000
PHALANX FAMILY SERVICES	90,000
POLISH AMERICAN ASSOCIATION	86,400
ST. LEONARD'S MINISTRIES	65,000
THE CARA PROGRAM	127,000
THE CATHOLIC BISHOP OF CHICAGO - ST SABINA	50,000
UNIVERSAL FAMILY CONNECTION	75,000
WESTSIDE HEALTH AUTHORITY	140,000

Community Re-Entry Support Center

HOWARD AREA COMMUNITY CENTER	75,000
PHALANX FAMILY SERVICES	66,975
SAFER FOUNDATION	114,000
TEAMWORK ENGLEWOOD	125,000
WESTSIDE HEALTH AUTHORITY	105,000

ANNUAL APPROPRIATION ORDINANCE FOR 2017

Community Development Block Grant Year XLIII Fund

DEPARTMENT OF FAMILY AND SUPPORT SERVICES
Workforce Services

Industry-Specific Training and Placement	
A SAFE HAVEN FOUNDATION	107,250
BETHEL NEW LIFE, INC.	63,000
CENTER FOR CHANGING LIVES	64,644
CENTER ON HALSTED	130,000
CHICAGO WOMEN IN TRADES	86,400
CHINESE AMERICAN SERVICE LEAGUE	64,000
COMMUNITY ASSISTANCE PROGRAMS	75,000
ETHIOPIAN COMMUNITY ASSOCIATION OF CHICAGO	60,000
GREATER WEST TOWN COMMUNITY DEVELOPMENT PROJECT	180,000
NORTH LAWNDALE EMPLOYMENT NETWORK	30,000
PHALANX FAMILY SERVICES	154,600
POLISH AMERICAN ASSOCIATION	75,000
ST. LEONARD'S MINISTRIES	105,300
THE CARA PROGRAM	120,000
Transitional Jobs Program	
CHICAGO HORTICULTURAL SOCIETY	141,189
COMMUNITY ASSISTANCE PROGRAMS	120,000
EMPLOYMENT & EMPLOYER SERVICES	100,000
HEARTLAND HUMAN CARE SERVICES	150,000
MCDERMOTT CENTER DBA HAYMARKET CENTER	128,391
METROPOLITAN FAMILY SERVICES	78,873
NEW MOMS, INC.	108,631
NORTH LAWNDALE EMPLOYMENT NETWORK	98,840
STREETWISE, INC.	107,225
THE SALVATION ARMY	110,755
PROJECT TOTAL	**5,485,113**

ANNUAL APPROPRIATION ORDINANCE FOR 2017

Community Development Block Grant Year XLIII Fund

DEPARTMENT OF FAMILY AND SUPPORT SERVICES
Senior Services

050/1005

Code			Amounts Appropriated
	.0005	Salaries and Wages - on Payroll	401,982
	.0015	Schedule Salary Adjustments	1,494
	.0044	Fringe Benefits	176,827
* 2525	.0000	**Personnel Services**	**580,303**
	.0135	For Delegate Agencies	2,464,117
	.0140	For Professional and Technical Services and Other Third Party Benefit Agreements	296,509
* 2525	.0100	**Contractual Services**	**2,760,626**

***BUDGET LEVEL TOTAL $ 3,340,929**

Positions and Salaries

Code	Positions	No.	Rate
	3540 Senior Services Programs		
3033	Assistant Regional Director - Aging	1	93,300
3033	Assistant Regional Director - Aging	1	57,252
3020	Specialist in Aging III	1	62,448
0320	Assistant to the Commissioner	1	93,300
0313	Assistant Commissioner	1	108,984
	Schedule Salary Adjustments		1,494
	SECTION TOTAL	**6**	**416,778**
	DIVISION TOTAL	**6**	**416,778**
	LESS TURNOVER		**13,302**
	TOTAL	**$**	**403,476**

Home Delivered Meals

OPEN KITCHENS	1,800,000

Intensive Case Advocacy and Support for At-Risk Seniors

BACK OF THE YARDS NEIGHBORHOOD COUNCIL	11,677
CENTERS FOR NEW HORIZONS, INC.	8,000
CHICAGO IRISH IMMIGRANT SUPPORT	12,500
CHICAGO MEZUZAH AND MITZVAH CAMPAIGNS	60,000
COALITION OF LIMITED ENGLISH SPEAKING ELDERLY	8,000
HOUSING OPPORTUNITIES AND MAINTENANCE FOR THE ELDERLY	9,500
MARILLAC ST. VINCENT FAMILY SERVICES	140,000
MYSI, CORPORATION	9,500
ROGERS PARK COMMUNITY COUNCIL D/B/A NORTHSIDE COMMUNITY RESOURCES	9,500
SINAI COMMUNITY INSTITUTE	55,000
THE SALVATION ARMY, AN ILLINOIS CORPORATION	160,000

Senior Satellite Programming

ALLIANCE REHAB	61,000
LORETTO HOSPITAL	3,600
RUSH UNIVERSITY MEDICAL CENTER	8,540
SOUTH CENTRAL COMMUNITY SERVICES	66,920
SOUTHWEST SIDE SENIOR SERVICES ORGANIZATION	7,520
WHITE CRANE WELLNESS CENTER	32,860
PROJECT TOTAL	**2,464,117**

ANNUAL APPROPRIATION ORDINANCE FOR 2017

Community Development Block Grant Year XLIII Fund

DEPARTMENT OF FAMILY AND SUPPORT SERVICES
Domestic Violence Services

050/1005

Code			Amounts Appropriated
	.0005	Salaries and Wages - on Payroll	379,777
	.0044	Fringe Benefits	165,010
* 2530	.0000	**Personnel Services**	**544,787**
	.0135	For Delegate Agencies	1,924,220
* 2530	.0100	**Contractual Services**	**1,924,220**
		***BUDGET LEVEL TOTAL**	**$ 2,469,007**
		***DEPARTMENT TOTAL**	**$ 24,071,686**

Positions and Salaries

Code	Positions	No.	Rate
	3550 Domestic Violence Programs		
3585	Coordinator of Research and Evaluation	1	81,192
1912	Project Coordinator	1	77,484
0309	Coordinator of Special Projects	1	77,484
0308	Staff Assistant	1	84,420
0302	Administrative Assistant II	1	66,948
	SECTION TOTAL	**5**	**387,528**
	DIVISION TOTAL	**5**	**387,528**
	LESS TURNOVER		**7,751**
	TOTAL		**$ 379,777**
	DEPARTMENT TOTAL	**26**	**2,099,387**
	LESS TURNOVER		**54,130**
	TOTAL		**$ 2,045,257**

APNA GHAR INC	133,640
BETWEEN FRIENDS	88,317
CATHOLIC BISHOP OF CHICAGO-ST. PIUS V PARISH	47,508
CENTRO ROMERO	45,000
CHRISTIAN COMMUNITY HEALTH CENTER	39,623
CONNECTIONS FOR ABUSED WOMEN AND THEIR CHILDREN	35,000
DOMESTIC VIOLENCE LEGAL CLINIC F/K/A PRO BONO ADV.	60,000
FAMILY RESCUE	266,210
HEALTHCARE ALTERNATIVE SYSTEMS, INC.	32,000
HEARTLAND HUMAN CARE SERVICES	27,000
HOWARD AREA COMMUNITY CENTER	64,095
KOREAN AMERICAN COMMUNITY SERVICES, INC.	36,000
LAF	31,000
LIFE-SPAN	66,000
METROPOLITAN FAMILY SERVICES	498,542
MUJERES LATINAS EN ACCION	166,000
NEAR NORTH HEALTH SERVICE	40,000
POLISH AMERICAN ASSOCIATION	79,525
SARAH'S INN	133,880
UNIVERSAL FAMILY CONNECTION	34,880
PROJECT TOTAL	**1,924,220**

ANNUAL APPROPRIATION ORDINANCE FOR 2017

Community Development Block Grant Year XLIII Fund

DEPARTMENT OF PLANNING AND DEVELOPMENT
Finance and Administration

054/1005

Code			Amounts Appropriated
	.0005	Salaries and Wages - on Payroll	1,447,525
	.0015	Schedule Salary Adjustments	591
	.0039	For the Employment of Students as Trainees	36,741
	.0044	Fringe Benefits	628,938
* 2505	.0000	**Personnel Services**	**2,113,795**
	.0130	Postage	6,347
	.0150	Publications and Reproduction - Outside Services to Be Expended with the Prior Approval of Graphics Services	2,850
	.0152	Advertising	20,225
	.0159	Lease Purchase Agreements for Equipment and Machinery	53,294
	.0162	Repair/Maintenance of Equipment	6,249
	.0166	Dues, Subscriptions and Memberships	1,650
	.0169	Technical Meeting Costs	2,200
	.0179	Messenger Service	500
	.0190	Telephone - Non-Centrex Billings	42,000
* 2505	.0100	**Contractual Services**	**135,315**
	.0245	Reimbursement to Travelers	1,500
* 2505	.0200	**Travel**	**1,500**
	.0340	Material and Supplies	7,850
	.0350	Stationery and Office Supplies	12,407
* 2505	.0300	**Commodities and Materials**	**20,257**
	.9438	For Services Provided by the Department of Fleet and Facilities Management	26,800
* 2505	.9400	**Internal Transfers and Reimbursements**	**26,800**
	.9651	To Reimburse Corporate Fund for Indirect Costs	1,566,322
* 2505	.9600	**Reimbursements**	**1,566,322**
		***BUDGET LEVEL TOTAL**	**$ 3,863,989**

ANNUAL APPROPRIATION ORDINANCE FOR 2017

Community Development Block Grant Year XLIII Fund

DEPARTMENT OF PLANNING AND DEVELOPMENT
Finance and Administration

Positions and Salaries

Code	Positions	No.	Rate
	3505 Fiuance and Human Resources		
2921	Senior Research Analyst	1	84,516
2917	Program Auditor III	1	101,592
2915	Program Auditor II	1	76,932
1576	Chief Voucher Expediter	1	92,592
0635	Senior Programmer/Analyst	1	110,064
0345	Contracts Coordinator	1	112,284
0303	Administrative Assistant III	1	76,932
0120	Supervisor of Accounting	1	107,184
0104	Accountant IV	2	100,776
0103	Accountant III	2	92,388
	SECTION TOTAL	**10**	**1,148,424**
	3506 Communications and Outreach		
0729	Information Coordinator	1	65,820
0703	Public Relations Rep III	1	92,592
0309	Coordinator of Special Projects	1	93,300
0308	Staff Assistant	1	76,932
	Schedule Salary Adjustments		591
	SECTION TOTAL	**5**	**329,235**
	DIVISION TOTAL	**15**	**1,477,659**
	LESS TURNOVER		**29,543**
	TOTAL		**$ 1,448,116**

ANNUAL APPROPRIATION ORDINANCE FOR 2017

Community Development Block Grant Year XLIII Fund

DEPARTMENT OF PLANNING AND DEVELOPMENT
Developer Services

This program will be funded with $1,300,000 in loan repayments. Expenditures will be limited to $24,615 until revenues are received and allotted to the program. The allotment of the funds will be under the direction of the Budget Director.

054/1005

Code			Amounts Appropriated
	.0005	Salaries and Wages - on Payroll	261,460
	.0044	Fringe Benefits	113,602
* 2515	.0000	**Personnel Services**	**375,062**
	.0169	Technical Meeting Costs	2,500
* 2515	.0100	**Contractual Services**	**2,500**
	.0270	Local Transportation	100
* 2515	.0200	**Travel**	**100**
	.0340	Material and Supplies	1,800
	.0350	Stationery and Office Supplies	1,800
* 2515	.0300	**Commodities and Materials**	**3,600**
	.9103	Rehabilitation Loans and Grants	943,353
* 2515	.9100	**Purposes as Specified**	**943,353**
		***BUDGET LEVEL TOTAL**	**$ 1,324,615**

Positions and Salaries

Code	Positions	No.	Rate
	3515 Housing Developer Services		
1439	Financial Planning Analyst	2	91,188
0308	Staff Assistant	1	84,420
	SECTION TOTAL	**2**	**266,796**
	DIVISION TOTAL	**2**	**266,796**
	LESS TURNOVER		**5,336**
	TOTAL		**$ 261,460**

ANNUAL APPROPRIATION ORDINANCE FOR 2017

Community Development Block Grant Year XLIII Fund

DEPARTMENT OF PLANNING AND DEVELOPMENT
Housing Preservation

This program will be funded with $250,000 in heat receivership income, $750,000 in troubled buildings income, $600,000 in condominium troubled buildings income. Expenditures will be limited to $4,572,046 until revenues are received and allotted to the program. The allotment of the funds will be under the direction of the Budget Director.

054/1005

Code			Amounts Appropriated
	.0005	Salaries and Wages - on Payroll	285,203
	.0044	Fringe Benefits	123,918
* 2520	.0000	**Personnel Services**	**409,121**
	.0130	Postage	925
	.0135	For Delegate Agencies	4,855,000
	.0157	Rental of Equipment and Services	700
* 2520	.0100	**Contractual Services**	**4,856,625**
	.0245	Reimbursement to Travelers	300
* 2520	.0200	**Travel**	**300**
	.0340	Material and Supplies	3,000
	.0350	Stationery and Office Supplies	3,000
* 2520	.0300	**Commodities and Materials**	**6,000**
	.9126	For Heat Receivership Program	900,000
* 2520	.9100	**Purposes as Specified**	**900,000**
		***BUDGET LEVEL TOTAL**	**$ 6,172,046**

Positions and Salaries

Code	Positions	No.	Rate
	3520 Housing Preservation		
9679	Deputy Commissioner	1	114,576
0313	Assistant Commissioner	1	92,028
0303	Administrative Assistant III	1	84,420
	SECTION TOTAL	**3**	**291,024**
	DIVISION TOTAL	**3**	**291,024**
	LESS TURNOVER		**5,821**
	TOTAL		**$ 285,203**

COMMUNITY INITIATIVES, INC.	2,515,000
COMMUNITY INITIATIVES, INC.	600,000
NEIGHBORHOOD HOUSING SERVICES OF CHICAGO	1,740,000
PROJECT TOTAL	**4,855,000**

ANNUAL APPROPRIATION ORDINANCE FOR 2017

Community Development Block Grant Year XLIII Fund

DEPARTMENT OF PLANNING AND DEVELOPMENT
Emergency Heating, Roof and Porch Repair

054/1005

Code			Amounts Appropriated
	.0005	Salaries and Wages - on Payroll	577,521
	.0044	Fringe Benefits	250,928
* 2531	.0000	**Personnel Services**	**828,449**
		For Professional and Technical Services and Other Third Party Benefit	
	.0140	Agreements	125,000
* 2531	.0100	**Contractual Serviees**	**125,000**
	.9264	Emergency Heating Repair Program (EHRP)	686,000
	.9265	Roof and Porch Repair Program (RPRP)	5,482,806
* 2531	.9200	**Purposes as Specified**	**6,168,806**
		***BUDGET LEVEL TOTAL**	**$ 7,122,255**

Positions and Salaries

Code	Positions	No.	Rate
	3531 Emergency Heating, Roof and Porch Repair		
1989	Direetor of Loan Processing	1	97,740
1940	Supervising Rehabilitation Construction Specialist	1	81,192
1939	Rehabilitation Construction Specialist	1	88,344
1939	Rehabilitation Construction Specialist	1	84,420
1939	Rehabilitation Construction Specialist	1	61,032
1301	Administrative Serviees Officer I	1	76,932
0313	Assistant Commissioner	1	99,648
	SECTION TOTAL	**7**	**589,308**
	DIVISION TOTAL	**7**	**589,308**
	LESS TURNOVER		**11,787**
	TOTAL		**$ 577,521**

ANNUAL APPROPRIATION ORDINANCE FOR 2017

Community Development Block Grant Year XLIII Fund

DEPARTMENT OF PLANNING AND DEVELOPMENT
Housing Services Technical Assistance

054/1005

Code			Amounts Appropriated
	.0005	Salaries and Wages - on Payroll	165,828
	.0044	Fringe Benefits	70,610
* 2536	.0000	**Personnel Services**	**236,438**
	.0135	For Delegate Agencies	662,875
* 2536	.0100	**Contractual Services**	**662,875**
		***BUDGET LEVEL TOTAL**	**$ 899,313**

Positions and Salaries

Code	Positions	No.	Rate
	3536 Housing Services and Technical Assistance		
1301	Administrative Services Officer I	1	88,344
0309	Coordinator of Special Projects	1	77,484
	SECTION TOTAL	**2**	**165,828**
	DIVISION TOTAL	**2**	**165,828**

ALBANY PARK COMMUNITY CENTER	15,000
BETHEL NEW LIFE, INC.	19,500
BICKERDIKE REDEVELOPMENT CORPORATION	24,375
CHICAGO URBAN LEAGUE	19,500
CHINESE MUTUAL AID ASSOCIATION	29,250
CJE SENIORLIFE	34,125
CLARETIAN ASSOCIATES INC.	29,250
COMMON PANTRY	15,000
EIGHTEENTH STREET DEVELOPMENT CORPORATION	15,000
ENLACE CHICAGO	19,500
ERIE NEIGHBORHOOD HOUSE	15,000
FIRST COMMUNITY LAND TRUST OF CHICAGO	37,000
GARFIELD PARK COMMUNITY COUNCIL	19,500
GENESIS HOUSING DEVELOPMENT CORPORATION	19,500
GREATER AUBURN GRESHAM CDC	34,125
KOREAN AMERICAN COMMUNITY SERVICES, INC.	19,500
LA CASA NORTE	24,375
LATIN UNITED COMMUNITY HOUSING ASSOCIATION	39,000
METROPOLITAN FAMILY SERVICES	53,625
NORTHWEST SIDE HOUSING CENTER	15,000
POLISH AMERICAN ASSOCIATION	24,375
ROGERS PARK COMMUNITY COUNCIL D/B/A NORTHSIDE COMMUNITY RESOURCES	48,750
SEEDS CENTER OF MAPLE PARK U M	48,375
ST. LEONARD'S MINISTRIES	15,000
ZAM'S HOPE	29,250
PROJECT TOTAL	**662,875**

ANNUAL APPROPRIATION ORDINANCE FOR 2017

Community Development Block Grant Year XLIII Fund

DEPARTMENT OF PLANNING AND DEVELOPMENT
Homeownership Counseling Services

054/1005

Code			Amounts Appropriated
	.0005	Salaries and Wages - on Payroll	62,820
	.0015	Schedule Salary Adjustments	1,593
	.0044	Fringe Benefits	26,749
* 2541	.0000	**Personnel Services**	**91,162**
	.0135	For Delegate Agencies	655,470
* 2541	.0100	**Contractual Services**	**655,470**
		***BUDGET LEVEL TOTAL**	**$ 746,632**

Positions and Salaries

Code	Positions	No.	Rate
	3541 Homeownership Counseling Services		
1912	Project Coordinator	1	62,820
	Schedule Salary Adjustments		1,593
	SECTION TOTAL	**2**	**64,413**
	DIVISION TOTAL	**2**	**64,413**

BETHEL NEW LIFE, INC.	30,000
CHICAGO URBAN LEAGUE	40,000
CHINESE AMERICAN SERVICE LEAGUE	47,500
GENESIS HOUSING DEVELOPMENT CORPORATION	45,000
GREATER SOUTHWEST DEVELOPMENT ORGANIZATION	35,000
NEIGHBORHOOD HOUSING SERVICES OF CHICAGO	142,970
NORTH SIDE COMMUNITY FEDERAL CREDIT UNION	35,000
NORTHWEST SIDE HOUSING CENTER	50,000
PARTNERS IN COMMUNITY BUILDING, INC	40,000
ROGERS PARK COMMUNITY DEVELOPMENT CORPORATION D/B/A NORTHSIDE COMMUNITY DEVELOPMENT CORPORATION	90,000
SPANISH COALITION FOR HOUSING	50,000
THE RESURRECTION PROJECT	50,000
PROJECT TOTAL	**655,470**

ANNUAL APPROPRIATION ORDINANCE FOR 2017

Community Development Block Grant Year XLIII Fund

DEPARTMENT OF PLANNING AND DEVELOPMENT
Small Accessible Repairs for Seniors

054/1005

Code			Amounts Appropriated
	.0005	Salaries and Wages - on Payroll	248,904
	.0015	Schedule Salary Adjustments	1,500
	.0044	Fringe Benefits	105,984
* 2551	.0000	**Personnel Services**	**356,388**
	.0135	For Delegate Agencies	1,641,065
* 2551	.0100	**Contractual Services**	**1,641,065**
		***BUDGET LEVEL TOTAL**	**$ 1,997,453**

Positions and Salaries

Code	Positions	No.	Rate
	3551 Small Accessible Repairs for Seniors		
1994	Loan Processing Specialist	1	88,344
1989	Director of Loan Processing	1	97,740
1940	Supervising Rehabilitation Construction Specialist	1	62,820
	Schedule Salary Adjustments		1,500
	SECTION TOTAL	**4**	**250,404**
	DIVISION TOTAL	**4**	**250,404**

BACK OF THE YARDS NEIGHBORHOOD COUNCIL	130,000
BICKERDIKE REDEVELOPMENT CORPORATION	100,000
CHINESE AMERICAN SERVICE LEAGUE	76,000
GREATER AUBURN GRESHAM CDC	115,000
GREATER SOUTHWEST DEVELOPMENT ORGANIZATION	122,000
HOUSING OPPORTUNITIES AND MAINTENANCE FOR THE ELDERLY	60,000
LATIN UNITED COMMUNITY HOUSING ASSOCIATION	122,000
LOCAL ECONOMIC & EMPLOYMENT DEVELOPMENT COUNCIL	112,055
NEIGHBORHOOD HOUSING SERVICES OF CHICAGO	154,400
PARTNERS IN COMMUNITY BUILDING, INC	55,000
ROGERS PARK COMMUNITY COUNCIL D/B/A NORTHSIDE COMMUNITY RESOURCES	117,000
UNITED CEREBRAL PALSY SEGUIN OF GREATER CHICAGO	336,692
UNITED NEIGHBORHOOD ORGANIZATION	140,918
PROJECT TOTAL	**1,641,065**

ANNUAL APPROPRIATION ORDINANCE FOR 2017

Community Development Block Grant Year XLIII Fund

DEPARTMENT OF PLANNING AND DEVELOPMENT
Neighborhood Lending Program

054/1005

Code			Amounts Appropriated
	.0005	Salaries and Wages - on Payroll	185,196
	.0044	Fringe Benefits	78,856
* 2560	.0000	**Personnel Services**	**264,052**
	.0135	For Delegate Agencies	3,212,520
* 2560	.0100	**Contractual Services**	**3,212,520**
		***BUDGET LEVEL TOTAL**	**$ 3,476,572**

Positions and Salaries

Code	Positions	No.	Rate
	3560 Neighborhood Lending		
2989	Grants Research Specialist	1	100,776
0303	Administrative Assistant III	1	84,420
	SECTION TOTAL	**2**	**185,196**
	DIVISION TOTAL	**2**	**185,196**

NEIGHBORHOOD HOUSING SERVICES OF CHICAGO	3,212,520
PROJECT TOTAL	**3,212,520**

ANNUAL APPROPRIATION ORDINANCE FOR 2017

Community Development Block Grant Year XLIII Fund

DEPARTMENT OF PLANNING AND DEVELOPMENT
Construction Monitoring and Compliance

054/1005

Code			Amounts Appropriated
	.0005	Salaries and Wages - on Payroll	927,521
	.0044	Fringe Benefits	402,998
* 2566	.0000	**Personnel Services**	**1,330,519**
	.0130	Postage	1,090
		For Professional and Technical Services and Other Third Party Benefit	
	.0140	Agreements	48,625
	.0155	Rental of Property	185,332
	.0157	Rental of Equipment and Services	570
	.0159	Lease Purchase Agreements for Equipment and Machinery	3,865
	.0169	Technical Meeting Costs	1,000
* 2566	.0100	**Contractual Services**	**240,482**
	.0229	Transportation and Expense Allowance	31,350
	.0270	Local Transportation	190
* 2566	.0200	**Travel**	**31,540**
	.0340	Material and Supplies	11,312
	.0350	Stationery and Office Supplies	6,350
* 2566	.0300	**Commodities and Materials**	**17,662**
		For the Purchase of Data Processing, Office Automation and Data	
	.0446	Communication Hardware	9,400
* 2566	.0400	**Equipment**	**9,400**

***BUDGET LEVEL TOTAL**	**$**	**1,629,603**
***DEPARTMENT TOTAL**	**$**	**27,232,478**

Positions and Salaries

Code	Positions	No.	Rate
	3566 Construction Monitoring and Compliance		
9679	Deputy Commissioner	1	114,576
5614	Civil Engineer IV	1	95,580
5404	Architect IV	1	110,064
5403	Architect III	1	100,776
2915	Program Auditor II	1	88,344
2915	Program Auditor II	1	76,932
1939	Rehabilitation Construction Specialist	1	92,592
1939	Rehabilitation Construction Specialist	1	84,420
1939	Rehabilitation Construction Specialist	1	61,032
0810	Executive Secretary II	1	55,188
0190	Accounting Technician II	1	66,948
	SECTION TOTAL	**11**	**946,452**
	DIVISION TOTAL	**11**	**946,452**
	LESS TURNOVER		**18,931**
	TOTAL	**$**	**927,521**
	DEPARTMENT TOTAL	**48**	**4,237,080**
	LESS TURNOVER		**71,418**
	TOTAL	**$**	**4,165,662**

ANNUAL APPROPRIATION ORDINANCE FOR 2017

Community Development Block Grant Year XLIII Fund

DEPARTMENT OF BUILDINGS
Troubled Buildings Program

067/1005

Code			Amounts Appropriated
	.0005	Salaries and Wages - on Payroll	2,544,010
	.0015	Schedule Salary Adjustments	4,851
	.0044	Fringe Benefits	1,106,639
* 2505	.0000	**Personnel Services**	**3,655,500**
		For Professional and Technical Services and Other Third Party Benefit	
	.0140	Agreements	185,000
	.0181	Mobile Communication Services	20,000
* 2505	.0100	**Contractual Services**	**205,000**
	.0229	Transportation and Expense Allowance	58,500
* 2505	.0200	**Travel**	**58,500**
		***BUDGET LEVEL TOTAL**	**$ 3,919,000**

Positions and Salaries

Code	Positions	No.	Rate
	3505 Vacant Property and Demolition		
9679	Deputy Commissioner	1	119,196
2152	Chief Building/Construction Inspector	1	107,904
2151	Supervising Building / Construction Inspector	1	134,160
2151	Supervising Building / Construction Inspector	1	122,280
2150	Building/Construction Inspector	2	122,280
2150	Building/Construction Inspector	2	111,456
2150	Building/Construction Inspector	3	106,416
2150	Building/Construction Inspector	2	101,544
2150	Building/Construction Inspector	4	96,984
2150	Building/Construction Inspector	2	92,556
2150	Building/Construction Inspector	1	83,544
2150	Building/Construction Inspector	1	79,704
2150	Building/Construction Inspector	1	76,128
1912	Project Coordinator	1	81,192
1912	Project Coordinator	1	77,484
0308	Staff Assistant	1	70,092
0303	Administrative Assistant III	1	84,420
	Schedule Salary Adjustments		4,851
	SECTION TOTAL	**18**	**2,603,811**
	DIVISION TOTAL	**18**	**2,603,811**
	LESS TURNOVER		**54,950**
	TOTAL		**$ 2,548,861**

ANNUAL APPROPRIATION ORDINANCE FOR 2017

Community Development Block Grant Year XLIII Fund

DEPARTMENT OF BUILDINGS
Code Enforcement

067/1005

Code			Amounts Appropriated
	.0005	Salaries and Wages - on Payroll	2,077,011
	.0015	Schedule Salary Adjustments	5,147
	.0044	Fringe Benefits	904,966
* 2510	.0000	**Personnel Services**	**2,987,124**
	.0181	Mobile Communication Services	20,000
* 2510	.0100	**Contractual Services**	**20,000**
	.0229	Transportation and Expense Allowance	55,150
* 2510	.0200	**Travel**	**55,150**

***BUDGET LEVEL TOTAL**	**$**	**3,062,274**
***DEPARTMENT TOTAL**	**$**	**6,981,274**
***FUND TOTAL**	**$**	**81,115,000**

Positions and Salaries

Code	Positions	No.	Rate
	3510 Code Enforcement		
2151	Supervising Building / Coustruction Inspector	1	122,280
2151	Supervising Building / Construction Inspector	1	101,544
2150	Building/Construction Inspector	1	116,736
2150	Building/Construction Inspector	2	106,416
2150	Building/Construction Inspector	3	101,544
2150	Building/Construction Inspector	3	96,984
2150	Building/Construction Inspector	8	92,556
2150	Building/Construction Inspector	1	83,544
2150	Building/Construction Inspector	1	79,704
2150	Building/Construction Inspector	1	72,660
	Schedule Salary Adjustments		5,147
	SECTION TOTAL	**11**	**2,130,479**
	DIVISION TOTAL	**11**	**2,130,479**
	LESS TURNOVER		**48,321**
	TOTAL	**$**	**2,082,158**
	DEPARTMENT TOTAL	**48**	**4,734,290**
	LESS TURNOVER		**103,271**
	TOTAL	**$**	**4,631,019**

CORRECTIONS AND REVISIONS OF CDBG YEAR XLIII BUDGET RECOMMENDATIONS

0J43-Community Development Block Grant Year XLIII Fund

Code	Department and Item	STRIKE Number	STRIKE Amount	ADD Number	ADD Amount
	41-Department of Public Health				
	Violence Prevention Program-2565				
.0135	For Delegate Agencies		371,000		371,000
	ASIAN HUMAN SERVICES		59,500		51,000
	ERIE NEIGHBORHOOD HOUSE		59,500		66,969
	MARIA KAUPAS CENTER		38,375		15,000
	TAPROOTS, INC.		59,500		81,815
	THE JOHN MARSHALL LAW SCHOOL		59,500		84,966
	UNIVERSAL FAMILY CONNECTION		38,375		15,000

CORRECTIONS AND REVISIONS OF CDBG YEAR XLIII BUDGET RECOMMENDATIONS

0J43-Community Development Block Grant Year XLIII Fund

Code	Department and Item	STRIKE Number	STRIKE Amount	ADD Number	ADD Amount
	50-Department of Family and Support Services				
	Workforce Services-2520				
.0135	For Delegate Agencies		5,485,113		5,468,113
	LOCAL INITIATIVES SUPPORT CORPORATION		152,000		135,000

CORRECTIONS AND REVISIONS OF CDBG YEAR XLIII BUDGET RECOMMENDATIONS

0J43-Community Development Block Grant Year XLIII Fund

Code	Department and Item	STRIKE Number	STRIKE Amount	ADD Number	ADD Amount
	50-Department of Family and Support Services				
	Senior Services-2525				
.0140	For Professional and Technical Services and Other Third Party Benefit Agreements		296,509		303,509

CORRECTIONS AND REVISIONS OF CDBG YEAR XLIII BUDGET RECOMMENDATIONS

0J43-Community Development Block Grant Year XLIII Fund

Code	Department and Item	STRIKE Number	STRIKE Amount	ADD Number	ADD Amount
	50-Department of Family and Support Services				
	Domestic Violence Services-2530				
.0135	For Delegate Agencies		1,924,220		1,934,220
	HEALTHCARE ALTERNATIVE SYSTEMS, INC.		32,000		35,000
	HEARTLAND HUMAN CARE SERVICES		27,000		31,000
	LAF		31,000		34,000

SECTION 19. This ordinance shall take effect upon its passage and approval, notwithstanding any provision of state law or any ordinance to the contrary.

AMENDMENT OF TITLES 1, 2, 3, 4, 7, 9, 10, 11, 13, 15 AND 18 OF MUNICIPAL CODE CONCERNING VARIOUS DEPARTMENT FUNCTIONS AND DUTIES (2017 MANAGEMENT ORDINANCE) AND ASSOCIATED FIRST AMENDMENT TO COORDINATED CITY DIGITAL SIGN PROGRAM AGREEMENT.

[SO2016-7983]

On motion of Alderman Ervin, the City Council took up for consideration the report of the Committee on the Budget and Government Operations, deferred and published in the *Journal of the Proceedings of the City Council of the City of Chicago* of November 9, 2016, page 36325, recommending that the City Council pass a proposed ordinance amending Titles 1, 2, 3, 4, 7, 9, 10, 11, 13, 15 and 18 of the Municipal Code of Chicago concerning various department functions and duties (2017 Management Ordinance) and associated First Amendment to the Coordinated City Digital Sign Program Agreement, printed on pages 36326 through 36461. The motion *Prevailed.*

Thereupon, on motion of Alderman Ervin, the said proposed substitute ordinance was *Passed* by yeas and nays as follows:

Yeas -- Aldermen Moreno, Hopkins, Dowell, King, Hairston, Sawyer, Mitchell, Harris, Beale, Sadlowski Garza, Thompson, Cárdenas, Quinn, Burke, Lopez, Foulkes, D. Moore, Curtis, O'Shea, Cochran, Muñoz, Zalewski, Scott, Solis, Maldonado, Burnett, Ervin, Taliaferro, Reboyras, Santiago, Waguespack, Mell, Ramirez-Rosa, Villegas, Mitts, Sposato, Laurino, O'Connor, Napolitano, Reilly, Smith, Tunney, Arena, Cappleman, Pawar, Osterman, J. Moore, Silverstein -- 48.

Nays -- None.

The following is said ordinance as passed:

WHEREAS, The City of Chicago is a home rule unit of government as defined in Article VII, Section 6(a) of the Illinois Constitution; and

WHEREAS, As a home rule unit of government, the City of Chicago may exercise any power and perform any function pertaining to its government and affairs; and

WHEREAS, The management, structure, powers and functions of its departments and agencies is a matter pertaining to the government and affairs of the City of Chicago; now, therefore,

BE IT ORDAINED BY THE CITY COUNCIL OF THE CITY OF CHICAGO:

This ordinance is organized into ten Articles, as follows:

Article I.	Animal Care and Control
Article II.	Insurance and Indemnification
Article III.	Residential Parking Permits
Article IV.	Water Management
Article V.	Retail Tobacco
Article VI.	DIGGER
Article VII.	Pharmaceutical Representatives
Article VIII.	Miscellaneous
Article IX.	Severability; Repealer
Article X.	Effective Dates

ARTICLE I.
ANIMAL CARE AND CONTROL

SECTION 1. Title 2 of the Municipal Code of Chicago is hereby amended by inserting a new Chapter 2-16, as follows:

CHAPTER 2-16
ANIMAL CARE AND CONTROL

2-16-010 Chicago Animal Care and Control – Establishment and composition.

There is hereby established an executive department of the municipal government of the City which shall be known as Chicago Animal Care and Control, which shall have the powers and duties set forth in this chapter. The Department shall be administered by an Executive Director, who shall be appointed by the Mayor, subject to approval by the City Council, and staffed by such other employees as may be provided for in the annual appropriation ordinance.

2-16-015 Executive Director – Powers and duties.

The Executive Director shall have general supervision over the Department and its employees, and also the following powers and duties:

(a) To administer and enforce Chapter 7-12, including supervising and administratively directing the work of the animal control center or centers established by and defined in that Chapter;

(b) To coordinate the activities of such animal control center or centers with the activities of other animal control and regulatory agencies within the State of Illinois and with humane societies as such societies are defined in Chapter 7-12;

(c) To supervise and administratively direct any neutering and spaying clinic established by the Department, and to enter into and execute contracts, subject to the availability of duly appropriated funds, with one or more accredited veterinary colleges to provide the services in Section 7-12-115;

(d) To enter into partnerships and execute contracts for medical services with educational institutions, including veterinary colleges and other organizations, as shall be necessary or advisable in connection with the implementation of such agreements and any renewals thereto to further the Department's mission of increasing live outcomes; and, in connection with agreements entered into under this section, to enter into and execute all such other instruments and to perform any and all acts, including the allocation and expenditure of duly appropriated funds, as shall be necessary or advisable in connection with the implementation of such agreements and any renewals thereto;

(e) To formulate and direct an educational program to develop better animal care;

(f) To enforce Article XXII of Chapter 11-4 of this Code and to notify the Commissioner of Business Affairs and Consumer Protection of any violation for which the

Commissioner of Business Affairs and Consumer Protection is authorized to issue an emergency abatement order as set forth in Section 11-4-3030(b) of this Code;

(g) To waive adoption fees to further the Department's mission of increasing live outcomes;

(h) To establish accounts with suppliers of goods for the purposes of purchasing supplies through donor grants;

(i) To enter into and execute sponsorship agreements with sponsors of events, programs, and initiatives under the Executive Director's jurisdiction. Such sponsorship agreements shall contain such terms and conditions that the Executive Director deems appropriate. All sponsorship agreements shall be subject to the approval of the Corporation Counsel as to form and legality. For purposes of this definition, "sponsors" means those persons providing money or other in-kind goods or services to the City in exchange for advertising or promotional rights at events, programs, or initiatives under the Executive Director's jurisdiction. Persons meeting the definition of sponsor in the previous sentence may, in the discretion of the Executive Director, and upon such terms as the Executive Director determines, sell goods and services to the public at such events, programs, or initiatives; and

(j) To promulgate such policies and rules as are necessary or useful to implement the administration and enforcement of this Chapter and Chapter 7-12.

References in the Municipal Code to the Executive Director shall be deemed to include the Executive Director's designee(s).

2-16-020 Succession.

The Executive Director and the Department shall assume all rights, powers, duties, obligations and responsibilities of the commission on animal care and control as of the effective date of this chapter except for those Commission powers and duties expressly retained. All personnel, books, records, property and funds relating to the commission shall be made available to the Department. The Department shall succeed to the rights and duties of the commission under existing contracts, grant or loan agreements or programs, or other agreements or ordinances. All rules or regulations issued by the Commission or the Executive Director in effect as of the effective date of this chapter shall remain in effect until amended or repealed by the Executive Director.

SECTION 2. Title 2 of the Municipal Code of Chicago is hereby amended by deleting the language stricken through and by inserting in Chapter 2-120 a new Article I, underscored as follows:

ARTICLE 1. ~~RESERVED~~ COMMISSION ON ANIMAL CARE AND CONTROL

2-120-010 Commission established – Terms of members.

There is hereby established a commission to be known as the "Commission on Animal Care and Control, City of Chicago." Said Commission shall consist of nine members to be appointed by the Mayor, three of whom shall be members, respectively, of the Police Department, Health Department, and the Department of Streets and Sanitation; with the remaining six members to include at least one representative of a humane society as hereinafter defined, at least one veterinarian licensed under the laws of the State of Illinois, and at least three private citizens. All Commission members shall be residents of the City of Chicago and shall serve without compensation.

The Commission shall function as an advisory body to the Mayor and to Chicago Animal Care and Control with regard to animal-related matters in the City of Chicago. The Mayor shall designate one of its members to act as chairman for a term of 12 months, subject to redesignation for any number of additional terms of two years. The Commission shall meet at least once every three months, unless otherwise determined by the Commission or when called upon to do so by the chairman.

Each Commission member shall serve for a period of two years from date of appointment, subject to reappointment by the Mayor for any number of additional terms of two years, except that four of the initial appointments as designated by the Mayor shall be for a term of only one year. Each Commission member shall serve until a successor has been appointed by the Mayor. The Mayor shall appoint members to fill vacancies which may occur due to death, resignation or incapacity.

2-120-020 Duties.

The Commission shall have the duty to provide an annual report to the Executive Director of the Department that makes recommendations for the continual improvement of operations and live outcomes.

SECTION 3. Section 7-12-010 of the Municipal Code of Chicago is hereby repealed in its entirety.

SECTION 4. Section 7-12-015 of the Municipal Code of Chicago is hereby repealed in its entirety.

SECTION 5. Section 7-12-020 of the Municipal Code of Chicago is hereby amended by deleting the language stricken through and by inserting the language underscored, as follows:

7-12-020 Definitions.

As used in this chapter, the following are defined and shall be construed as hereinafter set out unless it shall be apparent from the context that a different meaning is intended:

"Animal" means any living vertebrate, domestic or wild, not including man.

"Animal control center" means a facility operated by and under the direct supervision of the ~~executive director~~ Executive Director ~~of the commission~~ for the purpose of impounding animals as henceforth set out in this chapter.

"Animal control officer" means an employee of the ~~commission~~ Department who shall be responsible to it and the ~~executive director~~ Executive Director and have the power and authority to issue citations for any violations of this ordinance relating to the care, treatment, control or impoundment of animals.

(Omitted text is unaffected by this ordinance)

"Commission" means the ~~commission on animal care and control~~ Commission on Animal Care and Control.

(Omitted text is unaffected by this ordinance)

"Department" means Chicago Animal Care and Control.

(Omitted text is unaffected by this ordinance)

"Executive director" means the ~~executive director~~ Executive Director of the ~~commission on animal care and control~~ Department.

(Omitted text is unaffected by this ordinance)

"Impounded" means having been taken into the custody of the ~~commission~~ Department or any other facility designated by the ~~executive director~~ Executive Director.

(Omitted text is unaffected by this ordinance)

"Visiting hours" means posted days and hours during which an animal control center operated by the ~~commission on animal care and control~~ Department shall be kept open to the public for the transaction of appropriate business, as established by the ~~executive director~~ Executive Director.

(Omitted text is unaffected by this ordinance)

SECTION 6. Section 7-12-050 of the Municipal Code of Chicago is hereby amended by deleting the language stricken through and by inserting the language underscored, as follows:

7-12-050 Dangerous animals – Determination and requirements.

The ~~executive director~~ Executive Director shall have the authority to make a determination that an animal is a dangerous animal, as defined in Section 7-12-020, and to order the owner to comply with any of the measures set forth below for the protection of public health, safety and welfare.

(a) Upon receipt of a citizen complaint or other report of an animal bite, attack, threatening behavior, or other reason to believe an animal may be a dangerous animal, the ~~executive director~~ Executive Director or an animal control officer shall evaluate the seriousness of the complaint or report and, if the circumstances warrant, may conduct an investigation of the facts. Where practicable and readily located, the investigation shall include interviewing the complainant, the victim, if any, the animal's owner, any witnesses, observation of the animal and the scene, and any other information presented by the owner. The investigator then shall make a written finding of whether an animal is a dangerous animal as defined in Section 7-12-020 and of the basis for that finding. In addition, if during the course of the investigation, the investigator uncovers evidence of inhumane treatment of any animal in violation of Section 7-12-090, he or she shall make a written finding of the specific violation and forward such to the ~~executive director~~ Executive Director. For purposes of this section, a police report may constitute an investigation and may include a finding of dangerousness. Based upon the investigator's finding of a dangerous animal, the ~~executive director~~ Executive Director shall declare in writing whether the animal is a dangerous animal.

(b) Where an animal is declared to be a dangerous animal, and the animal has caused severe injury to any person or other domestic animal, then the ~~executive director~~ Executive Director may order the humane destruction of the animal, where appropriate, taking into consideration the severity and the circumstances of injury. Where an animal is declared to be a dangerous animal, and the animal has caused death to any person, then the ~~executive director~~ Executive Director shall order the humane destruction of the animal.

(c) Subject to subsection (g) of this section, in all cases where an animal is declared to be a dangerous animal and the animal is not humanely destroyed, the ~~executive director~~ Executive Director shall order the owner to comply with the following requirements:

(1) While on the owner's property, the owner must securely confine the dangerous animal indoors or within a securely enclosed and locked pen, structure, or fence, suitable to prevent the entry of young children and designed to prevent the animal from escaping. Such pen, structure, or fence must be a minimum of six feet in height and must have secure sides and top. If it has no bottom secured to the sides, the sides must be embedded into the ground no less than two feet deep. The enclosure also must be humane and provide some protection from the elements for the animal. In addition to the enclosure required by this subsection, the owner shall erect a fence on the perimeter of that portion of the property where the enclosure is located. The location and height of the fence shall be approved by the ~~executive director~~ Executive Director. The enclosure and fence shall be erected within thirty days of the declaration that the animal is a dangerous animal.

(Omitted text is unaffected by this ordinance)

(6) Within ten business days of the declaration that the animal is a dangerous animal, the owner must procure and maintain in effect liability insurance, including coverage of claims arising from the conduct of the owner's animal, in an amount not less than $100,000.00 for each animal declared dangerous. The insurance shall include a provision whereby the insurer notifies the ~~executive director~~ Executive Director not less than 30 days prior to cancellation or lapse of coverage.

In addition, the ~~executive director~~ Executive Director may order the owner to comply with any of the following requirements, in any combination:

(Omitted text is unaffected by this ordinance)

(8) The owner and the animal must complete a course of animal obedience training approved by the ~~executive director~~ Executive Director.

In the alternative to (1) – (8) above, the ~~executive director~~ Executive Director may order that the dangerous animal:

(i) at the owner's expense, have an identifying microchip implanted under the animal's skin by a veterinarian; and

(ii) be permanently barred from the city limits. The owner shall provide a statement, verified by affidavit, to the ~~executive director~~ Executive Director indicating the new location of the animal, and the name and address of the person having custody of the animal.

(d) Where the owner's address can be reasonably ascertained, the ~~executive director~~ Executive Director shall send written notice to the owner, by first class mail, stating that his or her animal has been declared a dangerous animal, describing the basis for such declaration by

specific behavior and date(s) of occurrence, setting forth all applicable orders and restrictions imposed reason of such declaration, and informing the owner of his or her right to appeal such determination by filing a written request for a hearing within seven days of service of the notice. A notice shall be deemed served on the date the notice is mailed. A copy of such notice shall be sent to the complainant, if any. Where the animal has been impounded pursuant to subsection (f) below, such notice shall be sent within 30 days after such impoundment.

(e) If the owner requests a hearing, the ~~executive director, if the department of administrative hearings has not exercised jurisdiction in accordance with Section 2-14-190(c) of this Code, or the department of administrative hearings~~ Department of Administrative Hearings~~, if the office has exercised jurisdiction in accordance with Section 2-14-190(c) of this Code,~~ shall appoint an administrative law officer who shall hold a hearing, at which all interested parties may present testimony and any other relevant evidence, within 30 days of the request. The hearing shall be taped or recorded by other appropriate means. If the administrative law officer upholds the ~~executive director~~ Executive Director's determination that the animal is dangerous, the owner shall have 30 days to satisfy all requirements set out in subsection (c) and the notice. In those cases where the ~~executive director~~ Executive Director has ordered humane destruction of the dangerous animal, that order shall not be carried out until seven days after the hearing; if the owner appeals to the circuit court during that time period, that order shall be stayed until resolution of such appeal.

(f) Where there is probable cause to believe that an animal is a dangerous animal, the ~~executive director~~ Executive Director or his designee is authorized to impound and hold such animal, at the owner's expense, pending the investigation and final resolution of any appeals. Where the animal has caused severe injury or death to any person, the ~~executive director~~ Executive Director or his designee is required to impound and hold such animal, at the owner's expense, pending the investigation and final resolution of any appeals. Moreover, in no event shall a dangerous animal be released to its owner before the owner obtains a dangerous animal license pursuant to section 7-12-052 or before the ~~executive director~~ Executive Director or his designee approves the enclosure required by subsection (c)(1). The holding period and impoundment procedures for animals of unknown ownership shall be governed by Section 7-12-060.

(g) Guard dogs and dogs which have been found to be "vicious dogs" under state law, automatically are required to comply with the requirements of Section 7-12-050(c)(1) -- (4) and (c)(6) without the need for any individualized declaration or the right to any hearing, except that, to the extent an owner disputes the fact that his or her animal is used as a guard dog the hearing procedure set forth in subsection (e) of this section shall apply. The ~~commission~~ Department may promulgate rules and regulations that set forth the conditions under which the provisions of subsection (c) of this section shall not apply to guard dogs when the dogs are on assignment.

SECTION 7. Section 7-12-051 of the Municipal Code of Chicago is hereby amended by deleting the language stricken through and by inserting the language underscored, as follows:

7-12-051 Dangerous animals – Violations.

(a) Any owner who fails to comply with any of the requirements of Section 7-12-050, Section 7-12-052, or any additional orders of the ~~executive director~~ Executive Director as authorized by those sections shall be punished by a fine of not less than $500.00 nor more than $1,000.00, plus impoundment of the animal. If the owner fails to make the animal available for impoundment or fails to come into compliance with the requirements or orders within 7 days after the impoundment of the animal, the owner shall be incarcerated for a term not to exceed six months and the animal shall become the property of the ~~commission~~ Department. In addition to the penalties set forth above, the ~~executive director~~ Executive Director may order an owner who violates Section 7-12-050 to attend with his or her animal a course of animal obedience training approved by the ~~executive director~~ Executive Director.

(b) Any animal which has been declared a dangerous animal and which (1) is seen outside and not confined within the enclosure required by Section 7-12-050(c)(1), and not muzzled and under control as required by Section 7-12-050(c)(2), or (2) thereafter attacks or injures a person or domestic animal, shall be impounded by an animal control officer or a police officer, at the owner's expense, and the ~~executive director~~ Executive Director may order the owner to comply with any of the alternatives set forth in Section 7-12-050(b) and (c), including humane destruction of the animal. If the owner fails to make the animal available for impoundment or fails to come into compliance with the requirements or orders within 7 days after the impoundment of the animal, the owner shall be incarcerated for a term not to exceed six months and the animal shall become the property of the ~~commission~~ Department. The owner shall be entitled to notice and an opportunity for a hearing in the same manner as provided in Section 7-12-050(d) and (e) above.

SECTION 8. Section 7-12-052 of the Municipal Code of Chicago is hereby amended by deleting the language stricken through and by inserting the language underscored, as follows:

7-12-052 Dangerous animals – Miscellaneous.

(a) Every owner of a dangerous animal shall allow inspection of the required enclosure by the ~~executive director~~ Executive Director or his designee.

(Omitted text is unaffected by this ordinance)

(c) [Reserved] ~~The executive director and/or the commission are hereby authorized to enact regulations governing dangerous animals as are necessary to carry out the provisions of this chapter and to promote the health, safety, and welfare of the public.~~

(d) Where an animal has caused severe injury or death to any person, but it is not found to be a dangerous animal on the grounds that the attack was provoked, the ~~executive director~~ Executive Director shall advise the owner to comply with the safety measures set forth in Section 7-12-050(c) in order to protect the public health, safety and welfare.

(e) In addition to any other license required under this chapter, the owner of any animal declared dangerous shall obtain a dangerous animal license within 10 days of the declaration that the animal is a dangerous animal; except that this provision shall not apply to the owner of any guard that is licensed under Chapter 4-384 of this code. The owner shall pay an annual license fee of $100 for the privilege of owning the dangerous animal. The application for the license shall be made to the ~~executive director~~ Executive Director.

SECTION 9. Section 7-12-060 of the Municipal Code of Chicago is hereby amended by deleting the language stricken through and by inserting the language underscored, as follows:

7-12-060 Redemption of impounded animals.

The ~~commission~~ Department or any agency the ~~commission~~ Department may designate to take possession of animals for the purposes of impounding~~,~~ shall hold impounded animals for seven days, unless the owner redeems the animal sooner, during which time reasonable means shall be used to facilitate their return to the rightful owners. The owner of any animal impounded in any animal control center may, at any time during visiting hours at the animal control center, and before the sale or other disposal as provided in this ordinance, redeem such animal by paying the required fees or charges and, in the case of an unlicensed animal by complying with the license requirements.

The seven-day holding period shall not apply to an animal relinquished by its owner to the ~~commission~~ Department under owner signature authorizing the ~~commission~~ Department to make immediate disposition of the animal at its discretion, nor shall any required holding period apply to an animal received for impounding in obviously critical physical condition or for which immediate euthanasia shall be deemed proper for humane reasons by the ~~executive director~~ Executive Director or the ~~executive director~~ Executive Director's designee.

An animal of unknown ownership shall be held for a minimum of five days, or for such longer length of time as the ~~executive director~~ Executive Director may deem necessary to permit location of and redemption by the rightful owner, except that wild animals which are noxious by

their very nature such as wild rats, and undomesticated rodents may be euthanized at once following an examination for zoonotic diseases.

Any animal remaining unredeemed after the prescribed holding period shall at once become the property of the ~~commission~~ Department.

SECTION 10. Section 7-12-065 of the Municipal Code of Chicago is hereby amended by deleting the language stricken through and by inserting the language underscored, as follows:

7-12-065 Impoundment of dogs and cats – Compulsory sterilization and microchip implantation.

(a) Any dog or cat impounded under Sections 7-12-040, 7-12-080, or 7-12-290 shall prior to redemption:

(1) have a microchip implanted; and

(2) if the dog or cat is capable of reproduction, be sterilized, unless, in the determination of the ~~executive director~~ Executive Director, the sterilization would endanger the life or health of the animal.

(b) The implantation of a microchip in and the sterilization of the animal pursuant to this section shall be performed only after the owner, if known, is given notification either in person, or by first class mail, of the ~~executive director~~ Executive Director's intent to implant a microchip in and sterilize the animal and informing the owner of his right to appeal such determination by filing a written request for a hearing within five days of service of the notice.

(c) If the owner requests a hearing, ~~the administrative law officer shall be appointed by the executive director unless the department of administrative hearings has exercised jurisdiction in accordance with Section 2-14-190(c) of this Code, in which case~~ the ~~department~~ Department of ~~administrative hearings~~ Administrative Hearings shall appoint ~~the~~ an administrative law officer, who shall hold a hearing, at which all interested parties may present testimony and any other relevant evidence, within 15 days of the request. If the administrative law officer upholds the ~~executive director~~ Executive Director's determination that the cat or dog is subject to the requirements of this section, then the ~~executive director~~ Executive Director shall not sterilize or implant a microchip in the animal until seven days after the hearing; if the owner appeals to the circuit court during that time period, the order to sterilize and implant a microchip in the animal shall be stayed until resolution of such appeal.

(Omitted text is unaffected by this ordinance)

SECTION 11. Section 7-12-070 of the Municipal Code of Chicago is hereby amended by deleting the language stricken through and by inserting the language underscored, as follows:

7-12-070 Facilities to be used for impoundments.

For purposes of impoundment, the ~~executive director~~ Executive Director shall utilize an animal control center or the facilities of any humane society properly equipped and willing to impound animals, or, if the animal shall be of a species that may be better or more safely impounded elsewhere, the ~~executive director~~ Executive Director may designate an alternate facility that is properly equipped and willing to accept the animal.

SECTION 12. Section 7-12-080 of the Municipal Code of Chicago is hereby amended by deleting the language stricken through and by inserting the language underscored, as follows:

7-12-080 Removal of neglected animal.

(a) Whenever the ~~executive director~~ Executive Director shall determine: (1) that any animal is kept within a building or upon any premises without food, water, shelter, or proper care and attention for a period of time sufficient within his judgment to cause undue discomfort or suffering, and the owner cannot be located after reasonable search, or if the owner shall be known to be absent due to injury, illness, incarceration, eviction, or other involuntary circumstance; or (2) that any animal is kept at a residence under such conditions that endanger the public health, safety and welfare, or the safety and welfare of the animal, it shall be the duty of the ~~executive director~~ Executive Director to obtain the necessary legal process to allow him or her to enter or to cause to have entered such building or premises to take possession and remove such animal to an animal control center or to a humane society or other appropriate agency equipped, able and willing to accept the animal.

(b) The animal control center, humane society or other authorized receiving agency shall exercise due caution for the welfare and temporary safekeeping of any animal so removed, in conformance with policies to be prescribed by the ~~commission~~ Department. After due notification to the owner, or, if the owner cannot be located or contacted after reasonable effort by the animal control center, humane society or other authorized receiving agency, any animal so removed and unredeemed shall become the property of the ~~commission~~ Department and disposed of under policies prescribed by the ~~commission~~ Department.

SECTION 13. Section 7-12-090 of the Municipal Code of Chicago is hereby amended by deleting the language stricken through and by inserting the language underscored, as follows:

7-12-090 Owner's responsibility where animal has bitten another animal or person.

(a) It shall be the duty and responsibility of the owner of any animal which has bitten any other domestic animal or person to:

(1) notify the ~~executive director~~ Executive Director of such bite within 24 hours of the bite;

(Omitted text is unaffected by this ordinance)

(b) After notification by the owner pursuant to subsection (a)(1), the ~~executive director~~ Executive Director may impound, at the owner's expense, any animal that has bitten any other animal or person to make a dangerous animal investigation pursuant to Section 7-12-050(f).

(c) In the event of severe injury or death to a person, the ~~executive director~~ Executive Director shall impound the animal, at the owner's expense, as set forth above in Section 7-12-050(f). It further shall be the duty and responsibility of the owner to have such animal examined by a licensed veterinarian on the first and tenth day of impoundment or confinement or as soon thereafter as possible; provided, that the impoundment or confinement of the animal described above shall not be terminated until examination by a veterinarian.

(d) If an animal is to be impounded by the ~~executive director~~ Executive Director pursuant to this section, the owner shall pay a $150.00 rabies observation fee to cover the cost of housing, food, veterinary services and any other service rendered to the animal. Prior to release of said animal, vaccination and license certificates must be presented to the ~~executive director~~ Executive Director or the director's authorized representative.

(Omitted text is unaffected by this ordinance)

(f) The owner of any animal impounded pursuant to this section shall pay all costs incurred by the ~~commission~~ Department for the housing, care and treatment of the animal. Any person who violates any other provision of this section shall be fined not less than $300.00 nor more than $500.00 for each offense, or may be incarcerated for a term not to exceed six months, or both. Each day that a violation continues shall constitute a separate and distinct offense. In addition to any fine or incarceration that may be imposed by this section, if the owner fails to make the animal available for impoundment, the animal shall become the property of the ~~commission~~ Department.

SECTION 14. Section 7-12-110 of the Municipal Code of Chicago is hereby amended by deleting the language stricken through and by inserting the language underscored, as follows:

7-12-110 Adoption of unredeemed animals.

The ~~commission~~ Department shall designate, and the ~~executive director~~ Executive Director shall cause to have posted or published, the day or days of each week and the hours when unredeemed animals in possession of the ~~commission~~ Department shall be offered to the public for inspection and adoption. The ~~executive director~~ Executive Director also shall designate, with ~~the approval of~~ input from the ~~commission~~ Department, reasonable ownership standards deemed necessary for the care of adoptive animals, including inoculation and enforcement of neutering and spaying requirements for all dogs and cats adopted.

SECTION 15. Section 7-12-115 of the Municipal Code of Chicago is hereby amended by deleting the language stricken through and by inserting the language underscored, as follows:

7-12-115 Rabies and distemper vaccinations; spay/neuter clinics.

(a) The ~~commission~~ Department and the ~~executive director~~ Executive Director may establish and maintain one or more clinics for the administration of rabies and distemper vaccinations to, the sterilization of, and the implantation of microchips in cats and dogs owned by city residents.

(b) Persons who submit a dog or cat for any of the services specified in this section shall complete an application form promulgated by the ~~executive director~~ Executive Director. The application shall include a consent form certifying that the applicant is the owner of the animal or is otherwise authorized to present the animal for the service. The consent form shall contain a waiver of liability of the city, the ~~commission~~ Department and the ~~executive director~~ Executive Director, and any of their agents or employees, for any injury or death of an animal resulting from the services provided under this section, or other services provided incidental thereto.

(c) The ~~commission~~ Department shall impose and collect the following fees for the services specified:

(1)	Sterilization surgery	$25.00
(2)	Rabies vaccination	$15.00
(3)	Microchip implantation	$15.00

(4) Distemper vaccination $7.00

The fees shall be in addition to any applicable license fee.

The ~~commission~~ Department may, no more than five days per month, waive the sterilization surgery fee for residents in those areas having the highest stray populations. Residents are eligible for the fee waiver only if they present proof of residence within the designated area. The ~~commission~~ Department shall annually promulgate rules setting forth the areas with the highest stray populations.

In addition, the ~~commission~~ Department may establish, impose and collect a reasonable boarding fee upon an applicant who fails to pick up the animal at the time specified by clinic personnel.

SECTION 16. Section 7-12-120 of the Municipal Code of Chicago is hereby amended by deleting the language stricken through and by inserting the language underscored, as follows:

7-12-120 Fees.

The ~~commission~~ Department shall charge and collect the following fees and shall attach such additional requirements as are stated for release of animals from the animal control center:

(a) Redemption fee ~~for~~:

per animal $65.00

~~(1) Licensed dogs and all other animals impounded as strays — $30.00~~

~~(2) Unlicensed dogs impounded as strays — 60.00~~

~~(3) Any animal impounded two times in a 12-month period — 90.00~~

~~(4) Any animal impounded three times in a 12-month period — 120.00~~

~~In addition to the imposition of the foregoing fee, the executive director shall recommend that the owner of any animal impounded three times in a 12-month period attend an animal care education program.~~

~~(5) Any animal impounded four or more times in a 12-month period — 150.00~~

~~In addition to the imposition of the foregoing fee, the owner of any animal impounded four or more times in a 12-month period shall be subject to the hearing requirement of this section.~~

(b) Housing fee per animal, per day $8.00

(c) Adoption fee for:

(1) Dogs and cats $65.00

Or higher bid price if auctioned

(2) All other animals..... $5.00 – $30.00

Or higher bid price if auctioned

(d) Euthanasia fee - owner's request..... $10.00

In addition to the redemption and housing fees, all mandatory licensing fees shall be paid at the time of the redemption of the animal.

The ~~commission~~ Department shall promulgate regulations establishing the adoption fees for animals, other than dogs and cats, pursuant to the requirements of subsection (c)(2) of this section.

The owner of an animal impounded four or more times in a 12-month period shall not be entitled to obtain return of the animal until a hearing is held by the ~~city~~ City and the hearing officer concludes that the owner can exercise responsible ownership and control of the animal. If the owner requests a hearing, the ~~executive director, if the department~~ Department of ~~administrative hearings~~ Administrative Hearings ~~has not exercised jurisdiction in accordance with Section 2-14-190(c) of this Code, or the department of administrative hearings, if the office has exercised jurisdiction in accordance with Section 2-14-190(c) of this Code,~~ shall appoint an administrative law officer who shall hold a hearing, at which all interested parties may present testimony and any other relevant evidence, within 15 days of the request. The hearing shall be taped or recorded by other appropriate means. If the administrative law officer concludes that the owner is entitled to return of the animal, the animal shall be returned to the owner upon payment of all applicable fees. If the administrative law officer concludes that the owner is not entitled to return of the animal, the animal shall become the property of the ~~commission~~ Department.

SECTION 17. Section 7-12-130 of the Municipal Code of Chicago is hereby amended by deleting the language stricken through and by inserting the language underscored, as follows:

7-12-130 Refund of spaying deposit – Exchange of animal – ~~Commission's~~ Department's right to repossess.

Any adopter of an animal from an animal control center may exchange such animal for another of the same species and sex within 14 days from date of adoption if said animal has been examined by a veterinarian or by an authorized representative of the ~~executive director~~ Executive Director and found to be physically or otherwise defective, or unadaptable to the home of the adopter, but no refund shall be made if exchange shall be declined by the adopter.

The ~~commission~~ Department shall have the right to repossess irrevocably without refund or exchange privilege, any adopted animal if the owner is in default as to licensing requirements or any other provision of this chapter.

SECTION 18. Section 7-12-140 of the Municipal Code of Chicago is hereby amended by deleting the language stricken through and by inserting the language underscored, as follows:

7-12-140 License required.

(Omitted text is unaffected by this ordinance)

(d) The provisions of Article I of Chapter 2-14 of the ~~code~~ Code shall apply to this section.

SECTION 19. Section 7-12-150 of the Municipal Code of Chicago is hereby amended by deleting the language stricken through and by inserting the language underscored, as follows:

7-12-150 License application forms.

(a) An application for a dog license shall be made to the ~~city clerk~~ City Clerk on forms or in an electronic format as prescribed by the ~~city clerk~~ City Clerk, and shall contain the owner's name, address, telephone number, e-mail address, information sufficient to identify the dog, and any other information as may be required by the ~~city clerk~~ City Clerk.

(Omitted text is unaffected by this ordinance)

(b) The ~~city clerk~~ City Clerk shall keep on file, for two years from date of issue, a copy, which may be an electronic copy, of each application or a copy of each license so issued on the basis of application.

(Omitted text is unaffected by this ordinance)

SECTION 20. Section 7-12-160 of the Municipal Code of Chicago is hereby amended by deleting the language stricken through and by inserting the language underscored, as follows:

7-12-160 Rabies inoculation certificate.

Application for such license shall be made to the ~~city clerk~~ City Clerk. Before a license is issued, a certificate of inoculation against rabies for each dog, issued by the county rabies control officer, or by his deputy, or by a licensed veterinarian, shall be submitted to the ~~city clerk~~ City Clerk for examination. No license shall be issued for any dog unless such inoculation certificate bears a date within three years prior to the date of application for license or such other interval as approved by the Department of Agriculture of the State of Illinois. Such certificate shall be returned to the applicant after the current dog license number has been stamped thereon. When applying for a dog license by mail, the certificate of inoculation shall accompany the application. Said certificate shall be returned at the time the license tag is mailed to the applicant.

SECTION 21. Section 7-12-185 of the Municipal Code of Chicago is hereby amended by deleting the language stricken through and by inserting the language underscored, as follows:

7-12-185 Temporary animal exhibitions – permit required.

(Omitted text is unaffected by this ordinance)

(c) An application for an animal exhibition permit shall be made on a form prescribed by the ~~executive director~~ Executive Director, and shall be accompanied by a non-refundable application fee as set forth in Section 4-5-010. The application shall contain:

(1) The name and business address of the applicant and any other associated information that the ~~executive director~~ Executive Director may require, including any disclosures pertaining to ownership or control of the applicant;

(Omitted text is unaffected by this ordinance)

(3) Proof of insurance with amounts and coverages set by the ~~executive director~~ Executive Director, following consultation with the City's risk manager; and

(4) Such other information as the ~~executive director~~ Executive Director may reasonably require.

(d) Upon being satisfied that a permit application is complete and meets the requirements of this section, and that the proposed exhibition will not endanger the public or create an imminent hazard to the health of the animals included in such exhibition, the ~~executive~~

~~director~~ Executive Director shall issue the permit. The permit shall be valid only for the exhibition as described on the application. If the ~~executive director~~ Executive Director denies the permit, ~~he~~ the Executive Director shall inform the applicant in writing, stating the reasons for the denial.

(e) (1) Any person found to be operating a temporary animal exhibition without the permit required by this section, or in violation of the terms of a permit issued pursuant to this section, shall be subject to a fine of not less than $100.00 nor more than $1,000.00 for each offense, or summary closure of the exhibition, or both a fine and summary closure. A separate violation shall be deemed to have occurred for each day of noncompliance.

(2) If the ~~executive director~~ Executive Director determines that any violations are limited in scope or egregiousness such that they can be corrected by the permittee, the ~~executive director~~ Executive Director may mandate that the permittee complete corrective action by a date certain, or, if summary closure is imposed, as a precondition to re- opening the exhibition. Provided, however, that summary closure of a temporary animal exhibition shall only be authorized if an inspection by the ~~department~~ Department results in a finding of an imminent hazard to the health of animals included in such exhibition. Corrective action may be imposed in conjunction with a fine.

(f) (1) Any applicant who believes that his application for a permit is wrongfully denied, or any permittee whose exhibition has been summarily closed pursuant to this section, may file an appeal with the ~~department~~ Department of ~~administrative hearings~~ Administrative Hearings within five business days of the date of the notice of the ~~executive director~~ Executive Director's denial or the closure. If no appeal is filed within said five-day period, the ~~executive director~~ Executive Director's action shall be deemed final.

Upon the filing of such appeal, the ~~department~~ Department of ~~administrative hearings~~ Administrative Hearings shall cause a hearing to be held within five business days and based upon the evidence contained in the record of such hearing, either affirm or reverse the decision of the ~~executive director~~ Executive Director.

Any final decision of the ~~department~~ Department of ~~administrative hearings~~ Administrative Hearings shall be subject to judicial review in accordance with applicable law.

(2) If under the circumstances there is not sufficient time to file the appeal in accordance with the procedure set forth in this subsection, the decision by the ~~executive director~~ Executive Director shall be deemed a final decision subject to judicial review in accordance with applicable law.

SECTION 22. Section 7-12-190 of the Municipal Code of Chicago is hereby amended by deleting the language stricken through and by inserting the language underscored, as follows:

7-12-190 Citations.

The ~~commission~~ Department, through its animal control officers, is authorized to issue citations against the owner of any animal for violations of this chapter.

SECTION 23. Section 7-12-200 of the Municipal Code of Chicago is hereby amended by deleting the language stricken through and by inserting the language underscored, as follows:

7-12-200 Rabies vaccination required.

(Omitted text is unaffected by this ordinance)

A current certificate of vaccination issued by a veterinarian licensed to practice in any other jurisdiction establishing vaccination with a vaccine approved by the Department of Agriculture of the State of Illinois, may be accepted by the ~~executive director~~ Executive Director, or for the issuance of dog licenses, by the ~~city clerk~~ City Clerk.

SECTION 24. Section 7-12-210 of the Municipal Code of Chicago is hereby amended by deleting the language stricken through and by inserting the language underscored, as follows:

7-12-210 Equine animal – License required – Fee – Display – Exemptions.

(Omitted text is unaffected by this ordinance)

A tag shall be issued in evidence of payment of the license fee, and shall be affixed to the rein or saddle whenever the horse is on a public way. The ~~executive director~~ Executive Director or an animal control officer may demand proof of the license from the owner at any time or at any place when the horse is within the city.

(Omitted text is unaffected by this ordinance)

SECTION 25. Section 7-12-220 of the Municipal Code of Chicago is hereby amended by deleting the language stricken through and by inserting the language underscored, as follows:

7-12-220 Horse-drawn carriage – Horse license required.

(Omitted text is unaffected by this ordinance)

An application for a horse license under this section shall be made in writing, signed and sworn to by the applicant or if the applicant is a corporation, by its duly authorized agent, upon forms provided by the ~~executive director~~ Executive Director. The application shall contain the full name, Chicago place of business and residence address of the applicant and the business telephone number of the applicant. All corporate applicants for horse licenses under this section shall be organized or qualified to do business under the laws of Illinois and have a place of business in the City of Chicago. All other applicants shall be citizens of the United States and shall have a place of business in the City of Chicago.

(Omitted text is unaffected by this ordinance)

SECTION 26. Section 7-12-230 of the Municipal Code of Chicago is hereby amended by deleting the language stricken through and by inserting the language underscored, as follows:

7-12-230 Horse-drawn carriage – Horse identification number – Violation – Penalty.

Each horse licensed under Section 7-12-220 shall have an identification number tattooed as evidence of compliance with Sections 7-12-220 through 7-12-260 of this chapter. The ~~executive director~~ Executive Director shall have the authority to issue an identification number for each horse to be licensed and shall keep a record of identification numbers so issued. The ~~executive director~~ Executive Director shall also promulgate rules governing the type and placement of each tattoo and the method in which horses shall be tattooed.

Tattooing a horse in an unauthorized manner, use of an expired unauthorized or false identification number or alteration of an identification number issued by the ~~executive director~~ Executive Director in any manner whatsoever shall all be deemed a violation of the law. Any person who violates any provision of this section shall be fined not less than $100.00 nor more than $500.00 for each offense and each day such violation shall continue shall be deemed a separate and distinct offense.

SECTION 27. Section 7-12-240 of the Municipal Code of Chicago is hereby amended by deleting the language stricken through and by inserting the language underscored, as follows:

7-12-240 Horse-drawn carriage – Right to demand proof of license – Exception.

The ~~executive director~~ Executive Director or any animal control officer has the power to demand proof of the issuance of a license under Section 7-12-220 at any time that said horse is being used to draw a carriage licensed under Chapter 9-108 of the municipal code any place within the city, except that no such horse license shall be required of a person who has obtained a permit under Sections 10-8-330 or 10-8-332 of the municipal code while operating under such permit.

SECTION 28. Section 7-12-260 of the Municipal Code of Chicago is hereby amended by deleting the language stricken through and by inserting the language underscored, as follows:

7-12-260 Horse-drawn carriage – Requirements for operation.

(Omitted text is unaffected by this ordinance)

(d) The horse must be examined, not less than every three months, by a veterinarian, who shall certify the fitness of the animal to perform such work. The driver of a horse-drawn carriage licensed under Chapter 9-108 of the municipal code must have a veterinarian's certificate for such examination and immunization in his or her possession for the horse drawing the carriage at all times such carriage is in operation. A copy of such certificate shall be filed with the ~~executive director~~ Executive Director.

(Omitted text is unaffected by this ordinance)

(j) No whip shall be used unless its design is first approved by the ~~executive director~~ Executive Director, nor may the driver of a carriage apply a whip to a horse other than by a light touch.

(k) No stallion may draw a carriage without the prior written permission of the ~~executive director~~ Executive Director.

(Omitted text is unaffected by this ordinance)

(m) All horses shall be equipped with a waste- catching device, approved by the ~~executive director~~ Executive Director, while on any public way.

SECTION 29. Section 7-12-290 of the Municipal Code of Chicago is hereby amended by deleting the language stricken through and by inserting the language underscored, as follows:

7-12-290 Cruelty to animals – Fines.

(Omitted text is unaffected by this ordinance)

(i) In cases where the violation of this section creates a danger to the public health and safety or to the health and welfare of an animal, the ~~executive director~~ Executive Director may cause the animal to be impounded until such time that the conditions that caused the danger are corrected. If the owner fails to correct the conditions within 7 days of the impoundment of the animal, the animal shall become the property of the ~~commission~~ Department. It shall be the duty of the ~~executive director~~ Executive Director to obtain the necessary legal process to allow him or her to enter or to cause to have entered any building or premises to remove and impound such animal.

(Omitted text is unaffected by this ordinance)

SECTION 30. Section 7-12-300 of the Municipal Code of Chicago is hereby amended by deleting the language stricken through and by inserting the language underscored, as follows:

7-12-300 Ban of unlicensed possession of animals for slaughter.

(Omitted text is unaffected by this ordinance)

Agents of the ~~Chicago commission on animal care and control~~ Department, police officers and humane investigators of any agency licensed by the City of Chicago and/or the Illinois Department of Agriculture for the prevention of cruelty to animals shall have the authority to confiscate any and all animals kept in violation of this ordinance. Enforcement personnel shall have the authority to enter any business premises during normal business hours where an animal or animals described in this ordinance are being housed or kept, but shall only enter domiciles or businesses during nonbusiness hours after obtaining a proper search warrant or permission to enter from the occupant or owner of such premises.

(Omitted text is unaffected by this ordinance)

SECTION 31. Section 7-12-310 of the Municipal Code of Chicago is hereby amended by deleting the language stricken through and by inserting the language underscored, as follows:

7-12-310 Removal of injured or diseased animal from public way.

(Omitted text is unaffected by this ordinance)

Handling of any such case shall be the responsibility of the ~~commission~~ Department or, in the absence of a representative of the ~~commission~~ Department, any City of Chicago police officer, or any humane society representative duly authorized by the society to act in its behalf.

SECTION 32. Section 7-12-320 of the Municipal Code of Chicago is hereby amended by deleting the language stricken through and by inserting the language underscored, as follows:

7-12-320 Horse-drawn carriage – Removal of horse from public way.

Any horse licensed under Section 7-12-220 for the purposes of drawing a carriage licensed under Chapter 9-108 of the municipal code which must be removed from a public way for any reason shall be under the custody and control of the ~~commission on animal care and control~~ Department except that if no animal control officer is available then any Chicago police officer is authorized to remove said horse from public way.

SECTION 33. Section 7-12-340 of the Municipal Code of Chicago is hereby amended by deleting the language stricken through and by inserting the language underscored, as follows:

7-12-340 Notice to ~~commission~~ Department for removal of dead animal.

Every person having within his possession or control or upon any premises owned or occupied by him or her any dead animal which that person cannot, or does not intend to, bury or have buried or otherwise lawfully disposed of shall immediately give notice to the ~~commission~~ Department and the ~~commission~~ Department shall cause such animal to be removed and disposed of consistent with sound environmental standards.

SECTION 34. Section 7-12-360 of the Municipal Code of Chicago is hereby amended by deleting the language stricken through and by inserting the language underscored, as follows:

7-12-360 Wild or nondomesticated animals.

Each person who shall possess, keep or maintain any wild, or nondomesticated animal, including any wild animal native to the State of Illinois, shall upon demand by the ~~executive director~~ Executive Director or his authorized representative, furnish proof of compliance with such restrictions and/or permit requirements as may be imposed by statutes of the State of Illinois and/or federal law. The ~~executive director~~ Executive Director or his authorized representative shall be empowered to demand surrender of any animal possessed, kept or maintained in the absence of proof of such compliance or in violation of the city ordinance relative to zoning regulation and to make whatever disposition of it as may be prescribed under Department policies ~~approved by the commission~~.

(Omitted text is unaffected by this ordinance)

SECTION 35. Section 7-12-390 of the Municipal Code of Chicago is hereby amended by deleting the language stricken through and by inserting the language underscored, as follows:

7-12-390 Transfer of animals – Records.

The ~~commission~~ Department may require persons who sell, transfer ownership of, give away, or otherwise dispose of animals, or of specified species of animals, to maintain records of such transactions, including information descriptive of the animals and identity and location of the recipients. The ~~commission~~ Department shall prescribe the length of time such records shall be kept on file by the preparer and shall be permitted access to the records upon demand.

SECTION 36. Section 7-12-395 of the Municipal Code of Chicago is hereby amended by deleting the language stricken through and by inserting the language underscored, as follows:

7-12-395 Enforcement.

The ~~executive director~~ Executive Director, or the ~~executive director~~ Executive Director's designees, and the ~~department~~ Department of Police ~~police~~ are authorized to take action necessary for the effective enforcement of this chapter, including the issuance of citations.

SECTION 37. Section 7-12-400 of the Municipal Code of Chicago is hereby amended by deleting the language stricken through and by inserting the language underscored, as follows:

7-12-400 Rules and regulations and inspections.

The ~~commission~~ Department shall have the authority to establish and enforce rules and regulations relating to any matter pertaining to the administration, implementation and enforcement of ~~the provisions of~~ this chapter.

The ~~commission~~ Department may conduct, or cause to be conducted by an animal control officer or authorized representative, such inspections as are necessary to insure compliance with all applicable ordinances, statutes, and laws of local, state and federal governments and compliance with Department rules ~~administrative regulations of the commission~~.

SECTION 38. References in the Annual Appropriation Ordinance for fiscal year 2016 to the Commission on Animal Care and Control shall be deemed to refer to the Department established by this ordinance.

SECTION 39. The membership of the Commission on Animal Care and Control existing as of the effective date of this ordinance shall remain in place, exercising the duties provided in this ordinance, until such time as the composition of the commission changes pursuant to this ordinance. The Executive Director of the Commission on Animal Care and Control existing as of the effective date of this ordinance shall remain in place, exercising the duties provided in this ordinance, until such time that a new Executive Director is appointed by the Mayor, subject to approval by the City Council.

ARTICLE II.
INSURANCE AND INDEMNIFICATION

SECTION 1. Section 4-6-060 of the Municipal Code of Chicago is hereby amended by deleting the language stricken through and by inserting the language underscored, as follows:

4-6-060 Tattooing, body piercing and tanning facilities.

(Omitted text is unaffected by this ordinance)

(c) *Legal duties.* Each licensee engaged in the business of tattooing, body piercing or tanning facility shall have a duty to:

(1) obtain commercial general liability insurance, with limits of not less than $300,000.00 per occurrence, for bodily injury, personal injury and property damage arising in any way from the issuance of the license or activities conducted pursuant to the license. The policy of insurance required under this section shall: (i) be issued by an insurer authorized to insure in Illinois; (ii) name the City of Chicago as additional insured on a primary, noncontributory basis for any liability arising directly or indirectly from the licensee's operations; and (iii) include a provision requiring 30 days' advance notice to the commissioner of health prior to cancellation or lapse of the policy. The licensee shall maintain the insurance required under this subsection in full force and effect throughout the duration of the license period. Proof of insurance shall be kept on the licensed premises, and, upon request by any authorized city official, shall be made available for inspection by such authorized city official. A single violation of this subsection may result in license revocation in accordance with ~~the requirements set forth in~~ Section 4-4-280;

(Omitted text is unaffected by this ordinance)

SECTION 2. Section 4-6-080 of the Municipal Code of Chicago is hereby amended by deleting the language stricken through and by inserting the language underscored, as follows:

4-6-080 Adult family care center.

(Omitted text is unaffected by this ordinance)

(e) *Legal duties.* Each licensee engaged in the business of adult family care center shall have a duty to:

(Omitted text is unaffected by this ordinance)

(2) obtain commercial general liability insurance, with limits of not less than $300,000.00 per occurrence, for bodily injury, personal injury and property damage arising in any way from the issuance of the license or activities conducted pursuant to the license. The policy of insurance required under this section shall: (i) be issued by an insurer authorized to insure in Illinois; (ii) name the City of Chicago as additional insured on a primary, noncontributory basis for any liability arising directly or indirectly from the licensee's operations; and (iii) include a provision requiring 30 days' advance notice to the commissioner prior to cancellation or lapse of the policy. The licensee shall maintain the insurance required under this subsection in full force and effect throughout the duration of the license period. Proof of insurance shall be kept on the licensed premises, and, upon request by any authorized city

official, shall be made available for inspection by such authorized city official. A single violation of this subsection may result in license revocation in accordance with ~~the requirements set forth in~~ Section 4-4-280;

(Omitted text is unaffected by this ordinance)

SECTION 3. Section 4-6-190 of the Municipal Code of Chicago is hereby amended by deleting the language stricken through and by inserting the language underscored, as follows:

4-6-190 Board-up company.

(Omitted text is unaffected by this ordinance)

(e) *Legal duties.* Each licensee engaged in the business of board-up company shall have a duty to:

(1) maintain in full force and effect at all times throughout the duration of the license period commercial general liability insurance with limits of not less than $300,000.00 per occurrence~~, combined single limit~~, for bodily injury, personal injury and property damage arising in any way from the issuance of the license or activities conducted pursuant to the license. The policy of insurance required under this section shall: (i) be issued by an insurer authorized to insure in Illinois; (ii) name the City of Chicago as ~~an~~ additional insured on a primary, noncontributory basis for any liability arising directly or indirectly from the licensee's operations; and (iii) include a provision requiring 30 days' advance notice to the commissioner prior to cancellation or lapse of the policy. Proof of insurance shall be kept on the licensed premises, and, upon request by any authorized city official, shall be made available for inspection by such authorized city official. A single violation of this subsection shall result in license suspension or revocation ~~of the board-up company regulated business license~~ in accordance with Section 4-4-280;

(Omitted text is unaffected by this ordinance)

SECTION 4. Section 4-6-230 of the Municipal Code of Chicago is hereby amended by deleting the language stricken through and by inserting the language underscored, as follows:

4-6-230 Booting of motor vehicles.

(Omitted text is unaffected by this ordinance)

(f) *Legal duties.* Each licensee engaged in the business of booting of motor vehicles shall have a duty to:

(1) maintain in full force and effect at all times throughout the duration of the license period commercial general liability insurance, with limits of not less than ~~$500,000.00~~ $1,000,000.00 ~~per person and not less than $1,000,000.00~~ per occurrence ~~incident~~, for bodily injury, personal injury and property damage, arising in any way from the issuance of a license or activities conducted pursuant to the license. The policy of insurance required under this subsection shall: (i) be issued by an insurer authorized to insure in the State of Illinois; (ii) name the City of Chicago as additional insured on a primary, noncontributory basis for any liability arising directly or indirectly from the licensee's operations; and (iii) include a provision requiring 30 days' advance notice to the commissioner prior to cancellation or lapse of the policy. Proof of insurance shall be kept on the licensed premises, and, upon request by any authorized city official, shall be made available for inspection by such authorized city official;

(Omitted text is unaffected by this ordinance)

SECTION 5. Section 4-6-250 of the Municipal Code of Chicago is hereby amended by deleting the language stricken through and by inserting the language underscored, as follows:

4-6-250 Expediter company.

(Omitted text is unaffected by this ordinance)

(d) *Legal duties.* Each licensee engaged in the business of expediter company shall have a duty to:

(Omitted text is unaffected by this ordinance)

(3) obtain commercial general liability insurance with limits of not less than $300,000.00, per occurrence, for bodily injury, personal injury and property damage arising in any way from the issuance of the license or activities conducted pursuant to the license. Each policy of insurance required under this section shall: (1) be issued by an insurer authorized to insure in Illinois; (2) name the City of Chicago as additional insured on a primary, noncontributory basis for any liability arising directly or indirectly from the licensee's operations; and (3) include a provision requiring 30 days' advance notice to the commissioner prior to cancellation or lapse of the policy. The licensee shall maintain the insurance required under this ~~section~~ subsection in full force and effect for the duration of the license period~~;~~. Proof of insurance shall be kept on the licensed premises, and, upon request by any authorized city official, shall be made available for inspection by such authorized city official;

(Omitted text is unaffected by this ordinance)

SECTION 6. Section 4-6-260 of the Municipal Code of Chicago is hereby amended by inserting the language underscored, as follows:

4-6-260 Expediter/natural person.

(Omitted text is unaffected by this ordinance)

(d) *Legal duties.* Each licensee engaged in the business of expediter shall have a duty to:

(Omitted text is unaffected by this ordinance)

(3) if the expediter is a sole proprietor, obtain commercial general liability insurance with limits of not less than $300,000.00, per occurrence, for bodily injury, personal injury and property damage arising in any way from the issuance of the license or activities conducted pursuant to the license. Each policy of insurance required under this section shall: (1) be issued by an insurer authorized to insure in Illinois; (2) name the City of Chicago as additional insured on a primary, noncontributory basis for any liability arising directly or indirectly from the licensee's operations; and (3) include a provision requiring 30 days' advance notice to the commissioner prior to cancellation or lapse of the policy. The licensee shall maintain the insurance required under this section in full force and effect for the duration of the license period~~;~~. Proof of insurance shall be kept on the licensed premises, and, upon request by any authorized city official, shall be made available for inspection by such authorized city official;

(Omitted text is unaffected by this ordinance)

SECTION 7. Section 4-6-280 of the Municipal Code of Chicago is hereby amended by deleting the language stricken through and by inserting the language underscored, as follows:

4-6-280 Home repair.

(Omitted text is unaffected by this ordinance)

(d) *Legal duties.* Any licensee engaged in the business of home repair shall have a duty to:

(1) obtain commercial general liability insurance, with limits of not less than $300,000.00 per occurrence, for bodily injury, personal injury and property damage arising in any way from the issuance of the license or activities conducted pursuant to the license. The policy of insurance required under this subsection shall: (i) be issued by an insurer authorized to

insure in the State of Illinois; (ii) name the City of Chicago as ~~an~~ additional insured on a primary, noncontributory basis for any liability arising directly or indirectly from the licensee's operations; and (iii) include a provision requiring 30 days' advance notice to the commissioner prior to cancellation or lapse of the policy. The licensee shall maintain the insurance required under this subsection in full force and effect throughout the duration of the license period. Proof of insurance shall be kept on the licensed premises, and, upon request by any authorized city official, shall be made available for inspection by such authorized city official. A single violation of this subsection may result in license suspension or revocation in accordance with ~~the requirements set forth in~~ Section 4-4-280;

(Omitted text is unaffected by this ordinance)

SECTION 8. Section 4-8-036 of the Municipal Code of Chicago is hereby amended by deleting the language stricken through and by inserting the language underscored, as follows:

4-8-036 License – Application and category– Mobile food vendors.

(a) In addition to the general application requirements,

(Omitted text is unaffected by this ordinance)

(4) an applicant for a mobile food vendor license who will use a propane tank or natural gas in the mobile food vehicle shall produce proof to the commissioner of business affairs and consumer protection that such applicant has obtained commercial general liability insurance, ~~for liability arising in any way from the issuance of the license or activities conducted pursuant to the license~~ with limits of not less than $350,000.00 per occurrence, for bodily injury, personal injury and property damage and obtained a commercial automobile liability insurance with limits of not less than $350,000.00, combined single limit, per occurrence for bodily injury and property damage arising in any way from the issuance of the license or activities conducted pursuant to the license. The insurance policy required under this subsection shall: (1) be issued by an insurer authorized to insure in Illinois; (2) name the City of Chicago as additional insured on a primary, noncontributory basis for any liability arising directly or indirectly from the licensee's operations; and (3) include a provision requiring 30 days' advance notice to the commissioner of business affairs and consumer protection prior to cancellation or lapse of the policy. If a mobile food vendor license is issued to such applicant, such licensee shall maintain the insurance required under this subsection in full force and effect for the duration of the license period. The licensee shall also keep proof of the required insurance in the mobile food vehicle at all times when the vehicle is in use and, upon demand, shall produce such proof for inspection by an authorized city official. Failure to comply with the requirements of this section shall be grounds for the suspension or revocation of the license.

(Omitted text is unaffected by this ordinance)

SECTION 9. Section 4-28-060 of the Municipal Code of Chicago is hereby amended by deleting the language stricken through and by inserting the language underscored, as follows:

4-28-060 Insurance – Required.

Each applicant for a drain layer's license shall furnish proof of insurance evidencing commercial general liability insurance with limits of not less than $300,000.00 per occurrence, ~~combined single limit,~~ for bodily injury, personal injury, and property damage arising in any way from the issuance of the license or activities conducted pursuant to the license. The insurance police required under this subsection shall: (i) be issued by an insurer authorized to insured in Illinois, (ii) include a provision requiring ~~Every insurance policy required by this section shall require~~ 30 ~~days~~ days' advance notice to the commissioner prior to cancellation or lapse of the policy, and (iii) ~~and shall~~ name the City of Chicago as ~~an~~ additional insured on a primary, noncontributory basis for any liability arising directly or indirectly from the licensee's operations. The licensee shall maintain the insurance required under this section in full force and effect for the duration of the license period.

(Omitted text is unaffected by this ordinance)

SECTION 10. Section 4-36-090 of the Municipal Code of Chicago is hereby amended by deleting the language stricken through and by inserting the language underscored, as follows:

4-36-090 Proof of insurance – Required.

Prior to the issuance of a general contractor license, each applicant shall furnish proof of insurance, issued by an insurer authorized to insure in Illinois with a credit rating of B+ or higher by A.M. Best Company, evidencing commercial general liability insurance, as follows:

(A) If the applicant is applying for a Class A license: limits of not less than $5,000,000.00 per occurrence (primary or umbrella) for bodily injury, personal injury, ~~and~~ property damage and completed operations arising in any way from the issuance of the license or activities conducted pursuant to the license;

(B) If the applicant is applying for a Class B license: limits of not less than $3,000,000.00 per occurrence (primary or umbrella) for bodily injury, personal injury, ~~or~~ property damage and completed operations arising in any way from the issuance of the license or activities conducted pursuant to the license;

(C) If the applicant is applying for a Class C license: limits of not less than $1,000,000.00 per occurrence, $2,000,000.00 in the aggregate ~~combined single limit~~, for bodily injury, personal injury, ~~or~~ property damage and completed operations arising in any way from the issuance of the license or activities conducted pursuant to the license;

(D) If the applicant is applying for a Class D license: limits of not less than $1,000,000.00 per occurrence, $2,000,000.00 in the aggregate ~~combined single limit~~, for bodily injury, personal injury, ~~or~~ property damage and completed operations arising in any way from the issuance of the license or activities conducted pursuant to the license;

(E) If the applicant is applying for a Class E license: limits of not less than $1,000,000.00 per occurrence for bodily injury, personal injury, ~~or~~ property damage and completed operations arising in any way from the issuance of the license or activities conducted pursuant to the license.

Each policy of insurance required under this section shall include a provision requiring 30 ~~days~~ days' advance notice to the commissioner prior to cancellation or lapse of the policy. The licensee shall maintain the insurance required under this section in full force and effect for the duration of the license period. A single violation of this section shall result in suspension or revocation of the general contractor license in accordance with Section 4-4-280 ~~of this Code~~.

Each policy of insurance required under this section shall name the City of Chicago as ~~an~~ additional insured on a primary, noncontributory basis arising directly or indirectly from the licensee's operations.

SECTION 11. Section 4-68-150 of the Municipal Code of Chicago is hereby amended by deleting the language stricken through and by inserting the language underscored, as follows:

4-68-150 Insurance.

Every ambulance owner shall maintain in full force and effect at all times throughout the duration of the license period commercial general liability insurance and commercial automobile liability insurance and ~~workmen's~~ worker's compensation insurance for employees with insurers ~~approved by the Illinois Department of Insurance,~~ authorized to insure ~~transact insurance business~~ in the State of Illinois~~, and qualified to assure the risks for amounts hereinafter set forth under the laws of the State of Illinois, to secure payments of any loss or damage resulting from an occurrence arising out of or caused by the operation or use of any of the ambulances belonging to the licensee~~. The commercial ~~general~~ automobile liability insurance policy may cover one or more ambulance vehicles, but each ambulance shall be insured for the sum of at

least $350,000.00, combined single limit, ~~coverage~~ per occurrence for bodily injury and property damage. The commercial general liability insurance shall have limits of not less than $350,000.00 for bodily injury, personal injury and property damage for liability arising in any way from the issuance of the license or activities conducted pursuant to the license. ~~Every~~ Each insurance policy ~~for such insurance~~ shall: (1) name the City of Chicago as an additional insured on a primary, noncontributory basis for any liability arising directly or indirectly from the licensee's operations, and ~~shall~~ (2) provide for the payment and satisfaction of any final judgment rendered against the owner, or any person driving any insured vehicle, and (3) so that suit may be brought in any court of competent jurisdiction upon such policy or contract by any person having claims arising from the operation or use of such ambulances~~; it shall~~ contain a description of each ambulance vehicle insured, the manufacturer's name and serial number, the State license number, and the ambulance-operating license number.

All insurance policies required by this section or copies thereof certified by the insurers shall be filed with the department of business affairs and consumer protection, and no insurance shall be subject to cancellation or lapse, except on 30 ~~days previous~~ days' advance notice to the department of business affairs and consumer protection. If any insurance is canceled or permitted to lapse for any reason, the department of business affairs and consumer protection shall suspend the license for the ambulance affected for a period not to exceed 30 days, to permit the insurance to be supplied in compliance with the provisions of this section. If such other insurance is not supplied within the period of suspension of the license, the mayor shall revoke the certificate of inspection for such ambulance.

(Omitted text is unaffected by this ordinance)

SECTION 12. Section 4-75-080 of the Municipal Code of Chicago is hereby amended by deleting the language stricken through and by inserting the language underscored, as follows:

4-75-080 Insurance – Required.

Each licensee under this chapter shall furnish proof of insurance, evidencing commercial general liability insurance, with limits of not less than $300,000.00 per occurrence, ~~combined single limit,~~ for bodily injury, personal injury, and property damage arising in any way from the issuance of a the license or activities conducted pursuant to the license. Each policy of insurance required under this section shall: ~~be~~ (1) be issued by an insurer authorized to insure in the State of Illinois; (2) name the City of Chicago as ~~an~~ additional insured on a primary, noncontributory basis for any liability arising directly or indirectly from the licensee's operations; and (3) include

a provision requiring 30 days' advance notice to the commissioner prior to cancellation or lapse of the policy. The licensee shall maintain the insurance required under this section in full force and effect throughout the duration of the license period. Upon request by any authorized city official, ~~a~~ proof of insurance shall be made available for inspection by such city official.

SECTION 13. Section 4-83-070 of the Municipal Code of Chicago is hereby amended by deleting the language stricken through and by inserting the language underscored, as follows:

4-83-070 Insurance – Required.

(a) Any person who owns or operates any heliport within the city, other than a heliport owned or operated by a governmental entity, shall carry or cause to be carried commercial general liability insurance, with limits of not less than $5,000,000.00 per occurrence for bodily injury, personal injury and property damage, insuring against all liabilities, judgments, costs, damages and expenses which may accrue against, be charged to or be recovered from such owner or operator by reason of or on account of damage to the property of any person, and injury to or the death of any person arising in any way from use and occupancy of and operations at such heliport by such owner, operator or other person. The insurance required under this section shall: (1) be issued by an insurer authorized to ~~do business~~ insure in the State of Illinois, ~~and~~ (2) name the City of Chicago as ~~an~~ additional insured on a primary, noncontributory basis for any liability arising directly or indirectly from the licensee's operations; and (3) include a provision requiring 30 days' advance notice to the commissioner prior to cancellation or lapse of the policy.

(Omitted text is unaffected by this ordinance)

SECTION 14. Section 4-144-060 of the Municipal Code of Chicago is hereby amended by deleting the language stricken through and by inserting the language underscored, as follows:

4-144-060 Legal duties.

(a) ~~Every~~ Each licensee shall obtain and keep current at all times throughout the duration of the license period, commercial general liability insurance for the operation of the premises described in such application or license with limits of not less than ~~in the aggregate amount of~~ $1,000,000.00 for bodily injury, personal injury and property damage arising in any way from the issuance of the license or activities conducted pursuant to the license, issued by an insurer authorized to ~~do~~ insure in Illinois. The insurance policy required by this ~~section~~ subsection shall be for a term of at least 12 months, and shall be co-extensive with the first 12 months of the applicable license period. Thereafter, the licensee shall continue to maintain such

insurance policy in full force and effect for the duration of the two-year license period. The licensee shall keep proof of the required insurance at the licensed premises at all times and, upon demand, shall produce such proof for inspection by an authorized city official. Each policy of insurance required under this ~~section~~ subsection shall include a provision requiring 30 days' advance notice to the commissioner prior to ~~termination~~ cancellation or lapse of the policy. Failure to comply with this ~~section~~ subsection shall be grounds for ~~the~~ suspension or revocation of the license for a single offense in accordance with Section 4-4-280 ~~of this Code~~.

(Omitted text is unaffected by this ordinance)

SECTION 15. Section 4-151-070 of the Municipal Code of Chicago is hereby amended by deleting the language stricken through and by inserting the language underscored, as follows:

4-151-070 Insurance requirements.

The licensee shall obtain and keep current at all times throughout the duration of the license period, commercial general liability insurance for the operation of the premises described in such application or license with limits of not less than ~~in the aggregate amount of~~ $1,000,000.00 per occurrence for bodily injury, personal injury and property damage, issued by an insurer authorized to insure in Illinois. The insurance policy required by this section shall be for a term of at least 12 months, and shall be co-extensive with the first 12 months of the applicable license period. Thereafter, the licensee shall continue to maintain such insurance policy in full force and effect for the duration of the two-year license period. The licensee shall keep proof of the required insurance at the shooting range facility at all times and, upon demand, shall produce such proof for inspection by an authorized city official. Each policy of insurance required under this section shall include a provision requiring 30 days' advance notice to the commissioner prior to ~~termination~~ cancellation or lapse of the policy. Failure to comply with this section shall be grounds for ~~the~~ suspension or revocation of the license for a single offense in accordance with ~~the requirements of~~ Section 4-4-280 ~~of this Code~~.

SECTION 16. Section 4-156-620 of the Municipal Code of Chicago is hereby amended by deleting the language stricken through and by inserting the language underscored, as follows:

4-156-620 Insurance – Required.

(a) Prior to the issuance of any indoor special event license, each applicant shall furnish proof of insurance, issued by an insurer authorized to insure in Illinois, evidencing commercial general liability insurance, with limits of not less than $300,000.00 per occurrence for bodily injury, personal injury and property damage arising in any way from the issuance of

the license or activities conducted pursuant to the license. Each policy of insurance required under this section shall: (i) include a provision requiring 30 ~~days~~ days' advance notice to the commissioner prior to cancellation or lapse of the policy; (ii) be issued by an insurer authorized to insure in the State of Illinois; and (iii) ~~shall~~ name the City of Chicago as additional insured on a primary, noncontributory basis for any liability arising directly or indirectly from the licensee's operations. The licensee shall maintain the insurance required under this subsection in full force and effect throughout the duration of the license period. Proof of insurance shall be kept on the licensed premises, and, upon request by any authorized city official, shall be made available for inspection by such authorized city official.

(Omitted text is unaffected by this ordinance)

SECTION 17. Section 4-168-050 of the Municipal Code of Chicago is hereby amended by deleting the language stricken through and by inserting the language underscored, as follows:

4-168-050 Insurance – Required.

(a) Each applicant for a bicycle messenger service license shall provide proof that the applicant and each bicycle operator engaged by each applicant ~~him~~ has commercial general liability insurance coverage with limits on not less than $300,000.00 per occurrence for bodily injury, personal injury and property damage ~~in the following minimum amount~~ arising in any way from the license or activities conducted pursuant to the license~~:~~.

~~(1) $50,000 for property damages;~~

~~(2) $50,000 for injuries to or death of any person; and~~

~~(3) $100,000 for injuries to or death of more than one person in any one accident.~~

In addition, worker's compensation coverage must be provided as required by state law.

(Omitted text is unaffected by this ordinance)

SECTION 18. Section 4-232-070 of the Municipal Code of Chicago is hereby amended by deleting the language stricken through and by inserting the language underscored, as follows:

4-232-070 Issuance conditions.

(Omitted text is unaffected by this ordinance)

(b) No valet parking operator license, or renewal thereof, shall be issued unless the applicant provides proof to the commissioner that ~~he has obtained~~ the applicant or licensee, as applicable, has obtained: (1) commercial general liability insurance covering all locations at which ~~he~~ such person operates or seeks to operate, ~~in~~ with limits of not less than ~~the minimum amounts of~~ $1,000,000.00 per occurrence for bodily injury, personal injury, and ~~liability, $1,000,000.00 per occurrence for~~ property damage, and (2) commercial automobile liability insurance with limits of not less than $1,000,000.00, combined single limit, per occurrence for bodily injury and property damage and (3) insurance with limits of not less than $1,000,000.00 per occurrence for garage keepers' legal liability. The City of Chicago shall be named as additional insured on a primary, noncontributory basis from any liability arising directly or indirectly from the licensee's operations.

The insurance ~~policy shall be for a term at least coextensive with the duration of the license~~ required under this subsection shall: (1) be in full force and effect throughout the duration of the license period, ~~shall~~ (2) be issued by an insurer authorized to insure in Illinois, and ~~shall~~ (3) not be subject to cancellation except upon 30 ~~days~~ days' prior notice to the commissioner. Upon termination or lapse of the licensee's insurance coverage, any valet parking operator license issued to ~~him~~ such person shall automatically expire.

The ~~applicant shall provide~~ proof of insurance ~~to the commissioner. This certificate must~~ required under this subsection shall be made available~~,~~ by the commissioner~~,~~ to the public for the duration of the license.

(Omitted text is unaffected by this ordinance)

SECTION 19. Section 4-280-140 of the Municipal Code of Chicago is hereby amended by deleting the language stricken through and by inserting the language underscored, as follows:

4-280-140 Insurance – Bonds – Indemnity.

A. Upon the granting of a franchise and within 30 days following the filing of the acceptance required under Section 4-280-470 hereof and at all times during the term of the franchise, including the time for removal of facilities or management as a trustee as provided for herein, a grantee shall obtain, pay all premiums for and file with the city comptroller written evidence of payment of premiums and executed duplicate copies of the following:

1. A commercial general ~~comprehensive~~ liability policy for bodily injury, personal injury and property damage arising in any way from the franchise or ~~indemnifying, defending and saving harmless the city, its officers, boards, commissions, agents or employees from any and all claims by any person whatsoever on account of injury to or death of a person or persons occasioned by~~ the installation or operation of the grantee's cable system, or alleged to have caused or occurred, with a minimum liability of an amount as established in the franchise;

2. ~~Property damage insurance~~ The franchise shall ~~indemnifying, defending~~ indemnify, defend and hold ~~saving~~ harmless the city, it its officers, boards, commissions, agents or employees from any and all claims by any person whatsoever on account of injury to or death of a person or persons or for property damage occasioned by the installation or operation of the grantee's cable system, or alleged to have occurred or been so caused ~~or occurred~~.

SECTION 20. Section 7-12-050 of the Municipal Code of Chicago is hereby amended by inserting the language underscored, as follows:

7-12-050 Dangerous animals – Determination and requirements.

(Omitted text is unaffected by this ordinance)

(6) Within ten business days of the declaration that the animal is a dangerous animal, the owner must procure and maintain in effect liability insurance, including coverage of claims arising from the conduct of the owner's animal, in an amount not less than $100,000.00 for each animal declared dangerous for bodily injury, personal injury and property damage. The insurance shall include a provision whereby the insurer notifies the executive director not less than 30 days prior to cancellation or lapse of coverage.

(Omitted text is unaffected by this ordinance)

SECTION 21. Section 9-72-070 of the Municipal Code of Chicago is hereby amended by deleting the language stricken through and by inserting the language underscored, as follows:

9-72-070 Special permits.

(Omitted text is unaffected by this ordinance)

(d) (1) The executive director shall not issue any permit unless the applicant has furnished proof of commercial automobile liability insurance ~~naming the city as additional insured on a primary, noncontributory basis for any liability arising directly or indirectly from the permittee's operations~~ with limits of not less than ~~for the amount of~~ $1,000,000.00 per

occurrence, combined single limit, for bodily injury and property damage ~~so as to save the city harmless from any claim, loss or damage~~ that may result from the granting of the permit or that may arise from or on account of any work done thereunder.

(Omitted text is unaffected by this ordinance)

SECTION 22. Section 9-108-080 of the Municipal Code of Chicago is hereby amended by deleting the language stricken through and by inserting the language underscored, as follows:

9-108-080 Insurance – Required.

(Omitted text is unaffected by this ordinance)

(b) Each applicant for the issuance or renewal of a horse-drawn carriage license shall provide proof that the owner has commercial general liability ~~and property damage~~ insurance, issued by an insurer authorized to insure in Illinois, to secure payment by the owner of any final judgment or settlement of any claim against the owner, operators, employees, or lessees of the owner's horse- drawn carriage business resulting from any occurrence arising out of or caused by the operation or use of any of the owner's horse-drawn carriage(s). Every insurance policy or contract for such insurance shall name the city as an additional insured on a primary, noncontributory basis for any liability arising directly or indirectly from the licensee's operations.

(c) Such insurance policy shall provide at least the following minimum coverage for each horse-drawn carriage: $300,000.00 per occurrence for bodily injury, personal injury and ~~$50,000.00 for~~ property damage~~; $100,000.00 for injuries to or death of any one person; and $300,000.00 for injuries to or death of more than one person in any one accident with a maximum of $100,000.00 payable to any one person~~. In addition, worker's compensation coverage must be provided as required by state law.

(d) Any insurance policy required by this section shall be in a form satisfactory to the commissioner and must provide that the policy shall not be cancelled and the amount of coverage shall not be changed unless ~~60~~ 30 days' prior written notice is given to the commissioner. Provided, however, that 10 days' prior written notice shall be given to the commissioner for non-payment of premium.

(Omitted text is unaffected by this ordinance)

SECTION 23. Section 9-110-080 of the Municipal Code of Chicago is hereby amended by deleting the language stricken through and by inserting the language underscored, as follows:

9-110-080 Insuranee – Required.

(Omitted text is unaffected by this ordinance)

(b) Each applicant for the issuance or renewal of a pedicab license shall provide proof that the applicant has commercial general liability ~~and property damage~~ insurance, issued by an insurer authorized to insure in Illinois, to secure payment by the applicant of any final judgment or settlement of any claim against the applicant, chauffeurs, employees, or lessees of the applicant's pedicab business resulting from any occurrence arising out of or caused by the operation or use of any of the applicant's pedicab(s). Every insurance policy or contract for such insurance shall name the city as an additional insured on a primary, noncontributory basis for any liability arising directly or indirectly from the licensee's operations.

(c) Such insurance policy shall provide at least the following minimum coverage for each pedicab: $300,000 per occurrence for bodily injury, personal injury and property damage ~~$50,000.00 for property damage; $100,000.00 for injuries to or death of any one person; and $300,000.00 for injuries to or death of more than one person in any one accident with a maximum of $100,000.00 payable to any one person~~. In addition, worker's compensation coverage must be provided as required by state law.

(d) Any insurance policy required by this section must be in a form satisfactory to the commissioner and must provide that the policy will not be cancelled and the amount of coverage will not be changed unless at least ~~10~~ 30 days' prior written notice except 10 days' prior written notice for non-payment of premium is given to the commissioner.

(Omitted text is unaffected by this ordinance)

SECTION 24. Section 9-112-330 of the Municipal Code of Chicago is hereby amended by deleting the language stricken through and by inserting the language underscored, as follows:

9-112-330 Insurance.

(a) Every licensee ~~must~~ shall comply with all insurance requirements mandated by Federal, State and City laws. Licensees shall carry commercial ~~general~~ automobile liability ~~and property damage~~ insurance and, where applicable, ~~workers~~ worker's compensation insurance, from an insurance company authorized to ~~do business~~ insure in the State of Illinois, and qualified under the laws of Illinois to assume the risk in the amounts hereinafter set forth, to secure payment by the licensee, his agents, employees or lessees of any final judgment or settlement of

any claim against them resulting from any occurrence caused by or arising out of the operation or use of any of the licensee's vehicles.

Every insurance policy issued shall list the City of Chicago as an additional insured on a primary, noncontributory basis for any liability arising directly or indirectly from the licensee's operations.

(1) Liability insurance: Each commercial ~~general~~ automobile liability insurance policy shall provide at least the following minimum coverage for each taxicab: $350,000.00 combined single limit coverage per occurrence.

(Omitted text is unaffected by this ordinance)

SECTION 25. Section 9-114-170 of the Municipal Code of Chicago is hereby amended by deleting the language stricken through and by inserting the language underscored, as follows:

9-114-170 Insurance.

(a) Every licensee shall comply with all insurance requirements mandated by Federal, State and City law. Licensees must carry commercial automobile ~~general~~ liability insurance for bodily injury and property damage and ~~property damage insurance and,~~ where applicable, ~~workers~~ worker's compensation insurance, from an insurance company authorized to ~~do business~~ insure in the State of Illinois, and qualified under the laws of Illinois to assume the risk in the amounts hereinafter set forth, to secure payment by the licensee, or his agents, employees or lessees of any final judgment or settlement of any claim against them resulting from any occurrence caused by or arising out of the operation or use of any of the licensee's public passenger vehicles.

Every insurance policy issued shall list the City of Chicago as an additional insured on a primary, noncontributory basis for any liability arising directly or indirectly from the licensee's operations.

(1) Liability insurance: Each automobile ~~public~~ liability insurance policy shall provide at least the following minimum coverage for each licensed vehicle:

For each vehicle with capacity of more than 10 seats:	$1,000,000.00 combined single limit coverage per occurrence
For each vehicle with a capacity of up to 10 seats:	$350,000.00 combined single limit coverage per occurrence
Jitney car service vehicles:	$100,000.00 combined single limit coverage per occurrence

(Omitted text is unaffected by this ordinance)

SECTION 26. Section 9-115-090 of the Municipal Code of Chicago is hereby amended by deleting the language stricken through and by inserting the language underscored, as follows:

9-115-090 Transportation network provider license – Insurance required.

(Omitted text is unaffected by this ordinance)

(b) Each applicant for the issuance or renewal of a transportation network provider license shall provide proof that the applicant has:

(i) commercial general liability insurance to secure payment by the applicant of any final judgment or settlement of any claim against the applicant or employees of the applicant's transportation network provider business. Such insurance shall ~~be primary and noncontributory;~~ name the City of Chicago as an additional insured on a primary noncontributory basis for any liability arising, directly or indirectly, from the licensee's operations; and shall include a provision requiring 30 days' advance notice to the commissioner prior to cancellation or lapse, or any change of the policy.

(Omitted text is unaffected by this ordinance)

The insurance policies required in this section shall be: (i) available to cover claims as specified in this section regardless of whether a driver maintains insurance adequate to cover any portion of the claim; (ii) disclosed on the licensee's Internet-enabled application and website in the form of endorsement pages from the insurance company, and (iii) maintained in full force and effect at all times that the transportation network provider offers or provides transportation network service.

(Omitted text is unaffected by this ordinance)

SECTION 27. Section 9-116-050 of the Municipal Code of Chicago is hereby amended by deleting the language stricken through and by inserting the language underscored, as follows:

9-116-050 Insurance.

The owner and/or operator of any school vehicle shall be required to carry a commercial automobile ~~public~~ liability insurance ~~policy or contract of insurance on each vehicle in the amount of not less than $50,000.00 for injury and/or death to any one person, and not less than $200,000.00 for injury and/or death to two or more persons, and such insurance policy or~~

~~contract of insurance shall also provide $5,000.00 for property damage~~ in an amount not less than $300,000.00 per occurrence, combined single limit, for bodily injury and property damage and commercial general liability insurance in an amount not less than $300,000.00 per occurrence for bodily injury, personal injury and property damage arising in any way from the issuance of registration or activities conducted pursuant to the registration The insurance policies required under this section shall be issued by an insurer authorized to insure in Illinois and shall be maintained in full force and effect throughout the duration of registration. Every insurance policy ~~or contract of insurance~~ shall provide for the payment and satisfaction of any final judgment rendered against said vehicle owner and/or operator.

All insurance policies ~~or contracts~~ required by this section, or copies of same, shall be filed with the commissioner and no insurance policy ~~or contract~~ shall be subject to cancellation except on 30 ~~days~~ days' previous notice to the commissioner.

SECTION 28. Section 10-8-330 of the Municipal Code of Chicago is hereby amended by deleting the language stricken through and by inserting the language underscored, as follows:

10-8-330 Parade.

(Omitted text is unaffected by this ordinance)

(m) For large parades, the commissioner shall require, as a condition of the permit, that the parade organizer obtain a ~~$1,000,000.00~~ commercial general liability insurance policy with limits of not less than $1,000,000.00 per occurrence for bodily injury, personal injury and property damage, naming the city as ~~an~~ additional insured on a primary, noncontributory basis for any liability arising directly or indirectly from the permittee's operations. In addition to the requirements stated above, and apart from and separate from any insurance requirement under this section, the permittee shall indemnify, defend and hold harmless the City of Chicago and its assignees and employees against any additional or uncovered third party claims against the city arising out of or caused by the parade; and shall agree to reimburse the city for any damage to the public way or to city property arising out of or caused by the parade.

(Omitted text is unaffected by this ordinance)

SECTION 29. Section 10-8-335 of the Municipal Code of Chicago is hereby amended by inserting the language underscored, as follows:

10-8-335 Outdoor special events.

(Omitted text is unaffected by this ordinance)

(n) No permit shall be issued until the applicant has supplied to the department ~~a~~ proof of insurance evidencing commercial general liability insurance, with limits of not less than ~~$1,000,000,~~ $1,000,000.00 per occurrence for bodily injury, personal injury and property damage, naming the city as ~~an~~ additional insured on a primary, noncontributory basis for any liability arising directly or indirectly from the permittee's operations.

(Omitted text is unaffected by this ordinance)

SECTION 30. Section 10-8-340 of the Municipal Code of Chicago is hereby amended by deleting the language stricken through and by inserting the language underscored, as follows:

10-8-340 Donation of promotional decorative lightpole banners and decorations.

(Omitted text is unaffected by this ordinance)

c. No professional banner company may hang any banner or other decoration on any city lightpole until it has furnished the commissioner with proof of insurance, which must evidence that the company has procured commercial general liability insurance ~~or the equivalent thereof~~ with limits of not less than $1,000,000.00 per occurrence for bodily injury, personal injury, and property damage, which shall cover any damage caused by the hanging, maintenance or removal of the banners or other decoration on city lightpoles. The City of Chicago shall be named as an additional insured on a primary, non-contributory basis for any liability arising directly or indirectly from the permittee's operations. Upon receipt of proof of insurance, the commissioner shall transmit a copy of such proof to the department of finance risk manager.

(Omitted text is unaffected by this ordinance)

SECTION 31. Section 10-20-115 of the Municipal Code of Chicago is hereby amended by deleting the language stricken through and by inserting the language underscored, as follows:

10-20-115 Insurance required for license.

No public way work license shall be issued pursuant to this ~~article~~ Article I until the applicant for such license shall first have obtained commercial general liability insurance and has presented to the commissioner of transportation proof of such insurance against any liability, loss or claim arising out of the issuance of the license, or out of work performed pursuant to the license. Such insurance shall: (1) be issued by an insurer authorized to ~~do business~~ insure in

Illinois, ~~shall~~ (2) be in an amount no less than $1,000,000.00 per occurrence for bodily injury, personal injury and property damage, and ~~shall~~ (3) name the City of Chicago, its officers, employees and agents as additional insured on a primary, noncontributory basis for any liability arising directly or indirectly from the licensee's operations. The insurance policy shall provide for 30 ~~days~~ days' written notice to the commissioner of transportation prior to any lapse, cancellation or change in coverage. The insurance shall be maintained in effect at all times during the term of the license. In lieu of the insurance requirements stated above, and apart from and separate from any insurance requirement under this section, the commissioner of transportation in his or her discretion may require, instead of such insurance, any alternative form of indemnity, protection or security that the commissioner deems necessary to accomplish the above-described purposes.

SECTION 32. Section 10-20-415 of the Municipal Code of Chicago is hereby amended by inserting the language underscored, as follows:

10-20-415 Application – Insurance – Notice – Appeal.

(Omitted text is unaffected by this ordinance)

(b) Plans and specifications of such driveway, in accordance with standard specifications established by the commissioner, shall be submitted to the commissioner and shall be accompanied by proof of commercial general liability insurance against any liability, loss or claim arising out of the issuance of the permit, or out of the permitted disturbance of the public way or part thereof. Such insurance shall be issued by an insurer authorized to ~~do business~~ insure in Illinois, shall name the City of Chicago, its officers, employees and agents as additional insured on a primary, noncontributory basis for any liability arising directly or indirectly from the permittee's operations and shall be in an amount no less than $250,000.00 per occurrence for bodily injury, personal injury and property damage for a Class A use of public way permit (as defined in Section 10-20-420), and in an amount no less than $1,000,000.00 per occurrence for bodily injury, personal injury and property damage for a Class B use of public way permit (as defined in Section 10-20-420). The insurance policy shall be kept in force throughout the life of said permit, and if at any time during the life of said permit said insurance shall not be in full force, then the authority and privileges herein granted shall thereupon cease. With respect to a Class B use of public way permit (as defined in Section 10-20-420), the insurance policy shall provide for written notice to the commissioner within 30 days of any lapse, cancellation or change in coverage. In lieu of the insurance requirements stated above, and apart from and separate from any insurance requirement under this section, the commissioner in his or her discretion may require, instead of such insurance, any alternative form of indemnity, protection or security that the commissioner deems necessary to accomplish the above-described purposes.

(Omitted text is unaffected by this ordinance)

SECTION 33. Section 10-20-510 of the Municipal Code of Chicago is hereby amended by deleting the language stricken through and by inserting the language underscored, as follows:

10-20-510 Nonstandard surface material.

(a) No part of the top or wearing surface of any sidewalk in any public way in the city shall be composed of any nonstandard surface~~; provided~~, Provided, however, that the commissioner of transportation may approve the use of a non-standard surface on such sidewalk if the adjacent property owner ~~upon the filing~~ files with the commissioner of transportation ~~of~~ proof of commercial general liability insurance against any liability, loss or claim arising by reason or on account of any defect in the construction or design of a sidewalk incorporating a nonstandard surface, or by reason or on account of the failure to maintain said sidewalk in good condition and repair.~~, such~~ Such insurance shall: (1) ~~to~~ be issued by an insurer authorized to ~~do business~~ insure in Illinois, ~~and~~ (2) be in an amount no less than $1,000,000.00 per occurrence for bodily injury, personal injury and property damage~~.~~, (3) ~~The above-described insurance (1) shall~~ name the City of Chicago, its officers, employees and agents as additional insured on a primary, noncontributory basis for any liability arising directly or indirectly from the permittee's operations, ~~and (2 shall)~~ (4) provide for written notice to the commissioner of transportation within 30 days of any lapse, cancellation or change in coverage by the adjacent property owner or any grantee, successor, assigns or subsequent owner of the property, and ~~(3) shall~~ (5) be kept in force as long as said sidewalk shall exist in the form described in this section. If at any time while said sidewalk exists in this form~~;~~ such insurance shall not be in full force and effect, ~~then~~ the authority and privileges herein granted shall thereupon cease.

(b) In addition to the requirements stated above, and apart from and separate from any insurance requirement under this section, as a condition for permitting the installation of a non-standard sidewalk, the applicant, the adjacent property owner, or any grantee, successor, assignee or subsequent owner shall indemnify, defend, and hold harmless the city against all liabilities, judgments, costs, damages and expenses which may in any way come against said city by reason or on account of such construction or of any defect in the construction of said sidewalk or by reason or on account of the failure to maintain said sidewalk in good condition and repair; provided, however, that nothing in this paragraph shall be held to apply to any nonstandard surface approved by the commissioner of transportation. The commissioner of transportation in his or her discretion may require, instead of such insurance, any alternative form of indemnity, protection or security that the commissioner deems necessary to accomplish the above-described purposes.

(c) In addition to, and apart from and separate from, the requirements stated above, the initial grantee, and the initial grantee's successors, assignee or subsequent owner of the right to install a non-standard sidewalk surface shall maintain the sidewalk in good condition and repair.

(d) The initial grantee, and the initial grantee's successors, assignee or subsequent owner of the right to install a non-standard sidewalk surface shall inform the commissioner of transportation within 30 days of any transfer of the property adjacent to the non-standard sidewalk and shall further inform the commissioner of the name and contact information of the initial grantee's successor.

(e) The initial grantee, and the initial grantee's successors, assignee or subsequent owner of the right to install a non-standard sidewalk surface shall inform, in writing with a copy to the commissioner of transportation, the purchaser of the property of the obligation to maintain and insure the non-standard sidewalk consistent with the provisions of this section.

(Omitted text is unaffected by this ordinance)

SECTION 34. Section 10-28-015 of the Municipal Code of Chicago is hereby amended by deleting the language stricken through and by inserting the language underscored, as follows:

10-28-015 Public way use permits – Application and issuance.

(Omitted text is unaffected by this ordinance)

(e) All public way use permits shall be subject to the following:

(Omitted text is unaffected by this ordinance)

(5) The permittee shall furnish to the department, prior to issuance of the public way use permit, proof of insurance evidencing commercial general liability coverage in an amount not less than $1,000,000.00 per occurrence, ~~combined single limit, with the insurance~~ covering bodily injury, personal injury ~~all liability, both public liability~~ and property damage, that may result from issuance of the permit or use of the public way. The insurance shall name the city and its agents and employees as additional ~~insureds~~ insured on a primary, non-contributory basis for any liability arising directly or indirectly from the permittee's operations and shall also clearly indicate that the public way use being permitted is covered by the insurance policy. Every policy required shall require 30 ~~days~~ days' advance notice to the commissioner prior to cancellation or lapse of the policy. Proof of renewal of such insurance coverage shall be furnished to the

department no later than 30 days prior to the expiration of the policy. The insurance coverage shall be maintained at all times by the permittee until: (i) the public way use authorized by the permit is removed; (ii) the public way is restored to the satisfaction of the commissioner of transportation; and (iii) all fees due the city have been paid.

(Omitted text is unaffected by this ordinance)

SECTION 35. Section 10-28-281.2 of the Municipal Code of Chicago is hereby amended by deleting the language stricken through and by inserting the language underscored, as follows:

10-28-281.2 Permit required.

(Omitted text is unaffected by this ordinance)

(D) An application for a permit issued pursuant to this section shall contain: (1) the name of the applicant; (2) the name, address and telephone number of the owner of the building requiring the obstruction and, if applicable, the provider of the construction canopy; (3) the location of the proposed obstruction; (4) the purpose of the obstruction; (5) whether the obstruction is: (a) for the alteration, maintenance or repair of a building's exterior facade; (b) for exterior work conducted pursuant to the City's critical examination program, Sections 13-196-033 through 13-196-037, inclusive; (c) for demolition; (d) for new construction; or (e) for any other type of construction or maintenance; (6) the proposed commencement date and the estimated duration of the obstruction; and (7) evidence of ~~a~~ commercial general liability insurance ~~policy,~~ issued by an insurer authorized to ~~transact business~~ insure in Illinois, in an amount not less than $1,000,000.00 per occurrence, for bodily injury, personal injury and property damage arising in any way from the permit or activities conducted pursuant to the permit. The insurance policy required under this subsection shall ~~and naming~~ name the City of Chicago as additional insured on a primary, noncontributory basis for any liability arising directly or indirectly from the licensee's operations. The applicant shall maintain the insurance required under this subsection in full force and effect throughout the duration of the permit period.

(Omitted text is unaffected by this ordinance)

SECTION 36. Section 10-28-660 of the Municipal Code of Chicago is hereby amended by inserting the language underscored, as follows:

10-28-660 Permit – Application – Conditions.

(Omitted text is unaffected by this ordinance)

(c) Each contractor shall provide proof to the commissioner that such contractor has obtained commercial general liability insurance with limit of not less than $300,000.00 per occurrence for bodily injury, personal injury and property damage in connection with all of the contractor's advertising benches, naming the City of Chicago as additional insured on a primary, noncontributory basis for any liability arising directly or indirectly from the permittee's operations. The aggregate amount of the insurance shall be an amount determined by the city comptroller, office of risk management, to be sufficient to cover all potential liability arising from the placement of the advertising benches.

(Omitted text is unaffected by this ordinance)

SECTION 37. Section 10-28-794 of the Municipal Code of Chicago is hereby amended by deleting the language stricken through and by inserting the language underscored, as follows:

10-28-794 Permit – Liability insurance.

(a) No permit for installment or erection of a refuse compactor or grease container on the public way shall be issued unless the applicant provides proof to the commissioner that the applicant has ~~obtained~~ commercial general liability insurance for bodily injury, personal injury and property damage, naming the City of Chicago as ~~an~~ additional insured~~,~~ on a primary, noncontributory basis for any liability arising directly or indirectly from the permittee's operations and for any loss, claim, casualty or liability arising from the erection, maintenance or use of the refuse compactor. The insurance shall be in an amount determined by the city comptroller, office of risk management, to be sufficient to cover all such liabilities, and shall not be subject to cancellation except upon 30 days' advance written notice to the commissioner. The insurance shall commence from the erection of the refuse compactor and shall remain in effect as long as the refuse compactor or grease container remains on the public way.

(Omitted text is unaffected by this ordinance)

SECTION 38. Section 7-28-799 of the Municipal Code of Chicago is hereby amended by deleting the language stricken through and by inserting the language underscored, as follows:

10-28-799 Dumpsters/roll off boxes on the public way.

(Omitted text is unaffected by this ordinance)

(D) *Insurance.* No dumpster permit shall be issued until the applicant for such permit shall first have presented to the commissioner of transportation proof of commercial general liability insurance against any liability, loss or claim arising out of the issuance of dumpster permits, or out of the placement, presence, use, maintenance or removal of the dumpsters. Such insurance shall: (1) be issued by an insurer authorized to ~~do business~~ insure in Illinois, ~~shall~~ (2) be in an amount no less than $1,000,000.00 per occurrence for bodily injury, personal injury and property damage, ~~and shall~~ (3) name the City of Chicago, its officers, employees and agents as additional insured on a primary, noncontributory basis for any liability arising directly or indirectly from the permittee's operations~~.~~, (4) ~~The insurance policy shall~~ provide for 30 ~~days~~ days' written notice to the commissioner of transportation prior to any lapse, cancellation or change in coverage~~.~~, and (5) ~~The insurance shall~~ be maintained in full force and effect at all times that the dumpster remains on the public way.

(Omitted text is unaffected by this ordinance)

SECTION 39. Section 10-28-815 of the Municipal Code of Chicago is hereby amended by inserting the language underscored, as follows:

10-28-815 Insurance required.

Each applicant for a sidewalk café permit shall furnish proof of insurance evidencing commercial general liability insurance with limits of not less than $500,000.00 per occurrence, $1,000,000.00 in the aggregate ~~combined single limit~~, for bodily injury, personal injury and property damage liability. The insurance shall provide for 30 ~~days~~ days' prior written notice to be given to the City of Chicago if coverage is substantially changed, canceled or non-renewed.

(Omitted text is unaffected by this ordinance)

SECTION 40. Section 10-32-080 of the Municipal Code of Chicago is hereby amended by deleting the language stricken through and by inserting the language underscored, as follows:

10-32-080 Issuance of permit.

No permit shall issue for any work on a parkway unless:

(Omitted text is unaffected by this ordinance)

(c) The person who is to perform the work presents to the commissioner proof of commercial general liability insurance, ~~in the minimum amount of $50,000.00 for bodily injury and~~ with limits of not less than $1,000,000.00 per occurrence for bodily injury, personal injury and property damage, naming the City of Chicago as additional insured on a primary, noncontributory basis for any liability arising directly or indirectly from the permittee's operations.

SECTION 41. Section 10-40-091 of the Municipal Code of Chicago is hereby amended by deleting the language stricken through and by inserting the language underscored, as follows:

10-40-091 Insurance requirements.

No person shall rent a vessel within the harbor, or provide fishing, entertainment or passenger services on a vessel within the harbor, for monetary or other consideration, without first: (1) obtaining commercial general liability ~~or equivalent~~ insurance, issued by an insurer authorized to insure ~~risks~~ in Illinois, with limits of not less than $1,000,000.00 per occurrence for bodily injury and property damage or in an amount and form approved by the risk manager in the department of finance; and (2) filing with the commissioner of transportation proof of the required insurance. In addition to the requirements stated above, and apart from and separate from any insurance requirement under this section, any person providing any of the services above-mentioned shall indemnify, defend and hold the City of Chicago and its assignees and employees harmless from all losses, damages, injuries, claims, demands and expenses arising out of the person's use of the harbor, rental of vessels and providing of services described in this section. The risk manager shall not approve any form of insurance under this section unless: (1) the City of Chicago is named as ~~an~~ additional insured on a primary, noncontributory basis for any liability or claim arising directly or indirectly from the person's use of the harbor, rental of vessels and providing of services described in this section; and (2) the policy of insurance requires at least 30 ~~days~~ days' prior notice of cancellation to every insured.

SECTION 42. Section 13-12-125 of the Municipal Code of Chicago is hereby amended by inserting the language underscored, as follows:

13-12-125 Vacant buildings - Owner required to act - Enforcement authority.

(Omitted text is unaffected by this ordinance)

(c) The owner of any building that has become vacant shall, within 30 days, acquire or otherwise maintain liability insurance, in an amount of not less than $300,000.00 per occurrence for bodily injury, personal injury and property damage for buildings designed primarily for use as residential units and commercial general liability in an amount not less than $1,000,000.00 per occurrence for bodily injury, personal injury and property damage for any other building, including, but not limited to, buildings designed for manufacturing, industrial, storage or commercial uses, covering any damage to any person or any property caused by any physical condition of or in the building. Any insurance policy acquired after the building has become vacant shall provide for written notice to the commissioner of buildings within 30 days of any lapse, cancellation or change in coverage. The owner shall maintain the insurance required under this subsection in full force and effect throughout the period that the building is vacant. Such insurance shall be issued by an insurer authorized to insure in Illinois. The owner and the owner's authorized agent for service of process shall provide evidence of the insurance, upon request, to the commissioner of buildings or his or her designee.

(Omitted text is unaffected by this ordinance)

SECTION 43. Section 13-20-090 of the Municipal Code of Chicago is hereby amended by deleting the language stricken through and by inserting the language underscored, as follows:

13-20-090 Inspection of amusement park devices – Permits – Fees.

(Omitted text is unaffected by this ordinance)

Every permit application for a mechanical amusement riding device shall be accompanied by proof of ~~comprehensive~~ commercial general liability insurance and property damage insurance, which ~~will~~ shall name the City of Chicago, its officers and employees~~,~~ as an additional insured on a primary, noncontributory basis for any liability arising directly or indirectly from the permittee's operations in an amount of not less than ~~$500,000.00 for any one person and~~ $1,000,000.00 ~~for any one accident~~ per occurrence for bodily injury, personal injury and property damage. ~~which~~ Such proof of insurance shall be filed with the building commissioner and ~~the~~ city comptroller. The applicant or permittee shall maintain such insurance policy in full force and effect at all times during the permit period. Each policy shall include a provision to the effect that ~~it~~ the policy shall not be subject to cancellation, reduction in the amounts of its liabilities, or other material change until notice thereof has been received in writing by the city comptroller, not less than 30 days prior to such action. Failure to maintain insurance coverage as required by this section shall result in ~~the~~ revocation of the mechanical amusement riding device permit.

(Omitted text is unaffected by this ordinance)

SECTION 44. Section 13-20-700 of the Municipal Code of Chicago is hereby amended by deleting the language stricken through and by inserting the language underscored, as follows:

13-20-700 Posting of bonds.

(a) *Bond required.* Every person in the business of erecting, maintaining, or removing signs or structures shall submit to the building commissioner, a bond, with surety to be approved by the building commissioner in the penal sum of $25,000.00 conditioned that such person shall faithfully comply with all provisions and requirements of this chapter with respect to the alteration, location and safety of such signs or structures and for the payment of the original permit fees required by this ~~article~~ Article XIII; and shall indemnify, defend and hold harmless the City of Chicago, its officials, and employees ~~harmless~~ from any claims, damages, liabilities, losses, actions, suits, or judgments which may be presented, sustained, brought, or obtained against the City of Chicago~~,~~ or against any of its officials, or employees because of the maintenance, alteration, or removal of any electric sign, signboards, or structure, or by reason of any accident, caused by or resulting therefrom.

(b) *Annual bond.* An individual annual $15,000.00 bond for each sign shall be required on subsections (8) and (9) of Section 18-27-600.28. (Roof signs and pole signs over 24 feet (610 mm) in height.) In lieu of such individual annual bond, any person, firm, or corporation owning, leasing, erecting, maintaining, or removing any sign or signs within the description of these subsections may file with the ~~building~~ buildings commissioner proof of insurance issued by any casualty company authorized to ~~do business~~ insure in the State of Illinois, ~~adding~~ which shall name the City of Chicago~~,~~ and its officials, agents, or servants as ~~an~~ additional insured on a primary, noncontributory basis for any liability arising directly or indirectly from the permittee's operations and for any and all claims, demands, or suits for personal injury or property damage where the liability alleged against the City of Chicago for such injury or property damage arises out of the provisions of this ~~article~~ Article XIII. Such proof of commercial general liability insurance shall ~~provide applicable~~ be in an amount not less than $300,000.00 per occurrence for bodily injury, with limits of not less than $100,000.00 per person and $300,000.00 per accident for personal injury and property damage, ~~limits of not less than $20,000.00 per accident~~ and shall further provide that the building commissioner be given 30 ~~days~~ days' advance notice by the insurer prior to any cancellation of or lapse in the coverage.

(Omitted text is unaffected by this ordinance)

SECTION 45. Section 13-32-240 of the Municipal Code of Chicago is hereby amended by deleting the language stricken through and by inserting the language underscored, as follows:

13-32-240 Building wrecking – Bond requirements.

(Omitted text is unaffected by this ordinance)

In addition to the bonds provided aforesaid, ~~the~~ any person engaged in the work of wrecking shall file with every application for a permit to wreck or tear down any building or structure or portion thereof, a commercial general ~~comprehensive public~~ liability insurance policy with limits of not less than of $500,000.00 per occurrence for bodily injury, personal injury and property damage ~~insurance policy~~ arising in any way from the permit or activities conducted pursuant to the permit, approved by the city comptroller~~,~~. The insurance policy required under this subsection shall name the City of Chicago as additional insured on a primary, noncontributory basis for any liability arising directly or indirectly from the permittee's operations. The permittee shall maintain the insurance required under this section in full force and effect throughout the duration of the permit period. The insurance shall be issued by an insurer authorized to insure in Illinois. In addition to the requirements under this section, and apart from and separate from any insurance under this section, the person engaged in the work of wrecking, ~~which~~ shall ~~keep and save~~ indemnify, defend and hold harmless any owner of property adjacent to the property on which the building or structure to be wrecked is located, against any loss, cost, damage, expense, or liability of any kind whatsoever which said owner of adjacent property may suffer, or which may accrue against, be charged to or be recovered from said adjacent property owner or anyone holding title by or under said owner of adjacent property, by reason of or arising out of any such wrecking operations. ~~The amounts of such insurance shall be as specified below: public liability insurance in an amount not less than $250,000.00 for injuries, including accidental death to any one person and subject to the same limits for each person, in an amount not less than $500,000.00 on account of any one accident. Property damage insurance in an amount not less than $100,000.00 for damage to property in any one accident with an aggregate limit of not less than $300,000.00.~~ In the event an aggrieved party finds it necessary to seek recovery for damages against a demolition contractor by the filing of an appropriate action at law, ~~he~~ such aggrieved party shall, upon being awarded judgment in his favor, be entitled to recover his court costs and reasonable attorney's fees against the demolition contractor, as determined by the court.

SECTION 46. Section 13-34-040 of the Municipal Code of Chicago is hereby amended by deleting the language stricken through and by inserting the language underscored, as follows:

13-34-040 Scaffolding permit – Training and insurance required.

(Omitted text is unaffected by this ordinance)

(b) Before commencing the erection of any scaffolding subject to a scaffolding permit, the operator must obtain commercial general liability insurance against any liability, loss or claim caused by, or arising from the erection, disassembly, or use of, the scaffolding. Such insurance shall: (1) be issued by an insurer authorized to ~~do business~~ insure in Illinois, ~~shall~~ (2) be in an amount no less than $1,000,000.00 per occurrence for bodily injury, personal injury and property damage, ~~and shall~~ (3) name the City of Chicago, its officers, employees and agents as additional ~~insureds~~ insured on a primary, noncontributory basis for any liability arising directly or indirectly from the permittee's operations.; and (4) ~~The insurance shall~~ be maintained in full force and effect at all times that the scaffolding is present or throughout the permit period.

(Omitted text is unaffected by this ordinance)

SECTION 47. Section 13-124-420 of the Municipal Code of Chicago is hereby amended by deleting the language stricken through and by inserting the language underscored, as follows:

13-124-420 Insurance required.

No person shall begin or conduct any excavation within five feet of the public way, or within five feet of any portion of a structure located on the property of another, without maintaining in effect a commercial general ~~comprehensive~~ liability insurance policy against all claims for damage, death and injury arising from the excavation. The policy shall be in an amount determined by the building commissioner, based on the size of the excavation~~,~~ and the proximity, construction and occupancy of structures on adjacent property. In no event shall the amount be less than $1,000,000.00 per occurrence for bodily injury, personal injury and property damage and the policy shall provide for 30 ~~days~~ days' advance notice to the City of Chicago prior to cancellation or lapse of the policy. Proof of the required insurance shall be submitted as part of the application for the permit for the excavation and shall remain in full force and effect throughout the duration of the permit period.

SECTION 48. Section 15-4-330 of the Municipal Code of Chicago is hereby amended by deleting the language stricken through and by inserting the language underscored, as follows:

15-4-330 Bonds.

(Omitted text is unaffected by this ordinance)

For all contractors or others now engaged in, or purporting hereafter to engage in, any activity involving explosives or blasting operations, commercial general liability ~~and property damage~~ insurance shall be required in the amount ~~of~~ not less than $3,000,000.00 per person and $10,000,000.00 per occurrence for bodily injury, personal injury and property damage, for the payment of any loss, damage or injury resulting to persons or property by reason of the use, keeping, sale or transporting of explosives; and the city shall be named as additional insured on a primary, non-contributory basis for any liability arising directly or indirectly from the contractor's operations.

SECTION 49. Section 15-4-470 of the Municipal Code of Chicago is hereby amended by deleting the language stricken through and by inserting the language underscored, as follows:

15-4-470 Issuance of license.

A license shall be granted to all qualified applicants who have passed the examinations required under Section 15-4-440 and who have delivered to the fire commissioner satisfactory evidence of the existence of a commercial general ~~public~~ liability insurance policy issued by an insurance company authorized to insure in Illinois ~~of national standing~~, insuring the public in an amount of not less than $300,000.00 per occurrence for bodily injury, personal injury and ~~against~~ property damage arising in any way from the issuance of the license or activities conducted pursuant to the license ~~and in a like amount against personal injury caused by the negligence of such applicant in servicing fire extinguishers~~. The insurance coverage shall include ~~both manufacturers and contractors liability and~~ products and completed operations liability ~~types~~. The insurance policy required under this section shall: (1) name the City of Chicago as additional insured on a primary, noncontributory basis for any liability arising directly or indirectly from the licensee's operations; and (2) be in full force and effect throughout the duration of the license.

(Omitted text is unaffected by this ordinance)

SECTION 50. Section 15-4-480 of the Municipal Code of Chicago is hereby amended by deleting the language stricken through and by inserting the language underscored, as follows:

15-4-480 License fee.

Upon approval by the board of examiners of an application for a license under this Article VII and the acceptance by the fire commissioner of the ~~public~~ commercial general liability insurance policy, the fire commissioner shall forward such approved application to the

comptroller. Upon payment of an annual license fee of $30.00, a license shall be issued. Such license shall expire on the thirty-first day of December of the year in which it is issued. The fire commissioner shall cause all licensees' information to be kept on a database readily accessible by first response agencies.

SECTION 51. Section 15-4-550 of the Municipal Code of Chicago is hereby amended by deleting the language stricken through and inserting the language underscored, as follows:

15-4-550 Fireworks.

The fire commissioner may, upon due application, issue a permit to a properly qualified person for giving a display of fireworks on privately owned property. The applicant shall give written notice to the alderman of the affected ward ten days prior to the date of application for such permit. The application shall be filed with the fire commissioner, and shall include the following information: (1) the written consent of the alderman of the affected ward; (2) the written consent of the owner of the property where the applicant proposes to give the display; (3) proof that the applicant is in compliance with all provisions of the Illinois Pyrotechnic Operator Licensing Act, as amended; (4) proof that the applicant is in compliance with the Illinois Fireworks Use Act, as amended; and (5) proof of commercial general liability insurance, in an amount not less than $1,000,000.00 per occurrence for bodily injury, personal injury and property damage, issued by an insurer authorized to insure ~~risks~~ in Illinois. The City of Chicago and its officers and employees shall be named as additional insured on a primary, non-contributory basis for any liability arising directly or indirectly from the permittee's operations. The insurance policy shall provide for notice to the fire commissioner no less than 72 hours prior to cancellation or lapse of coverage. If the proposed location of the display is licensed for the retail sale of alcoholic liquor for consumption on the premises, the applicant shall also include proof of the licensee's compliance with Section 6-32(a) of the Illinois Liquor Control Act, as amended. No display of fireworks shall be permitted between the hours of 11:00 P.M. and 6:00 A.M. In no case shall any display of fireworks be conducted unless the site meets safety standards set by the fire commissioner. The fire commissioner shall promulgate such safety standards as needed to determine if a proposed site has the proper safety equipment, personnel and procedures necessary to conduct a fireworks display. The safety standards shall be no less stringent than those adopted by the state fire marshal. The fire commissioner may impose additional specific conditions related to unique conditions of the property where an indoor display is proposed.

ARTICLE III.
RESIDENTIAL PARKING PERMITS

SECTION 1. Section 2-12-010 of the Municipal Code of Chicago is hereby amended by deleting the language stricken through and by inserting the language underscored, as follows:

2-12-010 Powers and duties.

~~The city clerk shall, in~~ In addition to other duties imposed upon ~~him~~ the City Clerk by law, the City Clerk ~~perform~~ shall have the following powers and duties:

(Omitted text is unaffected by this ordinance)

Administer and enforce the provisions of this Code conferring powers and duties on the ~~city clerk~~ City Clerk relating to residential zone parking permits and residential parking daily permits, which shall include the authority to issue citations for violations;

(Omitted text is unaffected by this ordinance)

SECTION 2. Section 3-56-040 of the Municipal Code of Chicago is hereby amended by deleting the language stricken through and by inserting the language underscored, as follows:

3-56-040 Issuance.

(Omitted text is unaffected by this ordinance)

(c) During a period of heavy volume of applications for a wheel tax license, or when necessary to promote the efficient and orderly administration of this chapter, the ~~city clerk~~ City Clerk, in consultation with the city comptroller, shall have authority to: (1) extend the required purchase date for an additional amount of time, not to exceed 15 (fifteen) days, for all persons required during such period to buy a wheel tax license emblem or combined wheel tax license/residential ~~permit~~ zone parking ~~emblem~~ permit; and (2) waive any late fees otherwise applicable to such persons during such period. If the ~~city clerk~~ City Clerk exercises such authority, the ~~city clerk~~ City Clerk shall post notice of such fact on the ~~city clerk's~~ City Clerk's website.

SECTION 3. Section 3-56-070 of the Municipal Code of Chicago is hereby amended by deleting the language stricken through and by inserting the language underscored, as follows:

3-56-070 Wheel tax license emblems.

Except as otherwise provided in Section 3-56-125(d) of this Code, the ~~city clerk~~ City Clerk or the ~~city clerk's~~ City Clerk's designee shall deliver to the holder of any wheel tax license for any motor vehicle or other vehicle, a wheel tax license emblem, which shall bear the word "Chicago", and the numerals designating: (i) the month in which such license expires, (ii) the year(s) in which such license expires, (iii) the names of the mayor and the ~~city clerk~~ City Clerk, (iv) the name of the class to which such vehicle belongs, and (v) a number identical with the number of such license. Such wheel tax license emblem may also bear information indicating residential ~~permit~~ parking permit zone, if applicable. In addition, wheel tax license emblems issued either to disabled veterans or to former prisoners of war, pursuant to Section 3-56-050, may bear the word "Veteran" or the letter "V".

(Omitted text is unaffected by this ordinance)

SECTION 4. Section 4-232-080 of the Municipal Code of Chicago is hereby amended by deleting the language stricken through and by inserting the language underscored, as follows:

4-232-080 Operating procedures.

(Omitted text is unaffected by this ordinance)

(f) No valet parking operator may use ~~one-day~~ residential parking daily permits in the conduct of that operator's valet parking business.

SECTION 5. Section 9-64-090 of the Municipal Code of Chicago is hereby amended by deleting the language stricken through and by inserting the language underscored, as follows:

9-64-090 Residential parking permit.

(Omitted text is unaffected by this ordinance)

(g) ~~Visitor parking~~ Residential parking daily permits issued pursuant to Section 9-68-020 shall be valid for a 24 hour period from the time of posting. A ~~visitor parking~~ residential parking daily permit purchased electronically shall be valid for a 24 hour period from the time of activation of such permit. The display requirement for ~~visitor parking~~ residential parking daily permits may be met through electronic receipt.

(h) A not-for-profit organization "one-day" residential parking daily permit pilot program ("pilot program") is hereby created as provided in this subsection. Any not-for-profit organization licensed to conduct affairs in the State of Illinois and located within a residential ~~permit~~ parking permit zone, or on either side of a business, or commercial block immediately adjacent to that residential ~~permit~~ parking permit zone, shall qualify to purchase not more than 30 ~~one-day~~ residential parking daily permits for each of up to five of its employees per month to park in such zone. The ~~city clerk~~ City Clerk shall sell ~~one-day~~ residential parking daily permits to such not-for-profit organization, upon presentation of evidence by such organization, in a form satisfactory to the ~~city clerk~~ City Clerk, including, but not limited to, a letter signed by the alderman of the ward where such organization is located, confirming that the organization is in compliance with the requirements of this subsection, and, if the organization has vehicles, unless exempted under Section 3-56-140 of this Code, that the organization has already purchased a wheel tax license emblem. The fee for such ~~one-day~~ residential parking daily permits shall be as specified in ~~subsection (d) of~~ Section 9-68-020(b)(5) of this Code. Any ~~one-day~~ residential parking daily permit issued pursuant to this subsection shall only be used by employees of the not-for-profit organization in the course of their employment.

(Omitted text is unaffected by this ordinance)

This pilot program shall expire on December 31, ~~2016~~ 2017.

(*Omitted text is unaffected by this ordinance*)

SECTION 6. Section 9-68-020 of the Municipal Code of Chicago is hereby repealed in its entirety, and replaced with a new Section 9-68-020, as follows:

9-68-020 Residential parking permits.

(a) (1) *Residential zone parking permit – Generally.* The City Clerk or City Clerk's designee shall issue residential zone parking permits to qualifying residents of any residential parking permit zone ("eligible residents") for use on each car owned and registered within that permit zone that displays a current city wheel tax license emblem. Such permits may be issued as part of the city wheel tax license emblem. The residential zone parking permit shall not guarantee or reserve any parking space; nor shall it exempt the holder from the observance of any traffic or parking regulation.

(2) *Residential zone parking permit – Issuance.* Upon payment by the applicant of the permit fee hereinafter provided, the City Clerk shall issue, or cause to be issued, a residential zone parking permit. Such permits shall be issued only in conjunction with, and for the same term as, a valid city wheel tax license emblem. A residential zone parking permit shall

be valid upon its issuance. The City Clerk is authorized to provide a grace period, not exceeding 30 days, during times of heavy volume of applications, for all eligible residents seeking to buy a residential zone parking permit. During any such grace period, the previously issued residential zone parking permit or one-day residential parking daily permit, as applicable, will continue to be valid.

(3) *Residential zone parking permit – Proper display – Required.* If separate from the wheel tax license emblem, a residential zone parking permit shall be affixed, in accordance with the instructions printed thereon and without the use of supplemental adhesives, at the lower right hand corner of the inside of the glass portion of the motor vehicle's windshield, directly above the city wheel tax license emblem. Any person who violates this subsection (a)(3) shall be subject to the fine set forth in Section 9-100-020(c).

(4) *Residential zone parking permit – Fee.* The fee for a residential zone parking permit shall be $25.00 for each vehicle.

(5) *Residential zone parking permit – Replacement.* A replacement residential zone parking permit shall be issued for $5.00 if the current wheel tax license emblem is returned to the City Clerk and is accompanied by a receipt for the current residential zone parking permit. The replacement of any residential zone parking permit that is lost or destroyed will be made at full cost.

(6) *Residential zone parking permit – Zone change fee.* The zone change fee for a residential zone parking permit shall be $5.00.

(7) *Residential zone parking permit – Prorated fee schedule – Duration.* The City Clerk is authorized to establish and administer a prorated fee schedule which shall apply to any eligible resident who purchases a residential zone parking permit for less or more than a year. The amount of the prorated fee shall be based on the number of months for which the wheel tax license emblem is issued.

(8) *Residential zone parking permit – Persons with disabilities.* If a residential parking permit zone is in effect at the place of residence of a person with a disability who is an owner of a vehicle licensed to a handicapped individual, as the term "handicapped individual" is defined in Section 3-56-050(a), such person shall be exempt from the residential zone parking permit fee set forth in subsection (a)(4) of this section.

(9) *Residential zone parking permit – Vehicle specific permit – Unlawful display.* It shall be unlawful for any person to affix, cause to be affixed, or otherwise display any residential zone parking permit, or other vehicle-specific permit issued pursuant to any other

parking permit program, on any vehicle other than the vehicle for which the permit was intended for use at the time of its issuance by the city.

(10) *Temporary permits – Generally – Issuance.* The City Clerk is authorized to issue temporary residential zone parking permits to persons holding a wheel tax license emblem under Chapter 3-56. Any such temporary residential zone parking permit shall be affixed to the motor vehicle in accordance with subsection (a)(3) of this section . Such temporary residential zone parking permit shall cease to be valid 30 days after its issuance, and may be issued as part of a temporary city wheel tax license emblem under Section 3-56-070.

(b) (1) *Residential parking daily permits – Generally.* Upon application, individual "one-day" residential parking daily permits shall also be issued to eligible residents for their use and for the use of non-residents who are temporary visitors of the residential parking permit zone.

(2) *Residential parking daily permits – Issuance – Usage.* The sale of residential parking daily permits in a residential parking permit zone shall be limited to 45 one-day permits per month per residential address. For the purpose of this subsection, each unit of a multiple-unit residential dwelling shall be considered as a separate residential address. Physical residential parking daily permits shall be color-coded by annual period and shall expire at the end of the annual period for which they are issued. Electronic residential parking daily permits shall expire one year from the date of purchase. Such permits shall be valid for one day only. The residential parking daily permit shall be validated either through an electronic application which will issue an electronic receipt and allow for a specific start date and time ("activation"), or by printing in indelible ink, legibly and directly on its face in the space provided for this purpose, the date and time of day a particular residential parking daily permit is in use. An undated, inactive or expired permit, or a permit that fails to indicate the time of day that the permit is in use, or a permit that otherwise fails to comply with the requirements of this subsection (b), shall be invalid.

(3) *Residential parking daily permits – Proper display – Required.* A physical residential parking daily permit shall be affixed, in accordance with the instructions printed thereon and without the use of supplemental adhesives, at the lower right hand corner of the inside of the glass portion of the motor vehicle's windshield. Any person who violates this subsection (b)(3) shall be subject to the fine set forth in Section 9-100-020(c).

(4) *Residential parking daily permits – Home healthcare provider.* Upon application, individual residential parking daily permits shall also be issued to a home health care provider who is providing home health care services to a resident living within the residential parking permit zone. Such daily permits shall be issued only upon submission of the following documents: (i) a letter from the resident's physician indicating the patient's name, address and

prescribed home health care services; (ii) satisfactory proof of the resident's address; and (iii) certification from the applicant that he/she is employed as a licensed home health care provider and is providing such services to the resident. Home health care providers shall be limited to the purchase of 45 residential parking daily permits per month per address where they provide services.

For purposes of this subsection (b)(3):

"Home health care provider" means a person primarily engaged in and licensed or certified to provide skilled nursing, social work services, or other therapeutic services to a person at his or her residence according to a plan of treatment for illness or infirmity prescribed by a physician or according to a plan to provide social work services prescribed by a licensed social worker or licensed clinical social worker.

"Home health care services" includes part-time and intermittent nursing services, social work services and other therapeutic services such as physical therapy, occupational therapy, speech therapy, medical social services, services provided by a home health care aide, and interpreters necessary for the administration of the prescribed care.

(5) *Residential parking daily permits – Fee.* The fee for residential parking daily permits shall be $8.00 for a sheet of 15 permits. Residential parking daily permits shall not be transferable, refundable or exchangeable.

(c) (1) *Professional service parking permit – Generally.* Upon application to the City Clerk and payment of the required fee, the City Clerk or the City Clerk's designee shall issue a professional service parking permit to any person who: (1) holds a current and active real estate broker license, real estate salesperson license or real estate leasing agent license issued by the State of Illinois; and (2) has no debt due and owing to the city, unless such debt has been satisfied or otherwise resolved within the meaning of Section 2-32-094. A professional service parking permit shall: (i) be issued for use only on the vehicle identified in the permit application; and (ii) enable the permittee to park the permitted vehicle within a residential parking permit zone only for business purposes within the scope of the relevant professional license or certification that is the basis for issuance of the permit. The City Clerk may issue a professional service parking permit for a term of up to 24 months. The application for such permit shall be accompanied by evidence, satisfactory to the City Clerk, that the applicant has no unsatisfied or unresolved debt due and owing to the city at the time of application. No more than one professional service parking permit shall be issued to any one person. A professional service parking permit shall not guarantee or reserve any parking space; nor shall it exempt the permittee from compliance with all applicable traffic and parking regulations.

(2) *Professional service parking permit – Proper display – Required.* The professional service parking permit shall be affixed, in accordance with the instructions printed thereon and without the use of supplemental adhesives, at the lower right-hand corner of the inside of the glass portion of the motor vehicle's windshield and, when applicable, directly above the city wheel tax license emblem. Any person who violates this subsection (c)(2) shall be subject to the fine set forth in Section 9-100-020(c).

(3) *Professional service parking permit – Fee.* The annual fee for a professional service parking permit shall be $500.00 for a vehicle owned by a Chicago resident and $800.00 for a vehicle owned by a non-resident of the city. Provided, however, that these fees shall be adjusted starting in 2018, and every two years thereafter, by applying the rate of inflation calculated based on the Consumer Price Index – Urban Wage Earners and Clerical Workers (Chicago All Items) published by the Bureau of Labor Statistics, as calculated by the Comptroller, communicated to the City Clerk by the Comptroller, and published by the City Clerk. Provided further, that the amount of any such adjustment shall be capped at 105% of the fee being adjusted.

(4) *Professional service parking permit– Transfer.* Whenever the holder of a professional service parking permit wishes to transfer the permit to a newly acquired vehicle, or desires to transfer the permit to another vehicle registered in the permit holder's name, such owner shall immediately make application to the City Clerk for a transfer of said professional service parking permit to the qualified newly acquired vehicle, or other qualified vehicle. Upon surrender of the original professional service parking permit or upon proof that the professional service parking permit has been destroyed, and upon compliance with all transfer requirements established by rule, the City Clerk or the City Clerk's designee shall transfer said permit to the qualifying newly acquired vehicle or other qualified vehicle upon payment of the proper fee. The City Clerk, or the City Clerk's designee, shall not transfer any professional service parking permit when the permit is defaced or mutilated so as to prevent identification of the permit. It shall be unlawful for any person to display a professional service parking permit on any vehicle other than the vehicle for which the permit was originally issued, without first transferring the permit to such other vehicle in the manner provided hereby and by rule. The transfer fee shall be $20.00.

(5) *Professional service parking permit – When valid.* A professional service parking permit shall only be issued for use on a vehicle classified as a "passenger automobile", a "larger passenger automobile", or a "small truck or other vehicle", as those terms are defined by the City Clerk in duly promulgated rules. Such permit shall be valid from the time of its issuance and display until the last day of the month indicated on the face of the permit, only when: (i) the permitted vehicle is being used for business purposes within the scope of the relevant professional license or certification that the basis for the issuance of the permit, and (ii) between

the hours of 9:00 A.M. and 9:00 P.M. At all other times, the permit shall have no force or effect. In addition, the permit shall have no force or effect when parking restrictions are in place within the following locations: (a) the Wrigley Field area pursuant to the permit parking program established by Sections 9-64-041, 9-68-022 and 9-68-023; (b) the Soldier Field area pursuant to the parking program established by Section 9-68-025: and (c) the Comiskey Park area pursuant to the parking program established by Section 9-68-026.

(6) *Professional service parking permit – Notice to the City Clerk required.* It shall be the duty of the permittee to provide written notification to the City Clerk within 10 days of suspension, revocation, or expiration of the relevant professional license or certification that is the basis for issuance of the professional service parking permit. At the time of such suspension, revocation, or expiration, such permit shall cease to be valid and shall be removed by the permittee from the vehicle to which it is assigned. Notwithstanding subsection (c)(6) of this section, any person displaying a professional service parking permit after suspension, revocation, or expiration of the relevant professional license or certification that is the basis for issuance of such permit shall be fined not less than $750.00 nor more than $1,500.00 for each offense. Each day that a violation continues shall constitute a separate and distinct offense.

(7) *Professional service parking permit – Fine – Revocation.* Any person displaying a professional service parking permit in a residential parking permit zone, for purposes unrelated to business within the scope of the relevant professional license or certification that is the basis for issuance of such permit, shall be fined in accordance with Section 9-64-090(d) and 9-64-090(e). If any person is found liable of two violations of this subsection, such person's professional service parking permit shall cease to be valid and shall be removed by the permittee from the vehicle to which it is assigned. Any person who fails to remove a professional service parking permit as required by this subsection shall be fined not less than $200.00 nor more than $500.00 for each offense. Each day that a violation continues shall constitute a separate and distinct offense.

(8) *Sunset.* This subsection (c) shall be repealed of its own accord, and shall have no force and effect, on and after December 31, 2017. Provided, however, that any professional service parking permit issued pursuant to this subsection (c) prior to December 31, 2017 shall be valid until the expiration date printed on the permit.

(d) [*Reserved.*]

(e) [*Reserved.*]

(f) [*Reserved.*]

(g) *Unlawful Sale, Use, or Possession.* It shall be unlawful for any person other than the City Clerk or an agent of the City Clerk to knowingly sell, offer for sale, expose for sale or acquire for the purpose of sale any residential zone parking permit, residential parking daily permit, professional service parking permit, or other permit issued pursuant to any other parking permit program. The first violation of this subsection (g) shall be punishable by the fine provided in subsection (j)~~;~~ the second such violation shall be punishable by a fine of not less than $500.00 nor more than $750.00 for each offense; the third such violation shall be punishable by a fine of not less than $750.00 nor more than $1,000.00 for each offense, and the fourth and any subsequent such violation shall be punishable by a fine of not less than $1,000,00 nor more than $1,500.00 for each offense.

(h) *Unlawful Purchase.* It shall be unlawful for any person to purchase any residential zone parking permit, residential parking daily permit, professional service parking permit, or other permit issued pursuant to any other parking permit program from any person other than the City Clerk or an agent of the City Clerk.

(i) [*Reserved.*]

(j) *Penalty for violation.* Except as otherwise provided in this section, any person who violates this section shall be fined not less than $200.00 nor more than $500.00 for each offense. Each day that a violation continues shall constitute a separate and distinct offense.

(k) *Rules.* The City Clerk is authorized to promulgate rules necessary or appropriate to implement this section. This section and any rules promulgated thereunder may be enforced by designated employees of the Office of the City Clerk or by members of the Police Department.

SECTION 7. Section 9-68-021 of the Municipal Code of Chicago is hereby amended by deleting the language stricken through and by inserting the language underscored, as follows:

9-68-021 Sale of residential parking permits.

(a) *Service contracts.* In addition to distributing residential zone parking permits and residential parking daily permits (for purposes of this section, "permits"), the ~~city clerk~~ City Clerk may enter into contracts (for purposes of this section, "service contract") with no more than five entities to be selected by the ~~city clerk~~ City Clerk to sell permits in any calendar year (for purposes of this section, each such entity shall be known as a "contractor"). Contractors may sell such permits directly or through subcontractors to be selected by the contractors, subject to the approval of the ~~city clerk~~ City Clerk (for purposes of this section, each subcontractor shall be known as a "vendor").

The service contracts may contain such terms as the ~~city clerk~~ City Clerk deems necessary to effectuate the sale of permits, including, but not limited to, terms obligating the contractors to: (1) pick up the permits from the city, (2) transmit the permits to the locations where they will be sold by vendors, (3) verify that the purchasers of the permits have submitted complete and correct information, (4) develop software and other technology to enable efficient administration, sale and use of ~~residential parking zone~~ the permits, and (5) provide a detailed accounting of the transactions to enable the ~~city clerk's~~ City Clerk's office to verify that the services have been performed in accordance with legal requirements.

Any contractor or vendor shall derive its entire compensation by collecting a fee from purchasers of permits, which, for physical ~~one-day~~ residential parking daily permits, shall not exceed $1.00 per sheet of 15 permits; and for electronic ~~one-day~~ residential parking daily permits shall not exceed $5.00 per sheet of 15 permits (for purposes of this section, "fee"); provided, however, no contractor or vendor shall charge any fee for selling annual residential zone parking permits. All proceeds from the sale of the permits by any contractor or vendor, but not including the fee, shall be deposited by the contractor or vendor into a city account, in a depository designated by the city council as an approved depository, no later than four business days after the contractor or vendor receives payment from the purchaser of the permit.

The ~~city clerk~~ City Clerk may enter into service contracts for the sale of residential zone parking permits in conjunction with service contracts for the sale of wheel tax license emblems.

(b) *Rules governing sale of residential parking permits.* Any sale of permits by a contractor or vendor shall be conditioned upon: (i) verifying that the purchasers of the permits have submitted complete and correct information as required by the ~~city clerk~~ City Clerk; and (ii) receiving payment of the applicable permit fee set forth in Section 9-68-020~~(d)~~. A contractor or vendor shall conduct all sales of permits in accordance with Section 9-68-020 and any applicable rules promulgated by the ~~city clerk~~ City Clerk.

(c) *Rules ~~and regulations~~ and fine for violations.* The ~~city clerk~~ City Clerk is authorized to adopt such rules ~~and regulations~~ as ~~he~~ the City Clerk may deem appropriate for the proper administration and enforcement of this section. Any contractor or vendor that violates ~~any of the provisions of~~ this section or any rules ~~or regulations~~ promulgated pursuant to this section shall be fined $200.00 for the first offense and $1,000.00 for any second or subsequent offense occurring within ~~a period of~~ one year of the first offense. Each such violation shall constitute a separate and distinct offense. The fines provided in this subsection are in addition to any sanction or remedy available for the city under the service contract.

The provisions of this section and any rules ~~or regulations~~ promulgated thereunder may be enforced by designated employees of the office of the ~~city clerk~~ City Clerk or by members of the police department.

SECTION 8. Section 9-80-140 of the Municipal Code of Chicago is hereby amended by inserting the language underscored, as follows:

9-80-140 Removal of parking permit or notice of violation.

(Omitted text is unaffected by this ordinance)

(b) It shall be unlawful for any person to remove from any vehicle a residential zone parking permit or residential parking daily permit or professional service parking permit issued pursuant to Section 9-68-020 without first having obtained the consent of the owner.

(Omitted text is unaffected by this ordinance)

SECTION 9. Section 9-100-020 of the Municipal Code of Chicago is hereby amended by inserting the language underscored, as follows:

9-100-020 Violation – Penalty.

(Omitted text is unaffected by this ordinance)

(c) The fines listed below shall be imposed for violation of the following sections of the traffic code:

Traffic Code Section	*Fine*

(Omitted text is unaffected by this ordinance)

9-64-125(d)	$30.00
9-68-020(a)(3)	$30.00
9-68-020(b)(3)	$30.00
9-68-020(c)(2)	$30.00

(Omitted text is unaffected by this ordinance)

ARTICLE IV.
WATER MANAGEMENT

SECTION 1. Section 2-106-040 of the Municipal Code of Chicago is hereby amended by deleting the language stricken through and by inserting the language underscored, as follows:

2-106-040 Commissioner – Power and duties.

The commissioner of water management~~, subject to the provisions of this Code,~~ shall ~~take special charge and superintendence of~~ have the following powers and duties:

(a) ~~The operation and maintenance of~~ To operate and maintain the waterworks of the city;

(b) ~~The extension, installation, repair or relocation of~~ To construct, extend, install, repair or relocate water pipes, ~~except~~ including those installations to be constructed by contract, permit or any other agreement with the city ~~or by the department of transportation~~ or any other governmental entity;

(c) ~~The development of~~ To develop plans and proposals, and to encourage or conduct studies, investigations or research, including ~~for~~ joint cooperative ~~investigation~~ investigations and research with public and private agencies and organizations, related to the Chicago water and sewer systems, stormwater management or water quality, including ~~on~~ methods ~~for eliminating or reducing~~ to eliminate or reduce water pollution~~.~~;

(d) To enter into grant agreements, cooperation agreements and other agreements or contracts with governmental entities~~,~~ or with private business ~~and~~ or civic and community groups to implement programs related to the Chicago water and sewer systems, storm water management or water quality ~~programs~~, including programs to eliminate or reduce water pollution, as the commissioner may deem ~~advisable and necessary~~ necessary or advisable~~,~~; and to enter into and execute all such other instruments and to perform any and all acts, including the allocation and expenditure of funds subject to appropriation therefor, as shall be necessary or advisable in connection with the implementation of such agreements, including any renewals thereto~~.~~;

(e) ~~The issuance of~~ To issue permits in connection with the waterworks system;

(f) ~~The operation and maintenance of~~ To operate and maintain all public sewers and works pertaining thereto and all sewerage permits and licenses;

(g) ~~The extension, installation, repair or relocation of~~ To construct, extend, install, repair or relocate sewer pipes;

(h) ~~The planning~~ To plan, design, ~~construction or improvement of~~ construct or improve sewer and sewer works projects undertaken pursuant to contracts with the city;

(i) ~~The making of~~ To make recommendations with respect to street grades to the city council from time to time as the requirements of the city and the public improvements being made therein may demand;

(j) ~~The establishing of the~~ To establish city bench marks from and referring to city datum ~~and~~ after they have been confirmed by the city council;

(k) ~~The making and keeping of~~ To make and keep a record of all street grades established by the city council;

(l) ~~The designation~~ To designate from among the corps of engineers in the department ~~of~~ an experienced engineer, to be known as the bench engineer, whose duty it shall be to establish and record city standard bench monuments and their precise elevations; ~~and~~

(m) ~~The adoption, promulgation, and enforcement of~~ To adopt, promulgate and enforce rules ~~and regulations~~ pertaining to the administration and enforcement of ~~the provisions of~~ this chapter and other provisions of this Code administered by the department of water management, and to do any and all other acts which may be necessary or advisable for the implementation of the powers conferred on the commissioner and department under this Code~~.~~; and

(n) To negotiate and to enter into right-of-entry and easement agreements, including releases thereto, with public and private persons in connection with managing the Chicago water and sewer systems or stormwater management, and, in connection with any such agreements and any renewals thereto, to enter into and execute all such other instruments and to perform any and all acts, including the allocation and expenditure of duly appropriated funds, as shall be necessary or advisable. Any such agreement may include provisions providing indemnification. The authority conferred in this subsection shall not include the ceding of governmental ownership of public way or the transfer of title to real estate.

SECTION 2. Section 11-12-130 of the Municipal Code of Chicago is hereby amended by deleting the language stricken through and by inserting the language underscored, as follows:

11-12-130 Use of water hose.

Any hose which is connected to a pipe having service from or through the Chicago Waterworks System, shall be turned off and shall not be used: (1) for sprinkling on consecutive days between May 15 and September 15, inclusive, or (2) for sprinkling, washing windows,

walks or other like purposes, except between the hours of 5:00 a.m. and 8:00 a.m. and between the hours of 7:00 p.m. and 10:00 p.m. excluding Saturdays, Sundays and holidays (irrespective of whether the water is controlled by meter or not), ~~nor shall water be used through a hose~~ or (3) for the benefit of adjacent lots unless such lots have a common owner or tenant, and unless the hose is connected to a metered supply. Provided, however, that the prohibition against consecutive-day sprinkling set forth in item (1) of this section shall not apply to any newly seeded or newly sodded lawn during the 90-day period following such seeding or sodding.

Provided~~, however~~ further, that the commissioner may, at ~~his~~ the commissioner's discretion, authorize the use of a hose or sprinkling at any hour on public parks, boulevards, and other public grounds if, in ~~his~~ the commissioner's judgment, such use of a hose or such sprinkling is not prejudicial to the water supply of contiguous premises.

(Omitted text is unaffected by this ordinance)

SECTION 3. Section 11-12-290 of the Municipal Code of Chicago is hereby amended by inserting the language underscored, as follows:

11-12-290 Temporary use of water from a hydrant.

(Omitted text is unaffected by this ordinance)

When a fire hydrant is temporarily used to provide water for construction or for filling a truck, a street sweeper, a street sprinkler or a tanker, the amount charged for the water shall be $83.78 per day. The person seeking temporary water use shall pay the pertinent amount in advance to the Department of Finance. When in the commissioner's judgment the anticipated use will exceed 1,000 cubic feet a day or continue for an extended period, he is authorized to evaluate the quantity of water to be used and assess an appropriate charge. The commissioner is authorized to waive the hydrant charge for work performed for, or on behalf of, the City.

SECTION 4. On December 2, 2009, the City Council passed an ordinance (Clerk's Tracking # 02009-6227, see *Journal of Proceedings* for that date at pp. 78663, 78837) that repealed Sections 11-12-340, 11-12-440, 11-12-470, 11-12-530, 11-12-531 and 11-12-690 of the Municipal Code of Chicago (the "repealed sections"). Due to an administrative error, the repealed sections were not removed from some published compilations of the Municipal Code, and some of the repealed sections were later amended. The Department of Water Management has reviewed the repealed sections, determined that the repeal of Sections 11-12-530 and 11-12-531 was the result of a scrivener's error, and recommends that those sections remain in the Code,

together with any amendments, because they continue to have utility. Accordingly, the 2009 repeal of Section 11-12-340, 11-12-440, Section 11-12-470 and Section 11-12-690 is hereby reaffirmed, and Section 11-12-530 and Section 11-12-531 are hereby restored to the Municipal Code, together with any amendments to those sections applied after the repeal date. For the convenience of the reader and the Code publisher, the full text of the two restored sections is set forth underscored below:

11-12-530 Certification of payment.

Unless otherwise provided by law or rule, a full payment certificate is required in all transfers of real property whether such transfers are subject to or exempt from the real property transfer tax pursuant to Chapter 3-33 of this Code. In order to obtain a full payment certificate, an application with an application fee of $50.00 shall be made to the comptroller. Provided, however, that if the property is exempt from the real property transfer tax, the full payment certificate application fee shall not be charged. If a full payment certificate was required and such certificate was not obtained when the real property was transferred, both the transferor and the transferee shall be jointly and severally liable for any outstanding water or sewer charges and penalties that have accrued to the water account.

11-12-531 Certificate of payment – Condominiums and townhomes.

1. Before control of a property subject to the Illinois Condominium Property Act is transferred from the developer to the board of managers, a certificate of payment shall be obtained from the department upon application and payment of an application fee of fifty (50) dollars. Such certificate of payment shall be obtained within 30 days prior to the election of the first unit owner board of managers. The terms used in this section shall have the same meanings as those in the Illinois Condominium Property Act.

2. Subsequent transfers of a unit within a condominium building shall require a certificate of payment based on the last regularly scheduled reading of that building's water meter and shall be issued subject to the same regulations contained in Section 11-12-520.

3. Where a townhome or condominium development has a single meter and the respective association's assessments include the individual owner's share of the water bill, the commissioner may issue a certificate of condo or townhome owner payment upon application and payment of an application fee of fifty (50) dollars.

SECTION 5. Section 11-12-420 of the Municipal Code of Chicago is hereby amended by deleting the language stricken through and by inserting the language underscored, as follows:

11-12-420 Payment of ~~nonmetered~~ charges.

The water rates or charges ~~as herein or hereafter~~ established under this Code, ~~except where the water supply is controlled by meter,~~ shall be billed in such time periods as established by the comptroller, and shall be added to and separately recited on a unified statement of charges.

(Omitted text is unaffected by this ordinance)

SECTION 6. Chapter 18-29 of the Municipal Code of Chicago is hereby amended by inserting a new Section 18-29-401.5, underscored as follows:

18-29-401.5 WaterSense labeled fixtures and irrigation controllers.

No new or replacement plumbing fixtures or irrigation controllers on sprinkler systems shall be installed in any building unless such fixtures or controllers are WaterSense labeled, as specified by the United States Environmental Protection Agency.

SECTION 7. Section 18-29-605.3 of the Municipal Code of Chicago is hereby amended by deleting the language stricken through and by inserting the language underscored, as follows:

18-29-605.3 Lead content of water supply pipe and fittings.

~~Pipe~~ The maximum led content of pipe and pipe fittings (including valves and faucets) utilized in the water supply system shall ~~have a maximum of 8 percent lead content~~ be governed by the federal Safe Drinking Water Act and applicable U.S.E.P.A. regulations, as amended.

SECTION 8. Section 18-29-605.4.1 of the Municipal Code of Chicago is hereby amended by deleting the language stricken through and by inserting the language underscored, as follows:

18-29-605.4.1 Materials for supply pipes and fittings.

All new and replaced water supply pipes and fittings shall be of materials specified in Tables 18-29-605.4, 18-29-605.5 and 18-29-605.6, subject to the restrictions indicated in Column B of the table. Water supply pipe and fittings shall conform to the standards cited in Tables 18-29-605.4, 18-29-605.5 and 18-29-605.6 and to the lead content restrictions specified in Section 18-29-605.3. ~~All pipe and fittings exceeding 8 percent lead content are prohibited in the installation, repair or replacement of water supply pipes.~~

ARTICLE V.
RETAIL TOBACCO

SECTION 1. Section 4-64-240 of the Municipal Code of Chicago is hereby amended by deleting the language stricken through and by inserting the language underscored, as follows:

4-64-240 Revocation of licenses.

(a) If a person commits or has committed any combination of three or more violations within any 24-month period of Sections 3-42-020, 3-42-025, 3-42-060, 3-42-100, 4-64-132, 4-64-150, 4-64-180, 4-64-190, 4-64-191, 4-64-210, and 4-64-220, the commissioner shall revoke that person's licenses. For purposes of this section: (1) "licenses" includes any and all licenses issued by any officer, department, or agency of the City of Chicago required for retail or other business operations at the location at which the violations occurred, and includes, but is not limited to, retail tobacco licenses; (2) multiple ~~violations~~ offenses occurring on the same date shall be deemed a single violation while offenses occurring on separate dates shall be deemed separate violations; and (3) ~~the term~~ a "violation" ~~means~~ may include a finding of liability or a finding sustaining the offense or offenses charged in the same or in any contemporaneous proceeding or evidence of any previously resolved final disposition against the licensee on a charge brought pursuant to one of the Code provisions listed above, including, but not limited to, any finding of liability after adjudication on the merits, any default finding of liability, any uncontested finding of liability, any negotiated pre-hearing settlement of the charge, and any voluntary payment of the fine corresponding to the charge. A person subject to revocation pursuant to this subsection shall be entitled to the process described in Section 4-4-280, with the condition that any revocation hearing shall be limited to the issue of whether the licensee's record and the resolution of any pending charges in the same or contemporaneous proceedings, if applicable, accurately ~~reflects~~ reflect the existence of a sufficient number of violations to support the revocation decision; the licensee shall not be permitted to challenge the previously resolved violations themselves, nor any underlying facts asserted or determined therein.

(Omitted text is not affected by this ordinance)

SECTION 2. Section 4-64-245 of the Municipal Code of Chicago is hereby amended by deleting the language stricken through and by inserting the language underscored, as follows:

4-64-245 Nonrenewal of licenses.

(a) If a retail tobacco licensee commits or has committed any combination of three or more violations within any 24-month period of Sections 3-42-020, 3-42-025, 3-42-060, 3-42-100, 4-64-132, 4-64-150, 4-64-180, 4-64-190, 4-64-191, 4-64-210, and 4-64-220, the licensee

shall be subject to nonrenewal of the license. The commissioner may decline to renew such license, subject to the procedure described in subsection 4-64-245(b). For purposes of this section, multiple ~~violations~~ offenses occurring on the same date shall be deemed a single violation, while offenses occurring on separate dates shall be deemed separate violations, and ~~the term~~ "violation" means any final disposition against the licensee on a charge brought pursuant to one of the Code provisions listed above, including, but not limited to, any finding of liability after adjudication on the merits of the charge, any default finding of liability, any uncontested finding of liability, any negotiated pre-hearing settlement of the charge, and any voluntary payment of the fine corresponding to the charge.

(Omitted text is unaffected by this ordinance)

ARTICLE VI. DIGGER

SECTION 1. Section 2-14-130 of the Municipal Code of Chicago is hereby amended by inserting the language underscored, as follows:

2-14-130 Other provisions not limiting.

(Omitted text is unaffected by this ordinance)

(c) Nothing in this chapter shall affect the jurisdiction of the Department of Business Affairs and Consumer Protection, the Chicago Commission on Human Relations, the zoning board of appeals, the human resources board, the board of ethics, the police board, the One-Call Adjudicatory Process established in Chapter 10-21, or the Commission on Chicago Landmarks.

SECTION 2. Section 2-102-030 of the Municipal Code of Chicago is hereby amended by deleting the language stricken through and by inserting the language underscored, as follows:

2-102-030 Commissioner – Powers and duties.

The commissioner of transportation shall have the following powers and duties:

(Omitted text is unaffected by this ordinance)

(u) To administer Chapters 9-101, ~~and~~ 9-102, and 10-21 and serve *ex officio* as the director of the One-Call Adjudicatory Process established in Chapter 10-21.

(Omitted text is unaffected by this ordinance)

(w) To enter into: (~~i~~1) intergovernmental agreements transferring or otherwise allocating jurisdiction over, and carrying out construction, maintenance and repairs to, public way and other public infrastructure; and (~~ii~~2) agreements with public utilities and railroads regarding construction, maintenance and repairs that impact their facilities upon or adjacent to public property; and, in connection with agreements entered into under this subsection, to enter into and execute all such other instruments and to perform any and all acts, including the allocation and expenditure of duly appropriated funds, as shall be necessary or advisable in connection with the implementation of such agreements and any renewals thereto. Any such intergovernmental agreement may include provisions providing indemnification. The authority conferred in this subsection shall not include the ceding of governmental ownership of public way or the transfer of title to real estate.

(Omitted text is unaffected by this ordinance)

SECTION 3. Title 10 of the Municipal Code of Chicago is hereby amended by inserting a new Chapter 10-21, as follows:

CHAPTER 10-21
CHICAGO UNDERGROUND FACILITIES DAMAGE PREVENTION ORDINANCE

ARTICLE I. GENERAL

10-21-010 Title.

This chapter shall be known and may be cited as the "Chicago Underground Facilities Damage Prevention Ordinance."

10-21-020 Definitions.

As used in this chapter:

"48 hours" means two business days, beginning at 8:00 a.m. and ending at 4:00 p.m., exclusive of Saturdays, Sundays, and the following holidays, as recognized by DIGGER: New Year's Day, Memorial Day, Independence Day, Labor Day, Thanksgiving, the day after Thanksgiving, and Christmas. Any locate request received after 4:00 p.m. on a business day will be processed as though it were received at 8:00 a.m. the next business day.

"Address" means the physical building address associated with an excavation or demolition. When a building address is not available, the term "address" means (1) the street segment address or range of addresses together with (2) a description of the relevant location.

"Approximate location" means a strip of land at least 36 inches wide, but not wider than the width of the underground facility plus 18 inches on either side of the facility.

"CDOT" means the Chicago Department of Transportation.

"Commissioner" means the Commissioner of CDOT.

"Damage" means the substantial weakening of structural or lateral support of an underground facility; the penetration or destruction of a protective coating, a housing, or another protective device of an underground facility; the partial or complete severance of an underground facility; or rendering any underground facility inaccessible.

"Demolition" means wrecking, razing, rending, moving, or removing of a structure by means of any power tool, power equipment (excluding transportation equipment), or explosives.

"DIGGER" means the 24-hour service network system established by the City of Chicago that provides a free, one-call service to persons engaged in excavation and demolition, and notifies persons who own and operate underground facilities of impending excavations and demolitions within the City's corporate limits.

"Emergency excavation or demolition" means an excavation or demolition necessary to prevent a condition that poses an imminent danger to life or health, to repair a utility service outage, to prevent significant property or environmental damage, or to repair an existing unstable condition which will likely result in any of these conditions.

"Excavation" means any operation in which earth, rock, or other material located in or on the ground is moved, removed, or otherwise displaced by means of any tools, power equipment or explosives. Excavation includes, but is not limited to, grading, trenching, digging, ditching, drilling, augering, boring, tunneling, scraping, cable or pipe plowing, saw cutting, and driving. Excavation does not include farm tillage operations; railroad right-of-way maintenance or operations; roadway surface milling; any coal mining operations regulated under the Federal Surface Mining Control and Reclamation Act of 1977 or any state law or rules or regulations adopted under the federal statute; or land surveying operations as defined in the Illinois Professional Land Surveyor Act of 1989 when not using power equipment.

"Locate request" means a notice initiated by a person engaged in an excavation or demolition, and made through DIGGER, asking the persons who own and operate underground facilities to mark their facilities at the planned excavation or demolition site.

"Open cut utility locate" means a method of locating underground facilities that requires excavation by the person who owns or operates the underground facility.

"Residential property owner" means any individual that owns or leases real property that is used by such individual as his own residence or dwelling. Residential property owner does not include any person who owns or leases residential property for the purpose of holding or developing such property, or for any other business or commercial purposes in the absence of a regular physical presence at that property. For example, an individual who lives in and owns or leases a single family home is a residential property owner as to that property. An individual who leases that same home to another individual is not a residential property owner as to that property. An individual who owns a multi-family dwelling is not a residential property owner as to that property.

"Roadway surface milling" means the removal of a uniform pavement section, not including the base or subbase, by rotomilling, grinding, or other means.

"Underground location service" means any entity that charges for the service of locating and marking underground facilities.

"Underground facility" means any item buried or placed below ground or submerged under water for use in connection with the storage or conveyance of water or sewage; or electronic, telephonic, or telegraphic communications; electricity; petroleum products; manufactured, mixed, or natural gas; synthetic or liquefied natural gas; propane gas; or other substances. The term "underground facilities" includes, but is not limited to, all operational underground pipes, sewers, tubing, conduits, cables, valves, lines, wires, manholes, and attachments. The term does not include any private septic system in a single- or multi-family dwelling utilized only for that dwelling and not connected to any other system.

10-21-030 Powers of the Commissioner; Rules.

(a) The Commissioner may promulgate rules to implement compliance with federal and state statutes and regulations related to pipeline safety and this chapter, including, but not limited to, rules pertaining to investigation of potential violations of this chapter, the Evaluation Panel, the Administrative Law Officer, and the One-Call Adjudication Process.

(b) The Commissioner shall have the authority to take such actions as may be necessary or appropriate to investigate violations of this chapter, issue Administrative Notices of Violation, and enforce this chapter. A violation of any rule promulgated pursuant to this Chapter 10-21 shall be deemed a violation of the applicable Code section.

ARTICLE II. DUTIES AND REQUIREMENTS

10-21-040 Membership in DIGGER.

(a) Every person that owns or operates an underground facility located in the City of Chicago must become a member of DIGGER by January 1, 2017. On or before that date, the person shall register with DIGGER on-line, providing such information as the Commissioner may require, which will include at least the person's name, and the name, title, address, telephone number, and email of the person's representative designated to receive the notice of intent to engage in excavation or demolition required by Section 10-21-050. Additional system requirements may be imposed by the Commissioner for proper interface with the DIGGER system. The person shall also provide a map of the underground facility in the electronic format required by CDOT rules.

(b) If an underground facility becomes subject to this chapter on a date after January 1, 2017, or, if a person acquires an underground facility after January 1, 2017, the person who owns or operates that facility shall become a member of DIGGER and provide the information required under subsection 10-21-040(a) within 30 days after that date.

(c) A person owning or operating an underground facility subject to this chapter shall report to DIGGER any changes in the information required under subsection 10-21-040(a) within 30 days after the change.

(d) Property owners who own underground facilities solely by virtue of owning the property where the facilities are located are exempt from membership in DIGGER.

10-21-050 Excavation and demolition requirements.

(a) Every person who engages in non-emergency excavation or demolition shall:

(1) Take reasonable steps to learn the location of any underground facilities in and near the area where the excavation or demolition will be conducted.

(2) Plan the excavation or demolition in a manner designed to avoid or minimize interference with underground facilities by utilizing precautions including, but not limited to, hand or vacuum excavation methods, and visual inspection of the excavation while in progress until clear of the existing marked facility.

(3) Outline the dig site.

(4) Provide notice through DIGGER to the persons who own and operate the underground facilities in and near the excavation or demolition area, not less than 48 hours, but no more than 14 calendar days, in advance of the start of the excavation or demolition. At a minimum, this notice shall provide:

(A) the name, address, and phone number of the person engaging in excavation or demolition, and, if available, that person's e-mail address;

(B) the start date and time of the planned excavation or demolition;

(C) the address at which the excavation or demolition will take place; and

(D) the type and extent of the work involved.

Upon providing this notice, the person undertaking the excavation or demolition will receive from DIGGER a dig number to be associated with any required permits. Each separate entity involved in an excavation or demolition shall acquire its own dig numbers; a dig number acquired by a primary contractor shall not cover work performed by a subcontractor.

(5) Limit the excavation or demolition to the specific locations, dates, and times provided to DIGGER, and provide, during and following the excavation or demolition, such support for existing underground facilities in and near the excavation or demolition area as necessary for the protection of such facilities, unless otherwise approved by the persons who own or operate the underground facilities.

(6) Backfill all excavations in such manner and with such materials as specified by the CDOT rules for the protection of existing underground facilities in and near the excavation or demolition area.

(7) Provide a follow-up notice through DIGGER to the persons who own or operate the underground facilities in and near the excavation or demolition area informing them that additional time to complete the excavation or demolition project is required if the excavation or demolition project will extend past 28 calendar days from the date of the original notice provided under subsection 10-21-050(a)(4), or, where applicable, upon expiration of the applicable public way permit, whichever is sooner. Upon providing this notice and extending any required permits, the person engaged in the excavation or demolition will receive from DIGGER a new dig number allowing an additional 28 calendar days to complete the project.

(8) Exercise due care at all times to protect underground facilities. If, after proper notification through DIGGER and arrival at the site of the proposed excavation or demolition, the person engaged in the excavation or demolition observes clear evidence of the presence of an unmarked or incompletely marked underground facility in the area of the proposed excavation or demolition, the person engaged in the excavation or demolition shall cease the excavation or demolition until either the underground facility has been marked or two hours after an additional call is made to DIGGER, whichever is sooner. The person who owns or operates the underground facility shall respond within two hours after the person engaged in the excavation or demolition calls DIGGER.

(9) Provide an additional notice through DIGGER requesting re-marking of the areas where excavation or demolition is to continue when confounding factors, including, but not limited to, weather, construction activity, and vandalism at the excavation or demolition site, cause underground facility markings to become faded or indistinguishable. Persons who own or operate affected underground facilities shall respond to a notice to re-mark within the time provided by and otherwise according to this section.

(b) Notice and response for emergency excavation or emergency demolition.

(1) Every person who engages in emergency excavation or emergency demolition shall take all reasonable precautions to avoid or mimimize interference between the work and existing underground facilities in and near the excavation or demolition area, and shall notify through DIGGER, as far in advance as possible, the persons who own or operate such underground facilities. The emergency locate request required under this section shall include the information set out in subsection 10-21-050(a)(4). Upon providing this notice, the person undertaking the excavation or demolition will receive from DIGGER an emergency dig number.

(2) Any person who owns or operates an underground facility in or near an emergency excavation or emergency demolition area shall either:

(A) advise the person performing the excavation or demolition that the underground facility is not affected; or

(B) mark the approximate location of the underground facility within 2 hours or the time specified by DIGGER, whichever is longer.

(3) The advisement required under subsection 10-21-050(b)(2)(A) may be provided in person, by phone, phone message, or email. The person who owns or operates the underground facility shall be deemed to have discharged this notice obligation if the person attempts to provide notice by telephone, but is unable to do so because the person engaged in the emergency excavation or emergency demolition does not answer, and does not have an

answering machine or answering service to receive the telephone call. If the person who owns or operates the underground facility attempts to provide notice by telephone but receives a busy signal, that attempt shall not discharge this notice obligation.

(4) The reinstallation of traffic control devices shall constitute an emergency for purposes of this section.

(5) An open cut underground facility locate shall constitute an emergency for purposes of this section.

(6) In no event may an emergency excavation or emergency demolition project continue for more than five days. If the person undertaking the project is aware from the outset that the project will take more than five days, he or she shall proceed under subsection 10-21-050(a). If, for unforeseen reasons, a project proceeding under this subsection 10-21-050(b) is not completed within five days, the person engaged in the excavation or demolition must cease work and acquire a non-emergency dig number through the process provided in subsection 10-21-050(a), as well as all necessary permits. To avoid the requirement to cease work, the person engaged in the excavation or demolition may acquire a non-emergency dig number at any time before the expiration of the five-day emergency project period.

(7) It shall be a violation of this section to make an emergency locate request in the absence of an emergency.

(c) Nothing in this section prohibits the use of any method of excavation if conducted in a manner that would avoid interference with underground facilities.

10-21-060 Facility marking requirements.

(a) Once DIGGER notifies an owner or operator of an underground facility of a planned excavation or demolition, the persons who own or operate underground facilities in or near the excavation or demolition area, or any underground location service retained for the task, shall retain a written or digital record of the notice, and shall mark, within 48 hours of receipt of the notice, or by the requested date and time indicated on the notice, whichever is later, the approximate location of such underground facility.

(b) Persons who own and operate underground sewer facilities, or underground location services retained by such persons, shall respond and mark the approximate location of those underground sewer facilities when the person engaged in the excavation or demolition indicates in the notice required in subsection 10-21-050(a)(4) or 10-21-050(b)(1) that the excavation or demolition project will exceed a depth of seven feet. Persons who own and operate underground sewer facilities shall be required at all times to mark the approximate location of those sewer facilities when directional boring is the indicated type of excavation work being

performed within the notice, or the excavation indicated will occur in the immediate proximity of known underground sewer facilities that are less than seven feet deep. A person who owns and operates underground sewer facilities shall not hold a person engaged in the excavation or demolition liable for damages that occur to sewer facilities that were not required to be marked under this section, provided that the person responsible for the excavation or demolition operations that damage the sewer facility makes prompt notice of the damage to DIGGER and to the persons owing or operating the utility, as required in Section 10-21-080. The requirements of this subsection 10-21-060(b) shall not require property owners who own underground facilities solely by virtue of owning the property where the facilities are located to mark privately owned underground facilities on their property.

(c) If a person who owns or operates an underground facility receives a notice under this section but does not own or operate any underground facilities within the proposed excavation or demolition area described in the notice, that person, within 48 hours after receipt of the notice or by the requested date and time indicated on the notice, whichever is later, shall so notify the person who initiated the notice, unless that person expressly waives the right to be notified that no facilities are located within the excavation or demolition area. Waiver of notice is only permissible for nonemergency locate requests. The waiver must be made at the time of the notice to DIGGER. A waiver made under this subsection is not admissible as evidence in any criminal or civil action that may arise out of, or is in any way related to, the excavation or demolition that is the subject of the waiver. The notice required under this subsection may be provided in person, by phone or phone message, or by e-mail. The person who owns or operates an underground facility discharges the obligation to provide notice under this subsection if such person attempts to provide notice by telephone but is unable to do so because the person engaged in the excavation or demolition does not answer his telephone and does not have an answering machine or answering service to receive the telephone call. If the person who owns or operates an underground facility attempts to provide notice by telephone but receives a busy signal, or attempts to provide notice by e-mail but the e-mail is returned as undeliverable, that attempt shall not discharge the obligation to provide notice under this subsection.

(d) For the purposes of this chapter, underground facility operators and underground location services may utilize a combination of flags, stakes, and paint when dig site and seasonal conditions warrant. If the approximate location of an underground facility is marked with flags, stakes, paint or other physical means, the following color coding shall be employed:

Underground Facility	**Identification Color**
Facility Owner or Agent Use Only	
Electric Power, Distribution and Transmission	Safety Red

Municipal Electric Systems	Safety Red
Gas Distribution and Transmission	High Visibility Safety Yellow
Oil Distribution and Transmission	High Visibility Safety Yellow
Steam Lines	High Visibility Safety Yellow
Telecommunications Systems	Safety Alert Orange
OEMC, Police, and Fire Communication Systems	Safety Alert Orange
Water Systems	Safety Precaution Blue
Sewer Systems	Safety Green
Non-potable Water and Slurry Lines	Safety Purple
Excavator Use Only	
Temporary Survey	Safety Pink
Proposed Excavation	Safety White (Black when snow is on the ground)

10-21-070 Third-party violations.

It shall constitute a violation of this chapter for any person who is neither an agent, employee, or authorized locating contractor of the person who owns or operates an underground facility, nor a person engaged in the excavation or demolition activity, to remove, alter, or otherwise damage markings, flags, or stakes used to mark the location of an underground facility.

10-21-080 Damage to underground facilities.

In the event of damage to any underground facilities in connection with any excavation or demolition, the person responsible for the excavation or demolition operations shall immediately notify the affected underground facility owner or operator and DIGGER, and cease excavation or demolition in the area of the damage if the damaged facility is a threat to life or property, or if otherwise required by law. The person responsible for the excavation or demolition shall not attempt to repair, clamp, or constrict the damaged underground facility unless under the supervision of the person who owns or operates the underground facility. The underground facility owner or operator may not require the person responsible for the excavation or demolition to attempt to repair, clamp, or constrict a damaged underground facility. In the event

that damage to an underground facility results in the escape of any flammable, toxic, or corrosive gas or liquid, the person responsible for the excavation or demolition shall call 9-1-1 and notify authorities of the damage. The person who owns and operates underground facilities that are damaged and the person engaged in the excavation or demolition involved shall work in a cooperative and expeditious manner to repair the affected underground facility.

10-21-090 Liability or financial responsibility.

(a) Nothing in this chapter shall be deemed to create liability or financial responsibility of CDOT or its officers and employees concerning any underground facility located on the public way by issuance of any permit or license required under this Code. It is not the intent of this chapter to change any remedies in law regarding the duty of providing lateral support.

(b) Neither DIGGER nor any of its officers, agents, or employees shall be liable for damages for injuries or death to persons or damage to property caused by acts or omissions in the receipt, recording, or transmission of locate requests or other information in the performance of its duties, unless the act or omission was the result of willful and wanton misconduct.

(c) Any residential property owner who fails to comply with any provision of this chapter and damages underground facilities while engaging in excavation or demolition on such residential property shall not be subject to a penalty under this chapter, but shall be liable for the damage caused to the owner or operator of the damaged underground facilities.

10-21-100 Limitation on liability.

(a) Under any membership agreement rules, the City's liability for the indemnification of the entity that is in charge of or managing DIGGER, or any officer, agent, or employee of that entity, or for a member of DIGGER or any officer, agent, or employee of a member of DIGGER, shall be limited to claims arising as a result of any negligent acts or omissions of the City or its officers, agents, or employees, or arising out of any negligent operation of the City's underground facilities.

(b) Subsection 10-21-100(a) shall not be construed to create any additional liability for the City in relation to any member of DIGGER with which the City may have entered into a franchise agreement. If the City's liability for indemnification under a franchise agreement is narrower than under this section, the franchise agreement controls.

10-21-110 Penalties.

(a) Except for the City of Chicago, its departments, and its employees acting in their capacities as such, persons who violate this Chapter shall be subject to the following penalties:

(1) A person who violates Section 10-21-040 shall be subject to a penalty of $100. Each day that a person is required, but fails, to maintain membership in DIGGER constitutes a separate violation of that section.

(2) A person who violates Section 10-21-050 shall be subject to a penalty of not less than $1,000 nor more than $5,000 for each separate offense. Any person who commits three or more such violations within any 12-month period shall be required to satisfy training requirements established by the Commissioner.

(3) A person who owns or operates an underground facility or an underground location service who violates Section 10-21-060 shall be subject to a penalty of $1,000 for each separate offense. No such person shall be subject to a penalty where a delay in marking or a failure to mark or properly mark the location of an underground facility is caused by conditions beyond the reasonable control of such owner or operator. Any person who commits three or more such violations within any 12-month period shall be required to satisfy training requirements established by the Commissioner.

(4) A person who violates Section 10-21-070 shall be subject to a penalty of not less than $1,000 nor more than $5,000 for each separate offense.

(5) A person who violates Section 10-21-080 shall be subject to a penalty of $1,000 for each separate offense, and may be further sanctioned according to the following schedule:

(A) For the first incident, the City may issue a formal warning to the responsible person.

(B) For the second incident, the City may order the responsible person to satisfy training requirements established by CDOT.

(C) For the third incident, the City may fine the responsible person up to $1,500.

(D) For the fourth incident, the City may fine the responsible person up to $3,000.

(E) For the fifth and each subsequent incident, the City may fine the responsible person up to $3,500 for the fifth incident, and to increase the fine in increments of $500 per additional incident, up to a maximum of $10,000.

(b) Any training requirements ordered shall be completed within 60 days of the order. Failure to satisfy the training requirements within the required time period is a violation of this subsection and will result in a fine of $50 per day for each day the violation continues. Proof of said training must be transmitted to the Commissioner within 30 days of the completion of the training. In the event that an individual fails to get the ordered training, the Commissioner may institute an administrative enforcement action against the individual.

10-21-120 Emergency telephone system outages; reimbursement.

Any person who negligently damages an underground facility causing an emergency telephone system outage must reimburse the public safety agency that provides personnel to answer calls or to maintain or operate an emergency telephone system during the outage for the agency's costs associated with answering calls or maintaining or operating the system during the outage.

10-21-130 Chicago Underground Facilities Damage Prevention Fund.

There is hereby created in the City budget a special fund to be known as the Chicago Underground Facilities Damage Prevention Fund. All fines collected pursuant to Section 10-21-110(a)(5) shall be deposited into this fund, and distributed as a grant to DIGGER, for use in safety and informational programs designed to reduce the number of incidents of damage to underground facilities in Chicago. The Commissioner shall have the authority to administer this fund, and shall provide an accounting to the Evaluation Panel on a biannual basis.

ARTICLE III. COMPLIANCE AND ENFORCEMENT

10-21-210 One-Call Adjudicatory Process.

Compliance with this Chapter shall be enforced through the One-Call Adjudicatory Process as provided for in this Article.

The provisions of Division 2.1 of Article 1 of the Illinois Municipal Code, 65 ILCS 5/1-2.1-1 *et seq.*, are hereby adopted and incorporated into this chapter as if fully set forth herein.

10-21-220 Powers and duties of the Commissioner.

The Commissioner of Transportation shall act *ex officio* as the Director of the One-Call Adjudicatory Process, and in his discretion may appoint a designee to carry out those powers and duties. The powers and duties of the Director shall include:

(a) directing the management and structure of the One-Call Adjudicatory Process;

(b) appointing and removing Administrative Law Officers, as necessary;

(c) promulgating rules for the conduct of administrative adjudication proceedings within the One-Call Adjudicatory Process;

(d) monitoring and supervising the work of the Evaluation Panel;

(e) issuing determinations as to liability after receipt and review of reports and recommendations from the Evaluation Panel;

(f) issuing discipline to CDOT employees found liable for violations of this Chapter and issuing recommendations of discipline to the relevant department head whose employees are found liable for violations of this Chapter; and

(g) establishing rules for the proper administration and enforcement of the One-Call Adjudicatory Process.

10-21-230 Evaluation Panel.

(a) The Director shall establish an Evaluation Panel comprising the following eight members, appointed by the Director: one member representing DIGGER; one member representing CDOT; one member representing the City of Chicago Department of Water Management; one member representing a non-governmental pipeline owner and operator; two members representing other non-governmental underground facility owners and operators; and two members representing the Greater Chicago Damage Prevention Council. In the initial group of appointees, four shall serve three-year terms and four shall serve two-year terms. Each subsequent appointee shall be chosen by the Director with the advice of the Panel members, and shall serve a two-year term, unless dismissed by the Director for cause. The Director shall have the authority to fill any vacancy on the Panel for the unexpired portion of the vacating member's term. The City shall provide staff support and meeting space to the Evaluation Panel.

(b) The Evaluation Panel shall consider all Administrative Notices of Violation issued under this Chapter, as well as any reports, position statements, and evidence transmitted with the Administrative Notice of Violation. For each Administrative Notice of Violation, the Evaluation Panel shall issue a recommendation with stated reasons advising whether the Director should find violations of this Chapter and impose penalties and sanctions on any of the relevant persons.

(c) The members of the Evaluation Panel shall be immune, individually and jointly, from civil liability for any act or omission done or made in performance of their duties while serving as members of the Panel, unless the act or omission was the result of willful and wanton misconduct.

10-21-240 Administrative Law Officers.

(a) Each Administrative Law Officer appointed by the Director shall be an attorney admitted to the practice of law in the State of Illinois for at least three years.

(b) Prior to conducting any administrative adjudication proceeding, an Administrative Law Officer shall have successfully completed a formal training program, approved by the Director, which includes the following:

(1) instruction on the rules of procedure of the administrative hearings which he will conduct;

(2) orientation to each subject area of the code violations which he will adjudicate;

(3) observation of administrative hearings; and

(4) participation in hypothetical cases, including ruling on evidence and issuing final orders.

(c) An Administrative Law Officer shall hear all motions to review final decisions of the Commissioner. The Administrative Law Officer shall conduct a review hearing of the Administrative Notice of Violation. The Administrative Law Officer shall have all powers necessary to conduct fair and impartial hearings including, but not limited to, the power to:

(1) hold conferences for the settlement or simplification of the issues;

(2) administer oaths and affirmations;

(3) hear testimony;

(4) rule upon motions, objections, and the admissibility of evidence;

(5) subject to the restrictions contained in Section 10-21-300, at the request of any party or on the Administrative Law Officer's own motion, subpoena the attendance of relevant witnesses and the production of relevant books, records, or other information;

(6) preserve and authenticate the record of the hearing and all exhibits and evidence introduced at the hearing;

(7) regulate the course of the hearing in accordance with this chapter, the rules adopted by One-Call Adjudicatory Process for the conduct of administrative hearings, or other applicable law;

(8) issue a final order which includes findings of fact and conclusions of law; and

(9) impose penalties and fines and issue orders that are consistent with applicable code provisions and assess costs upon finding a party liable for the charged violation; provided, however, that in no event shall the Administrative Law Officer have the authority to impose a fine in excess of $50,000 exclusive of costs of enforcement or costs imposed to secure compliance with this Code.

10-21-270 Inspection; Administrative Notice of Violation; Pre-payment.

(a) The Commissioner shall empower one or more inspectors of CDOT to investigate work sites and claims of violations of this chapter. At an inspector's request, all parties shall cooperate and turn over to the inspector requested information such as, but not limited to, work sheets, photos, permits, reports, and make available relevant personnel to help in his investigation. All facts that parties wish to be considered by the Evaluation Panel shall be turned over to the inspector during his investigation.

(b) When a potential violation of this Chapter is revealed by inspection or investigation, the Commissioner or inspector may issue an Administrative Notice of Violation to parties who may be in violation of this Chapter.

(1) No action may be brought unless commenced within the 24-month period following the date of alleged violation.

(2) The Administrative Notice of Violation shall be issued in compliance with the notice provision of Section 10-21-280(b).

(3) Copies of all evidence the Commissioner plans on providing to the Evaluation Panel in support of the existence of violation shall be mailed with the Administrative Notice of Violation.

(c) A person to whom an Administrative Notice of Violation has issued may, within 21 days of issuance, pay the indicated fine, if available. If the fine is not paid within that period, or if advance payment is not available, the Administrative Notice of Violation will go to the Evaluation Panel for review.

(d) Within 30 days after an Administrative Notice of Violation has issued, the respondent may file a defense in the form of a position statement with the inspector for transmission to the Evaluation Panel. The position statement may include as exhibits all relevant briefs, affidavits, permits, photos, reports and worksheets.

10-21-280 Notice.

(a) Before any administrative adjudication proceeding may be conducted under this Article, the parties shall be afforded notice in compliance with this section.

(b) A CDOT inspector shall notify potential respondents that he has begun an investigation, the subject matter of his investigation, and their responsibilities to preserve and produce evidence in relation to that investigation.

(c) The issuer of an Administrative Notice of Violation shall specify on the notice his name and badge number; where known, the name and address of the person charged with the violation; the date and place of the violation; and the section of the Code or rule which was allegedly violated; and shall certify the correctness of the specified information by signing his name to the notice. The notice shall indicate whether the matter may be prepaid. The notice shall inform the respondent of what may be submitted to CDOT prior to the review of the Administrative Notice of Violation by the Evaluation Panel.

(d) A respondent who timely requests a review of a Commissioner's decision shall be provided with a Notice of Hearing prior to the hearing before the Administrative Law Officer. A Notice of Hearing shall include the date, time, and location of the hearing and the penalties for failure to appear at the hearing before the Administrative Law Officer. A Notice of Hearing shall be served upon the alleged violator no less than seven calendar days prior to the date of the hearing:

(1) by first class or express mail or by overnight carrier at the address on record with DIGGER; or

(2) if the location of the alleged violation is within the scope of a permit, then the address on the permit issued for work at that location; or

(3) to the alleged violator's residence address or, if the alleged violator is a business entity, at any address identified for its registered agent or at its place of business; or

(4) by personal service, including personal service upon an employee or agent of the alleged violator at a place of business of the alleged violator or otherwise if such service is reasonably calculated to give the alleged violator actual notice.

(e) In all non-emergency situations, if requested by the respondent, the respondent shall have at least 15 days after the date of mailing or other service of a Notice of Hearing to prepare for a hearing. For purposes of this section, "non-emergency situation" means any situation that does not reasonably constitute a threat to the public interest, safety or welfare.

10-21-290 Recommendation, decision, and request for review.

(a) The Evaluation Panel shall consider all Administrative Notices of Violation brought before it. It shall also consider any evidence in support of the Administrative Notice of Violation provided by the inspector including, but not limited to, reports, permits, photos, work sheets, affidavits, and statements in support of positions. When at all possible, all Administrative Notices of Violation which regard a worksite shall be considered together to avoid piecemeal adjudication. Any panel member whose company or department is cited shall remove himself from consideration of that citation. After consideration of the evidence, the Evaluation Panel shall decide whether liability should be assessed, and, if so, determine an appropriate sanction, all of which it shall recommend to the Commissioner.

(b) Within 30 days of receipt of the Evaluation Panel's recommendation, the Commissioner shall review the Evaluation Panel's recommendation and the record and determine whether to issue a finding of liability and, in the case of a finding of liability, what sanctions to impose. The Commissioner shall issue a final decision accepting, rejecting, or otherwise modifying the Evaluation Panel's findings and recommendations. The Commissioner shall provide the respondent notice of the decision, as well as notice of the right to request review of the decision by filing with the Commissioner a written request for review within 30 days of issuance of the notice.

(1) If no request for review is made within this time, any fine, other sanction or costs imposed by the Commissioner's order that remain unpaid shall be a debt due and owing the city for purposes of Section 1-20-090 and, as such, may be collected in accordance with

applicable law. Unless stayed by a court of competent jurisdiction, the findings, decision and order of the Commissioner may be enforced in the same manner as a judgment entered by a court of competent jurisdiction.

(2) If the person files a timely request for review, and

(A) the person is not the City, one of its departments, or an employee of the City, then the Commissioner shall convene a review hearing.

(B) the person is the City, one of its departments, or an employee of the City, then the Commissioner shall transmit to the head of the relevant City department a copy of the Administrative Notice of Violation and the determination of liability, and request disciplinary action. The appropriate commissioner shall provide a response describing any such action taken. This response shall be provided to the Commissioner within 30 days after receipt of the disciplinary recommendation. The Commissioner shall retain on file a copy of each notice transmitted pursuant to this subsection, as well as each corresponding response. Any appeal from a finding of liability to an employee shall in accordance with any applicable collective bargaining agreement. Review by the Administrative Law Officer is not available for represented employees.

10-21-300 Subpoenas.

(a) The Administrative Law Officer may issue a subpoena only if it determines that the testimony of the witnesses or the documents or items sought by the subpoena are necessary to present evidence that is:

(1) relevant to the case; and

(2) relates to a contested issue in the case.

(b) A subpoena issued under this Chapter shall identify:

(1) the person to whom it is directed;

(2) the documents or other items sought by the subpoena, if any;

(3) the date for the appearance of the witnesses and the production of the documents or other items described in the subpoena;

(4) the time for the appearance of the witnesses and the production of the documents or other items described in the subpoena; and

(5) the place for the appearance of the witnesses and the production of the documents or other items described in the subpoena.

(c) In no event shall the date identified for the appearance of the witnesses or the production of the documents or other items be less than seven days after service of the subpoena.

10-21-310 Review hearings.

(a) When a respondent timely requests a review of a decision by the Commissioner, it shall receive a hearing consistent with this Chapter.

(b) An attorney who appears on behalf of any person shall file with the Administrative Law Officer a written appearance on a form provided by the One-Call Adjudicatory Process for such purpose.

(c) The Administrative Law Officer may grant continuances only upon a finding of good cause.

(d) All testimony shall be given under oath or affirmation.

(e) No new documents may be introduced before the Administrative Law Officer which were available to the parties prior to review of the Evaluation Panel.

(f) The Administrative Law Officer may issue subpoenas to secure the attendance and testimony of relevant witnesses and the production of relevant documents. Issuance of subpoenas shall be subject to Section 10-21-300.

(g) Subject to subsection (i) of this section, the Administrative Law Officer may permit witnesses to submit their testimony by affidavit or by telephone.

(h) The formal and technical rules of evidence shall not apply in the conduct of the hearing. Evidence, including hearsay, may be admitted only if it is of a type commonly relied upon by reasonably prudent persons in the conduct of their affairs.

(i) The Administrative Law Officer shall give deference to the Evaluation Panel's findings of fact and the Commissioner's decision. The Administrative Law Officer shall take *de novo* consideration as to the weight of the testimony and credibility of the witnesses. The party who seeks review of the Commissioner's decision has the burden to establish that the decision was clear error, meaning that the panel must be firmly convinced that a mistake was made in the Commissioner's decision.

(j) Upon the timely request of any party to the proceeding, any person, who the Administrative Law Officer determines may reasonably be expected to provide testimony which is material and which does not constitute a needless presentation of cumulative evidence, shall be made available for cross-examination prior to a final determination of liability.

(k) Upon conclusion of a hearing, the Administrative Law Officer shall issue a final determination affirming or reversing, in whole or in part, the Commissioner's decision. Upon issuing a final determination of liability the Administrative Law Officer may modify the Commissioner's decision accordingly, provided that the Administrative Law Officer's decision is consistent with this Chapter 10-21. It may also assess costs reasonably related to instituting the administrative adjudication proceeding; provided, however, that in no event shall the Administrative Law Officer have the authority to impose a fine in excess of $50,000.00 exclusive of costs of enforcement or costs imposed to secure compliance with this Code.

(l) The record of all hearings before the Administrative Law Officer shall include:

(1) a record of the testimony presented at the hearing, which may be made by tape recording or other appropriate means;

(2) all documents presented at the hearing;

(3) a copy of the administrative notice of violation;

(4) a copy of the Evaluation Panel's findings of fact and recommendation;

(5) a copy of the Commissioner's decision;

(6) a copy of the notice of hearing; and

(7) a copy of the findings and decision of the Administrative Law Officer.

10-21-320 Default.

(a) If at the time set for a hearing the respondent or his attorney of record fails to appear, the Administrative Law Officer may find the respondent in default, terminate the proceedings, and revert to the decision of the Commissioner. A copy of the order of default shall be served in any manner permitted by Section 10-21-280(c).

(b) A respondent who is found to be in default may petition the Administrative Law Officer to set aside the order of default and set a new hearing date in accordance with Section 10-21-330.

10-21-330 Petition to vacate default order.

The Administrative Law Officer may vacate any order entered by default and set a new hearing date upon a petition filed within 21 days after the issuance of the order of default if the Administrative Law Officer determines that the petitioner's failure to appear at the hearing was for good cause or, at any time if the petitioner establishes that the petitioner was not provided with proper service of process. If the petition is granted, the order shall be vacated and the Administrative Law Officer shall proceed with a new hearing on the underlying matter as soon as practical.

10-21-340 Violations of orders.

(a) A person violates this section if he:

(1) is provided with notice and an opportunity to be heard under this Code; and

(2) knowingly fails to comply with an order issued by the Commissioner or the Administrative Law Officer under this Chapter, including any requirement of a subpoena.

Each day that the violation occurs shall be considered a separate and distinct offense.

(b) It is not a defense to this section that a person:

(1) came into compliance or attempted to come into compliance with the order after the date upon which the order, by its terms, required compliance; or

(2) sought judicial review of the order but failed to obtain a stay of the order prior to the date upon which the order, by its terms, required compliance.

(c) Sentence. A person convicted under this section shall be punished by:

(1) a fine of not less than $200.00 and not more than $500.00 for each offense;

(2) incarceration for not more than 180 days for each offense; and/or

(3) an order to perform community service for a period not to exceed 200 hours for each offense.

(d) The corporation counsel shall institute actions under this section in a court of competent jurisdiction.

10-21-350 Review under the Administrative Review Law.

Any final decision by the Administrative Law Officer that a code violation does or does not exist shall constitute a final determination for purposes of judicial review and shall be subject to review under the Illinois Administrative Review Law.

10-21-360 Enforcement.

(a) Any fine, other sanction or costs imposed by order of the One-Call Adjudicatory Process that remains unpaid after the exhaustion of, or the failure to exhaust, judicial review procedures shall be a debt due and owing the City and, as such, may be collected in accordance with applicable law.

(b) After the expiration of the period in which judicial review may be sought, unless stayed by a court of competent jurisdiction, the findings, decision and order of the One-Call Adjudicatory Process may be enforced in the same manner as a judgment entered by a court of competent jurisdiction.

(c) In any case in which a respondent fails to comply with an order of the One-Call Adjudicatory Process imposing a fine or other sanction as a result of a code violation, any expenses incurred by the City to enforce the order of the One-Call Adjudicatory Process, including but not limited to, attorney's fees, court costs, and costs, after they are fixed by a court of competent jurisdiction or an Administrative Law Officer shall be a debt due and owing the city. The matter may be enforced in the Department of Administrative Hearings under Section 2-14-103.

(d) Nothing in this section shall prevent the City from enforcing or seeking to enforce any order of the One-Call Adjudicatory Process in any manner which is in accordance with applicable law.

10-21-370 Interest.

Except as otherwise provided by law, interest on any debt due and owing shall accrue at the rate set for interest upon judgments.

10-21-380 Fines payable to the Department of Finance.

All fines and other monies paid to the City in accordance with this Chapter shall be remitted to the Department of Finance.

ARTICLE VII.
PHARMACEUTICAL REPRESENTATIVES

SECTION 1. Section 4-5-010 of the Municipal Code of Chicago is hereby amended by inserting the language underscored, as follows:

4-5-010 Establishment of license fees.

This chapter shall establish fees for various licenses created by this title unless otherwise provided. The following fees shall apply for the specified licenses. The chapter in which each fee requirement is created is also provided. Unless otherwise stated, fees shall be assessed every two years. For every license application which includes fingerprinting of the applicant as part of the application process, a fingerprint fee sufficient to cover the cost of processing fingerprints will be assessed in addition to the below fees. The fingerprint fee will be assessed regardless of whether the license applied for is issued or denied. The amount of the fee will be set forth by regulation promulgated by the ~~commissioner of business affairs and consumer protection~~ Commissioner of Business Affairs and Consumer Protection.

(Omitted text is unaffected by this ordinance)

(36)	Pharmaceutical representative per year	$750.00

SECTION 2. Section 4-6-010 of the Municipal Code of Chicago is hereby amended by inserting the language underscored, as follows:

4-6-010 Regulated business license.

(Omitted text is unaffected by this ordinance)

(c) Business activities requiring a regulated business license under this chapter shall include the following: (1) health club; (2) clothing alteration; (3) laundry service; (4) residential real estate developer; (5) tattooing, body piercing or tanning facility; (6) day labor agency; (7) adult family care center; (8) assisted living establishment; (9) long-term care facility; (10) adult family care home; (11) automatic amusement operator; (12) private scavenger; (13) secondhand dealer in children's clothing and children's products only; (14) junk peddler; (15) debt collectors; (16) hospital; (17) hotel; (18) board-up company; (19) dry cleaner; (20) hazardous materials; (21) single-room occupancy buildings; (22) booting of motor vehicles; (23) immigration assistance; (24) expediter company: (25) expediter/natural person; (26) home occupation; (27) home repair; (28) bed-and-breakfast establishment; ~~and~~ (29) vacation rentals; and (30) pharmaceutical representative.

SECTION 3. Chapter 4-6 of the Municipal Code of Chicago is hereby amended by inserting, in correct numerical order, a new Article XXXI, as follows:

ARTICLE XXXI. PHARMACEUTICAL REPRESENTATIVES

4-6-310 Pharmaceutical Representatives.

(a) *Definitions.* For the purposes of this section, the following terms will have the following meanings:

"Health care professional" shall mean any physician or other health care practitioner who is licensed to provide health care services or to prescribe pharmaceutical or biologic products.

"Pharmaceutical" means a medication that may legally be dispensed only with a valid prescription from a health care professional.

"Pharmaceutical representative" means a person who markets or promotes pharmaceuticals to health care professionals.

(b) *License – Required.*

(1) No person shall conduct business as a pharmaceutical representative without first having obtained a pharmaceutical representative license unless the pharmaceutical representative conducts business in the City of Chicago as a pharmaceutical representative for fewer than fifteen days per calendar year.

(2) In order to become initially licensed, a pharmaceutical representative shall complete a professional education course as determined by the Commissioner of Public Heath prior to application for the license and affirm that this training was completed on the application for the license.

(3) To maintain a license, a pharmaceutical representative must complete minimum continuing education in accordance with subsection (f).

(c) *License – Nontransferability.* No transfer of ownership shall be allowed on any license issued under this section.

(d) *License – Application.* An application for a pharmaceutical representative license shall be made to the Commissioner of Business Affairs and Consumer Protection on a form accessible at the Department's website, and shall include the following:

(1) the applicant's full name, residence address, residence telephone number, business address and business telephone number;

(2) a description of the type of work in which the applicant will engage;

(3) the license fee;

(4) an affirmation of professional education:

(A) in the case of an initial license, affirm that the applicant has completed a professional education course in compliance with subsection (f); or

(B) in the case of a renewal, affirm that the applicant has completed at least five hours of continuing professional education in the previous year in compliance with subsection (f);

(5) proof that the applicant has paid any assessed penalties and fees; and

(6) any other information that the commissioner may reasonably require.

Any changes made to the information submitted on the application or any material changes made to the licensee's personal or businesses operations or to any information provided under this section must be reported, in writing, to the Commissioner within four business days of the change.

(e) *License – Fee.* The fee for a pharmaceutical representative license shall be as set forth in Section 4-5-010.

(f) *Professional education.*

(1) The Commissioner of Public Health shall establish by rule continuing-education requirements as a condition for an initial or a renewal pharmaceutical representative license. All pharmaceutical representatives shall complete a minimum of five hours of continuing professional education prior to renewing their license. The continuing professional education may include training in the areas of ethics, pharmacology, laws and regulations applicable to pharmaceutical marketing, and other areas that the Commissioner of Public Health may designate by rule.

(2) Upon request, pharmaceutical representatives shall provide proof of completion of the continuing professional education requirements to the Commissioner of Public Health or his designee.

(3) The Commissioner of Public Health may designate and publish a list of institutions that provide courses that meet the continuing-education requirements. The Commissioner may also designate the courses that satisfy the continuing education requirements. A professional education provider may not be a pharmaceutical representative's employer.

(g) *Disclosure.*

(1) Upon request, or at time intervals that the Commissioner of Public Health prescribes by rule, pharmaceutical representatives shall provide the following information to the Commissioner of Public Health or his designee: a list of health care professionals within the City of Chicago contacted; the number of times the health care professionals were contacted; the location and duration of contact; the pharmaceuticals promoted; whether product samples, materials, or gifts of any value were provided to the health care professional and the value of the products, materials, or gifts; and whether and how the health care professional was compensated for contact with the pharmaceutical representative. The time interval covered shall be no greater than the period between license renewals.

(2) A model disclosure form may be issued to facilitate compliance with the disclosure requirements of this section.

(h) *Ethical standards.* The Commissioner of Public Health or his designee shall produce a list of ethical standards for pharmaceutical representatives that shall be incorporated into the rules and published on the City's website. In addition to those rules, a pharmaceutical representative shall not:

(1) Engage in any deceptive or misleading marketing of a pharmaceutical product, including the knowing concealment, suppression, omission, misleading representation, or misstatement of any material fact;

(2) Use a title or designation that could reasonably lead a licensed health professional, or an employee or representative of a licensed health professional, to believe that the pharmaceutical detailer is licensed to practice medicine, nursing, dentistry, optometry, pharmacy, or other similar health occupation, in the City of Chicago, unless the pharmaceutical detailer currently holds such a license; or

(3) Attend patient examinations without the consent of the patient.

(i) *Rules.* The Commissioners of Public Health and Business Affairs and Consumer Protection shall have the authority to promulgate rules necessary to implement their respective powers and duties under this Article.

(j) *License – Suspension and revocation.* A violation of this section may result in license suspension or revocation in accordance with Section 4-4-280 of this Code. No license suspended or revoked pursuant to this section shall be reinstated until all code violations related to the suspension or revocation have been remedied and all assessed penalties and fees have been paid. No person whose pharmaceutical license under this chapter is revoked for any cause shall be granted a license under this section for a period of two years from the date of revocation.

(k) *Violation – Penalty.* Any person violating any of the provisions of this chapter shall be fined not less than $1,000.00 nor more than $3,000.00 for each offense. Every day such violation continues shall constitute a separate and distinct offense.

ARTICLE VIII.
MISCELLANEOUS

SECTION 1. Section 1-4-100 of the Municipal Code of Chicago is hereby amended by inserting the language underscored, as follows:

1-4-100 Interpretation of language.

(Omitted text is unaffected by this ordinance)

Headings provided in the various sections of this Code are for convenience and reference only and should not be considered part of the text of any section.

References in this Code to wards by number, without an accompanying boundary or other geographic description, shall be deemed to refer to the geographic configuration of the referenced ward at the time the ordinance containing that ward reference was enacted into law.

SECTION 2. Section 2-14-132 of the Municipal Code of Chicago is hereby amended by inserting the language underscored, as follows:

2-14-132 Impoundment.

(Omitted text unaffected by this ordinance)

(l) Any vehicle impounded by the City or its designee shall be subject to a possessory lien in favor of the City in the amount required to obtain release of the vehicle.

SECTION 3. Section 2-51-050 of the Municipal Code of Chicago is hereby amended by deleting the language stricken through and by inserting the language underscored, as follows:

2-51-050 Commissioner of fleet and facility management – Powers and duties.

The commissioner of fleet and facility management shall have the following duties and responsibilities:

(Omitted text is unaffected by this ordinance)

l. Subject to the approval of the corporation counsel as to form and legality and except as otherwise provided in this subsection, to negotiate and execute on behalf of the city any lease, right-of-entry agreement or other document evidencing an agreement for the use and occupancy of real property for a term not to exceed 30 days. Such initial agreement may be extended, renewed or continued for up to an additional ~~60~~ 150 days. Provided, however, that no extension, renewal or continuation of such initial agreement shall extend beyond a totality of ~~90~~ 180 days, unless: (1) the agreement is referred to the Chicago City Council for review and full disclosure as to all parties, particulars, events and justifications meriting such extension, renewal or continuation; and (2) the Chicago City Council approves an extension, renewal or continuation of such agreement beyond a totality of ~~90~~ 180 days. Provided, however, that the power of the commissioner to negotiate and execute on behalf of the city any lease, right-of-entry agreement or other agreement for the use and occupancy of real property within the Chicago Riverwalk. including concession agreements for food, beverages, goods and services within the Chicago Riverwalk, shall be governed by Section 10-36-145;

(Omitted text is unaffected by this ordinance)

kk. To participate or otherwise engage in the city's emergency preparedness and emergency response activities; ~~and~~

ll. To establish and administer a City-wide Environmental, Health and Safety Compliance Program (the "Program") for all City employees except sworn members of the Police and Fire Departments. All included employees and their department heads shall cooperate with the Commissioner in implementing and participating in the Program. The Program's objectives are to: (i) reduce hazards and risks for employees and the public with whom they interface, (ii) ensure compliance with OSHA and EPA reporting requirements, (iii) create efficiencies in implementing the Program across City departments with standardized programs and training, (iv) improve employee productivity and morale, (v) establish a documented risk management program, (vi) improve, accelerate and expand incident reporting, and (vii) reduce the number of incidents that result in employee lost time; and

~~ll.~~ mm. To do any and all other acts which may be necessary for the implementation of other powers conferred on the commissioner and the department under this chapter.

SECTION 4. Section 2-112-240 of the Municipal Code of Chicago is hereby amended by deleting the language stricken through and by inserting the language underscored, as follows:

2-112-240 Clinical health services agreements.

The commissioner of health is authorized to negotiate and execute agreements with hospitals, community health centers and other health care providers for the provision of ~~certified nurse-midwifery and pulmonary~~ clinical services within department health centers and clinics, such agreements to contain such terms and conditions as the commissioner deems necessary. The commissioner is authorized to perform any and all acts, including the expenditure of funds subject to appropriation therefor, as shall be necessary or advisable in connection with the implementation of such agreements, including any renewals thereto, and including provisions providing indemnification.

~~This section shall be repealed on January 1, 2017. Such repeal shall not affect the validity of agreements entered into and other actions undertaken pursuant to this section prior to such repeal.~~

SECTION 5. Section 4-4-280 of the Municipal Code of Chicago is hereby amended by deleting the language stricken through and by inserting the language underscored, as follows:

4-4-280 License revocation.

(Omitted text is unaffected by this ordinance)

(b) For purposes of this ~~chapter~~ Title 4 or any rule ~~and regulation~~ promulgated ~~thereunder~~ under any chapter of this Title 4: If the term "shall" is used in connection with any time frame for completion by the mayor or commissioner of any required process, such term shall be construed as merely directory rather than mandatory, and the mayor's or commissioner's failure to complete such required process within the stipulated time frame shall not result in any loss of jurisdiction by the mayor or commissioner.

~~(b)~~(c) In the event the mayor designates a local liquor control commissioner, said local liquor control commissioner shall exercise the power of the mayor set forth in ~~subsection~~ subsections (a) and (b) of this section with respect to liquor licenses.

SECTION 6. Section 4-17-010 of the Municipal Code of Chicago is hereby amended by inserting, in correct alphabetical order, the language underscored, as follows:

4-17-010 Definitions.

As used in this chapter:

(Omitted text is unaffected by this ordinance)

"Legal voter" means a person: (1) who is duly registered to vote in the City of Chicago; and (2) whose name appears on a poll list compiled by the Chicago Board of Election Commissioners since the last preceding election, regardless of whether the election was a primary, general or special election; and (3) who, at the relevant time, is a resident of the address in Chicago at which he or she is registered to vote; and (4) whose address, at the relevant time, is located in the precinct where such person seeks to circulate or to sign a petition, within the meaning of Section 4-17-020, for an ordinance establishing that precinct as a restricted residential zone. As used in this definition, the term "relevant time" means at any time that: (i) a notice of intent is filed, pursuant to Section 4-17-030, to initiate the petition process under this Chapter 4-17, or (ii) the petition is circulated for signature in the applicable precinct; or (iii) the petition is signed by registered voters in the applicable precinct.

(Omitted text is unaffected by this ordinance)

"Primary residence" ~~means a dwelling unit: (1) that is occupied by its owner on a daily basis at least 245 days in the applicable calendar year; and (2) for which the owner has claimed a Cook County homeowner exemption~~ has the meaning ascribed to that term in Section 4-14-010.

(Omitted text is unaffected by this ordinance)

SECTION 7. Section 4-60-025 of the Municipal Code of Chicago is hereby amended by deleting the language stricken through, as follows:

4-60-025 Restrictions on additional late hour licenses.

Subject to the provisions of Section 4-60-021, except for subsections 4-60-021(c)(1), (c)(2) and (c)(3), no additional late-hour license shall be issued for the sale of alcoholic liquor, for consumption on the premises, within the following areas of the city, designated as wards and bounded as provided in Article III of Chapter 2-8 of the Code~~, as amended~~: 19, 32, 42, 43, 44, 47 and 50.

SECTION 8. Section 7-28-785 of the Municipal Code of Chicago is hereby amended by deleting the language stricken through and by inserting the language underscored, as follows:

7-28-785 Collection bins.

(Omitted text is not affected by this ordinance)

(g) As a condition of the permit, it shall be the duty of the permit holder to:

(Omitted text is not affected by this ordinance)

(6) maintain a website which lists the address and ward of each collection bin installed or maintained by the operator, and a map indicating the locations of such collection bins within the city. The website shall be updated weekly and be accessible to the public.;

(Omitted text is not affected by this ordinance)

(i) A collection bin: (i) that is in poor condition or in a state of disrepair; (ii) which clothes or other donated items are permitted to accumulate outside of the collection bin; or (iii) containing items as a result of a failure to empty the bin pursuant to a scheduled removal, is hereby declared to be a public nuisance.

(Omitted text is not affected by this ordinance)

(2) *Non-emergency abatement.* If the commissioner of business affairs and consumer protection or the commissioner of streets and sanitation determines that any activity in violation of this section has not created, or is not creating, an imminent and substantial threat to the public's health, safety or welfare, such commissioner shall ~~provide the property owner with~~ post on the collection bin written notice to abate the nuisance in the manner prescribed by such commissioner within ~~three days~~ thirty-six hours from ~~receipt of~~ posting the notice. Such commissioner may also attempt to notify the local contact person to abate said nuisance. If any person fails to abate such nuisance in accordance with such commissioner's notice to abate, or if the property owner is unknown or cannot with due diligence be found, such commissioner may proceed to control, remove, dispose or otherwise abate the nuisance.

(Omitted text is not affected by this ordinance)

(q) It shall be the duty of every owner of any lot on which is located a collection bin to ensure that such collection bin has a valid permit and is in compliance with this section. Any collection bin installed or maintained in violation of this section shall be removed by the operator or the owner of the lot on which the collection bin is located. The owner and operator shall be jointly and severally liable for any violation of this section.

SECTION 9. Section 9-76-160 of the Municipal Code of Chicago is hereby amended by deleting the language stricken through and by inserting the language underscored, as follows:

9-76-160 Registration plates.

(a) Every vehicle in the City subject to the registration plates requirements of the Illinois Vehicle Code shall bear registration plates in the manner required by that Code. It is illegal to park a vehicle on any roadway if the registration plate or other registration material fails to comply with this subsection. Any person who violates this subsection shall be fined the amount set forth in Section 9-100-020 for each offense. Specific requirements for covered vehicles are set forth below:

(1) Registration plates issued for a motor vehicle other than a motorcycle, trailer, semi-trailer or truck- tractor shall be attached to the front and rear of the vehicle. ~~It is illegal to park a vehicle on any roadway if the registration plate or other registration material fails to comply with this subsection. Any person who violates this subsection shall be fined the amount set forth in Section 9-100-020 for each offense.~~

~~(b)~~ (2) The registration plate issued for a motorcycle, trailer or semi-trailer shall be attached to the rear thereof. ~~It is illegal to park a vehicle on any roadway if the registration plate or other registration material fails to comply with this subsection. Any person who violates this subsection shall be fined the amount set forth in Section 9-100-020 for each offense.~~

~~(c)~~ (3) The registration plate issued for a truck-tractor shall be attached to the front thereof. ~~It is illegal to park a vehicle on any roadway if the registration plate or other registration material fails to comply with this subsection. Any person who violates this subsection shall be fined the amount set forth in Section 9-100-020 for each offense.~~

~~(d)~~ (4) Every registration plate shall at all times be securely fastened in a horizontal position to the vehicle for which it is issued so as to prevent the plate from swinging and at a height of not less than 12 inches from the ground, measuring from the bottom of such plate, in a place and position to be clearly visible and shall be maintained free from foreign materials and in a condition to be clearly legible. No registration plate shall be covered by any tinted or colored screen. ~~It is illegal to park a vehicle on any roadway if the registration plate or other registration material fails to comply with this subsection. Any person who violates this subsection shall be fined the amount set forth in Section 9-100-020 for each offense.~~

~~(e) [Reserved.]~~

(b) Every registration plate, temporary permit or evidence of temporary registration must bear evidence of proper registration for the current period and be clearly displayed. If the vehicle is subject to registration in the State of Illinois, evidence of registration must be

displayed in the manner required by the ~~secretary of state~~ Secretary of State. It is illegal to park a vehicle on any roadway if the registration plate or other registration material fails to comply with this subsection. Any person who violates this subsection shall be fined the amount set forth in Section 9-100-020 for each offense.

SECTION 10. Section 9-92-080 of the Municipal Code of Chicago is hereby amended by inserting the language underscored, as follows:

9-92-080 Release procedure for impounded vehicles.

(Omitted text unaffected by this ordinance)

(f) Any vehicle impounded by the City or its designee shall be subject to a possessory lien in favor of the City in the amount required to obtain release of the vehicle.

SECTION 11. Section 9-92-100 of the Municipal Code of Chicago is hereby amended by deleting the language stricken through and by inserting the language underscored, as follows:

9-92-100 Disposal of unclaimed vehicles.

(a) Whenever an abandoned, lost, stolen, or other impounded motor vehicle, or a vehicle determined to be a hazardous dilapidated motor vehicle pursuant to Section 11-40-3.1 of the Illinois Municipal Code, remains unclaimed by the registered owner, lienholder or other person legally entitled to possession for a period of ~~15~~ 18 days after notice has been given pursuant to Section 9-92-070(a) or (b), if, during that 18-day period, the department of police or department of streets and sanitation has sent an additional notice by first class mail to the registered owner, lienholder, or other legally entitled person, the superintendent of police or ~~the~~ commissioner of streets and sanitation shall authorize the disposal or other disposition of such unclaimed vehicles as provided in this section; provided, however, that the registered owner may request from the department of streets and sanitation one extension of 15 days before a vehicle is sold or otherwise disposed of. The department of streets and sanitation shall honor such request and shall not sell or otherwise dispose of a vehicle during the 15-day extension period.

(Omitted text is unaffected by this ordinance)

(e) Disposal of a vehicle pursuant to this section shall not relieve the violator of liability for all costs, fines and penalties incurred in conjunction with such vehicle: provided, however, that with respect to disposal of an abandoned vehicle, the amount of liability for towing

and storage costs shall be reduced by any amounts realized in the disposal of the vehicle in accordance with ~~Section 4-214(b)~~ Article II of Chapter 4 of the Illinois Vehicle Code.

SECTION 12. Section 11-5-030 of the Municipal Code of Chicago is hereby amended by deleting the language stricken through and by inserting the language underscored, as follows:

11-5-030 Contract with a private hauler – When required – Exemptions.

(Omitted text is unaffected by this ordinance)

(d) Any person who violates this section or any rule promulgated thereunder shall be given a 30-day notice of non-compliance, and shall come into compliance with this section within ~~such 30-day period~~ 30 days of the date on which such notice is personally served, mailed, sent or otherwise provided.

(Omitted text is unaffected by this ordinance)

SECTION 13. On December 12, 2012 the City Council passed an ordinance authorizing a Coordinated City Digital Sign Program Agreement ("the Agreement") and associated agreements and municipal code amendments ("the Ordinance"), which appears at pages 44485 through 44642 of the Journal of Proceedings for that date (the "December 2012 Journal"). The Ordinance included, at Pages 44506 through 44510 of the December 2012 Journal, an Exhibit A, which set forth a list of City Digital Sign Sites ("the 2012 List"). The 2012 List was replaced in 2013 in article II, section 6 of an ordinance passed on November 26, 2013, which appears at page 67523 of the Journal of Proceedings for that date ("the 2013 List").

The Agreement is hereby amended as shown on Exhibit A attached hereto and incorporated herein.

SECTION 14. There is hereby established a Municipal Identification Card Program ("the Program"). The purpose of the Program is to develop, issue, and administer a Municipal Identification Card ("the Card"). The Card shall serve as a form of official identification when identification is required by the City, and for access to City services, and other services that the City develops in partnership with public and private entities. The City Clerk shall administer the Program, which will make the Card available to any resident of the City who fulfills requirements establishing the resident's identity and residency. The City Clerk shall promulgate rules necessary to effectuate the Program, including rules governing application requirements; a

reasonable fee and authority to waive that fee in appropriate circumstances; and other measures to safeguard personal information, deter counterfeiting and fraud, and otherwise ensure the security, legitimacy, and utility of the Card.

ARTICLE IX.
SEVERABILITY, REPEALER

SECTION 1. The provisions of this Ordinance are declared to be separate and severable. The invalidity of any provision of this Ordinance, or the invalidity of the application thereof to any person or circumstance, shall not affect the validity of the remainder of this Ordinance, or the validity of its application to other persons or circumstances.

SECTION 2. All ordinances, resolutions, motions or orders inconsistent with this Ordinance are hereby repealed to the extent of such conflict.

ARTICLE X.
EFFECTIVE DATES

Following passage and approval, SECTION 4 of ARTICLE IV of this Ordinance shall be deemed to apply retroactively to December 2, 2009, and any amendments to Sections 11-12-530 and 11-12-531 after that date shall be deemed effective as of the date of each such amendment. Any city action taken on or after December 2, 2009 pursuant to Section 11-12-530 or Section 11-12-531 is hereby ratified.

SECTION 1 of ARTICLE V, amending Section 4-64-240, and SECTION 2 of ARTICLE V, amending Section 4-64-245, are intended to clarify, rather than to change, existing law.

ARTICLE VI of this Ordinance (DIGGER) shall be in full force and effect ten days after its passage and approval. Following the effective date, the Commissioner may implement this Ordinance in a graduated fashion, with full implementation to be achieved no later than January 1, 2018.

ARTICLE VII of this Ordinance (Pharmaceutical Representatives) shall take full force and effect on July 1, 2017. Following passage and approval of this Ordinance, the Commissioners of Public Health and of Business Affairs and Consumer Protection are authorized to take such actions as necessary to receive and process license applications, and to take such other preparatory steps as needed to ensure licensure of pharmaceutical representatives on the effective date of ARTICLE VII.

The remainder of this Ordinance, following its passage and approval, shall take effect on January 1, 2017.

Exhibit A referred to in this ordinance reads as follows:

EXHIBIT A

FIRST AMENDMENT TO
THE COORDINATED CITY DIGITAL SIGN PROGRAM AGREEMENT

This First Amendment to the Coordinated City Digital Sign Program Agreement effective 1st day of January, 2013 is entered into as of _____, 2016 (the "**First Amendment**"), by and between **INTERSTATE JCDECAUX, LLC**, a Delaware limited liability company (the "**Contractor**"), and the **CITY OF CHICAGO**, a municipal corporation and home rule unit of local government existing under the Constitution of the State of Illinois, (the "**City**"), at Chicago, Illinois.

RECITALS

WHEREAS, on December 12, 2012, the City Council of the City of Chicago ("City Council") enacted an ordinance published in the Journal of Proceedings of the City Council for such date at pages 44485 through 44632 ("Original Ordinance") authorizing the City to enter into a Coordinated Citywide Digital Sign Program Agreement with the Contractor (the "Program Agreement") to establish a City-wide coordinated sixty (60) sign face digital network ("City Digital Network") on land and public way owned or controlled by the City adjacent to Interstate highways at no cost to the City in exchange for the City's allowing the Contractor to place advertising on and share in certain revenues from such City Digital Network, subject to final permitting in accordance with the terms and conditions of the Program Agreement; and

WHEREAS, on January 1, 2013 (the "Commencement Date") the City and the Contractor executed the Coordinated City Digital Sign Program Agreement, effective on the Commencement Date; and

WHEREAS, pursuant to an ordinance adopted by City Council on November 20, 2013 and published in the Journal for such date at pages 66052 – 66098 (the "2013 Ordinance") the City Council authorized the replacement of the 2012 List in its entirety with the amended list of City Digital Sign Sites (the "2013 List"); and

WHEREAS, subsequent to the Program Agreement's Commencement Date, the Contractor made good faith applications for the Required Governmental Approvals for the permitting of the various City Digital Network signs; and

WHEREAS, pursuant to the Program Agreement and Exhibit 1C to the Program Agreement, the actual siting ("Sign Siting") of each City Digital Network sign is dependent upon receipt, review and approval of title evidence, surveys, site plans, satisfaction of Board of Underground and utility issues, Illinois Department of Transportation Approval, and compliance with the Federal Highway Beautification Act, the State of Illinois Highway Advertising Control Act of 1971, and other applicable laws and regulations; and

WHEREAS, pursuant to Section 3.6 of the Program Agreement, the Contractor is required to apply for, pursue, and obtain all approvals and authorizations necessary for the permitting, including but not limited to, the necessary permitting from the Illinois Department of Transportation ("IDOT") and other Required Governmental Approvals (as defined in the Program Agreement), for each of the 60 sign faces of the City Digital Network; and

WHEREAS, notwithstanding the Parties' good faith efforts to meet the Program Agreement requirements, unanticipated and unforeseeable circumstances ("Unforeseeable Circumstances"), such as weather delays, a necessary change in law that required passage of Public Act 098-0056, which amended the Illinois Highway Advertising Control Act of 1971, and governmental approval delays in issuing the Required Governmental Approvals impacted the Contractor's timely installation and operation of the City Digital Network signs in accordance with the Program Agreement's City Digital Network sign installation schedules set forth in Exhibit 1D in the Program Agreement; and

WHEREAS, such Unforeseeable Circumstances were "Excusable Events" under the Terms and Conditions of the Program Agreement that impacted the installation schedule and other terms and conditions of the Program Agreement and therefore the City allowed for adjustments in the schedule for the Contractor's performance of the City Digital Network sign installation and operation of the City Digital Network signs through a written extension of time for the Contractor's continued performance of the City Digital Network sign installation and operation of the City Digital Network signs pursuant to the terms of the Program Agreement; and

WHEREAS, since the Commencement Date, forty-eight (48) of the sixty (60) sign faces have been installed, are operational and generating revenue; and

WHEREAS, the City and the Contractor desire to amend the Program Agreement to bring current and adjust the installation schedules for the remaining twelve (12) sign faces and update the other applicable terms and conditions of the Program Agreement so that the purposes and the objectives of the Program Agreement at the Commencement shall be realized in the manner intended when the parties executed the Program Agreement; and

WHEREAS, capitalized terms not otherwise defined herein shall have the meaning set forth in the Program Agreement.

NOW, THEREFORE, for and in consideration of the foregoing and for other good and valuable consideration, the receipt and sufficiency of which is hereby acknowledged, the City and the Contractor agree as follows:

TERMS AND CONDITIONS

INCORPORATION OF RECITALS

The Recitals above constitute an integral part of the Program Agreement and this First Amendment, and are hereby incorporated by this reference with same force and effect as if fully set forth herein as the agreement of the City and Contractor.

AMENDMENTS TO THE PROGRAM AGREEMENT

1. Section 2.1 "Definitions" shall be amended as follows:

a. The definition of "Aggregate Capitalized Costs Cap" shall be added to the "Definitions" and defined as:

"Aggregate Capitalized Costs Cap" means not to exceed Forty Million and No/100 Dollars ($40,000,000) in the aggregate as Capitalized Costs for the 60 sign face network contemplated in this Agreement."

b. The 5th sentence of the definition of **"Capitalized Costs"** shall be deleted and replaced with the following sentence:

> "In no event shall the Capitalized Costs for the 60 sign face network contemplated in this Agreement exceed Forty Million and No/100 Dollars ($40,000,000) in the aggregate ("Aggregate Capitalized Costs Cap")."

c. The 6th sentence of the definition of "Capitalized Costs" shall be deleted in its entirety.

d. The 12th sentence of the definition of "Capitalized Costs" shall be deleted in its entirety.

e. The definition of **"City Share of Gross Revenues"** shall be deleted in its entirety and replaced with:

> **"City Share of Gross Revenues"** shall mean the distributions payable to the City pursuant to Exhibit 2 to this First Amendment , and the other terms and conditions hereof, as applicable from time to time, after the prior payment to the City of the Guaranteed Initial Fee(s) and the Guaranteed Annual Fee(s) but

taking into account the prior payment of the scheduled Guaranteed Annual Fees in connection with the annual reconciliation described in Section 6.1(a)(iv) hereof applicable to the determination of the City Share of Gross Revenues.

As noted in Exhibit 2, the $28,500,000 sharing threshold, at which the City's 50% sharing in Distributable Gross Revenues (as provided for under Exhibit 2) declines to a 40% sharing in Distributable Gross Revenues, and the $33,500,000 sharing threshold, at which the City's 40% sharing in Gross Revenues declines to a 30% sharing in Gross Revenues, are further subject to adjustment as follows:

(i) there shall be no adjustment to such sharing threshold amounts until Distributable Gross Revenues exceed $28,500,000;

(ii) once such Distributable Gross Revenues exceed $28,500,000, then, starting with the year in which such threshold is exceeded, the following analysis shall occur each year:

(a) if the Gross Revenues for such year increased by 3.5% or more over the prior year's Gross Revenues, the sharing threshold amounts applicable to such year shall increase by 1.75% (non-compounded, i.e., always $498,750) with both the $28,500,000 sharing threshold and the $33,500,000 sharing threshold increasing, so that such thresholds always remain $5,000,0000 apart;

(b) if the Gross Revenues for such year decrease by 3.5% or more over the prior year's Gross Revenues, the sharing threshold amounts applicable to such year shall decrease by 1.75% (non-compounded, i.e., always $498,750) with both the $28,500,000 sharing threshold and the $33,500,000 sharing threshold, as the same may have been previously adjusted, decreasing, so that such thresholds always remain $5,000,000 apart, provided, however, that in no event shall such sharing thresholds ever decrease below the starting $28,500,000 and $33,500,000 levels; and

(c) if the Gross Revenues for such year declined by less than 3.50% and increased by less than 3.50% over the prior year's Gross Revenues, the sharing threshold amounts shall remain unchanged.

The above sharing threshold adjustments shall occur so long as the City continues to honor the City Digital Sign Exclusivity Provision in Section 4.6(a)(i) on and after January 1, 2024. The intent of the adjustments provided for above is not to extend the exclusivity provision beyond January 1, 2024, but to provide additional compensation to the City in the event that the City voluntarily elects to honor such exclusivity provision after the January 1, 2024

expiration date (the City having no legal obligation under this Agreement to do so). If the City does not elect to continue to honor such exclusivity provision after such expiration date (i.e., it enters into an agreement which, if entered into prior to January 1, 2024, would have violated the City Digital Sign Exclusivity Provision), the sharing threshold adjustments described above shall cease, and the sharing threshold amounts shall remain fixed as of the date that a digital sign that is inconsistent with such exclusivity provision becomes operational."

f. The definition of "**Satisfactory Performance**" shall be amended as follows:

(i) to provide for the reset of time due to the occurrence of Unforeseeable Circumstances considered Excusable Events by replacing the time period "2016-2030" with "2016-2034" each time it is referenced in such definition; and

(ii) to provide for the increase in the revenue to the City by replacing the amount "One Hundred Fifty-Five Million Four Hundred Thousand and No/100 Dollars ($155,400,000)" with "One Hundred Eighty–Nine Million Four Hundred Thousand and No/100 Dollars ($189,400,000)".

2. The 3rd paragraph of Section 3.5 "Site and Local Physical Conditions" shall be deleted in its entirety and replaced with:

"After the Contractor files the report described in Section 3.5 above, the parties shall mutually determine in writing whether to eliminate the site and install the City Digital Sign at an alternate location listed on Exhibit 1C, taking into account the distribution needs for the City Digital Network, or a replacement site, or to install the City Digital Sign at the original location. Any replacement site shall be selected in accordance with Section 4.3(a)(iv), subject to authorization by the CFO."

3. The 4th paragraph of Section 3.5 "**Site and Local Physical Conditions**" shall be deleted in its entirety and replaced with:

"If the parties agree to proceed with the installation of the City Digital Sign at the original location, then the difference between the Contractor's actual and reasonable costs of installing such City Digital Sign and 115% of the Contractor's budgeted cost of installing such City Digital Sign, as reasonably determined by the City in writing, shall be added to the Capitalized Cost. The Contractor must forward copies of all records evidencing the cost of the installation of such City Digital Sign to the City upon request."

4. Section 3.15 "**Minority and Women's Business Enterprises Commitment.**" shall be amended to provide for the use of MBE/WBE Utilization Reports to provide for the documentation of amounts spent by the Contractor with MBEs and WBEs. In the first paragraph of Section 3.15 the words "Schedules C-1 and D-1" shall be deleted in the 3rd sentence and the words "Schedules C and D" shall be deleted in the 5th, 6th, 7th, 8th and 9th

sentences and, in each instance, replaced with the words "MBE/WBE Utilization Reports, in the form approved by the Chief Procurement Officer.

5. The 1st paragraph of Section 3.20 "**Affiliate Guaranty**." shall be deleted and replaced with:

> "3.20 **Affiliate Guaranty**. Simultaneously with the execution of this First Amendment, the Contractor shall provide a guaranty of JCDecaux North America, Inc. (the "Guarantor") in the form attached hereto as Exhibit 12 (the "Guaranty") with such changes as may be approved by the City, guaranteeing the Contractor's obligation to pay (a) the remaining unpaid Guaranteed Initial Fees, which as of the date of this Amendment, may be a maximum of Two Million and No/100 Dollars ($2,000,000), and (b) the Guaranteed Annual Fees, as and when payable in accordance with Exhibit 2, up to a maximum of One Hundred Eighty-Nine Million Four Hundred Thousand and No/100 Dollars ($189,400,000)."

6. The last paragraph of Section 3.21 "**Required City Digital Sign Refurbishment and Upgrade.**" shall be amended to read as follows:

"The refurbishments and upgrades shall be done on a rolling basis, taking into account the installation date and performance of a given City Digital Sign, so long as all such refurbishments and upgrades are done no later than ten (10) years from the date of the installation of such sign. For example, a sign installed in 2014 shall be refurbished and upgraded no later than in 2024."

7. Section 4.3(a) shall be amended to read as follows

"**4.3 Installation of City Digital Signs**.

(a) Site Selection and Installation.

(i) The Contractor shall submit initial Complete Sign Permit Applications for sites comprising 10 sign faces out of the 30 total Phase I sign face sites listed in Exhibit 1C no later than thirteen (13) weeks after the Commencement Date of this Agreement, and shall submit Complete Sign Permit Applications for all of the remaining Phase I sign faces sites no later than twenty-three (23) weeks after such Commencement Date. Such dates are subject to an equitable extension if either (A) at the City's written direction to Contractor based upon and specifying one or more of the factors specified in Section 4.3(a)(iv) below, or (B) due to infeasibility as mutually and reasonably agreed upon by the City and the Contractor in their respective commercially reasonable discretion (including, without limitation, because it is not commercially viable, or as described in Section 3.5), an initially designated sign drops out and cannot be replaced by an alternate sign face site listed on Exhibit 1C. The Contractor shall install and begin operation of

such Phase I signs, on a rolling basis, no later than ten (10) months for the first (1st) sign face and twelve (12) months for the thirtieth (30th) sign face, as measured from the Commencement Date, subject to delays for Excusable Events. The City provided Contractor with a written extension of time to install such Phase I signs due to Unforeseeable Circumstances considered Excusable Events. The first sign in Phase I was installed and operational on March 2, 2014.

(ii) The Contractor shall submit Complete Sign Permit Applications for sites comprising 10 sign faces out of the remaining 30 Phase II sign face sites listed in Exhibit 1C no later than twenty-eight (28) weeks after the Commencement Date of this Agreement, and shall submit Complete Sign Permit Applications for all of the remaining Phase II sign face sites no later than thirty-seven (37) weeks after such Commencement Date. Such dates are subject to an equitable extension as described in Section 4.3(a)(i) above). The Contractor shall install and begin operation of all such Phase II signs, on a rolling basis, no later than thirteen (13) months for the thirty-first (31st) sign face and sixteen (16) months for the sixtieth (60th) sign face, as measured from the Commencement Date, subject to delays for Excusable Events. The City provided Contractor with a written extension of time to install such Phase II signs due to Unforeseeable Circumstances considered Excusable Events. The thirty-first (31) sign in Phase II was installed and operational on July 15, 2015. The Contractor shall install the 60th sign prior to December 31, 2017.

(iii) If, the City directs the Contractor not to install a City Digital Sign at a Phase I or Phase II site, or an initially designated site proves to be infeasible for reasons described in Section 4.3(a)(i) above, the CFO shall cooperate with the Contractor to identify a replacement site to add to Exhibit 1C, so that at all times the parties are cooperating to make commercially reasonable efforts to assure that there are sufficient City Digital Sign Sites to support a 60 sign face City Digital Network. The parties shall cooperate to identify additional sites based on the criteria set forth in Section 4.3(a)(iv) below and mutually agree in writing upon such replacement sites. The Contractor may, at the Contractor's initial expense, and with the City's prior written consent, purchase a parcel of property and deed it to the City in order to establish a replacement site. In such case, the purchase price of the property shall be included as a Capitalized Cost and subject to recovery over a nine (9) year recovery period in the same manner as other Capitalized Costs.

(iv) In identifying replacement sites pursuant to this Section 4.3 above, the parties will take into account the following considerations: (A) zoning; (B) existing neighborhood signage; (C) aldermanic concerns; (D) commercial viability; (E) legal issues; (F) location; (G) network distribution requirements; and (H) other factors deemed relevant by the parties. The City and the Contractor will use all reasonable efforts to agree on replacement

sites and additional sites in a timely manner so as to permit the Contractor to fulfill its obligations, and the parties to realize the City Digital Network goals and objectives under this Agreement. The parties shall obtain approval by the Chief Financial Officer and the Commissioner of CDOT for replacement sites to be added to Exhibit 1C.

(v) The Contractor may propose sites to the City for additional City Digital Signs at any time and the City may accept or reject such sites in its sole discretion. If the City approves an increase in the number of City Digital Signs included in the City Digital Network beyond 60 sign faces, the Contractor and the City shall mutually and reasonably cooperate with one another in the expansion of the network, subject to the terms and conditions of this Agreement, including Section 13.5, as such Agreement may be amended in connection with such expansion and approved by the Chief Financial Officer and the Commissioner of CDOT.

(vi) The Contractor's ability to install a City Digital Sign on any City Digital Sign Site shall be subject to the provisions of the Municipal Code of Chicago, to the extent not exempted, waived or modified by the City Digital Sign Ordinances, this Agreement, or other ordinances passed after the date of this Agreement.

(vii) Prior to commencing installation of each City Digital Sign, the Contractor must submit a Complete Sign Permit Application to DOB, including the required site plan and renderings for the following reviews and approvals: (A) public way usage, if applicable; (B) zoning; (C) structural; and (D) electrical. The Contractor must obtain any applicable permits and approvals relating to such City Digital Sign, to the extent not exempted, waived or modified by the City Digital Sign Ordinances, this Agreement or other ordinances passed after the date of this Agreement.

(viii) The Complete Sign Permit Application dates established pursuant to Section 4.3(a)(i), Section 4.3(a)(ii) and Exhibit 1D assume that, apart from the City Digital Sign Ordinances, and the approval of this Agreement, no further amendments to the Municipal Code or City Council approvals are required to lawfully install the City Digital Signs at the locations listed on Exhibit 1C. The Contractor represents and warrants to the City that it has done sufficient due diligence to verify the reasonableness of such assumption (i.e., the viability of the Phase I and Phase II sites from a City zoning and IDOT permitting perspective)."

8. Section 4.3(c) shall be amended to read as follows:

"(c) Additional City Digital Sign Sites. The CFO and the Contractor may amend Exhibit 1C in accordance with the City Digital Sign Ordinances and Section 13.5 to add additional City Digital Sign Sites, so as to achieve a 60 sign face network so long as such

sites and the City Digital Signs to be constructed thereon meet the requirements for a "City Digital Sign" as permitted under the City Digital Sign Ordinances."

9. The 3rd sentence of Subsection 4.4(a) "**Electricity for City Digital Signs**" shall be deleted in its entirety.

10. The last sentence of Subsection 4.4(a) "**Electricity for City Digital Signs**" shall be amended to read as follows:

> "The Contractor will be responsible for the installation cost (including backup power sources and separate metering) and ongoing cost of electricity for the City Digital Signs."

11. Subsection 4.6(a) "**Grant of Right.**" shall be amended to provide for the reset of time due to the occurrence of Unforeseeable Circumstances considered Excusable Events by replacing the date "January 1, 2020" with "January 1, 2024 and "July 1, 2020" with "July 1, 2024".

12. Section 5.1 **"Term of Performance."** shall be amended as follows:

(i) to provide for the reset of time due to the occurrence of the Unforeseeable Circumstances considered Excusable Events, to replace the date "December 31, 2032" with "December 31, 2036" and replace the date "December 31, 2033" with "December 31, 2037"; and

(ii) The first paragraph of Section 5.1 shall be amended to add the following as the seventh sentence in that first paragraph:

> "In the event substantial refurbishment and upgrade does not occur by time determined under this Section 5.1, Section 5.3, and Exhibit 1E "Maintenance and Operation Standards", the City's Share of Gross Revenues shall be increased to seventy-five percent (75%) of Gross Revenues until such substantial refurbishment and upgrade has been completed as to all City Digital Signs, at which time the priority distribution and sharing percentages set forth on Exhibit 2 shall then apply."

13. Subsection 5.2(c) "**Liquidated Damages for Delay.**" shall be amended to correct an incorrect reference, to replace the reference to Exhibit 1C with the Exhibit 1D.

14. Section 5.3 shall be amended to read as follows:

"5.3 Agreement Extension Option; City Termination Right. If the CFO reasonably determines there has been Satisfactory Performance by the Contractor, and the Contractor provides evidence of readily available funds sufficient to pay for a second refurbishment and upgrade of the City Digital Signs at the start of such extension period in

an amount not less than One Hundred Thousand and No/100 Dollars ($100,000) per sign face, the CFO shall, upon the Contractor's written request, extend the original term of this Agreement (as described in Section 5.1 above) for one additional nine-year period under the same terms and conditions as those set forth in this original Agreement, (but without any one-year extension period at the end of such extension period), except as otherwise provided in this Agreement, by notice in writing to the Contractor. If the CFO reasonably determines there has not been Satisfactory Performance, the CFO may, nonetheless extend the term of this Agreement under such terms and conditions as the CFO deems necessary or appropriate. Subject to the two one-year extension periods provided for in Section 5.1, under no circumstances shall the original term (as described in Section 5.1 above) of this Agreement be extended for more than one nine-year period. If applicable, the Contractor shall request such extension no less than six months prior to the date on which the Agreement is due to terminate. Upon receipt of such notice, the CFO shall confirm her reasonable determination as to such Satisfactory Performance, or in the alternative, shall cite the basis for finding no such Satisfactory Performance. If the CFO confirms such agreement, then the Contractor must provide to the CFO within 45 days Payment and Performance Bonds reasonably acceptable to the City which satisfy the requirements of Section 3.19 and secure the performance of all then-existent Bonded Obligations, if any, for a period of no less than one year (or as otherwise required pursuant to Section 3.19) after the beginning of the extension period and cover all liabilities of the Contractor arising during such period, unless such Payment and Performance Bonds are already on deposit with the CFO. If the Contractor does not provide the Payment and Performance Bonds required by the preceding sentence within such 45-day period, the CFO may in her sole discretion revoke her decision to extend the term. After notification by the CFO of a decision to extend the term and receipt of the required Payment and Performance Bonds, this Agreement will be administratively amended to reflect such time extension. Refurbishment and upgrade costs for such second sign turn, which shall not be less than One Hundred Thousand and No/100 Dollars ($100,000) per sign face shall again be subject to recovery in accordance with the distribution provisions of Exhibit 2 in the same manner as the initial Capitalized Costs.

Notwithstanding the foregoing, after December 31, 2035 (or December 31, 2036, if a one-year extension has been previously granted), and notwithstanding the Contractor's Satisfactory Performance, the CFO shall have a one-time option to terminate this Agreement without cause for any reason, in the CFO's sole discretion, by written notice to Contractor delivered no later than June 30, 2036 (or June 30, 2037, if applicable) ("City's Termination Notice"). Upon such notice, the term of the Agreement shall expire on December 31, 2036 (or December 31, 2037, if applicable) and the Contractor shall fulfill its surrender obligations in accordance with the applicable provisions of this Agreement. In the event of any such early termination by the City under this paragraph, the City shall pay to Contractor a special termination payment in an amount equal to the sum of: (i) a sum equal to the Capitalized Costs not previously recovered by the Contractor pursuant to the distribution provisions of Exhibit 2; plus (ii) a sum equal to the Distributable Gross Revenues paid to the Contractor with respect to calendar year 2035 (i.e., taking into account the distribution provisions of Exhibit 2 and any required "true up" reconciliation adjustments required with respect to such calendar year). The City shall remit such special termination payment to the

Contractor on or before December 31, 2036, (or December 31, 2037, if applicable). The special termination payment shall be in addition to the Contractor's Share of Gross Revenues distribution payable with respect to such calendar year pursuant to Exhibit 2."

15. The first paragraph of Section 5.3 shall be amended as follows:

(i) to delete the 4th sentence of the section and replace it with the following:

"If applicable, the Contractor shall request such extension by December 31, 2035."

(ii) to add the following sentence at the end of the first paragraph:

"In the event substantial refurbishment and upgrade does not occur by time determined under Section 5.1, this Section 5.3, and Exhibit 1E "**Maintenance and Operation Standards**", the City's Share of Gross Revenues shall be increased to seventy-five percent (75%) of Gross Revenues until such substantial refurbishment and upgrade has been completed as to all City Digital Signs, at which time the priority distribution and sharing percentages set forth on Exhibit 2 shall then apply."

16. The last sentence of the first paragraph of Section 5.3 "**Agreement Extension Option; City Termination Right**." shall be amended to read as follows:

"Refurbishment and upgrade costs for such second sign turn, which shall not be less than One Hundred Thousand and No/100 Dollars ($100,000) per sign face, on a rolling basis, shall again be subject to recovery in accordance with the distribution provisions of Exhibit 2 in the same manner as the initial Capitalized Costs distribution provisions only, not the Aggregate Capitalized Costs Cap."

17. Subsection 6.1(a)(v) *"**Additional Payment.**"* shall be amended to include the State of California as an "Other CDN Agreement" and to provide for the reset of time due to the occurrence of Unforeseeable Circumstances considered Excusable Events as follows:

(i) to replace "2013, 2014 or 2015" with "2013 through 2019", each time such dates are referenced; and

(ii) the last sentence of the first paragraph shall be amended to delete the reference to the State of California.

18. Subsection 10.4(e) "**Business Relationships.**" shall be amended to correct the last sentence to read as follows:

"Contractor hereby represents and warrants that no violation of Section 2-156-030 (b) has occurred with respect to this Agreement or the transactions contemplated hereby.

19. Section 12.5 "**Excusable Events and Schedule and Fec Adjustments.**" shall be amended to correct an incorrect reference to replace the reference to Exhibit 1C with the Exhibit 1D.

20. Section 13.5 **"Amendments."** shall be amended to read as follows:

"13.5 Amendments. The CFO and Commissioner of CDOT shall jointly have the authority to execute, change, amend, modify or discharge this Agreement, or any part thereof, from time to time, in writing and approved as to form and legality by the Corporation Counsel, and signed by the Contractor. The CFO and Commissioner of CDOT shall jointly have the authority to amend the Exhibits to this Agreement from time to time (other than Exhibit 1B, the amendment of which would require a further text amendment to the Zoning Ordinance) with regard to the final siting, installation, and operation of the City Digital Signs, so long as such amendments are materially consistent with the terms and conditions of this Agreement."

21. Section 13.16 "**Shakman Accord.**" shall be deleted in its entirety and replaced with the following provisions:

"2014 City Hiring Plan.

(i) The City is subject to the June 16, 2014 "City of Chicago Hiring Plan" (as amended, the "2014 City Hiring Plan") entered in Shakman v. Democratic Organization of Cook County, Case No 69 C 2145 (United States District Court for the Northern District of Illinois). Among other things, the 2014 City Hiring Plan prohibits the City from hiring persons as governmental employees in non-exempt positions on the basis of political reasons or factors.

(ii) Contractor is aware that City policy prohibits City employees from directing any individual to apply for a position with Contractor, either as an employee or as a subcontractor, and from directing Contractor to hire an individual as an employee or as a subcontractor. Accordingly, Contractor must follow its own hiring and contracting procedures, without being influenced by City employees. Any and all personnel provided by Contractor under this Agreement are employees or subcontractors of Contractor, not employees of the City of Chicago. This Agreement is not intended to and does not constitute, create, give rise to, or otherwise recognize an employer-employee relationship of any kind between the City and any personnel provided by Contractor.

(iii) Contractor will not condition, base, or knowingly prejudice or affect any term or aspect to the employment of any personnel provided under this Agreement, or offer employment to any individual to provide services under this Agreement, based upon or because of any political reason or factor, including, without limitation, any individual's political affiliation, membership in a political organization or party, political support or activity, political financial contributions, promises of such political support, activity or financial contributions, or such individual's political sponsorship or recommendation. For purposes of this Agreement, a political organization or party is an identifiable group or entity that has as its primary purpose the support of or opposition to candidates for elected public office. Individual political activities are the activities of individual persons in support of or in opposition to political organizations or parties or candidates for elected public office.

(iv) In the event of any communication to Contractor by a City employee or City official in violation of subparagraph (ii) above, or advocating a violation of subparagraph (iii) above, Contractor will, as soon as is reasonably practicable, report such communication to the Hiring Oversight Section of the City's Office of the Inspector General (the "OIG"), and also to the head of the relevant City Department utilizing services provided under this Agreement. Contractor will also cooperate with any inquiries by the OIG."

22. Exhibit 1D shall be amended to reflect the Excusable Events and replaced with the following:

"Pursuant to Section 12.5 of this Agreement, the City granted the Contractor an extension with respect to the dates set forth on this Exhibit 1D in relation to the Unforeseeable Circumstances considered Excusable Events. The dates specified in this Exhibit 1D for the Installation and Operation of the 1st sign face is March 2, 2014; the Installation and Operation of the 30th sign face is July 15, 2015; and the Installation and Operation of the 60th sign face shall be prior to December 31, 2017".

23. Exhibit 1E "**Maintenance and Operations Standards**" shall be amended under "Maintenance and Operation Standards Applicable to All City Digital Signs" at the fifth paragraph which shall be amended to delete all references to Section 21 and replace such references with "Sections 5.1 and 5.3".

24. Exhibit 2 "**Distribution and Gross Revenue Sharing Provisions**" shall be amended in part as follows and the balance of Exhibit 2 shall remain unchanged:

"*Guarantee Payments – 2. Guaranteed Annual Fee*" shall be amended to increase the guaranteed amounts paid to the City and to provide for the reset due to the Unforeseeable Circumstances considered Excusable Events, as follows:

(i) by replacing the "Total Guaranteed Annual Fees" amount "$155,400,000" with "$189,400,000"; and

(ii) the amounts listed under the "Guaranteed Annual Fee" column heading shall be amended for year 2016 to be $4,000,000; for year 2018 to be $6,000,000; for the year 2022 to be $8,000,000; for years 2023 to 2035 to be $10,000,000; and the last line of the chart referencing June 2036 to be $5,000,000, all reflected as per the following:

"Calendar Year	Guaranteed Payments to City
2014	$ 2,400,000
2015	$ 4,000,000
2016	$ 4,000,000
2017	$ 6,000,000
2018	$ 6,000,000
2019	$ 8,000,000
2020	$ 8,000,000
2021	$ 8,000,000
2022	$ 8,000,000
2023	$ 10,000,000
2024	$ 10,000,000
2025	$ 10,000,000
2026	$ 10,000,000
2027	$ 10,000,000
2028	$ 10,000,000
2029	$ 10,000,000
2030	$ 10,000,000
2031	$ 10,000,000
2032	$ 10,000,000
2033	$ 10,000,000
2034	$ 10,000,000
2035	$ 10,000,000
June 2036	$ 5,000,000
Total Guaranteed Annual Fees	$189,400,000"

(iii) *"Percentage Amount Revenue Sharing Band Threshold for Percentage Amounts[5]"* shall be amended to increase the guaranteed amounts paid to the City and to provide for the reset due to the Unforeseeable Circumstances considered Excusable Events, as follows:

"50% Distributable Gross Revenues up to $28.5 million
40% Distributable Gross Revenues between $28.5 million and $33.5 million

30% Distributable Gross Revenues greater than $33.5 million"

(iv) *"Distribution and Revenue Sharing Calculation Illustration"* and accompanying footnotes shall be amended to provide for the increased guaranteed payments to the City with the City Share of Gross Revenues for the years 2013 to June 2036:

Calendar Year	Annual Gross Revenues	Guaranteed Payments to City	Capitalized Cost Recovery[4]	Guaranteed Initial Fee Recovery[5]	Distributable Gross Revenues[7]	City Share of Gross Revenues[7]
2013	---	$15,000,000[6]	---	---	---	----
2014	$2,324,000	$12,400,000[6]	---	---	$2,324,000	$1,162,000
2015	$9,557,000	$4,000,000	$2,600,000	---	$6,957,000	$3,478,500
2016	$13,000,000	$4,000,000	$3,000,000	---	$10,000,000	$5,000,000
2017	$15,000,000	$6,000,000	$5,000,000	---	$10,000,000	$5,000,000
2018	$22,000,000	$6,000,000	$5,000,000	$5,000,000	$12,000,000	$6,000,000
2019	$25,000,000	$8,000,000	$5,000,000	$5,000,000	$15,000,000	$7,500,000
2020	$28,000,000	$8,000,000	$5,000,000	$5,000,000	$18,000,000	$9,000,000
2021	$31,000,000	$8,000,000	$5,000,000	$5,000,000	$21,000,000	$10,500,000
2022	$32,085,000	$8,000,000	$5,000,000	$5,000,000	$22,085,000	$11,042,500
2023	$33,207,975	$10,000,000	$4,400,000		$28,807,975	$14,373,190
2024	$34,370,254	$10,000,000	---		$34,370,254	$16,511,076
2025	$35,573,213	$10,000,000	---		$35,573,213	$16,871,964
2026	$36,818,275	$10,000,000	---		$36,818,275	$17,245,482
2027	$38,106,915	$10,000,000	$1,514,000		$36,592,915	$17,177,874
2028	$39,440,657	$10,000,000	$2,034,000		$37,406,657	$17,421,997
2029	$40,821,080	$10,000,000	$2,034,000		$38,787,080	$17,836,124
2030	$42,249,818	$10,000,000	$2,034,000		$40,215,818	$18,264,745
2031	$43,728,562	$10,000,000	$2,034,000		$41,694,562	$18,708,368
2032	$45,259,061	$10,000,000	$2,034,000		$43,225,061	$19,167,518
2033	$46,843,128	$10,000,000	$2,034,000		$44,809,128	$19,642,738
2034	$48,482,638	$10,000,000	$ 520,000		$47,962,638	$20,588,791
2035	$50,179,530	$10,000,000	---		$50,179,530	$21,253,859
June 2036	$25,967,907	$ 5,000,000	---		$25,967,907	$12,544,883
		Guaranteed Payments6			Total City Share of Gross Revenues7	
Totals7 to the City:		$214,400,000			$306,291,608	

(v) Footnote 4 is amended by replacing the term "eight-year period" with the term "ten (10) year period";

(vi) Footnote 6 is amended by replacing the term "twenty years" with the term "twenty-four" years.

25. Exhibit 9 shall be amended to provide for the amended Exhibit as agreed between the parties, to replace the current column headings with the following:

"Display Face Number", "Ad Panel Category", "Sign Face Information", "Contract Duration", "Contract $ Amount", "Quarter End Payment Date" and "Annual Limitation on Client Y/N".

26. Exhibit 11 "**Contractor's Advertising Policy**" shall be amended to reflect changes to item 11 and adds item 13 on the list of Advertising Standards as follows:

"11. Advocates imminent lawlessness or violent action, or contains graphic depictions of violence, including gang symbols, signs or actions."

"13. Promotes, depicts or supports illegal drugs or the use of illegal drugs."

27. Exhibit 12 "**Form of Guaranty**" shall be amended to delete the Schedule of Guaranteed Annual Fees as listed and replace the following as the list of Schedule of Guaranteed Annual Fees and a new updated Guaranty shall be executed and delivered to the City:

"2014	$ 2,400,000
2015	$ 4,000,000
2016	$ 4,000,000
2017	$ 6,000,000
2018	$ 6,000,000
2019	$ 8,000,000
2020	$ 8,000,000
2021	$ 8,000,000
2022	$ 8,000,000
2023	$ 10,000,000
2024	$ 10,000,000
2025	$ 10,000,000
2026	$ 10,000,000
2027	$ 10,000,000
2028	$ 10,000,000
2029	$ 10,000,000
2030	$ 10,000,000
2031	$ 10,000,000
2032	$ 10,000,000
2033	$ 10,000,000
2034	$ 10,000,000

2035	$ 10,000,000
June 2036	$ 5,000,000
Total Guaranteed Annual Fees	$189,400,000"

28. Appendix A hereto includes: (1) the form of MBE/WBE Utilization Reports, as approved by the Chief Procurement Officer, for Assembly and Installation; and (2) the form of MBE/WBE Utilization Report for Maintenance and Dismantling when there is no Outsourced Amounts.

Except as modified by this First Amendment, all other terms and conditions of the Program Agreement, including the Exhibits thereto, remain the same.

SIGNED at Chicago, Illinois:

CITY OF CHICAGO,
an Illinois municipal corporation and
home rule unit of government

By:_____
Carole Brown, Chief Financial Officer

By:_____
Rebekah Scheinfeld,
Commissioner
Department of Transportation

Approved as to form and legality:

_____
Corporation Counsel

INTERSTATE JCDECAUX, LLC,
a Delaware limited liability company

By:_____
Manager

By:_____
Manager

By:_____
Manager

By:_____
Manager

By:_____
Manager

STATE OF ILLINOIS)
) SS.
COUNTY OF COOK)

I, the undersigned, a Notary Public in and for said County, in the State aforesaid, do hereby certify that Carole Brown, in her capacity as the Chief Financial Officer of the City of Chicago, a municipal corporation (the "City"), personally known to me to be the same person whose name is subscribed to the foregoing instrument, appeared before me this day in person, and being first duly sworn by me, acknowledged that as Chief Financial Officer, she signed and delivered the foregoing instrument pursuant to authority given by the City, as her free and voluntary acts, and as the free and voluntary act and deed of said municipal corporation, for the uses and purposes therein set forth.

Given under my hand and notarial seal on _____, 2016.

STATE OF ILLINOIS)
) SS.
COUNTY OF COOK)

I, the undersigned, a Notary Public in and for said County, in the State aforesaid, do hereby certify that Rebekah Scheinfeld, in her capacity as the Commissioner of the Department of Transportation of the City of Chicago, a municipal corporation (the "City"), personally known to me to be the same person whose name is subscribed to the foregoing instrument, appeared before me this day in person, and being first duly sworn by me, acknowledged that as Commissioner, she signed and delivered the foregoing instrument pursuant to authority given by the City, as her free and voluntary acts, and as the free and voluntary act and deed of said municipal corporation, for the uses and purposes therein set forth.

Given under my hand and notarial seal on _____, 2016.

_____
Notary Public

STATE OF _____)
) SS.
COUNTY OF _____)

I, the undersigned, a Notary Public in and for said County, in the State aforesaid, do hereby certify that _____, in his capacity as a Manager of Interstate JCDecaux, LLC, a Delaware limited liability company (the "Company") personally known to me to be the same person whose name is subscribed to the foregoing instrument, appeared before me this day in person, and being first duly sworn by me, acknowledged that as said Manager he signed and delivered the foregoing instrument pursuant to authority given the Company, as his free and voluntary act, and as the free and voluntary act and deed of said Company, for the uses and purposes therein set forth.

Given under my hand and notarial seal on _____, 2016.

_____
Notary Public

STATE OF _____)
) SS.
COUNTY OF _____)

I, the undersigned, a Notary Public in and for said County, in the State aforesaid, do hereby certify that _____, in his capacity as a Manager of Interstate JCDecaux, LLC, a Delaware limited liability company (the "Company") personally known to me to be the same person whose name is subscribed to the foregoing instrument, appeared before me this day in person, and being first duly sworn by me, acknowledged that as said Manager he signed and delivered the foregoing instrument pursuant to authority given the Company, as his free and voluntary act, and as the free and voluntary act and deed of said Company, for the uses and purposes therein set forth.

Given under my hand and notarial seal on _____, 2016.

_____
Notary Public

STATE OF _____)
) SS.
COUNTY OF _____)

I, the undersigned, a Notary Public in and for said County, in the State aforesaid, do hereby certify that _____, in his capacity as a Manager of Interstate JCDecaux, LLC, a Delaware limited liability company (the "Company") personally known to me to be the same person whose name is subscribed to the foregoing instrument, appeared before me this day in person, and being first duly sworn by me, acknowledged that as said Manager he signed and delivered the foregoing instrument pursuant to authority given the Company, as his free and voluntary act, and as the free and voluntary act and deed of said Company, for the uses and purposes therein set forth.

Given under my hand and notarial seal on _____, 2016.

_____
Notary Public

STATE OF _____)
) SS.
COUNTY OF _____)

I, the undersigned, a Notary Public in and for said County, in the State aforesaid, do hereby certify that _____, in his capacity as a Manager of Interstate JCDecaux, LLC, a Delaware limited liability company (the "Company") personally known to me to be the same person whose name is subscribed to the foregoing instrument, appeared before me this day in person, and being first duly sworn by me, acknowledged that as said Manager he signed and delivered the foregoing instrument pursuant to authority given the Company, as his free and voluntary act, and as the free and voluntary act and deed of said Company, for the uses and purposes therein set forth.

Given under my hand and notarial seal on _____, 2016.

_____
Notary Public

STATE OF _____)
) SS.
COUNTY OF _____)

I, the undersigned, a Notary Public in and for said County, in the State aforesaid, do hereby certify that _____, in his capacity as a Manager of Interstate JCDecaux, LLC, a Delaware limited liability company (the "Company") personally known to me to be the same person whose name is subscribed to the foregoing instrument, appeared before me this day in person, and being first duly sworn by me, acknowledged that as said Manager he signed and delivered the foregoing instrument pursuant to authority given the Company, as his free and voluntary act, and as the free and voluntary act and deed of said Company, for the uses and purposes therein set forth.

Given under my hand and notarial seal on _____, 2016.

_____
Notary Public

(Sub)Appendix A referred to in this First Amendment to Coordinated City Digital Sign Program Agreement reads as follows:

(Sub)Appendix A
of the First Amendment

FORM OF
MBE/WBE UTILIZATION REPORT FOR ASSEMBLY AND INSTALLATION

Contract Administrator:
Network
Reporting Period:
Utilization Report No:

Project Name: Coordinated City Digital

Contract No.: Ordinance O2012-7784
Date of Award: October 9, 2012

In connection with the above-captioned contract, I HEREBY DECLARE AND AFFIRM that I am the duly authorized representative of:

Interstate JCDecaux, LLC
3959 South Morgan Street
Chicago, IL 60609

and that the following Minority and Women Business Enterprises have been contracted with, and have furnished, or are furnishing and preparing materials for, and rendering services stated in the contract agreement.
The following Schedule accurately reflects the value of each MBE/WBE sub-agreement and the amounts of money paid to each to date.

MBE/WBE NAME	INDICATE IF FIRM (MBE OR WBE)	AMOUNT OF CONTRACT	AMOUNT PAID TO DATE
[INSERT]			

As of the date of this Report:

Amount Paid to MBE:	***$[INSERT]***
Amount Paid to WBE:	***$[INSERT]***

For each MBE and/or WBE listed on this report, briefly describe the work or goods/services provided in relation to this contract. (Indicate line items, if applicable)

MBE/WBE NAME	DESCRIPTION OF WORK/SERVICES AND/OR GOODS PROVIDED
[INSERT]	[INSERT]

I DO SOLEMNLY DECLARE AND AFFIRM UNDER THE PENALTIES OF PERJURY THAT THE CONTENTS OF THE FOREGOING DOCUMENT ARE TRUE AND CORRECT, AND THAT I AM AUTHORIZED, ON BEHALF OF THE CONTRACTOR, TO MAKE THIS AFFIDAVIT.

Name of Contractor: Interstate JCDecaux, LLC

Signature: _____
Name of Affiant: [INSERT]

Date: _____ (Print or Type)

State of [INSERT]

City of [INSERT]

This instrument was acknowledged before me on _____
(Date)

By_____ (Name/s of Person/s)

as _____ (Type of Authority)

of Interstate JCDecaux, LLC

_____
Signature of Notary Public

(Seal)

FORM OF
MBE/WBE UTILIZATION REPORT FOR MAINTENANCE AND DISMANTLING

(WHEN THERE IS NO OUT-SOURCED AMOUNT)

Contract Administrator:

Project Name: Coordinated City Digital Network

Reporting Period:

Contract No.: Ordinance O2012-7784

Utilization Report No:

Date of Award: October 9, 2012

In connection with the above-captioned contract I HEREBY DECLARE AND AFFIRM that I am the duly authorized representative of:

Interstate JCDecaux, LLC
3959 South Morgan Street
Chicago, IL 60609

and that the following Minority and Women Business Enterprises have been contracted with, and have furnished, or are furnishing and preparing materials for, and rendering services stated in the contract agreement.

The following Schedule accurately reflects the value of each MBE/WBE sub-agreement and the amounts of money paid to each to date.

MBE/WBE NAME	INDICATE IF FIRM AMOUNT PAID (MBE OR WBE)	AMOUNT OF CONTRACT	TO DATE

Not applicable -- There has been no amount spent as Out-Sourced Costs on maintenance and/or dismantling.

As of the date of this Report:

Amount Paid to MBE for _____ Phase:	***$0***
As a percentage of Out Sourced Costs:	***N/A***
Amount Paid to WBE for _____ Phase:	***$0***
As a percentage of Out Sourced Costs:	***N/A***

For each MBE and/or WBE listed on this report, briefly describe the work or goods/services provided in relation to this contract. (Indicate line items, if applicable)

MBE/WBE NAME DESCRIPTION OF WORK/SERVICES AND/OR GOODS PROVIDED

Not applicable -- There has been no amount spent as Out-Sourced Costs.

I DO SOLEMNLY DECLARE AND AFFIRM UNDER THE PENALTIES OF PERJURY THAT THE CONTENTS OF THE FOREGOING DOCUMENT ARE TRUE AND CORRECT, AND THAT I AM AUTHORIZED, ON BEHALF OF THE CONTRACTOR, TO MAKE THIS AFFIDAVIT.

Name of Contractor: Interstate JCDecaux, LLC

Signature: _____
Name of Affiant: [INSERT]

Date: _____ (Print or Type)

State of [INSERT]
County of [INSERT]

This instrument was acknowledged before me on _____
(Date)

By_____ (Name/s of Person/s)

as _____ (Type of Authority)

of Interstate JCDecaux, LLC

Signature of Notary Public

(Seal)

LEVY OF REAL ESTATE TAXES FOR YEAR 2017.

[O2016-7989]

On motion of Alderman Burke, the City Council took up for consideration the report of the Committee on Finance, deferred and published in the *Journal of the Proceedings of the City Council of the City of Chicago* of November 9, 2016, page 36261, recommending that the City Council pass a proposed ordinance authorizing the levy of real estate taxes for the Year 2017, printed on pages 36261 through 36265. The motion *Prevailed.*

Thereupon, on motion of Alderman Burke, the said proposed ordinance was *Passed* by yeas and nays as follows:

Yeas -- Aldermen Moreno, Hopkins, Dowell, King, Hairston, Sawyer, Mitchell, Harris, Beale, Sadlowski Garza, Thompson, Cárdenas, Quinn, Burke, Lopez, Foulkes, D. Moore, Curtis, O'Shea, Cochran, Muñoz, Zalewski, Scott, Solis, Maldonado, Burnett, Ervin, Taliaferro, Reboyras, Santiago, Waguespack, Mell, Ramirez-Rosa, Villegas, Mitts, Sposato, Laurino, O'Connor, Napolitano, Reilly, Smith, Tunney, Arena, Cappleman, Pawar, Osterman, J. Moore, Silverstein -- 48.

Nays -- None.

The following is said ordinance as passed:

WHEREAS, The City of Chicago is a home rule unit of government as defined in Article VII, Section 6(a) of the Illinois Constitution and, as such, may exercise any power and perform any function pertaining to its government and affairs; and

WHEREAS, The City has adopted its annual appropriation ordinance for the year 2017, pursuant to its powers granted by the constitution and laws of the State of Illinois; and

WHEREAS, It is now appropriate and in the best interests of the City of Chicago to enact its tax levy for the year 2017, to become effective as provided herein; and

WHEREAS, It is appropriate that the tax levy for the year 2017 receive expeditious consideration by the City Council; now, therefore,

Be It Ordained by the City Council of the City of Chicago:

SECTION 1. The sum of One Billion, Three Hundred Fifty-seven Million, Eight Hundred Thirty-four Thousand Dollars ($1,357,834,000) ascertained by the City Council as the total amount of appropriations heretofore legally made for all corporate purposes to be provided for by the tax levy of the year 2017, is hereby levied for the year 2017 upon all property within the City of Chicago subject to taxation. The purposes for which appropriations have been made and the amounts appropriated for such purposes, respectively, are hereinafter specified in detail in the manner authorized for the annual appropriation ordinance for the

year 2017, annexed to and made a part of this ordinance. The amounts appropriated and levied for each of said purposes, respectively, are set forth below in separate columns.

Appropriations For Expenditures And Amounts Levied
For The Fiscal Year Beginning January 1, 2017
And Ending December 31, 2017.

Code	Description	Amounts Appropriated	Amounts Levied
	Amounts to be levied in 2017 for the payment of bonds, notes and interest on bonds and notes		
	Bond Redemption And Interest Fund -- 0510		
2005.0902	For interest on first lien bonds	$450,651,000	$382,079,000
2005.0912	For payment of bonds	$214,790,000	$ 0
2005.0960	For loss in collection of taxes	$ 15,919,000	$ 15,919,000
	Specific Purposes -- Financial		
	Total from Bond Redemption and Interest Fund -- 0510	$681,360,000	$397,998,000
	Library Bond Redemption Fund -- 0516		
2005.0902	For interest on first lien bonds	$ 2,614,000	$ 2,614,000
2005.0912	For payment of bonds	$ 1,555,000	$ 1,439,000
2005.096	For loss in collection of taxes	$ 168,000	$ 168,000
	Specific Purposes -- Financial		
	Total from Library Bond Redemption Fund -- 0516	$ 4,337,000	$ 4,221,000

Code	Description	Amounts Appropriated	Amounts Levied
	Library Note Redemption And Interest Fund Tender Notes Series B -- 0521		
2005.0961	For payment of term notes	$77,203,000	$77,203,000
2005.096	For loss in collection of taxes	$ 3,217,000	$ 3,217,000
	Specific Purposes -- Financial		
	Total from Library Note Redemption and Interest Fund Tender Notes Series B -- 0521	$80,420,000	$80,420,000
	City Colleges Bond Redemption And Interest Fund -- 0549		
2005.0902	For interest on first lien bonds	$23,895,000	$23,895,000
2005.0912	For payment of bonds	$11,272,000	$10,752,000
2005.096	For loss in collection of taxes	$ 1,465,000	$ 1,465,000
	Specific Purposes -- Financial		
	Total from City Colleges Bond Redemption and Interest Fund -- 0549	$36,632,000	$36,112,000
	Municipal Employees' Annuity And Benefit Fund -- 0681		
2005.0976	For the City's contribution to Employees' Annuity and Benefit Fund	$261,688,000	$119,406,000
2005.0976	For the Library's contribution to Employees' Annuity and Benefit Fund	$ 5,300,000	$ 5,300,000
	Specific Purposes -- Financial		
	Total from Municipal Employees' Annuity and Benefit Fund -- 0681	$266,988,000	$124,706,000

Code	Description	Amounts Appropriated	Amounts Levied
	Laborers' And Retirement Board Employees' Annuity And Benefit Fund -- 0682		
2005.0976	For the City's contribution to Employees' Annuity and Benefit Fund	$36,000,000	$11,070,000
	Specific Purposes -- Financial		
	Total from Laborers' and Retirement Board Employees' Annuity and Benefit Fund -- 0682	$36,000,000	$11,070,000
	Policemen's Annuity And Benefit Fund -- 0683		
2005.0976	For the City's contribution to Employees' Annuity and Benefit Fund	$500,000,000	$490,685,000
	Specific Purposes -- Financial		
	Total from Policemen's Annuity and Benefit Fund -- 0683	$500,000,000	$490,685,000
	Firemen's Annuity And Benefit Fund -- 0684		
2005.0976	For the City's contribution to Employees' Annuity and Benefit Fund	$227,000,000	$212,622,000
	Specific Purposes -- Financial		
	Total from Firemen's Annuity and Benefit Fund -- 0684	$227,000,000	$212,622,000
Total:		$1,832,737,000	$1,357,834,000

SECTION 2. In no event shall the amount levied for any purpose, as set forth in Section 1 hereof, exceed the amount appropriated for such purpose as set forth in the annual appropriation ordinance adopted for the year 2017.

SECTION 3. No later than 10 days after its effective date, the City Clerk shall file with the County Clerk of Cook County and the County Clerk of DuPage County certified copies of this ordinance together with copies of the annual appropriation ordinance for the year 2017.

SECTION 4. This ordinance shall be in full force and effect from and after its passage and approval.

AMENDMENT OF TITLES 2, 3, 4, 7, 9 AND 10 OF MUNICIPAL CODE CONCERNING VARIOUS TAXES, CHARGES AND FEES (YEAR 2017 REVENUE CODE).

[SO2016-7981]

On motion of Alderman Burke, the City Council took up for consideration the report of the Committee on Finance, deferred and published in the *Journal of the Proceedings of the City Council of the City of Chicago* of November 9, 2016, page 36218, recommending that the City Council pass a proposed substitute ordinance amending Titles 2, 3, 4, 7, 9 and 10 of the Municipal Code of Chicago concerning various taxes, charges and fees (Year 2017 Revenue Code), printed on pages 36219 through 36260. The motion *Prevailed.*

Thereupon, on motion of Alderman Burke, the said proposed substitute ordinance was *Passed* by yeas and nays as follows:

Yeas -- Aldermen Moreno, Hopkins, Dowell, King, Hairston, Sawyer, Mitchell, Harris, Beale, Sadlowski Garza, Thompson, Cárdenas, Quinn, Burke, Lopez, Foulkes, D. Moore, Curtis, O'Shea, Cochran, Zalewski, Scott, Solis, Maldonado, Burnett, Ervin, Taliaferro, Reboyras, Santiago, Mell, Villegas, Mitts, Sposato, Laurino, O'Connor, Napolitano, Reilly, Smith, Tunney, Arena, Cappleman, Pawar, Osterman, J. Moore, Silverstein -- 45.

Nays -- Aldermen Muñoz, Waguespack, Ramirez-Rosa -- 3.

The following is said ordinance as passed:

WHEREAS, The City of Chicago is a home rule unit of government as defined in Article VII, Section 6 (a) of the Illinois Constitution; and

WHEREAS, As a home rule unit of government, the City of Chicago may exercise any power and perform any function pertaining to its government and affairs; and

WHEREAS, The management of its finances is a matter pertaining to the government and affairs of the City of Chicago; now, therefore,

BE IT ORDAINED BY THE CITY COUNCIL OF THE CITY OF CHICAGO:

This ordinance is organized into twelve Articles, as follows:

Article I	House Number and Alley Vacation Fees
Article II	Checkout Bag Tax
Article III	Other Taxes
Article IV	Commercial Loading Zones
Article V	Parking Meters
Article VI	Taxicab
Article VII	Street Fairs
Article VIII	Parking at Airports
Article IX	Refund of Michael Reese Promissory Note
Article X	Chicago Community Catalyst Fund
Article XI	Severability and Repealer
Article XII	Effective Date

ARTICLE I. HOUSE NUMBER AND ALLEY VACATION FEES

SECTION 1. Section 2-102-080 of the Municipal Code of Chicago is hereby amended by deleting the language stricken through and by inserting the language underscored, as follows:

2-102-080 Legal descriptions and addresses, ~~vacations~~ – Vacations of the public way – Easements – Fees.

(a) *Legal Descriptions and Addresses.* ~~Every~~ Any person, other than officials and employees of the ~~city~~ City acting in their official capacities, who ~~shall~~ obtain ~~the assistance of the~~ from the ~~department of transportation~~ Department of Transportation ~~for legal descriptions or~~ an official house number ~~certificates of~~ certificate assigning an address to real property in the ~~city~~ City shall pay a fee of ~~$5.00~~ $50.00 for each ~~description or certificate~~ address assigned.

(b) (1) *Vacations of the public way – Easements.* ~~Whenever the city council has authorized the preparation of an ordinance for the vacation of the public way, the department of transportation official who is responsible for maps and plats shall charge and collect from the~~

~~applicant or beneficiary a fee of $50.00 for the preparation of the ordinance and related work.~~ The Commissioner of Transportation shall assess a non-refundable application fee of $1025.00 to process any application, submitted pursuant to the Department of Transportation's Street and Alley Vacation Program, seeking City Council authorization to vacate the public way or to obtain an easement on, over or under the public way. Provided, however, that if the applicant is a unit of local government, a non-refundable application fee of $500.00 shall be assessed.

(2) In addition to the application fee required under subsection (b)(1) of this section, the applicant shall also be required to pay: (i) all third party costs incurred by the Department necessary or appropriate to ensure the validity of the land conveyance including but not limited to any costs associated with survey work, title work, appraisal of the real property or interest therein, recording of title and other associated expenses; and (ii) all third party costs necessary or appropriate to affect any utility relocation or adjustment including but not limited to all costs incurred in connection with the purchase and installation of new pipes or wires; and (iii) all third party costs necessary or appropriate to remove any objection identified by the Office of Underground Coordination or by any utility review board including but not limited to excavation costs, environmental remediation costs and disposal costs. If the applicant fails to submit a completed application in a timely manner or fails to meet any deadline necessary to complete the vacation or conveyance process, re-application shall be required and a non-refundable re-application fee of $500.00 shall be assessed. Provided, however, that if the person submitting the re-application is a unit of local government, a re-application fee of $250.00 shall be assessed.

(3) The appraisal of the real property or interest therein required under subsection (b)(2) of this section shall be: (i) ordered by the Department of Law, at the request of the Department of Transportation, and (ii) made by a qualified MAI appraiser approved by the Department of Transportation, and (iii) paid for by the applicant.

(4) If the City Council adopts an ordinance authorizing vacation of the public way or an easement on, over or under the public way, the consideration for such vacated real property or easement shall be the fair market value of such property as set forth in the MAI appraisal. Provided, however, that the City Council may adopt an ordinance authorizing consideration for the vacated real property or easement in an amount less than the MAI appraised fair market value of such property if the person seeking City Council authorization to vacate the public way or to obtain an easement on, over or under the public way is a City department or sister agency or a qualifying entity under the Department of Transportation's not-for-profit and industrial vacation programs.

(5) All fees or other amounts payable under this subsection (b) shall be in addition to any amount payable by the applicant as consideration for the vacated real property.

(6) As used in this subsection (b):

"MAI appraisal" means an appraisal performed by a Member of the Appraisal Institute.

"Sister agency" means the Chicago Public Schools, Chicago Park District, Chicago Transit Authority, City Colleges of Chicago, Chicago Housing Authority or Public Building Commission.

ARTICLE II. CHECKOUT BAG TAX

SECTION 1. Section 3-4-186 of the Municipal Code of Chicago is hereby amended by inserting the language underscored, as follows:

3-4-186 Annual returns.

(Omitted text is unaffected by this ordinance)

B. The following revenue measures, and such other revenue measures as the ~~city council~~ City Council may designate in the future, are annual return taxes, the returns for which shall be filed on an annual basis:

Annual Return Tax	Municipal Code Chapter/Section
Amusement Tax	4-156
Bottled Water Tax	3-43
Checkout Bag Tax	3-50

(Omitted text is unaffected by this ordinance)

SECTION 2. Title 3 of the Municipal Code of Chicago is hereby amended by inserting a new Chapter 3-50, as follows:

CHAPTER 3-50
CHICAGO CHECKOUT BAG TAX

3-50-010 Title.

This chapter shall be known and cited as the "Chicago Checkout Bag Tax Ordinance", and the tax herein imposed shall be known and cited as the "Checkout Bag Tax".

3-50-020 Definitions.

Whenever any of the following words, terms or phrases are used in this chapter, they shall have the following meanings:

"Customer" means any person who purchases tangible personal property from a store.

"Department" means the Department of Finance of the City.

"Checkout bag" means a paper carryout bag or a plastic carryout bag.

"Paper carryout bag" means any paper bag that is provided by a store to a customer for the purpose of carrying goods out of the store. The term "paper carryout bag" does not include bags that are ordinarily intended and designed for use by customers inside a store to: (1) package loose bulk items, such as fruit, vegetables, nuts, grains, candy, cookies or small

hardware items; (2) contain or wrap frozen foods, meat or fish, whether prepackaged or not; (3) contain or wrap flowers, potted plants or other damp items; (4) segregate food or merchandise that could damage or contaminate other food or merchandise when placed together in a bag; or (5) contain unwrapped prepared foods or bakery goods. Nor does the term "paper carryout bag" include: (i) bags provided by a pharmacist to contain prescription drugs; (ii) bags sold in packages containing multiple bags intended for use as garbage bags, pet waste bags or yard waste bags; (iii) bags provided by a dine-in or take-out restaurant to contain food or drink purchased by the restaurant's customers; or (iv) bags of any type that customers bring to a store for their own use or to carry away from the store goods that are not placed in a bag provided by the store.

"Plastic carryout bag" means any plastic bag provided by a store to a customer for the purpose of carrying goods out of the store. The term "plastic carryout bag" does not include bags that are ordinarily intended and designed for use by customers inside a store to: (1) package loose bulk items, such as fruit, vegetables, nuts, grains, candy, cookies or small hardware items; (2) contain or wrap frozen foods, meat or fish, whether prepackaged or not; (3) contain or wrap flowers, potted plants or other damp items; (4) segregate food or merchandise that could damage or contaminate other food or merchandise when placed together in a bag; or (5) contain unwrapped prepared foods or bakery goods. Nor does the term "plastic carryout bag" include: (i) newspaper bags; (ii) dry cleaning or garment bags; (iii) bags provided by a pharmacist to contain prescription drugs; (iv) bags sold in packages containing multiple bags intended for use as garbage bags, pet waste bags or yard waste bags; (v) bags provided by a dine-in or take-out restaurant to contain food or drink purchased by the restaurant's customers; (vi) bags of any type that customers bring to a store for their own use or to carry away from the store goods that are not placed in a bag provided by the store; (vii) plastic liners that are permanently affixed, or designed and intended to be permanently affixed, to the inside of a particular bag; or (viii) bags with a retail price of at least fifty cents ($0.50) each.

"Purchaser" means any person who purchases a checkout bag in a retail sale.

"Retail sale" means any sale to any person for use or consumption, and not for resale, from either a wholesale checkout bag dealer or a store.

"Store" means any person who engages in the business of selling tangible personal property, other than tangible personal property titled or registered with an agency of Illinois government, at retail in the City of Chicago, pursuant to the Home Rule Municipal Retailer's Occupation Tax Act, and who delivers or provides its property through the use of checkout bags.

"Use" of a checkout bag occurs when a store sells or gives (i.e., does not charge for the transfer) the checkout bag to a customer and the customer departs the store with such bag. Where a store sells such a bag to a customer, and the customer departs the store with such bag, the customer shall be deemed the user of such bag. Where a store gives such a bag to a customer, and the customer departs the store with such bag, the store, as well as the customer, shall be deemed a user; however the tax shall be imposed only once.

"Wholesale checkout bag dealer" or "wholesaler" means any person who engages in the business of selling or supplying checkout bags to any store for use in the City and includes any such person who makes or fabricates checkout bags, or packs and sells checkout bags in packages.

3-50-030 Tax imposed.

A tax is hereby imposed on the retail sale or use of checkout bags in the City. The tax shall be paid by the user, and nothing in this chapter shall be construed to impose a tax on the occupation of a wholesaler or a store. The tax shall be imposed at the rate of seven cents ($0.07) per checkout bag sold or used in the City.

3-50-040 Liability for payment.

A. The ultimate incidence and liability for payment of the tax is to be borne by the user.

B. In the case of a checkout bag that is sold by a store to a customer, the tax shall be separately stated on the receipt provided to the customer at the time of sale and shall be identified as the "Checkout Bag Tax." It shall be a violation of this chapter for the store to fail to separately itemize the tax upon a customer's purchase of such bag, or to otherwise absorb the tax on such sale.

C. In the case of a checkout bag that is given by a store to a customer, the store shall, at its option, either:

1. separately state the tax on the receipt provided to the customer at the time of sale of the store's tangible personal property, in which case the store shall collect the tax from the customer; or

2. not separately state the tax on the receipt provided to the customer, in which case the store shall not collect the tax from the customer.

3-50-050 Collection, remittance and payment.

A. The tax shall be collected by each wholesaler who sells checkout bags to a store located in the City. The wholesaler shall remit the tax and file returns in accordance with Section 3-50-060.

B. Any wholesaler required to pay the tax shall collect the tax from each store in the City to whom the sales of checkout bags are made.

1. Where a checkout bag is sold by a store to a customer, the store shall collect the tax from the customer in the manner set forth in Section 3-50-040(B).

2. Where a checkout bag is given by a store to a customer, the store shall either collect or absorb the tax at its option in the manner set forth in Section 3-50-040(C).

3. Every store that remits or pays the tax imposed by this Chapter shall be eligible to retain two cents ($0.02) per checkout bag sold or used, resulting in a net remittance or payment of five cents ($0.05) per checkout bag sold or used. A wholesaler receiving such remittance or payment from a store shall be required to remit to the Department only the net amount of five cents ($0.05) per checkout bag sold or used.

C. If any store located in the City shall receive or otherwise obtain checkout bags upon which the tax has not been collected by any wholesaler, then the store shall collect the tax and remit it directly to the Department in accordance with Section 3-50-060 for sales made to its customers and shall pay or remit the tax for checkout bags that it has used in accordance with Section 3-50-060.

D. If a wholesaler sells checkout bags to a purchaser other than a store for use or consumption by such person in the City, such wholesaler shall collect the tax from such purchaser and remit it to the Department in the same manner as applies to its sales to stores. The wholesaler shall be eligible to retain a commission in the amount of two cents ($0.02) per checkout bag sold to such purchaser.

3-50-060 Tax payments and returns.

A. All tax payments and remittances shall be made in accordance with either Section 3-4-187 (payment of actual tax liabilities) or Section 3-4-188 (payment of estimated taxes).

B. All tax returns shall be filed with the Department on an annual basis on or before August 15 of each year in accordance with Sections 3-4-186 and 3-4-189.

3-50-070 Returns and payments required upon implementation of the tax and after future tax rate increases.

A. The Comptroller is authorized to establish by rule the filing date under this Section, which: (1) shall be determined based on considerations of administrative efficiency, and (2) in no event shall be later than 30 days after the effective date of this Section.

B. On or before the filing date set in accordance with subsection 3-50-070(A), every store shall file with the Department, on a form prescribed by the Comptroller, a tax return reporting the inventory of checkout bags in the store's possession or control, on the effective date of this Section, for sale or use in the City. The store shall include with the tax return any tax due on the inventory of checkout bags in its control and possession, for sale or use in the City, for which all applicable tax has not been collected. The store shall in turn collect the tax from its customers in accordance with Section 3-50-040.

C. Every store that possesses checkout bags for sale or use in the City purchased prior to the effective date of a Checkout Bag Tax increase shall file with the Department, on a form prescribed by the Comptroller, a tax return attesting to the quantities of such checkout bags in its possession as of the last day prior to the tax increase, and remit to the Department the amount of tax due as a result of each rate increase. The store shall in turn collect the tax from its customers. Each such tax return and payment due under this subsection (C) shall be filed and received by the Department by the 30th day following the effective date of each tax increase.

D. Every store required to file a tax return under subsection 3-50-070(B) or 3-50-070(C) that does not file such tax return by its due date, or alternatively does not provide all required information on such tax return, or fails to remit all required tax due computed thereon, shall be subject to a penalty of $100.00 per business location required to be reported on the tax

return, in addition to all other penalties and interest that may be due under the Uniform Revenue Procedures Ordinance, Chapter 3-4 of this Code.

E. If the Comptroller determines that a person subject to the penalty in subsection 3-50-070(D) had reasonable cause for paying late, underpaying the applicable tax, or filing a late or incomplete tax return, then the applicable penalty shall be waived.

F. The Comptroller, or his or her designee, may at any time during the statute of limitations outlined in Section 3-4-120 examine the books and records of any person required to file a tax return under this Section, and may issue a tax determination and assessment to the person per Section 3-4-160, if a determination is made that any amount of tax, penalty, or interest is due.

G. Every person required to file a tax return under subsection 3-50-070(B) or 3-50-070(C) who files a complete tax return by its due date and makes timely payment of the amount computed thereon shall be eligible to retain a commission in the amount of two cents per checkout bag on which the tax is computed due thereon.

3-50-080 Books and records.

Every person required to collect the tax imposed by this chapter shall keep accurate books and records of its business or activity, including original source documents and books of entry denoting the transaction that gave rise, or may have given rise, to the tax liability or any exemption that may be claimed. All such books and records shall be kept in the English language and, at all times during regular business hours, shall be subject to and available for inspection by the Department.

3-50-090 Payment of tax required.

The failure of the wholesaler or store to collect the tax shall not relieve the user of its, his or her duty to pay it. In the case of a checkout bag that is sold by a store to a customer, if the wholesaler and the store failed to collect the tax, the customer of a store shall be required to pay the tax directly to the Department in the same manner and form as a store that has used a checkout bag.

3-50-100 Authority to appoint collection agents.

The Comptroller may appoint one or more persons within or without the City as collection agents for the tax, and may enter into contracts with outside parties for that purpose, subject to the availability of duly appropriated funds.

3-50-110 Exemptions and credits.

A. This tax shall not apply to the extent it would violate the United States Constitution or the Constitution of the State of Illinois.

B. This tax shall not apply to the retail sale or use of checkout bags that are used to carry items purchased pursuant to the Supplemental Nutritional Assistance Program or a similar governmental food assistance program.

C. It shall be presumed that checkout bags sold or used by wholesalers and stores are subject to the tax imposed under this chapter until the contrary is established. The burden of proving that such checkout bags are not taxable hereunder shall be upon the person so claiming.

D. In remitting the tax to a wholesaler, a store shall be allowed a credit of two cents per checkout bag purchased.

E. In remitting the tax to the Department, a wholesaler shall be allowed the same two-cent-per bag credit provided in (D), resulting in a five-cents-per-bag required remittance to the Department.

3-50-120 Registration.

Every wholesaler and store shall register with the Department within 30 days of the effective date of this chapter, or within 30 days of commencing business, whichever is later.

3-50-130 Supplementary provisions.

Whenever not inconsistent with the provisions of this chapter, or whenever this chapter is silent, the provisions of the Uniform Revenue Procedures Ordinance, Chapter 3-4 of this Code, shall apply and supplement this chapter.

3-50-140 Deposit of funds.

All proceeds resulting from the imposition of this tax, including interest and penalties, shall be deposited in the City's corporate fund.

SECTION 2. Section 7-30-020 of the Municipal Code of Chicago is hereby amended by deleting the language stricken through and by inserting the language underscored, as follows:

7-30-020 Recycling program requirements.

(a) ~~Except as otherwise provided in subsection (e) of this section, every~~ Every operator shall establish an in-store recycling program that shall include, but need not be limited to, the following:

~~(1) Every plastic carryout bag provided by a store shall have printed or displayed outside the face of the bag: (i) the words "Please Reuse Or Recycle At Participating Store" using letters at least one-half (1/2) inch in height; or (ii) a similar message encouraging the reuse or recycling of plastic carryout bags that is no less than one (1) inch in height and uses letters at least one quarter (1/4) inch in height.~~

(~~2~~1) a bin for the collection of plastic carryout bags and other film plastic shall be placed in a visible location that is easily accessible to the consumer, and clearly marked as available for the purpose of collecting plastic carryout bags and other film plastic for recycling;

(~~3~~2) all plastic carryout bags and other film plastic returned to a store are to be collected, transported and recycled in a manner consistent with the provisions of this chapter or any rule promulgated pursuant to this chapter;

~~(4) plastic carryout bags and other film plastic collected by a store that are free of foreign material shall not be disposed of in any solid waste or hazardous waste facility; and~~

(53) the operator shall make available to consumers within a store at or near the place where plastic carryout bags are dispensed, reusable bags, which may be purchased and used in lieu of a plastic carryout bag or paper bag.

~~(b) Except as otherwise provided in subsection (e) of this section, each operator or its designee shall maintain a copy of the annual report submitted to the Department in accordance with the requirements of Section 7-30-020(c).~~

~~(c) Except as otherwise provided in subsection (e) of this section, each operator or its designee shall submit an annual report, sworn by an affidavit, to the Department covering the preceding calendar year, beginning with a report covering calendar year two thousand nine (2009) which shall state the following:~~

~~(1) a good faith estimate of the total amount of carryout plastic bags and other film plastic weight that is collected and transported for recycling for the total of its stores that it operates within the City of Chicago, the physical location at which such recycling occurred, and the costs to the operator of such efforts; and~~

~~(2) any other information that the Commissioner require by rule. Such annual report shall be submitted to the Department no later than February twenty eighth (28th) following the calendar year to which the annual report relates.~~

~~(d) The Commissioner shall, in consultation with operators, manufacturers and recyclers, develop a system to monitor and determine the weight of all plastic carryout bags and other film plastic collected and the physical location where the said plastic recycling occurred under this chapter and shall analyze the information and report to the Joint Committee of the Committee on Finance and the Committee on Health and Environmental Protection every two (2) years beginning December thirty first (31st) two thousand and ten (2010), regarding the implementation and enforcement of this chapter.~~

~~(e) This section shall not apply to the operator of any store meeting the requirements set forth in Sections 11-4-4020 and 11-4-4030.~~

SECTION 3. Article XXIII of Chapter 11-4 of the Municipal Code of Chicago, including Sections 11-4-4000 through 11-4-4050, inclusive, is hereby repealed in its entirety.

ARTICLE III. OTHER TAXES

SECTION 1. Chapter 3-4 of the Municipal Code of Chicago is hereby amended by adding the language underscored and by deleting the language struck through, as follows:

3-4-100 Credits and refunds.

(Omitted text is unaffected by this ordinance)

K. Application of credits to tax liabilities from periods either before or after the period for which credits are associated shall be made as follows:

1. If there are no liabilities to net against the credits, or the credits are greater than the liabilities in the same period, the credits will first be applied as payments to liabilities in prior periods.

2. The application of credits will begin in the oldest liability period within the statute of limitations, as set forth in Section 3-4-120, and apply within that period first to interest, next to tax, and finally to penalties. If credits remain, they will be applied to the next oldest period in the same manner, until all prior liabilities are paid or the credits are extinguished.

3. If a credit remains after all preceding liabilities have been satisfied, and the taxpayer is current in all tax filings, applicable interest will be calculated, and a refund will be issued for the resulting amount.

4. When a credit is applied to a tax liability in a prior period, the liability will continue to accrue interest through the due date of the credit period. Unpaid tax balances after application of a credit will continue to accrue interest through the due date of the next applied credit or the payment postmark date.

5. When a credit is applied to a later liability period, any unpaid balance will continue to accrue applicable interest through the date of the next applied credit.

6. When a credit is applied to a later liability period, the credit will accrue applicable interest through the due date of the liability period in which the credit was applied. If there is a remaining credit balance, it will continue to accrue applicable interest until applied to another deficiency or refunded.

7. Application of a credit to tax liabilities where more than one type of tax liability exists shall be divided proportionately between the tax liabilities so that each tax liability shall share the credit on the basis of the amount due for each tax liability.

(Omitted text is unaffected by this ordinance)

3-4-120 Statute of limitations.

(Omitted text is unaffected by this ordinance)

~~C. If for any tax, during any four year period for which the Comptroller may issue a notice of tax determination and assessment, the total tax paid or remitted was less than 75 percent of the total tax due for that four year period, then subject to the provisions of subsection B. of this section, the Comptroller may issue a notice of tax determination and assessment to a taxpayer or tax collector for all periods that commenced on or after six calendar years prior to the January 1 immediately preceding the date on which the notice of tax determination and assessment is issued.~~ [*Reserved.*]

D. ~~Notwithstanding the total tax paid or remitted during any four year period, and~~ sSubject to the provisions of subsection B. of this section, the statute of limitations set forth in subsection A. of this section shall be extended by two years with respect to any period if (1) no tax return or remittance return was filed for that period; or (2) the amount of tax paid for that period was less than 75 percent of the tax due; or (3) for any tax, during any four year period for

which the Comptroller may issue a notice of tax determination and assessment, the total tax paid or remitted was less than 75 percent of the total tax due for that four year period.

E. If an amended return was filed for any period, the four year period shall commence at the end of the calendar year in which the amended return was filed; provided, however, that subject to the provisions of subsection B. of this section the ~~department~~ Department shall not issue a notice of tax determination and assessment to a taxpayer or tax collector more than six years after the original return was filed.

~~F. The additional time limitations on the issuance of notices of tax determination and assessment imposed by the amendments to this section which were effective July 1, 1999 shall apply only to notices issued on or after July 1, 1999.~~ [*Reserved.*]

(Omitted text is unaffected by this ordinance)

SECTION 2. Section 3-32-020 of the Municipal Code of Chicago is hereby amended by adding the language underscored and by deleting the language struck through, as follows:

3-32-020 Definitions.

When any of the following words or terms are used in this chapter, whether or not capitalized and whether or not used in a conjunctive or connective form, they shall have the meaning or construction ascribed to them in this section:

(Omitted text is unaffected by this ordinance)

G. "Department" means the ~~department of revenue~~ Department of Finance of the ~~city~~ City.

(Omitted text is unaffected by this ordinance)

K. "Lease price" or "rental price" means the consideration for the lease or rental of personal property, valued in money, whether received in money or otherwise, including cash, credits, property and services, determined without any deduction for costs or expenses whatsoever, but not including charges that are added to the price by a lessor on account of the tax imposed by this chapter or on account of any other tax imposed on the lessee for the lease or rental of personal property. The term "lease price" or "rental price" shall exclude separately stated optional charges not for the use of personal property and annual membership fees paid to the operator of the bike share program created and owned by the Chicago Department of Transportation.

(Omitted text is unaffected by this ordinance)

SECTION 3. Section 3-46-040 of the Municipal Code of Chicago is hereby amended by adding the language underscored, as follows:

3-46-040 Paying, collecting, and remitting the tax and filing returns.

(Omitted text is unaffected by this ordinance)

E. Notwithstanding any other provision of this Code, every person subject to the tax imposed by this chapter who (1) is not licensed pursuant to Chapter 9-112 or Chapter 9-114 of this Code, (2) departs from any airport in the City with a passenger, and (3) is required to pay the Metropolitan Pier and Exposition Authority Airport Departure Tax on the day of departure, shall be required to pay the tax imposed by this chapter, for the day of the departure, on the day of departure. The payment shall be credited against the amount of tax due for the month that includes that day.

SECTION 4. Chapter 4-156 of the Municipal Code of Chicago is hereby amended by adding a new Section 4-156-032, adding the language underscored, and by deleting the language struck through, as follows:

4-156-020 Tax imposed.

A. Except as otherwise provided by this article, an amusement tax is imposed upon the patrons of every amusement within the ~~city~~ City. The rate of the tax shall be equal to nine percent of the admission fees or other charges paid for the privilege to enter, to witness, to view or to participate in such amusement, unless subsection E or J of this section provides for a lower rate.

(Omitted text is unaffected by this ordinance)

J. Notwithstanding subsections A and E of this section, the rate of the tax imposed upon the buyer of a ticket or other license in a resale transaction shall be equal to three and one-half percent of the admission fees or other charges paid for the ticket or other license in the resale transaction.

K. To prevent multiple taxation, any patron who pays the tax imposed by this chapter may claim a credit equal to any municipal tax properly due and actually paid to another municipality with respect to the same admission fees or other charges. The credit may not exceed the amount of the tax imposed by this chapter that otherwise would be due.

4-156-030 Collection, payment and accounting.

A. It shall be the joint and several duty of every owner, manager or operator of an amusement or of a place where an amusement is being held, and of every reseller to secure from each patron or buyer the tax imposed by Section 4-156-020 of this article and to remit the tax to the ~~department of finance~~ Department of Finance not later than the 15th day of each calendar month for all admission fees or other charges received during the immediately preceding calendar month~~; provided, however, that a reseller of tickets shall be required to collect and remit tax to the department of finance only on that portion of the ticket price that exceeds the amount that the reseller paid for the tickets. For purposes of this provision, it shall be presumed that the amount that the reseller paid for the tickets is the face amount of the~~

~~tickets, unless the taxpayer or tax collector proves otherwise with books, records or other documentary evidence~~. A verified statement of admission fees or charges in a form prescribed by the ~~comptroller~~ Comptroller shall accompany each remittance. Acceptance by the ~~city~~ City of any amount tendered in payment of the tax shall be without prejudice to any claim, demand or right on account of any deficiency.

(Omitted text is unaffected by this ordinance)

4-156-032 Additional tax imposed on tour boat operators.

A. In addition to the tax imposed by Section 4-156-020, a tax is imposed upon all persons engaged in the business of operating tour boats in the City. The rate of this tax shall be nine percent of the charges paid to the tour boat operator for amusements provided by the tour boat operator in the City. For the purposes of this Section 4-156-032, the term "tour boat" shall mean any vessel or other water craft on which amusements take place, as the term "amusement" is defined in Section 4-156-010.

B. A tour boat operator that has paid or remitted the tax imposed by Section 4-156-020 in connection with the same transactions that are subject to subsection A of this section shall be entitled to a credit against the amount of tax owed under subsection A of this section. The tour boat operator shall have the burden of proving its entitlement to this credit with books, records and other documentary evidence.

C. Tour boat operators shall file returns and pay the tax as follows: (1) all tax returns shall be filed with the Department of Finance on an annual basis on or before August 15 of each year in accordance with Sections 3-4-186 and 3-4-189 of this Code, (2) all tax payments shall be made in accordance with either Section 3-4-187 (payment of actual tax liabilities) or Section 3-4-188 (payment of estimated taxes) and (3) Sections 3-4-186, 3-4-187, 3-4-188, and 3-4-189 shall control over any contrary provisions in this chapter regarding the subjects covered by those sections.

D. The tax imposed by this section shall not apply to any person, activity or privilege that under the Constitution or statutes of the United States, or the constitution or statutes of the State of Illinois, may not be made the subject of taxation by the City.

SECTION 5. Section 4-236-020 of the Municipal Code of Chicago is hereby amended by adding the language underscored as follows:

4-236-020 Tax imposed.

(Omitted text is unaffected by this ordinance)

(d) (i) The tax imposed by this chapter shall not apply to parking in a lot or garage that is owned or operated by the Chicago Transit Authority, the Chicago Park District or other governmental body if the charge or fee imposed for the privilege of parking does not exceed $2.00 for a 24-hour period or less, or $10.00 for a weekly period or $40.00 for a monthly period.

(Omitted text is unaffected by this ordinance)

ARTICLE IV. COMMERCIAL LOADING ZONES

SECTION 1. Section 9-4-010 of the Municipal Code of Chicago is hereby amended by inserting the language underscored and deleting the language struck through as follows:

9-4-010 Definitions.

(Omitted text is unaffected by this ordinance)

"Parking meter zone" means a ~~certain designated and marked off~~ section of the public way, designated by marked boundaries within which ~~the marked boundaries where~~ a vehicle may be temporarily stop, stand, or park~~ed~~ and be allowed to remain for such period of time as the parking meter attached thereto, or the ticket, other token, display device or electronic receipt issued by the parking meter, may indicate.

SECTION 2. Chapter 9-64 of the Municipal Code of Chicago is hereby amended by adding new section 9-64-165, by adding the language underscored, and by deleting the language struck through, as follows:

9-64-030 Diagonal parking zones.

(a) The ~~commissioner of transportation~~ Commissioner of Transportation is hereby authorized to establish diagonal parking zones and to designate such zones by placing and maintaining suitable signs and markings. Such diagonal parking zones shall be established only after appropriate engineering studies have indicated that diagonal parking will not be hazardous and at all times will leave not less than 20 feet of available roadway for the ingress and egress of vehicles between the rows of parked vehicles. Diagonal parking zones shall be established only on streets at their termini beyond the last cross-street intersection, on streets which serve only as service drives, or on streets designated as service drives by ordinance. The ~~commissioner~~ Commissioner shall consult with the ~~parking administrator~~ Traffic Compliance Administrator in the selection of locations for diagonal parking zones.

(Omitted text is unaffected by this ordinance)

9-64-050 Parking restrictions – Parking for persons with disabilities.

(a) The ~~commissioner of transportation~~ Commissioner of Transportation, subject to the approval of ~~city council~~ City Council, is authorized to erect signs on any residential street in an R1, R2, R3, R4 or R5 district to prohibit parking except by vehicles displaying a person with a disability or disabled veterans state registration plate or a person with a disability parking decal or device issued pursuant to Section 3-609, 3-616 or Section 11-1301.2 of the Illinois Vehicle Code. The ~~parking administrator~~ Traffic Compliance Administrator is authorized to determine the specific times and days that the restrictions shall be in effect. Fees for the installation and maintenance of signs erected pursuant to this section shall be $35.00 for erection of the signs

and maintenance for the first year; an annual surcharge of $3.50 per lineal foot of curb space in excess of 25 feet; and $12.50 annually for continued maintenance. These fees shall be paid in the same manner as fees charged pursuant to Section 9-68-030; provided, however, that the installation and maintenance fee shall be waived by the comptroller for any person holding a valid, current disabled veterans state registration plate.

(Omitted text is unaffected by this ordinance)

(i) The ~~parking administrator~~ Traffic Compliance Administrator is authorized to designate certain areas on business streets in which parking is prohibited except by vehicles displaying person with a disability or disabled veterans state registration plate or a person with a disability parking decal or device issued pursuant to Section 3-609, 3-616 or Section 11-1301.2 of the Illinois Vehicle Code. Such areas shall comprise at least two percent of the available on-street parking spaces on any street within the area bounded by Roosevelt Road to the south, Halsted Street from Roosevelt Road to Chicago Avenue and LaSalle Street from Chicago Avenue to Division Street on the west, Chicago Avenue from Halsted Street to LaSalle Street and Division Street from LaSalle Street to Lake Michigan on the north and Lake Michigan on the east. The ~~parking administrator~~ Traffic Compliance Administrator is authorized to determine the specific times and days that the restrictions shall be in effect. The ~~parking administrator~~ Traffic Compliance Administrator shall consult with the ~~commissioner of transportation~~ Commissioner of Transportation in the selection of locations. All locations selected by the ~~parking administrator~~ Traffic Compliance Administrator pursuant to this subsection shall be subject to the review and approval of the mayor's office for people with disabilities. The ~~commissioner of transportation~~ Commissioner of Transportation and the ~~mayor's office for people with disabilities~~ Mayor's Office for People with Disabilities shall develop a comprehensive plan for designating areas of restricted parking pursuant to this subsection. The ~~commissioner of transportation~~ Commissioner of Transportation shall install appropriate signs at areas designated pursuant to this section.

(Omitted text is unaffected by this ordinance)

9-64-091 Industrial permit parking.

(a) Owners or managers of industrial businesses may apply to the ~~parking administrator~~ Traffic Compliance Administrator for designation of an industrial permit parking zone that includes the applicant's businesses, in accordance with the procedures set out in this section. The application shall be in form approved and supplied by the ~~parking administrator~~ Traffic Compliance Administrator, and shall include applicable rules and other relevant information. A zone may be established only on streets devoted primarily to industrial use.

The completed application shall identify the boundaries of the proposed zone, the types of property uses located in the zone, and the hours of the day, days of the week or months of the year during which the proposed zone shall be effective. The application shall also indicate that 60 percent or more of the vehicles parked in the proposed zone that are continuously parked for a consecutive eight hour period are parked in connection with businesses located in the zone.

The applicants shall circulate application forms to businesses located in the proposed zone. Owners or managers of at least 60 percent of businesses located in the proposed zone must sign the application indicating their consent to industrial parking designation in order for the application to be considered. The application must identify the person or persons circulating it and must be notarized. After presenting the required number of signatures to the ~~parking administrator~~ Traffic Compliance Administrator, the applicant or applicants shall give notice of the proposed industrial permit parking designation in a newspaper of general or local circulation.

Proof of notice by publication must be submitted to the ~~parking administrator~~ Traffic Compliance Administrator. Upon receipt of all requested information, the ~~parking administrator~~ Traffic Compliance Administrator shall notify the ~~department of finance~~ Department of Finance, ~~transportation~~ Transportation and ~~planning~~ Planning and ~~development~~ Development that a representative of one or more businesses have requested designation of industrial permit parking.

Within 60 days after receipt of notification from the ~~parking administrator~~ Traffic Compliance Administrator, the ~~department of finance~~ Department of Finance shall verify the information contained in the petitions and the ~~department of transportation~~ Department of Transportation shall analyze the traffic conditions, traffic area impacts within the proposed zone and parking conditions of the proposed zone. Within the same time period, the ~~department of planning and development~~ Department of Planning and Development shall analyze the economic or other impact of the zone upon businesses or other institutions located within or adjacent to the zone. The ~~departments of finance, transportation and planning and development~~ Departments of Finance, Transportation, and Planning and Development shall report their findings and any recommendations to the ~~parking administrator~~ Traffic Compliance Administrator.

Upon consideration of the revenue, transportation and planning and development studies, the ~~parking administrator~~ Traffic Compliance Administrator shall issue to the appropriate committee of the ~~city council~~ City Council his or her recommendations on the advisability of designating the zone for industrial permit parking and as to the hours of the day, days of the week or months of the year when such regulations shall be effective.

(Omitted text is unaffected by this ordinance)

9-64-165 Commercial Loading Zones.

(a) A commercial loading zone program is created as provided in this section.

(b) Except as provided in subsection (c), the Comptroller is authorized to convert any existing curb loading zone established pursuant to Section 9-64-160 to a commercial loading zone, and to install meters at that zone. Any commercial loading zone established by this section shall be a "designated parking meter zone" subject to Section 9-64-190. The Comptroller shall cause appropriate signage to be installed and maintained in any location designated as a commercial loading zone pursuant to this section.

(c) Curb loading zones for which a valet parking operator license has been issued or which are adjacent to day care centers, government buildings, hospitals, hotels, houses of worship, nursing homes, private residences, and schools shall not be eligible for conversion to commercial loading zones. If the use of the adjacent facility changes, the Comptroller may change the zone accordingly.

(d) If a curb loading zone is converted to a commercial loading zone pursuant to this section, the owner, agent or lessee of any building or parcel of property who has paid a non-refundable application fee in connection with the designation of the curb loading zone shall be given 30-days' notice of the conversion and shall be reimbursed, on a pro rata basis, for the remaining months of the designation of the location as a curb loading zone.

(e) The Comptroller is authorized to establish a commercial loading zone permit program, which in the Comptroller's discretion may include individual vehicle permits, or fleet

permits, or both. Once the program is established, the Comptroller may issue a commercial loading permit to the owner or lessee of a commercial vehicle or commercial vehicle fleet in accordance with this subsection. Application for such permit shall be made to the Comptroller on forms provided for that purpose. The application shall indicate:

(1) the applicant's name, address and occupation;

(2) the name, address, telephone number and nature of the commercial or industrial enterprise served by the vehicle;

(3) the state license number of the vehicle(s) for which the permit is sought;

(4) the types of property typically carried in the vehicle(s); and

(5) such other information as the Comptroller may reasonably require.

The applicant shall sign the application and submit it with a reasonable fee to be determined by the Comptroller. The permit period shall be for one year or such longer time as the Comptroller may set. After receiving an application, the Comptroller shall issue the permit if the application is complete and the vehicle(s) meets the definition of a commercial vehicle as set forth in section 9-4-010. The permit shall include the name of the commercial or industrial enterprise and may include the state vehicle license of the vehicle(s). A valid permit displayed in a clearly legible condition on the front windshield in the lower left-hand corner closest to the driver's position of the windshield of the vehicle qualifies the vehicle as a commercial vehicle for purposes of subsection (f) of this section. Each permit issued under this subsection shall expire six calendar months after its issuance. No such permit shall be transferable.

(f) (1) The Comptroller is authorized to set the hours for when a commercial loading zone is operating as such, and also authorized to set the rates for when it is not.

(2) Commercial vehicles remitting payment in accordance with Section 9-64-190 or properly displaying a commercial loading permit may park in a commercial loading zone, subject to applicable restrictions governing maximum length of stay and the hours of operation of the area as a commercial loading zone.

(3) Non-commercial vehicles may not park in a commercial loading zone, except:

(A) for service vehicles that:

(i) have been issued a service vehicle permit under Section 9-68-060; or

(ii) are performing professional duties pursuant to a concession agreement approved by the City Council for the operation, maintenance, improvement, installation and removal of, and the collection of fees from, certain designated parking meters.

(B) during hours where the area is not designated a commercial loading zone.

(g) The Traffic Compliance Administrator is authorized to promulgate rules as he deems necessary or appropriate for the proper administration and enforcement of this section.

(h) Section 9-64-190(c) provides for the enforcement of this section.

(i) The Mayor, the Chief Financial Officer, the City Comptroller, the Director of the Office of Budget and Management and the Corporation Counsel (the "Authorized Officers"), and

any other City officer as shall be designated by the Authorized Officers are each authorized, individually or jointly, to execute and deliver any and all agreements, documents, instruments or certificates as the executing officer shall deem necessary, advisable or appropriate in connection with the implementation of the commercial loading zone program created by this section, including one or more amendments to that certain Amended and Restated Chicago Metered Parking System Concession Agreement dated as of June 5, 2013, between the City and Chicago Parking Meters, LLC, and to take all additional actions as necessary or appropriate to carry out the commercial loading zone program.

9-64-190 Parking meter zones – Regulations.

(a) It shall be unlawful to park any vehicle in a designated parking meter zone or space:

(Omitted text is unaffected by this ordinance)

Except as otherwise provided in subsection (b) and (c) of this section, any person violating any requirement of this subsection (a) shall be subject to the fine set forth in Section 9-100-020(b) for violations of Section 9-64-190(a).

(Omitted text is unaffected by this ordinance)

(c) It shall be unlawful to stop, stand, or park any vehicle in a commercial loading zone, as defined in Section 9-64-165, in violation of any requirement set forth in subsection (a) of this section. A validly issued and displayed commercial loading permit shall satisfy the requirements of Section 9-64-190(a)(1) and (2). Any person violating any requirement of this subsection (c) shall be subject to the fine set forth in Section 9-100-020(b) for violations of Section 9-64-190(c).

9-64-200 Parking meters – Installation and signs.

(a) ~~The comptroller~~ Comptroller shall cause parking meters to be installed in parking meter zones in such numbers and at such places as established by the ~~c~~City ~~c~~Council.

The ~~comptroller~~ Comptroller shall inform the ~~c~~Commissioner of ~~t~~Transportation about the installation of parking meters, and ~~the commissioner of transportation~~ shall cause signs to be installed and maintained that indicate the area is a parking meter zone or space for those parking meter zones and spaces not subject to a concession agreement approved by the ~~c~~City ~~c~~Council for the operation, maintenance, improvement, installation and removal of, and the collection of fees from, certain designated parking meters.

(b) It shall be unlawful to park any vehicle in any designated parking meter zone or space except entirely within the area for that space.

9-64-205 Parking meter rates.

Notwithstanding any prior ordinance establishing a different rate, the rates for parking in a parking meter zone or space or a ~~city~~ City-owned lot comprised of parking meters that are controlled by the ~~department of revenue~~ Department of Finance or subject to any concession agreement approved by the ~~city council~~ City Council for operation, maintenance, improvement,

installation and removal of and collection of fees from, certain designated parking meters, shall be as follows:

(Omitted text is unaffected by this ordinance)

(f) The rate in a commercial loading zone established in Section 9-64-165 shall be $3.50 per 15 minutes.

(~~f~~g) Notwithstanding the above, if, in the determination of the ~~comptroller~~ Comptroller, a reduction in the parking meter rates for certain locations of the ~~city~~ City would result in more efficient traffic flow or reduction of traffic congestion in that location, the ~~comptroller~~ Comptroller may reduce the parking meter rates for that particular location; provided that the reduction shall not be greater than twenty-five percent of the applicable rate for that location.

9-64-206 Parking meters – Hours of operation.

Notwithstanding any prior ordinance establishing different hours of operation, the hours of operation for a parking meter, except as provided by subsections (g) and (h), shall be as follows:

(Omitted text is unaffected by this ordinance)

(g) All commercial loading zones established in Section 9-64-165 shall operate 24 hours per day unless otherwise posted.

(~~g~~h) The time limits set forth above shall not replace any other more restrictive parking or standing restrictions and do not relieve a person from the duty to observe other and more restrictive provisions prohibiting or limiting the standing or parking of vehicles in specified places or at specified times.

9-64-210 Television news permit parking areas.

(Omitted text is unaffected by this ordinance)

(b) The ~~parking administrator~~ Traffic Compliance Administrator is authorized to issue television news parking permits to television news stations. Each permit shall be individually numbered and shall indicate the name of the television news station and the authorized location where the vehicle is permitted to park. The permit shall be issued annually and without charge.

(Omitted text is unaffected by this ordinance)

9-64-220 Parking violations – Enforcement – Prima facie responsibility designated.

(Omitted text is unaffected by this ordinance)

(b) Whenever any vehicle is parked in violation of any provision of the traffic code prohibiting or restricting vehicular parking or standing, any police officer, traffic control aide,

other designated member of the police department, parking enforcement aide or other person designated by the ~~city parking administrator~~ Traffic Compliance Administrator observing such violation may issue a parking violation notice and serve the notice on the owner of the vehicle by handing it to the operator of the vehicle, if he is present, or by affixing it to the vehicle in a conspicuous place. The issuer of the notice shall specify on the notice his identification number, the particular parking regulation allegedly violated, the make and state registration number of the cited vehicle, and the place, date, time and nature of the alleged violation and shall certify the correctness of the specified information by signing his name as provided in Section 11-208.3 of the Illinois Vehicle Code.

SECTION 3. Section 9-100-020 of the Municipal Code of Chicago is hereby amended by adding the language underscored as follows:

9-100-020 Violation – Penalty.

(Omitted text is unaffected by this ordinance)

(b) The fines listed below shall be imposed for a violation of the following sections of the traffic code:

Traffic Code Section	**Fine**
(Omitted text is unaffected by this ordinance)	
9-64-190(a)	$50.00
9-64-190(b)	$65.00
9-64-190(c)	$140.00
9-64-200(b)	$50.00
(Omitted text is unaffected by this ordinance)	

SECTION 4. Section 9-68-028 of the Municipal Code of Chicago is hereby amended by adding the language underscored as follows:

9-68-028 Industrial parking permits.

(Omitted text is unaffected by this ordinance)

(b) Upon application to the ~~parking administrator~~ Traffic Compliance Administrator, temporary permits shall be issued to businesses for the use of temporary visitors to the industrial permit zone. These permits shall be good for one day only and must be attached to the windshield by means of the adhesive provided on the face of the permit. Before affixing the one-day permit, it must be validated by printing the date of use legibly in permanent ink on its

face in the space provided for this purpose. A permit that is updated, altered, defaced or that contains erasures, or is dated other than in permanent ink, will be invalid. No person other than the parking administrator may sell, offer for sale or accept payment or other consideration for a temporary permit.

(Omitted text is unaffected by this ordinance)

(d) Except as otherwise provided in Section 9-68-020(g), any person who violates this section or any regulations established by the ~~parking administrator~~ Traffic Compliance Administrator shall be fined not less than $200.00 nor more than $500.00 for each offense, and each day such a violation continues shall be deemed a separate and distinct offense.

(e) The ~~parking administrator~~ Traffic Compliance Administrator shall have the authority to make and enforce such reasonable rules and regulations as may be necessary to effectively administer any of the powers granted herein or in Section 9-64-091, and to publish such rules ~~and regulations~~ and make them available to such member of the public as may request them.

ARTICLE V. PARKING METERS

SECTION 1. Section 9-64-205 of the Municipal Code of Chicago is hereby amended by adding the language underscored, and by deleting the language struck through, as follows:

9-64-205 Parking meter rates.

Notwithstanding any prior ordinance establishing a different rate, the rates for parking in a parking meter zone or space or a ~~city~~ City-owned lot comprised of parking meters that are controlled by the ~~department of revenue~~ Department of Finance or subject to any concession agreement approved by the ~~city council~~ City Council for operation, maintenance, improvement, installation and removal of and collection of fees from, certain designated parking meters, shall be as follows:

(Omitted text is unaffected by this ordinance)

(c) Except as provided in subsections (d), ~~and~~ (e), and (f), within all areas of the City, except for the areas within the boundaries designated in subsections (a) and (b) of this section, the fee shall be:

(Omitted text is unaffected by this ordinance)

(f) For seven hours, starting two hours prior to scheduled Stadium events, as defined by Section 4-160-110, within the area bounded by the north side of West Irving Park Road on the north, the west side of Southport Avenue on the west, the south side of Belmont Avenue on the south, and the east side of North Broadway on the east the fee shall be $4.00 per hour on and from January 1, 2017. At all other times the fee shall be as defined in subsection (c).

(~~f~~g) Notwithstanding the above, if, in the determination of the ~~comptroller~~ Comptroller, a reduction in the parking meter rates for certain locations of the ~~city~~ City would result in more efficient traffic flow or reduction of traffic congestion in that location, the ~~comptroller~~ Comptroller may reduce the parking meter rates for that particular location; provided that the reduction shall not be greater than twenty-five percent of the applicable rate for that location.

SECTION 2. The Comptroller of the City of Chicago is directed to install parking meters at:

100 block of West Huron, south side of the street
700 block of North LaSalle Street, west side of the street
0-100 block of West Superior Street, south side of the street
100 block of West Superior, north side of the street
400 block of West Taylor Street, both sides of the street
2000 block of South Archer Ave., both sides of the street
1907-1933 block of West Cermak Rd., south side of the street
1902-1908 block of West Cermak Rd., north side of the street
1800 South through 2000 South Wentworth, east side of the street
1800 South through 1900 South Wentworth, west side of the street
2000 South through 2100 South Western Ave., east side of the street
1801-1843 South Western Avenue, east side of the street
400 block of West Chicago Ave., north side of the street
300 block of West Chestnut, both sides of the street
200 block of West Locust, both sides of the street
300 block of West Walton, both sides of the street
300 block of West Oak St, both sides of the street
1700 block of West Taylor, both sides of the street
2000 block of West Taylor, both sides of the street
1000 South through 1100 South Seeley, both sides of the street
2000 block of West Grenshaw, both sides of the street
1000 South through 1100 of South Hoyne, both sides of the street
100 block of North Canal Street, both sides of the street
500 block of West Chicago Ave., north side of the street
600 block of West Fulton, south side of the street
800 block of North Hudson, west side of the street
200 block of North LaSalle Street, both sides of the street
500 block of North Saint Claire, west side of the street
800 block of North Sedgwick, both sides of the street
700 block of North Sedgwick, east side of the street
200 block of North Garvey Ct., both sides of the street
100 block of West Lake St, north side of the street
300 block of West Lake St., north side of the street
0 to 100 block of East Madison St., south side of the street
0 to 100 block of West Washington, north side of the street
600 North through 700 North Kinzie, north side of the street
300 East through 400 East North Water, south side of the street
300 East through 300 West Wacker Drive (Upper level), both sides of the street
500 South through 300 North Wacker Drive, (Upper level), both sides of the street

ARTICLE VI. TAXICAB

SECTION 1. Chapter 9-112 of the Municipal Code of Chicago is hereby amended by adding the language underscored, and by deleting the language struck through, as follows:

9-112-090 Application for license and renewal of license.

An applicant shall apply for the issuance and renewal of a license using a print or electronic form prescribed by, and as directed by, the Ccommissioner and accompanied by such documents as the Ccommissioner may require. If the applicant is a ~~corporation, or partnership,~~ legal entity other than an individual (hereafter "business entity"), then its duly authorized agent can apply on its behalf. The taxicab medallion application shall contain (a) the full name, Chicago business address and, if the applicant is an individual, the residence address of the applicant, (b) the names and residential addresses of the applicant's partners, or if the applicant is a corporation, of its officers and directors, or if another business entity, of its owners and managers, (c) the business telephone number of the applicant, and (d) the vehicle manufacturer's name, model, length of time in use, and horsepower and manufacturer's rated seating capacity of the vehicle which the applicant will use if a license is issued. If the applicant is affiliated or to become affiliated or identified with any taxicab affiliation by the color scheme of vehicles, trade name or emblem, telephone number, two-way dispatch system, or service agreement, the application shall contain the full name, Chicago business address and telephone number of the taxicab affiliation, and a copy of the agreement with the taxicab affiliation shall be filed with the application.

Any changes made to the information submitted on the application or any material changes made to the licensee's personal or businesses operations or to any information provided under this chapter must be reported, in writing, to the Ccommissioner within four business days of the change.

9-112-100 Qualifications for license or renewal of license.

(a) In order to qualify for a license, whether upon initial application or upon application for renewal of a license:

(1) an applicant shall be in compliance with all City, State of Illinois and Federal laws, and the provisions of this chapter; and

(2) an applicant shall have its principal place of business in the City of Chicago:

(i) with respect to any ~~corporate~~business entity applicant, the ~~corporation~~applicant shall be organized or qualified to do business under the laws of the State of Illinois ~~and have its principal place of business in the City of Chicago~~; or

(ii) with respect to ~~a partnership applicant, the partnership shall have its principal place of business in the City of Chicago; or~~

~~(iii) with respect to any applicant other than a corporation or partnership,~~ an individual applicant, the applicant shall be a citizen or legal resident of the United States residing and domiciled in the City of Chicago.

(3) ~~an applicant must successfully complete a mandatory course of study as prescribed and approved by the commissioner. If the applicant is a corporation, an officer of the corporation completing the course shall satisfy this requirement. If the applicant is a partnership, a partner completing the course shall satisfy this requirement. If the license is held by a corporation or a partnership, and the person having completed the course required in this section ceases to be an officer or a partner, the licensee shall have 60 days to achieve compliance with this section. The commissioner may require any licensee (or an officer or partner of a licensee) to complete this course again when such licensee is found to have engaged in conduct that violates any provision of this chapter or the rules and regulations promulgated thereunder.~~

~~The commissioner may by rule require a continuing education course of study covering the requirements of this chapter, other relevant portions of the Municipal Code of Chicago, and the rules and regulations promulgated thereunder, and such other additional subjects as the commissioner may require for all applicants for a taxicab license. The commissioner may contract with the city colleges or, with the approval of the mayor, with any state-approved vocational or technical school or not-for-profit organization to provide the required taxicab licensee course of study and the commissioner shall certify the content and curriculum for the course to assure compliance with this chapter. The course certification shall be reviewed annually and may be revoked at any time. The commissioner by rule shall approve the tuition to be charged for such course.~~

~~(4)~~ an applicant for the issuance or renewal of a taxicab license shall submit a copy of the licensee's agreement with a taxicab affiliation licensed by the ~~city~~ City. Provided, however, that a licensee need not be affiliated if the licensee is an owner-operator.

(b) In determining whether an applicant is qualified for a license, or the renewal thereof, the Ceommissioner shall take into consideration:

(1) The character and reputation of the individual applicant ~~or~~and of ~~its~~the members, partners, owners, managers, officers or directors of a business entity applicant, including, if applicable, the disciplinary record of the applicant in the operation of ~~his~~the taxicab vehicle and the disciplinary record of the individual applicant, or of any member, partner, owner, manager, officer or director of a ~~corporate~~business entity applicant, as a public chauffeur;

(2) The applicant's financial ability to render lawful, safe, suitable and comfortable service and to maintain or replace the equipment for such service;

(3) The applicant's ability to maintain mandated insurance, including, but not limited to, liability insurance and worker's compensation insurance for the payment of personal injury, death, property damage, or other insurable claims; and

(4) The applicant's financial ability to pay all judgments and awards which may be rendered for any cause arising out of the operation of a taxicab vehicle.

(c) No applicant is eligible for a license if any Chicago taxicab or public passenger vehicle license or any Chicago public chauffeur license or restricted public chauffeur license

held by the applicant, or held by any officer or director of a corporate applicant or partner in a partnership applicant, or owner or manager of another business entity applicant, has held within the previous five years was revoked, or if the applicant, or any officer or director of a corporate applicant or partner in a partnership applicant, or owner or manager of another business entity applicant, within the five years immediately preceding the date of ~~his~~ application, has been either convicted, or in custody, under parole or under any other noncustodial supervision resulting from a conviction in a court of any jurisdiction for the commission of any felony as defined by Article 2.of the Illinois Criminal Code of 1961, as amended, or its equivalent under federal or other jurisdictional law.

9-112-110 Investigation and issuance of license.

(a) Upon receipt of an application for the issuance or renewal of a license, the Ccommissioner may investigate the applicant for compliance with all provisions of this code, including but not limited to (1) the character and reputation of the applicant; and (2) the ability of the applicant to render safe transportation service, to maintain or replace the equipment for such
service, and to pay all fees, fines, taxes, judgments and awards which may be rendered for any cause arising out of the operation of a taxicab during the license period.

(b) Every individual applicant and every agent of a business entity applicant shall be required to submit to fingerprinting and shall provide photos of ~~the applicant~~such person as required by the Ccommissioner. Applicants shall be responsible for the costs of fingerprinting and photos.

(c) As part of the application process, fees sufficient to cover the costs of processing fingerprints and photos will be assessed in addition to the license fees set forth in section 9-112-150 of this Code. The fingerprinting and photo fees will be assessed regardless of whether the license applied for is issued or denied. The amount of the fees shall be set forth by rules and regulations promulgated by the Ccommissioner.

(d) The licensee shall provide a vehicle that is in safe and proper condition at the time the license is issued; and shall register the vehicle in applicant's name or, in the case of a leased vehicle, shall provide a copy of the lease, in a form acceptable to the Ccommissioner, that must cover at least the duration of the license for that vehicle and must include an acknowledgment by the lessor of the vehicle that he has given his consent for the vehicle to be used as a taxicab as licensed.

(e) All licenses shall expire on the date noted on the license unless renewed prior to the date of expiration or as specified by rule.

ARTICLE VII. STREET FAIRS

SECTION 1. Chapter 10-8 of the Municipal Code of Chicago is hereby amended by adding the language underscored, and by deleting the language struck through, as follows:

10-8-332 Athletic event.

(Omitted text is unaffected by this ordinance)

(b) No athletic event is permitted on any portion of the public way unless a permit allowing such athletic event has been obtained from the ~~department of transportation~~ Department of Transportation.

(Omitted text is unaffected by this ordinance)

(d) (3) The application for an athletic event permit shall be accompanied by a nonrefundable processing fee of: ~~$50.00~~

(A) $100.00 if the application is submitted more than sixty days prior to the event;

(B) $200.00 if the application is submitted between fifty-nine and forty-five days prior to the event;

(C) $500.00 if the application is submitted between forty-four and thirty days prior to the event; and

(D) $1,000.00 if the application is submitted between twenty-nine and fifteen days prior to the event.

(E) $2,000.00 if the application is submitted between fourteen and seven days prior to the event.

No application for an athletic event permit shall be accepted less than seven days prior to the athletic event.

(e) The ~~c~~Commissioner shall investigate the facts set out in the application, in consultation with the ~~department of police~~ Department of Police and other appropriate ~~city~~ City departments and sister agencies, which shall be sent copies of the application immediately upon receipt. Where the ~~c~~Commissioner determines that additional information on the factors set forth in subsection (f)(1) – (7) is required, copies of the application and a request for such information also shall be sent to any appropriate ~~city~~ City department or other governmental agency, including any sister agency. Where the ~~c~~Commissioner determines that any such entities may need to make advance preparations for the athletic event, or may have information useful to planning for ~~city~~ City services supporting the event, a copy of the permit or an alternative form of notice shall be sent to the appropriate ~~city~~ City departments, and any other governmental agency, including any sister agency which may be affected by the athletic event.

The ~~c~~Commissioner shall send a copy of each athletic event permit application to the alderman of the ward or wards in which the athletic event is to be held, with a request for any information on the factors set forth in subsection (f)(1) – (3), and a copy of the grant or denial of a athletic event permit.

Every February 1st and August 1st, the ~~c~~Commissioner shall send to the ~~police department~~ Department of Police and the ~~c~~City ~~c~~Council committees on special events, cultural affairs and recreation and transportation and public way a list of all athletic event permits granted which have not previously been reported.

10-8-335 Outdoor special events.

(Omitted text is unaffected by this ordinance)

(c) ~~An application for a special event permit must be made to the department no later than 45 days prior to the date the event is scheduled to begin unless the department determines that the reasons for the delay were beyond the reasonable control of the applicant.~~ Unless the special event is to be conducted in January or February, applications must be filed in the calendar year in which the event is to take place. If the event is to take place in January or

February, the application must be filed no earlier than one year prior to the event. Each application submitted by the sponsor of an outdoor special event shall be accompanied by a nonrefundable processing fee of ~~$35.00~~:

(1) $100.00 if the application is submitted more than sixty days prior to the event;

(2) $200.00 if the application is submitted between fifty-nine and forty-five days prior to the event;

(3) $500.00 if the application is submitted between forty-four and thirty days prior to the event; and

(4) $1,000.00 if the application is submitted between twenty-nine and fifteen days prior to the event.

(5) $2,000.00 if the application is submitted between fourteen and seven days prior to the event.

No application for a special event permit shall be accepted less than seven days prior to the special event.

The application shall include the following information:

(Omitted text is unaffected by this ordinance)

(g) The ~~department~~ Department shall inform an applicant for a special event permit whether the application is approved or disapproved within 35 business days after the application and any amendments are received by the ~~department~~ Department. If the ~~department~~ Department approves the application, it shall either (1) issue a conditional special event permit pursuant to subsection (l) until all necessary licenses are issued, required plans approved, fees paid, and costs prepaid or bonds posted; or (2) if all necessary licenses have been issued, required plans approved, fees paid, and costs prepaid or bonds posted, issue a special events permit. If the ~~department~~ Department disapproves the application, it shall provide written notice of its action within such time, stating the specific facts and conclusions that are the basis for his denial of the permit. If the ~~department~~ Department fails to act within 35 business days after the date upon which the application and any amendments were received by the ~~department~~ Department, the application shall be approved and the permit deemed granted in conformance with the application.

If the permit is for a special event that will require the closing of a street, the applicant shall pay an additional fee of ~~$25.00~~ $100.00 per block per day if the street closure is in the Central Business District as described in Section 9-4-010, or $50.00 per block per day in the rest of the City for each day the street will be closed. This fee does not apply to neighborhood block parties.

For the purposes of this section, "block" means both sides of the part of a street that lies between two or more intersecting streets, as the term "street" is defined in section 9-4-010 of this Code, up to the crosswalk bordering the intersection.

(Omitted text is unaffected by this ordinance)

ARTICLE VIII. PARKING AT AIRPORTS

SECTION 1. Section 10-36-330 of the Municipal Code of Chicago is hereby amended by adding the language underscored, and by deleting the language struck through, as follows:

10-36-330 Public parking stations – Fees.

(a) The ~~c~~Commissioner of ~~a~~Aviation may establish parking facilities for motor vehicles at each airport. Parking areas as described in this section may be designated by the ~~c~~Commissioner of ~~a~~Aviation for parking facilities at each airport. The ~~c~~Commissioner may change the designation of an area or portion of an area to accommodate construction, repair or alteration of parking or other airport facilities, or to reflect changed demand for parking at the various areas.

(Omitted text is unaffected by this ordinance)

(c) Fees at the rates set forth in (c)(i) through (c)(vi) below, exclusive of ~~c~~City and ~~c~~County tax, shall be charged and collected for each vehicle parked in any such area at Chicago Midway International Airport. Maximum rates reflect base rates exclusive of taxes. The rate may be variable during a 24-hour period subject to the conditions stated in the following subsections.

(i) *Hourly parking:* ~~$0.00 for the first ten minutes or fraction thereof; $2.00 for the first half-hour or fraction thereof (other than the first ten minutes); $1.00 for the second half-hour or fraction thereof; $1.50 for the second hour or fraction thereof; $1.00 for the third hour or fraction thereof; $2.00 for each additional hour or fraction thereof for the fourth, fifth and sixth hours; $1.25 for the seventh hour or fraction thereof; and thereafter $2.00 for each additional hour or fraction thereof up to a~~ A maximum rate not to exceed $50.00 ~~of $46.75~~ for each 24-hour period. Charges for each 24-hour period after the first shall be at the same rate schedule.

(ii) *Daily parking:* ~~$0.00 for the first ten minutes or fraction thereof; $2.00 for the first half-hour or fraction thereof (other than the first ten minutes); $1.00 for the second half-hour or fraction thereof; $1.50 for the second hour or fraction thereof; $1.00 for the third hour or fraction thereof; $2.00 for the fourth hour or fraction thereof; $3.00 for the fifth hour through eighth hour period or fraction thereof; $3.25 for the ninth hour through twelfth hour period or fraction thereof; and $5.00 for the thirteenth hour through sixteenth hour period or fraction thereof; and thereafter $6.00 for each additional hour or fraction thereof up to a~~ A maximum rate not to exceed $32.00 ~~of $24.75~~ for each 24-hour period. Charges for each 24-hour period after the first shall be at the same rate schedule.

(iii) *Long-term parking:* ~~$2.00 for the first hour or fraction thereof; $1.50 for the second hour or fraction thereof; $2.00 for the third hour or fraction thereof; $1.00 for the fourth hour or fraction thereof; and $2.00 for the fifth hour or fraction thereof up to a~~ A maximum rate ~~of~~ not to exceed $8.50 for each 24-hour period. Charges for each 24-hour period after the first shall be at the same rate schedule.

(iv) *Economy parking:* ~~$0.00 for the first ten minutes or fraction thereof; $2.00 for the first hour or fraction thereof (other than the first ten minutes); $1.50 for the second hour or fraction thereof; and $8.00 for the third hour or fraction thereof up to a~~ A

maximum rate not to exceed ~~of~~ $11.50 for each 24-hour period. Charges for each 24-hour period after the first shall be at the same rate schedule.

(v) *Valet parking:* ~~$0.00 for the first ten minutes or fraction thereof; $7.50 for the first hour or fraction thereof (other than the first ten minutes); $5.25 for the second hour or fraction thereof; $4.00 for the third hour or fraction thereof; $5.00 for the fourth hour or fraction thereof; $1.00 for each additional hour or fraction thereof for the fifth, sixth and seventh hours; and $2.00 for the eighth hour or fraction thereof; and $10.00 for the ninth hour or fraction thereof up to a maximum rate of $26.75 for the first 24-hour period. Charges for the second and each subsequent additional 24-hour period shall be $4.50 for the first hour or fraction thereof; $1.00 for the second hour or fraction thereof; $2.00 for each additional hour or fraction thereof for the third, fourth and fifth hours; $1.25 for the sixth hour or fraction thereof; $4.00 for the seventh hour or fraction thereof; $10.00 for the eighth hour or fraction thereof; and $10.00 for the ninth hour or fraction thereof up to a~~ A maximum rate not to exceed ~~of~~ $36.75 for each ~~such~~ 24-hour period. Charges for each 24-hour period after the first shall be at the same rate schedule.

(vi) *~~Temporary (Overflow)~~ Parking:* ~~$2.00 for the first hour or fraction thereof; $1.50 for the second hour or fraction thereof; and $2.00 for the third hour or fraction thereof up to a~~ A maximum rate not to exceed ~~of $5.50~~ $11.50 for each 24-hour period. Charges for each 24-hour period after the first shall be at the same rate schedule.

(d) Fees at the rates set forth in (d)(i) through (d)(ix) below, exclusive of ~~city~~ City and ~~county~~ County tax, shall be charged and collected for each vehicle parked in any such area at Chicago O'Hare International Airport.

(i) *Garage and main parking – daily parking:* ~~$0.00 for the first ten minutes or fraction thereof; $2.00 for the first hour or fraction thereof (other than the first ten minutes); $1.00 for the second hour through third hour period or fraction thereof; $4.50 for the fourth hour or fraction thereof; $2.00 for each additional hour or fraction thereof for the fifth hour and sixth hours; $1.25 for the seventh hour or fraction thereof; $2.00 for each additional hour or fraction thereof for the eighth, ninth, tenth and eleventh hours; and thereafter $6.00 for each additional hour or fraction thereof up to a~~ A maximum rate not to exceed $32.00 ~~of $26.75~~ for each 24-hour period. Charges for each 24-hour period after the first shall be at the same rate schedule.

(ii) *Garage and main parking – hourly parking:* ~~$0.00 for the first ten minutes or fraction thereof; $2.00 for the first hour or fraction thereof (other than the first ten minutes); $1.00 for the second hour through third hour period or fraction thereof; $4.50 for the fourth hour or fraction thereof; $15.25 for the fifth hour or fraction thereof; and thereafter $5.00 for each additional hour or fraction thereof up to a~~ A maximum rate not to exceed $59.00 ~~of $46.75~~ for each 24-hour period. Charges for each 24-hour period after the first shall be at the same rate schedule.

(iii) *Garage and main parking – valet parking:* ~~$0.00 for the first ten minutes or fraction thereof; $7.50 for the first hour or fraction thereof (other than the first ten minutes); $5.25 for the second hour or fraction thereof; $4.00 for the third hour or fraction thereof; $5.00 for the fourth hour or fraction thereof; $1.00 for each additional hour or fraction thereof for the fifth, sixth and seventh hours; $2.00 for the eighth hour or fraction thereof; and thereafter $15.00 for each additional hour or fraction thereof up to a maximum rate of $41.75 for the first 24-hour period. Charges for the second and each~~

~~subsequent additional 24-hour period shall be $4.50 for the first hour or fraction thereof; $1.00 for the second hour or fraction thereof; $2.00 for each additional hour or fraction thereof for the third, fourth and fifth hours; $1.25 for the sixth hour or fraction thereof; $4.00 for the seventh hour or fraction thereof; $5.00 for the eighth hour or fraction thereof; and $20.00 for the ninth hour or fraction thereof up to a~~ A maximum rate not to exceed $54.00 ~~of $41.75~~ for each ~~such subsequent~~ 24-hour period. Charges for each 24-hour period after the first shall be at the same rate schedule.

(iv) *International terminal parking:* ~~$0.00 for the first ten minutes or fraction thereof; $2.00 for the first hour or fraction thereof (other than the first ten minutes); $2.50 for the second hour or fraction thereof; $1.00 for the third hour or fraction thereof; $2.00 for each additional hour or fraction thereof for the fourth, fifth and sixth hours; $1.25 for the seventh hour or fraction thereof; $2.00 for each additional hour or fraction thereof for the eighth and ninth hours; $5.00 for each additional hour or fraction thereof for the tenth, eleventh, twelfth and thirteenth hours; and $10.00 for each additional hour or fraction thereof up to a~~ A maximum rate not to exceed $59.00 ~~of $46.75~~ for each 24-hour period. Charges for each 24-hour period after the first shall be at the same rate schedule.

(v) *Remote parking, Economy Lot E:* ~~$2.00 for the first hour or fraction thereof; $1.00 for the second hour or fraction thereof; $0.50 for the third hour or fraction thereof; $1.00 for each additional hour or fraction thereof for the fourth, fifth, sixth, seventh, eighth and ninth hours; and $3.25 for each additional hour up to a~~ A maximum rate not to exceed $15.00 ~~of $12.75~~ for each 24-hour period. Charges for each 24-hour period after the first shall be at the same rate schedule.

(vi) *Remote parking, Economy Lot E – valet parking:* ~~$0.00 for the first ten minutes or fraction thereof; $4.50 for the first hour or fraction thereof (other than the first ten minutes); $3.00 for the second hour or fraction thereof; $4.00 for the third hour or fraction thereof; $3.25 for the fourth hour or fraction thereof; $4.00 for the fifth hour or fraction thereof; and $4.00 for the sixth hour or fraction thereof up to a~~ A maximum rate not to exceed ~~of~~ $22.75 for each 24-hour period. Charges for each 24-hour period after the first shall be at the same rate schedule.

(vii) *Remote parking, Economy Lot F and Multi-Modal Facility:* ~~$2.00 for the first hour or fraction thereof; $1.00 for the second hour or fraction thereof; $0.50 for the third hour or fraction thereof; and $1.00 for each additional hour or fraction thereof up to a~~ A maximum rate not to exceed $24.00 ~~of $6.50~~ for each 24-hour period. Charges for each 24-hour period after the first shall be at the same rate schedule.

(viii) *Remote parking, Economy Lot G:* ~~$2.00 for the first hour or fraction thereof; $1.00 for the second hour or fraction thereof; $0.50 for the third hour or fraction thereof; and $1.00 for each additional hour or fraction thereof up to a~~ A maximum rate not to exceed $12.00 ~~of $10.50~~ for each 24-hour period. Charges for each 24-hour period after the first shall be at the same rate schedule.

(ix) *Temporary (overflow) parking:* A flat fee not to exceed $30.00 ~~of $21.75~~. If such parking is converted to permanent parking, the ~~c~~Commissioner of ~~a~~Aviation is hereby authorized to establish rates for such permanent parking equal to the rates then being charged for Lot E or Lot F, as the ~~c~~Commissioner of ~~a~~Aviation may determine.

(e) In the event that, from time to time, a governmental body having authority to impose a tax upon the rates established in subsections (c), ~~and~~ (d), and (f) of this section imposes such a tax or adjusts such a tax, which results in a change to the total parking fee charged to a parking lot patron ~~being other than a whole dollar amount~~, the Commissioner is hereby authorized to adjust the rates established by subsections (c), ~~and~~ (d), and (f) of this section as necessary to ensure that the total parking fee charged to a parking lot patron remains ~~is~~ a whole dollar amount.

(f) Notwithstanding the provisions of subsections (c) and (d) of this section, the ~~c~~Commissioner of ~~a~~Aviation may establish monthly parking fees for airport employees, exclusive of ~~city~~ City tax, not to exceed the following monthly rates:

(Omitted text is unaffected by this ordinance)

ARTICLE IX. REFUNDING OF MICHAEL REESE PROMISSORY NOTE

SECTION 1.

(a) The City, pursuant to that certain ordinance approved by the City Council of the City of Chicago (the "City Council") on December 17, 2008, and published in the Journal of Proceedings for such date at pages 50835-50980, as amended by that certain ordinance approved by the City Council on November 17, 2010, and published in the Journal of Proceedings for such date at pages 107294-107302 (collectively, the "Acquisition and Financing Ordinance"), assumed the rights of Chicago 2016, an Illinois not-for-profit corporation ("Chicago 2016"), under that certain Amended and Restated Purchase and Sale Agreement, dated as of November 24, 2008, between MRL Acquisition, LLC, an Illinois limited liability company (the "Seller"), and Chicago 2016, in substantially the form attached as Exhibit C to the Acquisition and Financing Ordinance (the "Purchase Agreement"), and that certain City Assumption Agreement in substantially the form attached as (Sub)Exhibit L to the Purchase Agreement.

(b) Pursuant to the Acquisition and Financing Ordinance, the City acquired the parcels of real property then known as the Michael Reese Hospital campus as identified in Exhibits A and B to the Acquisition and Financing Ordinance (the "Property").

(c) The City and the Seller entered into that certain Loan Agreement in substantially the form attached as (Sub)Exhibit G to the Purchase Agreement dated as of June 30, 2009 (the "Original Loan Agreement") setting forth the terms of that certain loan to the City as more fully described in the Original Loan Agreement (the "Loan").

(d) The City also delivered to the Seller that certain Promissory Note in substantially the form attached as (Sub)Exhibit K-1 to the Purchase Agreement, dated June 30, 2009, in the original principal amount of Eighty-Six Million and 00/100 Dollars ($86,000,000) (the "Original Promissory Note").

(e) The City agreed, pursuant to Section 2.1.9 of the Original Loan Agreement, to (a) increase the then outstanding principal balance of the Loan by Five Million and 00/100 Dollars ($5,000,000) in the event that the International Olympic Committee ("IOC") awarded the 2016 Olympic Games to a city other than the City of Chicago, and (b) issue an amended and restated promissory note to evidence the addition of such Contingent Amount to the principal balance of the Loan (the "First Amended and Restated Promissory Note").

(f) On October 2, 2009, the IOC awarded the 2016 Olympic Games to a city other than the City.

(g) Pursuant to Section 7.1 of the Original Loan Agreement, the Seller assigned its interests under the Loan and the Original Loan Agreement, and its right to receive from the City the First Amended and Restated Promissory Note, to MRL Financing, LLC, an Illinois limited liability company (including any affiliate or assignee thereof as approved by the City, "Lender"), and Lender assumed the Seller's rights and obligations under the Loan, the Original Loan Agreement and the First Amended and Restated Promissory Note pursuant to that certain Assignment and Assumption of Loan Agreement dated December 8, 2009 and effective as of October 2, 2009.

(h) The City and the Lender entered into that certain First Amendment to Loan Agreement, dated as of December 8, 2009 and effective as of October 2, 2009 (the "First Amendment to Loan Agreement"), to reflect the revised terms of the First Amended and Restated Promissory Note as recited above and the new outstanding principal balance of the loan of Ninety-One Million and 00/100 Dollars ($91,000,000); and contemporaneously therewith, the Seller redelivered the Original Promissory Note to the City and the City delivered the First Amended and Restated Promissory Note to Lender in substitution therefor.

(i) The City, pursuant to that certain ordinance approved by the City Council on April 24, 2012 and published in the Journal of Proceedings for such date at pages 24188 - 24192 (the "Restructuring Ordinance"), authorized the restructuring of the First Amended and Restated Promissory Note to allow the First Amended and Restated Promissory Note to bear interest on a tax-exempt basis and to modify certain other of its financial terms.

(j) Pursuant to the Restructuring Ordinance, the City and Lender entered into that certain Second Amendment to Loan Agreement, dated as of April 25, 2012 (the Original Loan Agreement, as amended by the First Amendment to Loan Agreement and the Second Amendment to Loan Agreement is hereinafter referred to as the "Loan Agreement") and contemporaneously therewith, the Seller redelivered the First Amended and Restated Promissory Note to the City and the City delivered to Lender in substitution therefor an amended and restated promissory note reflecting the terms of the Loan Agreement (the "Second Amended and Restated Promissory Note").

(k) The City has determined to refund the Second Amended and Restated Promissory Note with the proceeds of a loan from a lender (the "Refunding Lender") acceptable to the Chief Financial Officer of the City (the "Chief Financial Officer") pursuant to the terms of a Loan Agreement to be executed between the City and the Refunding Lender (the "Refunding Loan Agreement") and evidenced by a note to be issued pursuant to the Refunding Loan Agreement (the "Refunding Note").

SECTION 2. The City's refunding of the Note as described in Section 1 above is hereby approved. In connection with such restructuring, the City's execution of (i) the Refunding Loan Agreement and (ii) the Refunding Note is hereby approved, in each case with such revisions in text as the official of the City executing the same shall determine are necessary or desirable, the execution thereof by such officials to evidence the City Council's approval of all such revisions. The Mayor of the City (the "Mayor"), the City Clerk of the City (the "City Clerk"), the Chief Financial Officer and the City Comptroller of the City (the "City Comptroller") are each authorized to execute such documents.

SECTION 3. The Refunding Note shall be subject to the following limitations: (a) the Refunding Note shall bear interest at an interest rate that is not greater than 10 percent per annum, (b) the Refunding Note shall mature no later than June 30, 2024, and (c) the principal amount of the Refunding Note shall not exceed the lesser of (i) $91,000,000 or (ii) the outstanding principal amount of the Note, plus, in either case, interest heretofore and hereafter accrued, deferred and/or capitalized, all as may be determined by the Chief Financial Officer.

SECTION 4. Subsequent to the issuance of the Refunding Note, the Chief Financial Officer shall file in the office of the City Clerk a notification directed to the City Council setting forth the terms of the Refunding Note and attaching the final forms of the Refunding Loan Agreement and the Refunding Note.

SECTION 5. The Mayor, the Chief Financial Officer, the City Comptroller and the City Clerk is each hereby authorized to execute and deliver such other documents and agreements and perform such other acts prior to or following the issuance of the Refunding Note as may be necessary or desirable in connection with the issuance of the Refunding Note (including, from time to time, future restructurings of the Refunding Note) such that the Refunding Note shall have such terms as the Chief Financial Officer finds to be in the best interests of the City, but subject to any limitations on or restrictions of such power or authority as herein set forth (including Section 3 above), and any such actions heretofore taken by the Mayor, the Chief Financial Officer, the City Comptroller or the City Clerk in accordance with the provisions hereof are hereby ratified and approved.

SECTION 6. The Refunding Note shall be executed on behalf of the City with the manual or facsimile signature of the Mayor, and attested with the manual or facsimile signature of the City Clerk. The Refunding Note shall not be valid or obligatory for any purpose unless and until the certificate of authentication on the Refunding Note shall have been duly executed by the Chief Financial Officer or City Comptroller, and such executed certificate of authentication shall be conclusive evidence that the Refunding Note has been authenticated and delivered under this Ordinance. In case any officer whose signature shall appear on the Refunding Note shall cease to be such officer before the delivery of the Refunding Note, such signature shall nevertheless be valid and sufficient for all purposes, the same as if such officer had remained in office until delivery. In the event that at any time (i) no person is then duly appointed and acting as the Chief Financial Officer, the City Comptroller may act in such capacity, and (ii) no person is then duly qualified and acting as the City Clerk, any Deputy City Clerk or other person that may lawfully take a specific action or perform a specific duty prescribed for the City Clerk pursuant to this Ordinance may act in such capacity.

SECTION 7. The Mayor and the Chief Financial Officer may each designate another to act as their respective proxy and, as applicable, to affix their respective signatures to the Refunding Note whether in temporary or definitive form, and any other instrument, certificate or document required to be signed by the Mayor or the Chief Financial Officer pursuant to this Ordinance and any instrument, certificate or document required thereby. In such case, each shall send to the City Council written notice of the person so designated by each, such notice stating the name of the person so selected and identifying the instruments, certificates and documents which such person shall be authorized to sign as proxy for the Mayor and the Chief Financial Officer, respectively. A written signature of the Mayor or the Chief Financial Officer, respectively, executed by the person so designated underneath, shall be attached to each notice. Each notice, with the signatures attached, shall be recorded in the Journal of the Proceedings of the City Council and filed in the office of the City Clerk. When the signature of the Mayor or the Chief Financial Officer is so attached to an instrument, certificate or document

at the direction of the Mayor or the Chief Financial Officer, as applicable, in such manner, the same, in all respects, shall be as binding on the City as if signed by the Mayor or the Chief Financial Officer, as the case may be, in person.

ARTICLE X. CHICAGO COMMUNITY CATALYST FUND

SECTION 1. Chapter 2-32-520 of the Municipal Code is hereby amended by adding new sections 2-32-615 and 2-32-625, adding the language underscored, and by deleting the language struck through, as follows:

2-32-520 Authorized ~~classes of securities~~ investments.

The ~~comptroller~~ Comptroller and the ~~treasurer~~ Treasurer jointly shall have authority to use any and all funds in the ~~city~~ City treasury which are set aside for use for particular purposes and not immediately necessary for such purposes, for the purchase of the following classes of ~~securities~~ investments:

(a) Interest-bearing general obligations of the United States and the State of Illinois;

(b) United States treasury bills and other non-interest bearing general obligations of the United States or United States government agencies when offered for sale at a price below the face value of same, so as to afford the ~~city~~ City a return on such investment in lieu of interest;

(Omitted text is unaffected by this ordinance)

(e) Reverse repurchase agreement if: (1) the term does not exceed 90 days; (2) the maturity of the investment acquired with the proceeds of the reverse repurchase agreement does not exceed the expiration date of the reverse repurchase agreement; and (3) at the time of purchase, the total amount of the reverse repurchase agreements held in all funds does not exceed 5 percent of the total holdings across all funds. Reverse repurchase agreements may be transacted with primary dealers and financial institutions, provided that the ~~city~~ City has on file a master repurchase agreement;

(Omitted text is unaffected by this ordinance)

(h) Tax-exempt securities exempt from federal arbitrage provisions applicable to investments of proceeds of the ~~city's~~ City's tax-exempt debt obligations;

(Omitted text is unaffected by this ordinance)

(k) Except where otherwise restricted or prohibited, a non-interest-bearing savings account, non-interest-bearing checking account or other non-interest bearing demand account established in a national or state bank, or a federal or state savings and loan association, when, in the determination of the ~~treasurer~~ Treasurer, the placement of such funds in the non-interest bearing account is used as compensating balances to offset fees associated with that account that will result in cost savings to the ~~city~~ City;

(l) (1) Bonds of companies organized in the United States with assets exceeding ~~$500,000,000~~ $1,000,000,000 that, at the time of purchase, are rated not less than two ratings above investment grade ~~A-~~, or equivalent rating, by at least two accredited ratings agencies.

Investments authorized by this subsection (1) shall, at the time of purchase, not exceed 35 ~~25~~ percent of the total holdings across all funds (with no more than 35 percent of the total portfolio authorized by this subsection (l)(1) invested in any one market sector, out of a total market sector pool consisting of finance, energy, technology, consumer products, manufacturing, healthcare and transportation) and the maturity shall not exceed 30 years;

(2) Bonds authorized by subsection (l)(1) where the principal is guaranteed with underlying assets such as bonds, currencies, and commodities. Bonds authorized by this subsection (l)(2) shall, at the time of purchase, not exceed 5 percent of the total holdings across all funds;

(m) Debt instruments of international financial institutions, including but not limited to the World Bank and the International Monetary Fund, that, at the time of purchase, are rated within 4 intermediate credit ratings of the United States's sovereign credit rating by at least two accredited ratings agencies, but not less than an A-rating, or equivalent rating. Investments authorized by this subsection (m) shall, at the time of purchase, not exceed 10 percent of the total holdings across all the funds, including principal and interest, and the maturity shall not exceed 10 years. For purposes of this subsection (m), an "international financial institution" means a financial institution that has been established or chartered by more than one country and the owners or shareholders are generally national governments or other international institutions such as the United Nations;

(Omitted text is unaffected by this ordinance)

(o) Interest-bearing bonds of any county, township, city, village, incorporated town, municipal corporation, or school district, of the State of Illinois, of any other state, or of any political subdivision or agency of the State of Illinois or of any other state, whether the interest earned thereon is taxable or tax-exempt under federal law. The bonds shall be registered in the name of the ~~city~~ City or held under a custodial agreement at a bank. The bonds shall be rated, at the time of purchase, not less than A-, or equivalent rating, by at least two accredited rating agencies with nationally recognized expertise in rating bonds of states and their political subdivisions. The bonds authorized by this subsection shall, at the time of purchase: (1) not have a maturity of more than 30 years from the date of purchase; and (2) not exceed 25 percent of the total holdings across all funds; provided that bonds linked to infrastructure projects shall not exceed 5 percent of the total holdings across all funds;

(Omitted text is unaffected by this ordinance)

(q) Bonds, notes, debentures, or other similar obligations of agencies of the United States rated, at the time of purchase, no less than AAA by at least two accredited rating agencies~~.~~;

(r) Interests in the CCCF as established by Section 2-32-625 of this Code that inure to the benefit of neighborhood economic development while generating returns that are commensurate with the City's overall investment portfolio returns.

(1) For the purposes of this subsection, the following definitions shall apply:

"Annual Limit" shall mean the positive difference, if any, between the actual amount of investment earnings for the prior year on funds in the Corporate Fund not subject to Other Investment Restrictions and the budgeted amount of such investment earnings.

"Eligible Funds" shall mean: (1) any City funds the Treasurer is authorized to invest which are not subject to Other Investment Restrictions as determined jointly by the Comptroller and the Treasurer; and (2) any funds in the Corporate Fund or in the Service Reserve and Concession Fund, in either case which are subject to Other Investment Restrictions but only to the extent permitted by the applicable Other Investment Restrictions. Eligible Funds shall not include any proceeds of City debt obligations or any monies in any City enterprise fund.

"Other Investment Restrictions" shall mean restrictions on eligible investments for City funds pursuant to federal law, state law, City ordinances (other than this section), or existing City contracts as determined jointly by the Comptroller and the Treasurer.

(2) Commencing in 2019, in each year, Eligible Funds may be transferred to the CCCF from time to time, provided that the aggregate amount of such transfers during a year shall not exceed the Annual Limit for such year.

All securities so purchased, excepting the bonds authorized in subsection (o), investments authorized in subsection (r) and tax anticipation warrants, municipal bonds, notes, commercial paper or other instruments representing a debt obligation of the ~~city~~ City purchased under subsection (c), shall show on their face that they are fully payable as to principal and interest, where applicable, if any, within 30 years from the date of purchase.

Except as provided in subsection (l)(2), neither the ~~comptroller~~ Comptroller nor ~~treasurer~~ Treasurer shall have authority, without the approval of the ~~city~~ City Council ~~council~~, to (i) invest in financial agreements whose returns are linked to or derived from the performance of some underlying asset such as bonds, currencies or commodities, or (ii) borrow against or otherwise obligate ~~city~~ City investments for the purpose of investment, other than for purposes of a security lending transaction conducted under Section 2-32-575.

2-32-525 Minimum credit quality.

Exclusive of investments made pursuant to Section 2-32-520(r), the total holdings across all funds held by the ~~treasurer~~ Treasurer shall have no less than an overall average rating of Aa1 on a quarterly basis, as rated by two accredited rating agencies.

2-32-615 Training.

Those persons under the supervision of the Treasurer who are authorized to execute investment transactions shall attend at least one investment training session within twelve (12) months after assuming their duties and shall receive not less than ten (10) hours of instruction relating to investment responsibilities during a two-year period that begins on the first day of the City's fiscal year following the initial ten (10) hours of instruction and consists of the two consecutive fiscal years after that date. The Treasurer is authorized to engage an independent third party with no preexisting contractual relationship with the Treasurer's office to provide this training, which shall include education in investment controls, security risks, market risks, diversification of investment portfolio and compliance with applicable laws. Any failure to

comply with this Section 2-32-615 shall not invalidate any investment transaction undertaken by any person under the supervision of the Treasurer.

2-32-622 Neighborhood economic development investments – Chicago Community Catalyst Fund.

(a) *Establishment.* An investment vehicle is hereby established to be known as the Chicago Community Catalyst Fund (the "CCCF") into which City funds may be invested as described in Section 2-32-520(r) and this Section.

(i) The Treasurer, the Chief Financial Officer, the Comptroller, and the Corporation Counsel are each authorized and directed to take such steps, including the expenditure of duly appropriated funds, as may be necessary to provide organizational, governance, and administrative structure to the CCCF as a separate legal entity and to register, to the extent required, the CCCF as a qualified investment vehicle for the receipt and investment of both City and private investment funds.

(ii) The transfer of City funds to the CCCF shall be conditioned upon adherence to this Section.

(iii) Prior to the CCCF's initial investment of monies in any Investment Fund (as defined in subsection (f) below), the Treasurer shall issue a report to the City Council on the organizational and administrative structure of the CCCF.

(iv) The CCCF shall not issue debt on behalf of the City.

(b) *Purpose.* The purpose of the CCCF is:

(i) To invest its funds in one or more Investment Funds which will in turn invest their funds in businesses or organizations ("Project Investments") to achieve one or more of the following goals in the 77 community areas designated in Section 1-14-010 of this Code (the "Community Areas"): (1) sustain local economic growth; (2) support improvements to public infrastructure; (3) stimulate job creation and development; (4) catalyze commercial, residential and industrial growth and development in economically underserved Community Areas; (5) increase attractiveness for job creation and retention; and (6) increase accessibility for Community Areas to capital funding.

(ii) To enable investment funds from other investors ("Other Investors") to be invested in one pooled investment vehicle to increase the overall amount of capital available for economic development throughout the City.

(iii) To generate returns commensurate with the City's overall investment portfolio returns.

(c) *Governance.*

(i) The CCCF shall be directed and administered by a Board of Directors (the "Board") that consists of seven (7) voting members ("Voting Members") chaired by the Treasurer. The Voting Members shall include, *ex-officio*, the Treasurer, the Chief

Financial Officer, and the Commissioner of Planning and Development (collectively, the "Ex Officio Voting Members").

Four (4) additional Voting Members shall be appointed as follows: the Treasurer shall submit a list of ten (10) recommended Board members to the Mayor. Such recommended Board members shall have substantial expertise and experience in one or more of the following areas: oversight and management of investments; asset management; community loan fund or microfinance investing; economic development; social impact investing; infrastructure; and transactional experience related to investing. The Mayor shall in his sole discretion identify and appoint the CCCF's four (4) additional Voting Members. In making his appointments, the Mayor shall not be limited to, but shall give due consideration to, the individuals on the list submitted by the Treasurer. The Mayor's appointments shall be subject to approval by the City Council.

The number of Voting Members may increase as necessary to include future Other Investors ("Investor Voting Members") of the CCCF as determined by the Board. Investor Voting Members shall be confirmed by a majority vote of the Voting Members which shall include any Investor Voting Members previously confirmed at a meeting in which a quorum is present as designated in the CCCF's bylaws. The total number of Voting Members may increase to a maximum of thirteen (13) to include such Investor Voting Members. Investor Voting Members shall serve for the duration of their investment with the CCCF.

The Voting Members, excluding Ex Officio Voting Members and Investor Voting Members, initially appointed pursuant to this subsection (c) shall serve for the following terms as directed in the CCCF's bylaws: two members for a term commencing with the incorporation of the CCCF and ending on December 31, 2018; and two members for a term commencing with the incorporation of the CCCF and ending on December 31, 2019. Thereafter, Voting Members, excluding Ex Officio Voting Members and Investor Voting members, shall serve for a term of three years. Voting Members, excluding Ex Officio Voting Members and Investor Voting Members, may be re-appointed by the Mayor but such re-appointment shall be approved by the City Council.

Each Voting Member appointed pursuant to this subsection (c) will serve until his or her successor is duly qualified and appointed. Any appointment and associated City Council approval of Voting Members subsequent to the appointment of the initial Voting Members shall occur within one year of any vacancy created. Voting Members will not receive a salary for their service on the Board and will be compensated only for reasonable out-of-pocket expenses. Voting Members, excluding Ex Officio Voting Members and Investor Voting Members, will be subject to removal for cause by the Mayor.

(ii) A non-voting Advisory Board shall also be established that shall consist of seven (7) members (the "Advisory Board Members"). The Advisory Board shall consist of three (3) members of the City Council, selected by that body (the "City Council Advisory Board Members"), and four (4) other members, appointed by the Board by majority vote at a meeting in which a quorum of Voting Members is present.

The Advisory Board Members, excluding City Council Advisory Board Members, shall serve for the following terms as directed in the CCCF's bylaws: two members for a

term commencing with the incorporation of the CCCF and ending on December 31, 2018; and two members for a term commencing with the incorporation of the CCCF and ending on December 31, 2019. Thereafter, Advisory Board Members, excluding City Council Advisory Board Members, shall serve for a term of three years. Each Advisory Board Member appointed pursuant to this subsection (c) will serve until his or her successor is duly qualified and appointed. If at any time any City Council Advisory Board Member shall cease to be a member of the City Council, his or her term as a City Council Advisory Board Member shall also cease and a member of the City Council shall be appointed to serve the remainder of such City Council Advisory Board Member's term.

The members of the Advisory Board shall be representative of the diversity of the Community Areas. The Advisory Board shall provide guidance to the Board to ensure that the CCCF's investment strategy remains aligned with its original purpose.

(iii) The Board shall adopt bylaws setting forth the CCCF's governance and administration by majority vote of the Voting Members at a meeting in which a quorum is present.

(d) *Conflict of interest.*

(i) Any Voting Member or Advisory Board Member who has a Financial Interest in any entity that is being considered by the CCCF to perform work for the CCCF, to receive funds from the CCCF (whether directly as an Investment Fund or indirectly as a Project Investment), shall recuse himself or herself from any vote or debate of the Board regarding said entity. For purposes of this Section, the term "Financial Interest" shall be defined as provided in Chapter 2-156 of this Code. All Voting Members and Advisory Board Members owe the CCCF a fiduciary duty, and accordingly are strictly prohibited from making decisions or recommendations on behalf of the CCCF for personal financial gain.

(ii) No Investment Fund shall invest in any Project Investment in which, to the knowledge of the Investment Fund, any Voting Member or Advisory Board Member has a Financial Interest.

(e) *Funding.* Eligible Funds may be transferred to the CCCF in amounts and at times as follows:

(i) *Initial Funding Period.* During the period commencing on the effective date of this Section and ending December 31, 2018 (the "Initial Funding Period"), amounts of Eligible Funds may be transferred to the CCCF as follows:

(A) In fiscal year 2016, or as soon as practicable thereafter, the Treasurer may transfer Eligible Funds from the Corporate Fund to the CCCF in an amount up to the sum of (1) $35,000,000 plus (2) the Annual Limit (as defined in Section 2-32-520(r) of this Code) for 2016.

(B) In fiscal year 2017, the Treasurer may transfer Eligible Funds (which may include, subject to subsection (e)(iii) below, up to $37,500,000 of funds in the Service Concession and Reserve Fund) to the CCCF in an amount up to the greater of (1) $35,000,000 or (2) the Annual Limit for 2017.

(C) In fiscal year 2018, the Treasurer may transfer Eligible Funds (which may include, subject to subsection (e)(iii) below, up to $37,500,000 of funds in the Service Concession and Reserve Fund) to the CCCF in an amount up to the greater of (1) $30,000,000 or (2) the Annual Limit for 2018.

(ii) *Ongoing funding.* In fiscal year 2019 and thereafter, the Treasurer may transfer to the CCCF in each year Eligible Funds (which may include, subject to subsection (e)(iii) below, up to $37,500,000 of funds in the Service Concession and Reserve Fund) to the CCCF in an amount up to the Annual Limit for such year.

(iii) *Maximum limit on use of funds in the Service Concession and Reserve Fund.* The aggregate amount of funds transferred from the Service Concession and Reserve Fund to the CCCF pursuant to subsection (e)(i) or (e)(ii) above may not exceed $37,500,000.

(iv) *Returns.* At the discretion of the Treasurer, investment earnings on Eligible Funds previously transferred to the CCCF may be reinvested by the Treasurer in the CCCF.

(f) *Authorized investments.* The CCCF shall adopt a fund-of-funds investment strategy by investing CCCF assets with persons or entities (each, an "Investment Fund") with proven track records and qualified as one or more of the following: (1) an investment manager duly registered with the Securities and Exchange Commission; (2) a registered investment adviser under the Illinois Securities Law of 1953; (C) a community development financial institution certified by the United States Department of the Treasury; (D) a bank, as defined in the Investment Advisers Act of 1940; or (E) a manager of assets pursuant to the terms of an agreement with a limited liability company, limited liability partnership, comingled investment fund, collective investment fund, or such other similar investment vehicle, provided that the investment manager of such investment vehicle qualifies under (A) through (D) of the above. Each Investment Fund shall invest its funds in Project Investments, which may include debt or equity, and shall administer its investments. The CCCF's bylaws shall set forth a process for selecting Investment Funds. The CCCF shall invest its funds in Investment Funds in accordance with the following:

(i) All Project Investments by Investment Funds shall be made within one or more of the Community Areas, with priority given to Investment Funds that will make direct investments in Project Investments located in census tracts that are eligible for Community Reinvestment Act credit.

(ii) No investment of CCCF funds in any Investment Fund shall be made without the affirmative vote of a majority of the Voting Members present at a meeting of the Board in which a quorum is present.

(iii) Investments of CCCF funds shall be made in Investment Funds focused on real estate, infrastructure improvements, commercial developments, or small business investments in one or more of the Community Areas.

(iv) In total, no more than twenty percent (20%) of the Eligible Funds transferred to the CCCF may be invested by the CCCF in any single Investment Fund.

(v) No single Project Investment may receive an amount exceeding twenty percent (20%) of one Investment Fund's investment allocation from the CCCF.

(g) *Reporting.*

(i) Investment Funds which receive CCCF investment capital shall make a quarterly report to the Board detailing investment performance.

(ii) The Treasurer shall report on the CCCF's performance (including a description of (1) amounts of Eligible Funds transferred by the Treasurer to the CCCF, (2) names of Other Investors and the amounts of such Other Investors' investments therein, (3) identity of Investment Funds receiving CCCF funds and amounts so invested therein, and (4) identity of Project Investments made by Investment Funds and amounts invested by the Investment Funds therein) to the City Council on an annual basis and such report shall be published.

(h) *Administration.* In furtherance of organizing and administering the CCCF, the Board may retain staff and enter into and execute service agreements with outside providers for legal, investment management, accounting, audit and consultant expertise, including the expenditure of funds as shall be necessary or advisable in connection with such retention and execution. The Board is authorized to enter into investment agreements with Other Investors and with Investment Funds.

(i) *Conditions to receipt of CCCF investment capital.*

As a condition to the execution and delivery of any agreements authorized by this Section 2-32-625, such agreements will provide for the following:

(i) The Board will, consistent with the purposes and objectives as described in this Section, establish criteria for all investments received and made by the CCCF.

(ii) The Board shall have no power to pledge the full faith and credit of the City nor shall any obligation issued by the CCCF in connection with any investment be a general obligation of the City.

(iii) The Board will require Investment Funds to provide information satisfactory to the Board regarding Project Investments and investment strategies.

(iv) The Board will be responsible for overseeing preparation and auditing of its financial statements, including full compliance with applicable generally accepted accounting principles.

(v) The CCCF shall indemnify and hold harmless the Voting Members and the Advisory Board Members from and against all claims, demands, actions, suits, damages, liabilities, losses, settlements, judgments, costs and expenses (collectively, "Claims"), whether or not involving a third party claim, which arise out of or relate to their service on the Board, other than any Claim arising from the gross negligence or willful misconduct of any such Voting Member or Advisory Board Member.

ARTICLE XI. SEVERABILITY AND REPEALER

SECTION 1. The provisions of this ordinance are declared to be separate and severable. The invalidity of any provision of this ordinance, or the invalidity of the application thereof to any person or circumstance, shall not affect the validity of the remainder of this ordinance, or the validity of its application to other persons or circumstances.

SECTION 2. All ordinances, resolutions, motions or orders inconsistent with this ordinance are hereby repealed to the extent of such conflict.

ARTICLE XII. EFFECTIVE DATES

SECTION 1. Following passage and publication of this ordinance, Section 3 of Article III of this ordinance shall take effect on April 1, 2017.

That portion of Section 4 of Article III which includes the added Section 4-156-032 (tour boat operator tax) of this ordinance shall be effective upon passage and approval.

Sections 1 and 2 of Article IV (Commercial Loading Zones) of this ordinance shall take effect upon passage and approval.

Section 3 of Article IV (Commercial Loading Zones) of this ordinance shall take effect ten days after passage and publication.

Article IX of this ordinance (Refunding of Michael Reese Promissory Note) shall be effective upon passage and approval.

Following passage and publication, the remainder of this ordinance shall take effect on January 1, 2017.

Continued in Volume II
on page 38085

(Published by the Authority of the City Council of the City of Chicago)

COPY

JOURNAL of the PROCEEDINGS of the CITY COUNCIL of the CITY of CHICAGO, ILLINOIS

Regular Meeting -- Wednesday, November 16, 2016

at 10:00 A.M.

(Council Chamber -- City Hall -- Chicago, Illinois)

OFFICIAL RECORD.

VOLUME II

RAHM EMANUEL
Mayor

SUSANA A. MENDOZA
City Clerk

Continued from Volume I
on page 38084

REGULAR ORDER OF BUSINESS RESUMED.

REPORTS OF COMMITTEES.

COMMITTEE ON FINANCE.

APPOINTMENT OF ROBERT D. LONCAR AS MEMBER OF COMMERCIAL AVENUE COMMISSION (SPECIAL SERVICE AREA NO. 5).

[A2016-101]

The Committee on Finance submitted the following report:

CHICAGO, November 16, 2016.

To the President and Members of the City Council:

Your Committee on Finance, having had under consideration a communication recommending the appointment of Robert D. Loncar as a member of the Commercial Avenue Commission (Special Service Area Number 5), having had the same under advisement, begs leave to report and recommend that Your Honorable Body *Approve* the proposed appointment transmitted herewith.

This recommendation was concurred in by a viva voce vote of the members of the committee, with no dissenting vote.

Respectfully submitted,

(Signed) EDWARD M. BURKE,
Chairman.

On motion of Alderman Burke, the committee's recommendation was *Concurred In* and the said proposed appointment of Robert D. Loncar as a member of the Commercial Avenue Commission (Special Service Area Number 5) was *Approved* by yeas and nays as follows:

Yeas -- Aldermen Moreno, Hopkins, Dowell, King, Hairston, Sawyer, Mitchell, Harris, Beale, Sadlowski Garza, Thompson, Cárdenas, Quinn, Burke, Lopez, Foulkes, D. Moore, Curtis, O'Shea, Muñoz, Zalewski, Scott, Solis, Maldonado, Burnett, Ervin, Reboyras, Santiago, Waguespack, Mell, Ramirez-Rosa, Villegas, Mitts, Sposato, Laurino, O'Connor, Napolitano, Reilly, Smith, Tunney, Arena, Cappleman, Pawar, Osterman, J. Moore, Silverstein -- 46.

Nays -- None.

Alderman Beale moved to reconsider the foregoing vote. The motion was lost.

APPOINTMENT OF PEGGIE M. JONES AS MEMBER OF MARQUETTE PARK COMMISSION (SPECIAL SERVICE AREA NO. 14).

[A2016-102]

The Committee on Finance submitted the following report:

CHICAGO, November 16, 2016.

To the President and Members of the City Council:

Your Committee on Finance, having had under consideration a communication recommending the appointment of Peggie M. Jones as a member of the Marquette Park Commission (Special Service Area Number 14), having had the same under advisement, begs leave to report and recommend that Your Honorable Body *Approve* the proposed appointment transmitted herewith.

This recommendation was concurred in by a viva voce vote of the members of the committee, with no dissenting vote.

Respectfully submitted,

(Signed) EDWARD M. BURKE,
Chairman.

On motion of Alderman Burke, the committee's recommendation was *Concurred In* and the said proposed appointment of Peggie M. Jones as a member of the Marquette Park Commission (Special Service Area Number 14) was *Approved* by yeas and nays as follows:

Yeas -- Aldermen Moreno, Hopkins, Dowell, King, Hairston, Sawyer, Mitchell, Harris, Beale, Sadlowski Garza, Thompson, Cárdenas, Quinn, Burke, Lopez, Foulkes, D. Moore, Curtis, O'Shea, Muñoz, Zalewski, Scott, Solis, Maldonado, Burnett, Ervin, Reboyras, Santiago, Waguespack, Mell, Ramirez-Rosa, Villegas, Mitts, Sposato, Laurino, O'Connor Napolitano, Reilly, Smith, Tunney, Arena, Cappleman, Pawar, Osterman, J. Moore, Silverstein -- 46.

Nays -- None.

Alderman Beale moved to reconsider the foregoing vote. The motion was lost.

REAPPOINTMENT OF CALLY E. RADUENDZEL AS MEMBER OF HOWARD STREET COMMISSION (SPECIAL SERVICE AREA NO. 19).

[A2016-103]

The Committee on Finance submitted the following report:

CHICAGO, November 16, 2016.

To the President and Members of the City Council:

Your Committee on Finance, having had under consideration a communication recommending the reappointment of Cally E. Raduendzel as a member of the Howard Street Commission (Special Service Area Number 19), having had the same under advisement, begs leave to report and recommend that Your Honorable Body *Approve* the proposed reappointment transmitted herewith.

This recommendation was concurred in by a viva voce vote of the members of the committee, with no dissenting vote.

Respectfully submitted,

(Signed) EDWARD M. BURKE,
Chairman.

On motion of Alderman Burke, the committee's recommendation was *Concurred In* and the said proposed reappointment of Cally E. Raduendzel as a member of the Howard Street Commission (Special Service Area Number 19) was *Approved* by yeas and nays as follows:

Yeas -- Aldermen Moreno, Hopkins, Dowell, King, Hairston, Sawyer, Mitchell, Harris, Beale, Sadlowski Garza, Thompson, Cárdenas, Quinn, Burke, Lopez, Foulkes, D. Moore, Curtis, O'Shea, Muñoz, Zalewski, Scott, Solis, Maldonado, Burnett, Ervin, Reboyras, Santiago, Waguespack, Mell, Ramirez-Rosa, Villegas, Mitts, Sposato, Laurino, O'Connor, Napolitano, Reilly, Smith, Tunney, Arena, Cappleman, Pawar, Osterman, J. Moore, Silverstein -- 46.

Nays -- None.

Alderman Beale moved to reconsider the foregoing vote. The motion was lost.

REAPPOINTMENT OF REBECCA C. DOHE AND MARCY S. HUTTAS AS MEMBERS OF WICKER PARK AND BUCKTOWN COMMISSION (SPECIAL SERVICE AREA NO. 33).

[A2016-104]

The Committee on Finance submitted the following report:

CHICAGO, November 16, 2016.

To the President and Members of the City Council:

Your Committee on Finance, having had under consideration a communication recommending the reappointments of Rebecca C. Dohe and Marcy S. Huttas as members of the Wicker Park and Bucktown Commission (Special Service Area Number 33), having had the same under advisement, begs leave to report and recommend that Your Honorable Body *Approve* the proposed reappointments transmitted herewith.

This recommendation was concurred in by a viva voce vote of the members of the committee, with no dissenting vote.

Respectfully submitted,

(Signed) EDWARD M. BURKE,
Chairman.

On motion of Alderman Burke, the committee's recommendation was *Concurred In* and the said proposed reappointments of Rebecca C. Dohe and Marcy S. Huttas as members of the Wicker Park and Bucktown Commission (Special Service Area Number 33) were *Approved* by yeas and nays as follows:

Yeas -- Aldermen Moreno, Hopkins, Dowell, King, Hairston, Sawyer, Mitchell, Harris, Beale, Sadlowski Garza, Thompson, Cárdenas, Quinn, Burke, Lopez, Foulkes, D. Moore, Curtis, O'Shea, Muñoz, Zalewski, Scott, Solis, Maldonado, Burnett, Ervin, Reboyras, Santiago, Waguespack, Mell, Ramirez-Rosa, Villegas, Mitts, Sposato, Laurino, O'Connor, Napolitano, Reilly, Smith, Tunney, Arena, Cappleman, Pawar, Osterman, J. Moore, Silverstein -- 46.

Nays -- None.

Alderman Beale moved to reconsider the foregoing vote. The motion was lost.

APPOINTMENT OF PATRICIA A. HUTZEL AS MEMBER OF UPTOWN COMMISSION (SPECIAL SERVICE AREA NO. 34).

[A2016-105]

The Committee on Finance submitted the following report:

CHICAGO, November 16, 2016.

To the President and Members of the City Council:

Your Committee on Finance, having had under consideration a communication recommending the appointment of Patricia A. Hutzel as a member of the Uptown Commission (Special Service Area Number 34), having had the same under advisement, begs leave to report and recommend that Your Honorable Body *Approve* the proposed appointment transmitted herewith.

This recommendation was concurred in by a viva voce vote of the members of the committee, with no dissenting vote.

Respectfully submitted,

(Signed) EDWARD M. BURKE,
Chairman.

On motion of Alderman Burke, the committee's recommendation was *Concurred In* and the said proposed appointment of Patricia A. Hutzel as a member of the Uptown Commission (Special Service Area Number 34) was *Approved* by yeas and nays as follows:

Yeas -- Aldermen Moreno, Hopkins, Dowell, King, Hairston, Sawyer, Mitchell, Harris, Beale, Sadlowski Garza, Thompson, Cárdenas, Quinn, Burke, Lopez, Foulkes, D. Moore, Curtis, O'Shea, Muñoz, Zalewski, Scott, Solis, Maldonado, Burnett, Ervin, Reboyras, Santiago, Waguespack, Mell, Ramirez-Rosa, Villegas, Mitts, Sposato, Laurino, O'Connor, Napolitano, Reilly, Smith, Tunney, Arena, Cappleman, Pawar, Osterman, J. Moore, Silverstein -- 46.

Nays -- None.

Alderman Beale moved to reconsider the foregoing vote. The motion was lost.

FORTY-NINTH AMENDING AGREEMENT WITH SOMERCOR 504, INC. FOR ADMINISTRATION OF SMALL BUSINESS IMPROVEMENT FUND PROGRAM WITHIN CHICAGO/CENTRAL PARK REDEVELOPMENT PROJECT AREA.

[O2016-7966]

The Committee on Finance submitted the following report:

CHICAGO, November 16, 2016.

To the President and Members of the City Council:

Your Committee on Finance, having had under consideration an ordinance authorizing the approval of Amendment Number 49 to the Small Business Improvement Fund Program, having had the same under advisement, begs leave to report and recommend that Your Honorable Body *Pass* the proposed ordinance transmitted herewith.

This recommendation was concurred in by a viva voce vote of the members of the committee, with no dissenting vote.

Respectfully submitted,

(Signed) EDWARD M. BURKE,
Chairman.

On motion of Alderman Burke, the said proposed ordinance transmitted with the foregoing committee report was *Passed* by yeas and nays as follows:

Yeas -- Aldermen Moreno, Hopkins, Dowell, King, Hairston, Sawyer, Mitchell, Harris, Beale, Sadlowski Garza, Thompson, Cárdenas, Quinn, Burke, Lopez, Foulkes, D. Moore, Curtis, O'Shea, Muñoz, Zalewski, Scott, Solis, Maldonado, Burnett, Ervin, Reboyras, Santiago, Waguespack, Mell, Ramirez-Rosa, Villegas, Mitts, Sposato, Laurino, O'Connor, Napolitano, Reilly, Smith, Tunney, Arena, Cappleman, Pawar, Osterman, J. Moore, Silverstein -- 46.

Nays -- None.

Alderman Beale moved to reconsider the foregoing vote. The motion was lost.

The following is said ordinance as passed:

WHEREAS, The City of Chicago ("City"), a home rule unit of government under Section 6(a), Article VII of the 1970 Constitution of the State of Illinois, is authorized under the provisions of the Tax Increment Allocation Redevelopment Act, 65 ILCS 5/11-74.4-1, et seq., as amended from time to time (the "Act"), to finance projects that eradicate blighted conditions and conservation area factors through the use of tax increment allocation financing for redevelopment projects; and

WHEREAS, By an ordinance adopted by the City Council of the City ("City Council") on July 21, 1999, and published in the *Journal of the Proceedings of the City Council of the City of Chicago* ("*Journal*") for said date at pages 8307 to 8344, inclusive (the "Program Ordinance"), the City implemented a redevelopment program known as the Small Business Improvement Fund program (the "Program") to provide financing assistance pursuant to the Act for the improvement of commercial and industrial facilities of small businesses in certain redevelopment project areas of the City; and

WHEREAS, By ordinances adopted by the City Council, the first on November 8, 2000, and published in the *Journal* for said date at pages 43877 to 43930, inclusive (the "First Amending Ordinance") and the most recent, forty-eighth amending ordinance (the "Forty-Eighth Amending Ordinance", collectively with the Program Ordinance, the First Amending Ordinance and the other amending ordinances, the "SBIF Ordinance"), the City has restated and refined the Program and extended its reach to additional redevelopment project areas of the City; and

WHEREAS, The SBIF Ordinance authorized DPD to fund the Program in the Chicago/Central Park Redevelopment Project Area ("Chicago/Central Park Area") in an amount not to exceed $1,500,000; and

WHEREAS, As part of the Program, the $1,500,000 funding previously authorized for the Chicago/Central Park Area was substantially expended for the improvement of commercial and industrial facilities of small businesses in the Chicago/Central Park Area; and

WHEREAS, DPD desires to increase the amount of grant funds available in the Chicago/Central Park Area by an additional $600,000 to a total, collective amount of $2,100,000; and

WHEREAS, The City Council, under the SBIF Ordinance, authorized DPD to enter into an agreement with SomerCor 504, Inc., an Illinois not-for-profit corporation ("SomerCor"), and DPD entered into such agreement on March 12, 2001, which agreement continues in full force and effect, as amended from time to time, pursuant to which SomerCor performs certain administrative services for the Program, and DPD now desires to further amend that agreement by entering into a forty-ninth amending agreement (the "Forty-Ninth Amending Agreement") with SomerCor to (a) increase the amount of grant funds available in the Chicago/Central Park Area, as provided by this ordinance; and (b) authorize SomerCor to continue providing the same administrative services for the Program, which Forty-Ninth Amending Agreement is set forth in more detail on Exhibit A, attached hereto and incorporated herein; and

WHEREAS, The City's obligation to provide funds under the Forty-Ninth Amending Agreement may be met through (i) incremental taxes from the Chicago/Central Park Area; or (ii) any other funds legally available to the City for this purpose; now, therefore,

Be It Ordained by the City Council of the City of Chicago:

SECTION 1. The above recitals are expressly incorporated in and made a part of this ordinance as though fully set forth herein.

SECTION 2. SomerCor is hereby authorized to administer the Program in the Chicago/Central Park Area, subject to the supervision of DPD.

SECTION 3. The Commissioner of DPD or a designee of the Commissioner are each hereby authorized, with the approval of the City's Corporation Counsel as to legal form, to negotiate, execute and deliver the Forty-Ninth Amending Agreement between SomerCor and the City substantially in the form attached hereto as Exhibit A and made a part hereof, and such other supporting documents as may be necessary to carry out and comply with the provisions of the Forty-Ninth Amending Agreement, with such changes, deletions and insertions as shall be approved by the persons executing the Forty-Ninth Amending Agreement.

SECTION 4. To the extent that any ordinance, resolution, rule, order or provision of the Municipal Code of Chicago, or part thereof, is in conflict with the provisions of this ordinance, the provisions of this ordinance shall control. All sections of the SBIF Ordinance in conflict with this ordinance are hereby repealed to the extent of such conflict. If any section, paragraph, clause or provision of this ordinance shall be held invalid, the invalidity of such section, paragraph, clause or provision shall not affect any of the other provisions of this ordinance.

SECTION 5. This ordinance shall be effective as of the date of its passage.

Exhibit "A" referred to in this ordinance reads as follows:

Exhibit "A".
(To Ordinance)

Forty-Ninth Amending Agreement
To Administrative Services Agreement.

This Forty-Ninth Amending Agreement to Administrative Services Agreement (the "Agreement") is made this _____ day of _____ 2016, by and between the City of Chicago, a municipal corporation and home rule unit of local government existing under the 1970 Constitution of the State of Illinois (the "City"), acting through its Department of Planning and Development ("DPD"), and SomerCor 504, Inc., an Illinois not-for-profit corporation ("SomerCor") whose office address is 601 South LaSalle Street, Suite 510, Chicago, Illinois 60605.

Whereas, The City is authorized under the provisions of the Tax Increment Allocation Redevelopment Act, 65 ILCS 5/11-74.4-1, et seq., as amended from time to time (the "Act"), to finance projects that eradicate blighted conditions and conservation area factors through the use of tax increment allocation financing for redevelopment projects; and

Whereas, By ordinances adopted by the City Council of the City on July 21, 1999 and on November 8, 2000, and published in the *Journal of the Proceedings of the City Council of the City of Chicago* for said dates at pages 8307 to 8344, inclusive, and pages 43877 -- 43930, inclusive, respectively (the "SBIF Ordinances"), the City implemented and amended a redevelopment program known as the Small Business Improvement Fund program (the "SBIF Program") to provide financing assistance pursuant to the Act for the improvement of commercial and industrial facilities of small businesses in certain redevelopment project areas ("TIF Areas") in the City; and

Whereas, The City Council, under the SBIF Ordinances, authorized DPD to enter into agreements with SomerCor, and DPD and SomerCor entered into one agreement on September 22, 1999 ("First SomerCor Agreement") and another agreement on March 12, 2001 ("Second SomerCor Agreement"), to administer the SBIF Programs on behalf of the City; and

Whereas, In an ordinance adopted by the City Council on October 31, 2001, and published in the *Journal of the Proceedings of the City Council of the City of Chicago* for said date at pages 69965 through 70047, inclusive, (the "Midwest TIF Area Ordinance") the City Council authorized DPD to enter into an agreement amending the Second SomerCor Agreement with SomerCor to enable SomerCor to provide SBIF Program administrative services in the Midwest Redevelopment Project Area (the "Midwest TIF Area Amending Agreement"); and

Whereas, By an ordinance adopted by the City Council of the City on May 1, 2002, and published in the *Journal of the Proceedings of the City Council of the City of Chicago* for said date at pages 83769 to 83781, inclusive ("Second Amending Ordinance"), the City Council authorized DPD to enter into an agreement amending the Second SomerCor Agreement with SomerCor to enable SomerCor to provide SBIF Program administrative services in the Portage Park, Western Avenue North, Western Avenue South, Fullerton/Milwaukee and Belmont/Central Redevelopment Project Areas (the "Second Amending Agreement"); and

Whereas, By an ordinance adopted by the City Council of the City on December 4, 2002, and published in the *Journal of the Proceedings of the City Council of the City of Chicago* for said date at pages 100124 to 100135, inclusive ("Third Amending Ordinance"), the City Council authorized DPD to enter into an agreement amending the Second SomerCor Agreement with SomerCor to enable SomerCor to provide SBIF Program administrative services in the Madison/Austin Corridor and Humboldt Park Commercial Redevelopment Project Areas (the "Third Amending Agreement"); and

Whereas, By an ordinance adopted by the City Council of the City on February 5, 2003, and published in the *Journal of the Proceedings of the City Council of the City of Chicago* for said date at pages 102793 to 102803, inclusive ("Fourth Amending Ordinance"), the City Council authorized DPD to enter into an agreement amending the Second SomerCor Agreement with SomerCor to enable SomerCor to provide SBIF Program administrative services in the Northwest Industrial Corridor Redevelopment Project Area (the "Fourth Amending Agreement"); and

Whereas, By an ordinance adopted by the City Council of the City on July 9, 2003, and published in the *Journal of the Proceedings of the City Council of the City of Chicago* for said date at pages 3418 to 3424, inclusive ("Fifth Amending Ordinance"), the City Council authorized DPD to enter into an agreement amending the Second SomerCor Agreement with SomerCor which restated the SBIF Program rules (the "Fifth Amending Agreement"); and

Whereas, By an ordinance adopted by the City Council of the City on November 3, 2004, and published in the *Journal of the Proceedings of the City Council of the City of Chicago* for said date at pages 34545 to 34554, inclusive ("Sixth Amending Ordinance"), DPD extended the SBIF Program to the Lawrence/Kedzie Redevelopment Project Area of the City (the "Sixth Amending Agreement"); and

Whereas, By an ordinance adopted by the City Council of the City on September 14, 2005, and published in the *Journal of the Proceedings of the City Council of the City of Chicago* for said date at pages 54724 to 54740, inclusive ("Seventh Amending Ordinance"), DPD extended the SBIF Program to the 63rd/Pulaski, Belmont/Cicero, Lawrence/Pulaski, Peterson/Pulaski, West Irving Park, Greater Southwest-West, Galewood/Armitage Industrial, Pilsen Industrial Corridor, 119th and Halsted, and Pulaski Corridor Redevelopment Project Areas of the City and increased the amount of grant funds available in the Fullerton/Milwaukee and Lawrence/Kedzie Redevelopment Project Areas (the "Seventh Amending Agreement"); and

Whereas, By an ordinance adopted by the City Council of the City on September 13, 2006, and published in the *Journal of the Proceedings of the City Council of the City of Chicago* for said date at pages 83420 to 83440, inclusive ("Eighth Amending Ordinance"), DPD extended the SBIF Program to twenty-one redevelopment project areas of the City (the "Eighth Amending Agreement"); and

Whereas, By an ordinance adopted by the City Council of the City on February 7, 2007, and published in the *Journal of the Proceedings of the City Council of the City of Chicago* for said date at pages 97661 to 97672, inclusive ("Ninth Amending Ordinance"), DPD extended the SBIF Program to the 63rd/Ashland and Devon/Western Redevelopment Project Areas of the City (the "Ninth Amending Agreement"); and

Whereas, By an ordinance adopted by the City Council of the City on June 13, 2007, and published in the *Journal of the Proceedings of the City Council of the City of Chicago* for said date at pages 2395 to 2402, inclusive ("Tenth Amending Ordinance"), the City Council authorized DPD to enter into an agreement amending the Second SomerCor Agreement with SomerCor which restated the SBIF Program rules (the "Tenth Amending Agreement"); and

Whereas, By an ordinance adopted by the City Council of the City on October 31, 2007, and published in the *Journal of the Proceedings of the City Council of the City of Chicago* for said date at pages 10929 to 10942, inclusive ("Eleventh Amending Ordinance"), DPD extended the SBIF Program to certain redevelopment project areas of the City (the "Eleventh Amending Agreement"); and

Whereas, By an ordinance adopted by the City Council of the City on June 11, 2008, and published in the *Journal of the Proceedings of the City Council of the City of Chicago* for said date at pages 28833 to 28843, inclusive ("Twelfth Amending Ordinance"), DPD extended the SBIF Program to the Michigan/Cermak Redevelopment Project Area of the City (the "Twelfth Amending Agreement"); and

Whereas, By an ordinance adopted by the City Council of the City on September 10, 2008, and published in the *Journal of the Proceedings of the City Council of the City of Chicago* for said date at pages 36267 to 36277, inclusive ("Thirteenth Amending Ordinance"), DPD extended the SBIF Program to the Irving/Cicero Redevelopment Project Area of the City (the "Thirteenth Amending Agreement"); and

Whereas, By an ordinance adopted by the City Council of the City on September 10, 2008, and published in the *Journal of the Proceedings of the City Council of the City of Chicago* for said date at pages 36704 to 36711, inclusive ("Fourteenth Amending Ordinance"), the City Council authorized DPD to enter into an agreement amending the Second SomerCor Agreement with SomerCor which restated the SBIF Program rules (the "Fourteenth Amending Agreement"); and

Whereas, By an ordinance adopted by the City Council of the City on February 11, 2009, and published in the *Journal of the Proceedings of the City Council of the City of Chicago* for said date at pages 54738 to 54748, inclusive ("Fifteenth Amending Ordinance"), DPD extended the SBIF Program to the Hollywood/Sheridan Redevelopment Project Area of the City (the "Fifteenth Amending Agreement"); and

Whereas, By an ordinance adopted by the City Council of the City on March 18, 2009, and published in the *Journal of the Proceedings of the City Council of the City of Chicago* for said date at pages 55750 to 55762, inclusive ("Sixteenth Amending Ordinance"), DPD extended the SBIF Program to the Elston/Armstrong Industrial Corridor and 47th/Ashland Redevelopment Project Areas of the City (the "Sixteenth Amending Agreement"); and

Whereas, By an ordinance adopted by the City Council of the City on April 22, 2009, and published in the *Journal of the Proceedings of the City Council of the City of Chicago* for said date at pages 57265 to 57276, inclusive ("Seventeenth Amending Ordinance"), DPD extended the SBIF Program to the Lawrence/Broadway and Touhy/Western Redevelopment Project Areas of the City (the "Seventeenth Amending Agreement"); and

Whereas, By an ordinance adopted by the City Council of the City on May 13, 2009, and published in the *Journal of the Proceedings of the City Council of the City of Chicago* for said date at pages 60322 to 60333, inclusive ("Eighteenth Amending Ordinance"), DPD extended the SBIF Program to the Austin Commercial Redevelopment Project Area of the City (the "Eighteenth Amending Agreement"); and

Whereas, By an ordinance adopted by the City Council of the City on June 3, 2009, and published in the *Journal of the Proceedings of the City Council of the City of Chicago* for said date at pages 63080 to 63090, inclusive ("Nineteenth Amending Ordinance"), DPD increased the amount of grant funds available in the Clark Street and Ridge Avenue Redevelopment Project Area (the "Nineteenth Amending Agreement"); and

Whereas, By an ordinance adopted by the City Council of the City on June 30, 2009, and published in the *Journal of the Proceedings of the City Council of the City of Chicago* for said date at pages 64859 to 64871, inclusive ("Twentieth Amending Ordinance"), DPD extended the SBIF Program to the Midway Industrial Corridor Redevelopment Project Area and increased the amount of grant funds available in the Peterson/Pulaski Redevelopment Project Area (the "Twentieth Amending Agreement"); and

Whereas, By an ordinance adopted by the City Council of the City on September 9, 2009, and published in the *Journal of the Proceedings of the City Council of the City of Chicago* for said date at pages 69297 to 69308, inclusive ("Twenty-First Amending Ordinance"), DPD increased the amount of grant funds available in the 35th/Halsted Redevelopment Project Area (the "Twenty-First Amending Agreement"); and

Whereas, By an ordinance adopted by the City Council of the City on November 18, 2009, and published in the *Journal of the Proceedings of the City Council of the City of Chicago* for said date at pages 74011 to 74023, inclusive ("Twenty-Second Amending Ordinance"), DPD extended the SBIF Program to the 95th Street and Stony Island Avenue, Avalon Park/South Shore, Harlem Industrial Park Conservation, and Western Avenue/Rock Island Redevelopment Project Areas of the City (the "Twenty-Second Amending Agreement"); and

Whereas, By an ordinance adopted by the City Council of the City on December 2, 2009, and published in the *Journal of the Proceedings of the City Council of the City of Chicago* for said date at pages 79524 to 79546, inclusive ("Twenty-Third Amending Ordinance"), DPD restated the SBIF Program Rules, extended the SBIF Program to the Avondale and

Woodlawn Redevelopment Project Areas, and increased the amount of grant funds available in the Northwest Industrial Corridor Redevelopment Project Area (the "Twenty-Third Amending Agreement"); and

Whereas, By an ordinance adopted by the City Council of the City on January 13, 2010, and published in the *Journal of the Proceedings of the City Council of the City of Chicago* for said date at pages 82434 to 82446, inclusive ("Twenty-Fourth Amending Ordinance"), DPD extended the SBIF Program to the Addison South Redevelopment Project Area (the "Twenty-Fourth Amending Agreement"); and

Whereas, By an ordinance adopted by the City Council of the City on February 10, 2010, and published in the *Journal of the Proceedings of the City Council of the City of Chicago* for said date at pages 83847 to 83861, inclusive ("Twenty-Fifth Amending Ordinance"), DPD extended the SBIF Program to the 47th/King Drive, 79th Street Corridor and Armitage/Pulaski Redevelopment Project Areas and increased the amount of grant funds available in the Madison/Austin Corridor and Western Avenue North Redevelopment Project Areas (the "Twenty-Fifth Amending Agreement"); and

Whereas, By an ordinance adopted by the City Council of the City on June 9, 2010, and published in the *Journal of the Proceedings of the City Council of the City of Chicago* for said date at pages 92472 to 92483, inclusive ("Twenty-Sixth Amending Ordinance"), DPD increased the amount of grant funds available in the Hollywood/Sheridan Redevelopment Project Area (the "Twenty-Sixth Amending Agreement"); and

Whereas, By an ordinance adopted by the City Council of the City on June 30, 2010, and published in the *Journal of the Proceedings of the City Council of the City of Chicago* for said date at pages 94477 to 94491, inclusive ("Twenty-Seventh Amending Ordinance"), DPD extended the SBIF Program to the Roosevelt/Cicero, Western/Ogden and Little Village Industrial Corridor Redevelopment Project Areas and increased the amount of grant funds available in the Belmont/Central and Portage Park Redevelopment Project Areas (the "Twenty-Seventh Amending Agreement"); and

Whereas, By an ordinance adopted by the City Council of the City on October 6, 2010, and published in the *Journal of the Proceedings of the City Council of the City of Chicago* for said date at pages 99933 to 99946, inclusive ("Twenty-Eighth Amending Ordinance"), DPD extended the SBIF Program to the Roosevelt/Homan and Ogden/Pulaski Redevelopment Project Areas and increased the amount of grant funds available in the Devon and Western and Western Avenue/Rock Island Redevelopment Project Areas (the "Twenty-Eighth Amending Agreement"); and

Whereas, By an ordinance adopted by the City Council of the City on November 3, 2010, and published in the *Journal of the Proceedings of the City Council of the City of Chicago* for said date at pages 104150 to 104161, inclusive ("Twenty-Ninth Amending Ordinance"), DPD increased the amount of grant funds available in the 111th Street/Kedzie Avenue Business District Redevelopment Project Area (the "Twenty-Ninth Amending Agreement"); and

Whereas, By an ordinance adopted by the City Council of the City on February 9, 2011, and published in the *Journal of the Proceedings of the City Council of the City of Chicago* for said date at pages 111666 to 111678, inclusive ("Thirtieth Amending Ordinance"), DPD

extended the SBIF Program to the Read/Dunning Redevelopment Project Area and increased the amount of grant funds available in the Midwest Redevelopment Project Area (the "Thirtieth Amending Agreement"); and

Whereas, By an ordinance adopted by the City Council of the City on June 8, 2011, and published in the *Journal of the Proceedings of the City Council of the City of Chicago* for said date at pages 200 to 213, inclusive ("Thirty-First Amending Ordinance"), DPD increased the amount of grant funds available in the 35th/Halsted, 47th/King Drive, North Branch South, and Portage Park Redevelopment Project Areas (the "Thirty-First Amending Agreement"); and

Whereas, By an ordinance adopted by the City Council of the City on July 28, 2011, and published in the *Journal of the Proceedings of the City Council of the City of Chicago* for said date at pages 3789 to 3802, inclusive ("Thirty-Second Amending Ordinance"), DPD extended the SBIF Program to the Ewing Avenue Redevelopment Project Area (the "Thirty-Second Amending Agreement"); and

Whereas, By an ordinance adopted by the City Council of the City on November 2, 2011, and published in the *Journal of the Proceedings of the City Council of the City of Chicago* for said date at pages 9614 to 9626, inclusive ("Thirty-Third Amending Ordinance"), DPD increased the amount of grant funds available in the Portage Park Redevelopment Project Area (the "Thirty-Third Amending Agreement"); and

Whereas, By an ordinance adopted by the City Council of the City on April 24, 2012, and published in the *Journal of the Proceedings of the City Council of the City of Chicago* for said date at pages 24129 to 24159, inclusive ("Thirty-Fourth Amending Ordinance"), DPD amended the Program Rules for the SBIF Program, extended the SBIF Program to the Archer/Central, Division/Homan and 47th/State Redevelopment Project Areas, and increased the amount of grant funds available in nine additional redevelopment project areas (the "Thirty-Fourth Amending Agreement"); and

Whereas, By an ordinance adopted by the City Council of the City on April 24, 2012, and published in the *Journal of the Proceedings of the City Council of the City of Chicago* for said date at pages 24160 to 24175, inclusive ("Thirty-Fifth Amending Ordinance"), DPD extended the SBIF Program to the Irving Park/Elston Redevelopment Project Area and increased the amount of grant funds available in seven other redevelopment project areas (the "Thirty-Fifth Amending Agreement"); and

Whereas, By an ordinance adopted by the City Council of the City on June 6, 2012, and published in the *Journal of the Proceedings of the City Council of the City of Chicago* for said date at pages 27953 to 27967, inclusive ("Thirty-Sixth Amending Ordinance"), DPD extended the SBIF Program to four additional redevelopment project areas (the "Thirty-Sixth Amending Agreement"); and

Whereas, By an ordinance adopted by the City Council of the City on October 3, 2012, and published in the *Journal of the Proceedings of the City Council of the City of Chicago* for said date at pages 34651 to 34664, inclusive ("Thirty-Seventh Amending Ordinance"), DPD increased the amount of grant funds in the Western Avenue/Rock Island Redevelopment Project Area (the "Thirty-Seventh Amending Agreement"); and

Whereas, By an ordinance adopted by the City Council of the City on January 17, 2013, and published in the *Journal of the Proceedings of the City Council of the City of Chicago* for said date at pages 44849 to 44862, inclusive ("Thirty-Eighth Amending Ordinance"), DPD increased the amount of grant funds in the Western Avenue South Redevelopment Project Area (the "Thirty-Eighth Amending Agreement"); and

Whereas, By an ordinance adopted by the City Council of the City on June 26, 2013, and published in the *Journal of the Proceedings of the City Council of the City of Chicago* for said date at pages 56098 to 56115, inclusive ("Thirty-Ninth Amending Ordinance"), DPD extended the SBIF Program to the 35th and Wallace Redevelopment Project Area and increased the amount of grant funds available in six other redevelopment project areas (the "Thirty-Ninth Amending Agreement") ; and

Whereas, By an ordinance adopted by the City Council of the City on July 24, 2013, and published in the *Journal of the Proceedings of the City Council of the City of Chicago* for said date at pages 57332 to 57346, inclusive ("Fortieth Amending Ordinance"), DPD increased the amount of grant funds available in the Stony Island Avenue Commercial and Burnside Industrial Corridors and West Irving Park Redevelopment Project Areas (the "Fortieth Amending Agreement"); and

Whereas, By an ordinance adopted by the City Council of the City on June 25, 2014, and published in the *Journal of the Proceedings of the City Council of the City of Chicago* for said date at pages 83007 to 83035, inclusive ("Forty-First Amending Ordinance"), DPD increased the amount of grant funds available in the Clark/Montrose, Lawrence/Broadway, and Ravenswood Corridor Redevelopment Project Areas (the "Forty-First Amending Agreement"); and

Whereas, By an ordinance adopted by the City Council of the City on September 10, 2014, and published in the *Journal of the Proceedings of the City Council of the City of Chicago* for said date at pages 87257 to 87271, inclusive ("Forty-Second Amending Ordinance"), DPD increased the amount of grant funds available in the Hollywood/Sheridan Redevelopment Project Area (the "Forty-Second Amending Agreement"); and

Whereas, By an ordinance adopted by the City Council of the City on March 18, 2015, and published in the *Journal of the Proceedings of the City Council of the City of Chicago* for said date at pages 102954 to 102973, inclusive ("Forty-Third Amending Ordinance"), DPD extended the SBIF Program to the 24th/Michigan, 47th/Halsted and 79th/Vincennes Redevelopment Project Areas of the City, and increased the amount of grant funds available in seven other redevelopment project areas (the "Forty-Third Amending Agreement"); and

Whereas, By an ordinance adopted by the City Council of the City on July 29, 2015, and published in the *Journal of the Proceedings of the City Council of the City of Chicago* for said date at pages 2525 to 2540, inclusive ("Forty-Fourth Amending Ordinance"), DPD extended the SBIF Program to the 79th Street/Southwest Highway and Stockyards Southeast Quadrant Industrial Redevelopment Project Areas of the City, and increased the amount of grant funds available in the Archer/Central, Avalon Park/South Shore, Fullerton/Milwaukee, Kinzie Industrial Corridor, Midway Industrial, Midwest, and Western Avenue South Redevelopment Project Areas; and

Whereas, By an ordinance adopted by the City Council of the City on October 14, 2015, and published in the *Journal of the Proceedings of the City Council of the City of Chicago* for said date at pages 8333 to 8348, inclusive ("Forty-Fifth Amending Ordinance"), DPD increased the amount of grant funds available in the 63rd/Pulaski, Central West, and Western/Ogden Redevelopment Project Areas; and

Whereas, By an ordinance adopted by the City Council of the City on February 10, 2016, and published in the *Journal of the Proceedings of the City Council of the City of Chicago* for said date at pages 17909 to 17925, inclusive ("Forty-Sixth Amending Ordinance"), DPD increased the amount of grant funds available in the Austin Commercial, Belmont/Central, Northwest Industrial Corridor and Portage Park redevelopment project areas; and

Whereas, By an ordinance adopted by the City Council of the City on October 5, 2016, and published in the *Journal of the Proceedings of the City Council of the City of Chicago* for said date at pages ____ to ____, inclusive ("Forty-Seventh Amending Ordinance"), DPD extended the SBIF Program to the 67th/Wentworth, Englewood Neighborhood, Englewood Mall and 107th/Halsted Redevelopment Project Areas of the City, increased the amount of grant funds available in the Austin Commercial, 47th/Ashland, 43rd/Cottage Grove, 47th/King Drive, 87th/Cottage Grove, Chicago/Central Park and 119th/Halsted Redevelopment Project Areas and provided authorization for the targeting of SBIF Program Funds in the areas to designated zones called [_____] Zones; and

Whereas, By an ordinance adopted by the City Council of the City on _____, 2016, and published in the *Journal of the Proceedings of the City Council of the City of Chicago* for said date at pages ____ to ____, inclusive ("Forty-Eighth Amending Ordinance"), DPD extended the SBIF Program to the Archer/Western Redevelopment Project Area and increased the amount of grant funds available in three other redevelopment project areas (the "Forty-Eighth Amending Agreement"); and

Whereas, By an ordinance adopted by the City Council of the City on _____, 2016, and published in the *Journal of the Proceedings of the City Council of the City of Chicago* for said date at pages ____ to ____, inclusive ("Forty-Ninth Amending Ordinance"), DPD increased the amount of grant funds available in the Chicago/Central Park Redevelopment Project Area (the "Forty-Ninth Amending Agreement"); and

Whereas, The Forty-Ninth Amending Ordinance authorized DPD to enter into an agreement with SomerCor to continue to provide SBIF Program administrative services, and DPD and SomerCor now desire to enter into such an agreement, which will amend the Second SomerCor Agreement (the "Forty-Ninth Amending Agreement");

Now, Therefore, In consideration of the mutual promises and covenants set forth below, the parties hereto agree as follows:

Article I

Incorporation And Recitals.

The recitals set forth above are incorporated by reference as if fully set forth herein.

Article II

Reaffirmation Of Representations, Warranties And Covenants.

SomerCor reaffirms each and every representation, warranty and covenant made in Article III of the Second SomerCor Agreement. SomerCor reaffirms that it has insurance in force that conforms to the requirements of Section 4.8 of the Second SomerCor Agreement.

Article III

Amendments To Second SomerCor Agreement.

1. The Second SomerCor Agreement, as amended, is further amended, as follows:

(a) amend the text in (Sub)Exhibit 5 thereof increasing the maximum funds available for the following TIF Area, which maximum includes previously-allocated funds and additional funding authorized by the Forty-Ninth Amending Ordinance, as follows:

Chicago/Central Park Area $2,100,000

(d) substitute the following for each occurrence of "One Hundred Forty-One Million Four Hundred and Ten Thousand Dollars ($141,410,000)" in Section 4.2 thereof:

One Hundred Forty-Two Million and Ten Thousand Dollars ($142,010,000)

Except as set forth herein, the Agreement is not amended.

Article IV

Obligation To Provide Documents.

SomerCor shall execute and deliver to DPD such documents as may be required by the Corporation Counsel of the City to evidence SomerCor's participation in the Program, including, but not limited to, the City's current form of Economic Disclosure Statement and an opinion of counsel in substantially the form of (Sub)Exhibit 1 attached hereto and incorporated herein.

In Witness Whereof, The City and SomerCor have executed this Agreement as of the date first set forth above.

City of Chicago

By: _____
Commissioner,
Department of Planning and Development

SomerCor 504, Inc.

By: _____

Its: _____

[(Sub)Exhibit 5 referred to in this Forty-Ninth Amending Agreement to Administrative Services Agreement unavailable at time of printing.]

(Sub)Exhibit 1 referred to in this Forty-Ninth Amending Agreement to Administrative Services Agreement reads as follows:

(Sub)Exhibit 1.
(To Forty-Ninth Amending Agreement To
Administrative Services Agreement)

Form Of Counsel's Opinion And Economic Disclosure Statement And Affidavit.

_____, 2016.

Form Of Counsel's Opinion:

City of Chicago
Department of Planning and Development
121 North LaSalle Street, Suite 1000
Chicago, Illinois 60602

RE: Amending Agreement To Administrative Services Agreement (The "Agreement")

Ladies and Gentlemen:

I have acted as counsel for SomerCor 504, Inc., an Illinois not-for-profit corporation ("SomerCor"), in connection with the execution and delivery of the Agreement by and between SomerCor and the City of Chicago, acting by and through its Department of Planning and Development (the "City"). SomerCor has requested that this opinion be furnished to the City.

In so acting as counsel for SomerCor I have examined:

(i) an executed original of the Agreement;

(ii) the Articles of Incorporation, including all amendments thereto, of SomerCor as furnished and certified by the Secretary of State of the State of Illinois;

(iii) the Bylaws of SomerCor, as certified by the secretary of SomerCor as of the date hereof; and

(iv) the Certificate of Good Standing dated _____, issued by the Office of the Secretary of State of the State of Illinois, as to the good standing of SomerCor.

In my capacity as counsel, I have also examined such other documents or instruments as I have deemed relevant for the purposes of rendering the opinions hereinafter set forth.

I have also assumed, but have no reason to question, the legal capacity, authority and the genuineness of the signatures of and due and proper execution and delivery by the respective parties other than SomerCor which has made, executed or delivered or will make, execute and deliver the agreements and documents examined by me.

I express no opinion as to (i) the laws of any state or jurisdiction other than the State of Illinois (and any political subdivisions thereof) and the United States of America; and (ii) any matters pertaining or relating to the securities laws of the United States of America, the State of Illinois or any other state.

Based upon and subject to the assumptions and qualifications herein stated, it is my opinion that:

1. SomerCor is a not-for-profit corporation, duly organized and validly existing under the laws of the State of, Illinois, SomerCor has made all filings required by the laws of the State of Illinois in respect of its formation and continuing existence, and has all requisite authority to carry on its business and to execute and deliver, and to consummate the transactions contemplated by, the Agreement.

2. The Agreement has been duly executed and delivered on behalf of SomerCor, and constitutes a legal, valid and binding obligation of SomerCor, enforceable against SomerCor in accordance with its terms, except to the extent that enforcement of any such terms may be limited by: (a) applicable bankruptcy, reorganization, debt arrangement, insolvency or other similar laws generally affecting creditors' rights; or (b) judicial and public policy limitations upon the enforcement of certain remedies including those which a court of equity may in its discretion decline to enforce.

3. There is no action, suit or proceeding at law or in equity pending, nor to my knowledge threatened, against or affecting SomerCor, before any court or before any governmental or administrative agency, which if adversely determined could materially and adversely affect the ability of SomerCor to perform under the Agreement or any of its business or properties or financial or other conditions.

4. The transactions contemplated by the Agreement are governed by the laws of the State of Illinois.

5. The execution and delivery of the Agreement and the consummation of the transactions contemplated thereby will not constitute:

A. a violation or breach of (i) the Articles of Incorporation of SomerCor, (ii) the Bylaws of SomerCor, (iii) any provision of any contract or other instrument to which SomerCor is bound, or (iv) any order, writ, injunction, decree, statute, rule or regulation binding on SomerCor, or

B. a breach of any of the provisions of, or constitute a default under, or result in the creation or imposition of any lien or encumbrance upon any of the property of SomerCor pursuant to any agreement or other instrument to which SomerCor is a party or by which SomerCor is bound.

6. No action of, or filing with, any governmental or public body is required to authorize, or is otherwise required for the validity of, the execution, delivery and performance of any of the Agreement.

This opinion is furnished for your benefit and may be relied upon by you and any such other party in connection with the Agreement, but may not be delivered to or relied upon by any other person or entity without written consent from the undersigned.

Very truly yours,

_____

Economic Disclosure Statement And Affidavit:

SECTION I -- GENERAL INFORMATION

A. Legal name of the Disclosing Party submitting this EDS. Include d/b/a/ if applicable:

SomerCor 504, Inc.

Check ONE of the following three boxes:

Indicate whether the Disclosing Party submitting this EDS is:

1. [X] the Applicant
   OR
2. [ ] a legal entity holding a direct or indirect interest in the Applicant. State the legal name of the Applicant in which the Disclosing Party holds an interest: _____
   OR
3. [ ] a legal entity with a right of control (see Section II.B.1.) State the legal name of the entity in which the Disclosing Party holds a right of control: _____

B. Business address of the Disclosing Party: 601 S. LaSalle St, Suite 510
Chicago, IL 60605

C. Telephone: 312-360-3300 Fax: 312-757-4371 Email: jake.stern@somercor.com

D. Name of contact person: Jacob Stern

E. Federal Employer Identification No. (if you have one): _____

F. Brief description of contract, transaction or other undertaking (referred to below as the "Matter") to which this EDS pertains. (Include project number and location of property, if applicable):

SBTF Administrative Services Agreement

G. Which City agency or department is requesting this EDS? Dept. of Planning and Development

If the Matter is a contract being handled by the City's Department of Procurement Services, please complete the following:

Specification # N/A and Contract # N/A

SECTION II – DISCLOSURE OF OWNERSHIP INTERESTS

A. NATURE OF THE DISCLOSING PARTY

1. Indicate the nature of the Disclosing Party:

[ ] Person
[ ] Publicly registered business corporation
[ ] Privately held business corporation
[ ] Sole proprietorship
[ ] General partnership
[ ] Limited partnership
[ ] Trust
[ ] Limited liability company
[ ] Limited liability partnership
[ ] Joint venture
[X] Not-for-profit corporation
(Is the not-for-profit corporation also a 501(c)(3))?
[ ] Yes [X] No
[X] Other (please specify)
501(c)(4)

2. For legal entities, the state (or foreign country) of incorporation or organization, if applicable:

Illinois

3. For legal entities not organized in the State of Illinois: Has the organization registered to do business in the State of Illinois as a foreign entity?

[ ] Yes [ ] No [X] N/A

B. IF THE DISCLOSING PARTY IS A LEGAL ENTITY:

1. List below the full names and titles of all executive officers and all directors of the entity. NOTE: For not-for-profit corporations, also list below all members, if any, which are legal entities. If there are no such members, write "no members." For trusts, estates or other similar entities, list below the legal titleholder(s).

If the entity is a general partnership, limited partnership, limited liability company, limited liability partnership or joint venture, list below the name and title of each general partner, managing member, manager or any other person or entity that controls the day-to-day management of the Disclosing Party. NOTE: Each legal entity listed below must submit an EDS on its own behalf.

Name	Title
See Attachment "A" All members are natural persons; no member is a legal entity.	

2. Please provide the following information concerning each person or entity having a direct or indirect beneficial interest (including ownership) in excess of 7.5% of the Disclosing Party. Examples of such an interest include shares in a corporation, partnership interest in a partnership or joint venture,

Directors

Lynn Dubajic	Yorkville Economic Devlopment Corp.
Martin Castro	Castro Synergies, LLC
Jeff Scott	First Capital Bank
Jon Winick	Clark Street Capital Management
Scott Heiman	Sussex Financial Group. Inc.
Santiago Martinez	Gold Coast Bank
Michael Plumb	Lee & Associates of Illinois, LLC
Joseph Brocato	Gozdecki Del Guidice Americus Farkas & Brocato LLP
Carrie Pohl	PNC
Domenic Rinaldi	Sun Acquisitions
Jeffrey D. Bronswick	Bronswick Recin Pollack, Ltd.
Margaret Sweeney	Akrete Business, Articulated

Officers	
Executive Vice President	Milan Maslic
Chief Operating Officer	Eric Spokas
Senior Vice President	David Sommers
Vice President - Economic Dev	Jacob Stern
Vice President	Darin Gehrke
Vice President	Paul Jastrzebski
Vice President	Carlie Dunteman
Secretary	Russel I. Shapiro

interest of a member or manager in a limited liability company, or interest of a beneficiary of a trust, estate or other similar entity. If none, state "None." NOTE: Pursuant to Section 2-154-030 of the Municipal Code of Chicago ("Municipal Code"), the City may require any such additional information from any applicant which is reasonably intended to achieve full disclosure.

Name	Business Address	Percentage Interest in the Disclosing Party
N/A – None		

SECTION III – BUSINESS RELATIONSHIPS WITH CITY ELECTED OFFICIALS

Has the Disclosing Party had a "business relationship," as defined in Chapter 2-156 of the Municipal Code, with any City elected official in the 12 months before the date this EDS is signed?

[ ] Yes [X] No

If yes, please identify below the name(s) of such City elected official(s) and describe such relationship(s):

N/A

SECTION IV – DISCLOSURE OF SUBCONTRACTORS AND OTHER RETAINED PARTIES

The Disclosing Party must disclose the name and business address of each subcontractor, attorney, lobbyist, accountant, consultant and any other person or entity whom the Disclosing Party has retained or expects to retain in connection with the Matter, as well as the nature of the relationship, and the total amount of the fees paid or estimated to be paid. The Disclosing Party is not required to disclose employees who are paid solely through the Disclosing Party's regular payroll.

"Lobbyist" means any person or entity who undertakes to influence any legislative or administrative action on behalf of any person or entity other than: (1) a not-for-profit entity, on an unpaid basis, or (2) himself. "Lobbyist" also means any person or entity any part of whose duties as an employee of another includes undertaking to influence any legislative or administrative action.

If the Disclosing Party is uncertain whether a disclosure is required under this Section, the Disclosing Party must either ask the City whether disclosure is required or make the disclosure.

Name (indicate whether retained or anticipated to be retained)	Business Address	Relationship to Disclosing Party (subcontractor, attorney, lobbyist, etc.)	Fees (indicate whether paid or estimated.) NOTE: "hourly rate" or "t.b.d." is not an acceptable response.
N/A			

(Add sheets if necessary)

[X] Check here if the Disclosing Party has not retained, nor expects to retain, any such persons or entities.

SECTION V – CERTIFICATIONS

A. COURT-ORDERED CHILD SUPPORT COMPLIANCE

Under Municipal Code Section 2-92-415, substantial owners of business entities that contract with the City must remain in compliance with their child support obligations throughout the contract's term.

Has any person who directly or indirectly owns 10% or more of the Disclosing Party been declared in arrearage on any child support obligations by any Illinois court of competent jurisdiction?

[ ] Yes [ ] No [X] No person directly or indirectly owns 10% or more of the Disclosing Party.

If "Yes," has the person entered into a court-approved agreement for payment of all support owed and is the person in compliance with that agreement?

[ ] Yes [ ] No

B. FURTHER CERTIFICATIONS

1. Pursuant to Municipal Code Chapter 1-23; Article I ("Article I")(which the Applicant should consult for defined terms (e.g., "doing business") and legal requirements), if the Disclosing Party submitting this EDS is the Applicant and is doing business with the City, then the Disclosing Party certifies as follows: (i) neither the Applicant nor any controlling person is currently indicted or charged with, or has admitted guilt of, or has ever been convicted of, or placed under supervision for, any criminal offense involving actual, attempted, or conspiracy to commit bribery, theft, fraud, forgery, perjury, dishonesty or deceit against an officer or employee of the City or any sister agency; and (ii) the Applicant understands and acknowledges that compliance with Article I is a continuing requirement for doing business with the City. NOTE: If Article I applies to the Applicant, the permanent compliance timeframe in Article I supersedes some five-year compliance timeframes in certifications 2 and 3 below.

2. The Disclosing Party and, if the Disclosing Party is a legal entity, all of those persons or entities identified in Section II.B.1. of this EDS:

a. are not presently debarred, suspended, proposed for debarment, declared ineligible or voluntarily excluded from any transactions by any federal, state or local unit of government;

b. have not, within a five-year period preceding the date of this EDS, been convicted of a criminal offense, adjudged guilty, or had a civil judgment rendered against them in connection with: obtaining, attempting to obtain, or performing a public (federal, state or local) transaction or contract under a public transaction; a violation of federal or state antitrust statutes; fraud; embezzlement; theft; forgery; bribery; falsification or destruction of records; making false statements; or receiving stolen property;

c. are not presently indicted for, or criminally or civilly charged by, a governmental entity (federal, state or local) with committing any of the offenses set forth in clause B.2.b. of this Section V;

d. have not, within a five-year period preceding the date of this EDS, had one or more public transactions (federal, state or local) terminated for cause or default; and

e. have not, within a five-year period preceding the date of this EDS, been convicted, adjudged guilty, or found liable in a civil proceeding, or in any criminal or civil action, including actions concerning environmental violations, instituted by the City or by the federal government, any state, or any other unit of local government.

3. The certifications in subparts 3, 4 and 5 concern:

• the Disclosing Party;
• any "Contractor" (meaning any contractor or subcontractor used by the Disclosing Party in connection with the Matter, including but not limited to all persons or legal entities disclosed under Section IV, "Disclosure of Subcontractors and Other Retained Parties");
• any "Affiliated Entity" (meaning a person or entity that, directly or indirectly: controls the Disclosing Party, is controlled by the Disclosing Party, or is, with the Disclosing Party, under common control of another person or entity. Indicia of control include, without limitation: interlocking management or ownership; identity of interests among family members, shared facilities and equipment; common use of employees; or organization of a business entity following the ineligibility of a business entity to do business with federal or state or local government, including the City, using substantially the same management, ownership, or principals as the ineligible entity); with respect to Contractors, the term Affiliated Entity means a person or entity that directly or indirectly controls the Contractor, is controlled by it, or, with the Contractor, is under common control of another person or entity;
• any responsible official of the Disclosing Party, any Contractor or any Affiliated Entity or any other official, agent or employee of the Disclosing Party, any Contractor or any Affiliated Entity, acting pursuant to the direction or authorization of a responsible official of the Disclosing Party, any Contractor or any Affiliated Entity (collectively "Agents").

Neither the Disclosing Party, nor any Contractor, nor any Affiliated Entity of either the Disclosing Party or any Contractor nor any Agents have, during the five years before the date this EDS is signed, or, with respect to a Contractor, an Affiliated Entity, or an Affiliated Entity of a Contractor during the five years before the date of such Contractor's or Affiliated Entity's contract or engagement in connection with the Matter:

a. bribed or attempted to bribe, or been convicted or adjudged guilty of bribery or attempting to bribe, a public officer or employee of the City, the State of Illinois, or any agency of the federal government or of any state or local government in the United States of America, in that officer's or employee's official capacity;

b. agreed or colluded with other bidders or prospective bidders, or been a party to any such agreement, or been convicted or adjudged guilty of agreement or collusion among bidders or prospective bidders, in restraint of freedom of competition by agreement to bid a fixed price or otherwise; or

c. made an admission of such conduct described in a. or b. above that is a matter of record, but have not been prosecuted for such conduct; or

d. violated the provisions of Municipal Code Section 2-92-610 (Living Wage Ordinance).

4. Neither the Disclosing Party, Affiliated Entity or Contractor, or any of their employees, officials, agents or partners, is barred from contracting with any unit of state or local government as a result of engaging in or being convicted of (1) bid-rigging in violation of 720 ILCS 5/33E-3; (2) bid-rotating in violation of 720 ILCS 5/33E-4; or (3) any similar offense of any state or of the United States of America that contains the same elements as the offense of bid-rigging or bid-rotating.

5. Neither the Disclosing Party nor any Affiliated Entity is listed on any of the following lists maintained by the Office of Foreign Assets Control of the U.S. Department of the Treasury or the Bureau of Industry and Security of the U.S. Department of Commerce or their successors: the Specially Designated Nationals List, the Denied Persons List, the Unverified List, the Entity List and the Debarred List.

6. The Disclosing Party understands and shall comply with the applicable requirements of Chapters 2-55 (Legislative Inspector General), 2-56 (Inspector General) and 2-156 (Governmental Ethics) of the Municipal Code.

7. If the Disclosing Party is unable to certify to any of the above statements in this Part B (Further Certifications), the Disclosing Party must explain below:

N/A

If the letters "NA," the word "None," or no response appears on the lines above, it will be conclusively presumed that the Disclosing Party certified to the above statements.

8. To the best of the Disclosing Party's knowledge after reasonable inquiry, the following is a complete list of all current employees of the Disclosing Party who were, at any time during the 12-month period preceding the execution date of this EDS, an employee, or elected or appointed official, of the City of Chicago (if none, indicate with "N/A" or "none").

None

9. To the best of the Disclosing Party's knowledge after reasonable inquiry, the following is a complete list of all gifts that the Disclosing Party has given or caused to be given, at any time during the 12-month period preceding the execution date of this EDS, to an employee, or elected or appointed official, of the City of Chicago. For purposes of this statement, a "gift" does not include: (i) anything made generally available to City employees or to the general public, or (ii) food or drink provided in the course of official City business and having a retail value of less than $20 per recipient (if none, indicate with "N/A" or "none"). As to any gift listed below, please also list the name of the City recipient.

None

C. CERTIFICATION OF STATUS AS FINANCIAL INSTITUTION

1. The Disclosing Party certifies that the Disclosing Party (check one)

[ ] is [X] is not

a "financial institution" as defined in Section 2-32-455(b) of the Municipal Code.

2. If the Disclosing Party IS a financial institution, then the Disclosing Party pledges:

"We are not and will not become a predatory lender as defined in Chapter 2-32 of the Municipal Code. We further pledge that none of our affiliates is, and none of them will become, a predatory lender as defined in Chapter 2-32 of the Municipal Code. We understand that becoming a predatory lender or becoming an affiliate of a predatory lender may result in the loss of the privilege of doing business with the City."

If the Disclosing Party is unable to make this pledge because it or any of its affiliates (as defined in Section 2-32-455(b) of the Municipal Code) is a predatory lender within the meaning of Chapter 2-32 of the Municipal Code, explain here (attach additional pages if necessary):

If the letters "NA," the word "None," or no response appears on the lines above, it will be conclusively presumed that the Disclosing Party certified to the above statements.

D. CERTIFICATION REGARDING INTEREST IN CITY BUSINESS

Any words or terms that are defined in Chapter 2-156 of the Municipal Code have the same meanings when used in this Part D.

1. In accordance with Section 2-156-110 of the Municipal Code: Does any official or employee of the City have a financial interest in his or her own name or in the name of any other person or entity in the Matter?

[ ] Yes [X] No

NOTE: If you checked "Yes" to Item D.1., proceed to Items D.2. and D.3. If you checked "No" to Item D.1., proceed to Part E.

2. Unless sold pursuant to a process of competitive bidding, or otherwise permitted, no City elected official or employee shall have a financial interest in his or her own name or in the name of any other person or entity in the purchase of any property that (i) belongs to the City, or (ii) is sold for taxes or assessments, or (iii) is sold by virtue of legal process at the suit of the City (collectively, "City Property Sale"). Compensation for property taken pursuant to the City's eminent domain power does not constitute a financial interest within the meaning of this Part D.

Does the Matter involve a City Property Sale?

[ ] Yes [X] No

3. If you checked "Yes" to Item D.1., provide the names and business addresses of the City officials or employees having such interest and identify the nature of such interest:

Name	Business Address	Nature of Interest
N/A		

4. The Disclosing Party further certifies that no prohibited financial interest in the Matter will be acquired by any City official or employee.

E. CERTIFICATION REGARDING SLAVERY ERA BUSINESS

Please check either 1. or 2. below. If the Disclosing Party checks 2., the Disclosing Party must disclose below or in an attachment to this EDS all information required by paragraph 2. Failure to

comply with these disclosure requirements may make any contract entered into with the City in connection with the Matter voidable by the City.

X 1. The Disclosing Party verifies that the Disclosing Party has searched any and all records of the Disclosing Party and any and all predecessor entities regarding records of investments or profits from slavery or slaveholder insurance policies during the slavery era (including insurance policies issued to slaveholders that provided coverage for damage to or injury or death of their slaves), and the Disclosing Party has found no such records.

____2. The Disclosing Party verifies that, as a result of conducting the search in step 1 above, the Disclosing Party has found records of investments or profits from slavery or slaveholder insurance policies. The Disclosing Party verifies that the following constitutes full disclosure of all such records, including the names of any and all slaves or slaveholders described in those records:

_____

_____

_____

_____

SECTION VI -- CERTIFICATIONS FOR FEDERALLY FUNDED MATTERS

NOTE: If the Matter is federally funded, complete this Section VI. **If the Matter is not federally funded,** proceed to Section VII. For purposes of this Section VI, tax credits allocated by the City and proceeds of debt obligations of the City are not federal funding.

A. CERTIFICATION REGARDING LOBBYING

1. List below the names of all persons or entities registered under the federal Lobbying Disclosure Act of 1995 who have made lobbying contaets on behalf of the Disclosing Party with respect to the Matter: (Add sheets if necessary):

_____

_____

_____

(If no explanation appears or begins on the lines above, or if the letters "NA" or if the word "None" appear, it will be conclusively presumed that the Disclosing Party means that NO persons or entities registered under the Lobbying Disclosure Act of 1995 have made lobbying contacts on behalf of the Disclosing Party with respect to the Matter.)

2. The Disclosing Party has not spent and will not expend any federally appropriated funds to pay any person or entity listed in Paragraph A.1. above for his or her lobbying activities or to pay any person or entity to influence or attempt to influcnce an officer or employee of any agency, as defined by applicable federal law, a member of Congress, an officer or employee of Congress, or an employee of a member of Congress, in connection with the award of any federally funded contract, making any federally funded grant or loan, entering into any cooperative agreement, or to extend, continue, renew, amend, or modify any fcderally fundcd contract, grant, loan, or eooperative agreement.

3. The Disclosing Party will submit an updated certification at the end of each calendar quarter in which there occurs any event that materially affects the accuracy of the statements and information set forth in paragraphs A.1. and A.2. above.

4. The Disclosing Party certifies that either: (i) it is not an organization described in section 501(c)(4) of the Internal Revenue Code of 1986; or (ii) it is an organization described in section 501(c)(4) of the Internal Revenue Code of 1986 but has not engaged and will not engage in "Lobbying Activities".

5. If the Disclosing Party is the Applicant, the Disclosing Party must obtain certifications equal in form and substance to paragraphs A.1. through A.4. above from all subcontractors before it awards any subcontract and the Disclosing Party must maintain all such subcontractors' certifications for the duration of the Matter and must make such certifications promptly available to the City upon request.

B. CERTIFICATION REGARDING EQUAL EMPLOYMENT OPPORTUNITY

If the Matter is federally funded, federal regulations require the Applicant and all proposed subcontractors to submit the following information with their bids or in writing at the outset of negotiations.

Is the Disclosing Party the Applicant?

[ ] Yes [ ] No

If "Yes," answer the three questions below:

1. Have you developed and do you have on file affirmative action programs pursuant to applicable federal regulations? (See 41 CFR Part 60-2.)
[ ] Yes [ ] No

2. Have you filed with the Joint Reporting Committee, the Director of the Office of Federal Contract Compliance Programs, or the Equal Employment Opportunity Commission all reports due under the applicable filing requirements?
[ ] Yes [ ] No

3. Have you participated in any previous contracts or subcontracts subject to the equal opportunity clause?
[ ] Yes [ ] No

If you checked "No" to question 1. or 2. above, please provide an explanation:

_____

_____

SECTION VII -- ACKNOWLEDGMENTS, CONTRACT INCORPORATION, COMPLIANCE, PENALTIES, DISCLOSURE

The Disclosing Party understands and agrees that:

A. The certifications, disclosures, and acknowledgments contained in this EDS will become part of any contract or other agreement between the Applicant and the City in connection with the Matter, whether procurement, City assistance, or other City action, and are material inducements to the City's execution of any contract or taking other action with respect to the Matter. The Disclosing Party understands that it must comply with all statutes, ordinances, and regulations on which this EDS is based.

B. The City's Governmental Ethics and Campaign Financing Ordinances, Chapters 2-156 and 2-164 of the Municipal Code, impose certain duties and obligations on persons or entities seeking City contracts, work, business, or transactions. The full text of these ordinances and a training program is available on line at www.cityofchicago.org/Ethics, and may also be obtained from the City's Board of Ethics, 740 N. Sedgwick St., Suite 500, Chicago, IL 60610, (312) 744-9660. The Disclosing Party must comply fully with the applicable ordinances.

C. If the City determines that any information provided in this EDS is false, incomplete or inaccurate, any contract or other agreement in connection with which it is submitted may be rescinded or be void or voidable, and the City may pursue any remedies under the contract or agreement (if not rescinded or void), at law, or in equity, including terminating the Disclosing Party's participation in the Matter and/or declining to allow the Disclosing Party to participate in other transactions with the City. Remedies at law for a false statement of material fact may include incarceration and an award to the City of treble damages.

D. It is the City's policy to make this document available to the public on its Internet site and/or upon request. Some or all of the information provided on this EDS and any attachments to this EDS may be made available to the public on the Internet, in response to a Freedom of Information Act request, or otherwise. By completing and signing this EDS, the Disclosing Party waives and releases any possible rights or claims which it may have against the City in connection with the public release of information contained in this EDS and also authorizes the City to verify the accuracy of any information submitted in this EDS.

E. The information provided in this EDS must be kept current. In the event of changes, the Disclosing Party must supplement this EDS up to the time the City takes action on the Matter. If the Matter is a contract being handled by the City's Department of Procurement Services, the Disclosing Party must update this EDS as the contract requires. NOTE: With respect to Matters subject to Article 1 of Chapter 1-23 of the Municipal Code (imposing PERMANENT INELIGIBILITY for certain specified offenses), the information provided herein regarding eligibility must be kept current for a longer period, as required by Chapter 1-23 and Section 2-154-020 of the Municipal Code.

The Disclosing Party represents and warrants that:

F.1. The Disclosing Party is not delinquent in the payment of any tax administered by the Illinois Department of Revenue, nor are the Diselosing Party or its Affiliated Entities delinquent in paying any fine, fee, tax or other charge owed to the City. This includes, but is not limited to, all water charges, sewer charges, license fees, parking tickets, property taxes or sales taxes.

F.2 If the Disclosing Party is the Applicant, the Disclosing Party and its Affiliated Entities will not use, nor permit their subcontractors to use, any facility listed by the U.S. E.P.A. on the federal Excluded Parties List System ("EPLS") maintained by the U. S. General Scrviees Administration.

F.3 If the Disclosing Party is the Applieant, the Disclosing Party will obtain from any contractors/subcontractors hired or to be hired in eonnection with the Matter certifications equal in form and substanee to those in F.1. and F.2. above and will not, without the prior written consent of the City, use any such eontractor/subcontraetor that does not provide sueh eertifications or that the Diselosing Party has reason to believe has not provided or cannot provide truthful certifications.

NOTE: If the Disclosing Party cannot certify as to any of the items in F.1., F.2. or F.3. above, an explanatory statement must be attached to this EDS.

CERTIFICATION

Under penalty of perjury, the person signing below: (1) warrants that he/she is authorized to execute this EDS and Appendix A (if applicable) on behalf of the Diselosing Party, and (2) warrants that all certifications and statements contained in this EDS and Appendix A (if applicable) are true, accurate and complete as of the date furnished to the City.

SomerCor 504, Inc
(Print or type name of Disclosing Party)

By: _____
(Sign here)

Milan Masul - Executive Vice President
(Print or type name of person signing)

Executive Vice President
(Print or type title of person signing)

Signed and sworn to before me on (date) September 8, 2016
at Cook County, Illinois (state).

Debra M. Morack Notary Public.

Official Seal
Debra M Morack
Notary Public State of Illinois
My Commission Expires 11/04/2017

Commission expires: 11/04/2017.

Appendices "A" and "B" referred to in this Economic Disclosure Statement and Affidavit read as follows:

Appendix "A".
(To Economic Disclosure Statement And Affidavit)

Familial Relationships With Elected City Officials And Department Heads.

This Appendix is to be completed only by (a) the Applicant, and (b) any legal entity which has a direct ownership interest in the Applicant exceeding 7.5 percent. It is not to be completed by any legal entity which has only an indirect ownership interest in the Applicant.

Under Municipal Code Section 2-154-015, the Disclosing Party must disclose whether such Disclosing Party or any "Applicable Party" or any Spouse or Domestic Partner thereof currently has a "familial relationship" with any elected city official or department head. A "familial relationship" exists if, as of the date this EDS is signed, the Disclosing Party or any "Applicable Party" or any Spouse or Domestic Partner thereof is related to the mayor, any alderman, the city clerk, the city treasurer or any city department head as spouse or domestic partner or as any of the following, whether by blood or adoption: parent, child, brother or sister, aunt or uncle, niece or nephew, grandparent, grandchild, father-in-law, mother-in-law, son-in-law, daughter-in-law, stepfather or stepmother, stepson or stepdaughter, stepbrother or stepsister or half-brother or half-sister.

"Applicable Party" means (1) all executive officers of the Disclosing Party listed in Section II.B.1.a., if the Disclosing Party is a corporation; all partners of the Disclosing Party, if the Disclosing Party is a general partnership; all general partners and limited partners of the Disclosing Party, if the Disclosing Party is a limited partnership; all managers, managing members and members of the Disclosing Party, if the Disclosing Party is a limited liability company; (2) all principal officers of the Disclosing Party; and (3) any person having more than a 7.5 percent ownership interest in the Disclosing Party. "Principal officers" means the president, chief operating officer, executive director, chief financial officer, treasurer or secretary of a legal entity or any person exercising similar authority.

Does the Disclosing Party or any "Applicable Party" or any Spouse or Domestic Partner thereof currently have a "familial relationship" with an elected city official or department head?

[ ] Yes [X] No

If yes, please identify below (1) the name and title of such person, (2) the name of the legal entity to which such person is connected; (3) the name and title of the elected city official or department head to whom such person has a familial relationship, and (4) the precise nature of such familial relationship.

N/A

Appendix "B".
(To Economic Disclosure Statement And Affidavit)

Building Code Scofflaw/Problem
Landlord Certification.

This Appendix is to be completed only by (a) the Applicant, and (b) any legal entity which has a direct ownership interest in the Applicant exceeding 7.5 percent (an "Owner"). It is not to be completed by any legal entity which has only an indirect ownership interest in the Applicant.

1. Pursuant to Municipal Code Section 2-154-010, is the Applicant or any Owner identified as a building code scofflaw or problem landlord pursuant to Section 2-92-416 of the Municipal Code?

   [ ] Yes [X] No

2. If the Applicant is a legal entity publicly traded on any exchange, is any officer or director of the Applicant identified as a building code scofflaw or problem landlord pursuant to Section 2-92-416 of the Municipal Code?

   [ ] Yes [X] No [ ] Not Applicable

3. If yes to (1) or (2) above, please identify below the name of the person or legal entity identified as a building code scofflaw or problem landlord and the address of the building or buildings to which the pertinent code violations apply.

_____

_____

_____

FILLING OUT THIS APPENDIX B CONSTITUTES ACKNOWLEDGMENT AND AGREEMENT THAT THIS APPENDIX B IS INCORPORATED BY REFERENCE INTO, AND MADE A PART OF, THE ASSOCIATED EDS, AND THAT THE REPRESENTATIONS MADE IN THIS APPENDIX B ARE SUBJECT TO THE CERTIFICATION MADE UNDER PENALTY OF PERJURY ON PAGE 12 OF THE ASSOCIATED EDS.

FIRST AMENDMENT TO REDEVELOPMENT AGREEMENT WITH GREENWOOD ON 87TH LLC FOR STONY ISLAND AVENUE COMMERCIAL AND BURNSIDE INDUSTRIAL CORRIDORS TAX INCREMENT FINANCING REDEVELOPMENT PROJECT AREA.

[O2016-7965]

The Committee on Finance submitted the following report:

CHICAGO, November 16, 2016.

To the President and Members of the City Council:

Your Committee on Finance, having had under consideration an ordinance authorizing the Commissioner of the Department of Planning and Development to enter into and execute the First Amendment of a Redevelopment Agreement with Greenwood on 87th LLC, having had the same under advisement, begs leave to report and recommend that Your Honorable Body *Pass* the proposed ordinance transmitted herewith.

This recommendation was concurred in by a viva voce vote of the members of the committee, with no dissenting vote.

Respectfully submitted,

(Signed) EDWARD M. BURKE,
Chairman.

On motion of Alderman Burke, the said proposed ordinance transmitted with the foregoing committee report was *Passed* by yeas and nays as follows:

Yeas -- Aldermen Moreno, Hopkins, Dowell, King, Hairston, Sawyer, Mitchell, Harris, Beale, Sadlowski Garza, Thompson, Cárdenas, Quinn, Burke, Lopez, Foulkes, D. Moore, Curtis, O'Shea, Muñoz, Zalewski, Scott, Solis, Maldonado, Burnett, Ervin, Reboyras, Santiago, Waguespack, Mell, Ramirez-Rosa, Villegas, Mitts, Sposato, Laurino, O'Connor, Napolitano, Reilly, Smith, Tunney, Arena, Cappleman, Pawar, Osterman, J. Moore, Silverstein -- 46.

Nays -- None.

Alderman Beale moved to reconsider the foregoing vote. The motion was lost.

The following is said ordinance as passed:

WHEREAS, Pursuant to an ordinance adopted by the City Council ("City Council") of the City of Chicago (the "City") on June 10, 1998, and published at pages 70203 -- 70340 of the *Journal of the Proceedings of the City Council of the City of Chicago* (the "*Journal*") of such date, a certain redevelopment plan and project for the Stony Island Avenue Commercial and Burnside Industrial Corridor Redevelopment Project Area (the "Area") was approved pursuant to the Illinois Tax Increment Allocation Redevelopment Act, as amended (65 ILCS 5/11-74.4-1, et seq.) (the "Act"), and amended pursuant to an ordinance adopted on June 9, 2010, and published at pages 92635 -- 32702 of the *Journal* of such date (such amended plan and project are referred to herein as the "Plan"); and

WHEREAS, Pursuant to an ordinance adopted by the City Council on June 10, 1998, and published at pages 70341 -- 70353 of the *Journal* of such date the Area was designated as a redevelopment project area pursuant to the Act; and

WHEREAS, Pursuant to an ordinance adopted by the City Council on June 10, 1998, and published at pages 70355 -- 70366 of the *Journal* of such date tax increment allocation financing was adopted pursuant to the Act as a means of financing certain Area redevelopment project costs (as defined in the Act) incurred pursuant to the Plan; and

WHEREAS, Pursuant to an ordinance adopted by the City Council on January 10, 2001, and published at pages 49712 -- 49798 of the *Journal* of such date, the City entered into that certain Stony Island Commercial and Burnside Industrial Corridors Tax Increment Financing Redevelopment Project Area (Stony Island Burnside) Redevelopment Agreement ("RDA") dated as of July 11, 2002 and recorded on July 15, 2002 as Document Number 0020770911 in the Office of the Cook County Recorder of Deeds by and between the City of Chicago and Greenwood Associates Limited Partnership ("Greenwood") and First Bank and Trust Company of Illinois (formerly known as First Bank and Trust Company, Palatine, Illinois), as Trustee under Trust Agreement dated August 15, 1995 and known as Trust Number 10-1959 (the "Trust", together with Greenwood, the "Original Developer"); and

WHEREAS, Pursuant to the RDA, the City issued to Greenwood the Tax Increment Allocation Revenue Note, Stony Island Avenue Commercial and Burnside Industrial Corridors Tax Increment Financing Redevelopment Project Area (Greenwood Associates Redevelopment Project), Taxable Series 2002A in the maximum amount of $2,600,000.00 dated July 11, 2002 (the "Note"); and

WHEREAS, Pursuant to an Assignment and Assumption of Redevelopment Agreement dated as of May 11, 2004, the Original Developer assigned to Greenwood on 87th LLC, an Illinois limited liability company (the "Developer") all of Original Developer's right, title and interest, both in and to the RDA and the Note; and

WHEREAS, The City and the Developer desire to amend the RDA to, among other things, cancel the Note, provide for certain payments to be made to the Developer and otherwise to amend the RDA.

Now, Therefore, In consideration of the mutual covenants and agreements contained herein, and for other good and valuable consideration, the receipt and sufficiency of which are hereby acknowledged, the parties hereto agree as follows:

Be It Ordained by the City Council of the City of Chicago:

SECTION 1. The above recitals are incorporated herein and made a part hereof.

SECTION 2. The Commissioner (the "Commissioner") of the City's Department of Planning and Development or a designee of the Commissioner are each hereby authorized, with the approval of the City's Corporation Counsel as to form and legality, to negotiate, execute and deliver an Amendment to the RDA by the City and Developer in substantially the form attached hereto as Exhibit A and made a part hereof (the "First Amendment"), and such other supporting documents as may be necessary to carry out and comply with the provisions of the First Amendment, with such changes, deletions and insertions as shall be approved by the persons executing the First Amendment. The Commissioner or a designee of the Commissioner is each hereby authorized to give such approvals and consents on behalf of the City as are expressly provided for in the First Amendment.

SECTION 3. If any provision of this ordinance shall be held to be invalid or unenforceable for any reason, the invalidity or unenforceability of such provision shall not affect any of the other provisions of this ordinance.

SECTION 4. All ordinances, resolutions, motions or orders in conflict with this ordinance are hereby repealed to the extent of such conflict.

SECTION 5. This ordinance shall be in full force and effect immediately upon its passage and approval.

Exhibit "A" referred to in this ordinance reads as follows:

Exhibit "A".
(To Ordinance)

First Amendment To Redevelopment Agreement.

This First Amendment to Stony Island Avenue Commercial and Burnside Industrial Corridors Tax Increment Financing Redevelopment Project Area Redevelopment Agreement (this "Amendment"), is made and entered into as of _____, 2016, by and between

the City of Chicago, an Illinois municipal corporation (the "City"), through its Department of Planning and Development ("DPD"), and Greenwood on 87th LLC, an Illinois limited liability company (the "Developer").

Recitals.

A. Developer and the City have entered into a Stony Island Commercial and Burnside Industrial Corridors Tax Increment Financing Redevelopment Project Area (Stony Island Burnside) Redevelopment Agreement dated as of July 11, 2002 (as amended, the "RDA") by and between the City of Chicago and Greenwood Associates Limited Partnership ("Greenwood") and First Bank and Trust Company of Illinois (formerly known as First Bank and Trust Company, Palatine, Illinois), as Trustee under Trust Agreement dated August 15, 1995 and known as Trust Number 10-1959 (the "Trust", together with Greenwood, the "Original Developer"), which was recorded with the Recorder of Deeds of Cook County (the "Recorder") on July 15, 2002 as Document Number 0020770911, pursuant to which the City provided additional financing to assist Developer in completing the Project (as defined in the RDA), which is located on the property described in (Sub)Exhibit A attached hereto (the "Property"). Capitalized terms not otherwise defined in this Amendment shall have the meanings given them in the RDA.

B. Pursuant to the RDA, the City issued to Greenwood the Tax Increment Allocation Revenue Note, Stony Island Avenue Commercial and Burnside Industrial Corridors Tax Increment Financing Redevelopment Project Area (Greenwood Associates Redevelopment Project), Taxable Series 2002A in the maximum amount of $2,600,000.00 dated July 11, 2002 (the "Note").

C. Pursuant to an Assignment and Assumption of Redevelopment Agreement dated as of May 11, 2004, the Original Developer assigned to the Developer all of Original Developer's right, title and interest, both in and to the RDA and the Note.

D. The parties desire to amend the RDA to, among other things, cancel the Note, provide for certain payments to be made to the Developer and otherwise to amend the RDA.

Now, Therefore, In consideration of the mutual covenants and agreements contained herein, and for other good and valuable consideration, the receipt and sufficiency of which are hereby acknowledged, the parties hereto agree as follows:

Article I.

Recitals.

The foregoing recitals are hereby incorporated into this Amendment by reference and made a contractual part hereof.

Article II.

Closing Conditions.

The effectiveness of this Amendment is subject to the covenants and agreements contained herein, and the satisfaction of the following conditions (collectively, the "Closing Conditions"):

(a) Amendment. The execution of this Amendment by all parties; and

(b) Corporate Documents; Economic Disclosure Statement. The Developer has delivered to the City the following documents accompanied by a certificate of the secretary or authorized officer certifying them as true, correct and complete copies that have not been amended or modified: (i) Articles of Organization or Articles of Incorporation, as applicable, (ii) good standing certificate, (iii) written consent or resolutions authorizing the execution of this Amendment, (iv) evidence of incumbency, and (v) operating agreement or bylaws, as applicable. The Developer has delivered Economic Disclosure Statement(s), in the City's then current form, dated the date hereof; and

(c) Title. The Developer has furnished the City with a title report noting the recording of this Amendment as an encumbrance against the Property; and

(d) Evidence Of Clean Title. The Developer, at its own expense, has provided the City with searches, updated within 20 days before the date this Amendment is signed, as described under Section 5.06 of the RDA, showing no liens against the Developer, the Property or any fixtures now or hereafter affixed thereto, except for the Permitted Liens; and

(e) Opinion Of The Developer's Counsel. The Developer has furnished the City with an opinion of counsel, substantially in the form attached as (Sub)Exhibit I to the RDA, with such changes as required by or acceptable to Corporation Counsel; and

(f) Note. The Developer has returned to the City the original Note for cancellation by the City; and

(g) Payment. With respect to the appeal of assessed valuation for the 2014 tax accrual year, the Developer has paid the City the amount of $6,539.82 in full satisfaction of all amounts due to the City from Developer relating to the 2014 tax accrual year.

Article III.

Amendments To RDA.

1. The first paragraph of Section 4.03(b) is hereby deleted in its entirety and replaced by the following:

Subject to the terms and conditions of this Agreement, including but not limited to this Section 4.03 and Section 5 hereof, the City hereby agrees to pay the Developer up to a total of $787,268.62 (the "Reimbursement Amount"), without interest, provided, that payments of the Reimbursement Amount are subject to the amount of Developer Incremental Taxes deposited into the Special Tax Allocation Fund being sufficient for such payments. Developer has previously provided evidence satisfactory to the City of TIF-Funded Improvements made pursuant to the terms of this Agreement in an amount at least equal to the Reimbursement Amount. Annual payments of the Reimbursement Amount will commence on April 1, 2017 and shall continue until the earlier of (a) the payment in full of the Reimbursement Amount and (b) the Term of this Agreement; provided that at least 30 days prior to each April 1, Developer shall provide the Department with a completed Requisition Form, in a form acceptable to the City.

2. In Section II, the definition of "Available Incremental Taxes" is hereby amended by deleting the language stricken through and by inserting the language underscored, as follows:

"Available Incremental Taxes" shall mean the amount of Incremental Taxes available for the relevant period minus the sum of: (i) any scheduled payments of principal and interest on the SBIF Note, (ii) any reserve requirements on the SBIF Note, ~~and~~ (iii) the City's cost of administering the Redevelopment Area, not to exceed seven and one-half percent (7.5%) of the Incremental Taxes in any year, and (iv) $200,183.06 less the amount of any Incremental Taxes (excluding payments to the Developer under this Agreement) up to an aggregate of $200,183.06 that the City, in its discretion, from time to time pays or transfers from the Special Tax Allocation Fund for any purpose other than items (i) through (iii) above.

3. Section 18.15 is hereby amended by deleting the language stricken through and by inserting the language underscored, as follows:

18.15 Assignment. ~~Prior to the issuance by the City to the Developer of a Certificate~~, Notwithstanding the issuance of a Certificate, the Developer may not sell, assign or otherwise transfer its interest in this Agreement in whole or in part without the written consent of the City, which consent shall not be unreasonably withheld. Notwithstanding the issuance of a Certificate, any successor in interest to the Developer under this Agreement shall certify in writing to the City its agreement to abide by all remaining executory terms of this Agreement, including but not limited to Sections 8.19 (Real Estate Provisions) and 8.21 (Survival of Covenants) hereof, for the Term of this Agreement. ~~Notwithstanding the issuance of a Certificate, the Developer may not sell, assign or otherwise transfer the City Note or any interest therein without the prior written consent of the City.~~ The Developer consents to the City's sale, transfer, assignment or other disposal of this Agreement at any time in whole or in part. The City hereby gives its retroactive consent to the Developer's execution of the following documents: (a) that certain Construction Loan Agreement dated May 17, 2004 by and between Citizens Financial Services, FSB, a federally chartered savings bank, and the Developer; and

(b) that certain Security Agreement dated May 17, 2004 by and between Citizens Financial Services, FSB, a federally chartered savings bank, and the Developer. The City further consents to the Developer's execution of that certain Amendment to and Reaffirmation of Security Agreement dated , 2016 to and for the benefit of First Merchants Bank formerly known as Citizens Financial Bank formerly known as Citizens Financial Services, FSB.

4. The following provisions are deleted: Section 8.19(c)(i) Acknowledgment Of Real Estate Taxes; Section 8.19(c)(iii) No Reduction In Real Estate Taxes; and Section 8.19(c)(iv) No Objections.

5. All references to the City Note shall be deleted.

6. The City acknowledges the form of Requisition Form attached as (Sub)Exhibit B hereto is acceptable to the City under Section 4.03(b) of the RDA, as amended.

Article IV.

Miscellaneous.

A. Limitation Of Liability. No member, official or employee of the City shall be personally liable to any party to this Amendment or any successor in interest in the event of any default or breach by the City or any successor in interest or for any amount which may become due to any party to this Amendment from the City or any successor in interest or on any obligation under the terms of this Amendment, the RDA.

B. No Effect On Recording Priority Of RDA. The parties agree that entering into this Amendment shall have no effect on the recording priority of the RDA and that this Amendment shall relate back to the dates that the RDA were originally recorded in the land title records of Cook County, Illinois.

C. No Change In Defined Terms. All capitalized terms not otherwise defined herein, shall have the same meanings as set forth in the RDA.

D. Other Terms In The RDA Remain; Conflict.

(a) Except as explicitly provided in this Amendment, all other provisions and terms of the RDA shall remain unchanged.

(b) In the event of a conflict between any provisions of this Amendment and the provisions of the RDA, the provisions of this Amendment shall control. Other than as

specifically modified hereby, the terms and conditions of the RDA shall remain in effect with respect to the parties thereto.

E. Representations And Warranties Of Developer. Developer acknowledges and agrees that Developer shall remain liable for all of its obligations and liabilities under the RDA, as amended by this Amendment.

F. Form Of Documents. All documents required by this Amendment to be submitted, delivered or furnished to the City shall be in form and content satisfactory to the City.

G. Recording And Filing. Developer shall cause this Amendment to be recorded and filed on the date hereof against the Property legally described in (Sub)Exhibit A hereto in the conveyance and real property records of the county in which the Property is located. Developer shall pay all fees and charges incurred in connection with any such recording. Upon recording, Developer shall immediately transmit to the City an executed original of this Amendment showing the date and recording number of record.

H. Headings. The paragraph and section headings contained herein are for convenience only and are not intended to limit, vary, define or expand the content thereof.

I. Counterparts. This Amendment may be executed in several counterparts, each of which shall be deemed an original and all of which shall constitute one and the same agreement.

J. Governing Law. This Amendment shall be governed by and construed in accordance with the internal laws of the State of Illinois, without regard to its conflicts of law principles.

K. Binding Effect. This Amendment shall be binding upon Developer and the City and their respective successors and permitted assigns (as provided herein) and shall inure to the benefit of Developer and the City and their respective successors and permitted assigns (as provided herein).

L. No Business Relationship With City Elected Officials. Pursuant to Section 2-156-030(b) of the Municipal Code of Chicago, it is illegal for any elected official of the City, or any person acting at the direction of such official, to contact, either orally or in writing, any other City official or employee with respect to any matter involving any person with whom the elected official has a "Business Relationship" (as defined in Section 2-156-080 of the Municipal Code of Chicago), or to participate in any discussion of any City Council committee hearing or in any City Council meeting or to vote on any matter involving the person with whom an elected official has a Business Relationship. Violation of Section 2-156-030(b) by any elected official, or any person acting at the direction of such official, with respect to the RDA or this Amendment or in connection with the transactions

contemplated hereby and thereby, shall be grounds for termination of the RDA or this Amendment and the transactions contemplated hereby and thereby. Developer hereby represents and warrants that, to the best of its knowledge after due inquiry, no violation of Section 2-156-030(b) has occurred with respect to this Amendment or the transactions contemplated thereby.

M. Duty To Maintain Eligibility To Do Business With The City. The Developer shall maintain eligibility to do business with the City as required by Section 1-23-030 of the Municipal Code of Chicago. The failure of the Developer, or any controlling person of Developer, to maintain eligibility to do business with the city in violation of Section 1-23-030 shall render any action, as defined in Section 1-23-010, on behalf of or in any way connected to Developer, or any controlling person of Developer, voidable or subject to termination or revocation, as applicable, at the option of the chief procurement officer after consultation with HED.

N. Severability. If any provision in this Amendment, or any paragraph, sentence, clause, phrase, word or the application thereof, in any circumstance, is held invalid, this Amendment shall be construed as if such invalid part were never included herein and the remainder of this Amendment shall be and remain valid and enforceable to the fullest extent permitted by law.

O. Exhibits. All of the exhibits attached hereto are incorporated herein by reference.

In Witness Whereof, The parties hereto have caused this Amendment to be executed by their respective duly authorized representatives, as of the day and year set forth above.

Greenwood on 87th LLC, an Illinois
limited liability company

By: _____

Its: _____

City of Chicago

By: _____
David L. Reifman, Commissioner,
Department of Planning
and Development

State of Illinois)
) SS.
County of Cook)

I, _____, a notary public in and for the said County, in the State aforesaid, do hereby certify that _____, personally known to me to be the _____ of Greenwood on 87th LLC, an Illinois limited liability company ("Developer"), and personally known to me to be the same person whose name is subscribed to the foregoing instrument, appeared before me this day in person and acknowledged that he/she signed, sealed, and delivered said instrument, pursuant to the authority given to him/her by the Developer, as his/her free and voluntary act and as the free and voluntary act of UAL, for the uses and purposes therein set forth.

Given under my hand and official seal this ____ day of _____, _____.

_____
Notary Public

My commission expires: _____.

[Seal]

State of Illinois)
) SS.
County of Cook)

I, _____, a notary public in and for the said County, in the State aforesaid, do hereby certify that David L. Reifman, personally known to me to be the Commissioner of the Department of Planning and Development (the "City"), and personally known to me to be the same person whose name is subscribed to the foregoing instrument, appeared before me this day in person and acknowledged that he signed, sealed, and delivered said instrument pursuant to the authority given to him by the City, as his free and voluntary act and as the free and voluntary act of the City, for the uses and purposes therein set forth.

Given under my hand and official seal this ____ day of _____, _____.

_____
Notary Public

My commission expires: _____.

[(Sub)Exhibit I referred to in this First Amendment to Redevelopment Agreement with Greenwood on 87th LLC unavailable at time of printing.]

(Sub)Exhibits "A" and "B" referred to in this First Amendment to Redevelopment Agreement with Greenwood on 87th LLC read as follows:

(Sub)Exhibit "A".
(To First Amendment To Redevelopment Agreement With Greenwood On 87th LLC)

Property.

(Subject To Revision Prior To Closing)

Legal Description:

Lots 1, 2, 3 and 4 in Greenwood Place Subdivision, being a subdivision of Lot 4 in Klarich's Subdivision of the east half of the northeast quarter of the northwest quarter of Section 2, Township 37 North, Range 14, East of the Third Principal Meridian, according to the plat thereof recorded November 30, 2001 as Document Number 0011124054, in Cook County, Illinois.

Street Address:

1111 East 87th Street
Chicago, Illinois 60619.

Permanent Index Numbers (PINs):

25-02-102-048-0000;

25-02-102-049-0000;

25-02-102-050-0000; and

25-02-102-051-0000.

(Sub)Exhibit "B".
(To First Amendment To Redevelopment Agreement
With Greenwood On 87th LLC)

Requisition Form.

State of Illinois)
) SS.
County of Cook)

The affiant, _____, _____ of Greenwood on 87th LLC, an Illinois limited liability company (the "Developer"), hereby certifies to the City of Chicago (the "City") that with respect to that certain Stony Island Commercial and Burnside Industrial Corridors Tax Increment Financing Redevelopment Project Area (Stony Island Burnside) Redevelopment Agreement dated as of July 11, 2002 between the Developer and the City (the "Agreement"):

A. The following is a true and complete statement of all TIF-Funded Improvements for the Project represented by the Reimbursement Amount:

TOTAL: $787,268.62

B. This paragraph B sets forth and is a true and complete statement of all costs of TIF-Funded Improvements for the Project represented by the Reimbursement Amount paid for by the City to date:

$_____

C. The Developer requests disbursement for the following cost of TIF-Funded Improvements:

$_____

D. None of the costs referenced in paragraph C above has been previously reimbursed by the City.

E. The Developer hereby certifies to the City that, as of the date hereof:

1. Except as described in the attached certificate, the representations and warranties contained in the Agreement are true and correct and the Developer is in compliance with all applicable covenants contained therein.

2. No Event of Default or condition or event that, with the giving of notice or passage of time or both, would constitute an Event of Default exists or has occurred.

3. The Developer is in compliance with all applicable federal, state and local laws, statutes, ordinances, rules, regulations, codes and executive orders, as well as all policies, programs and procedures of the Developer, all as may be in effect from time to time, pertaining to or affecting the Project or the Developer as related thereto.

All capitalized terms that are not defined herein have the meanings given such terms in the Agreement.

Greenwood on 87th LLC, an Illinois limited liability company

By: _____

Its: _____

Subscribed and sworn before me this ___ day of _____, _____.

_____

My commission expires: _____

IMPOSITION OF TAX LEVY, APPROVAL OF YEAR 2017 BUDGET AND AMENDMENT OF ESTABLISHMENT ORDINANCE FOR SPECIAL SERVICE AREA NO. 17.

[O2016-7946]

The Committee on Finance submitted the following report:

CHICAGO, November 16, 2016.

To the President and Members of the City Council:

Your Committee on Finance, having had under consideration an ordinance authorizing the imposition of a tax levy, the approval of the 2017 budget and the approval of an amendment to the Establishment Ordinance for Special Service Area Number 17, amount to be levied: $715,848, having had the same under advisement, begs leave to report and recommend that Your Honorable Body *Pass* the proposed ordinance transmitted herewith.

This recommendation was concurred in by a viva voce vote of the members of the committee, with no dissenting vote.

Respectfully submitted,

(Signed) EDWARD M. BURKE,
Chairman.

On motion of Alderman Burke, the said proposed ordinance transmitted with the foregoing committee report was *Passed* by yeas and nays as follows:

Yeas -- Aldermen Moreno, Hopkins, Dowell, King, Hairston, Sawyer, Mitchell, Harris, Beale, Sadlowski Garza, Thompson, Cárdenas, Quinn, Burke, Lopez, Foulkes, D. Moore, Curtis, O'Shea, Muñoz, Zalewski, Scott, Solis, Maldonado, Burnett, Ervin, Reboyras, Santiago, Waguespack, Mell, Ramirez-Rosa, Villegas, Mitts, Sposato, Laurino, O'Connor, Napolitano, Reilly, Smith, Tunney, Arena, Cappleman, Pawar, Osterman, J. Moore, Silverstein -- 46.

Nays -- None.

Alderman Beale moved to reconsider the foregoing vote. The motion was lost.

The following is said ordinance as passed:

WHEREAS, Special service areas may be established pursuant to Article VII, Sections 6(l) and 7(6) of the Constitution of the State of Illinois, and pursuant to the provisions of the Special Service Area Tax Law, 35 ILCS 200/27-5, et seq., as amended from time to time (the "Act") and pursuant to the Property Tax Code, 35 ILCS 200/1-1, et seq., as amended from time to time; and

WHEREAS, On October 28, 1997, the City Council (the "City Council") of the City of Chicago enacted an ordinance which established an area known and designated as City of Chicago Special Service Area Number 17 (the "Initial Area") and authorized the levy of an annual tax, for the period beginning in tax year 1997 through and including tax year 2003 (the "Initial Levy Period"), not to exceed an annual rate of one-quarter of one percent (0.25%) of the equalized assessed value of the taxable property in the Initial Area to provide certain special services in and for the Initial Area in addition to the services provided by and to the City of Chicago (the "City") generally; and

WHEREAS, The Initial Levy Period has expired; and

WHEREAS, On December 8, 2004, the City Council enacted an ordinance which again established a special service area known and designated as City of Chicago Special Service Area Number 17 (the "Second Area"), as amended, by an ordinance enacted by the City Council on November 1, 2006, to provide certain special services in the Second Area in addition to services provided generally by the City and authorizing a levy of an annual tax, for the period beginning in 2004 through and including 2013, not to exceed an annual rate of one-quarter of one percent (0.25%) of the equalized assessed value of all property within the Second Area to provide such services for an additional period of 10 years (the "Second Services Tax"); and

WHEREAS, On November 16, 2011, the City Council enacted an ordinance (the "Establishment Ordinance") which reestablished an area known and designated as City of Chicago Special Service Area Number 17 (the "Area") with reconstituted boundaries, terminated the authorization to levy the Second Services Tax, and authorized the levy of an annual tax, for the period beginning in tax year 2011 through and including tax year 2025, not to exceed an annual rate of 0.25 percent of the equalized assessed value of the taxable property therein (the "Services Tax") to provide certain special services in and for the Area in addition to the services provided by and to the City of Chicago generally (the "Special Services"); and

WHEREAS, The Establishment Ordinance established the Area as that territory consisting approximately of the area on Sheffield Avenue, from Diversey Parkway to Irving Park Road; Diversey Parkway on the north side of the street, from 916 West Diversey Parkway to 1012 West Diversey Parkway; Clark Street, from Fletcher Avenue on the west

side of the street to Byron Avenue and from Belmont Avenue on the east side of the street up to and including the parking lot north of 3801 North Clark Street; Belmont Avenue, from Halsted Street on the north side of the street and Clark Street on the south side of the street to Racine Avenue; Addison Street, from the parking lot west of 1111 Addison Street to Wilton Avenue and Addison Street, from Wilton Avenue to Reta Avenue on the south side of the street; the south side of Irving Park Road, from 1017 West Irving Park Road up to and including the parking lot just east of Fremont Street; and Waveland Avenue, from Sheffield Avenue to Clark Street and Seminary Avenue from Clark Street to Waveland Avenue; and

WHEREAS, The Special Services authorized in the Establishment Ordinance include, but are not limited to: recruitment of new businesses to the Area, rehabilitation activities, maintenance and beautification activities, new construction, security, coordination of promotional and advertising activities, strategic planning for the Area, and other technical assistance activities to promote commercial and economic development (which may include, but are not limited to, streetscape improvements, strategic transit/parking improvement including parking management studies, and enhanced land use oversight and control initiatives); and

WHEREAS, The Establishment Ordinance provided for the appointment of the Central Lakeview Special Service Area Commission (the "Commission") which was to consist of 11 members appointed by the Mayor and approved by the City Council to advise the City Council regarding the amount of the Services Tax to be levied and for the purpose of recommending to the City Council: (1) a yearly budget based upon the cost of providing the Special Services; (2) an entity to serve as a service provider (the "Service Provider"); (3) an agreement between the City and the Service Provider for the provision of Special Services to the Area (the "Service Provider Agreement"); and (4) a budget to be included in the agreement between the City and the Service Provider; and

WHEREAS, It is anticipated that the Commission will recommend to the City Council a Service Provider and a Service Provider Agreement in the future for the provision of Special Services to and for the Area in fiscal year 2017; and

WHEREAS, The Department of Planning and Development hereby recommends to the City Council the Special Service Area Budget indicated in Section 2 below and further recommends that the Commission be expanded to consist of 13 members; now, therefore,

Be It Ordained by the City Council of the City of Chicago:

SECTION 1. Incorporation Of Preambles. The preambles of this ordinance are hereby incorporated into this text as if set out herein in full.

SECTION 2. Appropriations. There is hereby appropriated the following sums in the amounts and for the purposes necessary to provide the Special Services in and for the Area, the estimated amounts of miscellaneous income and the amounts required to be raised by the levy of the Services Tax indicated as follows:

Special Service Area Budget.

For the fiscal year commencing January 1, 2017 and ending December 31, 2017.

	Expenditures
Service Provider Agreement for the provision of Special Services	$716,421
TOTAL BUDGET REQUEST:	$716,421
Source Of Funding	
Tax levy at an annual rate not to exceed 0.25 percent of the equalized assessed value of the taxable property within Special Service Area Number 17	$715,848
Carryover funds currently available from prior tax years	$0
Late collections received by the City of Chicago attributable to the levy of the Services Tax in prior tax years, along with interest income thereon, if any	$573

SECTION 3. Levy Of Taxes. There is hereby levied pursuant to the provisions of Article VII, Sections 6(a) and 6(l)(2) of the Constitution of the State of Illinois and pursuant to the provisions of the Act and pursuant to the provisions of the Establishment Ordinance, the sum of $715,848 as the amount of the Services Tax for the tax year 2016.

SECTION 4. Filing. The City Clerk of the City (the "City Clerk") is hereby ordered and directed to file in the Office of the County Clerk of Cook County, Illinois (the "County Clerk") a certified copy of this ordinance on or prior to December 27, 2016, and the County Clerk shall thereafter extend for collection together with all other taxes to be levied by the City of Chicago, the Services Tax herein provided for, said Services Tax to be extended for collection by the County Clerk for the tax year 2016 against all the taxable property within the Area, the amount of the Services Tax herein levied to be in addition to and in excess of all other taxes to be levied and extended against all taxable property within the Area.

SECTION 5. Amendment of Establishment Ordinance. Section 8 of the Establishment Ordinance is hereby amended by adding the underlined language in bold and deleting the language indicated by strikeout as follows:

"Section 8. Commission Authorized. There is hereby established the Central Lakeview Special Service Area Commission (the "Commission") which shall consist of ~~eleven~~ **thirteen** members. The Mayor, with the approval of the City Council, shall appoint the ~~initial~~ Commission members. ~~Of the initial Commission members, five members shall be appointed to serve for two year terms, and six members shall be appointed to serve for three year terms.~~ Upon the expiration of the term of any Commission member, the Mayor, with the approval of City Council, shall appoint a successor Commission member. ~~Other than the initial Commissioners, e~~**E**ach Commission member shall be appointed to serve for a term of three years and until a successor is appointed. In the event of a vacancy on the Commission due to resignation, death, inability to serve, removal by the Mayor, or other reason, the Mayor, with the approval of City Council, shall appoint a successor. Each successor so appointed shall serve for the remaining term for which he/she was appointed. The Commission shall designate one member as the Chairman of the Commission, and he/she shall serve not more than two successive two year terms. The Commission may establish bylaws for its procedural operation.

The Commission shall have the powers delegated to it in Section 9 hereof. The terms and powers of the Commission members shall cease upon the termination of the time period for which the levy of the Services Tax is authorized. The members of the Commission shall serve without compensation".

SECTION 6. Enforceability. If any section, paragraph or provision of this ordinance shall be held to be invalid or unenforceable for any reason, the invalidity or unenforceability of such section, paragraph or provision shall not affect any of the remaining provisions of this ordinance.

SECTION 7. Conflict. This ordinance shall control over any provision of any other ordinance, resolution, motion or order in conflict with this ordinance, to the extent of such conflict.

SECTION 8. Publication. This ordinance shall be published by the City Clerk, in special pamphlet form, and made available in her office for public inspection and distribution to members of the public who may wish to avail themselves of a copy of this ordinance.

SECTION 9. Effective Date. This ordinance shall take effect 10 days after its passage and publication.

Exhibit "A" referred to in this ordinance reads as follows:

Exhibit "A".

Budget.

	Special Service Area # 17
Service Provider Agency:	

2017 BUDGET SUMMARY

Budget and Services Period: January 1, 2017 through December 31, 2017

CATEGORY		2016 Levy Collectable Levy	Estimated Loss Collection	Carry Over	TIF Rebate: Fund #	Estimated Late Collections and Interest	2017 Budget
1.00 Customer Attraction		$154,500	$0	$0	$0	$573	$155,073
2.00 Public Way Aesthetics		$223,700	$37,009	$0	$0	$0	$260,709
3.00 Sustainability and Public Places		$3,835	$0	$0	$0	$0	$3,835
4.00 Economic/ Business Development		$49,500	$0	$0	$0	$0	$49,500
5.00 Safety Programs		$34,000	$0	$0	$0	$0	$34,000
6.00 SSA Management		$77,750	$0	$0	$0	$0	$77,750
7.00 Personnel		$135,554	$0		$0	$0	$135,554
	Sub-total	$678,839	$37,009				
GRAND TOTALS	**Levy Total**	**$715,848**		**$0**	**$0**	**$573**	**$716,421**

LEVY ANALYSIS	
Estimated 2016 EAV:	$302,976,775
Authorized Tax Rate Cap:	0.250%
Maximum Potential Levy limited by Rate Cap:	$757,442
Requested 2016 Levy Amount:	**$715,848**
Estimated Tax Rate to Generate 2016 Levy:	**0.24%**

IMPOSITION OF TAX LEVY, APPROVAL OF YEAR 2017 BUDGET AND EXECUTION OF SERVICE PROVIDER AGREEMENT FOR SPECIAL SERVICE AREA NO. 18.

[O2016-7947]

The Committee on Finance submitted the following report:

CHICAGO, November 16, 2016.

To the President and Members of the City Council:

Your Committee on Finance, having had under consideration an ordinance authorizing the imposition of a tax levy, the approval of the 2017 budget and the approval of the service provider agreement for Special Service Area Number 18, amount to be levied: $460,471, having had the same under advisement, begs leave to report and recommend that Your Honorable Body *Pass* the proposed ordinance transmitted herewith.

This recommendation was concurred in by a viva voce vote of the members of the committee, with no dissenting vote.

Respectfully submitted,

(Signed) EDWARD M. BURKE,
Chairman.

On motion of Alderman Burke, the said proposed ordinance transmitted with the foregoing committee report was *Passed* by yeas and nays as follows:

Yeas -- Aldermen Moreno, Hopkins, Dowell, King, Hairston, Sawyer, Mitchell, Harris, Beale, Sadlowski Garza, Thompson, Cárdenas, Quinn, Burke, Lopez, Foulkes, D. Moore, Curtis, O'Shea, Muñoz, Zalewski, Scott, Solis, Maldonado, Burnett, Ervin, Reboyras, Santiago, Waguespack, Mell, Ramirez-Rosa, Villegas, Mitts, Sposato, Laurino, O'Connor, Napolitano, Reilly, Smith, Tunney, Arena, Cappleman, Pawar, Osterman, J. Moore, Silverstein -- 46.

Nays -- None.

Alderman Beale moved to reconsider the foregoing vote. The motion was lost.

The following is said ordinance as passed:

WHEREAS, Special service areas may be established pursuant to Article VII, Sections 6(l) and 7(6) of the Constitution of the State of Illinois, and pursuant to the provisions of the Special Service Area Tax Law, 35 ILCS 200/27-5, et seq., as amended from time to time (the "Act") and pursuant to the Property Tax Code, 35 ILCS 200/1-1, et seq., as amended from time to time; and

WHEREAS, On October 28, 1997, the City Council of the City of Chicago (the "City Council") enacted an ordinance which established an area known and designated as City of Chicago Special Service Area Number 18 (the "Initial Area") and authorized the levy of an annual tax, for the period beginning in tax year 1997 through and including tax year 2003 (the "Initial Levy Period"), not to exceed an annual rate of four-tenths of one percent (0.4%) of the equalized assessed value of the taxable property in the Initial Area to provide certain special services in and for the Initial Area in addition to the services provided by and to the City of Chicago generally; and

WHEREAS, The Initial Levy Period has expired; and

WHEREAS, On November 3, 2004, the City Council enacted an ordinance which reestablished a special service area known and designated as City of Chicago Special Service Area Number 18 (the "Second Area") and authorized the levy of an annual tax for the period beginning in 2004 through and including 2013 (the "Second Levy Period"), not to exceed an annual rate of forty-two one-hundredths of one percent (.42%) of the equalized assessed value of the taxable property in the Second Area to provide certain special services in and for the Second Area in addition to the services provided by and to the City of Chicago generally; and

WHEREAS, On November 7, 2007, the City Council enacted an ordinance to expand the boundaries of the Second Area by the addition of a single property (as expanded, the "Third Area"); and

WHEREAS, On December 2, 2009, the City Council enacted an ordinance (the "Establishment Ordinance") which reestablished an area known and designated as City of Chicago Special Service Area Number 18 (the "Area") with reconstituted boundaries, terminated the Second Levy Period, and authorized the levy of an annual tax, for the period beginning in tax year 2009 through and including tax year 2023, not to exceed an annual rate of fifty-five one-hundredths of one percent (0.55%) of the equalized assessed value of the taxable property therein (the "Services Tax") to provide certain special services in and for the Area, in addition to the services provided by and to the City of Chicago generally (the "Special Services"); and

WHEREAS, The Establishment Ordinance established the Area bounded by the area on Halsted Street, from the north side of Belmont Avenue to the south side of Grace Street and on Broadway, from the north side of Grace Street to the south side of Irving Park Road; the north side of Belmont Avenue and both sides of Melrose Street, Aldine Avenue, Buckingham Place, Roscoe Street, Newport Avenue, Cornelia Avenue, Brompton Avenue, Addison Street, Waveland Avenue, Bradley Place and the south side of Grace Street to the alley on either side of Halsted Street and the north side of Grace Street and both sides of Sheridan Road, Dakin Street and the south side of Irving Park Road to the alley on either side of Broadway; and both sides of Clarendon Avenue, from Sheridan Road to the south side of Irving Park Road; and

WHEREAS, The Special Services authorized in the Establishment Ordinance include, but are not limited to maintenance and beautification activities; the recruitment and promotion of new businesses to the Area and retention and promotion of existing business within the Area; coordinated marketing and promotional activities; strategic planning for the general development of the Area; financing of storefront facade and signage improvements; security programs; and other technical assistance activities to promote commercial and economic development, including, but not limited to, streetscape improvements, strategic transit/parking improvements, including parking, management studies; and enhanced local land use oversight and control initiatives, such as monitoring zoning and building code compliance; and

WHEREAS, The Establishment Ordinance provided for the appointment of the Northalsted Special Service Area Commission (the "Commission") to advise the City Council regarding the amount of the Services Tax to be levied and for the purpose of recommending to the City Council: (1) a yearly budget based upon the cost of providing the Special Services; (2) an entity to serve as a service provider (the "Service Provider"); (3) an agreement between the City and the Service Provider for the provision of Special Services to the Area (the "Service Provider Agreement"); and (4) a budget to be included in the agreement between the City and the Service Provider (the "Budget") (the aforementioned items 1 through 4 shall be known collectively herein as the "Recommendations"); and

WHEREAS, The Commission has been duly appointed and qualified and has heretofore prepared and transmitted to the Commissioner of the Department of Planning and Development (the "Commissioner") its Recommendations to the City Council, including the Budget attached hereto as Exhibit A and hereby made a part hereof; now, therefore,

Be It Ordained by the City Council of the City of Chicago:

SECTION 1. Incorporation Of Preambles. The preambles of this ordinance are hereby incorporated into this text as if set out herein in full.

SECTION 2. Appropriations. There is hereby appropriated the following sums in the amounts and for the purposes necessary to provide the Special Services in and for the

Area, the estimated amounts of miscellaneous income and the amounts required to be raised by the levy of the Services Tax indicated as follows:

Northalsted Special Service Area Commission

Special Service Area Budget.

For the fiscal year commencing January 1, 2017 and ending December 31, 2017.

	Expenditures
Service Provider Agreement for the provision of Special Services	$460,471
TOTAL BUDGET REQUEST:	$460,471
Source Of Funding	
Tax levy at an annual rate not to exceed fifty-five one-hundredths of one percent (0.55%) of the equalized assessed value of the taxable property within Special Service Area Number 18	$460,471
Carryover funds currently available from prior tax years	$0
Late collections received by the City of Chicago attributable to the levy of the Services Tax in prior tax years, along with interest income thereon, if any	$0

SECTION 3. Levy Of Taxes. There is hereby levied pursuant to the provisions of Article VII, Sections 6(a) and 6(l)(2) of the Constitution of the State of Illinois and pursuant to the provisions of the Act and pursuant to the provisions of the Establishment Ordinance, the sum of $460,471 as the amount of the Services Tax for the tax year 2016.

SECTION 4. Filing. The City Clerk of the City of Chicago (the "City Clerk") is hereby ordered and directed to file in the Office of the County Clerk of Cook County, Illinois (the "County Clerk") a certified copy of this ordinance on or prior to December 27, 2016, and

the County Clerk shall thereafter extend for collection together with all other taxes to be levied by the City, the Services Tax herein provided for, said Services Tax to be extended for collection by the County Clerk for the tax year 2016 against all the taxable property within the Area, the amount of the Services Tax herein levied to be in addition to and in excess of all other taxes to be levied and extended against all taxable property within the Area.

SECTION 5. Service Provider Agreement. The Commissioner, or a designee of the Commissioner (each, an "Authorized Officer"), are each hereby authorized, subject to approval by the Corporation Counsel as to form and legality, to enter into, execute and deliver a Service Provider Agreement as authorized herein with Northalsted Area Merchants Association, doing business as Northalsted Business Alliance, an Illinois not-for-profit corporation, as the Service Provider, for a one-year term in a form acceptable to such Authorized Officer, along with such other supporting documents, if any, as may be necessary to carry out and comply with the provisions of the Service Provider Agreement. The Budget shall be attached to the Service Provider Agreement as an exhibit. Upon the execution of the Service Provider Agreement and the receipt of proper documentation the Authorized Officer and the City Comptroller are each hereby authorized to disburse the sums appropriated in Section 2 above to the Service Provider in consideration for the provision of the Special Services described in the Budget. The Department of Planning and Development shall promptly make a copy of the executed Service Provider Agreement readily available for public inspection.

SECTION 6. Enforceability. If any section, paragraph or provision of this ordinance shall be held to be invalid or unenforceable for any reason, the invalidity or unenforceability of such section, paragraph or provision shall not affect any of the remaining provisions of this ordinance.

SECTION 7. Conflict. This ordinance shall control over any provision of any other ordinance, resolution, motion or order in conflict with this ordinance, to the extent of such conflict.

SECTION 8. Publication. This ordinance shall be published by the City Clerk, in special pamphlet form, and made available in her office for public inspection and distribution to members of the public who may wish to avail themselves of a copy of this ordinance.

SECTION 9. Effective Date. This ordinance shall take effect 10 days after its passage and publication.

Exhibit "A" referred to in this ordinance reads as follows:

Exhibit "A".

Budget

Special Service Area #	18
Service Provider Agency:	Northalsted Area Merchants Association d/b/a: Northalsted Business Alliance

2017 BUDGET SUMMARY

Budget and Services Period: January 1, 2017 through December 31, 2017

CATEGORY		2016 Levy Collectable Levy	Estimated Loss Collection	Carry Over	TIF Rebate Fund #147	Estimated Late Collections and Interest	2017 Budget
1.00 Customer Attraction		$133,726	$2,245	$0	$0	$0	$135,971
2.00 Public Way Aesthetics		$206,950	$0	$0	$0	$0	$206,950
3.00 Sustainability and Public Places		$1,000	$0	$0	$0	$0	$1,000
4.00 Economic/ Business Development		$10,200	$0	$0	$0	$0	$10,200
5.00 Safety Programs		$5,500	$0	$0	$0	$0	$5,500
6.00 SSA Management		$25,850	$0	$0	$0	$0	$25,850
7.00 Personnel		$75,000	$0		$0	$0	$75,000
	Sub-total	$458,226	$2,245				
GRAND TOTALS	Levy Total	**$460,471**		**$0**	**$0**	**$0**	**$460,471**

LEVY ANALYSIS	
Estimated 2016 EAV:	$92,198,359
Authorized Tax Rate Cap:	0.550%
Maximum Potential Levy limited by Rate Cap:	$507,091
Requested 2016 Levy Amount:	**$460,471**
Estimated Tax Rate to Generate 2016 Levy:	**0.50%**

IMPOSITION OF TAX LEVY, APPROVAL OF YEAR 2017 BUDGET AND EXECUTION OF SERVICE PROVIDER AGREEMENT FOR SPECIAL SERVICE AREA NO. 32.

[O2016-7948]

The Committee on Finance submitted the following report:

CHICAGO, November 16, 2016.

To the President and Members of the City Council:

Your Committee on Finance, having had under consideration an ordinance authorizing the imposition of a tax levy, the approval of the 2017 budget and the approval of the service provider agreement for Special Service Area Number 32, amount to be levied: $406,280, having had the same under advisement, begs leave to report and recommend that Your Honorable Body *Pass* the proposed ordinance transmitted herewith.

This recommendation was concurred in by a viva voce vote of the members of the committee, with no dissenting vote.

Respectfully submitted,

(Signed) EDWARD M. BURKE,
Chairman.

On motion of Alderman Burke, the said proposed ordinance transmitted with the foregoing committee report was *Passed* by yeas and nays as follows:

Yeas -- Aldermen Moreno, Hopkins, Dowell, King, Hairston, Sawyer, Mitchell, Harris, Beale, Sadlowski Garza, Thompson, Cárdenas, Quinn, Burke, Lopez, Foulkes, D. Moore, Curtis, O'Shea, Muñoz, Zalewski, Scott, Solis, Maldonado, Burnett, Ervin, Reboyras, Santiago, Waguespack, Mell, Ramirez-Rosa, Villegas, Mitts, Sposato, Laurino, O'Connor, Napolitano, Reilly, Smith, Tunney, Arena, Cappleman, Pawar, Osterman, J. Moore, Silverstein -- 46.

Nays -- None.

Alderman Beale moved to reconsider the foregoing vote. The motion was lost.

The following is said ordinance as passed:

WHEREAS, Special service areas may be established pursuant to Article VII, Sections 6(l) and 7(6) of the Constitution of the State of Illinois, and pursuant to the provisions of the Special Service Area Tax Law, 35 ILCS 200/27-5, et seq., as amended from time to time (the "Act") and pursuant to the Property Tax Code, 35 ILCS 200/1-1, et seq., as amended from time to time; and

WHEREAS, On December 7, 2005, the City Council of the City of Chicago (the "City Council") enacted an ordinance (the "Original Ordinance") which established an area known and designated as City of Chicago Special Service Area Number 32 (the "Area") and authorized the levy of an annual tax, for the period beginning in tax year 2005 through and including tax year 2014 (the "Original Period"), not to exceed an annual rate of two percent (2.0%) of the equalized assessed value of the taxable property therein (the "Services Tax") to provide certain special services in and for the Area in addition to the services provided by and to the City of Chicago (the "City") generally (the "Original Special Services"); and

WHEREAS, On December 11, 2013, the City Council enacted an ordinance (the "Levy Extension Ordinance") which (i) authorized certain special services in the Area distinct from the Original Special Services (the "Special Services"), and (ii) authorized the extension of the Original Period and of the levy of the Services Tax for the provision of the Special Services in the Area in addition to services provided generally by the City for a period beginning 2013 through and including tax year 2022; and

WHEREAS, The Original Ordinance and the Levy Extension Ordinance are herein collectively referred to as the "Establishment Ordinance"; and

WHEREAS, Certain funds in Fund A07 ("Fund A07") in the amount of $18,392 are available for use in connection with the Area; and

WHEREAS, The Establishment Ordinance established the Area consisting of 79th Street, from the Dan Ryan Expressway to Marshfield Avenue; Perry Avenue, from 79th Street to 77th Street; Wentworth Avenue, from 77th Street to 76th Street; 76th Street, from Wentworth Avenue to Vincennes Avenue; Vincennes Avenue, from 76th Street to 79th Street; Emerald Avenue, from 79th Street to 80th Street; Halsted Street, from 78th Street to 80th Street; Racine Avenue, from 79th Street to 80th Street; and Ashland Avenue, from 78th Street to 80th Street; and

WHEREAS, The Special Services authorized in the Establishment Ordinance include, but are not limited to: recruitment of new businesses to the Area, rehabilitation activities, maintenance and beautification activities, new construction, security, promotional and advertising activities, strategic planning for the Area, and other technical assistance activities to promote commercial and economic development (which may include, but are not limited to, streetscape improvements, strategic transit/parking improvement including parking management studies, and enhanced land use oversight and control initiatives); and

WHEREAS, The Establishment Ordinance provided for the appointment of the Auburn Gresham Special Service Area Commission (the "Commission") to advise the City Council regarding the amount of the Services Tax to be levied and for the purpose of recommending to the City Council: (1) a yearly budget based upon the cost of providing the Special Services; (2) an entity to serve as a service provider (the "Service Provider"); (3) an agreement between the City and the Service Provider for the provision of Special Services to the Area (the "Service Provider Agreement"); and (4) a budget to be included in the agreement between the City and the Service Provider (the "Budget") (the aforementioned items 1 through 4 shall be known collectively herein as the "Recommendations"); and

WHEREAS, The Commission has been duly appointed and qualified and has heretofore prepared and transmitted to the Commissioner of the Department of Planning and Development (the "Commissioner") its Recommendations to the City Council, including the Budget attached hereto as Exhibit A and hereby made a part hereof; now, therefore,

Be It Ordained by the City Council of the City of Chicago:

SECTION 1. Incorporation Of Preambles. The preambles of this ordinance are hereby incorporated into this text as if set out herein in full.

SECTION 2. Appropriations. There is hereby appropriated the following sums in the amounts and for the purposes necessary to provide the Special Services in and for the Area, the estimated amounts of miscellaneous income and the amounts required to be raised by the levy of the Services Tax indicated as follows:

Auburn Gresham Special Service Area Commission

Special Service Area Budget.

For the fiscal year beginning January 1, 2017 and ending December 31, 2017.

	Expenditures
Service Provider Agreement for the provision of Special Services	$547,943
TOTAL BUDGET REQUEST:	$547,943
Source Of Funding	
Tax levy not to exceed an annual rate of two and zero-hundredths percent (2.00%) of the equalized assessed value of taxable property within Special Service Area Number 32	$406,280
Fund A07	$18,392
Carryover funds currently available from prior tax years	$10,000
Late collections received by the City of Chicago attributable to the levy of the Services Tax in prior tax years, along with interest income thereon, if any	$113,271

SECTION 3. Levy Of Taxes. There is hereby levied pursuant to the provisions of Article VII, Sections 6(a) and 6(I)(2) of the Constitution of the State of Illinois and pursuant to the provisions of the Act and pursuant to the provisions of the Establishment Ordinance, the sum of $406,280 as the amount of the Services Tax for the tax year 2016.

SECTION 4. Filing. The City Clerk of the City (the "City Clerk") is hereby ordered and directed to file in the Office of the County Clerk of Cook County, Illinois (the "County Clerk") a certified copy of this ordinance on or prior to December 27, 2016, and the County Clerk shall thereafter extend for collection together with all other taxes to be levied by the City, the Services Tax herein provided for, said Services Tax to be extended for collection by the County Clerk for the tax year 2016 against all the taxable property within the Area,

the amount of the Services Tax herein levied to be in addition to and in excess of all other taxes to be levied and extended against all taxable property within the Area.

SECTION 5. Service Provider Agreement. The Commissioner, or a designee of the Commissioner (each, an "Authorized Officer"), are each hereby authorized, subject to approval by the Corporation Counsel as to form and legality, to enter into, execute and deliver a Service Provider Agreement as authorized herein with Greater Auburn-Gresham Development Corporation, an Illinois not-for-profit corporation, as the Service Provider, for a one-year term in a form acceptable to such Authorized Officer, along with such other supporting documents, if any, as may be necessary to carry out and comply with the provisions of the Service Provider Agreement. The Budget shall be attached to the Service Provider Agreement as an exhibit. Upon the execution of the Service Provider Agreement and the receipt of proper documentation the Authorized Officer and the City Comptroller are each hereby authorized to disburse the sums appropriated in Section 2 above to the Service Provider in consideration for the provision of the Special Services described in the Budget. The Department of Planning and Development shall promptly make a copy of the executed Service Provider Agreement readily available for public inspection.

SECTION 6. Enforceability. If any section, paragraph or provision of this ordinance shall be held to be invalid or unenforceable for any reason, the invalidity or unenforceability of such section, paragraph or provision shall not affect any of the remaining provisions of this ordinance.

SECTION 7. Conflict. This ordinance shall control over any provision of any other ordinance, resolution, motion or order in conflict with this ordinance, to the extent of such conflict.

SECTION 8. Publication. This ordinance shall be published by the City Clerk, in special pamphlet form, and made available in her office for public inspection and distribution to members of the public who may wish to avail themselves of a copy of this ordinance.

SECTION 9. Effective Date. This ordinance shall take effect 10 days after its passage and publication.

Exhibit "A" referred to in this ordinance reads as follows:

Exhibit "A".

Budget

	Special Service Area # 32
Service Provider Agency:	Greater Auburn Gresham Development Corporation

2017 BUDGET SUMMARY

Budget and Services Period: January 1, 2017 through December 31, 2017

CATEGORY		2016 Levy Collectable Levy	2016 Levy Estimated Loss Collection	Carry Over	TIF Rebate Fund #A07	Estimated Late Collections and Interest	2017 Budget
1.00 Customer Attraction		$74,000	$47,250	$10,000	$3,172	$26,500	$160,922
2.00 Public Way Aesthetics		$84,000	$14,550	$0	$5,000	$57,032	$160,582
3.00 Sustainability and Public Places		$0	$0	$0	$0	$0	$0
4.00 Economic/ Business Development		$10,000	$2,000	$0	$4,000	$4,739	$20,739
5.00 Safety Programs		$35,000	$13,000	$0	$6,220	$25,000	$79,220
6.00 SSA Management		$57,600	$13,600	$0	$0	$0	$71,200
7.00 Personnel		$55,280	$0		$0	$0	$55,280
	Sub-total	$315,880	$90,400				
GRAND TOTALS	Levy Total	**$406,280**		**$10,000**	**$18,392**	**$113,271**	**$547,943**

LEVY ANALYSIS	
Estimated 2016 EAV:	$22,192,253
Authorized Tax Rate Cap:	2.000%
Maximum Potential Levy limited by Rate Cap:	$443,845
Requested 2016 Levy Amount:	**$406,280**
Estimated Tax Rate to Generate 2016 Levy:	**1.83%**

IMPOSITION OF TAX LEVY, APPROVAL OF YEAR 2017 BUDGET, EXECUTION OF SERVICE PROVIDER AGREEMENT AND AMENDMENT OF YEAR 2016 APPROPRIATION, LEVY AND AGREEMENT ORDINANCE FOR SPECIAL SERVICE AREA NO. 38.

[O2016-7949]

The Committee on Finance submitted the following report:

CHICAGO, November 16, 2016.

To the President and Members of the City Council:

Your Committee on Finance, having had under consideration an ordinance authorizing the imposition of a tax levy, the approval of the 2017 budget, the approval of the service provider agreement for Special Service Area Number 38 and the approval of an amendment to the year 2016 Appropriation, Levy and Agreement Ordinance, amount to be levied: $250,893, having had the same under advisement, begs leave to report and recommend that Your Honorable Body *Pass* the proposed ordinance transmitted herewith.

This recommendation was concurred in by a viva voce vote of the members of the committee, with no dissenting vote.

Respectfully submitted,

(Signed) EDWARD M. BURKE,
Chairman.

On motion of Alderman Burke, the said proposed ordinance transmitted with the foregoing committee report was *Passed* by yeas and nays as follows:

Yeas -- Aldermen Moreno, Hopkins, Dowell, King, Hairston, Sawyer, Mitchell, Harris, Beale, Sadlowski Garza, Thompson, Cárdenas, Quinn, Burke, Lopez, Foulkes, D. Moore, Curtis, O'Shea, Muñoz, Zalewski, Scott, Solis, Maldonado, Burnett, Ervin, Reboyras, Santiago, Waguespack, Mell, Ramirez-Rosa, Villegas, Mitts, Sposato, Laurino, O'Connor, Napolitano, Reilly, Smith, Tunney, Arena, Cappleman, Pawar, Osterman, J. Moore, Silverstein -- 46.

Nays -- None.

Alderman Beale moved to reconsider the foregoing vote. The motion was lost.

The following is said ordinance as passed:

WHEREAS, Special service areas may be established pursuant to Article VII, Sections 6(l) and 7(6) of the Constitution of the State of Illinois, and pursuant to the provisions of the Special Service Area Tax Law, 35 ILCS 200/27-5, et seq., as amended from time to time (the "Act") and pursuant to the Property Tax Code, 35 ILCS 200/1-1, et seq., as amended from time to time; and

WHEREAS, On December 7, 2005, the City Council of the City of Chicago (the "City Council") enacted an ordinance (the "Original Ordinance") which established an area (the "Original Area"), known and designated as City of Chicago Special Service Area Number 38 and authorized the levy of an annual tax for the period beginning in tax year 2005 through and including tax year 2014 (the "Initial Period"), not to exceed an annual rate of one hundred sixty-four thousandths of one percent (0.164%) of the equalized assessed value of the taxable property therein (the "Original Services Tax"), to provide certain special services in and for the Original Area in addition to the services provided by and to the City of Chicago generally (the "Original Special Services"); and

WHEREAS, On December 10, 2014, the City Council enacted an ordinance (the "Enlargement Ordinance") which (i) enlarged the boundaries of the Original Area (as enlarged, the "Area"), (ii) authorized certain special services in the Area distinct from the Original Special Services (the "Special Services"), (iii) authorized an increase in the maximum annual rate of the levy to provide the Special Services to an amount not to exceed 0.333 percent of the equalized assessed value of the taxable property within the Area (the "Services Tax"), and (iv) authorized the extension of the time period for which the levy of the Services Tax is authorized within the Area from the Initial Period to a period from tax year 2014 through and including tax year 2028; and

WHEREAS, The Original Ordinance and the Enlargement Ordinance are herein collectively referred to as the "Establishment Ordinance"; and

WHEREAS, Certain funds in Fund A13 ("Fund A13") in the amount of $4,935 are available for use in connection with the Area; and

WHEREAS, The Area created by the Establishment Ordinance consists of Montrose Avenue on the north to Cornelia Avenue (west) and Addison Street (east) on the south; Western Avenue on the west and Lincoln Avenue on the east; with Irving Park Road in the middle between Western and Lincoln Avenues; and

WHEREAS, The Special Services authorized in the Establishment Ordinance include, but are not limited to: customer attraction, public way aesthetics, sustainability and public place enhancements, economic/business development, safety programs, and other activities to promote commercial and economic development; and

WHEREAS, The Establishment Ordinance provided for the appointment of the Northcenter Special Service Area Commission (the "Commission") to advise the City Council regarding the amount of the Services Tax to be levied and for the purpose of recommending to the City Council: (1) a yearly budget based upon the cost of providing the Special Services; (2) an entity to serve as a service provider (the "Service Provider"); (3) an agreement between the City and the Service Provider for the provision of Special Services to the Area (the "Service Provider Agreement"); and (4) a budget to be included in the agreement between the City and the Service Provider (the "Budget") (the aforementioned items 1 through 4 shall be known collectively herein as the "Recommendations"); and

WHEREAS, The Commission has been duly appointed and qualified and has heretofore prepared and transmitted to the Commissioner of the Department of Planning and Development (the "Commissioner") its Recommendations to the City Council, including the Budget attached hereto as Exhibit A and hereby made a part hereof; and

WHEREAS, On October 28, 2015, the City Council enacted an ordinance (the "2016 Appropriation, Levy, and Agreement Ordinance"), among other things, appropriating the sums necessary to provide the Special Services in and for the Area for 2016, levying the Services Tax for the tax year 2015, and authorizing an agreement with Northcenter Chamber of Commerce, an Illinois not-for-profit corporation, as the Service Provider (the "2016 Service Provider"), for the provision of the Special Services in 2016; and

WHEREAS, Pursuant to the 2016 Appropriation, Levy, and Agreement Ordinance, the City and the 2016 Service Provider entered into a service provider agreement (the "2016 Service Provider Agreement"); and

WHEREAS, The City desires to increase the budget for Special Services in the Area in 2016 by $24,816; and

WHEREAS, The City therefore desires to amend both the 2016 Appropriation, Levy, and Agreement Ordinance, as set forth below, and the 2016 Service Provider Agreement, pursuant to an amendment in substantially the form attached hereto as Exhibit B; now, therefore,

Be It Ordained by the City Council of the City of Chicago:

SECTION 1. Incorporation Of Preambles. The preambles of this ordinance are hereby incorporated into this text as if set out herein in full.

SECTION 2. Appropriations For 2017. There is hereby appropriated the following sums in the amounts and for the purposes necessary to provide the Special Services in and for the Area, the estimated amounts of miscellaneous income and the amounts required to be raised by the levy of the Services Tax indicated as follows:

Northcenter Special Service Area Commission

Special Service Area Budget.

For the fiscal year commencing January 1, 2017 and ending December 31, 2017.

	Expenditures
Service Provider Agreement for the provision of Special Services	$305,853
TOTAL BUDGET REQUEST:	$305,853
Source Of Funding	
Tax levy at an annual rate not to exceed 0.333 percent of the equalized assessed value of the taxable property within Special Service Area Number 38	$250,893
Fund A13	$4,935
Carryover funds currently available from prior tax years	$50,000
Late collections received by the City of Chicago attributable to the levy of the Services Tax in prior tax years, along with interest income thereon, if any	$25

SECTION 3. Levy Of Taxes For 2017 Appropriations. There is hereby levied pursuant to the provisions of Article VII, Sections 6(a) and 6(l)(2) of the Constitution of the State of Illinois and pursuant to the provisions of the Act and pursuant to the provisions of the Establishment Ordinance, the sum of $250,893 as the amount of the Services Tax for the tax year 2016.

SECTION 4. Filing. The City Clerk of the City (the "City Clerk") is hereby ordered and directed to file in the Office of the County Clerk of Cook County, Illinois (the "County Clerk") a certified copy of this ordinance on or prior to December 27, 2016, and the County Clerk shall thereafter extend for collection together with all other taxes to be levied by the City, the Services Tax herein provided for, said Services Tax to be extended for collection by the County Clerk for the tax year 2016 against all the taxable property within the Area,

the amount of the Services Tax herein levied to be in addition to and in excess of all other taxes to be levied and extended against all taxable property within the Area.

SECTION 5. Service Provider Agreement For 2017. The Commissioner, or a designee of the Commissioner (each, an "Authorized Officer"), are each hereby authorized, subject to approval by the Corporation Counsel as to form and legality, to enter into, execute and deliver a Service Provider Agreement with Northcenter Chamber of Commerce, an Illinois not-for-profit corporation, as the Service Provider, for a one-year term in a form acceptable to such Authorized Officer, along with such other supporting documents, if any, as may be necessary to carry out and comply with the provisions of the Service Provider Agreement. The Budget shall be attached to the Service Provider Agreement as an exhibit. Upon the execution of the Service Provider Agreement and the receipt of proper documentation, the Authorized Officer and the City Comptroller are each hereby authorized to disburse the sums appropriated in Section 2 above to the Service Provider in consideration for the provision of the Special Services described in the Budget. The Department of Planning and Development shall promptly make a copy of the executed Service Provider Agreement readily available for public inspection.

SECTION 6. Amendment Of 2016 Appropriation, Levy, And Agreement Ordinance. Section 2 of the 2016 Appropriation, Levy, and Agreement Ordinance is hereby amended by deleting the language indicated by strikeout and adding the underlined language as follows:

"Section 2. Appropriations. There is hereby appropriated the following sums in the amounts and for the purposes necessary to provide the Special Services in and for the Area, the estimated amounts of miscellaneous income and the amounts required to be raised by the levy of the Services Tax indicated as follows:

Northcenter Special Service Area Commission

Special Service Area Budget.

For the fiscal year commencing January 1, 2016 and ending December 31, 2016.

	Expenditures
Service Provider Agreement for the provision of Special Services	~~$303,799~~ $328,615
TOTAL BUDGET REQUEST:	~~$303,799~~ $328,615

	Expenditures
Source Of Funding	
Tax levy at an annual rate not to exceed 0.333 percent of the equalized assessed value of the taxable property within Special Service Area Number 38	$255,890
Fund A13	$4,874
Carryover funds currently available from prior tax years	~~$30,241~~ $55,057
Late collections received by the City of Chicago attributable to the levy of the Services Tax in prior tax years, along with interest income thereon, if any	$12,794"

SECTION 7. Amendment To 2016 Service Provider Agreement. The Commissioner, or a designee of the Commissioner, are each hereby authorized, subject to approval by the Corporation Counsel as to form and legality, to enter into, execute and deliver an amendment to the 2016 Service Provider Agreement in substantially the form attached hereto as Exhibit B and hereby made a part hereof (the "2016 Service Provider Agreement Amendment"), and such other supporting documents, if any, as may be necessary to carry out and comply with the provisions of the 2016 Service Provider Agreement Amendment, with such changes, deletions and insertions as shall be approved by the persons executing the 2016 Service Provider Agreement Amendment.

SECTION 8. Enforceability. If any section, paragraph or provision of this ordinance shall be held to be invalid or unenforceable for any reason, the invalidity or unenforceability of such section, paragraph or provision shall not affect any of the remaining provisions of this ordinance.

SECTION 9. Conflict. This ordinance shall control over any provision of any other ordinance, resolution, motion or order in conflict with this ordinance, to the extent of such conflict.

SECTION 10. Publication. This ordinance shall be published by the City Clerk, in special pamphlet form, and made available in her office for public inspection and distribution to members of the public who may wish to avail themselves of a copy of this ordinance.

SECTION 11. Effective Date. This ordinance shall take effect 10 days after its passage and publication.

Exhibits "A" and "B" referred to in this ordinance read as follows:

Exhibit "A".
(To Ordinance)

Budget.

	Special Service Area # 38
Service Provider Agency:	Northcenter Chamber of Commerce

2017 BUDGET SUMMARY

Budget and Services Period: January 1, 2017 through December 31, 2017

CATEGORY		2016 Levy Collectable Levy	2016 Levy Estimated Loss Collection	Carry Over	TIF Rebate Fund #A13	Estimated Late Collections and Interest	2017 Budget
1.00 Customer Attraction		$0	$5,070	$10,000	$0	$25	$15,095
2.00 Public Way Aesthetics		$141,204	$0	$30,000	$4,935	$0	$176,139
3.00 Sustainability and Public Places		$0	$0	$0	$0	$0	$0
4.00 Economic/ Business Development		$29,500	$0	$10,000	$0	$0	$39,500
5.00 Safety Programs		$0	$0	$0	$0	$0	$0
6.00 SSA Management		$28,119	$0	$0	$0	$0	$28,119
7.00 Personnel		$47,000	$0		$0	$0	$47,000
	Sub-total	$245,823	$5,070				
GRAND TOTALS	Levy Total	**$250,893**		**$50,000**	**$4,935**	**$25**	**$305,853**

LEVY ANALYSIS	
Estimated 2016 EAV:	$105,180,242
Authorized Tax Rate Cap:	0.333%
Maximum Potential Levy limited by Rate Cap:	$350,250
Requested 2016 Levy Amount:	**$250,893**
Estimated Tax Rate to Generate 2016 Levy:	**0.24%**

Exhibit "B".
(To Ordinance)

2016 Service Provider Agreement Amendment For Special Service Area No. 38.

This Amendment ("Amendment") is made and entered into effective as of the _____ day of _____, 2016, by and between the City of Chicago ("City"), a municipal corporation and home rule unit of local government existing under the Constitution of the State of Illinois, acting through the Special Service Area Commission at Chicago, Illinois, and Northcenter Chamber of Commerce, an Illinois not-for-profit corporation ("Contractor").

Background.

Whereas, On December 7, 2005, the City Council of the City of Chicago (the "City Council") enacted an ordinance (the "Original Ordinance") which established an area (the "Original Area"), known and designated as City of Chicago Special Service Area Number 38 and authorized the levy of an annual tax for the period beginning in tax year 2005 through and including tax year 2014 (the "Initial Period"), not to exceed an annual rate of one hundred sixty-four thousandths of one percent (0.164%) of the equalized assessed value of the taxable property therein (the "Original Services Tax"), to provide certain special services in and for the Original Area in addition to the services provided by and to the City of Chicago generally (the "Original Special Services"); and

Whereas, On December 10, 2014, the City Council enacted an ordinance (the "Enlargement Ordinance") which (i) enlarged the boundaries of the Original Area (as enlarged, the "Area"), (ii) authorized certain special services in the Area distinct from the Original Special Services (the "Special Services"), (iii) authorized an increase in the maximum annual rate of the levy to provide the Special Services to an amount not to exceed 0.333 percent of the equalized assessed value of the taxable property within the Area (the "Services Tax"), and (iv) authorized the extension of the time period for which the levy of the Services Tax is authorized within the Area from the Initial Period to a period from tax year 2014 through and including tax year 2028; and

Whereas, The Original Ordinance and the Enlargement Ordinance are herein collectively referred to as the "Establishment Ordinance"; and

Whereas, On October 28, 2015, the City Council enacted an ordinance (the "2016 Ordinance") which, among other things, appropriated the sums necessary to provide the Special Services in and for Special Service Area Number 38 for 2016, levied the Services Tax for the tax year 2015, and authorized a Service Provider Agreement (the "2016 Service Provider Agreement") with the Contractor as the service provider for the provision of the Special Services in 2016; and

Whereas, The Contractor and the City have entered into the 2016 Service Provider Agreement dated _____ _____, 2016, in which the Contractor is to perform certain Special Services for Special Service Area Number 38; and

Whereas, The amount of the Services Tax for tax year 2015 levied pursuant to the 2016 Ordinance was $255,890; and

Whereas, The use of certain surplus funds in the amount of $30,241 were authorized in the 2016 Service Provider Agreement and certain additional surplus funds in the amount of $24,816 (the "Additional Surplus Funds") have become available for use to provide Special Services in Special Service Area Number 38 for a total of $55,057; and

Whereas, The City desires to ratify and approve the use of the Additional Surplus Funds to provide Special Services by the Service Provider; and

Whereas, The Contractor and the City therefore desire to make certain changes to the 2016 Service Provider Agreement. The 2016 Service Provider Agreement requires that modifications to it must be made in writing and signed by both parties.

Now, Therefore, In consideration of the provisions and conditions set forth in the 2016 Service Provider Agreement, the parties do mutually agree to amend the 2016 Service Provider Agreement as set forth below.

It is agreed by and between the parties that the sole modifications of, changes in, and amendments to the Agreement are as follows:

1. Exhibit 1, Amended Budget for 2016, is attached to this Amendment as Attachment 1 and incorporated by reference.

2. The Agreement-Specific Information is hereby amended by deleting the language indicated by the strikeout and adding the underlined language as follows:

Maximum compensation amount (see Agreement Section 5.01): ~~$303,799~~ $328,615

Maximum amount (see Agreement Section 5.02): ~~$303,799~~ $328,615

Surplus Funds amount (see Agreement Section 5.01(b)): ~~$30,241~~ $55,057

3. Exhibit 2, Amended Economic Disclosure Statement and Affidavit, is attached to this Amendment as Attachment 2 and incorporated by reference.

All terms of the 2016 Service Provider Agreement remain in full force and effect except as modified in this Amendment.

Signed:

City of Chicago

By: _____
Commissioner,
Department of Planning and Development

Contractor: Northcenter Chamber of Commerce,
an Illinois not-for-profit corporation

By: _____
(Signature)

Its: _____
(Print Name and Title)

Attest: _____

Its: _____
(Print Name and Title)

County of _____

State of _____

Acknowledged on _____ [date] before me by _____ as _____ [title] of _____ [firm].

_____
Notary Public

Commission expires: _____

Attachments 1 and 2 referred to in this 2016 Service Provider Agreement Amendment for Special Service Area Number 38 read as follows:

Attachment 1.
(To 2016 Service Provider Agreement Amendment
For Special Service Area No. 38.)

Amended Budget For 2016.

2016 Budget and Services Summary

Chicago Department of Planning and Development

Name:	SSA #38 Northcenter	**SSA Chairperson:**	Warren Silver	**Agency Contact:**	Lindsey Eanet
Service Provider Agency:	Northcenter Chamber of Commerce	**Phone Number:**	773-832-9550	**Phone Number:**	773-525-3609
SSA Tax Authority Term:	2014-2029	**Email:**	warren@silverlawoffice.com	**Email:**	lindsey@northcenterchamb
Date:					

2016 BUDGET SUMMARY		A13		2016 Levy		Carry Over		Late Collections and Interest Income Thereon
CATEGORY								
1.00 Customer Attraction		$ -	+	$ 10,500	+	$ 6,250	+	$ -
2.00 Public Way Aesthetics		$ -	+	$ 127,735	+	$ 44,307	+	$ 12,794
3.00 Sustainability and Public Places		$ 4,874	+	$ -	+	$ -	+	$ -
4.00 Economic/Business Development		$ -	+	$ 30,250	+	$ 4,500	+	$ -
5.00 Safety Programs		$ -	+	$ -	+	$ -	+	$ -
6.00 SSA Management		$ -	+	$ 24,600	+	$ -	+	$ -
7.00 Personnel		$ -	+	$ 51,200	+	$ -	+	$ -
8.00 Loss Collection: 4.5%		$ -	+	$ 11,605	+	$ -	+	$ -
	GRAND TOTAL	$ 4,874	+	$ 255,890	+	$ 55,057	+	$ 12,794

2016 Budget	$ 328,615

LEVY ANALYSIS		
1	Estimated 2015 EAV:	$100,421,564
2	Authorized Tax Rate Cap:	0.333%
3	Estimated 2015 Levy:	$255,890
4	Estimated Tax Rate to Generate 2015 Levy (Estimated 2015 Levy ÷ Estimated 2015 EAV = Est. Tax Rate):	0.255%

Attachment 2.
(To 2016 Service Provider Agreement Amendment
For Special Service Area No. 38.)

City Of Chicago
Amended Year 2016 Economic Disclosure Statement And Affidavit.

SECTION I – GENERAL INFORMATION

A. Legal name of the Disclosing Party submitting this EDS. Include d/b/a/ if applicable:

Northcenter Chamber of Commerce

Check ONE of the following three boxes:

Indicate whether the Disclosing Party submitting this EDS is:

1. [X] the Applicant
   OR
2. [ ] a legal entity holding a direct or indirect interest in the Applicant. State the legal name of the Applicant in which the Disclosing Party holds an interest: _____
   OR
3. [ ] a legal entity with a right of control (see Section II.B.1.) State the legal name of the entity in which the Disclosing Party holds a right of control: _____

B. Business address of the Disclosing Party: 4054 N. Lincoln Ave.
Chicago, IL 60618.

C. Telephone: 773-525-3609 Fax: 773-525-1539 Email: info@northcenterchamber.com

D. Name of contact person: Lindsay Eanet

E. Federal Employer Identification No. (if you have one): [redacted]

F. Brief description of contract, transaction or other undertaking (referred to below as the "Matter") to which this EDS pertains. (Include project number and location of property, if applicable):
To allow the Northcenter Chamber of Commerce to amend the 2016 budget specified in the 2016 service provider agreement with the City of Chicago in order to provide special services within SSA #38.

G. Which City agency or department is requesting this EDS? planning & development

If the Matter is a contract being handled by the City's Department of Procurement Services, please complete the following:

Specification # _____ and Contract # _____

SECTION II -- DISCLOSURE OF OWNERSHIP INTERESTS

A. NATURE OF THE DISCLOSING PARTY

1. Indicate the nature of the Disclosing Party:

[ ] Person
[ ] Publicly registered business corporation
[ ] Privately held business corporation
[ ] Sole proprietorship
[ ] General partnership
[ ] Limited partnership
[ ] Trust
[ ] Limited liability company
[ ] Limited liability partnership
[ ] Joint venture
[X] Not-for-profit corporation
(Is the not-for-profit corporation also a 501(c)(3))?
[X] Yes [ ] No
[ ] Other (please specify)

2. For legal entities, the state (or foreign country) of incorporation or organization, if applicable:

Illinois

3. For legal entities not organized in the State of Illinois: Has the organization registered to do business in the State of Illinois as a foreign entity?

[ ] Yes [ ] No [X] N/A

B. IF THE DISCLOSING PARTY IS A LEGAL ENTITY:

1. List below the full names and titles of all executive officers and all directors of the entity. **NOTE:** For not-for-profit corporations, also list below all members, if any, which are legal entities. If there are no such members, write "no members." For trusts, estates or other similar entities, list below the legal titleholder(s).

If the entity is a general partnership, limited partnership, limited liability company, limited liability partnership or joint venture, list below the name and title of each general partner, managing member, manager or any other person or entity that controls the day-to-day management of the Disclosing Party. **NOTE:** Each legal entity listed below must submit an EDS on its own behalf.

Name See attached list Title

No members

2. Please provide the following information concerning each person or entity having a direct or indirect beneficial interest (including ownership) in excess of 7.5% of the Disclosing Party. Examples of such an interest include shares in a corporation, partnership interest in a partnership or joint venture,

CHAMBER OF COMMERCE 3035 N. LINCOLN AVENUE | CHICAGO, IL 60618

SSA 38

Northcenter Chamber of Commerce 2016 Board of Directors

Joseph Wilcox, President
Thomas Fencl, Vice President
Kathleen Gallagher, Treasurer
Eileen Lysaught, Secretary
Maribel Selva, Director
Kathy Chapman, Director
Robert Denneen, Director
Maggie Jablonska, Director
Brian Kastle, Director
Kevin Krasney, Director
Alex Markov, Director
Michael McHugh, Director
Sarah Spraker, Director
Rico Tallud, Director

Northcenter Chamber of Commerce 2016 Staff

Lindsay Fanet, Executive Director

interest of a member or manager in a limited liability company, or interest of a beneficiary of a trust, estate or other similar entity. If none, state "None." **NOTE**: Pursuant to Section 2-154-030 of the Municipal Code of Chicago ("Municipal Code"), the City may require any such additional information from any applicant which is reasonably intended to achieve full disclosure.

Name	Business Address	Percentage Interest in the Disclosing Party
None		

SECTION III -- BUSINESS RELATIONSHIPS WITH CITY ELECTED OFFICIALS

Has the Disclosing Party had a "business relationship," as defined in Chapter 2-156 of the Municipal Code, with any City elected official in the 12 months before the date this EDS is signed?

[ ] Yes [X] No

If yes, please identify below the name(s) of such City elected official(s) and describe such relationship(s):

SECTION IV -- DISCLOSURE OF SUBCONTRACTORS AND OTHER RETAINED PARTIES

The Disclosing Party must disclose the name and business address of each subcontractor, attorney, lobbyist, accountant, consultant and any other person or entity whom the Disclosing Party has retained or expects to retain in connection with the Matter, as well as the nature of the relationship, and the total amount of the fees paid or estimated to be paid. The Disclosing Party is not required to disclose employees who are paid solely through the Disclosing Party's regular payroll.

"Lobbyist" means any person or entity who undertakes to influence any legislative or administrative action on behalf of any person or entity other than: (1) a not-for-profit entity, on an unpaid basis, or (2) himself. "Lobbyist" also means any person or entity any part of whose duties as an employee of another includes undertaking to influence any legislative or administrative action.

If the Disclosing Party is uncertain whether a disclosure is required under this Section, the Disclosing Party must either ask the City whether disclosure is required or make the disclosure.

Name (indicate whether retained or anticipated to be retained)	Business Address	Relationship to Disclosing Party (subcontractor, attorney, lobbyist, etc.)	Fees (indicate whether paid or estimated.) **NOTE:** "hourly rate" or "t.b.d." is not an acceptable response.
See attached list			

(Add sheets if necessary)

[ ] Check here if the Disclosing Party has not retained, nor expects to retain, any such persons or entities.

SECTION V – CERTIFICATIONS

A. COURT-ORDERED CHILD SUPPORT COMPLIANCE

Under Municipal Code Section 2-92-415, substantial owners of business entities that contract with the City must remain in compliance with their child support obligations throughout the contract's term.

Has any person who directly or indirectly owns 10% or more of the Disclosing Party been declared in arrearage on any child support obligations by any Illinois court of competent jurisdiction?

[ ] Yes [ ] No [X] No person directly or indirectly owns 10% or more of the Disclosing Party.

If "Yes," has the person entered into a court-approved agreement for payment of all support owed and is the person in compliance with that agreement?

[ ] Yes [ ] No

B. FURTHER CERTIFICATIONS

1. Pursuant to Municipal Code Chapter 1-23, Article I ("Article I")(which the Applicant should consult for defined terms (e.g., "doing business") and legal requirements), if the Disclosing Party submitting this EDS is the Applicant and is doing business with the City, then the Disclosing Party certifies as follows: (i) neither the Applicant nor any controlling person is currently indicted or charged with, or has admitted guilt of, or has ever been convicted of, or placed under supervision for, any criminal offense involving actual, attempted, or conspiracy to commit bribery, theft, fraud, forgery, perjury, dishonesty or deceit against an officer or employee of the City or any sister agency; and (ii) the Applicant understands and acknowledges that compliance with Article I is a continuing requirement for doing business with the City. NOTE: If Article I applies to the Applicant, the permanent compliance timeframe in Article I supersedes some five-year compliance timeframes in certifications 2 and 3 below.

Northcenter
CHAMBER OF COMMERCE

4054 N. LINCOLN AVENUE | CHICAGO, IL 60618

SSA 38 Northcenter

List of Contractors

Name	Business Address	Relationship to Disclosing Party	Fees
Schanmier Landscape *Retained*	4926 N. Troy St. Chicago, IL 60625	Subcontractor	$3,500
Brickman Group *Retained*	230 N. Western Ave., Chicago IL 60612	Subcontractor	$30,000
TSI – The Snow Innovators *Retained*	543 Diens Drive, Wheeling, IL 60090	Subcontractor	$40,000
FK Advisors *Retained*	4054 N. Lincoln Ave., Floor 2, Chicago IL 60618	Subcontractor	$5,000
Cleanstreet *Retained*	3501 W. Fillmore St., Chicago IL, 60624	Subcontractor	$35,000
Eilts & Associates *Retained*	3711 N. Ravenswood Suite 105, Chicago IL 60613	Subcontractor	$5,000
Liberty Flag & Banner *Anticipated*	2747 W. York St. Blue Island, IL 60406	Subcontractor	$10,000

2. The Disclosing Party and, if the Disclosing Party is a legal entity, all of those persons or entities identified in Section II.B.1. of this EDS:

a. are not presently debarred, suspended, proposed for debarment, declared ineligible or voluntarily excluded from any transactions by any federal, state or local unit of government;

b. have not, within a five-year period preceding the date of this EDS, been convicted of a criminal offense, adjudged guilty, or had a civil judgment rendered against them in connection with: obtaining, attempting to obtain, or performing a public (federal, state or local) transaction or contract under a public transaction; a violation of federal or state antitrust statutes; fraud; embezzlement; theft; forgery; bribery; falsification or destruction of records; making false statements; or receiving stolen property;

c. are not presently indicted for, or criminally or civilly charged by, a governmental entity (federal, state or local) with committing any of the offenses set forth in clause B.2.b. of this Section V;

d. have not, within a five-year period preceding the date of this EDS, had one or more public transactions (federal, state or local) terminated for cause or default; and

e. have not, within a five-year period preceding the date of this EDS, been convicted, adjudged guilty, or found liable in a civil proceeding, or in any criminal or civil action, including actions concerning environmental violations, instituted by the City or by the federal government, any state, or any other unit of local government.

3. The certifications in subparts 3, 4 and 5 concern:

• the Disclosing Party;
• any "Contractor" (meaning any contractor or subcontractor used by the Disclosing Party in connection with the Matter, including but not limited to all persons or legal entities disclosed under Section IV, "Disclosure of Subcontractors and Other Retained Parties");
• any "Affiliated Entity" (meaning a person or entity that, directly or indirectly: controls the Disclosing Party, is controlled by the Disclosing Party, or is, with the Disclosing Party, under common control of another person or entity. Indicia of control include, without limitation: interlocking management or ownership; identity of interests among family members, shared facilities and equipment; common use of employees; or organization of a business entity following the ineligibility of a business entity to do business with federal or state or local government, including the City, using substantially the same management, ownership, or principals as the ineligible entity); with respect to Contractors, the term Affiliated Entity means a person or entity that directly or indirectly controls the Contractor, is controlled by it, or, with the Contractor, is under common control of another person or entity;
• any responsible official of the Disclosing Party, any Contractor or any Affiliated Entity or any other official, agent or employee of the Disclosing Party, any Contractor or any Affiliated Entity, acting pursuant to the direction or authorization of a responsible official of the Disclosing Party, any Contractor or any Affiliated Entity (collectively "Agents").

Neither the Disclosing Party, nor any Contractor, nor any Affiliated Entity of either the Disclosing Party or any Contractor nor any Agents have, during the five years before the date this EDS is signed, or, with respect to a Contractor, an Affiliated Entity, or an Affiliated Entity of a Contractor during the five years before the date of such Contractor's or Affiliated Entity's contract or engagement in connection with the Matter:

a. bribed or attempted to bribe, or been convicted or adjudged guilty of bribery or attempting to bribe, a public officer or employee of the City, the State of Illinois, or any agency of the federal government or of any state or local government in the United States of America, in that officer's or employee's official capacity;

b. agreed or colluded with other bidders or prospective bidders, or been a party to any such agreement, or been convicted or adjudged guilty of agreement or collusion among bidders or prospective bidders, in restraint of freedom of competition by agreement to bid a fixed price or otherwise; or

c. made an admission of such conduct described in a. or b. above that is a matter of record, but have not been prosecuted for such conduct; or

d. violated the provisions of Municipal Code Section 2-92-610 (Living Wage Ordinance).

4. Neither the Disclosing Party, Affiliated Entity or Contractor, or any of their employees, officials, agents or partners, is barred from contracting with any unit of state or local government as a result of engaging in or being convicted of (1) bid-rigging in violation of 720 ILCS 5/33E-3; (2) bid-rotating in violation of 720 ILCS 5/33E-4; or (3) any similar offense of any state or of the United States of America that contains the same elements as the offense of bid-rigging or bid-rotating.

5. Neither the Disclosing Party nor any Affiliated Entity is listed on any of the following lists maintained by the Office of Foreign Assets Control of the U.S. Department of the Treasury or the Bureau of Industry and Security of the U.S. Department of Commerce or their successors: the Specially Designated Nationals List, the Denied Persons List, the Unverified List, the Entity List and the Debarred List.

6. The Disclosing Party understands and shall comply with the applicable requirements of Chapters 2-55 (Legislative Inspector General), 2-56 (Inspector General) and 2-156 (Governmental Ethics) of the Municipal Code.

7. If the Disclosing Party is unable to certify to any of the above statements in this Part B (Further Certifications), the Disclosing Party must explain below:

None

If the letters "NA," the word "None," or no response appears on the lines above, it will be conclusively presumed that the Disclosing Party certified to the above statements.

8. To the best of the Disclosing Party's knowledge after reasonable inquiry, the following is a complete list of all current employees of the Disclosing Party who were, at any time during the 12-month period preceding the execution date of this EDS, an employee, or elected or appointed official, of the City of Chicago (if none, indicate with "N/A" or "none").

None

9. To the best of the Disclosing Party's knowledge after reasonable inquiry, the following is a complete list of all gifts that the Disclosing Party has given or caused to be given, at any time during the 12-month period preceding the execution date of this EDS, to an employee, or elected or appointed official, of the City of Chicago. For purposes of this statement, a "gift" does not include: (i) anything made generally available to City employees or to the general public, or (ii) food or drink provided in the course of official City business and having a retail value of less than $20 per recipient (if none, indicate with "N/A" or "none"). As to any gift listed below, please also list the name of the City recipient.

None

C. CERTIFICATION OF STATUS AS FINANCIAL INSTITUTION

1. The Disclosing Party certifies that the Disclosing Party (check one)

[ ] is [X] is not

a "financial institution" as defined in Section 2-32-455(b) of the Municipal Code.

2. If the Disclosing Party IS a financial institution, then the Disclosing Party pledges:

"We are not and will not become a predatory lender as defined in Chapter 2-32 of the Municipal Code. We further pledge that none of our affiliates is, and none of them will become, a predatory lender as defined in Chapter 2-32 of the Municipal Code. We understand that becoming a predatory lender or becoming an affiliate of a predatory lender may result in the loss of the privilege of doing business with the City."

If the Disclosing Party is unable to make this pledge because it or any of its affiliates (as defined in Section 2-32-455(b) of the Municipal Code) is a predatory lender within the meaning of Chapter 2-32 of the Municipal Code, explain here (attach additional pages if necessary):

If the letters "NA," the word "None," or no response appears on the lines above, it will be conclusively presumed that the Disclosing Party certified to the above statements.

D. CERTIFICATION REGARDING INTEREST IN CITY BUSINESS

Any words or terms that are defined in Chapter 2-156 of the Municipal Code have the same meanings when used in this Part D.

1. In accordance with Section 2-156-110 of the Municipal Code: Does any official or employee of the City have a financial interest in his or her own name or in the name of any other person or entity in the Matter?

[ ] Yes [X] No

NOTE: If you checked "Yes" to Item D.1., proceed to Items D.2. and D.3. If you checked "No" to Item D.1., proceed to Part E.

2. Unless sold pursuant to a process of competitive bidding, or otherwise permitted, no City elected official or employee shall have a financial interest in his or her own name or in the name of any other person or entity in the purchase of any property that (i) belongs to the City, or (ii) is sold for taxes or assessments, or (iii) is sold by virtue of legal process at the suit of the City (collectively, "City Property Sale"). Compensation for property taken pursuant to the City's eminent domain power does not constitute a financial interest within the meaning of this Part D.

Does the Matter involve a City Property Sale?

[ ] Yes [ ] No

3. If you checked "Yes" to Item D.1., provide the names and business addresses of the City officials or employees having such interest and identify the nature of such interest:

Name	Business Address	Nature of Interest

4. The Disclosing Party further certifies that no prohibited financial interest in the Matter will be acquired by any City official or employee.

E. CERTIFICATION REGARDING SLAVERY ERA BUSINESS

Please check either 1. or 2. below. If the Disclosing Party checks 2., the Disclosing Party must disclose below or in an attachment to this EDS all information required by paragraph 2. Failure to

comply with these disclosure requirements may make any contract entered into with the City in connection with the Matter voidable by the City.

✓1. The Disclosing Party verifies that the Disclosing Party has searched any and all records of the Disclosing Party and any and all predecessor entities regarding records of investments or profits from slavery or slaveholder insurance policies during the slavery era (including insurance policies issued to slaveholders that provided coverage for damage to or injury or death of their slaves), and the Disclosing Party has found no such records.

____2. The Disclosing Party verifies that, as a result of conducting the search in step 1 above, the Disclosing Party has found records of investments or profits from slavery or slaveholder insurance policies. The Disclosing Party verifies that the following constitutes full disclosure of all such records, including the names of any and all slaves or slaveholders described in those records:

_____

_____

_____

_____

SECTION VI -- CERTIFICATIONS FOR FEDERALLY FUNDED MATTERS

NOTE: If the Matter is federally funded, complete this Section VI. If the Matter is not federally funded, proceed to Section VII. For purposes of this Section VI, tax credits allocated by the City and proceeds of debt obligations of the City are not federal funding.

A. CERTIFICATION REGARDING LOBBYING

1. List below the names of all persons or entities registered under the federal Lobbying Disclosure Act of 1995 who have made lobbying contacts on behalf of the Disclosing Party with respect to the Matter: (Add sheets if necessary):

None

_____

_____

(If no explanation appears or begins on the lines above, or if the letters "NA" or if the word "None" appear, it will be conclusively presumed that the Disclosing Party means that NO persons or entities registered under the Lobbying Disclosure Act of 1995 have made lobbying contacts on behalf of the Disclosing Party with respect to the Matter.)

2. The Disclosing Party has not spent and will not expend any federally appropriated funds to pay any person or entity listed in Paragraph A.1. above for his or her lobbying activities or to pay any person or entity to influence or attempt to influence an officer or employee of any agency, as defined by applicable federal law, a member of Congress, an officer or employee of Congress, or an employee of a member of Congress, in connection with the award of any federally funded contract, making any federally funded grant or loan, entering into any cooperative agreement, or to extend, continue, renew, amend, or modify any federally funded contract, grant, loan, or cooperative agreement.

3. The Disclosing Party will submit an updated certification at the end of each calendar quarter in which there occurs any event that materially affects the accuracy of the statements and information set forth in paragraphs A.1. and A.2. above.

4. The Disclosing Party certifies that either: (i) it is not an organization described in section 501(c)(4) of the Internal Revenue Code of 1986; or (ii) it is an organization described in section 501(c)(4) of the Internal Revenue Code of 1986 but has not engaged and will not engage in "Lobbying Activities".

5. If the Disclosing Party is the Applicant, the Disclosing Party must obtain certifications equal in form and substance to paragraphs A.1. through A.4. above from all subcontractors before it awards any subcontract and the Disclosing Party must maintain all such subcontractors' certifications for the duration of the Matter and must make such certifications promptly available to the City upon request.

B. CERTIFICATION REGARDING EQUAL EMPLOYMENT OPPORTUNITY

If the Matter is federally funded, federal regulations require the Applicant and all proposed subcontractors to submit the following information with their bids or in writing at the outset of negotiations.

Is the Disclosing Party the Applicant?

[ ] Yes [ ] No

If "Yes," answer the three questions below:

1. Have you developed and do you have on file affirmative action programs pursuant to applicable federal regulations? (See 41 CFR Part 60-2.)
[ ] Yes [ ] No

2. Have you filed with the Joint Reporting Committee, the Director of the Office of Federal Contract Compliance Programs, or the Equal Employment Opportunity Commission all reports due under the applicable filing requirements?
[ ] Yes [ ] No

3. Have you participated in any previous contracts or subcontracts subject to the equal opportunity clause?
[ ] Yes [ ] No

If you checked "No" to question 1. or 2. above, please provide an explanation:

_____

_____

SECTION VII – ACKNOWLEDGMENTS, CONTRACT INCORPORATION, COMPLIANCE, PENALTIES, DISCLOSURE

The Disclosing Party understands and agrees that:

A. The certifications, disclosures, and acknowledgments contained in this EDS will become part of any contract or other agreement between the Applicant and the City in connection with the Matter, whether procurement, City assistance, or other City action, and are material inducements to the City's execution of any contract or taking other action with respect to the Matter. The Disclosing Party understands that it must comply with all statutes, ordinances, and regulations on which this EDS is based.

B. The City's Governmental Ethics and Campaign Financing Ordinances, Chapters 2-156 and 2-164 of the Municipal Code, impose certain duties and obligations on persons or entities seeking City contracts, work, business, or transactions. The full text of these ordinances and a training program is available on line at www.cityofchicago.org/Ethics, and may also be obtained from the City's Board of Ethics, 740 N.

Sedgwick St., Suite 500, Chicago, IL 60610, (312) 744-9660. The Disclosing Party must comply fully with the applicable ordinances.

C. If the City determines that any information provided in this EDS is false, incomplete or inaccurate, any contract or other agreement in connection with which it is submitted may be rescinded or be void or voidable, and the City may pursue any remedies under the contract or agreement (if not rescinded or void), at law, or in equity, including terminating the Disclosing Party's participation in the Matter and/or declining to allow the Disclosing Party to participate in other transactions with the City. Remedies at law for a false statement of material fact may include incarceration and an award to the City of treble damages.

D. It is the City's policy to make this document available to the public on its Internet site and/or upon request. Some or all of the information provided on this EDS and any attachments to this EDS may be made available to the public on the Internet, in response to a Freedom of Information Act request, or otherwise. By completing and signing this EDS, the Disclosing Party waives and releases any possible rights or claims which it may have against the City in connection with the public release of information contained in this EDS and also authorizes the City to verify the accuracy of any information submitted in this EDS.

E. The information provided in this EDS must be kept current. In the event of changes, the Disclosing Party must supplement this EDS up to the time the City takes action on the Matter. If the Matter is a contract being handled by the City's Department of Procurement Services, the Disclosing Party must update this EDS as the contract requires. **NOTE:** With respect to Matters subject to Article I of Chapter 1-23 of the Municipal Code (imposing **PERMANENT INELIGIBILITY** for certain specified offenses), the information provided herein regarding eligibility must be kept current for a longer period, as required by Chapter 1-23 and Section 2-154-020 of the Municipal Code.

The Disclosing Party represents and warrants that:

F.1. The Disclosing Party is not delinquent in the payment of any tax administered by the Illinois Department of Revenue, nor are the Disclosing Party or its Affiliated Entities delinquent in paying any fine, fee, tax or other charge owed to the City. This includes, but is not limited to, all water charges, sewer charges, license fees, parking tickets, property taxes or sales taxes.

F.2 If the Disclosing Party is the Applicant, the Disclosing Party and its Affiliated Entities will not use, nor permit their subcontractors to use, any facility listed by the U.S. E.P.A. on the federal Excluded Parties List System ("EPLS") maintained by the U. S. General Services Administration.

F.3 If the Disclosing Party is the Applicant, the Disclosing Party will obtain from any contractors/subcontractors hired or to be hired in connection with the Matter certifications equal in form and substance to those in F.1. and F.2. above and will not, without the prior written consent of the City, use any such contractor/subcontractor that does not provide such certifications or that the Disclosing Party has reason to believe has not provided or cannot provide truthful certifications.

NOTE: If the Disclosing Party cannot certify as to any of the items in F.1., F.2. or F.3. above, an explanatory statement must be attached to this EDS.

CERTIFICATION

Under penalty of perjury, the person signing below: (1) warrants that he/she is authorized to execute this EDS and Appendix A (if applicable) on behalf of the Disclosing Party, and (2) warrants that all certifications and statements contained in this EDS and Appendix A (if applicable) are true, accurate and complete as of the date furnished to the City.

Northwest Chamber of Commerce
(Print or type name of Disclosing Party)

By: _____
(Sign here)

Lindsay Ezell
(Print or type name of person signing)

Executive Director
(Print or type title of person signing)

Signed and sworn to before me on (date) Oct 6 2016
at Cook County, Illinois (state).

_____ Notary Public.

Commission expires: May 16, 2019.

OFFICIAL SEAL
JEFFREY T GREGORY
Notary Public - State of Illinois
My Commission Expires May 16, 2019

Appendices "A" and "B" referred to in this Amended Year 2016 Economic Disclosure Statement and Affidavit read as follows:

Appendix "A".
(To Amended Year 2016 Economic Disclosure Statement
And Affidavit)

Familial Relationships With Elected City Officials
And Department Heads.

This Appendix is to be completed only by (a) the Applicant, and (b) any legal entity which has a direct ownership interest in the Applicant exceeding 7.5 percent. It is not to be completed by any legal entity which has only an indirect ownership interest in the Applicant.

Under Municipal Code Section 2-154-015, the Disclosing Party must disclose whether such Disclosing Party or any "Applicable Party" or any Spouse or Domestic Partner thereof currently has a "familial relationship" with any elected city official or department head. A "familial relationship" exists if, as of the date this EDS is signed, the Disclosing Party or any "Applicable Party" or any Spouse or Domestic Partner thereof is related to the mayor, any alderman, the city clerk, the city treasurer or any city department head as spouse or domestic partner or as any of the following, whether by blood or adoption: parent, child, brother or sister, aunt or uncle, niece or nephew, grandparent, grandchild, father-in-law, mother-in-law, son-in-law, daughter-in-law, stepfather or stepmother, stepson or stepdaughter, stepbrother or stepsister or half-brother or half-sister.

"Applicable Party" means (1) all executive officers of the Disclosing Party listed in Section II.B.1.a., if the Disclosing Party is a corporation; all partners of the Disclosing Party, if the Disclosing Party is a general partnership; all general partners and limited partners of the Disclosing Party, if the Disclosing Party is a limited partnership; all managers, managing members and members of the Disclosing Party, if the Disclosing Party is a limited liability company; (2) all principal officers of the Disclosing Party; and (3) any person having more than a 7.5 percent ownership interest in the Disclosing Party. "Principal officers" means the president, chief operating officer, executive director, chief financial officer, treasurer or secretary of a legal entity or any person exercising similar authority.

Does the Disclosing Party or any "Applicable Party" or any Spouse or Domestic Partner thereof currently have a "familial relationship" with an elected city official or department head?

[ ] Yes [X] No

If yes, please identify below (1) the name and title of such person, (2) the name of the legal entity to which such person is connected; (3) the name and title of the elected city official or department head to whom such person has a familial relationship, and (4) the precise nature of such familial relationship.

_____

_____

_____

Appendix "B".
(To Amended Year 2016 Economic Disclosure Statement
And Affidavit)

Building Code Scofflaw/Problem Landlord Certification.

This Appendix is to be completed only by (a) the Applicant, and (b) any legal entity which has a direct ownership interest in the Applicant exceeding 7.5 percent (an "Owner"). It is not to be completed by any legal entity which has only an indirect ownership interest in the Applicant.

1. Pursuant to Municipal Code Section 2-154-010, is the Applicant or any Owner identified as a building code scofflaw or problem landlord pursuant to Section 2-92-416 of the Municipal Code?

   [ ] Yes [X] No

2. If the Applicant is a legal entity publicly traded on any exchange, is any officer or director of the Applicant identified as a building code scofflaw or problem landlord pursuant to Section 2-92-416 of the Municipal Code?

   [ ] Yes [ ] No [X] Not Applicable

3. If yes to (1) or (2) above, please identify below the name of the person or legal entity identified as a building code scofflaw or problem landlord and the address of the building or buildings to which the pertinent code violations apply.

_____

_____

_____

FILLING OUT THIS APPENDIX B CONSTITUTES ACKNOWLEDGMENT AND AGREEMENT THAT THIS APPENDIX B IS INCORPORATED BY REFERENCE INTO, AND MADE A PART OF, THE ASSOCIATED EDS, AND THAT THE REPRESENTATIONS MADE IN THIS APPENDIX B ARE SUBJECT TO THE CERTIFICATION MADE UNDER PENALTY OF PERJURY ON PAGE 12 OF THE ASSOCIATED EDS.

City Of Chicago
Economic Disclosure Statement And Affidavit Year 2016.

SECTION I – GENERAL INFORMATION

A. Legal name of the Disclosing Party submitting this EDS. Include d/b/a/ if applicable:

NORTHCENTER CHAMBER OF COMMERCE

Check ONE of the following three boxes:

Indicate whether the Disclosing Party submitting this EDS is:

1. [X] the Applicant
   OR
2. [ ] a legal entity holding a direct or indirect interest in the Applicant. State the legal name of the Applicant in which the Disclosing Party holds an interest: _____
   OR
3. [ ] a legal entity with a right of control (see Section II.B.1.) State the legal name of the entity in which the Disclosing Party holds a right of control: _____

B. Business address of the Disclosing Party: 4054 N. LINCOLN AVE
CHICAGO IL 60618

C. Telephone: 773-525-3609 Fax: 773 525 1539 Email: info@northcenterchamber.com

D. Name of contact person: Lindsay Earnest

E. Federal Employer Identification No. (if you have one): [redacted]

F. Brief description of contract, transaction or other undertaking (referred to below as the "Matter") to which this EDS pertains. (Include project number and location of property, if applicable):
To allow the Northcenter Chamber of Commerce to enter into a Contract with the City of Chicago to provide special services within SSA #38

G. Which City agency or department is requesting this EDS? Planning + Development

If the Matter is a contract being handled by the City's Department of Procurement Services, please complete the following:

Specification # _____ and Contract # _____

SECTION II – DISCLOSURE OF OWNERSHIP INTERESTS

A. NATURE OF THE DISCLOSING PARTY

1. Indicate the nature of the Disclosing Party:

[ ] Person
[ ] Publicly registered business corporation
[ ] Privately held business corporation
[ ] Sole proprietorship
[ ] General partnership
[ ] Limited partnership
[ ] Trust
[ ] Limited liability company
[ ] Limited liability partnership
[ ] Joint venture
[X] Not-for-profit corporation
(Is the not-for-profit corporation also a 501(c)(3))?
[X] Yes [ ] No
[ ] Other (please specify)

2. For legal entities, the state (or foreign country) of incorporation or organization, if applicable:

Illinois

3. For legal entities not organized in the State of Illinois: Has the organization registered to do business in the State of Illinois as a foreign entity?

[ ] Yes [ ] No [X] N/A

B. IF THE DISCLOSING PARTY IS A LEGAL ENTITY:

1. List below the full names and titles of all executive officers and all directors of the entity. **NOTE:** For not-for-profit corporations, also list below all members, if any, which are legal entities. If there are no such members, write "no members." For trusts, estates or other similar entities, list below the legal titleholder(s).

If the entity is a general partnership, limited partnership, limited liability company, limited liability partnership or joint venture, list below the name and title of each general partner, managing member, manager or any other person or entity that controls the day-to-day management of the Disclosing Party. **NOTE:** Each legal entity listed below must submit an EDS on its own behalf.

Name See attached list Title

No members

2. Please provide the following information concerning each person or entity having a direct or indirect beneficial interest (including ownership) in excess of 7.5% of the Disclosing Party. Examples of such an interest include shares in a corporation, partnership interest in a partnership or joint venture,

CHAMBER OF COMMERCE 4053 N LINCOLN AVENUE | CHICAGO, IL 60618

SSA 38

Northcenter Chamber of Commerce 2016 Board of Directors

Joseph Wilcox, President
Thomas Fencl, Vice President
Kathleen Gallagher, Treasurer
Eileen Lysaught, Secretary
Maribel Selva, Director
Kathy Chapman, Director
Robert Denneen, Director
Maggie Jablonska, Director
Brian Kastle, Director
Kevin Krasney, Director
Alex Markov, Director
Michael McHugh, Director
Sarah Spraker, Director
Rico Tallud, Director

Northcenter Chamber of Commerce 2016 Staff

Lindsay Fanet, Executive Director

interest of a member or manager in a limited liability company, or interest of a beneficiary of a trust, estate or other similar entity. If none, state "None." **NOTE:** Pursuant to Section 2-154-030 of the Municipal Code of Chicago ("Municipal Code"), the City may require any such additional information from any applicant which is reasonably intended to achieve full disclosure.

Name	Business Address	Percentage Interest in the Disclosing Party
None		

SECTION III -- BUSINESS RELATIONSHIPS WITH CITY ELECTED OFFICIALS

Has the Disclosing Party had a "business relationship," as defined in Chapter 2-156 of the Municipal Code, with any City elected official in the 12 months before the date this EDS is signed?

[ ] Yes [X] No

If yes, please identify below the name(s) of such City elected official(s) and describe such relationship(s):

SECTION IV -- DISCLOSURE OF SUBCONTRACTORS AND OTHER RETAINED PARTIES

The Disclosing Party must disclose the name and business address of each subcontractor, attorney, lobbyist, accountant, consultant and any other person or entity whom the Disclosing Party has retained or expects to retain in connection with the Matter, as well as the nature of the relationship, and the total amount of the fees paid or estimated to be paid. The Disclosing Party is not required to disclose employees who are paid solely through the Disclosing Party's regular payroll.

"Lobbyist" means any person or entity who undertakes to influence any legislative or administrative action on behalf of any person or entity other than: (1) a not-for-profit entity, on an unpaid basis, or (2) himself. "Lobbyist" also means any person or entity any part of whose duties as an employee of another includes undertaking to influence any legislative or administrative action.

If the Disclosing Party is uncertain whether a disclosure is required under this Section, the Disclosing Party must either ask the City whether disclosure is required or make the disclosure.

Name (indicate whether retained or anticipated to be retained)	Business Address	Relationship to Disclosing Party (subcontractor, attorney, lobbyist, etc.)	Fees (indicate whether paid or estimated.) **NOTE:** "hourly rate" or "t.b.d." is not an acceptable response.
See attached list			

(Add sheets if necessary)

[ ] Check here if the Disclosing Party has not retained, nor expects to retain, any such persons or entities.

SECTION V – CERTIFICATIONS

A. COURT-ORDERED CHILD SUPPORT COMPLIANCE

Under Municipal Code Section 2-92-415, substantial owners of business entities that contract with the City must remain in compliance with their child support obligations throughout the contract's term.

Has any person who directly or indirectly owns 10% or more of the Disclosing Party been declared in arrearage on any child support obligations by any Illinois court of competent jurisdiction?

[ ] Yes [ ] No [X] No person directly or indirectly owns 10% or more of the Disclosing Party.

If "Yes," has the person entered into a court-approved agreement for payment of all support owed and is the person in compliance with that agreement?

[ ] Yes [ ] No

B. FURTHER CERTIFICATIONS

1. Pursuant to Municipal Code Chapter 1-23, Article I ("Article I")(which the Applicant should consult for defined terms (e.g., "doing business") and legal requirements), if the Disclosing Party submitting this EDS is the Applicant and is doing business with the City, then the Disclosing Party certifies as follows: (i) neither the Applicant nor any controlling person is currently indicted or charged with, or has admitted guilt of, or has ever been convicted of, or placed under supervision for, any criminal offense involving actual, attempted, or conspiracy to commit bribery, theft, fraud, forgery, perjury, dishonesty or deceit against an officer or employee of the City or any sister agency; and (ii) the Applicant understands and acknowledges that compliance with Article I is a continuing requirement for doing business with the City. NOTE: If Article I applies to the Applicant, the permanent compliance timeframe in Article I supersedes some five-year compliance timeframes in certifications 2 and 3 below.

Northcenter
CHAMBER OF COMMERCE

4054 N. LINCOLN AVENUE | CHICAGO, IL 60618

List of Contractors 2017

Name	Business Address	Relationship to Disclosing Party	Fees
Schanmier Landscape *Anticipated*	4926 N. Troy St. Chicago, IL 60625	Subcontractor	$3,500 *Estimated*
Brickman Group *Anticipated*	230 N. Western Ave., Chicago IL 60612	Subcontractor	$45,000 *Estimated*
TSI – The Snow Innovators *Anticipated*	543 Diens Drive, Wheeling, IL 60090	Subcontractor	$40,000 *Estimated*
FK Advisors *Anticipated*	4054 N. Lincoln Ave., Floor 2, Chicago IL 60618	Subcontractor	$5,000 *Estimated*
Cleanstreet *Anticipated*	3501 W. Fillmore St., Chicago IL, 60624	Subcontractor	$35,000 *Estimated*
Illinois Municipal Services *Anticipated*	1624 N. Kedzie, Chicago IL, 60647	Subcontractor	$25,000 *Estimated*
Eilts & Associates *Anticipated*	3711 N. Ravenswood Suite 105, Chicago IL 60613	Subcontractor	$5,000 *Estimated*
Donna Shultz Graphic Design *Anticipated*	5033 N. Harding Apt. E, Chicago IL, 60625	Subcontractor	$1,000 *Estimated*
Liberty Flag & Banner *Anticipated*	2747 York St. Blue Island, IL 60406	Subcontractor	$10,000 *Estimated*

p. 773.525.3609 | f. 773.525.1539 | northcenterchamber.com | northcenterchamber@sbcglobal.net

2. The Disclosing Party and, if the Disclosing Party is a legal entity, all of those persons or entities identified in Section II.B.1. of this EDS:

a. are not presently debarred, suspended, proposed for debarment, declared ineligible or voluntarily excluded from any transactions by any federal, state or local unit of government;

b. have not, within a five-year period preceding the date of this EDS, been convicted of a criminal offense, adjudged guilty, or had a civil judgment rendered against them in connection with: obtaining, attempting to obtain, or performing a public (federal, state or local) transaction or contract under a public transaction; a violation of federal or state antitrust statutes; fraud; embezzlement; theft; forgery; bribery; falsification or destruction of records; making false statements; or receiving stolen property;

c. are not presently indicted for, or criminally or civilly charged by, a governmental entity (federal, state or local) with committing any of the offenses set forth in clause B.2.b. of this Section V;

d. have not, within a five-year period preceding the date of this EDS, had one or more public transactions (federal, state or local) terminated for cause or default; and

e. have not, within a five-year period preceding the date of this EDS, been convicted, adjudged guilty, or found liable in a civil proceeding, or in any criminal or civil action, including actions concerning environmental violations, instituted by the City or by the federal government, any state, or any other unit of local government.

3. The certifications in subparts 3, 4 and 5 concern:

• the Disclosing Party;
• any "Contractor" (meaning any contractor or subcontractor used by the Disclosing Party in connection with the Matter, including but not limited to all persons or legal entities disclosed under Section IV, "Disclosure of Subcontractors and Other Retained Parties");
• any "Affiliated Entity" (meaning a person or entity that, directly or indirectly: controls the Disclosing Party, is controlled by the Disclosing Party, or is, with the Disclosing Party, under common control of another person or entity. Indicia of control include, without limitation: interlocking management or ownership; identity of interests among family members, shared facilities and equipment; common use of employees; or organization of a business entity following the ineligibility of a business entity to do business with federal or state or local government, including the City, using substantially the same management, ownership, or principals as the ineligible entity); with respect to Contractors, the term Affiliated Entity means a person or entity that directly or indirectly controls the Contractor, is controlled by it, or, with the Contractor, is under common control of another person or entity;
• any responsible official of the Disclosing Party, any Contractor or any Affiliated Entity or any other official, agent or employee of the Disclosing Party, any Contractor or any Affiliated Entity, acting pursuant to the direction or authorization of a responsible official of the Disclosing Party, any Contractor or any Affiliated Entity (collectively "Agents").

Neither the Disclosing Party, nor any Contractor, nor any Affiliated Entity of either the Disclosing Party or any Contractor nor any Agents have, during the five years before the date this EDS is signed, or, with respect to a Contractor, an Affiliated Entity, or an Affiliated Entity of a Contractor during the five years before the date of such Contractor's or Affiliated Entity's contract or engagement in connection with the Matter:

a. bribed or attempted to bribe, or been convicted or adjudged guilty of bribery or attempting to bribe, a public officer or employee of the City, the State of Illinois, or any agency of the federal government or of any state or local government in the United States of America, in that officer's or employee's official capacity;

b. agreed or colluded with other bidders or prospective bidders, or been a party to any such agreement, or been convicted or adjudged guilty of agreement or collusion among bidders or prospective bidders, in restraint of freedom of competition by agreement to bid a fixed price or otherwise; or

c. made an admission of such conduct described in a. or b. above that is a matter of record, but have not been prosecuted for such conduct; or

d. violated the provisions of Municipal Code Section 2-92-610 (Living Wage Ordinance).

4. Neither the Disclosing Party, Affiliated Entity or Contractor, or any of their employees, officials, agents or partners, is barred from contracting with any unit of state or local government as a result of engaging in or being convicted of (1) bid-rigging in violation of 720 ILCS 5/33E-3; (2) bid-rotating in violation of 720 ILCS 5/33E-4; or (3) any similar offense of any state or of the United States of America that contains the same elements as the offense of bid-rigging or bid-rotating.

5. Neither the Disclosing Party nor any Affiliated Entity is listed on any of the following lists maintained by the Office of Foreign Assets Control of the U.S. Department of the Treasury or the Bureau of Industry and Security of the U.S. Department of Commerce or their successors: the Specially Designated Nationals List, the Denied Persons List, the Unverified List, the Entity List and the Debarred List.

6. The Disclosing Party understands and shall comply with the applicable requirements of Chapters 2-55 (Legislative Inspector General), 2-56 (Inspector General) and 2-156 (Governmental Ethics) of the Municipal Code.

7. If the Disclosing Party is unable to certify to any of the above statements in this Part B (Further Certifications), the Disclosing Party must explain below:

None

If the letters "NA," the word "None," or no response appears on the lines above, it will be conclusively presumed that the Disclosing Party certified to the above statements.

8. To the best of the Disclosing Party's knowledge after reasonable inquiry, the following is a complete list of all current employees of the Disclosing Party who were, at any time during the 12-month period preceding the execution date of this EDS, an employee, or elected or appointed official, of the City of Chicago (if none, indicate with "N/A" or "none").

None

9. To the best of the Disclosing Party's knowledge after reasonable inquiry, the following is a complete list of all gifts that the Disclosing Party has given or caused to be given, at any time during the 12-month period preceding the execution date of this EDS, to an employee, or elected or appointed official, of the City of Chicago. For purposes of this statement, a "gift" does not include: (i) anything made generally available to City employees or to the general public, or (ii) food or drink provided in the course of official City business and having a retail value of less than $20 per recipient (if none, indicate with "N/A" or "none"). As to any gift listed below, please also list the name of the City recipient.

None

C. CERTIFICATION OF STATUS AS FINANCIAL INSTITUTION

1. The Disclosing Party certifies that the Disclosing Party (check one)

[ ] is [X] is not

a "financial institution" as defined in Section 2-32-455(b) of the Municipal Code.

2. If the Disclosing Party IS a financial institution, then the Disclosing Party pledges:

"We are not and will not become a predatory lender as defined in Chapter 2-32 of the Municipal Code. We further pledge that none of our affiliates is, and none of them will become, a predatory lender as defined in Chapter 2-32 of the Municipal Code. We understand that becoming a predatory lender or becoming an affiliate of a predatory lender may result in the loss of the privilege of doing business with the City."

If the Disclosing Party is unable to make this pledge because it or any of its affiliates (as defined in Section 2-32-455(b) of the Municipal Code) is a predatory lender within the meaning of Chapter 2-32 of the Municipal Code, explain here (attach additional pages if necessary):

If the letters "NA," the word "None," or no response appears on the lines above, it will be conclusively presumed that the Disclosing Party certified to the above statements.

D. CERTIFICATION REGARDING INTEREST IN CITY BUSINESS

Any words or terms that are defined in Chapter 2-156 of the Municipal Code have the same meanings when used in this Part D.

1. In accordance with Section 2-156-110 of the Municipal Code: Does any official or employee of the City have a financial interest in his or her own name or in the name of any other person or entity in the Matter?

[ ] Yes [X] No

NOTE: If you checked "Yes" to Item D.1., proceed to Items D.2. and D.3. If you checked "No" to Item D.1., proceed to Part E.

2. Unless sold pursuant to a process of competitive bidding, or otherwise permitted, no City elected official or employee shall have a financial interest in his or her own name or in the name of any other person or entity in the purchase of any property that (i) belongs to the City, or (ii) is sold for taxes or assessments, or (iii) is sold by virtue of legal process at the suit of the City (collectively, "City Property Sale"). Compensation for property taken pursuant to the City's eminent domain power does not constitute a financial interest within the meaning of this Part D.

Does the Matter involve a City Property Sale?

[ ] Yes [ ] No

3. If you checked "Yes" to Item D.1., provide the names and business addresses of the City officials or employees having such interest and identify the nature of such interest:

Name	Business Address	Nature of Interest

4. The Disclosing Party further certifies that no prohibited financial interest in the Matter will be acquired by any City official or employee.

E. CERTIFICATION REGARDING SLAVERY ERA BUSINESS

Please check either 1. or 2. below. If the Disclosing Party checks 2., the Disclosing Party must disclose below or in an attachment to this EDS all information required by paragraph 2. Failure to

comply with these disclosure requirements may make any contract entered into with the City in connection with the Matter voidable by the City.

X 1. The Disclosing Party verifies that the Disclosing Party has searched any and all records of the Disclosing Party and any and all predecessor entities regarding records of investments or profits from slavery or slaveholder insurance policies during the slavery era (including insurance policies issued to slaveholders that provided coverage for damage to or injury or death of their slaves), and the Disclosing Party has found no such records.

____2. The Disclosing Party verifies that, as a result of conducting the search in step 1 above, the Disclosing Party has found records of investments or profits from slavery or slaveholder insurance policies. The Disclosing Party verifies that the following constitutes full disclosure of all such records, including the names of any and all slaves or slaveholders described in those records:

_____

_____

_____

_____

SECTION VI -- CERTIFICATIONS FOR FEDERALLY FUNDED MATTERS

NOTE: If the Matter is federally funded, complete this Section VI. If the Matter is not federally funded, proceed to Section VII. For purposes of this Section VI, tax credits allocated by the City and proceeds of debt obligations of the City are not federal funding.

A. CERTIFICATION REGARDING LOBBYING

1. List below the names of all persons or entities registered under the federal Lobbying Disclosure Act of 1995 who have made lobbying contacts on behalf of the Disclosing Party with respect to the Matter: (Add sheets if necessary):

None

_____

_____

(If no explanation appears or begins on the lines above, or if the letters "NA" or if the word "None" appear, it will be conclusively presumed that the Disclosing Party means that NO persons or entities registered under the Lobbying Disclosure Act of 1995 have made lobbying contacts on behalf of the Disclosing Party with respect to the Matter.)

2. The Disclosing Party has not spent and will not expend any federally appropriated funds to pay any person or entity listed in Paragraph A.1. above for his or her lobbying activities or to pay any person or entity to influence or attempt to influence an officer or employee of any agency, as defined by applicable federal law, a member of Congress, an officer or employee of Congress, or an employee of a member of Congress, in connection with the award of any federally funded contract, making any federally funded grant or loan, entering into any cooperative agreement, or to extend, continue, renew, amend, or modify any federally funded contract, grant, loan, or cooperative agreement.

3. The Disclosing Party will submit an updated certification at the end of each calendar quarter in which there occurs any event that materially affects the accuracy of the statements and information set forth in paragraphs A.1. and A.2. above.

4. The Disclosing Party certifies that either: (i) it is not an organization described in section 501(c)(4) of the Internal Revenue Code of 1986; or (ii) it is an organization described in section 501(c)(4) of the Internal Revenue Code of 1986 but has not engaged and will not engage in "Lobbying Activities".

5. If the Disclosing Party is the Applicant, the Disclosing Party must obtain certifications equal in form and substance to paragraphs A.1. through A.4. above from all subcontractors before it awards any subcontract and the Disclosing Party must maintain all such subcontractors' certifications for the duration of the Matter and must make such certifications promptly available to the City upon request.

B. CERTIFICATION REGARDING EQUAL EMPLOYMENT OPPORTUNITY

If the Matter is federally funded, federal regulations require the Applicant and all proposed subcontractors to submit the following information with their bids or in writing at the outset of negotiations.

Is the Disclosing Party the Applicant?

[ ] Yes [ ] No

If "Yes," answer the three questions below:

1. Have you developed and do you have on file affirmative action programs pursuant to applicable federal regulations? (See 41 CFR Part 60-2.)
[ ] Yes [ ] No

2. Have you filed with the Joint Reporting Committee, the Director of the Office of Federal Contract Compliance Programs, or the Equal Employment Opportunity Commission all reports due under the applicable filing requirements?
[ ] Yes [ ] No

3. Have you participated in any previous contracts or subcontracts subject to the equal opportunity clause?
[ ] Yes [ ] No

If you checked "No" to question 1. or 2. above, please provide an explanation:

_____

_____

SECTION VII – ACKNOWLEDGMENTS, CONTRACT INCORPORATION, COMPLIANCE, PENALTIES, DISCLOSURE

The Disclosing Party understands and agrees that:

A. The certifications, disclosures, and acknowledgments contained in this EDS will become part of any contract or other agreement between the Applicant and the City in connection with the Matter, whether procurement, City assistance, or other City action, and are material inducements to the City's execution of any contract or taking other action with respect to the Matter. The Disclosing Party understands that it must comply with all statutes, ordinances, and regulations on which this EDS is based.

B. The City's Governmental Ethics and Campaign Financing Ordinances, Chapters 2-156 and 2-164 of the Municipal Code, impose certain duties and obligations on persons or entities seeking City contracts, work, business, or transactions. The full text of these ordinances and a training program is available on line at www.cityofchicago.org/Ethics, and may also be obtained from the City's Board of Ethics, 740 N. Sedgwick St., Suite 500, Chicago, IL 60610, (312) 744-9660. The Disclosing Party must comply fully with the applicable ordinances.

C. If the City determines that any information provided in this EDS is false, incomplete or inaccurate, any contract or other agreement in connection with which it is submitted may be rescinded or be void or voidable, and the City may pursue any remedies under the contract or agreement (if not rescinded or void), at law, or in equity, including terminating the Disclosing Party's participation in the Matter and/or declining to allow the Disclosing Party to participate in other transactions with the City. Remedies at law for a false statement of material fact may include incarceration and an award to the City of treble damages.

D. It is the City's policy to make this document available to the public on its Internet site and/or upon request. Some or all of the information provided on this EDS and any attachments to this EDS may be made available to the public on the Internet, in response to a Freedom of Information Act request, or otherwise. By completing and signing this EDS, the Disclosing Party waives and releases any possible rights or claims which it may have against the City in connection with the public release of information contained in this EDS and also authorizes the City to verify the accuracy of any information submitted in this EDS.

E. The information provided in this EDS must be kept current. In the event of changes, the Disclosing Party must supplement this EDS up to the time the City takes action on the Matter. If the Matter is a contract being handled by the City's Department of Procurement Services, the Disclosing Party must update this EDS as the contract requires. **NOTE:** With respect to Matters subject to Article I of Chapter 1-23 of the Municipal Code (imposing **PERMANENT INELIGIBILITY** for certain specified offenses), the information provided herein regarding eligibility must be kept current for a longer period, as required by Chapter 1-23 and Section 2-154-020 of the Municipal Code.

The Disclosing Party represents and warrants that:

F.1. The Disclosing Party is not delinquent in the payment of any tax administered by the Illinois Department of Revenue, nor are the Disclosing Party or its Affiliated Entities delinquent in paying any fine, fee, tax or other charge owed to the City. This includes, but is not limited to, all water charges, sewer charges, license fees, parking tickets, property taxes or sales taxes.

F.2 If the Disclosing Party is the Applicant, the Disclosing Party and its Affiliated Entities will not use, nor permit their subcontractors to use, any facility listed by the U.S. E.P.A. on the federal Excluded Parties List System ("EPLS") maintained by the U. S. General Services Administration.

F.3 If the Disclosing Party is the Applicant, the Disclosing Party will obtain from any contractors/subcontractors hired or to be hired in connection with the Matter certifications equal in form and substance to those in F.1. and F.2. above and will not, without the prior written consent of the City, use any such contractor/subcontractor that does not provide such certifications or that the Disclosing Party has reason to believe has not provided or cannot provide truthful certifications.

NOTE: If the Disclosing Party cannot certify as to any of the items in F.1., F.2. or F.3. above, an explanatory statement must be attached to this EDS.

CERTIFICATION

Under penalty of perjury, the person signing below: (1) warrants that he/she is authorized to execute this EDS and Appendix A (if applicable) on behalf of the Disclosing Party, and (2) warrants that all certifications and statements contained in this EDS and Appendix A (if applicable) are true, accurate and complete as of the date furnished to the City.

Northwest Chamber of Commerce
(Print or type name of Disclosing Party)

By: _____
(Sign here)

Lindsay Ezell
(Print or type name of person signing)

Executive Director
(Print or type title of person signing)

Signed and sworn to before me on (date) Oct 6 2016
at Cook County, Illinois (state).

_____ Notary Public.

Commission expires: May 16, 2019.

OFFICIAL SEAL
JEFFREY T GREGORY
Notary Public - State of Illinois
My Commission Expires May 16, 2019

Appendices "A" and "B" referred to in this Year 2016 Economic Disclosure Statement and Affidavit read as follows:

Appendix "A".
(To Year 2016 Economic Disclosure Statement And Affidavit)

Familial Relationships With Elected City Officials
And Department Heads.

This Appendix is to be completed only by (a) the Applicant, and (b) any legal entity which has a direct ownership interest in the Applicant exceeding 7.5 percent. It is not to be completed by any legal entity which has only an indirect ownership interest in the Applicant.

Under Municipal Code Section 2-154-015, the Disclosing Party must disclose whether such Disclosing Party or any "Applicable Party" or any Spouse or Domestic Partner thereof currently has a "familial relationship" with any elected city official or department head. A "familial relationship" exists if, as of the date this EDS is signed, the Disclosing Party or any "Applicable Party" or any Spouse or Domestic Partner thereof is related to the mayor, any alderman, the city clerk, the city treasurer or any city department head as spouse or domestic partner or as any of the following, whether by blood or adoption: parent, child, brother or sister, aunt or uncle, niece or nephew, grandparent, grandchild, father-in-law, mother-in-law, son-in-law, daughter-in-law, stepfather or stepmother, stepson or stepdaughter, stepbrother or stepsister or half-brother or half-sister.

"Applicable Party" means (1) all executive officers of the Disclosing Party listed in Section II.B.1.a., if the Disclosing Party is a corporation; all partners of the Disclosing Party, if the Disclosing Party is a general partnership; all general partners and limited partners of the Disclosing Party, if the Disclosing Party is a limited partnership; all managers, managing members and members of the Disclosing Party, if the Disclosing Party is a limited liability company; (2) all principal officers of the Disclosing Party; and (3) any person having more than a 7.5 percent ownership interest in the Disclosing Party. "Principal officers" means the president, chief operating officer, executive director, chief financial officer, treasurer or secretary of a legal entity or any person exercising similar authority.

Does the Disclosing Party or any "Applicable Party" or any Spouse or Domestic Partner thereof currently have a "familial relationship" with an elected city official or department head?

[ ] Yes [X] No

If yes, please identify below (1) the name and title of such person, (2) the name of the legal entity to which such person is connected; (3) the name and title of the elected city official or department head to whom such person has a familial relationship, and (4) the precise nature of such familial relationship.

_____

_____

_____

Appendix "B".
(To Year 2016 Economic Disclosure Statement And Affidavit)

Building Code Scofflaw/Problem Landlord Certification.

This Appendix is to be completed only by (a) the Applicant, and (b) any legal entity which has a direct ownership interest in the Applicant exceeding 7.5 percent (an "Owner"). It is not to be completed by any legal entity which has only an indirect ownership interest in the Applicant.

1. Pursuant to Municipal Code Section 2-154-010, is the Applicant or any Owner identified as a building code scofflaw or problem landlord pursuant to Section 2-92-416 of the Municipal Code?

   [ ] Yes [X] No

2. If the Applicant is a legal entity publicly traded on any exchange, is any officer or director of the Applicant identified as a building code scofflaw or problem landlord pursuant to Section 2-92-416 of the Municipal Code?

   [ ] Yes [ ] No [X] Not Applicable

3. If yes to (1) or (2) above, please identify below the name of the person or legal entity identified as a building code scofflaw or problem landlord and the address of the building or buildings to which the pertinent code violations apply.

_____

_____

_____

FILLING OUT THIS APPENDIX B CONSTITUTES ACKNOWLEDGMENT AND AGREEMENT THAT THIS APPENDIX B IS INCORPORATED BY REFERENCE INTO, AND MADE A PART OF, THE ASSOCIATED EDS, AND THAT THE REPRESENTATIONS MADE IN THIS APPENDIX B ARE SUBJECT TO THE CERTIFICATION MADE UNDER PENALTY OF PERJURY ON PAGE 12 OF THE ASSOCIATED EDS.

IMPOSITION OF TAX LEVY, APPROVAL OF YEAR 2017 BUDGET, EXECUTION OF SERVICE PROVIDER AGREEMENT AND AMENDMENT OF YEAR 2016 APPROPRIATION, LEVY AND AGREEMENT ORDINANCE FOR SPECIAL SERVICE AREA NO. 43.

[SO2016-7364]

The Committee on Finance submitted the following report:

CHICAGO, November 16, 2016.

To the President and Members of the City Council:

Your Committee on Finance, having had under consideration a substitute ordinance authorizing the imposition of a tax levy, the approval of the 2017 budget, and the approval of the service provider agreement for Special Service Area Number 43 and the approval of an amendment to the year 2016 Appropriation, Levy and Agreement Ordinance, amount to be levied: $448,568, having had the same under advisement, begs leave to report and recommend that Your Honorable Body *Pass* the proposed ordinance transmitted herewith.

This recommendation was concurred in by a viva voce vote of the members of the committee, with no dissenting vote.

Respectfully submitted,

(Signed) EDWARD M. BURKE,
Chairman.

On motion of Alderman Burke, the said proposed substitute ordinance transmitted with the foregoing committee report was *Passed* by yeas and nays as follows:

Yeas -- Aldermen Moreno, Hopkins, Dowell, King, Hairston, Sawyer, Mitchell, Harris, Beale, Sadlowski Garza, Thompson, Cárdenas, Quinn, Burke, Lopez, Foulkes, D. Moore, Curtis, O'Shea, Muñoz, Zalewski, Scott, Solis, Maldonado, Burnett, Ervin, Reboyras, Santiago, Waguespack, Mell, Ramirez-Rosa, Villegas, Mitts, Sposato, Laurino, O'Connor, Napolitano, Reilly, Smith, Tunney, Arena, Cappleman, Pawar, Osterman, J. Moore, Silverstein -- 46.

Nays -- None.

Alderman Beale moved to reconsider the foregoing vote. The motion was lost.

The following is said ordinance as passed:

WHEREAS, Special service areas may be established pursuant to Article VII, Sections 6(l) and 7(6) of the Constitution of the State of Illinois, and pursuant to the provisions of the Special Service Area Tax Law, 35 ILCS 200/27-5, et seq., as amended from time to time (the "Act") and pursuant to the Property Tax Code, 35 ILCS 200/1-1, et seq., as amended from time to time; and

WHEREAS, On November 1, 2006, the City Council of the City of Chicago (the "City Council") enacted an ordinance (the "Original Ordinance") which established an area known and designated as City of Chicago Special Service Area Number 43 (the "Area") and authorized the levy of an annual tax, for the period beginning in tax year 2006 through and including tax year 2015 (the "Original Period") not to exceed an annual rate of 0.40 percent of the equalized assessed value of the taxable property therein (the "Original Services Tax") to provide certain special services in and for the Area in addition to the services provided by and to the City of Chicago generally (the "Original Special Services"); and

WHEREAS, On December 10, 2014, the City Council enacted an ordinance (the "Levy Extension Ordinance") which (i) authorized certain special services in the Area distinct from the Original Special Services (the "Special Services"), (ii) increased the maximum rate of the Original Services Tax from an annual rate of 0.40 percent to 1.5 percent of the equalized assessed value of the taxable property within the Area (the "Services Tax"), and (iii) authorized the extension of the Original Period and of the levy of the Services Tax for the provision of the Special Services in the Area for a period through and including tax year 2028; and

WHEREAS, The Original Ordinance and the Levy Extension Ordinance are herein collectively referred to as the "Establishment Ordinance"; and

WHEREAS, Certain funds in Fund A20 ("Fund A20") in the amount of $2,506 are available for use in connection with the Area; and

WHEREAS, The Establishment Ordinance established the Area on Devon Avenue, from Kedzie Avenue to Damen Avenue and Western Avenue, from Arthur Avenue to Granville Avenue; and

WHEREAS, The Special Services authorized in the Establishment Ordinance include, but are not limited to: recruitment of new businesses to the area, rehabilitation activities, maintenance and beautification activities, security, coordination of promotional and advertising activities, strategic planning for the area, and other technical assistance activities to promote commercial and economic development including, but not limited to:

streetscape improvements; strategic transit/parking improvement including parking management studies; and enhanced land use oversight and control initiatives; and

WHEREAS, The Establishment Ordinance provided for the appointment of the Devon Avenue Special Service Area Commission (the "Commission") to advise the City Council regarding the amount of the Services Tax to be levied and for the purpose of recommending to the City Council: (1) a yearly budget based upon the cost of providing the Special Services; (2) an entity to serve as a service provider (the "Service Provider"); (3) an agreement between the City and the Service Provider for the provision of Special Services to the Area (the "Service Provider Agreement"); and (4) a budget to be included in the agreement between the City and the Service Provider (the "Budget") (the aforementioned items 1 through 4 shall be known collectively herein as the "Recommendations"); and

WHEREAS, The Commission has been duly appointed and qualified and has heretofore prepared and transmitted to the Commissioner of the Department of Planning and Development (the "Commissioner") its Recommendations to the City Council, including the Budget attached hereto as Exhibit A and hereby made a part hereof; and

WHEREAS, On October 28, 2015, the City Council enacted an ordinance (the "2016 Appropriation, Levy, and Agreement Ordinance"), among other things, appropriating the sums necessary to provide the Special Services in and for the Area for 2016, levying the Services Tax for the tax year 2015, and authorizing an agreement to the 2016 Appropriation, Levy, and Agreement Ordinance with Devon North Town Business and Professional Association, doing business as West Ridge Chamber of Commerce, an Illinois not-for-profit corporation, as the Service Provider (the "2016 Service Provider"), for the provision of the Special Services in 2016; and

WHEREAS, Pursuant to the 2016 Appropriation, Levy, and Agreement Ordinance the City and the 2016 Service Provider entered into a service provider agreement (the "2016 Service Provider Agreement"); and

WHEREAS, The City desires to increase the budget for Special Services in the Area in 2016 by $22,000; and

WHEREAS, The City therefore desires to amend both the 2016 Appropriation, Levy, and Agreement Ordinance, as set forth below, and the 2016 Service Provider Agreement, pursuant to an amendment in substantially the form attached hereto as Exhibit B; now, therefore,

Be It Ordained by the City Council of the City of Chicago:

SECTION 1. Incorporation Of Preambles. The preambles of this ordinance are hereby incorporated into this text as if set out herein in full.

SECTION 2. Appropriations. There is hereby appropriated the following sums in the amounts and for the purposes necessary to provide the Special Services in and for the

Area, the estimated amounts of miscellaneous income and the amounts required to be raised by the levy of the Services Tax indicated as follows:

Devon Avenue Special Service Area Commission

Special Service Area Budget.

For the fiscal year commencing January 1, 2017 and ending December 31, 2017.

	Expenditures
Service Provider Agreement for the provision of Special Services	$469,574
TOTAL BUDGET REQUEST:	$469,574
Source Of Funding	
Tax levy at an annual rate not to exceed 1.5 percent of the equalized assessed value of the taxable property within Special Service Area Number 43	$448,568
Fund A20	$2,506
Carryover funds currently available from prior tax years	$18,500
Late collections received by the City of Chicago attributable to the levy of the Services Tax in prior tax years, along with interest income thereon, if any	$0

SECTION 3. Levy Of Taxes. There is hereby levied pursuant to the provisions of Article VII, Sections 6(a) and 6(l)(2) of the Constitution of the State of Illinois and pursuant to the provisions of the Act and pursuant to the provisions of the Establishment Ordinance, the sum of $448,568 as the amount of the Services Tax for the tax year 2016.

SECTION 4. Filing. The City Clerk of the City of Chicago (the "City Clerk") is hereby ordered and directed to file in the Office of the County Clerk of Cook County, Illinois (the "County Clerk") a certified copy of this ordinance on or prior to December 27, 2016, and the County Clerk shall thereafter extend for collection together with all other taxes to be

levied by the City, the Services Tax herein provided for, said Services Tax to be extended for collection by the County Clerk for the tax year 2016 against all the taxable property within the Area, the amount of the Services Tax herein levied to be in addition to and in excess of all other taxes to be levied and extended against all taxable property within the Area.

SECTION 5. Service Provider Agreement. The Commissioner, or a designee of the Commissioner (each, an "Authorized Officer"), are each hereby authorized, subject to approval by the Corporation Counsel as to form and legality, to enter into, execute and deliver a Service Provider Agreement as authorized herein with DevCorp North doing business as Rogers Park Business Alliance, an Illinois not-for-profit corporation, as the Service Provider, for a one-year term in a form acceptable to such Authorized Officer, along with such other supporting documents, if any, as may be necessary to carry out and comply with the provisions of the Service Provider Agreement. The Budget shall be attached to the Service Provider Agreement as an exhibit. Upon the execution of the Service Provider Agreement and the receipt of proper documentation the Authorized Officer and the City Comptroller are each hereby authorized to disburse the sums appropriated in Section 2 above to the Service Provider in consideration for the provision of the Special Services described in the Budget. The Department of Planning and Development shall promptly make a copy of the executed Service Provider Agreement readily available for public inspection.

SECTION 6. Amendment Of 2016 Appropriation, Levy, And Agreement Ordinance. Section 2 of the 2016 Appropriation, Levy, and Agreement Ordinance is hereby amended by deleting the language indicated by strikeout and adding the underlined language as follows:

"Section 2. Appropriations. There is hereby appropriated the following sums in the amounts and for the purposes necessary to provide the Special Services in and for the Area, the estimated amounts of miscellaneous income and the amounts required to be raised by the levy of the Services Tax indicated as follows:

Devon Avenue Special Service Area Commission

Special Service Area Budget.

For the fiscal year commencing January 1, 2016 and ending December 31, 2016.

	Expenditures
Service Provider Agreement for the provision of Special Services	~~$363,099~~ $385,099
TOTAL BUDGET REQUEST:	~~$363,099~~ $385,099

	Expenditures
Source Of Funding	
Tax levy at an annual rate not to exceed 1.5 percent of the equalized assessed value of the taxable property within Special Service Area Number 43	$339,574
Fund A20	$6,546
Carryover funds currently available from prior tax years	~~$0~~ $22,000
Late collections received by the City of Chicago attributable to the levy of the Services Tax in prior tax years, along with interest income thereon, if any	$16,979"

SECTION 7. Amendment To 2016 Service Provider Agreement. The Commissioner, or a designee of the Commissioner, are each hereby authorized, subject to approval by the Corporation Counsel as to form and legality, to enter into, execute and deliver an amendment to the 2016 Service Provider Agreement in substantially the form attached hereto as Exhibit B and hereby made a part hereof (the "2016 Service Provider Agreement Amendment"), and such other supporting documents, if any, as may be necessary to carry out and comply with the provisions of the 2016 Service Provider Agreement Amendment, with such changes, deletions and insertions as shall be approved by the persons executing the 2016 Service Provider Agreement Amendment.

SECTION 8. Enforceability. If any section, paragraph or provision of this ordinance shall be held to be invalid or unenforceable for any reason, the invalidity or unenforceability of such section, paragraph or provision shall not affect any of the remaining provisions of this ordinance.

SECTION 9. Conflict. This ordinance shall control over any provision of any other ordinance, resolution, motion or order in conflict with this ordinance, to the extent of such conflict.

SECTION 10. Publication. This ordinance shall be published by the City Clerk, in special pamphlet form, and made available in her office for public inspection and distribution to members of the public who may wish to avail themselves of a copy of this ordinance.

SECTION 11. Effective Date. This ordinance shall take effect 10 days after its passage and publication.

Exhibits "A" and "B" referred to in this ordinance read as follows:

Exhibit "A".
(To Ordinance)

Budget.

Special Service Area #	43
Service Provider Agency:	Devcorp North d/b/a Rogers Park Business Alliance

2017 BUDGET SUMMARY

Budget and Services Period: January 1, 2017 through December 31, 2017

CATEGORY		2016 Levy Collectable Levy	2016 Levy Estimated Loss Collection	Carry Over	TIF Rebate Fund #A20	Estimated Late Collections and Interest	2017 Budget
1.00 Customer Attraction		$34,500	$15,500	$4,000	$0	$0	$54,000
2.00 Public Way Aesthetics		$245,500	$12,650	$12,500	$0	$0	$270,650
3.00 Sustainability and Public Places		$3,000	$3,000	$2,000	$0	$0	$8,000
4.00 Economic/ Business Development		$5,000	$7,000	$0	$0	$0	$12,000
5.00 Safety Programs		$25,000	$0	$0	$0	$0	$25,000
6.00 SSA Management		$13,894	$0	$0	$2,506	$0	$16,400
7.00 Personnel		$83,524	$0		$0	$0	$83,524
	Sub-total	$410,418	$38,150				
GRAND TOTALS	Levy Total	$448,568		$18,500	$2,506	$0	$469,574

LEVY ANALYSIS	
Estimated 2016 EAV:	$46,299,303
Authorized Tax Rate Cap:	1.500%
Maximum Potential Levy limited by Rate Cap:	$694,490
Requested 2016 Levy Amount:	$448,568
Estimated Tax Rate to Generale 2016 Levy:	0.97%

Exhibit "B".
(To Ordinance)

2016 Service Provider Agreement Amendment
For Special Service Area No. 43.

This Amendment ("Amendment") is made and entered into effective as of the ___ day of _____ _____, 2016, by and between the City of Chicago ("City"), a municipal corporation and home rule unit of local government existing under the Constitution of the State of Illinois, acting through the Special Service Area Commission at Chicago, Illinois, and Devon North Town Business and Professional Association, doing business as West Ridge Chamber of Commerce, an Illinois not-for-profit corporation ("Contractor").

Background.

Whereas, On November 1, 2006, the City Council of the City of Chicago (the "City Council") enacted an ordinance (the "Original Ordinance") which established an area known and designated as City of Chicago Special Service Area Number 43 (the "Area") and authorized the levy of an annual tax, for the period beginning in tax year 2006 through and including tax year 2015 (the "Original Period") not to exceed an annual rate of 0.40 percent of the equalized assessed value of the taxable property therein (the "Original Services Tax") to provide certain special services in and for the Area in addition to the services provided by and to the City of Chicago generally (the "Original Special Services"); and

Whereas, On December 10, 2014, the City Council enacted an ordinance (the "Levy Extension Ordinance") which (i) authorized certain special services in the Area distinct from the Original Special Services (the "Special Services"), (ii) increased the maximum rate of the Original Services Tax from an annual rate of 0.40 percent to 1.5 percent of the equalized assessed value of the taxable property within the Area (the "Services Tax"), and (iii) authorized the extension of the Original Period and of the levy of the Services Tax for the provision of the Special Services in the Area for a period through and including tax year 2028; and

Whereas, The Original Ordinance and the Levy Extension Ordinance are herein collectively referred to as the "Establishment Ordinance"; and

Whereas, On October 28, 2015, the City Council enacted an ordinance (the "2016 Ordinance") which, among other things, appropriated the sums necessary to provide the Special Services in and for Special Service Area Number 43 for 2016, levied the Services Tax for the tax year 2015, and authorized a Service Provider Agreement

(the "Agreement") with the Contractor as the service provider for the provision of the Special Services in 2016; and

Whereas, The Contractor and the City have entered into the Agreement dated _____ ____, 2016, in which the Contractor is to perform certain Special Services for Special Service Area Number 43; and

Whereas, The amount of the Services Tax for tax year 2015 levied pursuant to the 2016 Ordinance was $339,574; and

Whereas, Certain surplus funds in the amount of $22,000 (the "Surplus Funds") have become available for use to provide Special Services in Special Service Area Number 43; and

Whereas, The City desires to ratify and approve the use of the Surplus Funds to provide Special Services by the Service Provider; and

Whereas, The Contractor and the City therefore desire to make certain changes to the Agreement. The Agreement requires that modifications to it must be made in writing and signed by both parties.

Now, Therefore, In consideration of the provisions and conditions set forth in the Agreement, the parties do mutually agree to amend the Agreement as set forth below.

It is further agreed by and between the parties that the sole modifications of, changes in, and amendments to the Agreement are as follows:

1. Exhibit 1, Amended Budget for 2016, is attached to this Amendment as Attachment 1 and incorporated by reference.

2. The Agreement-Specific Information is hereby amended by deleting the language indicated by strikeout and adding the underlined language as follows:

Maximum compensation amount (see Agreement Section 5.01): ~~$363,099~~ $385,099

Maximum amount (see Agreement Section 5.02): ~~$363,099~~ $385,099

Surplus Funds amount (see Agreement Section 5.01(b)): ~~$0~~ $22,000

3. Exhibit 2, Amended Economic Disclosure Statement and Affidavit, is attached to this Amendment as Attachment 2 and incorporated by reference.

All terms of the Agreement remain in full force and effect except as modified in this Amendment.

Signed:

City of Chicago

By: _____
Commissioner,
Department of Planning and Development

Contractor: _____

By: _____
(Signature)

Its: _____
(Print Name and Title)

Attest: _____

Its: _____
(Print Name and Title)

County of _____

State of _____

Acknowledged on _____ [date] before me by _____ as _____ [title] of _____ [firm].

_____
Notary Public

Commission expires: _____

Attachments 1 and 2 referred to in this 2016 Service Provider Agreement Amendment for Special Service Area Number 43 read as follows:

Attachment 1.
(To 2016 Service Provider Agreement Amendment
For Special Service Area No. 43)

Amended Budget For 2016.

AMENDED

2016 Budget and Services Summary

Chicago Department of Planning and Development

Name:	SSA #43	SSA Chairperson:	Bhavesh Patel	Agency Contact:	Wally Rozak
Service Provider Agency:	West Ridge Chamber of Commerce	Phone Number:	(773) 282-1222	Phone Number:	773-462-4268
SSA Tax Authority Term:	0	Email:	bhavesh@sahil.com	Email:	ssa@westridgechamber.org
Date:	[redacted]				

2016 BUDGET SUMMARY	Fund A20	+	2015 Levy	+	Carry Over	+	Late Collections and Interest Income Thereon	=	2016 Budget
CATEGORY									
1.00 Customer Attraction	$ -	+	$ 27,703	+	$ 4,000	+	$ 1,343	=	$ 33,046
2.00 Public Way Aesthetics	$ 6,000	+	$ 207,751	+	$ 19,000	+	$ 10,500	=	$ 234,251
3.00 Sustainability and Public Places	$ -	+	$ 5,000	+	$ 3,000	+	$ -	=	$ 8,000
4.00 Economic/Business Development	$ -	+	$ -	+	$ 2,500	+	$ 2,500	=	$ 5,000
5.00 Safety Programs	$ -	+	$ 16,500	+	$ -	+	$ 1,500	=	$ 18,000
6.00 SSA Management	$ 546	+	$ 13,304	+	$ 214	+	$ 1,136	=	$ 15,200
7.00 Personnel	$ -	+	$ 61,316	+	$ 2,286	+	$ -		$ 63,602
8.00 Loss Collection: 2.4%	$ -	+	$ 8,000	+	$ -	+	$ -	=	$ 8,000
GRAND TOTAL	$ 6,546	+	$ 339,574	+	$ 22,000	+	$ 16,979	=	$ 385,099

2016 Budget	$ 385,099

	LEVY ANALYSIS	
1	Estimated 2015 EAV:	[redacted]
2	Authorized Tax Rate Cap:	1.500%
3	Estimated 2015 Levy:	$339,574
4	Estimated Tax Rate to Generate 2015 Levy (Estimated 2015 Levy ÷ Estimated 2015 EAV = Est. Tax Rate):	0.734%

2016 BUDGET & SERVICES - SIGNATURE PAGE

SSA #43

Budget & Services Period: January 1, 2016 to December 31, 2016

The 2016 Budget & Services were approved by the SSA Commission.

BHAVESH PATEL 9/24/16

SSA Chairperson Signature | SSA Chairperson Printed Name | Date | Date

Attachment 2.
(To 2016 Service Provider Agreement Amendment
For Special Service Area No. 43)

City Of Chicago
Amended Year 2016 Economic Disclosure Statement And Affidavit.

SECTION I -- GENERAL INFORMATION

A. Legal name of the Disclosing Party submitting this EDS. Include d/b/a/ if applicable: Devon North Town Business & Professional ASSN d/b/a West Ridge Chamber of Commerce

Check ONE of the following three boxes:

Indicate whether the Disclosing Party submitting this EDS is:

1. [x] the Applicant
   OR
2. [ ] a legal entity holding a direct or indirect interest in the Applicant. State the legal name of the Applicant in which the Disclosing Party holds an interest: _____
   OR
3. [ ] a legal entity with a right of control (see Section II.B.1.) State the legal name of the entity in which the Disclosing Party holds a right of control: _____

B. Business address of the Disclosing Party: 2421 W. Pratt Blvd., Suite 205
Chicago, IL 60645

C. Telephone: 773-743-6022 Fax: _____ Email: info@westridgechamber.org

D. Name of contact person: Barbara Singal

E. Federal Employer Identification No. (if you have one): [redacted]

F. Brief description of contract, transaction or other undertaking (referred to below as the "Matter") to which this EDS pertains. (Include project number and location of property, if applicable):
To allow Devon North Town Business & Professional ASSN d/b/a West Ridge Chamber of Commerce to amend the 2016 service provider agreement with the City of Chicago in order to provide special services within SSA 43.

G. Which City agency or department is requesting this EDS? DPD

If the Matter is a contract being handled by the City's Department of Procurement Services, please complete the following:

Specification # _____ and Contract # _____

SECTION II -- DISCLOSURE OF OWNERSHIP INTERESTS

A. NATURE OF THE DISCLOSING PARTY

1. Indicate the nature of the Disclosing Party:

[ ] Person
[ ] Publicly registered business corporation
[ ] Privately held business corporation
[ ] Sole proprietorship
[ ] General partnership
[ ] Limited partnership
[ ] Trust
[ ] Limited liability company
[ ] Limited liability partnership
[ ] Joint venture
[✓] Not-for-profit corporation
(Is the not-for-profit corporation also a 501(c)(3))?
[ ] Yes [✓] No
[ ] Other (please specify)

2. For legal entities, the state (or foreign country) of incorporation or organization, if applicable:

Illinois

3. For legal entities not organized in the State of Illinois: Has the organization registered to do business in the State of Illinois as a foreign entity?

[ ] Yes [ ] No [ ] N/A

B. IF THE DISCLOSING PARTY IS A LEGAL ENTITY:

1. List below the full names and titles of all executive officers and all directors of the entity. NOTE: For not-for-profit corporations, also list below all members, if any, which are legal entities. If there are no such members, write "no members." For trusts, estates or other similar entities, list below the legal titleholder(s).

If the entity is a general partnership, limited partnership, limited liability company, limited liability partnership or joint venture, list below the name and title of each general partner, managing member, manager or any other person or entity that controls the day-to-day management of the Disclosing Party. NOTE: Each legal entity listed below must submit an EDS on its own behalf.

Name	Title
No members - see attached list	

2. Please provide the following information concerning each person or entity having a direct or indirect beneficial interest (including ownership) in excess of 7.5% of the Disclosing Party. Examples of such an interest include shares in a corporation, partnership interest in a partnership or joint venture,

West Ridge
chamber of commerce

CITY OF CHICAGO
ECONOMIC DISCLOSURE STATEMENT and AFFIDAVIT

Devon North Town Business and Professional Association
D/B/A West Ridge Chamber of Commerce

SECTION II, B –Disclosure of Ownership Interests

1. List below the full names and titles of all executive officers and all directors, of the entity.

Mr. Robert Taylor
President

Ms. Susan Patel
Vice President

Mr. Asif Vadaria
Treasurer

Ms. Catherine Wilson
Secretary

Mr. Irving Lourdy
Director

Mr. Charles Jelinek
Director

Mr. Shalom Klein
Director

Mr. Mark Lestina
Director

Mubasher Feroze
Director

Mr. Patrick Fowler
Director

Mr. Neal Gallo
Director

Mr. Richard Trumbo
Immediate Past President

Barbara Singal
Executive Director

2421 W. Pratt Boulevard, Suite 205 Chicago, IL 60645
773-743-6022 info@westridgechamber.org

interest of a member or manager in a limited liability company, or interest of a beneficiary of a trust, estate or other similar entity. If none, state "None." NOTE: Pursuant to Section 2-154-030 of the Municipal Code of Chicago ("Municipal Code"), the City may require any such additional information from any applicant which is reasonably intended to achieve full disclosure.

Name	Business Address	Percentage Interest in the Disclosing Party
NONE		

SECTION III – BUSINESS RELATIONSHIPS WITH CITY ELECTED OFFICIALS

Has the Disclosing Party had a "business relationship," as defined in Chapter 2-156 of the Municipal Code, with any City elected official in the 12 months before the date this EDS is signed?

[ ] Yes [✓] No

If yes, please identify below the name(s) of such City elected official(s) and describe such relationship(s):

SECTION IV – DISCLOSURE OF SUBCONTRACTORS AND OTHER RETAINED PARTIES

The Disclosing Party must disclose the name and business address of each subcontractor, attorney, lobbyist, accountant, consultant and any other person or entity whom the Disclosing Party has retained or expects to retain in connection with the Matter, as well as the nature of the relationship, and the total amount of the fees paid or estimated to be paid. The Disclosing Party is not required to disclose employees who are paid solely through the Disclosing Party's regular payroll.

"Lobbyist" means any person or entity who undertakes to influence any legislative or administrative action on behalf of any person or entity other than: (1) a not-for-profit entity, on an unpaid basis, or (2) himself. "Lobbyist" also means any person or entity any part of whose duties as an employee of another includes undertaking to influence any legislative or administrative action.

If the Disclosing Party is uncertain whether a disclosure is required under this Section, the Disclosing Party must either ask the City whether disclosure is required or make the disclosure.

Name (indicate whether retained or anticipated to be retained)	Business Address	Relationship to Disclosing Party (subcontractor, attorney, lobbyist, etc.)	Fees (indicate whether paid or estimated.) NOTE: "hourly rate" or "t.b.d." is not an acceptable response.
See attached list			

(Add sheets if necessary)

[ ] Check here if the Disclosing Party has not retained, nor expects to retain, any such persons or entities.

SECTION V – CERTIFICATIONS

A. COURT-ORDERED CHILD SUPPORT COMPLIANCE

Under Municipal Code Section 2-92-415, substantial owners of business entities that contract with the City must remain in compliance with their child support obligations throughout the contract's term.

Has any person who directly or indirectly owns 10% or more of the Disclosing Party been declared in arrearage on any child support obligations by any Illinois court of competent jurisdiction?

[ ] Yes [ ] No [ ] No person directly or indirectly owns 10% or more of the Disclosing Party.

If "Yes," has the person entered into a court-approved agreement for payment of all support owed and is the person in compliance with that agreement?

[ ] Yes [ ] No

B. FURTHER CERTIFICATIONS

1. Pursuant to Municipal Code Chapter 1-23, Article I ("Article I")(which the Applicant should consult for defined terms (e.g., "doing business") and legal requirements), if the Disclosing Party submitting this EDS is the Applicant and is doing business with the City, then the Disclosing Party certifies as follows: (i) neither the Applicant nor any controlling person is currently indicted or charged with, or has admitted guilt of, or has ever been convicted of, or placed under supervision for, any criminal offense involving actual, attempted, or conspiracy to commit bribery, theft, fraud, forgery, perjury, dishonesty or deceit against an officer or employee of the City or any sister agency; and (ii) the Applicant understands and acknowledges that compliance with Article I is a continuing requirement for doing business with the City. NOTE: If Article I applies to the Applicant, the permanent compliance timeframe in Article I supersedes some five-year compliance timeframes in certifications 2 and 3 below.

WestRidge
chamber of commerce

Section IV – Disclosure of Subcontractors and Other Retained Parties

Cleanstreet
3501 W. Fillmore Street
Chicago, IL 60624
0% Interest in Disclosing Party
Services Provided: Sidewalk Cleaning, Sidewalk Shoveling, and Plant Maintenance
Estimated Fees: $126,000

Rico Computer Enterprises, Inc.
7022 W. 73rd Place
Chicago, IL 60638
0% Interest in Disclosing Party
Services Provided: Repair and Maintenance of Big Bellys
Estimated Fees: $4000

2421 W. Pratt Avenue, Suite 205, Chicago, IL 60645
Phone: 773-743-6022
info@WestRidgeChamber.org www.WestRidgeChamber.org

2. The Disclosing Party and, if the Disclosing Party is a legal entity, all of those persons or entities identified in Section II.B.1. of this EDS:

a. are not presently debarred, suspended, proposed for debarment, declared ineligible or voluntarily excluded from any transactions by any federal, state or local unit of government;

b. have not, within a five-year period preceding the date of this EDS, been convicted of a criminal offense, adjudged guilty, or had a civil judgment rendered against them in connection with: obtaining, attempting to obtain, or performing a public (federal, state or local) transaction or contract under a public transaction; a violation of federal or state antitrust statutes; fraud; embezzlement; theft; forgery; bribery; falsification or destruction of records; making false statements; or receiving stolen property;

c. are not presently indicted for, or criminally or civilly charged by, a governmental entity (federal, state or local) with committing any of the offenses set forth in clause B.2.b. of this Section V;

d. have not, within a five-year period preceding the date of this EDS, had one or more public transactions (federal, state or local) terminated for cause or default; and

e. have not, within a five-year period preceding the date of this EDS, been convicted, adjudged guilty, or found liable in a civil proceeding, or in any criminal or civil action, including actions concerning environmental violations, instituted by the City or by the federal government, any state, or any other unit of local government.

3. The certifications in subparts 3, 4 and 5 concern:

• the Disclosing Party;
• any "Contractor" (meaning any contractor or subcontractor used by the Disclosing Party in connection with the Matter, including but not limited to all persons or legal entities disclosed under Section IV, "Disclosure of Subcontractors and Other Retained Parties");
• any "Affiliated Entity" (meaning a person or entity that, directly or indirectly: controls the Disclosing Party, is controlled by the Disclosing Party, or is, with the Disclosing Party, under common control of another person or entity. Indicia of control include, without limitation: interlocking management or ownership; identity of interests among family members, shared facilities and equipment; common use of employees; or organization of a business entity following the ineligibility of a business entity to do business with federal or state or local government, including the City, using substantially the same management, ownership, or principals as the ineligible entity); with respect to Contractors, the term Affiliated Entity means a person or entity that directly or indirectly controls the Contractor, is controlled by it, or, with the Contractor, is under common control of another person or entity;
• any responsible official of the Disclosing Party, any Contractor or any Affiliated Entity or any other official, agent or employee of the Disclosing Party, any Contractor or any Affiliated Entity, acting pursuant to the direction or authorization of a responsible official of the Disclosing Party, any Contractor or any Affiliated Entity (collectively "Agents").

Neither the Disclosing Party, nor any Contractor, nor any Affiliated Entity of either the Disclosing Party or any Contractor nor any Agents have, during the five years before the date this EDS is signed, or, with respect to a Contractor, an Affiliated Entity, or an Affiliated Entity of a Contractor during the five years before the date of such Contractor's or Affiliated Entity's contract or engagement in connection with the Matter:

a. bribed or attempted to bribe, or been convicted or adjudged guilty of bribery or attempting to bribe, a public officer or employee of the City, the State of Illinois, or any agency of the federal government or of any state or local government in the United States of America, in that officer's or employee's official capacity;

b. agreed or colluded with other bidders or prospective bidders, or been a party to any such agreement, or been convicted or adjudged guilty of agreement or collusion among bidders or prospective bidders, in restraint of freedom of competition by agreement to bid a fixed price or otherwise; or

c. made an admission of such conduct described in a. or b. above that is a matter of record, but have not been prosecuted for such conduct; or

d. violated the provisions of Municipal Code Section 2-92-610 (Living Wage Ordinance).

4. Neither the Disclosing Party, Affiliated Entity or Contractor, or any of their employees, officials, agents or partners, is barred from contracting with any unit of state or local government as a result of engaging in or being convicted of (1) bid-rigging in violation of 720 ILCS 5/33E-3; (2) bid-rotating in violation of 720 ILCS 5/33E-4; or (3) any similar offense of any state or of the United States of America that contains the same elements as the offense of bid-rigging or bid-rotating.

5. Neither the Disclosing Party nor any Affiliated Entity is listed on any of the following lists maintained by the Office of Foreign Assets Control of the U.S. Department of the Treasury or the Bureau of Industry and Security of the U.S. Department of Commerce or their successors: the Specially Designated Nationals List, the Denied Persons List, the Unverified List, the Entity List and the Debarred List.

6. The Disclosing Party understands and shall comply with the applicable requirements of Chapters 2-55 (Legislative Inspector General), 2-56 (Inspector General) and 2-156 (Governmental Ethics) of the Municipal Code.

7. If the Disclosing Party is unable to certify to any of the above statements in this Part B (Further Certifications), the Disclosing Party must explain below:

_____

_____

_____

_____

If the letters "NA," the word "None," or no response appears on the lines above, it will be conclusively presumed that the Disclosing Party certified to the above statements.

8. To the best of the Disclosing Party's knowledge after reasonable inquiry, the following is a complete list of all current employees of the Disclosing Party who were, at any time during the 12-month period preceding the execution date of this EDS, an employee, or elected or appointed official, of the City of Chicago (if none, indicate with "N/A" or "none").

N/A

9. To the best of the Disclosing Party's knowledge after reasonable inquiry, the following is a complete list of all gifts that the Disclosing Party has given or caused to be given, at any time during the 12-month period preceding the execution date of this EDS, to an employee, or elected or appointed official, of the City of Chicago. For purposes of this statement, a "gift" does not include: (i) anything made generally available to City employees or to the general public, or (ii) food or drink provided in the course of official City business and having a retail value of less than $20 per recipient (if none, indicate with "N/A" or "none"). As to any gift listed below, please also list the name of the City recipient.

NONE

C. CERTIFICATION OF STATUS AS FINANCIAL INSTITUTION

1. The Disclosing Party certifies that the Disclosing Party (check one)

[ ] is [ ] is not

a "financial institution" as defined in Section 2-32-455(b) of the Municipal Code.

2. If the Disclosing Party IS a financial institution, then the Disclosing Party pledges:

"We are not and will not become a predatory lender as defined in Chapter 2-32 of the Municipal Code. We further pledge that none of our affiliates is, and none of them will become, a predatory lender as defined in Chapter 2-32 of the Municipal Code. We understand that becoming a predatory lender or becoming an affiliate of a predatory lender may result in the loss of the privilege of doing business with the City."

If the Disclosing Party is unable to make this pledge because it or any of its affiliates (as defined in Section 2-32-455(b) of the Municipal Code) is a predatory lender within the meaning of Chapter 2-32 of the Municipal Code, explain here (attach additional pages if necessary):

If the letters "NA," the word "None," or no response appears on the lines above, it will be conclusively presumed that the Disclosing Party certified to the above statements.

D. CERTIFICATION REGARDING INTEREST IN CITY BUSINESS

Any words or terms that are defined in Chapter 2-156 of the Municipal Code have the same meanings when used in this Part D.

1. In accordance with Section 2-156-110 of the Municipal Code: Does any official or employee of the City have a financial interest in his or her own name or in the name of any other person or entity in the Matter?

[ ] Yes [✓] No

NOTE: If you checked "Yes" to Item D.1., proceed to Items D.2. and D.3. If you checked "No" to Item D.1., proceed to Part E.

2. Unless sold pursuant to a process of competitive bidding, or otherwise permitted, no City elected official or employee shall have a financial interest in his or her own name or in the name of any other person or entity in the purchase of any property that (i) belongs to the City, or (ii) is sold for taxes or assessments, or (iii) is sold by virtue of legal process at the suit of the City (collectively, "City Property Sale"). Compensation for property taken pursuant to the City's eminent domain power does not constitute a financial interest within the meaning of this Part D.

Does the Matter involve a City Property Sale?

[ ] Yes [ ] No

3. If you checked "Yes" to Item D.1., provide the names and business addresses of the City officials or employees having such interest and identify the nature of such interest:

Name	Business Address	Nature of Interest

4. The Disclosing Party further certifies that no prohibited financial interest in the Matter will be acquired by any City official or employee.

E. CERTIFICATION REGARDING SLAVERY ERA BUSINESS

Please check either 1. or 2. below. If the Disclosing Party checks 2., the Disclosing Party must disclose below or in an attachment to this EDS all information required by paragraph 2. Failure to

comply with these disclosure requirements may make any contract entered into with the City in connection with the Matter voidable by the City.

✓ 1. The Disclosing Party verifies that the Disclosing Party has searched any and all records of the Disclosing Party and any and all predecessor entities regarding records of investments or profits from slavery or slaveholder insurance policies during the slavery era (including insurance policies issued to slaveholders that provided coverage for damage to or injury or death of their slaves), and the Disclosing Party has found no such records.

____ 2. The Disclosing Party verifies that, as a result of conducting the search in step 1 above, the Disclosing Party has found records of investments or profits from slavery or slaveholder insurance policies. The Disclosing Party verifies that the following constitutes full disclosure of all such records, including the names of any and all slaves or slaveholders described in those records:

_____

_____

_____

_____

SECTION VI -- CERTIFICATIONS FOR FEDERALLY FUNDED MATTERS

NOTE: If the Matter is federally funded, complete this Section VI. If the Matter is not federally funded, proceed to Section VII. For purposes of this Section VI, tax credits allocated by the City and proceeds of debt obligations of the City are not federal funding.

A. CERTIFICATION REGARDING LOBBYING

1. List below the names of all persons or entities registered under the federal Lobbying Disclosure Act of 1995 who have made lobbying contacts on behalf of the Disclosing Party with respect to the Matter: (Add sheets if necessary):

_____

_____

_____

(If no explanation appears or begins on the lines above, or if the letters "NA" or if the word "None" appear, it will be conclusively presumed that the Disclosing Party means that NO persons or entities registered under the Lobbying Disclosure Act of 1995 have made lobbying contacts on behalf of the Disclosing Party with respect to the Matter.)

2. The Disclosing Party has not spent and will not expend any federally appropriated funds to pay any person or entity listed in Paragraph A.1. above for his or her lobbying activities or to pay any person or entity to influence or attempt to influence an officer or employee of any agency, as defined by applicable federal law, a member of Congress, an officer or employee of Congress, or an employee of a member of Congress, in connection with the award of any federally funded contract, making any federally funded grant or loan, entering into any cooperative agreement, or to extend, continue, renew, amend, or modify any federally funded contract, grant, loan, or cooperative agreement.

3. The Disclosing Party will submit an updated certification at the end of each calendar quarter in which there occurs any event that materially affects the accuracy of the statements and information set forth in paragraphs A.1. and A.2. above.

4. The Disclosing Party certifies that either: (i) it is not an organization described in section 501(c)(4) of the Internal Revenue Code of 1986; or (ii) it is an organization described in section 501(c)(4) of the Internal Revenue Code of 1986 but has not engaged and will not engage in "Lobbying Activities".

5. If the Disclosing Party is the Applicant, the Disclosing Party must obtain certifications equal in form and substance to paragraphs A.1. through A.4. above from all subcontractors before it awards any subcontract and the Disclosing Party must maintain all such subcontractors' certifications for the duration of the Matter and must make such certifications promptly available to the City upon request.

B. CERTIFICATION REGARDING EQUAL EMPLOYMENT OPPORTUNITY

If the Matter is federally funded, federal regulations require the Applicant and all proposed subcontractors to submit the following information with their bids or in writing at the outset of negotiations.

Is the Disclosing Party the Applicant?

[ ] Yes [ ] No

If "Yes," answer the three questions below:

1. Have you developed and do you have on file affirmative action programs pursuant to applicable federal regulations? (See 41 CFR Part 60-2.)
[ ] Yes [ ] No

2. Have you filed with the Joint Reporting Committee, the Director of the Office of Federal Contract Compliance Programs, or the Equal Employment Opportunity Commission all reports due under the applicable filing requirements?
[ ] Yes [ ] No

3. Have you participated in any previous contracts or subcontracts subject to the equal opportunity clause?
[ ] Yes [ ] No

If you checked "No" to question 1. or 2. above, please provide an explanation:

_____

_____

SECTION VII -- ACKNOWLEDGMENTS, CONTRACT INCORPORATION, COMPLIANCE, PENALTIES, DISCLOSURE

The Disclosing Party understands and agrees that:

A. The certifications, disclosures, and acknowledgments contained in this EDS will become part of any contract or other agreement between the Applicant and the City in connection with the Matter, whether procurement, City assistance, or other City action, and are material inducements to the City's execution of any contract or taking other action with respect to the Matter. The Disclosing Party understands that it must comply with all statutes, ordinances, and regulations on which this EDS is based.

B. The City's Governmental Ethics and Campaign Financing Ordinances, Chapters 2-156 and 2-164 of the Municipal Code, impose certain duties and obligations on persons or entities seeking City contracts, work, business, or transactions. The full text of these ordinances and a training program is available on line at www.cityofchicago.org/Ethics, and may also be obtained from the City's Board of Ethics, 740 N. Sedgwick St., Suite 500, Chicago, IL 60610, (312) 744-9660. The Disclosing Party must comply fully with the applicable ordinances.

C. If the City determines that any information provided in this EDS is false, incomplete or inaccurate, any contract or other agreement in connection with which it is submitted may be rescinded or be void or voidable, and the City may pursue any remedies under the contract or agreement (if not rescinded or void), at law, or in equity, including terminating the Disclosing Party's participation in the Matter and/or declining to allow the Disclosing Party to participate in other transactions with the City. Remedies at law for a false statement of material fact may include incarceration and an award to the City of treble damages.

D. It is the City's policy to make this document available to the public on its Internet site and/or upon request. Some or all of the information provided on this EDS and any attachments to this EDS may be made available to the public on the Internet, in response to a Freedom of Information Act request, or otherwise. By completing and signing this EDS, the Disclosing Party waives and releases any possible rights or claims which it may have against the City in connection with the public release of information contained in this EDS and also authorizes the City to verify the accuracy of any information submitted in this EDS.

E. The information provided in this EDS must be kept current. In the event of changes, the Disclosing Party must supplement this EDS up to the time the City takes action on the Matter. If the Matter is a contract being handled by the City's Department of Procurement Services, the Disclosing Party must update this EDS as the contract requires. NOTE: With respect to Matters subject to Article I of Chapter 1-23 of the Municipal Code (imposing PERMANENT INELIGIBILITY for certain specified offenses), the information provided herein regarding eligibility must be kept current for a longer period, as required by Chapter 1-23 and Section 2-154-020 of the Municipal Code.

The Disclosing Party represents and warrants that:

F.1. The Disclosing Party is not delinquent in the payment of any tax administered by the Illinois Department of Revenue, nor are the Disclosing Party or its Affiliated Entities delinquent in paying any fine, fee, tax or other charge owed to the City. This includes, but is not limited to, all water charges, sewer charges, license fees, parking tickets, property taxes or sales taxes.

F.2 If the Disclosing Party is the Applicant, the Disclosing Party and its Affiliated Entities will not use, nor permit their subcontractors to use, any facility listed by the U.S. E.P.A. on the federal Excluded Parties List System ("EPLS") maintained by the U. S. General Services Administration.

F.3 If the Disclosing Party is the Applicant, the Disclosing Party will obtain from any contractors/subcontractors hired or to be hired in connection with the Matter certifications equal in form and substance to those in F.1. and F.2. above and will not, without the prior written consent of the City, use any such contractor/subcontractor that does not provide such certifications or that the Disclosing Party has reason to believe has not provided or cannot provide truthful certifications.

NOTE: If the Disclosing Party cannot certify as to any of the items in F.1., F.2. or F.3. above, an explanatory statement must be attached to this EDS.

CERTIFICATION

Under penalty of perjury, the person signing below: (1) warrants that he/she is authorized to execute this EDS and Appendix A (if applicable) on behalf of the Disclosing Party, and (2) warrants that all certifications and statements contained in this EDS and Appendix A (if applicable) are true, accurate and complete as of the date furnished to the City.

Devon North Town Business & Professional Assn D/B/A West Ridge Chamber of Commerce
(Print or type name of Disclosing Party)

By: _____
(Sign here)

OFFICIAL SEAL
ROBERT L TAYLOR
NOTARY PUBLIC - STATE OF ILLINOIS
MY COMMISSION EXPIRES:04/25/18

Barbara Singal
(Print or type name of person signing)

Executive Director
(Print or type title of person signing)

Signed and sworn to before me on (date) 9/22/16,
at Cook County, Illinois (state).

_____ Notary Public.

Commission expires: 4/25/18.

Appendices "A" and "B" referred to in this Amended Year 2016 Economic Disclosure Statement and Affidavit read as follows:

Appendix "A".
(To Amended Year 2016 Economic Disclosure Statement
And Affidavit)

Familial Relationships With Elected City Officials
And Department Heads

This Appendix is to be completed only by (a) the Applicant, and (b) any legal entity which has a direct ownership interest in the Applicant exceeding 7.5 percent. It is not to be completed by any legal entity which has only an indirect ownership interest in the Applicant.

Under Municipal Code Section 2-154-015, the Disclosing Party must disclose whether such Disclosing Party or any "Applicable Party" or any Spouse or Domestic Partner thereof currently has a "familial relationship" with any elected city official or department head. A "familial relationship" exists if, as of the date this EDS is signed, the Disclosing Party or any "Applicable Party" or any Spouse or Domestic Partner thereof is related to the mayor, any alderman, the city clerk, the city treasurer or any city department head as spouse or domestic partner or as any of the following, whether by blood or adoption: parent, child, brother or sister, aunt or uncle, niece or nephew, grandparent, grandchild, father-in-law, mother-in-law, son-in-law, daughter-in-law, stepfather or stepmother, stepson or stepdaughter, stepbrother or stepsister or half-brother or half-sister.

"Applicable Party" means (1) all executive officers of the Disclosing Party listed in Section II.B.1.a., if the Disclosing Party is a corporation; all partners of the Disclosing Party, if the Disclosing Party is a general partnership; all general partners and limited partners of the Disclosing Party, if the Disclosing Party is a limited partnership; all managers, managing members and members of the Disclosing Party, if the Disclosing Party is a limited liability company; (2) all principal officers of the Disclosing Party; and (3) any person having more than a 7.5 percent ownership interest in the Disclosing Party. "Principal officers" means the president, chief operating officer, executive director, chief financial officer, treasurer or secretary of a legal entity or any person exercising similar authority.

Does the Disclosing Party or any "Applicable Party" or any Spouse or Domestic Partner thereof currently have a "familial relationship" with an elected city official or department head?

[ ] Yes [✓] No

If yes, please identify below (1) the name and title of such person, (2) the name of the legal entity to which such person is connected; (3) the name and title of the elected city official or department head to whom such person has a familial relationship, and (4) the precise nature of such familial relationship.

_____

_____

_____

Appendix "B".
(To Amended Year 2016 Economic Disclosure Statement
And Affidavit)

Building Code Scofflaw/Problem Landlord Certification.

This Appendix is to be completed only by (a) the Applicant, and (b) any legal entity which has a direct ownership interest in the Applicant exceeding 7.5 percent (an "Owner"). It is not to be completed by any legal entity which has only an indirect ownership interest in the Applicant.

1. Pursuant to Municipal Code Section 2-154-010, is the Applicant or any Owner identified as a building code scofflaw or problem landlord pursuant to Section 2-92-416 of the Municipal Code?

   [ ] Yes [✓] No

2. If the Applicant is a legal entity publicly traded on any exchange, is any officer or director of the Applicant identified as a building code scofflaw or problem landlord pursuant to Section 2-92-416 of the Municipal Code?

   [ ] Yes [ ] No [✓] Not Applicable

3. If yes to (1) or (2) above, please identify below the name of the person or legal entity identified as a building code scofflaw or problem landlord and the address of the building or buildings to which the pertinent code violations apply.

FILLING OUT THIS APPENDIX B CONSTITUTES ACKNOWLEDGMENT AND AGREEMENT THAT THIS APPENDIX B IS INCORPORATED BY REFERENCE INTO, AND MADE A PART OF, THE ASSOCIATED EDS, AND THAT THE REPRESENTATIONS MADE IN THIS APPENDIX B ARE SUBJECT TO THE CERTIFICATION MADE UNDER PENALTY OF PERJURY ON PAGE 12 OF THE ASSOCIATED EDS.

City Of Chicago
Economic Disclosure Statement And Affidavit Year 2016.

SECTION I -- GENERAL INFORMATION

A. Legal name of the Diselosing Party submitting this EDS. Include d/b/a/ if applicable:

DevCorp North dba Rogers Park Business Alliance

Check ONE of the following three boxes:

Indicate whether the Diselosing Party submitting this EDS is:

1. [X] the Applicant
   OR
2. [ ] a legal entity holding a direct or indirect interest in the Applicant. State the legal name of the Applicant in which the Disclosing Party holds an interest: _____
   OR
3. [ ] a legal entity with a right of eontrol (see Section II.B.1.) State the legal name of the entity in which the Disclosing Party holds a right of control: _____

B. Business address of the Disclosing Party: 1448 West Morse Ave.
Chicago, IL 60626

C. Telephone: 773.508.5885 Fax: 773.508.9485 Email: SPrice@rpba.org

D. Name of contact person: Sardi Price

E. Federal Employer Identification No. (if you have one): _____

F. Brief description of contract, transaction or other undertaking (referred to below as the "Matter") to which this EDS pertains. (Include project number and location of property, if applicable):
To allow DevCorp North dba Rogers Park Business Alliance to enter into a contract with the city of Chicago to provide special services within SSA # 43

G. Which City agency or department is requesting this EDS? Planning and Development

If the Matter is a contraet being handled by the City's Department of Procurement Services, please complete the following:

Specification # _____ and Contract # _____

SECTION II -- DISCLOSURE OF OWNERSHIP INTERESTS

A. NATURE OF THE DISCLOSING PARTY

1. Indicate the nature of the Disclosing Party:

[ ] Person
[ ] Publicly registered business corporation
[ ] Privately held business corporation
[ ] Sole proprietorship
[ ] General partnership
[ ] Limited partnership
[ ] Trust
[ ] Limited liability company
[ ] Limited liability partnership
[ ] Joint venture
[X] Not-for-profit corporation
(Is the not-for-profit corporation also a 501(e)(3))?
[X] Yes [ ] No
[ ] Other (please specify)

2. For legal entities, the state (or foreign country) of incorporation or organization, if applicable:

Illinois

3. For legal entities not organized in the State of Illinois: Has the organization registered to do business in the State of Illinois as a foreign entity?

[ ] Yes [ ] No [X] N/A

B. IF THE DISCLOSING PARTY IS A LEGAL ENTITY:

1. List below the full names and titles of all executive officers and all directors of the entity. NOTE: For not-for-profit corporations, also list below all members, if any, which are legal entities. If there are no such members, write "no members." For trusts, estates or other similar entities, list below the legal titleholder(s).

If the entity is a general partnership, limited partnership, limited liability company, limited liability partnership or joint venture, list below the name and title of each general partner, managing member, manager or any other person or entity that controls the day-to-day management of the Disclosing Party. NOTE: Each legal entity listed below must submit an EDS on its own behalf.

Name Title

See attached list

No members

2. Please provide the following information concerning each person or entity having a direct or indirect beneficial interest (including ownership) in excess of 7.5% of the Disclosing Party. Examples of such an interest include shares in a corporation, partnership interest in a partnership or joint venture,

ROGERS PARK BUSINESS ALLIANCE

Strengthening Business, Building Community.

Rogers Park Business Alliance 2016 Board of Directors

President
Elizabeth (Beth) Demes

1st Vice President
John (Jack) Swenson

2nd Vice President
Anthony Mesok

Treasurer
Summur Roberts

Secretary
Mary Laura Jones

Erik Archambeault

Andrew Broderick

Mina Cardenas

Jose Garcia

Angel Gonzalez

Dorothy Gregory

Amy Harris

David Loggins

Peter Nicholas

Torrick Ward

Executive Director
Sandi Price

interest of a member or manager in a limited liability company, or interest of a beneficiary of a trust, estate or other similar entity. If none, state "None." NOTE: Pursuant to Section 2-154-030 of the Municipal Code of Chicago ("Municipal Code"), the City may require any such additional information from any applicant which is reasonably intended to achieve full disclosure.

Name	Business Address	Percentage Interest in the Disclosing Party
None		

SECTION III -- BUSINESS RELATIONSHIPS WITH CITY ELECTED OFFICIALS

Has the Disclosing Party had a "business relationship," as defined in Chapter 2-156 of the Municipal Code, with any City elected official in the 12 months before the date this EDS is signed?

[ ] Yes [X] No

If yes, please identify below the name(s) of such City elected official(s) and describe such relationship(s):

SECTION IV -- DISCLOSURE OF SUBCONTRACTORS AND OTHER RETAINED PARTIES

The Disclosing Party must disclose the name and business address of each subcontractor, attorney, lobbyist, accountant, consultant and any other person or entity whom the Disclosing Party has retained or expects to retain in connection with the Matter, as well as the nature of the relationship, and the total amount of the fees paid or estimated to be paid. The Disclosing Party is not required to disclose employees who are paid solely through the Disclosing Party's regular payroll.

"Lobbyist" means any person or entity who undertakes to influence any legislative or administrative action on behalf of any person or entity other than: (1) a not-for-profit entity, on an unpaid basis, or (2) himself. "Lobbyist" also means any person or entity any part of whose duties as an employee of another includes undertaking to influence any legislative or administrative action.

If the Disclosing Party is uncertain whether a disclosure is required under this Section, the Disclosing Party must either ask the City whether disclosure is required or make the disclosure.

Name (indicate whether retained or anticipated to be retained)	Business Address	Relationship to Disclosing Party (subcontractor, attorney, lobbyist, etc.)	Fees (indicate whether paid or estimated.) NOTE: "hourly rate" or "t.b.d." is not an acceptable response.
See attached list.			

(Add sheets if necessary)

[ ] Check here if the Disclosing Party has not retained, nor expects to retain, any such persons or entities.

SECTION V -- CERTIFICATIONS

A. COURT-ORDERED CHILD SUPPORT COMPLIANCE

Under Municipal Code Section 2-92-415, substantial owners of business entities that contract with the City must remain in compliance with their child support obligations throughout the contract's term.

Has any person who directly or indirectly owns 10% or more of the Disclosing Party been declared in arrearage on any child support obligations by any Illinois court of competent jurisdiction?

[ ] Yes [ ] No [X] No person directly or indirectly owns 10% or more of the Disclosing Party.

If "Yes," has the person entered into a court-approved agreement for payment of all support owed and is the person in compliance with that agreement?

[ ] Yes [ ] No

B. FURTHER CERTIFICATIONS

1. Pursuant to Municipal Code Chapter 1-23, Article I ("Article I")(which the Applicant should consult for defined terms (e.g., "doing business") and legal requirements), if the Disclosing Party submitting this EDS is the Applicant and is doing business with the City, then the Disclosing Party certifies as follows: (i) neither the Applicant nor any controlling person is currently indicted or charged with, or has admitted guilt of, or has ever been convicted of, or placed under supervision for, any criminal offense involving actual, attempted, or conspiracy to commit bribery, theft, fraud, forgery, perjury, dishonesty or deceit against an officer or employee of the City or any sister agency; and (ii) the Applicant understands and acknowledges that compliance with Article I is a continuing requirement for doing business with the City. NOTE: If Article I applies to the Applicant, the permanent compliance timeframe in Article I supersedes some five-year compliance timeframes in certifications 2 and 3 below.

Retained Parties for SSA #43

Vendor Name		Contact	Address		Cost	Service
Axcess Advisors	Anticipated	Ron Axe	4709 Golf Rd. Skokie, IL 60076	Subcontractor	$16,000 estimated	Accountant
The A.C.T. Group, LTD.	Anticipated	Kevin Kummer	6228 North Broadway, Chicago, Illinois 60660	Subcontractor	$4,000 estimated	Auditor
Cleanstreet	Anticipated	T.J. Hnilica	3501 W. Fillmore Chicago, IL 60624	Subcontractor	$20,000 estimated	Snow Removal
Liberty Flag & Banner	Anticipated	Joel Sieracki	2747 York St. Blue Island, IL 60406	Subcontractor	$10,000 estimated	Banners
PLACE Consulting	Anticipated	Kimberly Bares	3701 N Ravenswood Ave #205, Chicago, IL 60613	Subcontractor	$30,000 estimated	SSA management
Brightview	Anticipated	Anna Malinowski	2275 Research Boulevard, # 600, Rockville, MD 20850	Subcontractor	$25,000.00 estimated	Landscaping services & holiday decorations

2. The Disclosing Party and, if the Disclosing Party is a legal entity, all of those persons or entities identified in Section II.B.1. of this EDS:

a. are not presently debarred, suspended, proposed for debarment, declared ineligible or voluntarily excluded from any transactions by any federal, state or local unit of government;

b. have not, within a five-year period preceding the date of this EDS, been convicted of a criminal offense, adjudged guilty, or had a civil judgment rendered against them in connection with: obtaining, attempting to obtain, or performing a public (federal, state or local) transaction or contract under a public transaction; a violation of federal or state antitrust statutes; fraud; embezzlement; theft; forgery; bribery; falsification or destruction of records; making false statements; or receiving stolen property;

c. are not presently indicted for, or criminally or civilly charged by, a governmental entity (federal, state or local) with committing any of the offenses set forth in clause B.2.b. of this Section V;

d. have not, within a five-year period preceding the date of this EDS, had one or more public transactions (federal, state or local) terminated for cause or default; and

e. have not, within a five-year period preceding the date of this EDS, been convicted, adjudged guilty, or found liable in a civil proceeding, or in any criminal or civil action, including actions concerning environmental violations, instituted by the City or by the federal government, any state, or any other unit of local government.

3. The certifications in subparts 3, 4 and 5 concern:

• the Disclosing Party;
• any "Contractor" (meaning any contractor or subcontractor used by the Disclosing Party in connection with the Matter, including but not limited to all persons or legal entities disclosed under Section IV, "Disclosure of Subcontractors and Other Retained Parties");
• any "Affiliated Entity" (meaning a person or entity that, directly or indirectly: controls the Disclosing Party, is controlled by the Disclosing Party, or is, with the Disclosing Party, under common control of another person or entity. Indicia of control include, without limitation: interlocking management or ownership; identity of interests among family members, shared facilities and equipment; common use of employees; or organization of a business entity following the ineligibility of a business entity to do business with federal or state or local government, including the City, using substantially the same management, ownership, or principals as the ineligible entity); with respect to Contractors, the term Affiliated Entity means a person or entity that directly or indirectly controls the Contractor, is controlled by it, or, with the Contractor, is under common control of another person or entity;
• any responsible official of the Disclosing Party, any Contractor or any Affiliated Entity or any other official, agent or employee of the Disclosing Party, any Contractor or any Affiliated Entity, acting pursuant to the direction or authorization of a responsible official of the Disclosing Party, any Contractor or any Affiliated Entity (collectively "Agents").

Neither the Disclosing Party, nor any Contractor, nor any Affiliated Entity of either the Disclosing Party or any Contractor nor any Agents have, during the five years before the date this EDS is signed, or, with respect to a Contractor, an Affiliated Entity, or an Affiliated Entity of a Contractor during the five years before the date of such Contractor's or Affiliated Entity's contract or engagement in connection with the Matter:

a. bribed or attempted to bribe, or been convicted or adjudged guilty of bribery or attempting to bribe, a public officer or employee of the City, the State of Illinois, or any agency of the federal government or of any state or local government in the United States of America, in that officer's or employee's official capacity;

b. agreed or colluded with other bidders or prospective bidders, or been a party to any such agreement, or been convicted or adjudged guilty of agreement or collusion among bidders or prospective bidders, in restraint of freedom of competition by agreement to bid a fixed price or otherwise; or

c. made an admission of such conduct described in a. or b. above that is a matter of record, but have not been prosecuted for such conduct; or

d. violated the provisions of Municipal Code Section 2-92-610 (Living Wage Ordinance).

4. Neither the Disclosing Party, Affiliated Entity or Contractor, or any of their employees, officials, agents or partners, is barred from contracting with any unit of state or local government as a result of engaging in or being convicted of (1) bid-rigging in violation of 720 ILCS 5/33E-3; (2) bid-rotating in violation of 720 ILCS 5/33E-4; or (3) any similar offense of any state or of the United States of America that contains the same elements as the offense of bid-rigging or bid-rotating.

5. Neither the Disclosing Party nor any Affiliated Entity is listed on any of the following lists maintained by the Office of Foreign Assets Control of the U.S. Department of the Treasury or the Bureau of Industry and Security of the U.S. Department of Commerce or their successors: the Specially Designated Nationals List, the Denied Persons List, the Unverified List, the Entity List and the Debarred List.

6. The Diselosing Party understands and shall comply with the applicable requirements of Chapters 2-55 (Legislative Inspector General), 2-56 (Inspector General) and 2-156 (Governmental Ethics) of the Municipal Code.

7. If the Disclosing Party is unable to certify to any of the above statements in this Part B (Further Certifications), the Disclosing Party must explain below:

None

If the letters "NA," the word "None," or no response appears on the lines above, it will be conclusively presumed that the Disclosing Party certified to the above statements.

8. To the best of the Disclosing Party's knowledge after reasonable inquiry, the following is a complete list of all current employees of the Disclosing Party who were, at any time during the 12-month period preceding the execution date of this EDS, an employee, or elected or appointed official, of the City of Chicago (if none, indicate with "N/A" or "none").

None

9. To the best of the Disclosing Party's knowledge after reasonable inquiry, the following is a complete list of all gifts that the Disclosing Party has given or caused to be given, at any time during the 12-month period preceding the execution date of this EDS, to an employee, or elected or appointed official, of the City of Chicago. For purposes of this statement, a "gift" does not include: (i) anything made generally available to City employees or to the general public, or (ii) food or drink provided in the course of official City business and having a retail value of less than $20 per recipient (if none, indicate with "N/A" or "none"). As to any gift listed below, please also list the name of the City recipient.

None

C. CERTIFICATION OF STATUS AS FINANCIAL INSTITUTION

1. The Disclosing Party certifies that the Disclosing Party (check one)

[ ] is [X] is not

a "financial institution" as defined in Section 2-32-455(b) of the Municipal Code.

2. If the Disclosing Party IS a financial institution, then the Disclosing Party pledges:

"We are not and will not become a predatory lender as defined in Chapter 2-32 of the Municipal Code. We further pledge that none of our affiliates is, and none of them will become, a predatory lender as defined in Chapter 2-32 of the Municipal Code. We understand that becoming a predatory lender or becoming an affiliate of a predatory lender may result in the loss of the privilege of doing business with the City."

If the Disclosing Party is unable to make this pledge because it or any of its affiliates (as defined in Section 2-32-455(b) of the Municipal Code) is a predatory lender within the meaning of Chapter 2-32 of the Municipal Code, explain here (attach additional pages if necessary):

If the letters "NA," the word "None," or no response appears on the lines above, it will be conclusively presumed that the Disclosing Party certified to the above statements.

D. CERTIFICATION REGARDING INTEREST IN CITY BUSINESS

Any words or terms that are defined in Chapter 2-156 of the Municipal Code have the same meanings when used in this Part D.

1. In accordance with Section 2-156-110 of the Municipal Code: Does any official or employee of the City have a financial interest in his or her own name or in the name of any other person or entity in the Matter?

[ ] Yes [X] No

NOTE: If you checked "Yes" to Item D.1., proceed to Items D.2. and D.3. If you checked "No" to Item D.1., proceed to Part E.

2. Unless sold pursuant to a process of competitive bidding, or otherwise permitted, no City elected official or employee shall have a financial interest in his or her own name or in the name of any other person or entity in the purchase of any property that (i) belongs to the City, or (ii) is sold for taxes or assessments, or (iii) is sold by virtue of legal process at the suit of the City (collectively, "City Property Sale"). Compensation for property taken pursuant to the City's eminent domain power does not constitute a financial interest within the meaning of this Part D.

Does the Matter involve a City Property Sale?

[ ] Yes [ ] No

3. If you checked "Yes" to Item D.1., provide the names and business addresses of the City officials or employees having such interest and identify the nature of such interest:

Name	Business Address	Nature of Interest

4. The Disclosing Party further certifies that no prohibited financial interest in the Matter will be acquired by any City official or employee.

E. CERTIFICATION REGARDING SLAVERY ERA BUSINESS

Please check either 1. or 2. below. If the Disclosing Party checks 2., the Disclosing Party must disclose below or in an attachment to this EDS all information required by paragraph 2. Failure to

comply with these disclosure requirements may make any contract entered into with the City in connection with the Matter voidable by the City.

X 1. The Disclosing Party verifies that the Disclosing Party has searched any and all records of the Disclosing Party and any and all predecessor entities regarding records of investments or profits from slavery or slaveholder insurance policies during the slavery era (including insurance policies issued to slaveholders that provided coverage for damage to or injury or death of their slaves), and the Disclosing Party has found no such records.

2. The Disclosing Party verifies that, as a result of conducting the search in step 1 above, the Disclosing Party has found records of investments or profits from slavery or slaveholder insurance policies. The Disclosing Party verifies that the following constitutes full disclosure of all such records, including the names of any and all slaves or slaveholders described in those records:

_____

_____

_____

_____

SECTION VI -- CERTIFICATIONS FOR FEDERALLY FUNDED MATTERS

NOTE: If the Matter is federally funded, complete this Section VI. **If the Matter is not federally funded,** proceed to Section VII. For purposes of this Section VI, tax credits allocated by the City and proceeds of debt obligations of the City are not federal funding.

A. CERTIFICATION REGARDING LOBBYING

1. List below the names of all persons or entities registered under the federal Lobbying Disclosure Act of 1995 who have made lobbying contacts on behalf of the Disclosing Party with respect to the Matter: (Add sheets if necessary):

_____

_____

_____

(If no explanation appears or begins on the lines above, or if the letters "NA" or if the word "None" appear, it will be conclusively presumed that the Disclosing Party means that NO persons or entities registered under the Lobbying Disclosure Act of 1995 have made lobbying contacts on behalf of the Disclosing Party with respect to the Matter.)

2. The Disclosing Party has not spent and will not expend any federally appropriated funds to pay any person or entity listed in Paragraph A.1. above for his or her lobbying activities or to pay any person or entity to influence or attempt to influence an officer or employee of any agency, as defined by applicable federal law, a member of Congress, an officer or employee of Congress, or an employee of a member of Congress, in connection with the award of any federally funded contract, making any federally funded grant or loan, entering into any cooperative agreement, or to extend, continue, renew, amend, or modify any federally funded contract, grant, loan, or cooperative agreement.

3. The Disclosing Party will submit an updated certification at the end of each calendar quarter in which there occurs any event that materially affects the accuracy of the statements and information set forth in paragraphs A.1. and A.2. above.

4. The Disclosing Party certifies that either: (i) it is not an organization described in section 501(c)(4) of the Internal Revenue Code of 1986; or (ii) it is an organization described in section 501(c)(4) of the Internal Revenue Code of 1986 but has not engaged and will not engage in "Lobbying Activities".

5. If the Disclosing Party is the Applicant, the Disclosing Party must obtain certifications equal in form and substance to paragraphs A.1. through A.4. above from all subcontractors before it awards any subcontract and the Disclosing Party must maintain all such subcontractors' certifications for the duration of the Matter and must make such certifications promptly available to the City upon request.

B. CERTIFICATION REGARDING EQUAL EMPLOYMENT OPPORTUNITY

If the Matter is federally funded, federal regulations require the Applicant and all proposed subcontractors to submit the following information with their bids or in writing at the outset of negotiations.

Is the Disclosing Party the Applicant?

[ ] Yes [ ] No

If "Yes," answer the three questions below:

1. Have you developed and do you have on file affirmative action programs pursuant to applicable federal regulations? (See 41 CFR Part 60-2.)
[ ] Yes [ ] No

2. Have you filed with the Joint Reporting Committee, the Director of the Office of Federal Contract Compliance Programs, or the Equal Employment Opportunity Commission all reports due under the applicable filing requirements?
[ ] Yes [ ] No

3. Have you participated in any previous contracts or subcontracts subject to the equal opportunity clause?
[ ] Yes [ ] No

If you checked "No" to question 1. or 2. above, please provide an explanation:

_____

_____

SECTION VII -- ACKNOWLEDGMENTS, CONTRACT INCORPORATION, COMPLIANCE, PENALTIES, DISCLOSURE

The Disclosing Party understands and agrees that:

A. The certifications, disclosures, and acknowledgments contained in this EDS will become part of any contract or other agreement between the Applicant and the City in connection with the Matter, whether procurement, City assistance, or other City action, and are material inducements to the City's execution of any contract or taking other action with respect to the Matter. The Disclosing Party understands that it must comply with all statutes, ordinances, and regulations on which this EDS is based.

B. The City's Governmental Ethics and Campaign Financing Ordinances, Chapters 2-156 and 2-164 of the Municipal Code, impose certain duties and obligations on persons or entities seeking City contracts, work, business, or transactions. The full text of these ordinances and a training program is available on line at www.cityofchicago.org/Ethics, and may also be obtained from the City's Board of Ethics, 740 N. Sedgwick St., Suite 500, Chicago, IL 60610, (312) 744-9660. The Disclosing Party must comply fully with the applicable ordinances.

C. If the City determines that any information provided in this EDS is false, incomplete or inaccurate, any contract or other agreement in connection with which it is submitted may be rescinded or be void or voidable, and the City may pursue any remedies under the contract or agreement (if not rescinded or void), at law, or in equity, including terminating the Disclosing Party's participation in the Matter and/or declining to allow the Disclosing Party to participate in other transactions with the City. Remedies at law for a false statement of material fact may include incarceration and an award to the City of treble damages.

D. It is the City's policy to make this document available to the public on its Internet site and/or upon request. Some or all of the information provided on this EDS and any attachments to this EDS may be made available to the public on the Internet, in response to a Freedom of Information Act request, or otherwise. By completing and signing this EDS, the Disclosing Party waives and releases any possible rights or claims which it may have against the City in connection with the public release of information contained in this EDS and also authorizes the City to verify the accuracy of any information submitted in this EDS.

E. The information provided in this EDS must be kept current. In the event of changes, the Disclosing Party must supplement this EDS up to the time the City takes action on the Matter. If the Matter is a contract being handled by the City's Department of Procurement Services, the Disclosing Party must update this EDS as the contract requires. NOTE: With respect to Matters subject to Article I of Chapter 1-23 of the Municipal Code (imposing PERMANENT INELIGIBILITY for certain specified offenses), the information provided herein regarding eligibility must be kept current for a longer period, as required by Chapter 1-23 and Section 2-154-020 of the Municipal Code.

The Disclosing Party represents and warrants that:

F.1. The Disclosing Party is not delinquent in the payment of any tax administered by the Illinois Department of Revenue, nor are the Disclosing Party or its Affiliated Entities delinquent in paying any fine, fee, tax or other charge owed to the City. This includes, but is not limited to, all water charges, sewer charges, license fees, parking tickets, property taxes or sales taxes.

F.2 If the Disclosing Party is the Applicant, the Disclosing Party and its Affiliated Entities will not use, nor permit their subcontractors to use, any facility listed by the U.S. E.P.A. on the federal Excluded Parties List System ("EPLS") maintained by the U. S. General Services Administration.

F.3 If the Disclosing Party is the Applicant, the Disclosing Party will obtain from any contractors/subcontractors hired or to be hired in connection with the Matter certifications equal in form and substance to those in F.1. and F.2. above and will not, without the prior written consent of the City, use any such contractor/subcontractor that does not provide such certifications or that the Disclosing Party has reason to believe has not provided or cannot provide truthful certifications.

NOTE: If the Disclosing Party cannot certify as to any of the items in F.1., F.2. or F.3. above, an explanatory statement must be attached to this EDS.

CERTIFICATION

Under penalty of perjury, the person signing below: (1) warrants that he/she is authorized to execute this EDS and Appendix A (if applicable) on behalf of the Disclosing Party, and (2) warrants that all certifications and statements contained in this EDS and Appendix A (if applicable) are true, accurate and complete as of the date furnished to the City.

DevCorp North DBA Rogers Park Business Alliance
(Print or type name of Disclosing Party)

By: Sandi Price
(Sign here)

Sandi Price
(Print or type name of person signing)

Executive Director
(Print or type title of person signing)

Signed and sworn to before me on (date) 11/4/16,
at Cook County, Illinois (state).

Notary Public.

Official Seal
Vyctoria Kranz
Notary Public, State of Illinois
Cook County
My Commission Expires April 28, 2018

Commission expires: April 28, 2018.

Appendices "A" and "B" referred to in this Economic Disclosure Statement and Affidavit Year 2016 read as follows:

Appendix "A".
(To Economic Disclosure Statement And Affidavit Year 2016)

Familial Relationships With Elected City Officials And Department Heads.

This Appendix is to be completed only by (a) the Applicant, and (b) any legal entity which has a direct ownership interest in the Applicant exceeding 7.5 percent. It is not to be completed by any legal entity which has only an indirect ownership interest in the Applicant.

Under Municipal Code Section 2-154-015, the Disclosing Party must disclose whether such Disclosing Party or any "Applicable Party" or any Spouse or Domestic Partner thereof currently has a "familial relationship" with any elected city official or department head. A "familial relationship" exists if, as of the date this EDS is signed, the Disclosing Party or any "Applicable Party" or any Spouse or Domestic Partner thereof is related to the mayor, any alderman, the city clerk, the city treasurer or any city department head as spouse or domestic partner or as any of the following, whether by blood or adoption: parent, child, brother or sister, aunt or uncle, niece or nephew, grandparent, grandchild, father-in-law, mother-in-law, son-in-law, daughter-in-law, stepfather or stepmother, stepson or stepdaughter, stepbrother or stepsister or half-brother or half-sister.

"Applicable Party" means (1) all executive officers of the Disclosing Party listed in Section II.B.1.a., if the Disclosing Party is a corporation; all partners of the Disclosing Party, if the Disclosing Party is a general partnership; all general partners and limited partners of the Disclosing Party, if the Disclosing Party is a limited partnership; all managers, managing members and members of the Disclosing Party, if the Disclosing Party is a limited liability company; (2) all principal officers of the Disclosing Party; and (3) any person having more than a 7.5 percent ownership interest in the Disclosing Party. "Principal officers" means the president, chief operating officer, executive director, chief financial officer, treasurer or secretary of a legal entity or any person exercising similar authority.

Does the Disclosing Party or any "Applicable Party" or any Spouse or Domestic Partner thereof currently have a "familial relationship" with an elected city official or department head?

[ ] Yes [X] No

If yes, please identify below (1) the name and title of such person, (2) the name of the legal entity to which such person is connected; (3) the name and title of the elected city official or department head to whom such person has a familial relationship, and (4) the precise nature of such familial relationship.

_____

_____

_____

Appendix "B".
(To Economic Disclosure Statement And Affidavit Year 2016)

Building Code Scofflaw/Problem Landlord Certification.

This Appendix is to be completed only by (a) the Applicant, and (b) any legal entity which has a direct ownership interest in the Applicant exceeding 7.5 percent (an "Owner"). It is not to be completed by any legal entity which has only an indirect ownership interest in the Applicant.

1. Pursuant to Municipal Code Section 2-154-010, is the Applicant or any Owner identified as a building code scofflaw or problem landlord pursuant to Section 2-92-416 of the Municipal Code?

   [ ] Yes [✓] No

2. If the Applicant is a legal entity publicly traded on any exchange, is any officer or director of the Applicant identified as a building code scofflaw or problem landlord pursuant to Section 2-92-416 of the Municipal Code?

   [ ] Yes [ ] No [✓] Not Applicable

3. If yes to (1) or (2) above, please identify below the name of the person or legal entity identified as a building code scofflaw or problem landlord and the address of the building or buildings to which the pertinent code violations apply.

_____

_____

_____

FILLING OUT THIS APPENDIX B CONSTITUTES ACKNOWLEDGMENT AND AGREEMENT THAT THIS APPENDIX B IS INCORPORATED BY REFERENCE INTO, AND MADE A PART OF, THE ASSOCIATED EDS, AND THAT THE REPRESENTATIONS MADE IN THIS APPENDIX B ARE SUBJECT TO THE CERTIFICATION MADE UNDER PENALTY OF PERJURY ON PAGE 12 OF THE ASSOCIATED EDS.

IMPOSITION OF TAX LEVY, APPROVAL OF YEAR 2017 BUDGET AND EXECUTION OF SERVICE PROVIDER AGREEMENT FOR SPECIAL SERVICE AREA NO. 44.

[O2016-7950]

The Committee on Finance submitted the following report:

CHICAGO, November 16, 2016.

To the President and Members of the City Council:

Your Committee on Finance, having had under consideration an ordinance authorizing the imposition of a tax levy, the approval of the 2017 budget and the approval of the service provider agreement for Special Service Area Number 44, amount to be levied: $14,458, having had the same under advisement, begs leave to report and recommend that Your Honorable Body *Pass* the proposed ordinance transmitted herewith.

This recommendation was concurred in by a viva voce vote of the members of the committee, with no dissenting vote.

Respectfully submitted,

(Signed) EDWARD M. BURKE,
Chairman.

On motion of Alderman Burke, the said proposed ordinance transmitted with the foregoing committee report was *Passed* by yeas and nays as follows:

Yeas -- Aldermen Moreno, Hopkins, Dowell, King, Hairston, Sawyer, Mitchell, Harris, Beale, Sadlowski Garza, Thompson, Cárdenas, Quinn, Burke, Lopez, Foulkes, D. Moore, Curtis, O'Shea, Muñoz, Zalewski, Scott, Solis, Maldonado, Burnett, Ervin, Reboyras, Santiago, Waguespack, Mell, Ramirez-Rosa, Villegas, Mitts, Sposato, Laurino, O'Connor, Napolitano, Reilly, Smith, Tunney, Arena, Cappleman, Pawar, Osterman, J. Moore, Silverstein -- 46.

Nays -- None.

Alderman Beale moved to reconsider the foregoing vote. The motion was lost.

The following is said ordinance as passed:

WHEREAS, Special service areas may be established pursuant to Article VII, Sections 6(l) and 7(6) of the Constitution of the State of Illinois, and pursuant to the provisions of the Special Service Area Tax Law, 35 ILCS 200/27-5, et seq., as amended from time to time (the "Act") and pursuant to the Property Tax Code, 35 ILCS 200/1-1, et seq., as amended from time to time; and

WHEREAS, On November 7, 2007, the City Council of the City of Chicago (the "City Council") enacted an ordinance, as amended on December 12, 2007 (collectively the "Original Ordinance") which established an area known and designated as City of Chicago Special Service Area Number 44 (the "Original Area") and authorized the levy of an annual tax, for the period beginning in 2007 through and including 2016 (the "Original Period"), not to exceed an annual rate of two and a half percent (2.5%) of the equalized assessed value of the taxable property therein (the "Services Tax") to provide certain special services in and for the Area in addition to the services provided by and to the City of Chicago (the "City") generally (the "Original Special Services"); and

WHEREAS, On December 9, 2015, the City Council enacted an ordinance (the "Enlargement Ordinance") which (i) enlarged the boundaries of the Original Area (as enlarged, the "Area"), (ii) authorized certain special services in the Area distinct from the Original Special Services (the "Special Services"), and (iii) authorized the extension of the Original Period and of the levy of the Services Tax for the provision of the Special Services in the Area in addition to the services provided by the City generally for a period beginning in tax year 2015 through and including tax year 2029; and

WHEREAS, The Original Ordinance and the Enlargement Ordinance are herein collectively referred to as the "Establishment Ordinance"; and

WHEREAS, The Establishment Ordinance established the Area consisting of Walden Parkway, from 99th Street to 107th Street, and from Longwood Drive to Wood Street along 103rd Street; and

WHEREAS, The Special Services authorized in the Establishment Ordinance include, but are not limited to: customer attraction, public way aesthetics, sustainability and public place enhancements, economic/business development, safety programs, and other activities to promote commercial and economic development; and

WHEREAS, The Establishment Ordinance provided for the appointment of the 103rd Street Beverly Special Service Area Commission (the "Commission") to advise the City Council regarding the amount of the Services Tax to be levied and for the purpose of recommending to the City Council: (1) a yearly budget based upon the cost of providing the Special Services, (2) an entity to serve as a service provider (the "Service Provider"), (3) an agreement between the City and the Service Provider for the provision of Special Services to the Area (the "Service Provider Agreement"), and (4) a budget to be included in the agreement between the City and the Service Provider (the "Budget") (the

aforementioned items 1 through 4 shall be known collectively herein as the "Recommendations"); and

WHEREAS, The Commission has been duly appointed and qualified and has heretofore prepared and transmitted to the Commissioner of the Department of Planning and Development (the "Commissioner") its Recommendations to the City Council, including the Budget attached hereto as Exhibit A and hereby made a part hereof; now, therefore,

Be It Ordained by the City Council of the City of Chicago:

SECTION 1. Incorporation Of Preambles. The preambles of this ordinance are hereby incorporated into this text as if set out herein in full.

SECTION 2. Appropriations. There is hereby appropriated the following sums in the amounts and for the purposes necessary to provide the Special Services in and for the Area, the estimated amounts of miscellaneous income and the amounts required to be raised by the levy of the Services Tax indicated as follows:

103rd Street Beverly Special Service Area Commission

Special Service Area Budget.

For the fiscal year commencing January 1, 2017 and ending December 31, 2017.

	Expenditures
Service Provider Agreement for the provision of Special Services	$14,458
TOTAL BUDGET REQUEST:	$14,458
Source Of Funding	
Tax levy at an annual rate not to exceed an annual rate of two and a half percent (2.5%) of the equalized assessed value of the taxable property within Special Service Area Number 44	$14,458
Carryover funds currently available from prior tax years	$0
Late collections received by the City attributable to the levy of the Services Tax in prior tax years, along with interest income thereon, if any	$0

SECTION 3. Levy Of Taxes. There is hereby levied pursuant to the provisions of Article VII, Sections 6(a) and 6(l)(2) of the Constitution of the State of Illinois and pursuant to the provisions of the Act and pursuant to the provisions of the Establishment Ordinance, the sum of $14,458 as the amount of the Services Tax for the tax year 2016.

SECTION 4. The City Clerk of the City (the "City Clerk") is hereby ordered and directed to file in the Office of the County Clerk of Cook County, Illinois (the "County Clerk") a certified copy of this ordinance on or prior to December 27, 2016, and the County Clerk shall thereafter extend for collection together with all other taxes to be levied by the City, the Services Tax herein provided for, said Services Tax to be extended for collection by the County Clerk for the tax year 2016 against all the taxable property within the Area, the amount of the Services Tax herein levied to be in addition to and in excess of all other taxes to be levied and extended against all taxable property within the Area.

SECTION 5. Service Provider Agreement. The Commissioner, or a designee of the Commissioner (each, an "Authorized Officer"), are each hereby authorized, subject to approval by the Corporation Counsel as to form and legality, to enter into, execute and deliver a Service Provider Agreement as authorized herein with Beverly Area Planning Association, an Illinois not-for-profit corporation, as the Service Provider, for a one-year term in a form acceptable to such Authorized Officer, along with such other supporting documents, if any, as may be necessary to carry out and comply with the provisions of the Service Provider Agreement. The Budget shall be attached to the Service Provider Agreement as an exhibit. Upon the execution of the Service Provider Agreement and the receipt of proper documentation, the Authorized Officer and the City Comptroller are each hereby authorized to disburse the sums appropriated in Section 2 above to the Service Provider in consideration for the provision of the Special Services described in the Budget. The Department of Planning and Development shall promptly make a copy of the executed Service Provider Agreement readily available for public inspection.

SECTION 6. Enforceability. If any section, paragraph or provision of this ordinance shall be held to be invalid or unenforceable for any reason, the invalidity or unenforceability of such section, paragraph or provision shall not affect any of the remaining provisions of this ordinance.

SECTION 7. Conflict. This ordinance shall control over any provision of any other ordinance, resolution, motion or order in conflict with this ordinance, to the extent of such conflict.

SECTION 8. Publication. This ordinance shall be published by the City Clerk, in special pamphlet form, and made available in her office for public inspection and distribution to members of the public who may wish to avail themselves of a copy of this ordinance.

SECTION 9. Effective Date. This ordinance shall take effect 10 days after its passage and publication.

Exhibit "A" referred to in this ordinance reads as follows:

Exhibit "A".

Budget.

Special Service Area #	44
Service Provider Agency:	BEVERLY AREA PLANNING ASSOCIATION

2017 BUDGET SUMMARY

Budget and Services Period: January 1, 2017 through December 31, 2017

CATEGORY		2016 Levy Collectable Levy	2016 Levy Estimated Loss Collection	Carry Over	TIF Rebate Fund #A52	Estimated Late Collections and Interest	2017 Budget
1.00 Customer Attraction		$4,085	$0	$0	$0	$0	$4,085
2.00 Public Way Aesthetics		$8,143	$0	$0	$0	$0	$8,143
3.00 Sustainability and Public Places		$0	$0	$0	$0	$0	$0
4.00 Economic/ Business Development		$0	$0	$0	$0	$0	$0
5.00 Safety Programs		$0	$0	$0	$0	$0	$0
6.00 SSA Management		$630	$0	$0	$0	$0	$630
7.00 Personnel		$1,600	$0		$0	$0	$1,600
	Sub-total	$14,458	$0				
GRAND TOTALS	Levy Total	$14,458		$0	$0	$0	$14,458

LEVY ANALYSIS	
Estimated 2016 EAV:	$3,007,955
Authorized Tax Rate Cap:	2.500%
Maximum Potential Levy limited by Rate Cap:	$75,199
Requested 2016 Levy Amount:	$14,458
Estimated Tax Rate to Generate 2016 Levy:	0.48%

IMPOSITION OF TAX LEVY, APPROVAL OF YEAR 2017 BUDGET AND EXECUTION OF SERVICE PROVIDER AGREEMENT FOR SPECIAL SERVICE AREA NO. 47.

[O2016-7951]

The Committee on Finance submitted the following report:

CHICAGO, November 16, 2016.

To the President and Members of the City Council:

Your Committee on Finance, having had under consideration an ordinance authorizing the imposition of a tax levy, the approval of the 2017 budget and the approval of the service provider agreement for Special Service Area Number 47, amount to be levied: $307,007, having had the same under advisement, begs leave to report and recommend that Your Honorable Body *Pass* the proposed ordinance transmitted herewith.

This recommendation was concurred in by a viva voce vote of the members of the committee, with no dissenting vote.

Respectfully submitted,

(Signed) EDWARD M. BURKE,
Chairman.

On motion of Alderman Burke, the said proposed ordinance transmitted with the foregoing committee report was *Passed* by yeas and nays as follows:

Yeas -- Aldermen Moreno, Hopkins, Dowell, King, Hairston, Sawyer, Mitchell, Harris, Beale, Sadlowski Garza, Thompson, Cárdenas, Quinn, Burke, Lopez, Foulkes, D. Moore, Curtis, O'Shea, Muñoz, Zalewski, Scott, Solis, Maldonado, Burnett, Ervin, Reboyras, Santiago, Waguespack, Mell, Ramirez-Rosa, Villegas, Mitts, Sposato, Laurino, O'Connor, Napolitano, Reilly, Smith, Tunney, Arena, Cappleman, Pawar, Osterman, J. Moore, Silverstein -- 46.

Nays -- None.

Alderman Beale moved to reconsider the foregoing vote. The motion was lost.

The following is said ordinance as passed:

WHEREAS, Special service areas may be established pursuant to Article VII, Sections 6(l) and 7(6) of the Constitution of the State of Illinois, and pursuant to the provisions of the Special Service Area Tax Law, 35 ILCS 200/27-5, et seq., as amended from time to time (the "Act") and pursuant to the Property Tax Code, 35 ILCS 200/1-1, et seq., as amended from time to time; and

WHEREAS, On November 12, 2008, the City Council of the City of Chicago (the "City Council") enacted an ordinance (the "Establishment Ordinance") which established an area known and designated as City of Chicago Special Service Area Number 47 (the "Area") and authorized the levy of an annual tax, for the period beginning in tax year 2008 through and including tax year 2017, not to exceed an annual rate of three percent (3%) of the equalized assessed value of the taxable property therein (the "Services Tax") to provide certain special services in and for the Area in addition to the services provided by and to the City of Chicago generally (the "Special Services"); and

WHEREAS, Certain funds in Fund A71 ("Fund A71") in the amount of $4,195 are available for use in connection with the Area; and

WHEREAS, The Establishment Ordinance established the Area as that territory consisting of Cottage Grove Avenue, from 40th Street on the north to 51st Street on the south and along 47th Street, from Lake Park Avenue on the east to St. Lawrence Avenue on the west; and

WHEREAS, The Special Services authorized in the Establishment Ordinance include but are not limited to maintenance and beautification activities; new construction; coordinated marketing and promotional activities; parking and transit programs; area strategic planning; business retention/recruitment initiatives; building facade improvements; security services; social services; and other technical assistance activities to promote community and economic development; and

WHEREAS, The Establishment Ordinance provided for the appointment of the 47th Street and Cottage Grove Special Service Area Commission (the "Commission") to advise the City Council regarding the amount of the Services Tax to be levied and for the purpose of recommending to the City Council: (1) a yearly budget based upon the cost of providing the Special Services; (2) an entity to serve as a service provider (the "Service Provider"); (3) an agreement between the City and the Service Provider for the provision of Special Services to the Area (the "Service Provider Agreement"); and (4) a budget to be included in the agreement between the City and the Service Provider (the "Budget") (the aforementioned items 1 through 4 shall be known collectively herein as the "Recommendations"); and

WHEREAS, The Commission has been duly appointed and qualified and has heretofore prepared and transmitted to the Commissioner of the Department of Planning and Development (the "Commissioner") its Recommendations to the City Council, including the Budget attached hereto as Exhibit A and hereby made a part hereof; now, therefore,

Be It Ordained by the City Council of the City of Chicago:

SECTION 1. Incorporation Of Preambles. The preambles of this ordinance are hereby incorporated into this text as if set out herein in full.

SECTION 2. Appropriations. There is hereby appropriated the following sums in the amounts and for the purposes necessary to provide the Special Services in and for the Area, the estimated amounts of miscellaneous income and the amounts required to be raised by the levy of the Services Tax indicated as follows:

47th Street And Cottage Grove Special Service Area Commission

Special Service Area Budget.

For the fiscal year beginning January 1, 2017 and ending December 31, 2017.

	Expenditures
Service Provider Agreement for the provision of Special Services	$346,445
TOTAL BUDGET REQUEST:	$346,445
Source Of Funding	
Tax levy not to exceed an annual rate of three percent (3%) of the equalized assessed value of taxable property within Special Service Area Number 47	$307,007
Fund A71	$4,195
Carryover funds currently available from prior tax years	$35,243
Late collections received by the City of Chicago attributable to the levy of the Services Tax in prior tax years, along with interest income thereon, if any	$0

SECTION 3. Levy Of Taxes. There is hereby levied pursuant to the provisions of Article VII, Sections 6(a) and 6(l)(2) of the Constitution of the State of Illinois and pursuant to the provisions of the Act and pursuant to the provisions of the Establishment Ordinance, the sum of $307,007 as the amount of the Services Tax for the tax year 2016.

SECTION 4. Filing. The City Clerk of the City of Chicago (the "City Clerk") is hereby ordered and directed to file in the Office of the County Clerk of Cook County, Illinois (the "County Clerk") a certified copy of this ordinance on or prior to December 27, 2016, and the County Clerk shall thereafter extend for collection together with all other taxes to be levied by the City of Chicago, the Services Tax herein provided for, said Services Tax to be extended for collection by the County Clerk for the tax year 2016 against all the taxable property within the Area, the amount of the Services Tax herein levied to be in addition to and in excess of all other taxes to be levied and extended against all taxable property within the Area.

SECTION 5. Service Provider Agreement. The Commissioner, or a designee of the Commissioner (each, an "Authorized Officer"), are each hereby authorized, subject to approval by the Corporation Counsel as to form and legality, to enter into, execute and deliver a Service Provider Agreement as authorized herein with Quad Communities Development Corporation, NFP, an Illinois not-for-profit corporation, as the Service Provider, for a one-year term in a form acceptable to such Authorized Officer, along with such other supporting documents, if any, as may be necessary to carry out and comply with the provisions of the Service Provider Agreement. The Budget shall be attached to the Service Provider Agreement as an exhibit. Upon the execution of the Service Provider Agreement and the receipt of proper documentation the Authorized Officer and the City Comptroller are each hereby authorized to disburse the sums appropriated in Section 2 above to the Service Provider in consideration for the provision of the Special Services described in the Budget. The Department of Planning and Development shall promptly make a copy of the executed Service Provider Agreement readily available for public inspection.

SECTION 6. Enforceability. If any section, paragraph or provision of this ordinance shall be held to be invalid or unenforceable for any reason, the invalidity or unenforceability of such section, paragraph or provision shall not affect any of the remaining provisions of this ordinance.

SECTION 7. Conflict. This ordinance shall control over any provision of any other ordinance, resolution, motion or order in conflict with this ordinance, to the extent of such conflict.

SECTION 8. Publication. This ordinance shall be published by the City Clerk, in special pamphlet form, and made available in her office for public inspection and distribution to members of the public who may wish to avail themselves of a copy of this ordinance.

SECTION 9. Effective Date. This ordinance shall take effect 10 days after its passage and publication.

Exhibit "A" referred to in this ordinance reads as follows:

Exhibit "A".

Budget.

Special Service Area # 47	
Service Provider Agency:	Quad Communities Development Corporation

2017 BUDGET SUMMARY

Budget and Services Period: January 1, 2017 through December 31, 2017

CATEGORY		2016 Levy Collectable Levy	2016 Levy Estimated Loss Collection	Carry Over	TIF Rebate Fund #A71	Estimated Late Collections and Interest	2017 Budget
1.00 Customer Attraction		$51,144	$6,869	$14,317	$0	$0	$72,330
2.00 Public Way Aesthetics		$135,800	$0	$4,426	$0	$0	$140,226
3.00 Sustainability and Public Places		$1,787	$0	$3,000	$0	$0	$4,787
4.00 Economic/ Business Development		$18,305	$0	$11,000	$4,195	$0	$33,500
5.00 Safety Programs		$1,000	$0	$2,500	$0	$0	$3,500
6.00 SSA Management		$28,230	$0	$0	$0	$0	$28,230
7.00 Personnel		$63,872	$0		$0	$0	$63,872
	Sub-total	$300,138	$6,869				
GRAND TOTALS	Levy Total	$307,007		$35,243	$4,195	$0	$346,445

LEVY ANALYSIS	
Estimated 2016 EAV:	$26,708,290
Authorized Tax Rate Cap:	3.000%
Maximum Potential Levy limited by Rate Cap:	$801,249
Requested 2016 Levy Amount:	$307,007
Estimated Tax Rate to Generate 2016 Levy:	1.15%

IMPOSITION OF TAX LEVY, APPROVAL OF YEAR 2017 BUDGET AND EXECUTION OF SERVICE PROVIDER AGREEMENT FOR SPECIAL SERVICE AREA NO. 50.

[O2016-7952]

The Committee on Finance submitted the following report:

CHICAGO, November 16, 2016.

To the President and Members of the City Council:

Your Committee on Finance, having had under consideration an ordinance authorizing the imposition of a tax levy, the approval of the 2017 budget and the approval of the service provider agreement for Special Service Area Number 50, amount to be levied: $470,362, having had the same under advisement, begs leave to report and recommend that Your Honorable Body *Pass* the proposed ordinance transmitted herewith.

This recommendation was concurred in by a viva voce vote of the members of the committee, with no dissenting vote.

Respectfully submitted,

(Signed) EDWARD M. BURKE,
Chairman.

On motion of Alderman Burke, the said proposed ordinance transmitted with the foregoing committee report was *Passed* by yeas and nays as follows:

Yeas -- Aldermen Moreno, Hopkins, Dowell, King, Hairston, Sawyer, Mitchell, Harris, Beale, Sadlowski Garza, Thompson, Cárdenas, Quinn, Burke, Lopez, Foulkes, D. Moore, Curtis, O'Shea, Muñoz, Zalewski, Scott, Solis, Maldonado, Burnett, Ervin, Reboyras, Santiago, Waguespack, Mell, Ramirez-Rosa, Villegas, Mitts, Sposato, Laurino, O'Connor, Napolitano, Reilly, Smith, Tunney, Arena, Cappleman, Pawar, Osterman, J. Moore, Silverstein -- 46.

Nays -- None.

Alderman Beale moved to reconsider the foregoing vote. The motion was lost.

The following is said ordinance as passed:

WHEREAS, Special service areas may be established pursuant to Article VII, Sections 6(l) and 7(6) of the Constitution of the State of Illinois, and pursuant to the provisions of the Special Service Area Tax Law, 35 ILCS 200/27-5, et seq., as amended from time to time (the "Act") and pursuant to the Property Tax Code, 35 ILCS 200/1-1, et seq., as amended from time to time; and

WHEREAS, On December 8, 2010, the City Council of the City of Chicago (the "City Council") enacted an ordinance (the "Establishment Ordinance") which established an area known and designated as City of Chicago Special Service Area Number 50 (the "Area") and authorized the levy of an annual tax, for the period beginning in 2010 through and including 2019, not to exceed an annual rate of one and five-tenths percent (1.5%) of the equalized assessed value of the taxable property therein (the "Services Tax") to provide certain special services in and for the Area in addition to the services provided by and to the City of Chicago generally (the "Special Services"); and

WHEREAS, Certain funds in Fund A97 ("Fund A97") in the amount of $28,653 are available for use in connection with the Area; and

WHEREAS, The Establishment Ordinance established the Area as that territory consisting approximately of 79th Street, from the east side of Greenwood Avenue to the west side of Paxton Avenue; Stony Island Avenue, from the south side of 79th Street to the train viaduct immediately north of 95th Street; and West 87th Street, from the Metra train viaduct immediately west of Dobson Avenue to the west side of Chappel Avenue, excluding the south side of the street west of Greenwood Avenue; and

WHEREAS, The Special Services authorized in-the Establishment Ordinance include, but are not limited to: recruitment of new businesses to the Area, rehabilitation activities, maintenance and beautification activities, security, coordination of promotional and advertising activities, strategic planning for the Area, and other technical assistance activities to promote commercial and economic development (which may include, but are not limited to, streetscape improvements, strategic transit/parking improvement including parking management studies, and enhanced land use oversight and control initiatives); and

WHEREAS, The Establishment Ordinance provided for the appointment of the Calumet Heights/Avalon Special Service Area Commission (the "Commission") to advise the City Council regarding the amount of the Services Tax to be levied and for the purpose of recommending to the City Council: (1) a yearly budget based upon the cost of providing the Special Services; (2) an entity to serve as a service provider (the "Service Provider"); (3) an agreement between the City and the Service Provider for the provision of Special Services to the Area (the "Service Provider Agreement"); and (4) a budget to be included in the agreement between the City and the Service Provider (the "Budget") (the aforementioned items 1 through 4 shall be known collectively herein as the "Recommendations"); and

WHEREAS, The Commission has been duly appointed and qualified and has heretofore prepared and transmitted to the Commissioner of the Department of Planning and Development (the "Commissioner") its Recommendations to the City Council, including the Budget attached hereto as Exhibit A and hereby made a part hereof; now, therefore,

Be It Ordained by the City Council of the City of Chicago:

SECTION 1. Incorporation Of Preambles. The preambles of this ordinance are hereby incorporated into this text as if set out herein in full.

SECTION 2. Appropriations. There is hereby appropriated the following sums in the amounts and for the purposes necessary to provide the Special Services in and for the Area, the estimated amounts of miscellaneous income and the amounts required to be raised by the levy of the Services Tax indicated as follows:

Calumet Heights/Avalon Special Service Area Commission

Special Service Area Budget.

For the fiscal year commencing January 1, 2017 and ending December 31, 2017.

	Expenditures
Service Provider Agreement for the provision of Special Services	$543,615
TOTAL BUDGET REQUEST:	$543,615
Source Of Funding	
Tax levy at an annual rate not to exceed one and five-tenths percent (1.5%) of the equalized assessed value of the taxable property within Special Service Area Number 50	$470,362
Fund A97	$28,653
Carryover funds currently available from prior tax years	$30,000
Late collections received by the City of Chicago attributable to the levy of the Services Tax in prior tax years, along with interest income thereon, if any	$14,600

SECTION 3. Levy Of Taxes. There is hereby levied pursuant to the provisions of Article VII, Sections 6(a) and 6(l)(2) of the Constitution of the State of Illinois and pursuant to the provisions of the Act and pursuant to the provisions of the Establishment Ordinance, the sum of $470,362 as the amount of the Services Tax for the tax year 2016.

SECTION 4. Filing. The City Clerk of the City (the "City Clerk") is hereby ordered and directed to file in the Office of the County Clerk of Cook County, Illinois (the "County Clerk") a certified copy of this ordinance on or prior to December 27, 2016, and the County Clerk shall thereafter extend for collection together with all other taxes to be levied by the City of Chicago, the Services Tax herein provided for, said Services Tax to be extended for collection by the County Clerk for the tax year 2016 against all the taxable property within the Area, the amount of the Services Tax herein levied to be in addition to and in excess of all other taxes to be levied and extended against all taxable property within the Area.

SECTION 5. Service Provider Agreement. The Commissioner, or a designee of the Commissioner (each, an "Authorized Officer"), are each hereby authorized, subject to approval by the Corporation Counsel as to form and legality, to enter into, execute and deliver a Service Provider Agreement as authorized herein with Southeast Chicago Chamber of Commerce, an Illinois not-for-profit corporation, as the Service Provider, for a one-year term in a form acceptable to such Authorized Officer, along with such other supporting documents, if any, as may be necessary to carry out and comply with the provisions of the Service Provider Agreement. The Budget shall be attached to the Service Provider Agreement as an exhibit. Upon the execution of the Service Provider Agreement and the receipt of proper documentation the Authorized Officer and the City Comptroller are each hereby authorized to disburse the sums appropriated in Section 2 above to the Service Provider in consideration for the provision of the Special Services described in the Budget. The Department of Planning and Development shall promptly make a copy of the executed Service Provider Agreement readily available for public inspection.

SECTION 6. Enforceability. If any section, paragraph or provision of this ordinance shall be held to be invalid or unenforceable for any reason, the invalidity or unenforceability of such section, paragraph or provision shall not affect any of the remaining provisions of this ordinance.

SECTION 7. Conflict. This ordinance shall control over any provision of any other ordinance, resolution, motion or order in conflict with this ordinance, to the extent of such conflict.

SECTION 8. Publication. This ordinance shall be published by the City Clerk, in special pamphlet form, and made available in her office for public inspection and distribution to members of the public who may wish to avail themselves of a copy of this ordinance.

SECTION 9. Effective Date. This ordinance shall take effect 10 days after its passage and publication.

Exhibit "A" referred to in this ordinance reads as follows:

Exhibit "A".

Budget.

	Special Service Area # 50
Service Provider Agency:	Southeast Chicago Chamber of Commerce

2017 BUDGET SUMMARY

Budget and Services Period: January 1, 2017 through December 31, 2017

CATEGORY		2016 Levy Collectable Levy	2016 Levy Estimated Loss Collection	Carry Over	TIF Rebate Fund #A97	Estimated Late Collections and Interest	2017 Budget
1.00 Customer Attraction		$62,000	$7,000	$5,500	$11,500	$0	$86,000
2.00 Public Way Aesthetics		$130,400	$34,300	$8,500	$9,153	$12,000	$194,353
3.00 Sustainability and Public Places		$3,000	$1,000	$0	$0	$0	$4,000
4.00 Economic/ Business Development		$3,500	$3,500	$1,000	$5,000	$2,000	$15,000
5.00 Safety Programs		$75,102	$21,200	$15,000	$3,000	$600	$114,902
6.00 SSA Management		$31,360	$2,000	$0	$0	$0	$33,360
7.00 Personnel		$96,000	$0		$0	$0	$96,000
	Sub-total	$401,362	$69,000				
GRAND TOTALS	Levy Total	$470,362		$30,000	$28,653	$14,600	$543,615

LEVY ANALYSIS	
Estimated 2016 EAV:	$46,071,064
Authorized Tax Rate Cap:	1.500%
Maximum Potential Levy limited by Rate Cap:	$691,066
Requested 2016 Levy Amount:	$470,362
Estimated Tax Rate to Generate 2016 Levy:	1.02%

IMPOSITION OF TAX LEVY, APPROVAL OF YEAR 2017 BUDGET AND EXECUTION OF SERVICE PROVIDER AGREEMENT FOR SPECIAL SERVICE AREA NO. 61.

[O2016-7953]

The Committee on Finance submitted the following report:

CHICAGO, November 16, 2016.

To the President and Members of the City Council:

Your Committee on Finance, having had under consideration an ordinance authorizing the imposition of a tax levy, the approval of the 2017 budget and the approval of the service provider agreement for Special Service Area Number 61, amount to be levied: $265,550, having had the same under advisement, begs leave to report and recommend that Your Honorable Body *Pass* the proposed ordinance transmitted herewith.

This recommendation was concurred in by a viva voce vote of the members of the committee, with no dissenting vote.

Respectfully submitted,

(Signed) EDWARD M. BURKE,
Chairman.

On motion of Alderman Burke, the said proposed ordinance transmitted with the foregoing committee report was *Passed* by yeas and nays as follows:

Yeas -- Aldermen Moreno, Hopkins, Dowell, King, Hairston, Sawyer, Mitchell, Harris, Beale, Sadlowski Garza, Thompson, Cárdenas, Quinn, Burke, Lopez, Foulkes, D. Moore, Curtis, O'Shea, Muñoz, Zalewski, Scott, Solis, Maldonado, Burnett, Ervin, Reboyras, Santiago, Waguespack, Mell, Ramirez-Rosa, Villegas, Mitts, Sposato, Laurino, O'Connor, Napolitano, Reilly, Smith, Tunney, Arena, Cappleman, Pawar, Osterman, J. Moore, Silverstein -- 46.

Nays -- None.

Alderman Beale moved to reconsider the foregoing vote. The motion was lost.

The following is said ordinance as passed:

WHEREAS, Special service areas may be established pursuant to Article VII, Sections 6(l) and 7(6) of the Constitution of the State of Illinois, and pursuant to the provisions of the Special Service Area Tax Law, 35 ILCS 200/27-5, et seq., as amended from time to time (the "Act") and pursuant to the Property Tax Code, 35 ILCS 200/1-1, et seq., as amended from time to time; and

WHEREAS, On November 26, 2013, the City Council of the City of Chicago (the "City Council") enacted an ordinance (the "Establishment Ordinance") which established an area known and designated as City of Chicago Special Service Area Number 61 (the "Area") and authorized the levy of an annual tax, for the period beginning in 2013 through and including 2022, not to exceed an annual rate of 0.95 percent of the equalized assessed value of the taxable property therein (the "Services Tax") to provide certain special services in and for the Area in addition to the services provided by and to the City of Chicago generally (the "Special Services"); and

WHEREAS, The Establishment Ordinance established the Area as that territory consisting approximately of the area on East 53rd Street, both sides between South Woodlawn Avenue and the alley east of South Lake Park Avenue; the north side of East 53rd Street, from 1612 East 53rd Street to Hyde Park Boulevard; South Lake Park Avenue, between 5130 South Lake Park Avenue and 5500 South Lake Park Avenue; and South Harper Avenue, between East 53rd and 52nd Streets; and

WHEREAS, The Special Services authorized in the Establishment Ordinance include, but are not limited to recruitment of new businesses to the Area, rehabilitation activities, maintenance and beautification activities, new construction, security, promotional and advertising activities, strategic planning for the Area, and other technical assistance activities to promote commercial and economic development (which may include, but are not limited to, streetscape improvements, strategic transit/parking improvement including parking management studies, and enhanced land use oversight and control initiatives); and

WHEREAS, The Establishment Ordinance provided for the appointment of the Hyde Park Special Service Area Commission (the "Commission") to advise the City Council regarding the amount of the Services Tax to be levied and for the purpose of recommending to the City Council: (1) a yearly budget based upon the cost of providing the Special Services; (2) an entity to serve as a service provider (the "Service Provider"); (3) an agreement between the City and the Service Provider for the provision of Special Services to the Area (the "Service Provider Agreement"); and (4) a budget to be included in the agreement between the City and the Service Provider (the "Budget") (the aforementioned items 1 through 4 shall be known collectively herein as the "Recommendations"); and

WHEREAS, The Commission has been duly appointed and qualified and has heretofore prepared and transmitted to the Commissioner of the Department of Planning and Development (the "Commissioner") its Recommendations to the City Council, including the Budget attached hereto as Exhibit A and hereby made a part hereof; now, therefore,

Be It Ordained by the City Council of the City of Chicago:

SECTION 1. Incorporation Of Preambles. The preambles of this ordinance are hereby incorporated into this text as if set out herein in full.

SECTION 2. Appropriations. There is hereby appropriated the following sums in the amounts and for the purposes necessary to provide the Special Services in and for the Area, the estimated amounts of miscellaneous income and the amounts required to be raised by the levy of the Services Tax indicated as follows:

Hyde Park Special Service Area Commission

Special Service Area Budget.

For the fiscal year commencing January 1, 2017 and ending December 31, 2017.

	Expenditures
Service Provider Agreement for the provision of Special Services	$265,550
TOTAL BUDGET REQUEST:	$265,550
Source Of Funding	
Tax levy at an annual rate not to exceed 0.95 percent of the equalized assessed value of the taxable property within Special Service Area Number 61	$265,550
Carryover funds currently available from prior tax years	$0
Late collections received by the City of Chicago attributable to the levy of the Services Tax in prior tax years, along with interest income thereon, if any	$0

SECTION 3. Levy Of Taxes. There is hereby levied pursuant to the provisions of Article VII, Sections 6(a) and 6(l)(2) of the Constitution of the State of Illinois and pursuant to the provisions of the Act and pursuant to the provisions of the Establishment Ordinance, the sum of $265,550 as the amount of the Services Tax for the tax year 2016.

SECTION 4. Filing. The City Clerk of the City (the "City Clerk") is hereby ordered and directed to file in the Office of the County Clerk of Cook County, Illinois (the "County Clerk") a certified copy of this ordinance on or prior to December 27, 2016, and the County Clerk shall thereafter extend for collection together with all other taxes to be levied by the City of Chicago, the Services Tax herein provided for, said Services Tax to be extended for collection by the County Clerk for the tax year 2016 against all the taxable property within the Area, the amount of the Services Tax herein levied to be in addition to and in excess of all other taxes to be levied and extended against all taxable property within the Area.

SECTION 5. Service Provider Agreement. The Commissioner, or a designee of the Commissioner (each, an "Authorized Officer"), are each hereby authorized, subject to, approval by the Corporation Counsel as to form and legality, to enter into, execute and deliver a Service Provider Agreement as authorized herein with South East Chicago Commission, an Illinois not-for-profit corporation, as the Service Provider, for a one-year term in a form acceptable to such Authorized Officer, along with such other supporting documents, if any, as may be necessary to carry out and comply with the provisions of the Service Provider Agreement. The Budget shall be attached to the Service Provider Agreement as an exhibit. Upon the execution of the Service Provider Agreement and the receipt of proper documentation the Authorized Officer and the City Comptroller are each hereby authorized to disburse the sums appropriated in Section 2 above to the Service Provider in consideration for the provision of the Special Services described in the Budget. The Department of Planning and Development shall promptly make a copy of the executed Service Provider Agreement readily available for public inspection.

SECTION 6. Enforceability. If any section, paragraph or provision of this ordinance shall be held to be invalid or unenforceable for any reason, the invalidity or unenforceability of such section, paragraph or provision shall not affect any of the remaining provisions of this ordinance.

SECTION 7. Conflict. This ordinance shall control over any provision of any other ordinance, resolution, motion or order in conflict with this ordinance, to the extent of such conflict.

SECTION 8. Publication. This ordinance shall be published by the City Clerk, in special pamphlet form, and made available in her office for public inspection and distribution to members of the public who may wish to avail themselves of a copy of this ordinance.

SECTION 9. Effective Date. This ordinance shall take effect 10 days after its passage and publication.

Exhibit "A" referred to in this ordinance reads as follows:

Exhibit "A".

Budget.

Special Service Area # 61	
Service Provider Agency:	SOUTH EAST CHICAGO COMMISION

2017 BUDGET SUMMARY

Budget and Services Period: January 1, 2017 through December 31, 2017

CATEGORY	2016 Levy Collectable Levy	2016 Levy Estimated Loss Collection	Carry Over	TIF Rebate Fund #OD12	Estimated Late Collections and Interest	2017 Budget
1.00 Customer Attraction	$63,633	$0	$0	$0	$0	$63,633
2.00 Public Way Aesthetics	$72,056	$371	$0	$0	$0	$72,427
3.00 Sustainability and Public Places	$50,000	$0	$0	$0	$0	$50,000
4.00 Economic/ Business Development	$0	$0	$0	$0	$0	$0
5.00 Safety Programs	$0	$0	$0	$0	$0	$0
6.00 SSA Management	$17,660	$0	$0	$0	$0	$17,660
7.00 Personnel	$61,830	$0		$0	$0	$61,830
Sub-total	$265,179	$371				
GRAND TOTALS Levy Total	$265,550		$0	$0	$0	$265,550

LEVY ANALYSIS	
Estimated 2016 EAV:	$40,985,939
Authorized Tax Rate Cap:	0.950%
Maximum Potential Levy limited by Rate Cap:	$389,366
Requested 2016 Levy Amount:	$265,550
Estimated Tax Rate to Generate 2016 Levy:	0.65%

IMPOSITION OF TAX LEVY, APPROVAL OF YEAR 2017 BUDGET AND EXECUTION OF SERVICE PROVIDER AGREEMENT FOR SPECIAL SERVICE AREA NO. 69.

[O2016-7954]

The Committee on Finance submitted the following report:

CHICAGO, November 16, 2016.

To the President and Members of the City Council:

Your Committee on Finance, having had under consideration an ordinance authorizing the imposition of a tax levy, the approval of the 2017 budget and the approval of the service provider agreement for Special Service Area Number 69, amount to be levied: $434,436, having had the same under advisement, begs leave to report and recommend that Your Honorable Body *Pass* the proposed ordinance transmitted herewith.

This recommendation was concurred in by a viva voce vote of the members of the committee, with no dissenting vote.

Respectfully submitted,

(Signed) EDWARD M. BURKE,
Chairman.

On motion of Alderman Burke, the said proposed ordinance transmitted with the foregoing committee report was *Passed* by yeas and nays as follows:

Yeas -- Aldermen Moreno, Hopkins, Dowell, King, Hairston, Sawyer, Mitchell, Harris, Beale, Sadlowski Garza, Thompson, Cárdenas, Quinn, Burke, Lopez, Foulkes, D. Moore, Curtis, O'Shea, Muñoz, Zalewski, Scott, Solis, Maldonado, Burnett, Ervin, Reboyras, Santiago, Waguespack, Mell, Ramirez-Rosa, Villegas, Mitts, Sposato, Laurino, O'Connor, Napolitano, Reilly, Smith, Tunney, Arena, Cappleman, Pawar, Osterman, J. Moore, Silverstein -- 46.

Nays -- None.

Alderman Beale moved to reconsider the foregoing vote. The motion was lost.

The following is said ordinance as passed:

WHEREAS, Special service areas may be established pursuant to Article VII, Sections 6(l) and 7(6) of the Constitution of the State of Illinois, and pursuant to the provisions of the Special Service Area Tax Law, 35 ILCS 200/27-5, et seq., as amended from time to time (the "Act") and pursuant to the Property Tax Code, 35 ILCS 200/1-1 et seq., as amended from time to time; and

WHEREAS, On December 10, 2014, the City Council of the City of Chicago (the "City Council") enacted an ordinance (the "Establishment Ordinance") which established an area known and designated as City of Chicago Special Service Area Number 69 (the "Area") and authorized the levy of an annual tax, for the period beginning in 2014 through and including 2023, not to exceed an annual rate of two percent (2%) of the equalized assessed value of the taxable property therein (the "Services Tax") to provide certain special services in and for the Area in addition to the services provided by and to the City of Chicago generally (the "Special Services"); and

WHEREAS, The Establishment Ordinance established the Area as that territory consisting approximately of South Ashland Avenue bounded north to West 80th Street, south to West 96th Street; east to the alley adjacent to South Ashland Avenue, and west to the alley immediately adjacent to South Ashland Avenue including the rail road track extending east to South Racine Avenue; and

WHEREAS, The Special Services authorized in the Establishment Ordinance include, but are not limited to: customer attraction, public way aesthetics, sustainability and public place enhancements, economic/business development, safety programs, and other activities to promote commercial and economic development; and

WHEREAS, The Establishment Ordinance provided for the appointment of the 95th and Ashland Special Service Area Commission (the "Commission") to advise the City Council regarding the amount of the Services Tax to be levied and for the purpose of recommending to the City Council: (1) a yearly budget based upon the cost of providing the Special Services; (2) an entity to serve as a service provider (the "Service Provider"); (3) an agreement between the City and the Service Provider for the provision of Special Services to the Area (the "Service Provider Agreement"); and (4) a budget to be included in the agreement between the City and the Service Provider (the "Budget") (the aforementioned items 1 through 4 shall be known collectively herein as the "Recommendations"); and

WHEREAS, The Commission has been duly appointed and qualified and has heretofore prepared and transmitted to the Commissioner of the Department of Planning and Development (the "Commissioner") its Recommendations to the City Council, including the Budget attached hereto as Exhibit A and hereby made a part hereof; now, therefore,

Be It Ordained by the City Council of the City of Chicago:

SECTION 1. Incorporation Of Preambles. The preambles of this ordinance are hereby incorporated into this text as if set out herein in full.

SECTION 2. Appropriations. There is hereby appropriated the following sums in the amounts and for the purposes necessary to provide the Special Services in and for the Area, the estimated amounts of miscellaneous income and the amounts required to be raised by the levy of the Services Tax indicated as follows:

95th And Ashland Special Service Area Commission

Special Service Area Budget.

For the fiscal year commencing January 1, 2017 and ending December 31, 2017.

	Expenditures
Service Provider Agreement for the provision of Special Services	$439,436
TOTAL BUDGET REQUEST:	$439,436
Source Of Funding	
Tax levy at an annual rate not to exceed two percent (2%) of the equalized assessed value of the taxable property within Special Service Area Number 69	$434,436
Carryover funds currently available from prior tax years	$5,000
Late collections received by the City of Chicago attributable to the levy of the Services Tax in prior tax years, along with interest income thereon, if any	$0

SECTION 3. Levy Of Taxes. There is hereby levied pursuant to the provisions of Article VII, Sections 6(a) and 6(l)(2) of the Constitution of the State of Illinois and pursuant to the provisions of the Act and pursuant to the provisions of the Establishment Ordinance, the sum of $434,436 as the amount of the Services Tax for the tax year 2016.

SECTION 4. Filing. The City Clerk of the City (the "City Clerk") is hereby ordered and directed to file in the Office of the County Clerk of Cook County, Illinois (the "County Clerk") a certified copy of this ordinance on or prior to December 27, 2016, and the County Clerk shall thereafter extend for collection together with all other taxes to be levied by the City of Chicago, the Services Tax herein provided for, said Services Tax to be extended for collection by the County Clerk for the tax year 2016 against all the taxable property within the Area, the amount of the Services Tax herein levied to be in addition to and in excess of all other taxes to be levied and extended against all taxable property within the Area.

SECTION 5. Service Provider Agreement. The Commissioner, or a designee of the Commissioner (each, an "Authorized Officer"), are each hereby authorized, subject to approval by the Corporation Counsel as to form and legality, to enter into, execute and deliver a Service Provider Agreement as authorized herein with Greater Auburn-Gresham Development Corporation, an Illinois not-for-profit corporation, as the Service Provider, for a one-year term in a form acceptable to such Authorized Officer, along with such other supporting documents, if any, as may be necessary to carry out and comply with the provisions of the Service Provider Agreement. The Budget shall be attached to the Service Provider Agreement as an exhibit. Upon the execution of the Service Provider Agreement and the receipt of proper documentation the Authorized Officer and the City Comptroller are each hereby authorized to disburse the sums appropriated in Section 2 above to the Service Provider in consideration for the provision of the Special Services described in the Budget. The Department of Planning and Development shall promptly make a copy of the executed Service Provider Agreement readily available for public inspection.

SECTION 6. Enforceability. If any section, paragraph or provision of this ordinance shall be held to be invalid or unenforceable for any reason, the invalidity or unenforceability of such section, paragraph or provision shall not affect any of the remaining provisions of this ordinance.

SECTION 7. Conflict. This ordinance shall control over any provision of any other ordinance, resolution, motion or order in conflict with this ordinance, to the extent of such conflict.

SECTION 8. Publication. This ordinance shall be published by the City Clerk, in special pamphlet form, and made available in her office for public inspection and distribution to members of the public who may wish to avail themselves of a copy of this ordinance.

SECTION 9. Effective Date. This ordinance shall take effect 10 days after its passage and publication.

Exhibit "A" referred to in this ordinance reads as follows:

Exhibit "A".

Budget.

Special Service Area # 69	
Service Provider Agency:	Greater Auburn-Gresham Development Corporation

2017 BUDGET SUMMARY

Budget and Services Period: January 1, 2017 through December 31, 2017

CATEGORY		2016 Levy: Collectable Levy	2016 Levy: Estimated Loss Collection	Carry Over	TIF Rebate Fund #OD16	Estimated Late Collections and Interest	2017 Budget
1.00 Customer Attraction		$29,425	$20,775	$0	$0	$0	$50,200
2.00 Public Way Aesthetics		$112,738	$37,262	$0	$0	$0	$150,000
3.00 Sustainability and Public Places		$0	$0	$0	$0	$0	$0
4.00 Economic/ Business Development		$29,000	$5,000	$0	$0	$0	$34,000
5.00 Safety Programs		$65,000	$5,000	$5,000	$0	$0	$75,000
6.00 SSA Management		$52,400	$0	$0	$0	$0	$52,400
7.00 Personnel		$77,836	$0		$0	$0	$77,836
	Sub-total	$366,399	$68,037				
GRAND TOTALS	Levy Total	**$434,436**		**$5,000**	**$0**	**$0**	**$439,436**

LEVY ANALYSIS	
Estimated 2016 EAV:	$29,191,844
Authorized Tax Rate Cap:	2.000%
Maximum Potential Levy limited by Rate Cap:	$583,837
Requested 2016 Levy Amount:	**$434,436**
Estimated Tax Rate to Generate 2016 Levy:	**1.49%**

ISSUANCE OF CITY OF CHICAGO CHARITABLE SOLICITATION (TAG DAY) PERMIT TO ST. OLAF COLLEGE.

[Or2016-653]

The Committee on Finance submitted the following report:

CHICAGO, November 16, 2016.

To the President and Members of the City Council:

Your Committee on Finance, having had under consideration an order authorizing an application for the City of Chicago charitable solicitation (tag day) permit for St. Olaf College, having had the same under advisement, begs leave to report and recommend that Your Honorable Body *Pass* the proposed order transmitted herewith.

This recommendation was concurred in by a viva voce vote of the members of the committee, with no dissenting vote.

Respectfully submitted,

(Signed) EDWARD M. BURKE,
Chairman.

On motion of Alderman Burke, the said proposed order transmitted with the foregoing committee report was *Passed* by yeas and nays as follows:

Yeas -- Aldermen Moreno, Hopkins, Dowell, King, Hairston, Sawyer, Mitchell, Harris, Beale, Sadlowski Garza, Thompson, Cárdenas, Quinn, Burke, Lopez, Foulkes, D. Moore, Curtis, O'Shea, Cochran, Muñoz, Zalewski, Scott, Solis, Maldonado, Burnett, Ervin, Taliaferro, Reboyras, Santiago, Waguespack, Mell, Ramirez-Rosa, Villegas, Mitts, Sposato, Laurino, O'Connor, Napolitano, Reilly, Smith, Tunney, Arena, Cappleman, Pawar, Osterman, J. Moore, Silverstein -- 48.

Nays -- None.

Alderman Beale moved to reconsider the foregoing vote. The motion was lost.

The following is said order as passed:

Ordered, That the Committee on Finance is hereby authorized and directed to issue a charitable solicitation (tag day) permit to the following organization:

A. St. Olaf College
December 3 -- 4, 2016 -- citywide.

This order shall take effect and be in force from and after its passage.

PAYMENT OF MISCELLANEOUS REFUNDS, COMPENSATION FOR PROPERTY DAMAGE, ET CETERA.

[Or2016-651]

The Committee on Finance submitted the following report:

CHICAGO, November 16, 2016.

To the President and Members of the City Council:

Your Committee on Finance, having had under consideration an order authorizing the payment of various small claims against the City of Chicago, having had the same under advisement, begs leave to report and recommend that Your Honorable Body *Pass* the proposed order transmitted herewith.

This recommendation was concurred in by a viva voce vote of the members of the committee, with no dissenting vote.

Respectfully submitted,

(Signed) EDWARD M. BURKE,
Chairman.

On motion of Alderman Burke, the said proposed order transmitted with the foregoing committee report was *Passed* by yeas and nays as follows:

Yeas -- Aldermen Moreno, Hopkins, Dowell, King, Hairston, Sawyer, Mitchell, Harris, Beale, Sadlowski Garza, Thompson, Cárdenas, Quinn, Burke, Lopez, Foulkes, D. Moore, Curtis, O'Shea, Cochran, Muñoz, Zalewski, Scott, Solis, Maldonado, Burnett, Ervin, Taliaferro, Reboyras, Santiago, Waguespack, Mell, Ramirez-Rosa, Villegas, Mitts, Sposato, Laurino, O'Connor, Napolitano, Reilly, Smith, Tunney, Arena, Cappleman, Pawar, Osterman, J. Moore, Silverstein -- 48.

Nays -- None.

Alderman Beale moved to reconsider the foregoing vote. The motion was lost.

The following is said order as passed:

Ordered, That the City Comptroller is authorized and directed to pay the following named claimants the respective amounts set opposite their names, said amount to be paid in full and final settlement on each claim on the date and location by type of claim as follows:

[List of claimants printed on page 38266 of this *Journal*.]

PAYMENT OF SENIOR CITIZEN SEWER REBATE CLAIMS.

[Or2016-652]

The Committee on Finance submitted the following report:

CHICAGO, November 16, 2016.

To the President and Members of the City Council:

Your Committee on Finance, having had under consideration an order authorizing the payment of senior citizen sewer rebate claims, having had the same under advisement,

(Continued on page 38267)

City Of Chicago

Journal Report for City Council GL Claims

Last Name	First Name	Address	City	State	Zip Code	DOL	Total Paid	Payee	Location of Accident
Claimant Type Desc: Vehicle(8)									
BANOVIC	MATTHEW	4223 N AVERS AVE	CHICAGO	IL	60618	02/04/2016	$58.08	DEPARTMENT OF REVENUE	4245 N SPRINGFIELD
BAUER	KERRY	1550 W ADDISON	CHICAGO	IL	60613	01/02/2016	$88.05	Claimant	3374 N CLARK
BERLIN	SALLY	814 W ALTGELD	CHICAGO	IL	60614	04/20/2016	$61.36	Claimant	800 W ALTGELD
BERTINI	LOUIS	5808 N MANTON	CHICAGO	IL	60646	02/01/2016	$199.00	Claimant	5700 N LEONARD
BETANCOURT	JUAN	2735 N NEWCASTLE AVE	CHICAGO	IL	60707	04/29/2016	$191.24	Claimant	1825 W WEBSTER
BOOSE	LINDA	5200 S ELLIS AVE	CHICAGO	IL	60615	04/17/2016	$89.33	Claimant	5503 S LAKE PARK
BOYD	THOMAS	6142 N NEWBURG	CHICAGO	IL	60631	04/11/2016	$91.00	Claimant	5959 W BELMONT AVE
BRAACK	STACY	6233 N. WINTHROP AVE.	CHICAGO	IL	60660	11/27/2015	$100.78	Claimant	5304 N ASHLAND
BURTELL	CHARLES	2 WATERCREST CT.	SOUTH	IL	60010	01/02/2016	$118.84	Claimant	2924 N ASHLAND
COMEAUX	ANDRE	19505 LAKE LYNWOOD DRIVE	LYNWOOD	IL	60411	01/20/2016	$41.91	Claimant	2120 S CLARK ST
DELWICHE	RUTH	4617 S FAIRFIELD AVENUE	CHICAGO	IL	60632	06/22/2016	$88.41	Claimant	709 S SACRAMENTO BLVD
IL	4	220 N LAFLIN ST.	CHICAGO	IL	60607	05/21/2016	$699.77	Claimant	524 W O'HARE ST.
MULL	BRANDON	2449 W AUGUSTA BLVD	CHICAGO	IL	60622	05/04/2016	$241.99	Claimant	929 W 99TH ST
PEMENT	PAUL	5611 N, WAYNE AVE	CHICAGO	IL	60660	04/03/2014	$336.24	Claimant	1400 W THORNDALE NEAR
REISBERG	MARK	7921 WEST BLOOMINGDALE AVENUE	ELMWOOD PARK	IL	60707	01/09/2015	$289.37	Claimant	7609 N PAULINA
ROBINSON	STEPHANIE	2124 W. 114TH PL.	CHICAGO	IL	60643	10/29/2015	$279.74	Claimant	2114 W 114TH PL.
SIMPSON	TYLER	1516 ELDER DRIVE	AURORA	IL	60506	01/22/2016	$515.00	Claimant	534 W CONGRESS PKWY
SIMS	MARION	1859 S ASHLAND	CHICAGO	IL	60608	07/25/2016	$127.07	DEPARTMENT OF REVENUE	116 W KINZIE
SMITH	KARISTA	18536 PERTH AVE	HOMEWOOD	IL	60430	12/06/2015	$423.98	Claimant	1820 N SHEFFIELD AVE
TOBIAS	BRIAN	10754 S DRAKE AVE	CHICAGO	IL	60655	03/16/2016	$1,281.69	Claimant	11940 S PEORIA
VAVAROUTSOS	LOUIS	1000 W LELAND AVENUE	CHICAGO	IL	60640	11/06/2015	$87.50	Claimant	900 N LAKE SHORE DRIVE
WALKER	RONALD	13245 S. GREEN BAY AVE	CHICAGO	IL	60633	03/13/2016	$565.27	Claimant	11412 S TORRENCE AVE.
WILSON	SHARON	7337 S SOUTH SHORE DRIVE	CHICAGO	IL	60649	05/10/2016	$260.37	Claimant	500 N LAKESHORE DR
YOUNG	DOROTHY	8840 S EMERALD AVE	CHICAGO	IL	60620	11/25/2015	$106.14	Claimant	6300 S WOODLAWN
ZIMMERMAN	SHARON	2039 W PENSACOLA AVE	CHICAGO	IL	60618	04/18/2016	$537.91	Claimant	3652 N DAMEN AVE

	Number	Amount
Total of Split Claims:	25	$6,880.04

	Number	Amount
Total of Split Claims:	25	$6,880.04

(Continued from page 38265)

begs leave to report and recommend that Your Honorable Body *Pass* the proposed order transmitted herewith.

This recommendation was concurred in by a viva voce vote of the members of the committee, with no dissenting vote.

Respectfully submitted,

(Signed) EDWARD M. BURKE,
Chairman.

On motion of Alderman Burke, the said proposed order transmitted with the foregoing committee report was *Passed* by yeas and nays as follows:

Yeas -- Aldermen Moreno, Hopkins, Dowell, King, Hairston, Sawyer, Mitchell, Harris, Beale, Sadlowski Garza, Thompson, Cárdenas, Quinn, Burke, Lopez, Foulkes, D. Moore, Curtis, O'Shea, Cochran, Muñoz, Zalewski, Scott, Solis, Maldonado, Burnett, Ervin, Taliaferro, Reboyras, Santiago, Waguespack, Mell, Ramirez-Rosa, Villegas, Mitts, Sposato, Laurino, O'Connor, Napolitano, Reilly, Smith, Tunney, Arena, Cappleman, Pawar, Osterman, J. Moore, Silverstein -- 48.

Nays -- None.

Alderman Beale moved to reconsider the foregoing vote. The motion was lost.

The following is said order as passed:

Ordered, That the City Comptroller is authorized and directed to pay the following named claimants the respective amounts set opposite their names, said amounts to be paid in full as follows and charged to Account Number 314-99-4415-9148-0938:

[List of Claimants printed on page 38268
of this *Journal*.]

COMMITTEE ON FINANCE
SMALL CLAIMS, CITY OF CHICAGO
SEWER REBATE JOURNAL

NAME	PIN NUMBER	ALDERMAN	AMOUNT
BOLE, RENEE F	14-21-314-048-1006	44 TUNNEY	50.00
BRATU, MOIARA	14-21-314-048-1252	44 TUNNEY	50.00
DENNIS, FRANCES A	17-16-423-002-1124	04 BURNS	50.00
DOOLEY, BARBARA	14-21-314-048-1254	44 TUNNEY	50.00
DUNWORTH, SANDRA	17-16-419-007-1115	04 BURNS	50.00
ELLIOTT, KATHLEEN	17-04-209-043-1003	02 HOPKINS	50.00
FILIPKOWSKI, JOHN M.	14-21-314-048-1001	44 TUNNEY	50.00
GLEESON, JOAN	9-36-109-040-1006	41 NAPOLITANO	50.00
HORNBY, DAVID W	17-03-228-024-1058	02 HOPKINS	50.00
KAGANOVE, JERRY	17-16-423-002-1087	04 BURNS	50.00
KAILES, STEVEN A.	14-21-307-047-1081	44 TUNNEY	50.00
KAILES, STEVEN A.	14-21-307-047-1081	44 TUNNEY	50.00
KAPLAN, AHYLCE	17-10-202-062-1048	42 REILLY	50.00
KAY, CAROLYN	17-16-419-007-1116	04 BURNS	50.00
MITCHELL, BETTYE	17-34-106-032-1023	04 BURNS	50.00
MOSES, CORWIN	17-04-207-086-1514	42 REILLY	50.00
MURPHY, DELORES	20-11-206-058-0000	04 BURNS	50.00
TAMAN, CECILIA	17-03-211-030-1059	42 REILLY	50.00
TRAPANI, ARLEEN C	14-28-318-077-1265	43 SMITH	50.00
WALDER, JUDITH	17-03-221-003-0000	02 HOPKINS	50.00
WINKLER, CLAUDIA	14-21-314-048-1167	44 TUNNEY	50.00
YANG, FUSHENG	17-29-327-037-1000	11 THOMPSON	50.00
		* TOTAL AMOUNT	1,100.00

Do Not Pass -- CLAIMS FOR VARIOUS REFUNDS.

[CL2016-1711]

The Committee on Finance submitted the following report:

CHICAGO, November 16, 2016.

To the President and Members of the City Council:

Your Committee on Finance, Small Claims Division, to which were referred on June 22, 2016, and on subsequent dates, sundry claims for various refunds, having had the same under advisement, begs leave to report and recommend that Your Honorable Body *Do Not Pass* said claims for payment.

This recommendation was concurred in by a viva voce vote of the members of the committee, with no dissenting vote.

Respectfully submitted,

(Signed) EDWARD M. BURKE,
Chairman.

On motion of Alderman Burke, the committee's recommendation was *Concurred In* by yeas and nays as follows:

Yeas -- Aldermen Moreno, Hopkins, Dowell, King, Hairston, Sawyer, Mitchell, Harris, Beale, Sadlowski Garza, Thompson, Cárdenas, Quinn, Burke, Lopez, Foulkes, D. Moore, Curtis, O'Shea, Cochran, Muñoz, Zalewski, Scott, Solis, Maldonado, Burnett, Ervin, Taliaferro, Reboyras, Santiago, Waguespack, Mell, Ramirez-Rosa, Villegas, Mitts, Sposato, Laurino, O'Connor, Napolitano, Reilly, Smith, Tunney, Arena, Cappleman, Pawar, Osterman, J. Moore, Silverstein -- 48.

Nays -- None.

Alderman Beale moved to reconsider the foregoing vote. The motion was lost.

[List of denied claims printed on page 38270
of this *Journal*.]

City Of Chicago

Denied Claims by Claim Name

Denied Date: 11/16/2016

Claimant Name	Introduced to City Council
ATTALLA, CHRISTINE A	11/01/2016
AUSTIN, BERENA	11/01/2016
CALHOUN, TRACEY	06/22/2016
CARTER, PHYLLIS	11/01/2016
CHAN, BRENDA L	11/01/2016
CREDIT-THOMAS, JO	07/20/2016
ENIS, RENA	11/09/2016
HILLARD, TERRI	09/14/2016
HOULIHAN, DANIEL T	11/01/2016
HUDSON, NANCY A	11/01/2016
JACKSON, JOE	11/01/2016
NOUHAKIS, EMMANUEL	11/01/2016
OROZCO, MARIA E	06/22/2016
PEARSON, LENISHA	07/20/2016
PRIEFER, MICHELLE	11/01/2016
REINER, JENNIFER	09/14/2016
TURNIPSEED-HODGES, ANGELINA	11/01/2016
VILLA, AUGUSTIN	11/01/2016

Do Not Pass -- CONDOMINIUM REFUSE REBATE CLAIMS.
[CL2016-1712]

The Committee on Finance submitted the following report:

CHICAGO, November 16, 2016.

To the President and Members of the City Council:

Your Committee on Finance, Condominium Refuse Rebate Division, to which were referred on February 10, 2016, and on subsequent dates, sundry condominium refuse rebate claims, having had the same under advisement, begs leave to report and recommend that Your Honorable Body *Do Not Pass* said claims for payment.

This recommendation was concurred in by a viva voce vote of the members of the committee, with no dissenting vote.

Respectfully submitted,

(Signed) EDWARD M. BURKE,
Chairman.

On motion of Alderman Burke, the committee's recommendation was *Concurred In* by yeas and nays as follows:

Yeas -- Aldermen Moreno, Hopkins, Dowell, King, Hairston, Sawyer, Mitchell, Harris, Beale, Sadlowski Garza, Thompson, Cárdenas, Quinn, Burke, Lopez, Foulkes, D. Moore, Curtis, O'Shea, Cochran, Muñoz, Zalewski, Scott, Solis, Maldonado, Burnett, Ervin, Taliaferro, Reboyras, Santiago, Waguespack, Mell, Ramirez-Rosa, Villegas, Mitts, Sposato, Laurino, O'Connor, Napolitano, Reilly, Smith, Tunney, Arena, Cappleman, Pawar, Osterman, J. Moore, Silverstein -- 48.

Nays -- None.

Alderman Beale moved to reconsider the foregoing vote. The motion was lost.

[List of denied claims printed on page 38272
of this *Journal*.]

REPORT DATE : 11/10/2016
REPORT TIME : 15:12:39
PROGRAM : RRR272

C I T Y O F C H I C A G O
COMMITTEE ON FINANCE
REFUSE REBATE COUNCIL ORDERS--DID NOT PASS

MEETING DATE 11/16/2016

CONDOMINIUM/ COOPERATIVE NAME	NO. OF ELGIBLE UNITS	TYPE		AMOUNT OF REBATE	******* SPONSOR ******************	
ASPEN PLACE CONDO ASSOC.	6	ANNUAL	2015		HARRY OSTERMAN	48
BEACON RIDGE CONDO ASSN.	12	ANNUAL	2015		JAMES CAPPLEMAN	46
BUENA PARK CONDOMINIUM ASSN.	22	ANNUAL	2015		JAMES CAPPLEMAN	46
CALIFORNIA TERRACE CONDO ASSOC	12	ANNUAL	2015		DEBRA SILVERSTEIN	50
COLUMNS CONDOMINIUM ASSOC.	10	ANNUAL	2015		JAMES CAPPLEMAN	46
EASTWOOD MANOR CONDO	6	ANNUAL	2015		JAMES CAPPLEMAN	46
GORDON TERRACE CONDO.ASSOC.	22	ANNUAL	2015		JAMES CAPPLEMAN	46
LAKE PARK PLAZA CONDO ASSOC.	448	ANNUAL	2015		JAMES CAPPLEMAN	46
LAKESIDE PLACE CONDO ASSOC.	33	ANNUAL	2015		JAMES CAPPLEMAN	46
MARANATHA CONDOMINIUM ASSN.	6	ANNUAL	2015		HARRY OSTERMAN	48
THE KENMORE CLUB CONDO	31	ANNUAL	2015		HARRY OSTERMAN	48
WHITMAN PLACE CONDO. ASSOC.	8	ANNUAL	2015		JAMES CAPPLEMAN	46
WINNEMAC TERRACE CONDO. ASSOC.	18	ANNUAL	2015		AMEYA PAWAR	47
WOLCOTT FLATS II	18	ANNUAL	2015		AMEYA PAWAR	47
1454-1456 HOLLYWOOD CONDO.ASSN	6	ANNUAL	2015		HARRY OSTERMAN	48
6121 SHERIDAN ROAD CONDO. ASSN	32	ANNUAL	2015		HARRY OSTERMAN	48

** GRAND TOTAL AMOUNT **

** GRAND TOTAL NUMBER ** 16

Do Not Pass -- CLAIMS FOR SEWER REBATES.

[CL2016-1715]

The Committee on Finance submitted the following report:

CHICAGO, November 16, 2016.

To the President and Members of the City Council:

Your Committee on Finance, Sewer Rebate Division, to which were referred on November 1, 2016, and on subsequent dates, sundry claims for various refunds, having had the same under advisement, begs leave to report and recommend that Your Honorable Body *Do Not Pass* said claims for payment.

This recommendation was concurred in by a viva voce vote of the members of the committee, with no dissenting vote.

Respectfully submitted,

(Signed) EDWARD M. BURKE,
Chairman.

On motion of Alderman Burke, the committee's recommendation was *Concurred In* by yeas and nays as follows:

Yeas -- Aldermen Moreno, Hopkins, Dowell, King, Hairston, Sawyer, Mitchell, Harris, Beale, Sadlowski Garza, Thompson, Cárdenas, Quinn, Burke, Lopez, Foulkes, D. Moore, Curtis, O'Shea, Cochran, Muñoz, Zalewski, Scott, Solis, Maldonado, Burnett, Ervin, Taliaferro, Reboyras, Santiago, Waguespack, Mell, Ramirez-Rosa, Villegas, Mitts, Sposato, Laurino, O'Connor, Napolitano, Reilly, Smith, Tunney, Arena, Cappleman, Pawar, Osterman, J. Moore, Silverstein -- 48.

Nays -- None.

Alderman Beale moved to reconsider the foregoing vote. The motion was lost.

[List of denied claims printed on page 38274
of this *Journal*.]

DATE: 11/10/2016 COMMITTEE ON FINANCE PAGE: 1
TIME: 15:22:40 SEWER REBATE TERMINAL: GA
PROGRAM: SCR661 DENIED CLAIMS ON: 11/16/2016 USER: GALVIN

CLAIM/SEQ		CLAIMANT NAME
1625883	20	WATTS, WILLIE
1625884	20	SPEARS, MARY

Placed On File -- REPORT OF SETTLEMENT OF SUITS AGAINST CITY DURING MONTH OF SEPTEMBER, 2016.

[F2016-56]

The Committee on Finance submitted the following report:

CHICAGO, November 16, 2016.

To the President and Members of the City Council:

Your Committee on Finance, having had under consideration a communication transmitting a list of cases in which judgments or settlements were entered into for the month of September 2016, having had the same under advisement, begs leave to report and recommend that Your Honorable Body *Place on File* the communication transmitted herewith.

This recommendation was concurred in by a viva voce vote of the members of the committee, with no dissenting vote.

Respectfully submitted,

(Signed) EDWARD M. BURKE,
Chairman.

On motion of Alderman Burke, the committee's recommendation was *Concurred In* and said list of cases and report were *Placed on File*.

COMMITTEE ON PUBLIC SAFETY.

APPOINTMENT OF JONATHAN LEWIN AS MEMBER OF CHICAGO EMERGENCY TELEPHONE SYSTEM BOARD.

[A2016-94]

The Committee on Public Safety submitted the following report:

CHICAGO, November 16, 2016.

To the President and Members of the City Council:

Reporting for your Committee on Public Safety, for which a meeting was held on November 15, 2016, having had under consideration the appointment of Jonathan Lewin as a member of the Chicago Emergency Telephone System Board, I beg leave to report and recommend that Your Honorable Body *Approve* the proposed appointment transmitted herewith.

This recommendation was concurred in by a voice vote of the members of this committee.

Respectfully submitted,

(Signed) ARIEL E. REBOYRAS,
Chairman.

On motion of Alderman Reboyras, the committee's recommendation was *Concurred In* and the said proposed appointment of Jonathan Lewin as a member of the Chicago Emergency Telephone System Board was *Approved* by yeas and nays as follows:

Yeas -- Aldermen Moreno, Hopkins, Dowell, King, Hairston, Sawyer, Mitchell, Harris, Beale, Sadlowski Garza, Thompson, Cárdenas, Quinn, Burke, Lopez, Foulkes, D. Moore, Curtis, O'Shea, Muñoz, Zalewski, Scott, Solis, Maldonado, Burnett, Ervin, Reboyras, Santiago, Waguespack, Mell, Ramirez-Rosa, Villegas, Mitts, Sposato, Laurino, O'Connor, Napolitano, Reilly, Smith, Tunney, Arena, Cappleman, Pawar, Osterman, J. Moore, Silverstein -- 46.

Nays -- None.

Alderman Beale moved to reconsider the foregoing vote. The motion was lost.

APPOINTMENT OF SUSIE PARK AS MEMBER AND CHAIR OF CHICAGO EMERGENCY TELEPHONE SYSTEM BOARD.

[A2016-92]

The Committee on Public Safety submitted the following report:

CHICAGO, November 16, 2016.

To the President and Members of the City Council:

Reporting for your Committee on Public Safety, for which a meeting was held on November 15, 2016, having had under consideration the appointment of Susie Park as a member and chair of the Chicago Emergency Telephone System Board, I beg leave to report and recommend that Your Honorable Body *Approve* the proposed appointment transmitted herewith.

This recommendation was concurred in by a voice vote of the members of this committee.

Respectfully submitted,

(Signed) ARIEL E. REBOYRAS,
Chairman.

On motion of Alderman Reboyras, the committee's recommendation was *Concurred In* and the said proposed appointment of Susie Park as a member and chair of the Chicago Emergency Telephone System Board was *Approved* by yeas and nays as follows:

Yeas -- Aldermen Moreno, Hopkins, Dowell, King, Hairston, Sawyer, Mitchell, Harris, Beale, Sadlowski Garza, Thompson, Cárdenas, Quinn, Burke, Lopez, Foulkes, D. Moore, Curtis, O'Shea, Muñoz, Zalewski, Scott, Solis, Maldonado, Burnett, Ervin, Reboyras, Santiago, Waguespack, Mell, Ramirez-Rosa, Villegas, Mitts, Sposato, Laurino, O'Connor, Napolitano, Reilly, Smith, Tunney, Arena, Cappleman, Pawar, Osterman, J. Moore, Silverstein -- 46.

Nays -- None.

Alderman Beale moved to reconsider the foregoing vote. The motion was lost.

AMENDMENT OF CHAPTER 2-64 OF MUNICIPAL CODE TO RESTRICT ACCESS TO PUBLIC LIBRARIES BY CHILD SEX OFFENDERS.

[O2016-6448]

The Committee on Public Safety submitted the following report:

CHICAGO, November 16, 2016.

To the President and Members of the City Council:

Reporting for your Committee on Public Safety, for which a meeting was held on November 15, 2016, having had under consideration an ordinance introduced by Alderman Quinn (13th Ward) amending Chapter 2-64 of the Municipal Code of Chicago to restrict access to public libraries by child sex offenders, I beg leave to report and recommend that Your Honorable Body *Pass* the proposed ordinance transmitted herewith.

This recommendation was concurred in by a voice vote of the members of this committee.

Respectfully submitted,

(Signed) ARIEL E. REBOYRAS,
Chairman.

On motion of Alderman Reboyras, the said proposed ordinance transmitted with the foregoing committee report was *Passed* by yeas and nays as follows:

Yeas -- Aldermen Moreno, Hopkins, Dowell, King, Hairston, Sawyer, Mitchell, Harris, Beale, Sadlowski Garza, Thompson, Cárdenas, Quinn, Burke, Lopez, Foulkes, D. Moore, Curtis, O'Shea, Muñoz, Zalewski, Scott, Solis, Maldonado, Burnett, Ervin, Reboyras, Santiago, Waguespack, Mell, Ramirez-Rosa, Villegas, Mitts, Sposato, Laurino, O'Connor, Napolitano, Reilly, Smith, Tunney, Arena, Cappleman, Pawar, Osterman, J. Moore, Silverstein -- 46.

Nays -- None.

Alderman Beale moved to reconsider the foregoing vote. The motion was lost.

The following is said ordinance as passed:

WHEREAS, The City of Chicago ("City") is a home rule municipality as described in Section 6(a), Article VII of the 1970 Constitution of the State of Illinois and, as such, may exercise any power and perform any function pertaining to its government and affairs; and

WHEREAS, The City established by ordinance at Chapter 2-64 of the Municipal Code of Chicago the Chicago Public Library; and

WHEREAS, The City established the library to be a free public library and reading room for the use of all residents of the City; and

WHEREAS, Certain users of the library include persons who have been convicted of sex offenses against children, and who are now required to register as sex offenders under the laws of the State ("Child Sex Offenders"); and

WHEREAS, Certain users of the library include persons under the age of 18; and

WHEREAS, The laws of the State prohibit or set restrictions on activities in which Child Sex Offenders may engage, and places they may go, including: volunteering at facilities providing programs exclusively directed toward persons under the age of 18; going inside or being within 500 feet of a public school building; being within 100 feet of the site of a school bus pick-up or drop-off; being in a public park building, a playground or recreation area when persons under the age of 18 are present; or being within 500 feet of a child care institution or day care center; and

WHEREAS, The City has an obligation to protect and promote the health, safety and welfare of all of its residents; and

WHEREAS, The City must balance the constitutional rights of Child Sex Offenders to use the library with the need to protect library patrons under the age of 18 from harm; and

WHEREAS, The Mayor and City Council of the City of Chicago find that it is important to the protection and promotion of the health, safety and welfare of all residents of the City to set restrictions on access to the library by Child Sex Offenders; now, therefore,

Be It Ordained by the City Council of the City of Chicago:

SECTION 1. The foregoing recitals are adopted and are incorporated into and made a part of this ordinance.

SECTION 2. Section 2-64-020 of the Municipal Code of Chicago is hereby amended by deleting the struck-through text and inserting the underscored text, as follows:

2-64-020 Board Of Directors -- Statutory Authority.

The board of directors provided for by statute and appointed in accordance therewith shall have control and management of all matters pertaining to the Chicago Public Library in accordance with the provisions of the Illinois Local Library Act, as amended. The board shall have the authority to rent out rooms and space within library buildings for private use, but in no event shall any such rental exceed one day or be for the purpose of sale of anything or service to library patrons, except with the prior approval of the city council. The form of such rental agreements shall be subject to approval of the corporation counsel. The board in its bylaws may impose reasonable fees for the borrowing of films and recordings, as well as reasonable charges for the late return or failure to return library materials of any nature. Nothing in this section or in the bylaws of the board prohibits or restricts the right of the city to prosecute any person under Sections 2-64-040, ~~and~~ 2-64-050, and 8-16-127 of this Code.

SECTION 3. Chapter 8-16 of the Municipal Code of Chicago is hereby amended by creating a new Section 8-16-127, as follows:

8-16-127 Access To The Chicago Public Library By A Child Sex Offender.

(a) For purposes of this section:

"Child Sex Offender" has the same meaning as that set forth in the Criminal Code of 2012 at 720 ILCS 5/11-9.3(d)(1).

"Designated Child Area" means that portion or area of a library reserved for use primarily by persons under the age of 13.

"Designated Child Program" means any program conducted in a library directed toward persons under the age of 13.

"Designated Teen Area" means that portion or area of a library reserved for use primarily by persons between the ages of 13 and 18.

"Designated Teen Program" means any program conducted in a library directed toward persons between the ages of 13 and 18.

"Library" means the main library and all regional and branch libraries of the Chicago Public Library, and includes parking lots, patios, and other outdoor spaces under the control of a Library.

"Son or Daughter" means a person of less than 13 years of age who is a biological child, adoptive child, stepchild, foster child, or legal ward.

(b) Except as provided in this section, a Child Sex Offender shall have access to any Library subject to the same policies, bylaws, terms, rules, and regulations applicable to all patrons.

(c) Except as provided in subsection (d), a Child Sex Offender is prohibited from entering into and/or remaining in a Designated Child Area or a Designated Teen Area, and is prohibited from attending a Designated Child Program or Designated Teen Program, or being present in the place where a Designated Child Program or Designated Teen Program is being held.

(d) A Child Sex Offender may be present in a Designated Child Area or attend a Designated Child Program only when accompanied by the Child Sex Offender's Son or Daughter, provided such Son or Daughter remains in the immediate area of the Child Sex Offender at all times while the Child Sex Offender is in the Designated Child Area or attending the Designated Child Program. This subsection (d) shall not apply to a Child Sex Offender who engages in conduct creating a risk of harm to others, or who is otherwise violating any law, statute, ordinance, or Chicago Public Library or Library policy, bylaw, term, rule, or regulation.

(e) The Library board of directors or its designee shall identify any Designated Child Area or Designated Teen Area, and shall ensure that each Designated Child Area or Designated Teen Area is prominently marked with signage uniform across all Libraries identifying it as such. When identifying a Designated Child Area or Designated Teen Area, the board of directors or its designee shall ensure that an adequate portion or area of the Library remains outside the Designated Child Area or Designated Teen Area to ensure access to the Library by all patrons.

(f) The Library board of directors or its designee shall identify any Designated Child Program or Designated Teen Program as such in any on-line or printed registration or promotional materials, and shall post temporary signage uniform across all libraries at the location and for the duration of that program identifying it as such.

(g) Any person who violates subsection (c) or (d) of this section shall be subject to arrest and immediate removal from the Library, and a fine of not less than $500.00 or more than $1,000.00 for each offense. Such violation may also result in expulsion from all Library facilities and suspension of Library privileges.

SECTION 4. This ordinance shall be in full force and effect 10 days following passage and publication.

COMMITTEE ON WORKFORCE DEVELOPMENT AND AUDIT.

COLLECTIVE BARGAINING AGREEMENT WITH PUBLIC SAFETY EMPLOYEES UNION, UNIT II.

[O2016-7961]

The Committee on Workforce Development and Audit submitted the following report:

CHICAGO, November 16, 2016.

To the President and Members of the City Council:

Your Committee on Workforce Development and Audit, to which was referred (November 1, 2016) an ordinance authorizing the execution of a collective bargaining

agreement with the Public Safety Employees Union, Unit II, begs leave to recommend that Your Honorable Body do *Pass* the ordinance submitted herewith.

This recommendation was concurred in by all members of the committee present, with no dissenting votes.

Respectfully submitted,

(Signed) PATRICK J. O'CONNOR,
Chairman.

On motion of Alderman O'Connor, the said proposed ordinance transmitted with the foregoing committee report was *Passed* by yeas and nays as follows:

Yeas -- Aldermen Moreno, Hopkins, Dowell, King, Hairston, Sawyer, Mitchell, Harris, Beale, Sadlowski Garza, Thompson, Cárdenas, Quinn, Burke, Lopez, Foulkes, D. Moore, Curtis, O'Shea, Cochran, Muñoz, Zalewski, Scott, Solis, Maldonado, Burnett, Ervin, Taliaferro, Reboyras, Santiago, Waguespack, Mell, Ramirez-Rosa, Villegas, Mitts, Sposato, Laurino, O'Connor, Napolitano, Reilly, Smith, Tunney, Arena, Cappleman, Pawar, Osterman, J. Moore, Silverstein -- 48.
Nays -- None.

Alderman Beale moved to reconsider the foregoing vote. The motion was lost.

The following is said ordinance as passed:

Be It Ordained by the City Council of the City of Chicago:

SECTION 1. The City Council hereby approves an agreement between the City of Chicago and Public Safety Employees Union, Unit II, substantially in the form attached hereto.

The Mayor is authorized to execute this agreement.

SECTION 2. This ordinance shall be in force and effect upon its passage and approval.

Agreement referred to this ordinance reads as follows:

Memorandum Of Agreement.

This Memorandum of Agreement ("MOA") is made and entered into this 3RD day of October, 2016 by and between the City of Chicago ("City") and the Public Safety Employees Union ("Unit II"), the coalition comprised of SEIU Local 73 and IBEW Local 21 acting as the certified exclusive collective bargaining representative of certain non-sworn public safety employees within the single bargaining unit commonly known as "Unit II". The parties hereby tentatively agree to enter into a collective bargaining agreement ("Agreement") extending the terms of the collective bargaining agreement dated October 11, 2012 covering Unit II, subject to the following terms and conditions:

1. The Agreement shall consist of the terms contained in the January 1, 2011— June 30, 2016 collective bargaining agreement between the parties, ratified by the City Council of the City of Chicago ("City Council") and signed by the Mayor on October 11, 2012, which terms shall hereby be extended and continued in full operation and effect through 11:59 pm. on December 31, 2017, except only as specifically modified by the revisions specified in this MOA, as follows:

A. Article 9.1 – Wages

(1) The following wage increases shall be applied

Effective July 1, 2016	1.0% retroactive to July 1, 2016
Effective January 1, 2017	1.0%
Effective July 1, 2017	1.0%

The Agreement shall expire at 11:59 P.M. on December 31, 2017. The retroactive payment shall be paid on the pay period immediately following ratification by the City Council of the City of Chicago.

B. Article 15.9 - Paid Parental Leave

An employee wishing to take paid parental leave must apply and be eligible for Family Medical Leave Act (FMLA) leave. An employee is eligible for FMLA leave if he or she has been employed by the City for at least 12 months before taking the leave and has worked at least 1250 hours during the 12 month period prior to the leave. Eligible employees may be granted the following paid parental leaves, in conjunction with and as part of an approved FMLA leave:

- Up to four (4) weeks paid maternity leave to a birth mother to recover from a non-surgical delivery; or
- Up to six (6) weeks paid maternity leave to a birth mother to recover from a C-section delivery; or
- Up to two (2) weeks paid parental leave for the birth of a child or children to an employee spouse or domestic partner of the birth mother; or
- Up to two (2) weeks paid parental leave for the adoption of a child or children by an employee or the spouse or domestic partner of the employee.

Paid parental leave may be combined with other earned paid time off such as vacation and/or sick time to achieve the maximum amount of paid time off from work while taking FMLA leave. Notwithstanding any other provision of this Agreement, paid parental leave shall be granted as part of an approved FMLA leave.

C. Article 24.1 Term of Agreement

The terms of this Agreement shall be subject to ratification by the City Council of the City of Chicago and concurrent adoption in ordinance form. The Employer and the Union will cooperate to secure this legislative approval. This Agreement shall be effective from the date upon which it is ratified by the City Council of the City of Chicago, and shall remain in effect through 11:59 p.m. on December 31, 2017. Thereafter, it shall automatically renew itself from year to year unless at least sixty (60) days and not more than ninety (90) days prior to the termination date or anniversary thereof, either party gives written notice to the other by Certified Mail, return receipt requested, of a desire to amend, add to, subtract from, or terminate this Agreement.

In the event such notice of a desire to amend, add to, or subtract from the terms of this Agreement is given, the parties shall, within a reasonable time thereafter, enter into negotiations concerning the request.

It is further agreed that in the event the City of Chicago agrees to or authorizes additional vacation, holidays or other paid time off, or voluntary unpaid time off with any other bargaining unit (excluding police and/or fire) during the term of this agreement, such additional time off shall be granted to all employees covered by this agreement.

2. This Agreement shall not become final and binding unless and until it has been ratified by both (A) a majority of the eligible voting members of Unit II, which ratification shall be certified to the City in writing; and (B) the City Council.

3. The effective date of this Agreement shall be the effective date of an ordinance passed by City Council approving the Agreement.

4. The parties further understand and agree that no terms of the Agreement shall be retroactive, except only to the extent expressly provided therein.

AGREED:

THE PUBLIC SAFETY EMPLOYEES BARGAINING UNIT

SEIU Local 73

IBEW Local 21

CITY OF CHICAGO

COMMITTEE ON ZONING, LANDMARKS AND BUILDING STANDARDS.

AMENDMENT OF SECTION 17-35-0503-D(2) OF MUNCIPAL CODE BY CLASSIFYING PORTION OF N. LARRABEE ST. AS PEDESTRIAN STREET.
(As Amended)
(TAD-550)

[SO2016-4860]

The Committee on Zoning, Landmarks and Building Standards submitted the following report:

CHICAGO, November 16, 2016.

To the President and Members of the City Council:

Presenting a report for your Committee on Zoning, Landmarks and Building Standards which held a meeting on November 15, 2016, the following items were passed by a majority of the members present:

Page 1 contains two text amendments: TAD-552 and TAD-550. TAD-552 is regarding the use of alternate principal tenant business identification regarding high rise building signs. TAD-550 is regarding pedestrian streets in the 27th Ward.

Pages 1 through 13 contain various map amendments regarding land use.

Pages 13 and 14 contain signs larger than 100 square feet in area and 24 feet above grade.

I hereby move for passage of the proposed substitute ordinance transmitted herewith.

Respectfully submitted,

(Signed) DANIEL S. SOLIS,
Chairman.

On motion of Alderman Solis, the said proposed substitute ordinance transmitted with the foregoing committee report was *Passed* by yeas and nays as follows:

Yeas -- Aldermen Moreno, Hopkins, Dowell, King, Hairston, Sawyer, Mitchell, Harris, Beale, Sadlowski Garza, Thompson, Cárdenas, Quinn, Burke, Lopez, Foulkes, D. Moore, Curtis, O'Shea, Muñoz, Zalewski, Scott, Solis, Maldonado, Burnett, Ervin, Reboyras, Santiago, Waguespack, Mell, Ramirez-Rosa, Villegas, Mitts, Sposato, Laurino, O'Connor, Napolitano, Reilly, Smith, Tunney, Arena, Cappleman, Pawar, Osterman, J. Moore, Silverstein -- 46.

Nays -- None.

Alderman Beale moved to reconsider the foregoing vote. The motion was lost.

The following is said ordinance as passed:

Substitute Ordinance.

Be It Ordained by the City Council of the City of Chicago:

SECTION 1. That the Chicago Zoning Ordinance, Section 17-3-0803-D(2) be amended by adding the language underscored as follows:

17-3-0503-D Pedestrian Streets And Pedestrian Retail Streets.

1. The following street segments are classified as Pedestrian Streets:

Street	Segment		Coordinates	
	From	To	From	To
103rd	Longwood	Wood	1800W	2000W
18th	Racine	Marshfield	1200W	1600W
18th	Paulina	Wood	1700W	1800W
26th	Homan	Pulaski	3400W	4000W
53rd	Kenwood	Lake Park	1350E	1600E
Argyle	Sheridan	Broadway	1000W	1200W
Cermak	Washtenaw	Troy	2700W	3100W

Street	Segment		Coordinates	
	From	To	From	To
Chicago	Ashland	Wood	1600W	1800W
Clark	Winona	Bryn Mawr	5132N	5600N
Clark	Montrose	Lawrence	4400N	4800N
Commercial	88th	92nd	8800S	9200S
Devon	Western	California	2400W	2800W
Division	Milwaukee	Ashland	1535W	1599W
Division	1619W	Leavitt	1619W	2200W
Halsted	Belmont	Grace	3200N	3800N
Kedzie	Montrose	Lawrence	4400N	4800N
Larrabee	Chicago	Chestnut	847N	861N
Lawrence	Laramie	Long	5200W	5400W
Milwaukee	Logan Boulevard	Kedzie	2600N	2653N

(Omitted text is unaffected by this ordinance.)

SECTION 2. This ordinance shall be in force and effect from and after its passage and due publication.

AMENDMENT OF SECTION 17-12-1005-D OF MUNICIPAL CODE TO ALLOW USE OF ALTERNATE PRINCIPAL TENANT BUSINESS IDENTIFICATION REGARDING HIGH-RISE BUILDING SIGNS.

(TAD-552)

[O2016-7445]

The Committee on Zoning, Landmarks and Building Standards submitted the following report:

CHICAGO, November 16, 2016.

To the President and Members of the City Council:

Presenting a report for your Committee on Zoning, Landmarks and Building Standards which held a meeting on November 15, 2016, the following items were passed by a majority of the members present:

Page 1 contains two text amendments: TAD-552 and TAD-550. TAD-552 is regarding the use of alternate principal tenant business identification regarding high rise building signs. TAD-550 is regarding pedestrian streets in the 27th Ward.

Pages 1 through 13 contain various map amendments regarding land use.

Pages 13 and 14 contain signs larger than 100 square feet in area and 24 feet above grade.

I hereby move for passage of the proposed ordinance transmitted herewith.

Respectfully submitted,

(Signed) DANIEL S. SOLIS,
Chairman.

On motion of Alderman Solis, the said proposed ordinance transmitted with the foregoing committee report was *Passed* by yeas and nays as follows:

Yeas -- Aldermen Moreno, Hopkins, Dowell, King, Hairston, Sawyer, Mitchell, Harris, Beale, Sadlowski Garza, Thompson, Cárdenas, Quinn, Burke, Lopez, Foulkes, D. Moore, Curtis, O'Shea, Muñoz, Zalewski, Scott, Solis, Maldonado, Burnett, Ervin, Reboyras, Santiago, Waguespack, Mell, Ramirez-Rosa, Villegas, Mitts, Sposato, Laurino, O'Connor, Napolitano, Reilly, Smith, Tunney, Arena, Cappleman, Pawar, Osterman, J. Moore, Silverstein -- 46.

Nays -- None.

Alderman Beale moved to reconsider the foregoing vote. The motion was lost.

The following is said ordinance as passed:

Be It Ordained by the City Council of the City of Chicago:

SECTION 1. 17-12-1005-D of the Municipal Code of the City of Chicago is hereby amended by inserting the language underscored, as follows:

17-12-1005-D High-Rise Building Signs.

(Omitted text is unaffected by this ordinance.)

6. High-rise building signs shall be limited to business identification for the principal tenant of the building or, if applicable, the alternate principal tenant. For purposes of this subsection, "principal tenant" means a tenant that occupies 51% or more of the floor space in a high-rise building. If there is no principal tenant, or if the principal tenant informs the zoning administrator, in writing, that it does not wish to display such a sign, then an alternate principal tenant may apply to the City for approval of such a sign identifying said alternate principal tenant (in place of, and not in addition to, such a sign identifying the principal tenant). For purposes of this section, "alternate principal tenant" means a tenant meeting all of the following requirements, through proof acceptable to the Zoning Administrator: (i) is the building's largest tenant or next-largest tenant if there is no principal tenant, or, if there is a principal tenant, is the next-largest tenant; and (ii) occupies the building as its United States headquarters; and (iii) maintains the primary offices of its chief executive and other executive officers in the building; and (iv) employs at least 1,000 persons in its United States operations; and (v) has operated as a going concern for a period of at least five (5) years prior to the date of application to the City for approval of the sign, either directly or through predecessor entities.

SECTION 2. This ordinance shall be effective upon passage and publication.

AMENDMENT OF TITLE 17 OF MUNICIPAL CODE BY RECLASSIFICATION OF AREAS SHOWN ON MAP NOS. 1-F, 5-G AND 6-E.

The Committee on Zoning, Landmarks and Building Standards submitted the following report:

CHICAGO, November 16, 2016.

To the President and Members of the City Council:

Presenting a report for your Committee on Zoning, Landmarks and Building Standards which held a meeting on November 15, 2016, the following items were passed by a majority of the members present:

Page 1 contains two text amendments: TAD-552 and TAD-550. TAD-552 is regarding the use of alternate principal tenant business identification regarding high rise building signs. TAD-550 is regarding pedestrian streets in the 27th Ward.

Pages 1 through 13 contain various map amendments regarding land use.

Pages 13 and 14 contain signs larger than 100 square feet in area and 24 feet above grade.

I hereby move for passage of the proposed ordinances and substitute ordinance transmitted herewith.

Respectfully submitted,

(Signed) DANIEL S. SOLIS,
Chairman.

On motion of Alderman Solis, the said proposed ordinances and substitute ordinance transmitted with the foregoing committee report were *Passed* by yeas and nays as follows:

Yeas -- Aldermen Moreno, Hopkins, Dowell, King, Hairston, Sawyer, Mitchell, Harris, Beale, Sadlowski Garza, Thompson, Cárdenas, Quinn, Lopez, Foulkes, D. Moore, Curtis, O'Shea, Muñoz, Zalewski, Scott, Solis, Maldonado, Burnett, Ervin, Reboyras, Santiago, Waguespack, Mell, Ramirez-Rosa, Villegas, Mitts, Sposato, Laurino, O'Connor, Napolitano, Reilly, Smith, Tunney, Arena, Cappleman, Pawar, Osterman, J. Moore, Silverstein -- 45.

Nays -- None.

Alderman Beale moved to reconsider the foregoing vote. The motion was lost.

Alderman Burke abstained from voting pursuant to Rule 14 of the City Council's Rules of Order and Procedure, disclosing that he had represented parties to these ordinances in previous and unrelated matters.

The following are said ordinances as passed (the italic heading in each case not being a part of the ordinance):

Reclassification Of Area Shown On Map No. 1-F.
(As Amended)
(Application No. 18943)
(Common Address: 201 -- 223 W. Hubbard St. And 412 -- 420 N. Wells St.)
[SO2016-6338]

Be It Ordained by the City Council of the City of Chicago:

SECTION 1. That the Chicago Zoning Ordinance be amended by changing all of the Residential-Business Planned Development Number 1288 symbols and indications as shown on Map Number 1-F in the area bounded by:

West Hubbard Street; North Wells Street; a line 100 feet south of and parallel to West Hubbard Street; the public alley next west of and parallel to North Wells Street; the public alley next south of and parallel to West Hubbard Street; and a line 256.14 feet west of and parallel to North Wells Street,

to those of a Residential-Business Planned Development Number 1288, as amended.

SECTION 2. This ordinance shall be in force and effect from and after its passage and publication.

Plan of Development Statements referred to in this ordinance read as follows:

Residential-Business Planned Development. No. 1288.

Planned Development Statements.

1. The area delineated herein as Planned Development Number 1288 ("Planned Development") consists of approximately 24,278 square feet of property which is depicted on the attached Planned Development Boundary and Property Line Map ("Property"). CRP/Centrum Hubbard Street Owner LLC is owner of a portion of the Property and the "Applicant" for this Planned Development pursuant to authorization of the owner of the remainder of Property.

2. The requirements, obligations and conditions contained within this Planned Development shall be binding upon the Applicant, its successors and assigns and, if different than the Applicant, the legal titleholders and any ground lessors. All rights granted hereunder to the Applicant shall inure to the benefit of the Applicant's successors and assigns and, if different than the Applicant, the legal titleholder and any ground lessors. Furthermore, pursuant to the requirements of Section 17-8-0400 of the Chicago Zoning Ordinance (the "Zoning Ordinance"), the Property, at the time of application for amendments, modifications or changes (administrative,

legislative or otherwise) to this Planned Development, shall be under single ownership or designated control. Single designated control is defined in Section 17-8-0400 of the Zoning Ordinance.

3. All applicable official reviews, approvals or permits are required to be obtained by the Applicant or its successors, assignees or grantees. Any dedication or vacation of streets or alleys or grants of easements or any adjustment of the right-of-way shall require a separate submittal to the Chicago Department of Transportation ("CDOT") on behalf of the Applicant or its successors, assigns or grantees.

   Any requests for grants of privilege, or any items encroaching on the public way, shall be in compliance with the plans.

   Ingress or egress shall be pursuant to the plans and may be subject to the review and approval of the Department of Planning and Development ("DPD") and CDOT. Closure of all or any public street or alley during demolition or construction shall be subject to the review and approval of CDOT.

   All work proposed in the public way must be designed and constructed in accordance with CDOT Standards for Work in the Public Way and in compliance with the Municipal Code of the City of Chicago. Prior to the issuance of any Part II Approval, the submitted plans must be approved by CDOT.

4. This plan of development consists of these 18 Statements; a Bulk Regulations and Data Table and the following exhibits and plans attached hereto prepared by Hirsch Associates and dated October 20, 2016 (the "Plans"): an Existing Zoning Map; an Existing Land-Use Map; a Planned Development Property and Boundary Line Map; a Site Plan; a Landscape/Green Roof Plan; Subarea A Building Elevations (North, South, East and West) and Subarea B Building Elevations (North, South, East and West). Full-sized copies of the Site Plan, Landscape Plan and Building Elevations are on file with the DPD. In any instance where a provision of this Planned Development conflicts with the Chicago Building Code, the Building Code shall control. This Planned Development conforms to the intent and purpose of the Zoning Ordinance, and all requirements thereof, and satisfies the established criteria for approval as a Planned Development. In case of a conflict between the terms of this Planned Development ordinance and the Zoning Ordinance, this Planned Development ordinance shall control.

5. The following uses are permitted in the area delineated herein as a Business Planned Development:

   Subarea A:

   dwelling units located above the ground floor; animal services (excluding overnight kennels or boarding); eating and drinking establishments; financial

services (excluding payday/title loans, pawnshops and drive throughs); food and beverage retail sales (excluding liquor stores and grocery stores); office; personal service; general retail sales; and related, incidental and accessory uses and parking.

Subarea B:

animal services (excluding overnight kennels or boarding); eating and drinking establishments; financial services (excluding payday/title loans, pawnshops and drive throughs); food and beverage retail sales (excluding liquor stores and grocery stores); office; personal service; general retail sales; and related, incidental and accessory uses and parking.

6. On-premises signs and temporary signs, such as construction and marketing signs, shall be permitted within the Planned Development, subject to the review and approval of DPD. Off-premises signs are prohibited within the boundary of the Planned Development.

7. For purposes of height measurement, the definitions in the Zoning Ordinance shall apply. The height of any building shall also be subject to height limitations, if any, established by the Federal Aviation Administration.

8. The maximum permitted Floor Area Ration ("FAR") for the Property shall be in accordance with the attached Bulk Regulations and Data Table. For the purposes of FAR calculations and measurements, the definitions in the Zoning Ordinance shall apply. The permitted FAR identified in the Bulk Regulations and Data table has been determined using a Net Site Area of 24,278 square feet and a base FAR of 7.0, and additional FAR for proposed FAR bonuses as follows:

Description	FAR
Base FAR:	7.00
Affordable Housing:	1.75
Transit Infrastructure:	1.40
Neighborhoods Opportunity Bonus:	0.50
Total FAR:	10.65

9. Upon review and determination, "Part II Review", pursuant to Section 17-13-0610 of the Zoning Ordinance, a Part II Review fee shall be assessed by DPD. The fee, as determined by staff at the time, is final and binding on the Applicant and must be paid to the Department of Revenue prior to the issuance of any Part II Approval.

10. The Site and Landscape Plans shall be in substantial conformance with the Landscape Ordinance and any other corresponding regulations and guidelines. Final landscape plan review and approval will be by DPD. Any interim reviews associated with site plan review or Part II Reviews, are conditional until final Part II Approval.

11. The Applicant, shall comply with Rules and Regulations for the Maintenance of Stockpiles promulgated by the Commissioners of the Departments of Streets and Sanitation, Fleet and Facility Management and Buildings, under Section 13-32-125 of the Municipal Code, or any other provision of that Code.

12. The terms and conditions of development under this Planned Development ordinance may be modified administratively, pursuant to Section 17-13-0611-A of the Zoning Ordinance by the Zoning Administrator upon the application for such a modification by the Applicant, its successors and assigns and, if different than the Applicant, the legal titleholders and any ground lessors.

13. The Applicant acknowledges that it is in the public interest to design, construct and maintain the project in a manner which promotes, enables and maximizes universal access throughout the Property. Plans for all buildings and improvements on the Property shall be reviewed and approved by the Mayor's Office for People with Disabilities to ensure compliance with all applicable laws and regulations related to access for persons with disabilities and to promote the highest standard of accessibility.

14. The Applicant acknowledges that it is in the public interest to design, construct, renovate and maintain all buildings in a manner that provides healthier indoor environments, reduces operating costs and conserves energy and natural resources. The Applicant shall achieve building certification and provide a 50 percent net green roof equivalent to an actual total of 5,161 square feet.

15. The Applicant acknowledges and agrees that the rezoning of a portion of the Property from the DX-5 Downtown Mixed-Use District to the DX-7 Downtown Mixed-Use District for this Planned Development, approved by City Council on July 29, 2015, triggered the requirements of Section 2-45-110 of the Municipal Code (the "Affordable Housing Ordinance" or "AHO"). Any developer of a "residential housing project" within the meaning of the Affordable Housing Ordinance ("Residential Project") could: (i) develop affordable housing units as part of the Residential Project; (ii) pay a fee in lieu of the development of affordable housing units; or (iii) any combination of (i) and (ii). The Applicant further acknowledges and agrees that this Planned Development was subject to

Section 17-4-1004-D of the Zoning Code, which also required on-site affordable housing or payment of a fee in lieu of providing affordable housing for rezonings in DC, DX and DR districts that increase the base floor area ratio. If a planned development was subject to the requirements of both Sections (2-45-110 and 17-4-1004-D), the developer could elect to satisfy the AHO requirements by complying with the affordable housing floor area bonus provided for in Section 17-4-1004. Applicant elected to comply with Section 17-4-1004, and received a floor area bonus, as set forth in the bonus worksheet required under Section 17-4-1003-D and attached hereto as Exhibit [___] ("Bonus Worksheet"). The Applicant made a cash payment in the amount of $1,461,552.80 ("Cash Payment") on June 27, 2016 to satisfy their AHO obligation, and no further payment or affordable units are required.

16. Pursuant to the Transit Infrastructure Improvements Bonus provisions of Section 17-4-1020 of the Zoning Ordinance, the Applicant has requested an increase in the floor area permitted on the Property based on a cash contribution for public transit infrastructure improvements. The Applicant shall make a cash contribution in the amount of $1,169,228, which corresponds to a floor area bonus of 1.40. Pursuant to Section 17-4-1020-A of the Zoning Ordinance, the Applicant must enter into an agreement with the agency undertaking the improvements providing for such cash contribution. The Applicant must provide evidence that such cash contribution has been paid by the Applicant as a condition to issuance of any Part II Approvals.

17. The Applicant acknowledges that the project has received a bonus FAR of 0.50 pursuant to Section 17-4-1000 of the Zoning Ordinance. With this bonus FAR, the total FAR for the Planned Development is 10.65. In exchange for the bonus FAR, the Applicant is required to make a corresponding payment, pursuant to Sections 17.4-1003-B and C, prior to the issuance of the first building permit for any building in the Planned Development; provided, however, if the Planned Development is constructed in phases, the bonus payment may be paid on a pro rata basis as the first building permit for each subsequent new building or phase of construction is issued. The bonus payment will be recalculated at the time of payment (including partial payments for phased developments) and may be adjusted based on changes in median land values in accordance with Section 17-4-1003-C.3.

    The bonus payment will be split between three separate funds, as follows: 80 percent to the Neighborhoods Opportunity Fund, 10 percent to the Citywide Adopt-a-Landmark Fund and 10 percent to the Local Impact Fund. In lieu of paying the City directly, DPD may: (a) direct developers to deposit a portion of the funds with a sister agency to finance specific local improvement projects; (b) direct developers to deposit a portion of the funds with a landmark property owner to finance specific landmark restoration projects; or, (c) approve proposals for in-kind improvements to satisfy the Local Impact portion of the payment.

In this case, DPD has directed the Applicant to contribute the Local Impact portion of the bonus payment to the Chicago Park District for construction of lighting upgrades in Ward (Aaron Montgomery) Park (the "Project"). The Project is located within one mile of the Planned Development site, as required by Section 17-4-1005-C. The Applicant must make such payment, or the applicable portion thereof in the case of a phased development, prior to the issuance of the first building permit for the Planned Development or applicable phase thereof. The City and the Chicago Park District must enter into an intergovernmental agreement regarding the manner in which the funds will be used.

18. This Planned Development shall be governed by Section 17-13-0612 of the Zoning Ordinance. Should this Planned Development ordinance lapse, the Commissioner of DPD shall initiate a zoning map amendment to rezone the Property to the DX-7 Downtown Mixed-Use District.

[Bonus Worksheet referred to in these Plan of Development Statements unavailable at time of printing.]

[Existing Zoning Map; Existing Land-Use Map; Property and Boundary Map; Site and Ground Floor Plans; Proposed Landscape/Green Roof Plan; and Subareas A and B; North, South, East, and West Building Elevations referred to in these Plan of Development Statements printed on pages 38298 through 38312 of this *Journal*.]

Bulk Regulations and Data Table and Affordable Housing Profile Form (Rental) referred to in these Plan of Development Statements read as follows:

Residential-Business Planned Development No. 1288.

Bulk Regulations And Data Table.

Gross Site Area (square feet):	41,852
Area of Public Rights-of-Way (square feet):	17,574

Net Site Area (square feet):	24,278
Net Site Area (square feet) -- Subarea A:	13,259
Net Site Area (square feet) -- Subarea B:	11,019
Floor Area Ratio:	
Base FAR:	7.00
Affordable Housing Bonus:	1.75
Transit Infrastructure Bonus:	1.40
Neighborhoods Opportunity Bonus:	0.50
Maximum FAR:	10.65
Maximum FAR -- Subarea A:	15.84
Maximum FAR -- Subarea B:	4.41
Maximum Number of Dwelling Units:	195
Minimum Off-Street Parking Spaces:	85
Maximum Off-Street Parking Spaces:	100
Minimum Bicycle Parking Spaces:	50
Minimum Off-Street Loading Spaces:	2
Maximum Building Height:	
Subarea A:	270 feet
Subarea B:	152 feet
Minimum Setbacks:	In substantial conformance with plans

FINAL FOR PUBLICATION

Affordable Housing Profile Form (Rental)

Submit this form to the Department of Planning & Development for each project that triggers an affordability requirement (including CPAN, ARO, and the Density Bonus).

This completed form should be returned (via e-mail, fax, postal service or interoffice mail), to: Marcia Baxter, Department of Planning & Development, 121 N. LaSalle Street, Chicago, IL 60602. **E-mail: Marcia.Baxter@cityofchicago.org**; Telephone: (312) 744-0696.

For information on these programs/requirements, visit www.cityofchicago.org/dpd

Date: May 10, 2015

SECTION 1: DEVELOPMENT INFORMATION

Development Name: Hubbard & Wells
Development Address: Southwest corner of Hubbard & Wells
Ward: 42nd Ward
If you are working with a Planner at the City, what is his/her name? Noah Szafraniec
Type of City involvement: (check all that apply)

___ Land write-down
___ Financial Assistance (If receiving TIF assistance, will TIF funds be **used for housing construction?** ____*) *If yes, please provide copy of the TIF Eligible Expenses
X Zoning increase, PD, or City Land purchase

SECTION 2: DEVELOPER INFORMATION

Developer Name: 215 Hubbard, L.L.C.
Developer Contact (Project Coordinator): Kage Brown
Developer Address: 225 West Hubbard, Suite 400, Chicago, IL 60654
Email address: kbrown@centrumpartners.net *May we use email to contact you?* Yes No
Telephone Number: 312-279-1390

SECTION 3: DEVELOPMENT INFORMATION

a) Affordable units required

For **ARO** projects: _____ x 10%* = _____ (**always** round up)
Total units total affordable units required
*20% if TIF assistance is provided

For **Density Bonus** projects: 42,487 sf X 25% = 10,621.75 sf
Bonus Square Footage* Affordable sq. footage required

*Note that the maximum allowed bonus is 20% of base FAR in dash-5; 25% in dash-7 or -10; and 30% of base FAR in dash-12 or -16 (www.cityofchicago.org/zoning for zoning info).

b) building details

In addition to water, which of the following utilities will be **included in** the rent (circle applicable):
Cooking gas electric gas heat electric heat other (describe on back)

Is parking included in the rent for the: affordable units? yes no market-rate units? yes no
If parking is not included, what is the monthly cost per space? T.B.D.

Estimated date for the commencement of marketing:

FINAL FOR PUBLICA

Estimated date for completion of construction of the affordable units: N/A

For each unit configuration, fill out a separate row, as applicable (see example)

	Unit Type*	Number of Units	Number of Bedrooms/Unit	Total Square Footage/Unit	Expected Market Rent	Proposed Affordable Rent*	Proposed Level of Affordability (60% or less of AMI)	Unit Mix OK to proceed?
Example	1 bed/1 bath	4	1	800	$1000	759	60%	
Affordable Units								
Market Rate Units						N/A	N/A	
						N/A	N/A	
						N/A	N/A	

*Rent amounts updated annually in the "City of Chicago's Maximum Affordable Monthly Rent Chart"

SECTION 4: PAYMENT IN LIEU OF UNITS

When do you expect to make the payment -in-lieu? Q1 2016
(typically corresponds with issuance of building permits) Month/Year

For **ARO** projects, use the following formula to calculate payment owed:

_____ X 10% = _____ X $100,000 = $_____
Number of total units in development (round **up** to nearest whole number) Amount owed

For **Density Bonus** projects, use the following formula to calculate payment owed:


42,487 x 80% x $ 43 = $ 1,461,552.80
Bonus Floor Area (sq ft) median price per base FAR foot *(from table below)* Amount owed

Submarket (Table for use with the Density Bonus fees-in-lieu calculations)	**Median Land Price per Base FAR Foot**
Loop: Chicago River on north/west; Congress on south; Lake Shore Dr on east	$31
North: Division on north; Chicago River on south/west; Lake Shore Dr. on east	$43
South: Congress on north; Stevenson on south; Chicago River on west; Lake Shore Dr. on east	$22
West: Lake on north; Congress on south; Chicago River on east; Racine on west	$29

Authorization to Proceed (to be completed by Department of HED)


_____ 5-20-15
~~Marcia Baxter~~ Kara Breems Date
Department of Planning & Development

_____ _____
Developer/Project Manager Date

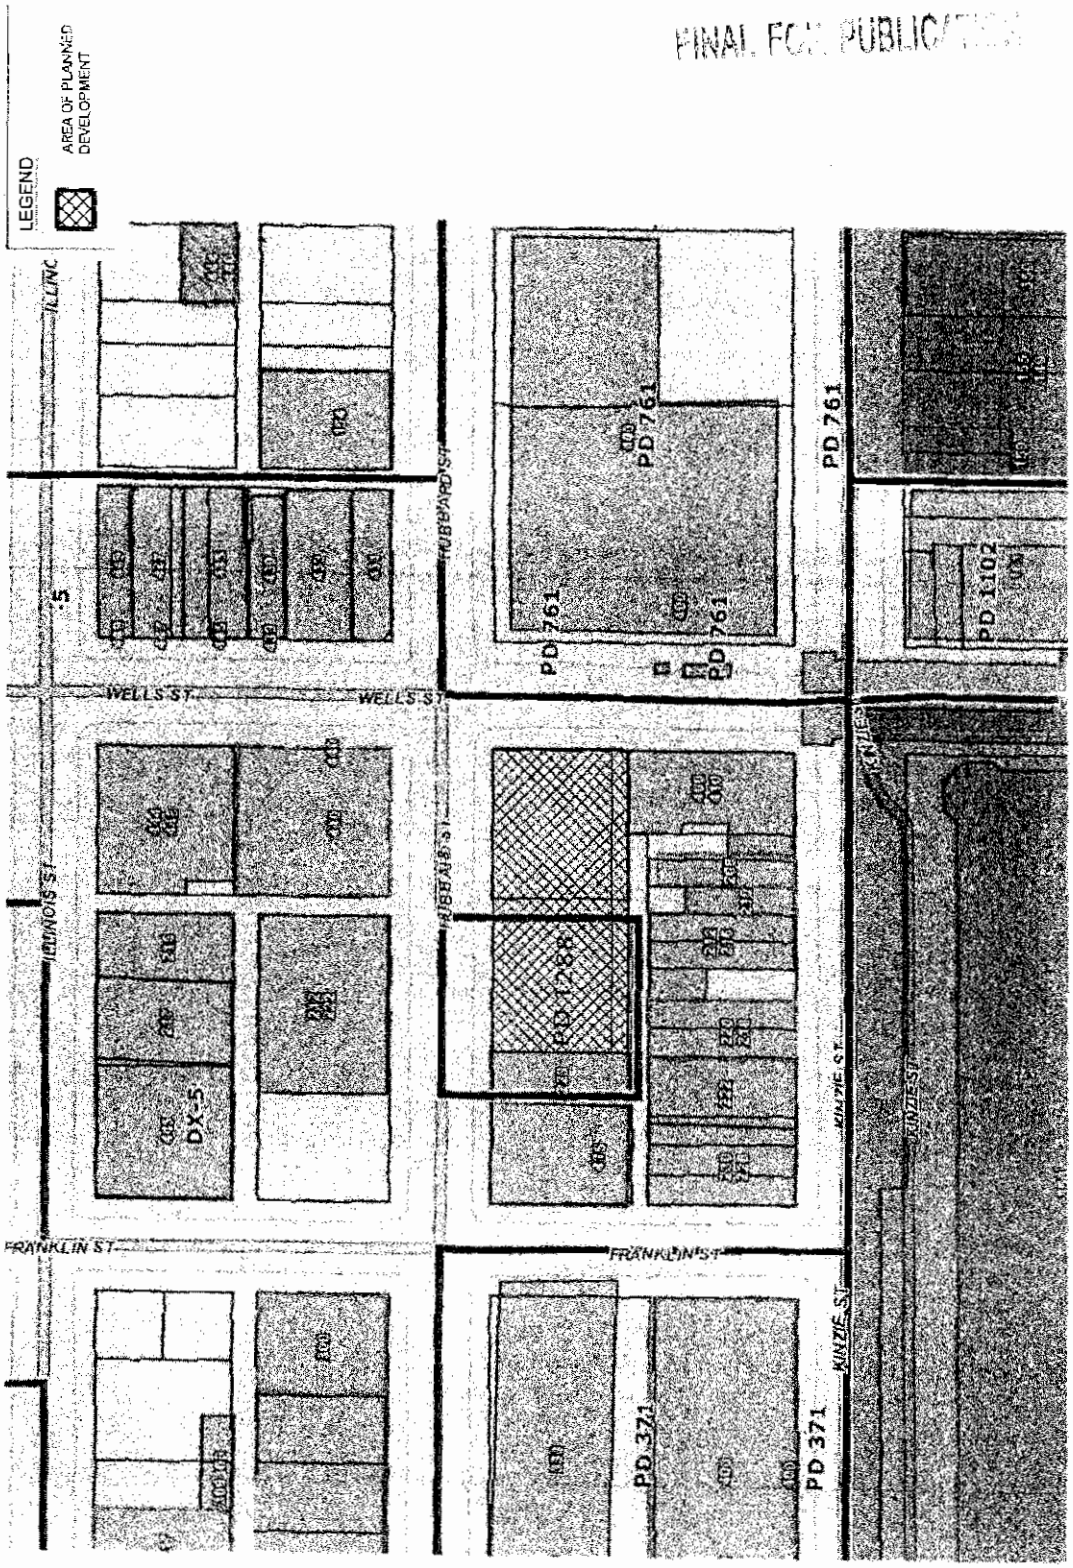

EXISTING ZONING MAP


APPLICANT: CRP / Centrum Hubbard Street Owner, LLC.
ADDRESS: 201-223 WEST HUBBARD STREET; 412-420 N. WELLS STREET, CHICAGO IL 60654
INTRODUCTION DATE: SEPTEMBER 14, 2016
PLAN COMMISSION: OCTOBER 20, 2016

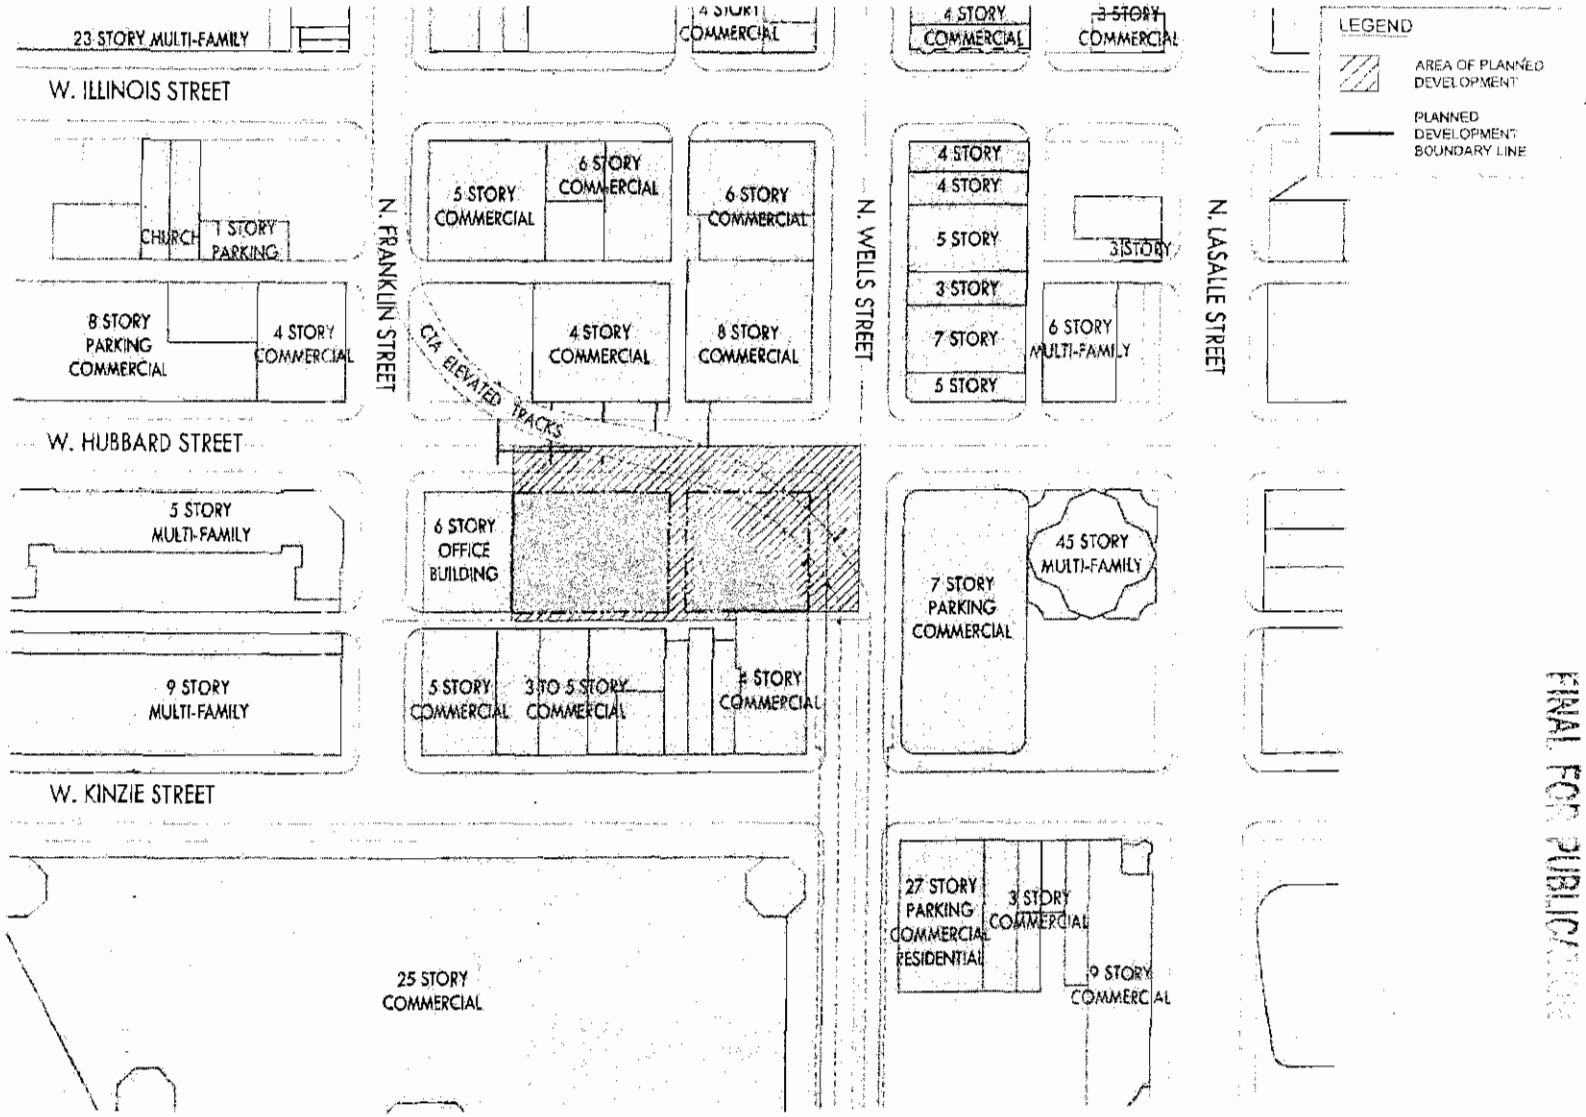

EXISTING LAND USE MAP


APPLICANT: CRP / Centrum Hubbard Street Owner, L.L.C.
ADDRESS: 201-223 WEST HUBBARD STREET; 412-420 N. WELLS STREET, CHICAGO IL 60654
INTRODUCTION DATE: SEPTEMBER 14, 2016
PLAN COMMISSION: OCTOBER 20, 2016

FINAL FOR PUBLICATION

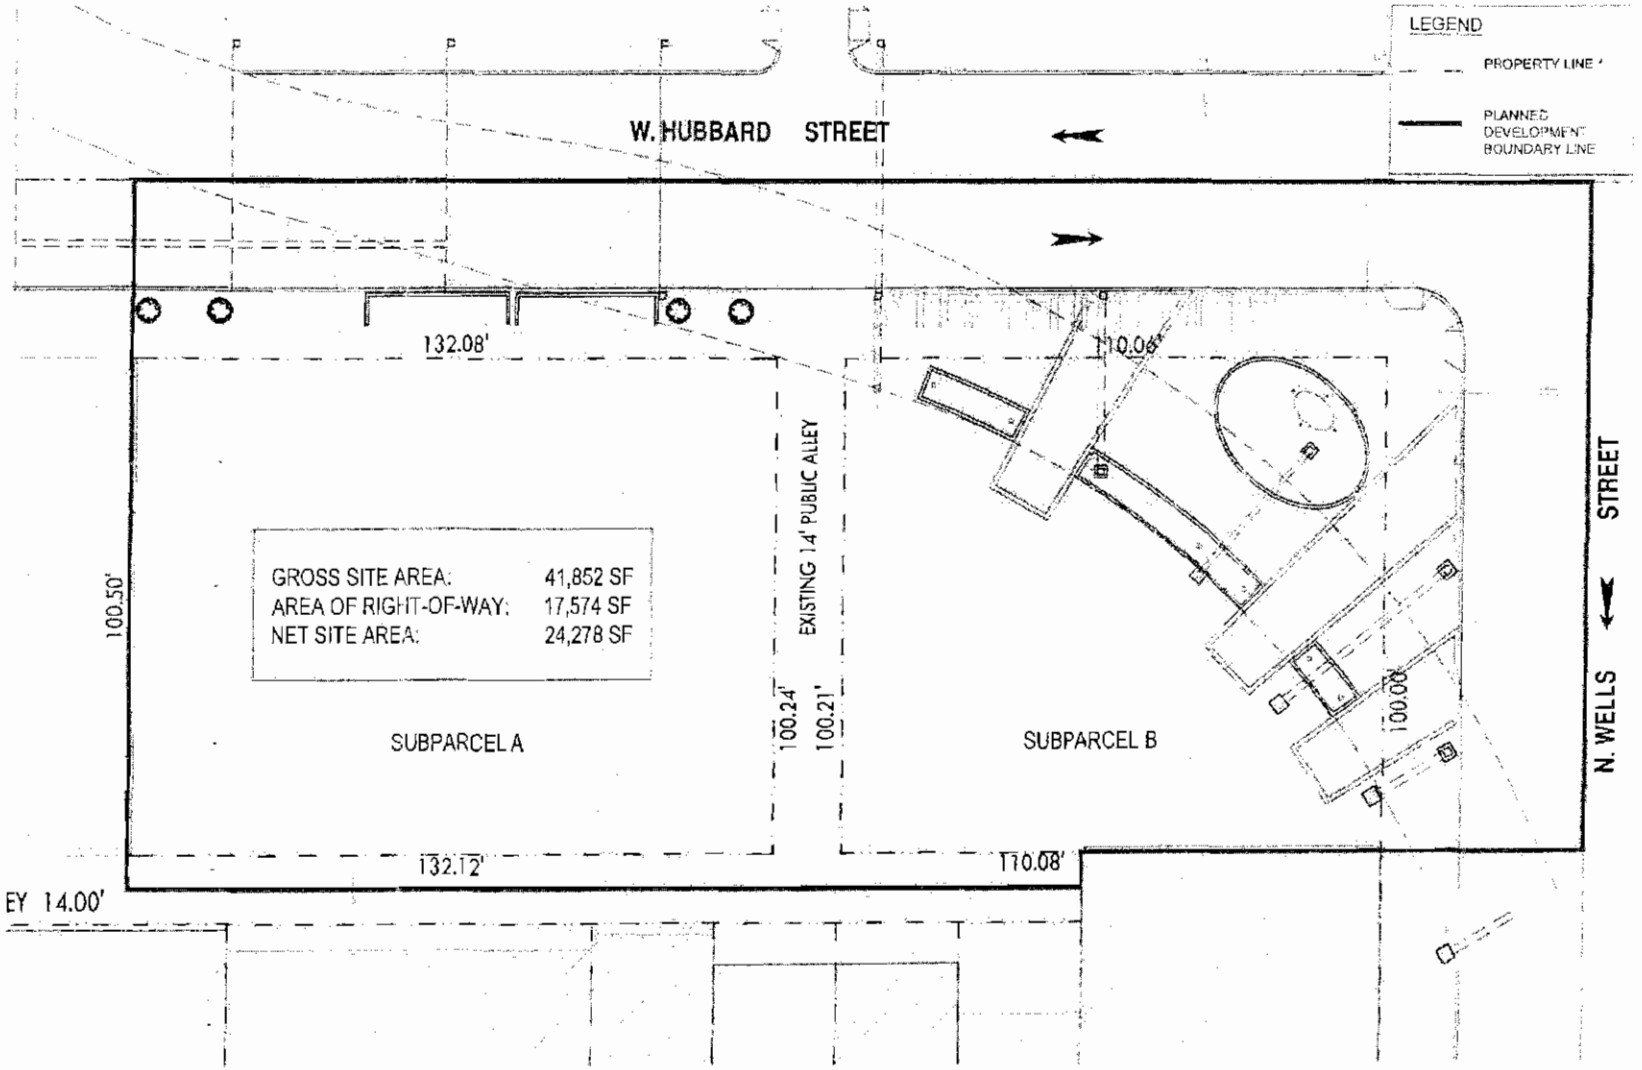

PLANNED DEVELOPMENT PROPERTY AND BOUNDARY MAP

APPLICANT: CRP / Centrum Hubbard Street Owner, L.L.C.
ADDRESS: 201-223 WEST HUBBARD STREET; 412-420 N. WELLS STREET, CHICAGO IL 60654
INTRODUCTION DATE: SEPTEMBER 14, 2016
PLAN COMMISSION: OCTOBER 20, 2016

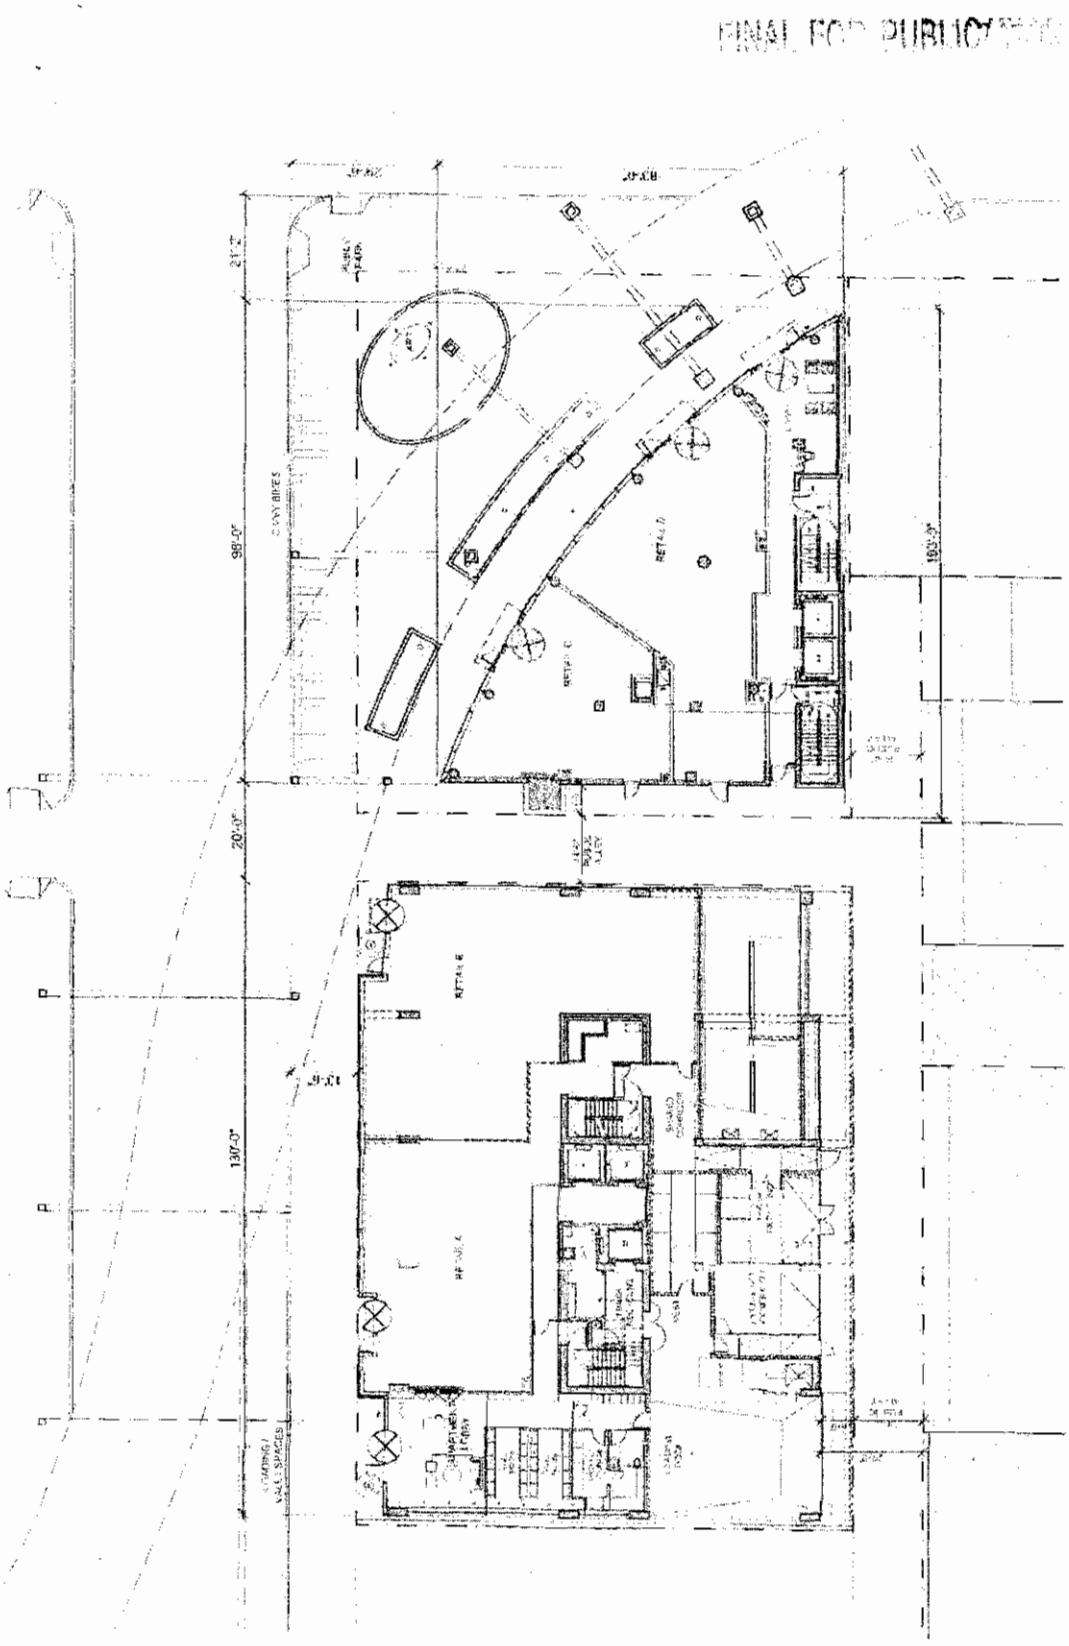

SITE AND GROUND FLOOR PLANS

APPLICANT: CRP / Centrum Hubbard Street Owner, LLC.
ADDRESS: 201-223 WEST HUBBARD STREET; 412-420 N. WELLS STREET, CHICAGO IL 60654
INTRODUCTION DATE: SEPTEMBER 14, 2016
PLAN COMMISSION: OCTOBER 20, 2016

GREEN ROOF LEGEND

GREEN ROOFING AREA

SUBPARCEL A ROOF AREA ANALYSIS

GROSS ROOF AREA ..... 12,447 sf
NET ROOF AREA ..... 6,912 sf
GREEN ROOFING AREA ... 3,476 sf

BUILDING TO BE LEED CERTIFIED

SUBPARCEL B ROOF AREA ANALYSIS


GROSS ROOF AREA ..... 5,516 sf
NET ROOF AREA ..... 3,072 sf
GREEN ROOFING AREA ... 1,585 sf

BUILDING TO BE LEED CERTIFIED


COMBINED ROOF AREA ANALYSIS

GROSS ROOF AREA ..... 17,963 sf
TOTAL NET ROOF AREA..... 9,984 sf
TOTAL GREEN ROOF AREA..... 5,161 sf

SUBPARCEL A

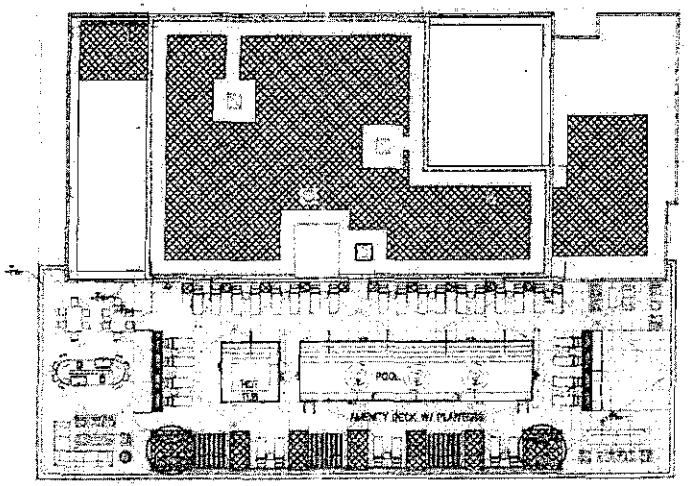

SUBPARCEL B

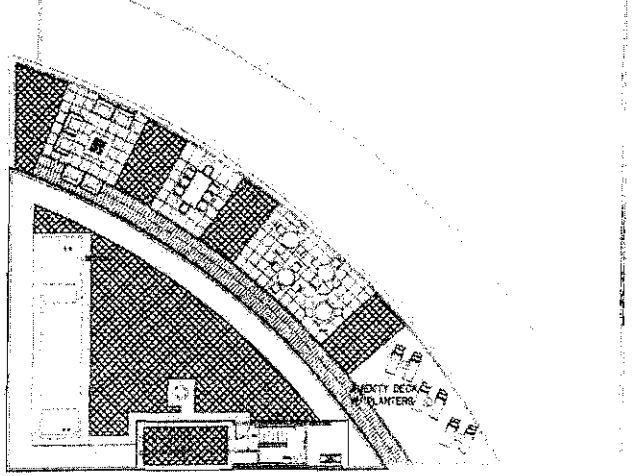

FINAL FOR PUBLICATION

PROPOSED LANDSCAPE / GREEN ROOF PLAN

APPLICANT: CRP / Centrum Hubbard Street Owner, L.L.C.
ADDRESS: 201-223 WEST HUBBARD STREET; 412-420 N. WELLS STREET, CHICAGO IL 60654
INTRODUCTION DATE: SEPTEMBER 14, 2016
PLAN COMMISSION: OCTOBER 20, 2016

GRAPHIC SCALE
1/32" = 1'-0"

NORTH

FINAL FOR PUBLICA


SUBAREA A, NORTH ELEVATION

APPLICANT: CRP / Centrum Hubbard Street Owner, L.L.C.
ADDRESS: 201-223 WEST HUBBARD STREET; 412-420 N. WELLS STREET, CHICAGO IL 60654
• INTRODUCTION DATE: SEPTEMBER 14, 2016
PLAN COMMISSION: OCTOBER 20, 2016

PROPOSED FEATURES

A...	METAL AND GLASS GLAZING SYSTEM	F...	METAL AND GLASS WINDOW
B...	METAL PANEL	G...	OVERHEAD METAL DOOR
C...	MASONRY WALL	H...	METAL COLUMN COVER
D...	METAL DOOR	J...	WOOD
E...	GLASS GUARDRAIL	K...	POLYCARBONATE PANELS

GRAPHIC SCALE
1/32" = 1'-0"

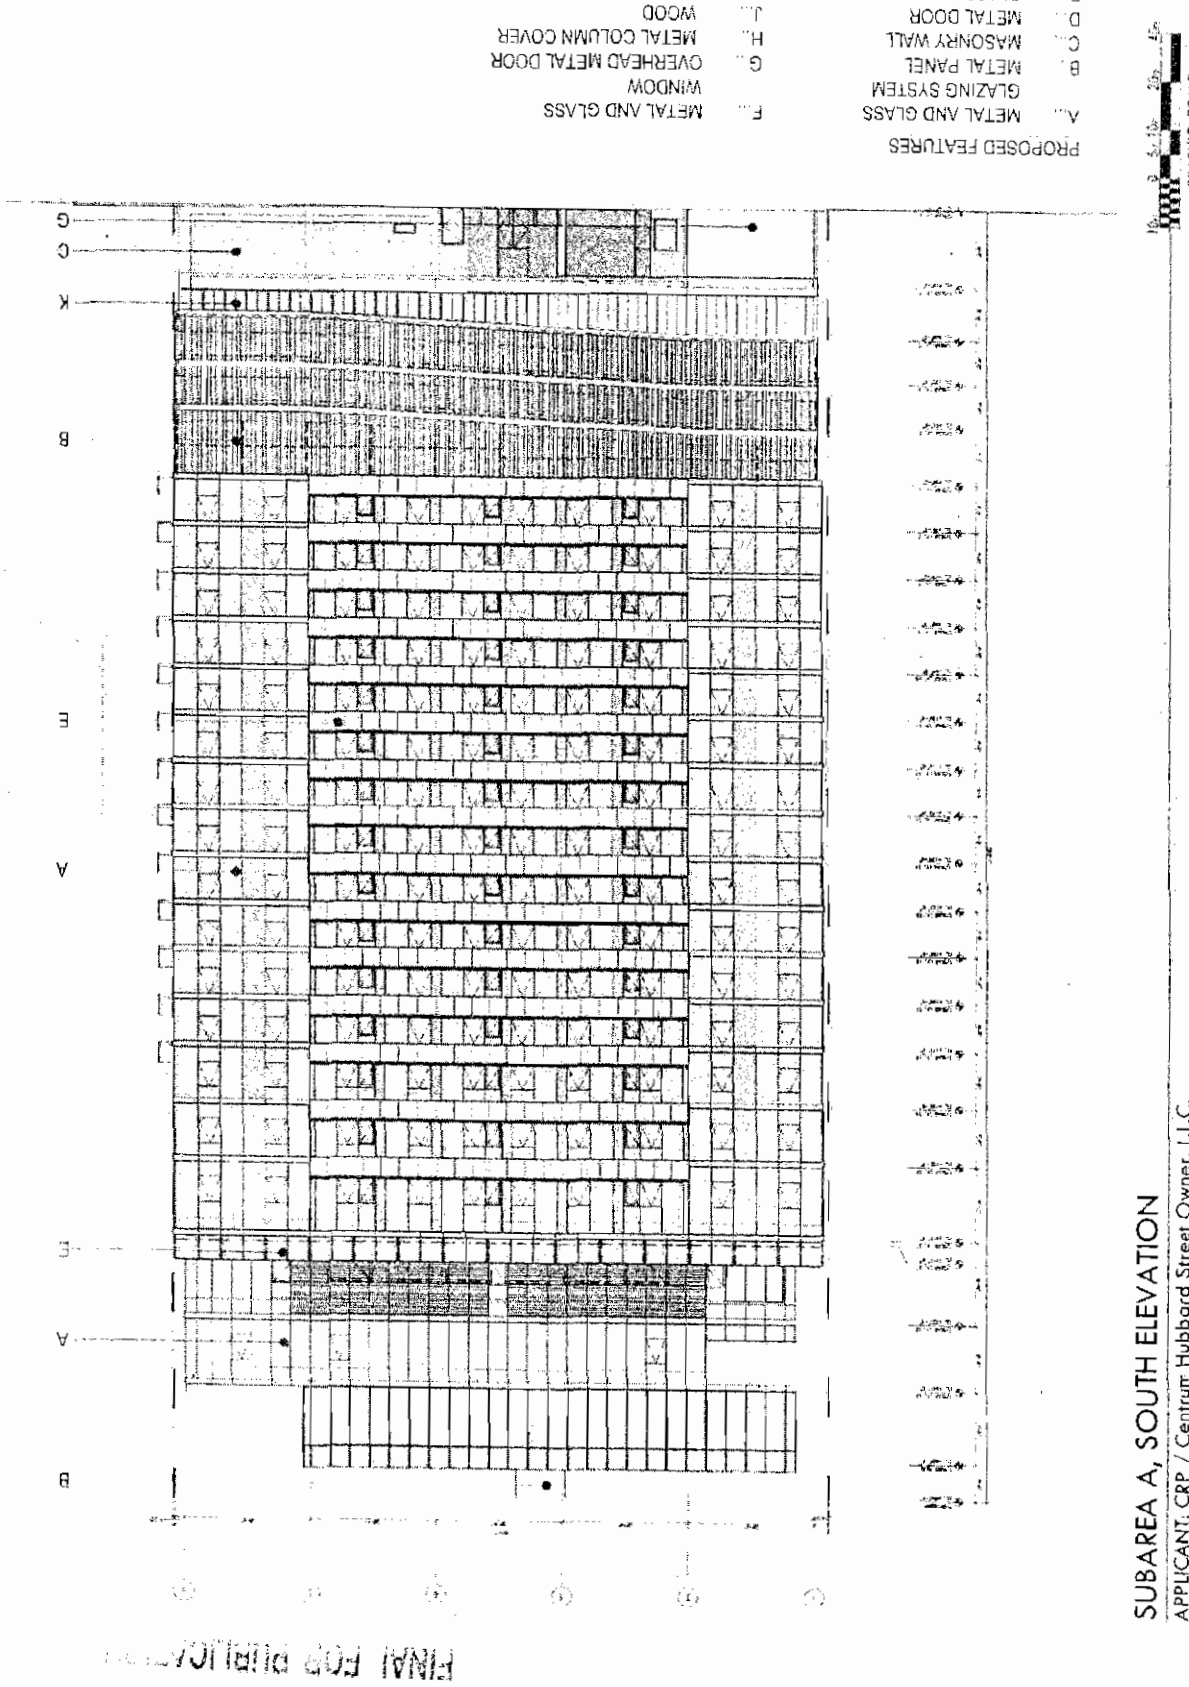
PROPOSED FEATURES
A METAL AND GLASS
GLAZING SYSTEM
B METAL PANEL
C MASONRY WALL
D METAL DOOR
E GLASS GUARDRAIL
F METAL AND GLASS
WINDOW
G OVERHEAD METAL DOOR
H METAL COLUMN COVER
J WOOD
K POLYCARBONATE PANELS
GRAPHIC SCALE
1/32" = 1'-0"
SUBAREA A, SOUTH ELEVATION
APPLICANT: CRP / Centrum Hubbard Street Owner, L.L.C.
ADDRESS: 201-223 WEST HUBBARD STREET; 412-420 N. WELLS STREET, CHICAGO IL 60654
INTRODUCTION DATE: SEPTEMBER 14, 2016
PLAN COMMISSION: OCTOBER 20, 2016

SUBAREA A, EAST ELEVATION

APPLICANT: CRP / Centrum Hubbard Street Owner, LLC.
ADDRESS: 201-223 WEST HUBBARD STREET; 412-420 N. WELLS STREET, CHICAGO IL 60654
INTRODUCTION DATE: SEPTEMBER 14, 2016
PLAN COMMISSION: OCTOBER 20, 2016

GRAPHIC SCALE
1/32" = 1'-0"

PROPOSED FEATURES

A...	METAL AND GLASS GLAZING SYSTEM	F...	METAL AND GLASS WINDOW
B...	METAL PANEL	G...	OVERHEAD METAL DOOR
C...	MASONRY WALL	H...	METAL COLUMN COVER
D...	METAL DOOR	J...	WOOD
E...	GLASS GUARDRAIL	K...	POLYCARBONATE PANELS


FINAL FOR PUBLICATION

SUBAREA A, WEST ELEVATION

APPLICANT: CRP / Centrum Hubbard Street Owner, L.L.C.
ADDRESS: 201-223 WEST HUBBARD STREET; 412-420 N. WELLS STREET, CHICAGO IL 60654
INTRODUCTION DATE: SEPTEMBER 14, 2016
PLAN COMMISSION: OCTOBER 20, 2016

GRAPHIC SCALE
1/32" = 1'-0"

FINAL FOR PUBLICATION

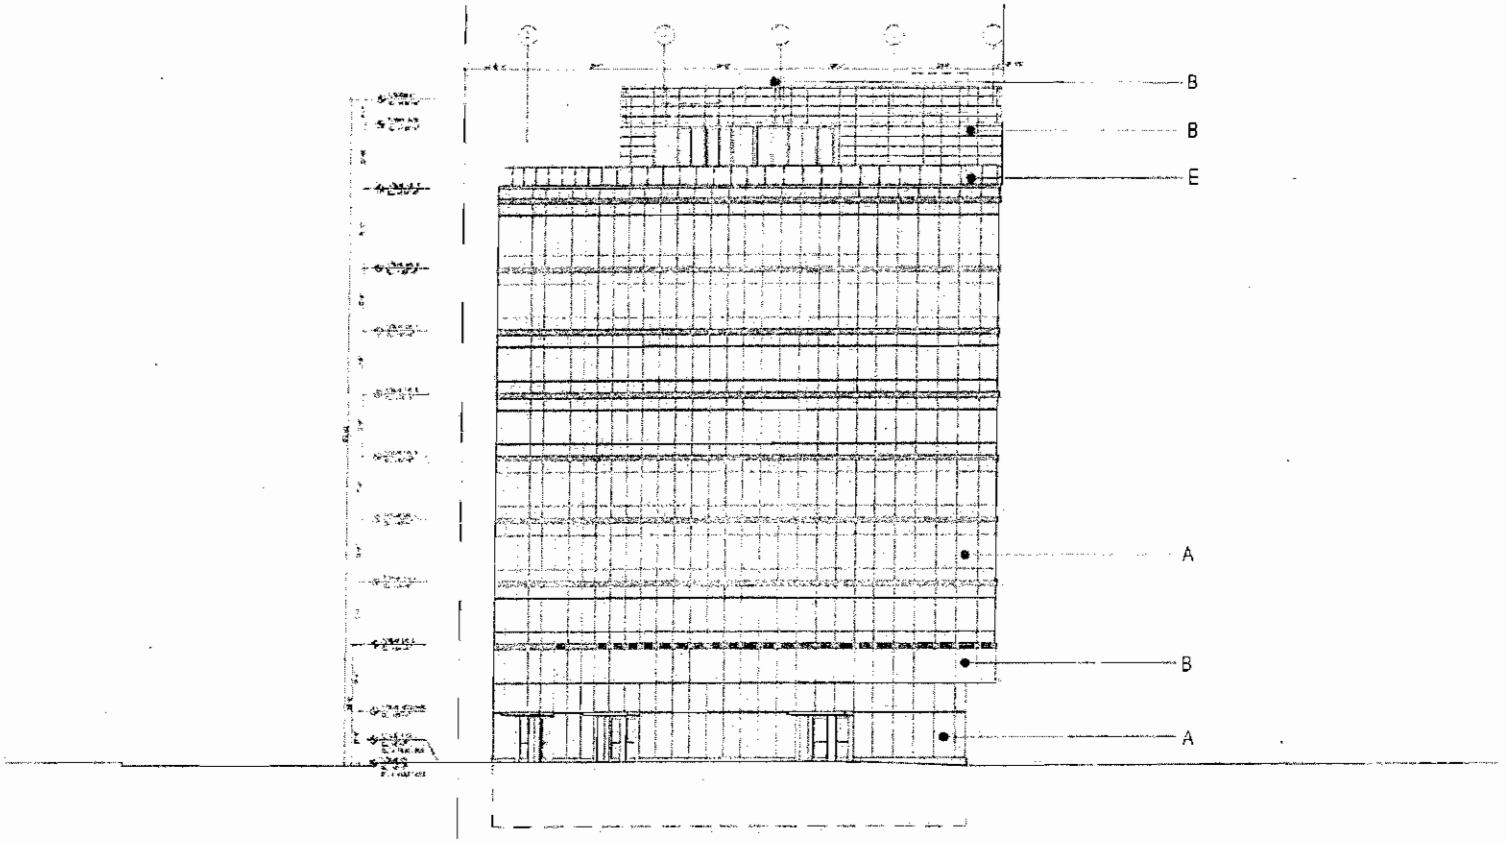

PROPOSED FEATURES


A...	METAL AND GLASS GLAZING SYSTEM	F...	METAL AND GLASS WINDOW
B...	METAL PANEL	G...	OVERHEAD METAL DOOR
C...	MASONRY WALL	H...	METAL COLUMN COVER
D...	METAL DOOR	J...	WOOD
E...	GLASS GUARDRAIL	K...	POLYCARBONATE PANELS

SUBAREA B, NORTH ELEVATION

GRAPHIC SCALE
1/32" = 1'-0"

APPLICANT: CRP / Centrum Hubbard Street Owner, L.L.C.
ADDRESS: 201-223 WEST HUBBARD STREET; 412-420 N. WELLS STREET, CHICAGO IL 60654
INTRODUCTION DATE: SEPTEMBER 14, 2016
PLAN COMMISSION: OCTOBER 20, 2016

FINAL FOR PUBLICA

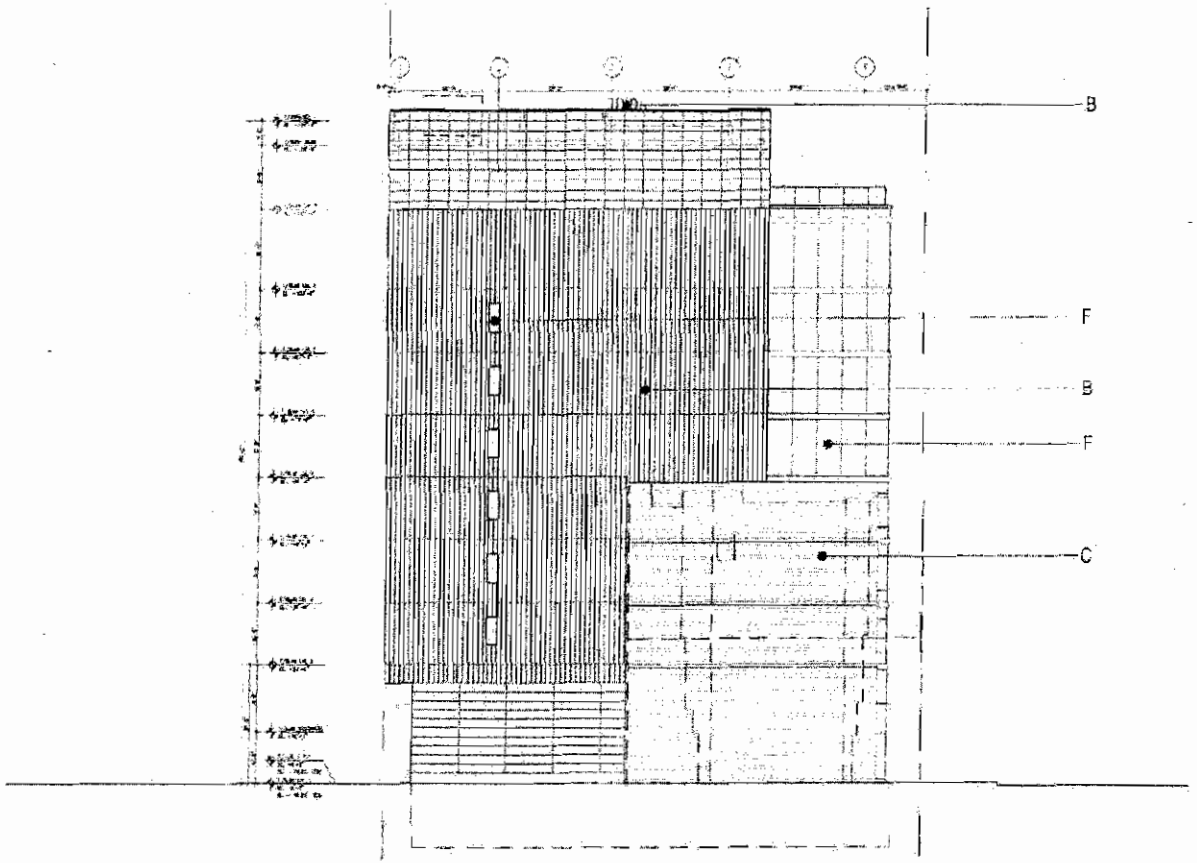

PROPOSED FEATURES


A...	METAL AND GLASS GLAZING SYSTEM	F...	METAL AND GLASS WINDOW
B...	METAL PANEL	G...	OVERHEAD METAL DOOR
C...	MASONRY WALL	H...	METAL CCLUMN COVER
D...	METAL DOOR	J...	WOOD
E...	GLASS GUARDRAIL	K...	POLYCARBONATE PANELS

SUBAREA B, SOUTH ELEVATION

GRAPHIC SCALE
1/32" = 1'-0"

APPLICANT: CRP / Centrum Hubbard Street Owner, L.L.C.
ADDRESS: 201-223 WEST HUBBARD STREET; 412-420 N. WELLS STREET, CHICAGO IL 60654
INTRODUCTION DATE: SEPTEMBER 14, 2016
PLAN COMMISSION: OCTOBER 20, 2016

FINAL FOR PUBLICATION

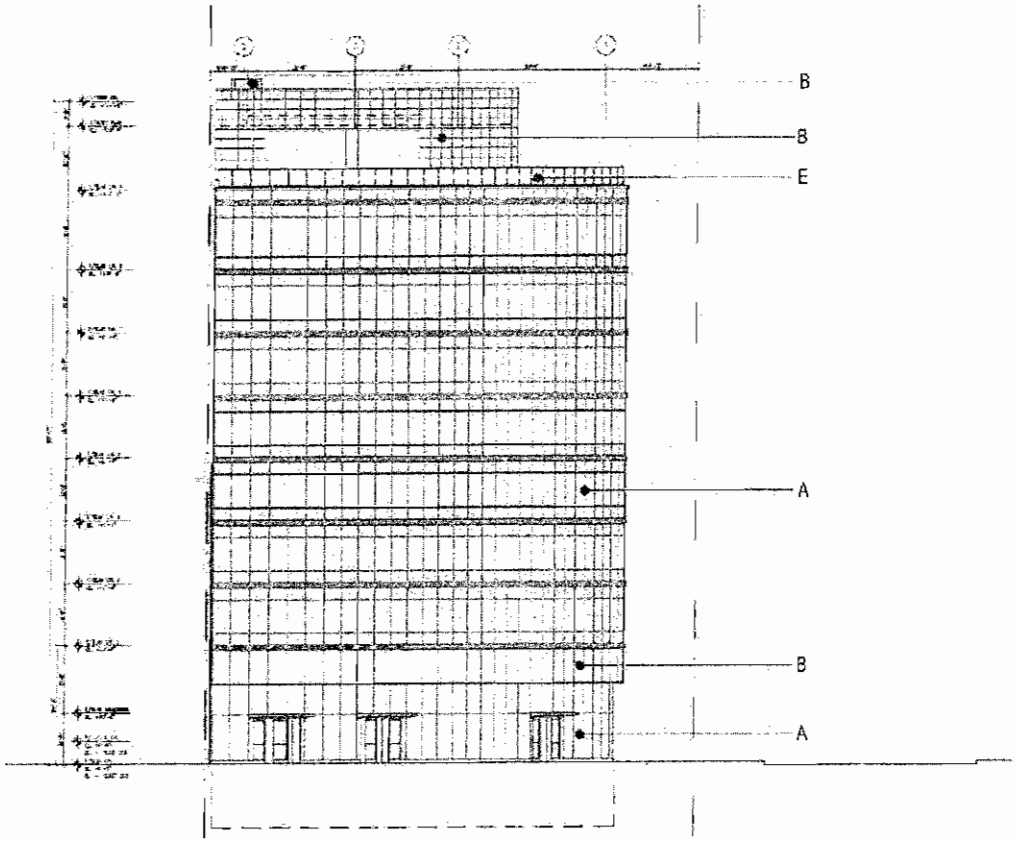

PROPOSED FEATURES


A...	METAL AND GLASS GLAZING SYSTEM	F...	METAL AND GLASS WINDOW
B...	METAL PANEL	G...	OVERHEAD METAL DOOR
C...	MASONRY WALL	H...	METAL COLUMN COVER
D...	METAL DOOR	J...	WOOD
E...	GLASS GUARDRAIL	K...	POLYCARBONATE PANELS

SUBAREA B, EAST ELEVATION

GRAPHIC SCALE
1/32" = 1'-0"

APPLICANT: CRP / Centrum Hubbard Street Owner, LLC.
ADDRESS: 201-223 WEST HUBBARD STREET; 412-420 N. WELLS STREET, CHICAGO IL 60654
INTRODUCTION DATE: SEPTEMBER 14, 2016
PLAN COMMISSION: OCTOBER 20, 2016

FINAL FOR PUBLICATION

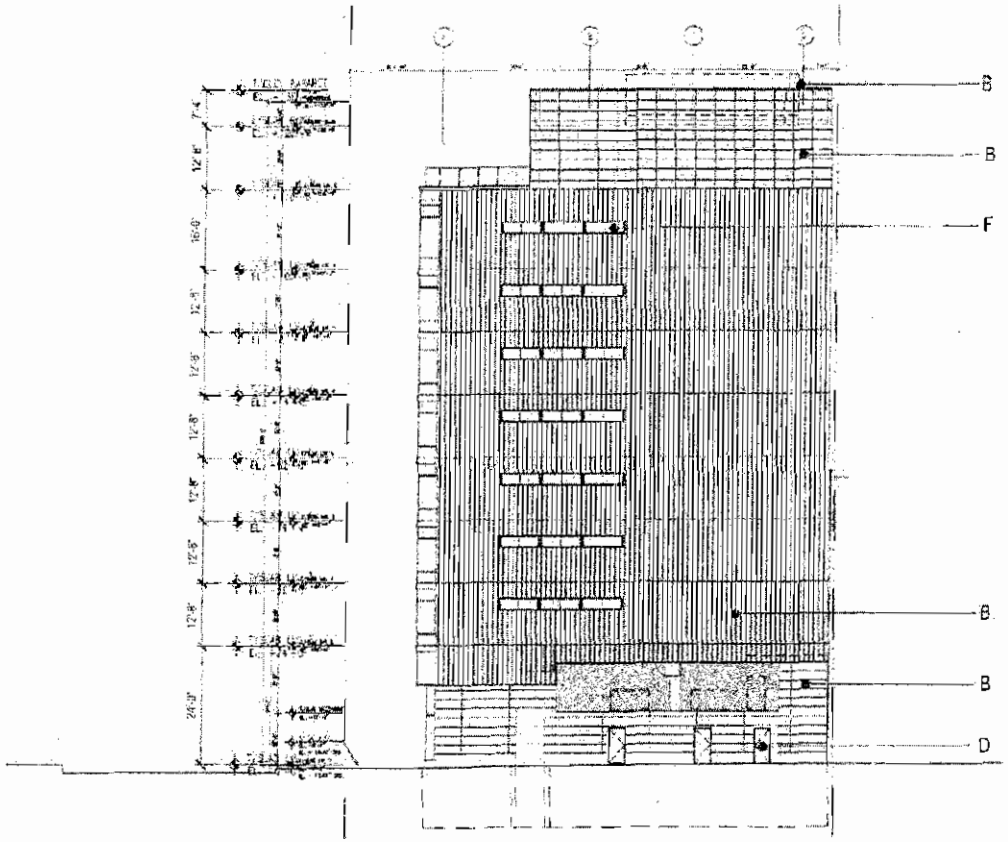

PROPOSED FEATURES

A...	METAL AND GLASS GLAZING SYSTEM	F...	METAL AND GLASS WINDOW
B...	METAL PANEL	G...	OVERHEAD METAL DOOR
C...	MASONRY WALL	H...	METAL COLUMN COVER
D...	METAL DOOR	J...	WOOD
E...	GLASS GUARDRAIL	K...	POLYCARBONATE PANELS

SUBAREA B, WEST ELEVATION

GRAPHIC SCALE
1/32" = 1'-0"

APPLICANT: CRP / Centrum Hubbard Street Owner, L.L.C.
ADDRESS: 201-223 WEST HUBBARD STREET; 412-420 N. WELLS STREET, CHICAGO IL 60654
INTRODUCTION DATE: SEPTEMBER 14, 2016
PLAN COMMISSION: OCTOBER 20, 2016

Reclassification Of Area Shown On Map No. 5-G.
(Application No. 18924T1)
(Common Address: 1211 W. Webster Ave.)

[O2016-6316]

Be It Ordained by the City Council of the City of Chicago:

SECTION 1. Title 17 of the Municipal Code of Chicago, the Chicago Zoning Ordinance, is hereby amended by changing all the RT4 Two-Flat, Townhouse and Multi-Unit District and B2-1 Neighborhood Mixed-Use District symbols and indications as shown on Map Number 5-G in the area bounded by:

West Webster Avenue; a line 44.93 feet east of and parallel to the alley next west of and parallel to North Racine Avenue; a line 13.19 feet south of and parallel to West Webster Avenue; a line 43.47 feet east of and parallel to the alley next west of and parallel to North Racine Avenue; a line 15.71 feet south of and parallel to West Webster Avenue; a line 44.93 feet east of and parallel to the alley next west of and parallel to North Racine Avenue; a line 25 feet south of and parallel to West Webster Avenue; a line 50 feet east of and parallel to the alley next west of and parallel to North Racine Avenue; a line 50 feet south of and parallel to West Webster Avenue; and the alley next west of and parallel to North Racine Avenue,

to those of a B2-3 Neighborhood Mixed-Use District and a corresponding use district is hereby established in the area above described.

SECTION 2. This ordinance shall be in force and effect from and after its passage and due publication.

Type 1 Narrative Rezoning Analysis attached to this ordinance reads as follows:

17-13-0303-C(1) Narrative Zoning Analysis
For 1211 W. Webster Ave.


Proposed Zoning:	B2-3
Lot Area:	2,370 square feet

Proposed Land Use:	The applicant is proposing to develop the subject property with a new four-story building containing a retail unit at grade and three (3) dwelling units above. The proposed building will be masonry construction. The proposed building will be 43 feet in height. On-site garage parking for three (3) cars will be located within the rear of the proposed building.
(a) The Project's Floor Area Ratio:	2.75
(b) The Project's Density (Lot Area Per Dwelling Unit):	790 square feet
(c) The Amount of Off-Street Parking:	3 parking spaces
(d) Setbacks:	
a. Front Setback:	0 feet
b. Rear Setback:	3 feet
c. Side Setbacks:	East side -- 0 feet/west side -- 0 feet
d. Rear Yard Open Space:	N/A
(e) Building Height:	43 feet

*17-10-0207-A

*17-13-0303-C2 -- Plans attached.

[Site Plan; First, Second, Third, and Fourth Floor Plans; and North, South, and West Building Elevations referred to in this Narrative Zoning Analysis printed on pages 38315 through 38319 of this *Journal*.]

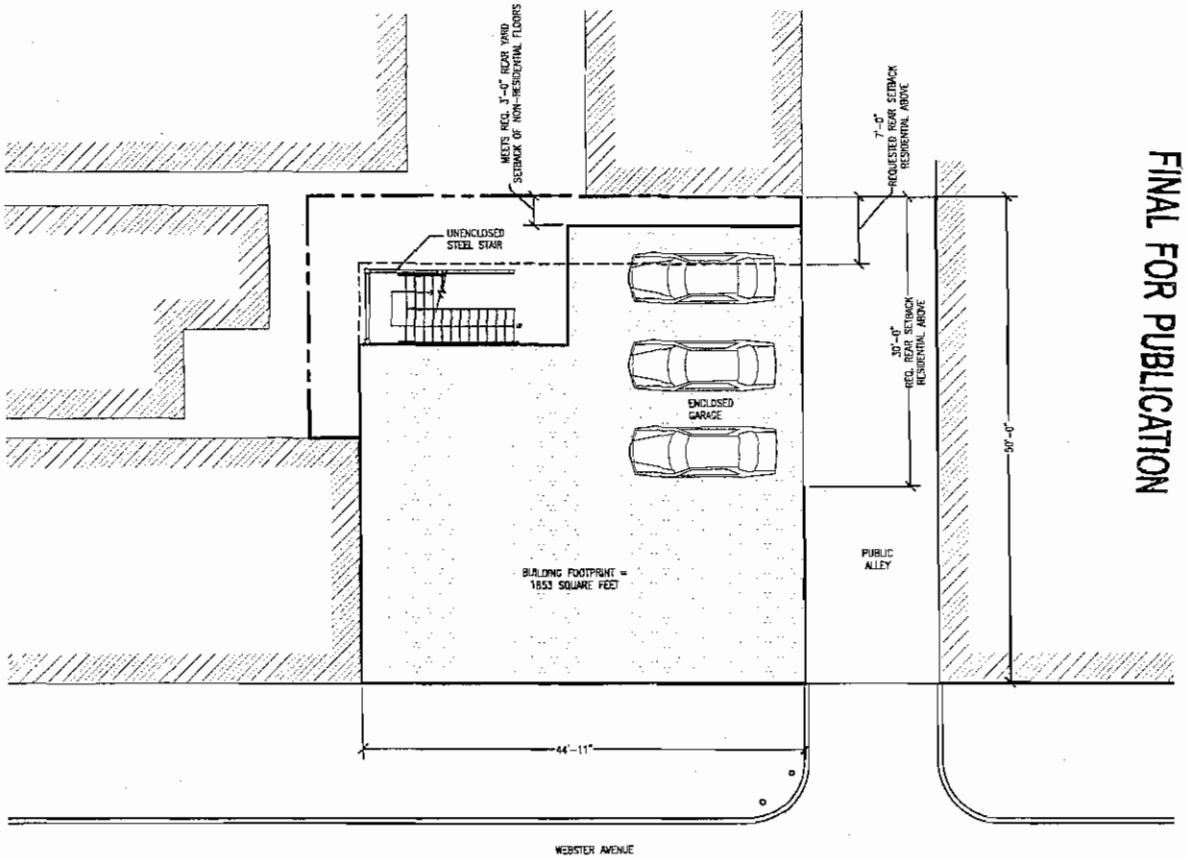


FINAL FOR PUBLICATION

1211 Webster - Site Plan
08.31.16

1/16"=1'-0"

N

PERIMETER ARCHITECTS

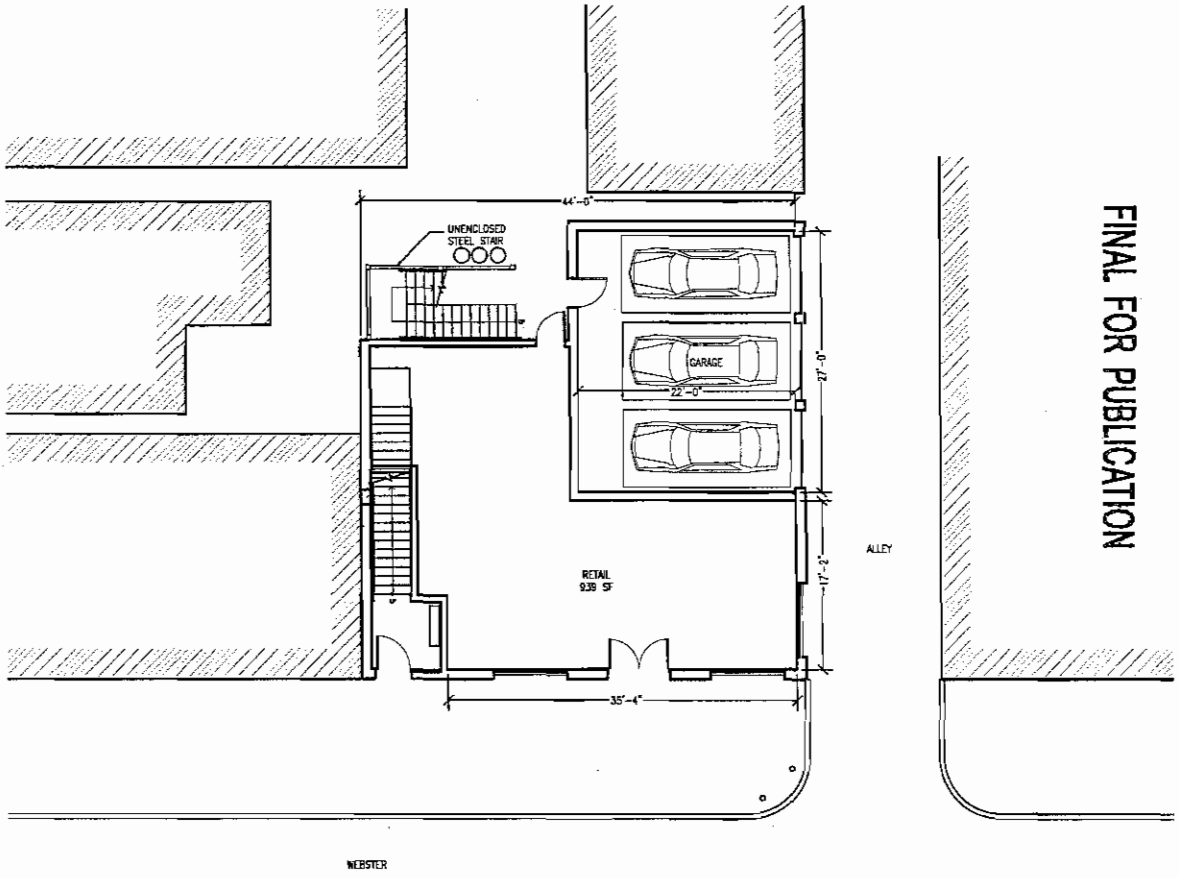


FINAL FOR PUBLICATION

1211 Webster - First Floor Plan
08.31.16 1/16"=1'-0"

N

PERIMETER ARCHITECTS

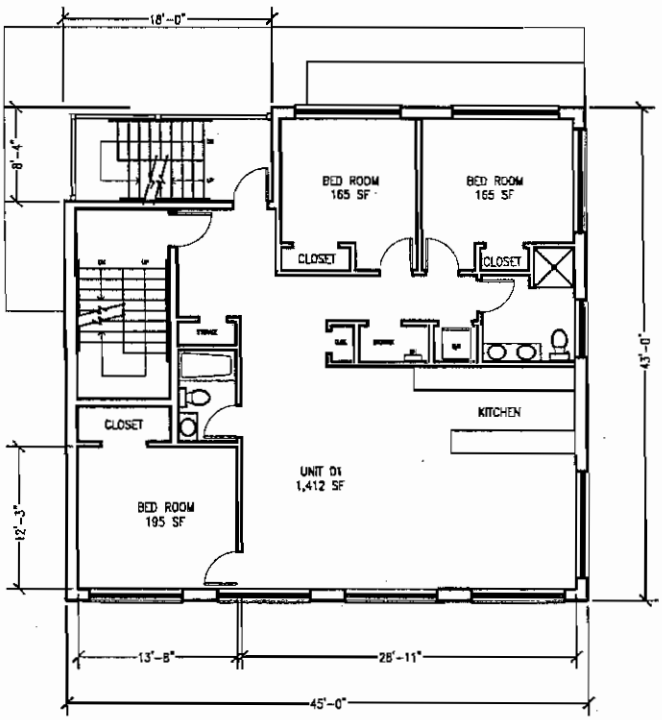


FINAL FOR PUBLICATION

1211 Webster - 2nd - 4th Floor Plan
08.31.16
1/16"=1'-0"
N


PERIMETER
ARCHITECTS

FINAL FOR PUBLICATION


PERIMETER ARCHITECTS

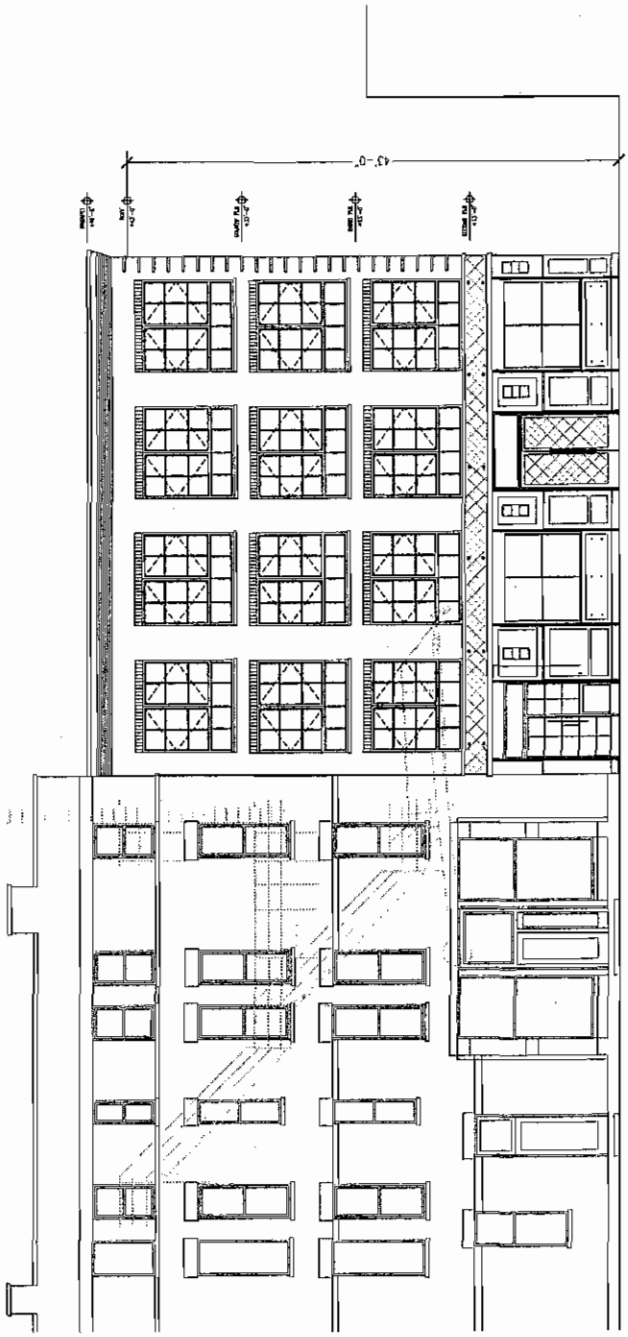

1211 Webster - North Elevation
08.31.16
1/8"=1'-0"

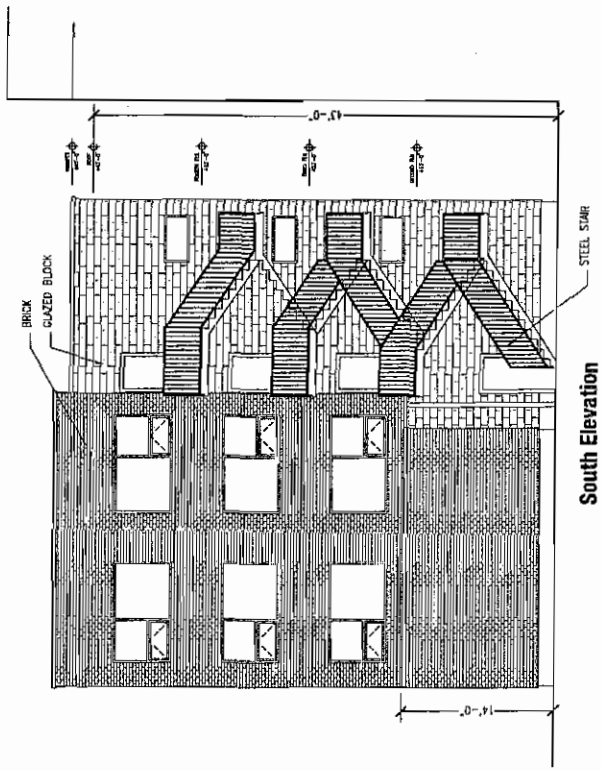

South Elevation

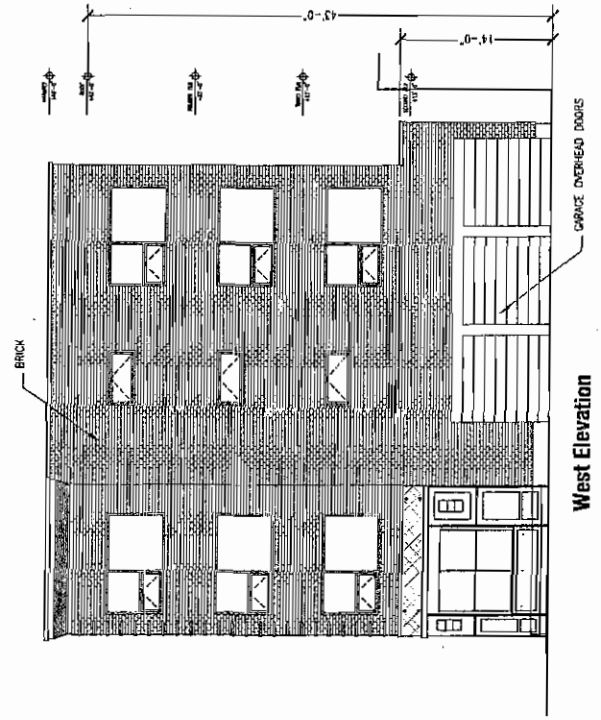

West Elevation

PERIMETER ARCHITECTS

FINAL FOR PUBLICATION

1211 Webster - Elevations
8.31.16
1/8"=1'-0"

Reclassification Of Area Shown On Map No. 6-E.
(Application No. 18969)
(Common Address: 2722 S. Dr. Martin Luther King, Jr. Dr.)

[O2016-6366]

Be It Ordained by the City Council of the City of Chicago:

SECTION 1. Title 17 of the Municipal Code of Chicago, the Chicago Zoning Ordinance, is hereby amended by changing all of the RM5 Residential Multi-Unit District symbols and indications as shown on Map Number 6-E in the area bounded by:

a line 753.91 feet north of East 29th Street; a line 118.18 feet east of South Calumet Avenue; a line 758.90 feet north of East 29th Street; a line 131.67 feet east of South Calumet Avenue; a line 775.13 feet north of East 29th Street; a line 178.34 feet east of South Calumet Avenue; a line 616.41 feet north of East 29th Street, as measured along the west line of South Dr. Martin Luther King, Jr. Drive; South Dr. Martin Luther King, Jr. Drive; a line 115.66 feet north of East 29th Street, as measured along the west line of South Dr. Martin Luther King, Jr. Drive; a line 51.67 feet west of South Dr. Martin Luther King, Jr. Drive; East 29th Street; and South Calumet Avenue,

to those of a C2-2 Motor Vehicle-Related Commercial District.

SECTION 2. This ordinance takes effect after its passage and due publication.

AMENDMENT OF TITLE 17 OF MUNICIPAL CODE BY RECLASSIFICATION OF PARTICULAR AREAS.

The Committee on Zoning, Landmarks and Building Standards submitted the following report:

CHICAGO, November 16, 2016.

To the President and Members of the City Council:

Presenting a report for your Committee on Zoning, Landmarks and Building Standards which held a meeting on November 15, 2016, the following items were passed by a majority of the members present:

Page 1 contains two text amendments: TAD-552 and TAD-550. TAD-552 is regarding the use of alternate principal tenant business identification regarding high rise building signs. TAD-550 is regarding pedestrian streets in the 27th Ward.

Pages 1 through 13 contain various map amendments regarding land use.

Pages 13 and 14 contain signs larger than 100 square feet in area and 24 feet above grade.

I hereby move for passage of the proposed ordinances and substitute ordinances transmitted herewith.

Respectfully submitted,

(Signed) DANIEL S. SOLIS,
Chairman.

On motion of Alderman Solis, the said proposed ordinances and substitute ordinances transmitted with the foregoing committee report were *Passed* by yeas and nays as follows:

Yeas -- Aldermen Moreno, Hopkins, Dowell, King, Hairston, Sawyer, Mitchell, Harris, Beale, Sadlowski Garza, Thompson, Cárdenas, Quinn, Burke, Lopez, Foulkes, D. Moore, Curtis, O'Shea, Muñoz, Zalewski, Scott, Solis, Maldonado, Burnett, Ervin, Reboyras, Santiago, Waguespack, Mell, Ramirez-Rosa, Villegas, Mitts, Sposato, Laurino, O'Connor, Napolitano, Reilly, Smith, Tunney, Arena, Cappleman, Pawar, Osterman, J. Moore, Silverstein -- 46.

Nays -- None.

Alderman Beale moved to reconsider the foregoing vote. The motion was lost.

The following are said ordinances as passed (the italic heading in each case not being a part of the ordinance):

Reclassification Of Area Shown On Map No. 1-F.
(As Amended)
(Application No. 18944T1)
(Common Address: 670 -- 678 N. LaSalle St.)

[SO2016-6339]

Be It Ordained by the City Council of the City of Chicago:

SECTION 1. That the Chicago Zoning Ordinance be amended by changing all of the DX-7 Downtown Mixed-Use District symbols and indications as shown on Map Number 1-F in the area bounded by:

North LaSalle Street; West Huron Street; the public alley next west of and parallel to North LaSalle Street; and the public alley next south of and parallel to West Huron Street,

to those of a DX-7 Downtown Mixed-Use District in accordance with the attached narrative and plans.

SECTION 2. This ordinance shall be in force and effect from and after its passage and publication.

[Site Plan; Basement, Levels 1, 2, 3, 4, 5, 6, 7, 8 Plans; Roof Plan; North, South, East, and West Exterior Building Elevations; Building Section; Landscape Plan; and Landscape List/Details referred to in this ordinance printed on pages 38324 through 38337 of this *Journal*.]

Type 1 Narrative Rezoning Analysis referred to in this ordinance reads as follows:

Substitute Narrative Zoning Analysis And Plans.

Type 1 Zoning Map Amendment Application.

Applicant:	LaSalle 676 LLC
Property Location:	676 North LaSalle Street
Zoning:	DX-7 Downtown Mixed-Use District
Lot Area:	18,381 square feet


LaSalle 676 LLC is the "Applicant" for a Type 1 zoning map amendment for the subject property located at 670 -- 678 North LaSalle Street from the DX-7 Downtown Mixed-Use District to the DX-7 Downtown Mixed-Use District as a Type 1 zoning map amendment.

The site is bounded by North LaSalle Street to the east, West Huron Street to the north, a 14-foot public alley to the west and an 18-foot public alley to the south. The property is surrounded by properties zoned DX-7 on the east and west, Planned Development 1251 to the south and property zoned DX-5 to the north.

The subject property consists of approximately 18,381 square feet and is currently occupied by an existing six-story commercial building and a surface parking lot. The Applicant proposes to add a two-story addition to the existing six-story building and erect a new eight-story building addition to the east of and connected to the existing building with a rooftop patio. The development will contain 149 dwelling units with ground floor retail/commercial space. A total of 20 off-street parking spaces will be provided, 17 parking spaces will be located in the basement and an additional three parking spaces will be provided at ground level.

Narrative Zoning Analysis

(a) Floor Area Ratio:	7.0
(b) Building Area:	128,677 square feet
(c) Loading:	1 (10 feet x 25 feet)
(d) Density:	
Lot Area Per Dwelling Unit:	123 square feet (149 dwelling units)
(e) Amount of Off-Street Parking:	20 spaces (Transit-served Location Parking Reduction Proposed. 880 feet to Chicago brown line CTA Station.)
(f) Setbacks:	
i. Front Setback:	0 feet
ii. Side Setback (west):	0 feet
iii. Side Setback (east):	0 feet
iv. Rear Setback:	22 feet, 4 inches (subject to approval as an administrative adjustment)
(g) Building height:	109 feet, 7 inches
(h) Bicycle spaces:	68

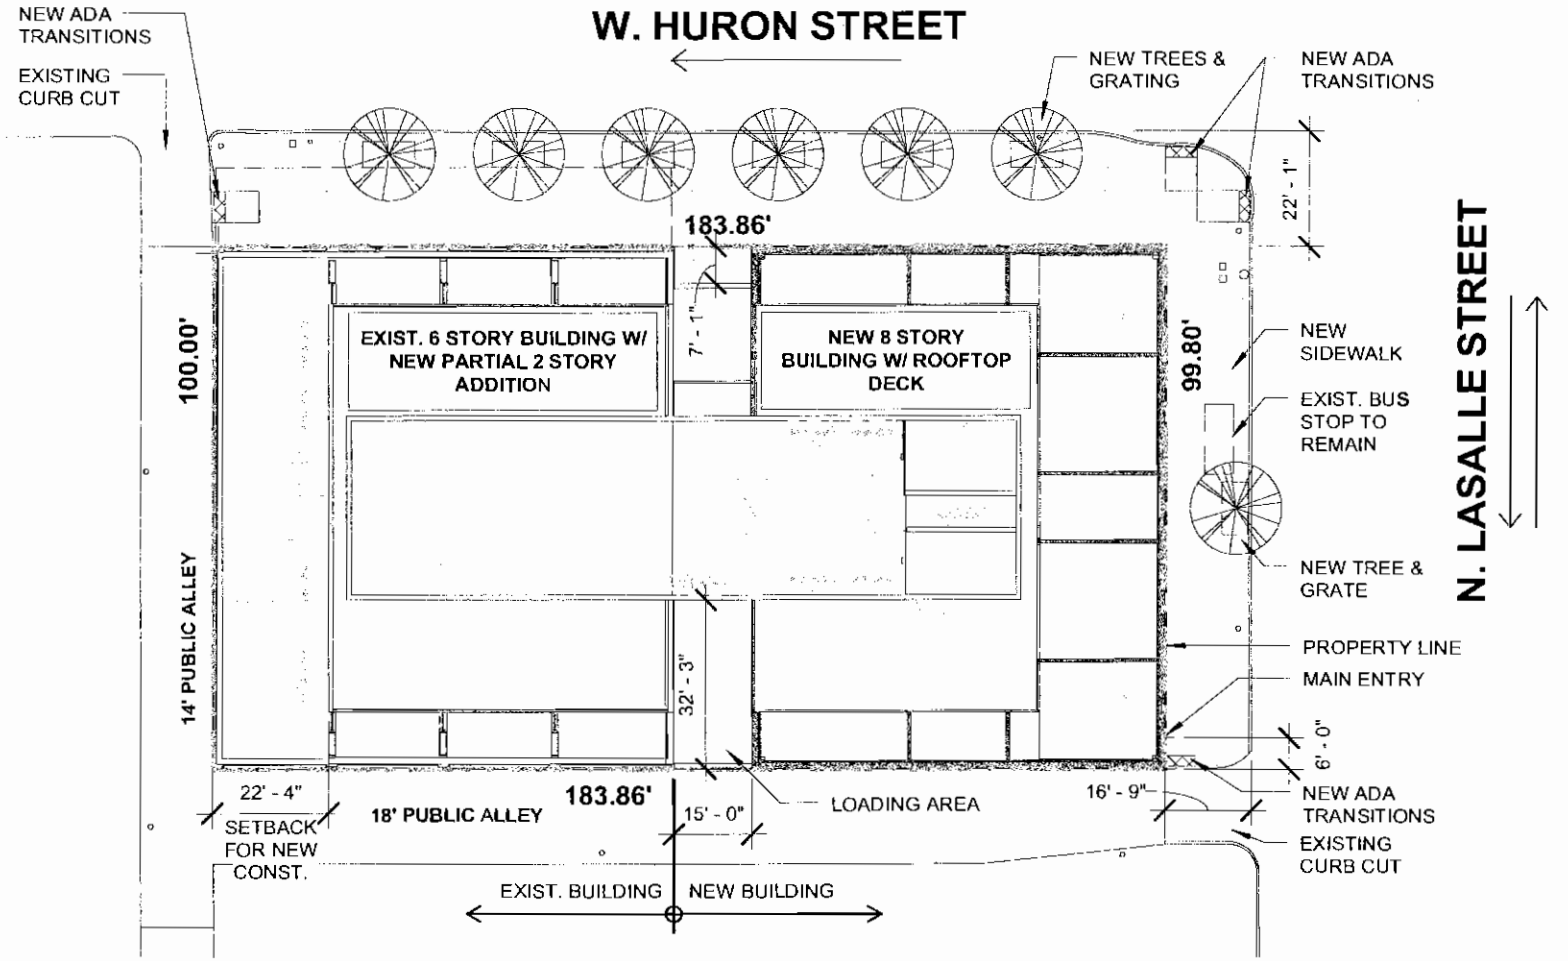


FINAL FOR PUBLICATION

APPLICANT: LASALLE 676 LLC
ARCHITECT: BOOTH HANSEN

676 N. LASALLE
SITE PLAN

1506.00
2016.11.01
1 of 14

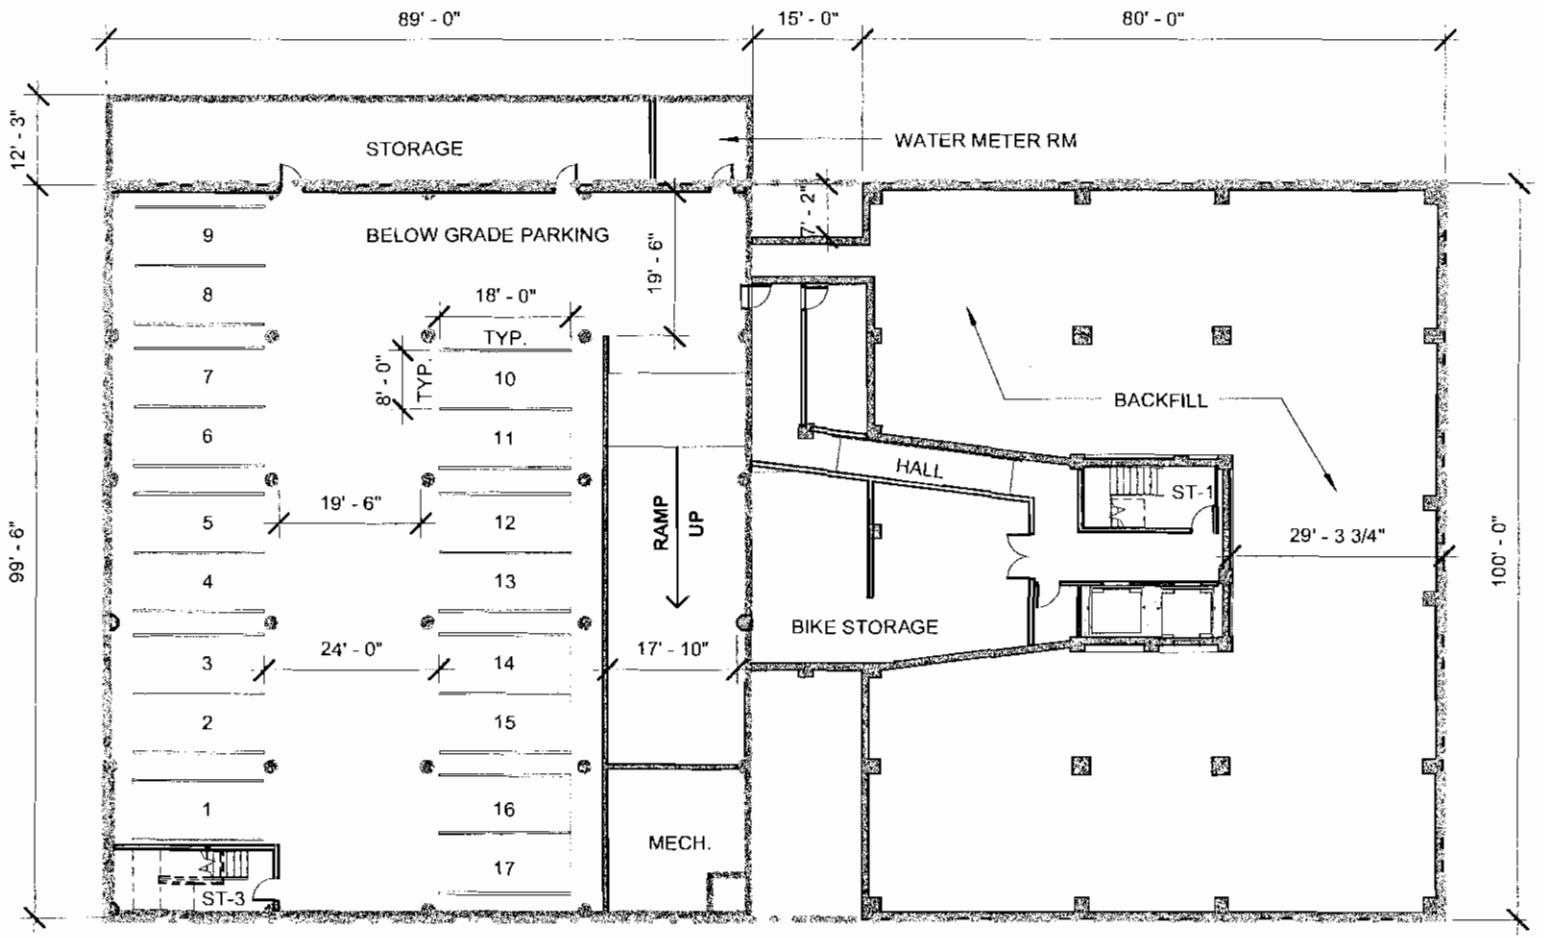


FINAL FOR PUBLICATION

0 4 8 16 32

APPLICANT: LASALLE 676 LLC
ARCHITECT: BOOTH HANSEN

676 N. LASALLE
BASEMENT PLAN

1506.00
2016.11.01
2 of 14

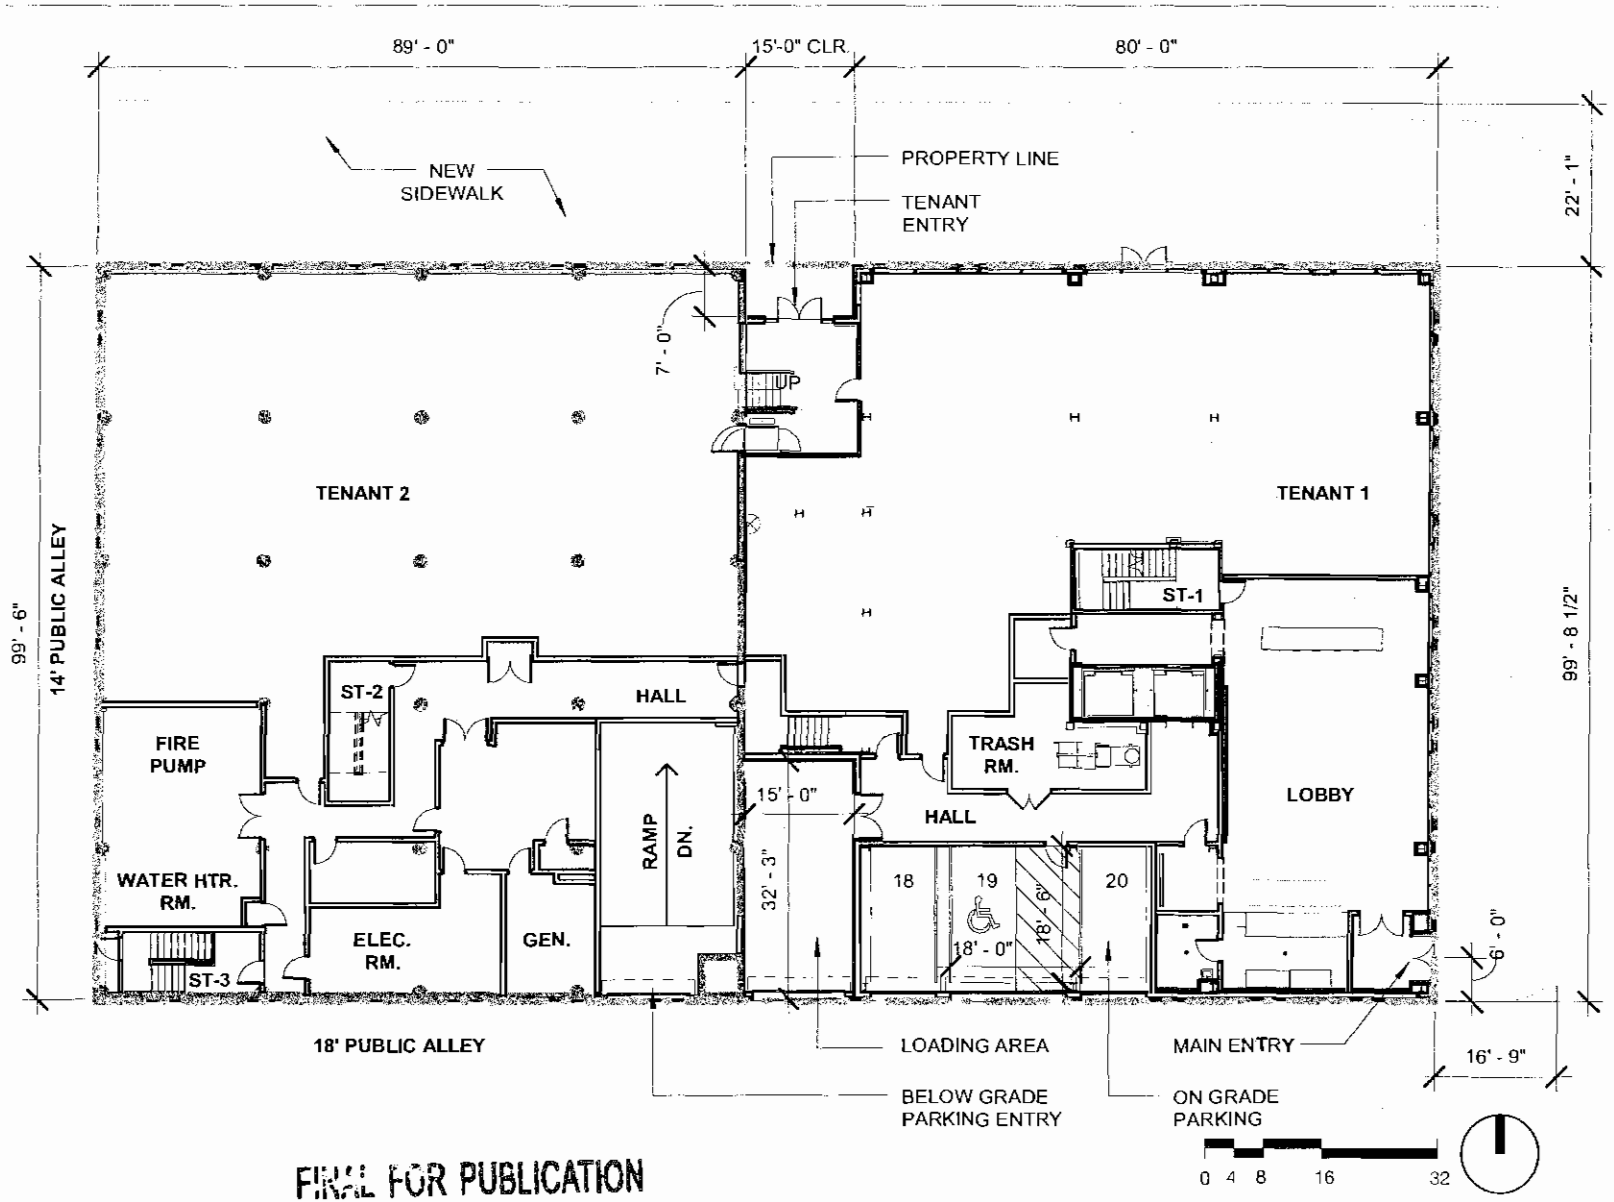


FINAL FOR PUBLICATION

1506.00
2016.11.01

BOOTH HANSEN

676 N. LASALLE
LEVEL 1 PLAN

3 of 14

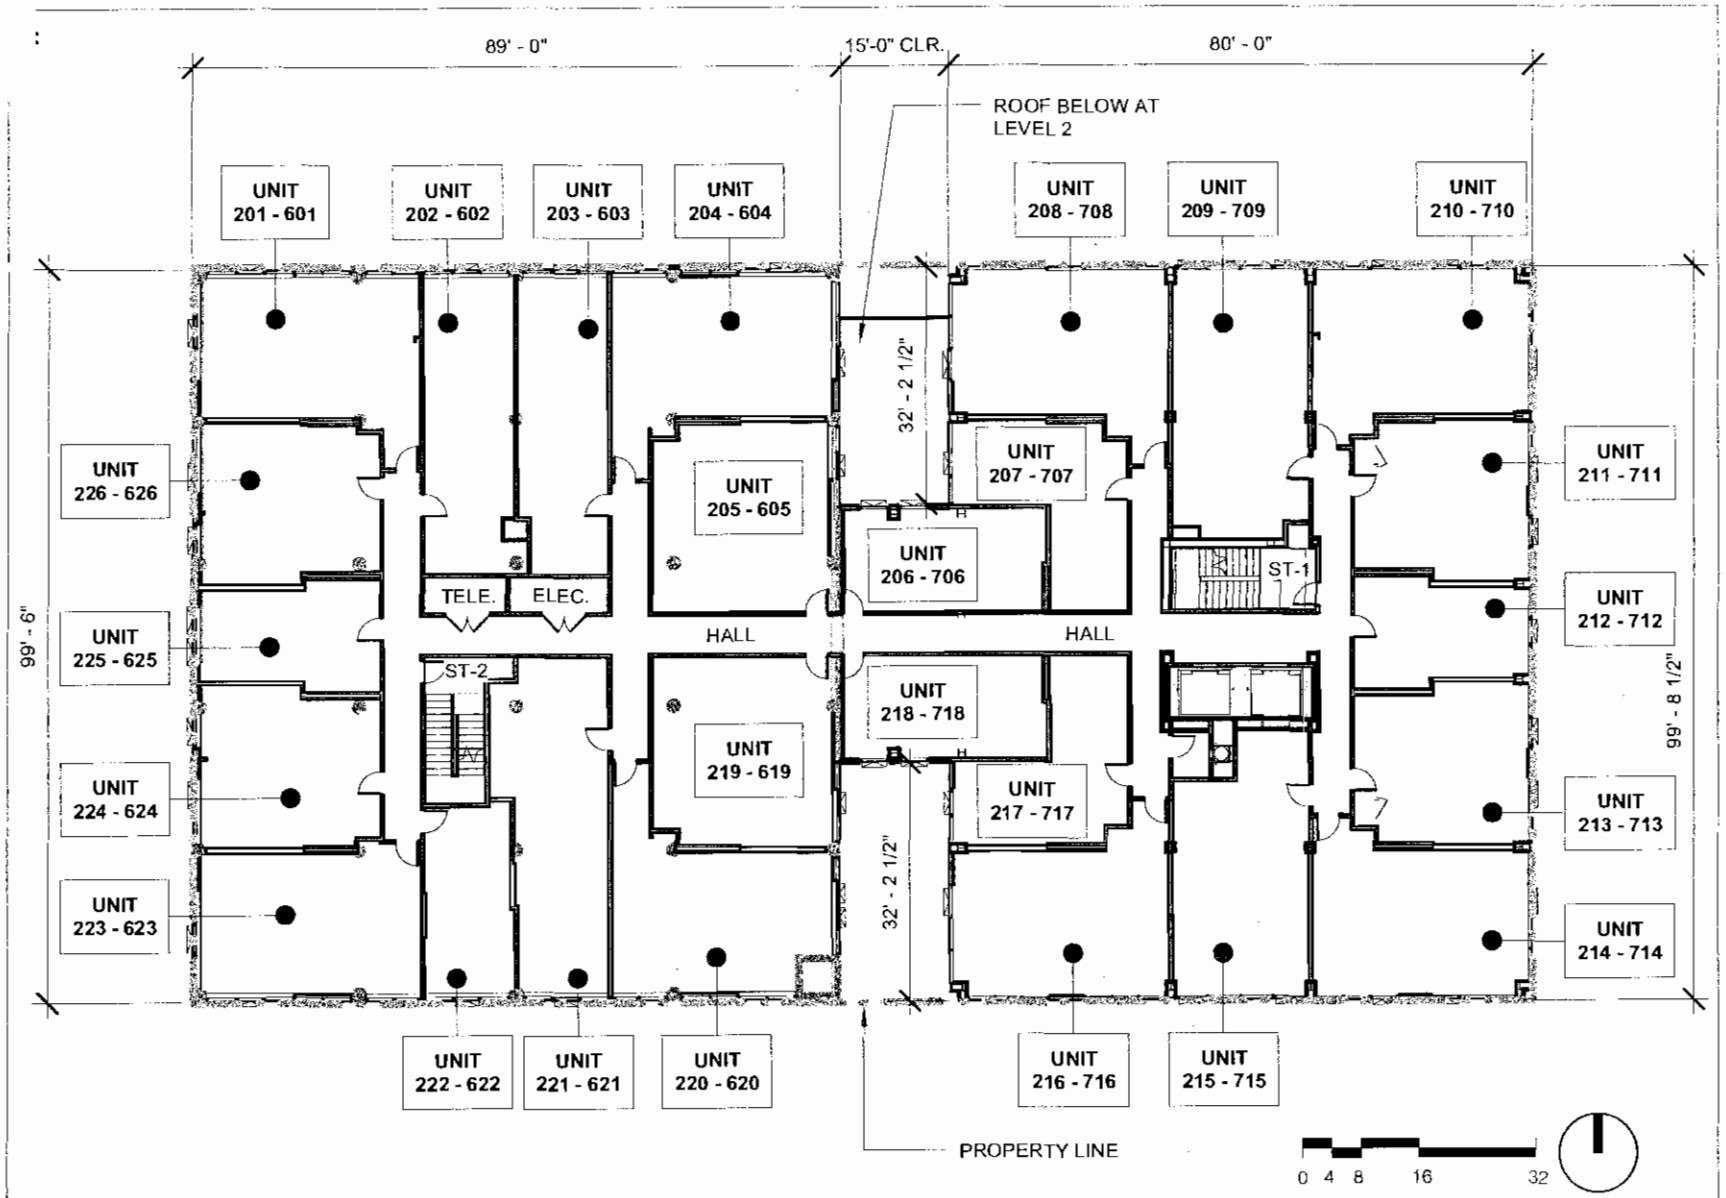


FINAL FOR PUBLICATION

APPLICANT: LASALLE 676 LLC
ARCHITECT: BOOTH HANSEN

676 N. LASALLE
LEVEL 2-6 PLAN

1506.00
2016.11.01
4 of 14

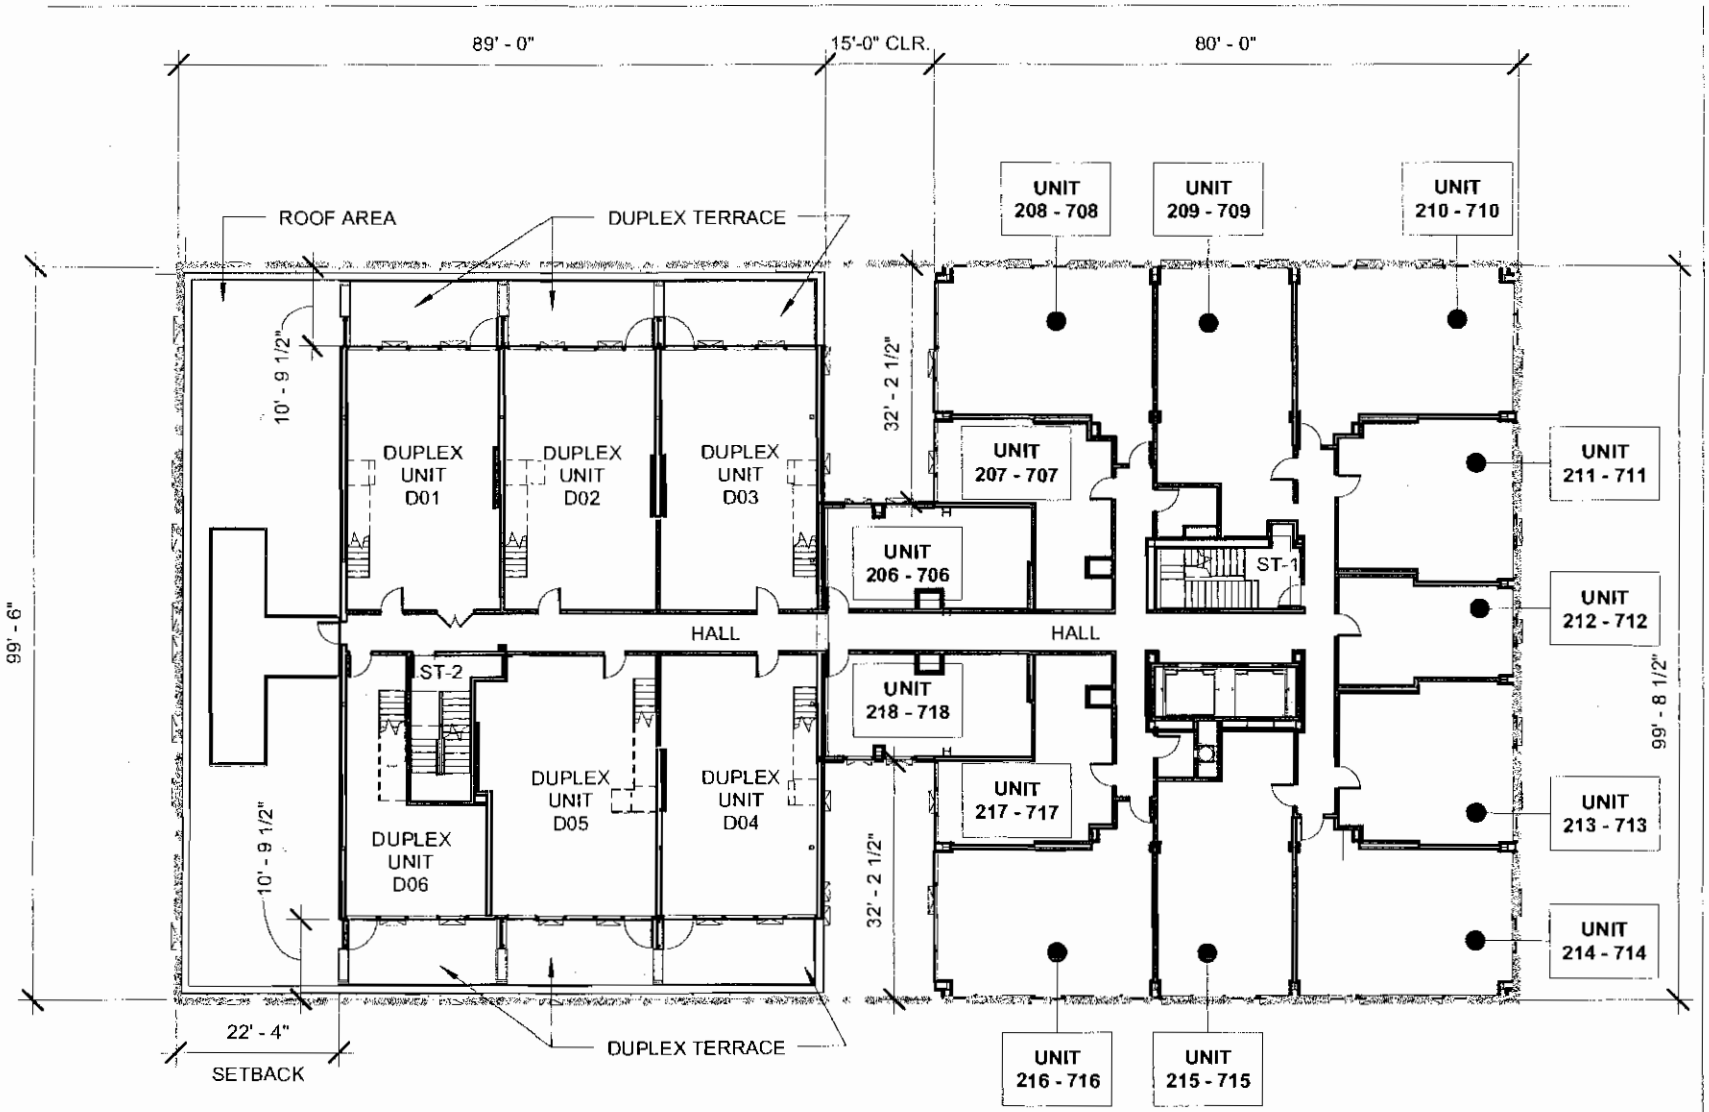

FINAL FOR PUBLICATION


0 4 8 16 32

APPLICANT: LASALLE 676 LLC
ARCHITECT: BOOTH HANSEN

676 N. LASALLE
LEVEL 7 PLAN

1506.00
2016.11.01
5 of 14

ON-STE OPEN SPACE
OPEN SPACE REQUIRED: 36 SF PER UNIT x 149 UNITS= 5,364 SF
OPEN SPACE PROVIDED: 5,751 SF

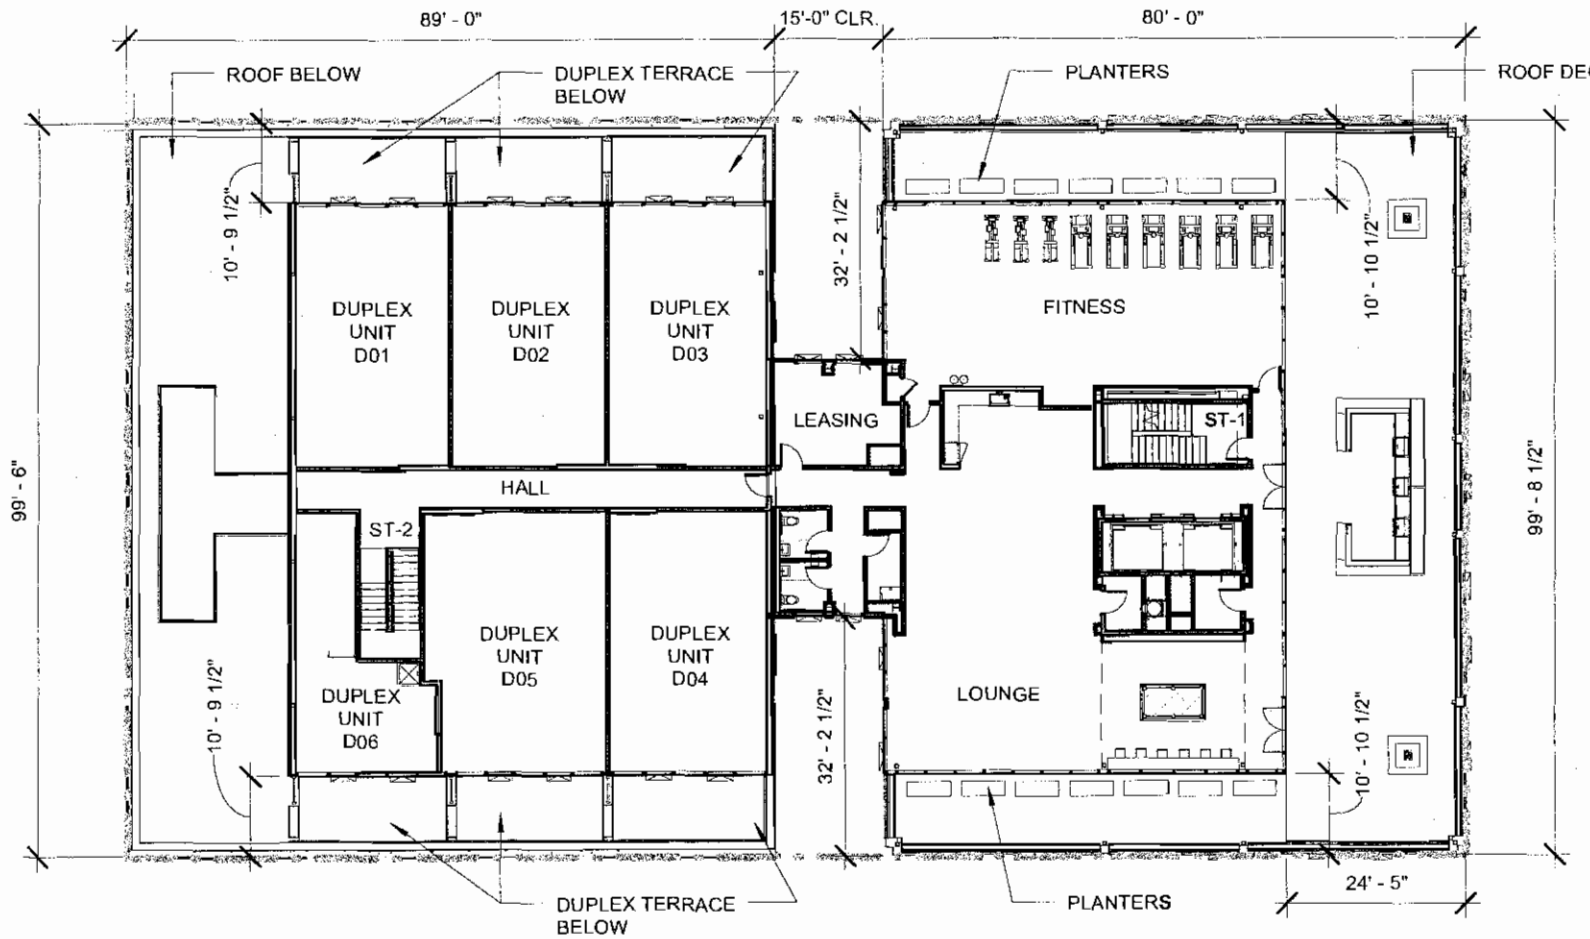


FINAL FOR PUBLICATION

0 4 8 16 32

APPLICANT: LASALLE 676 LLC
ARCHITECT: BOOTH HANSEN

676 N. LASALLE
LEVEL 8 PLAN

1506.00
2016.11.01
6 of 14

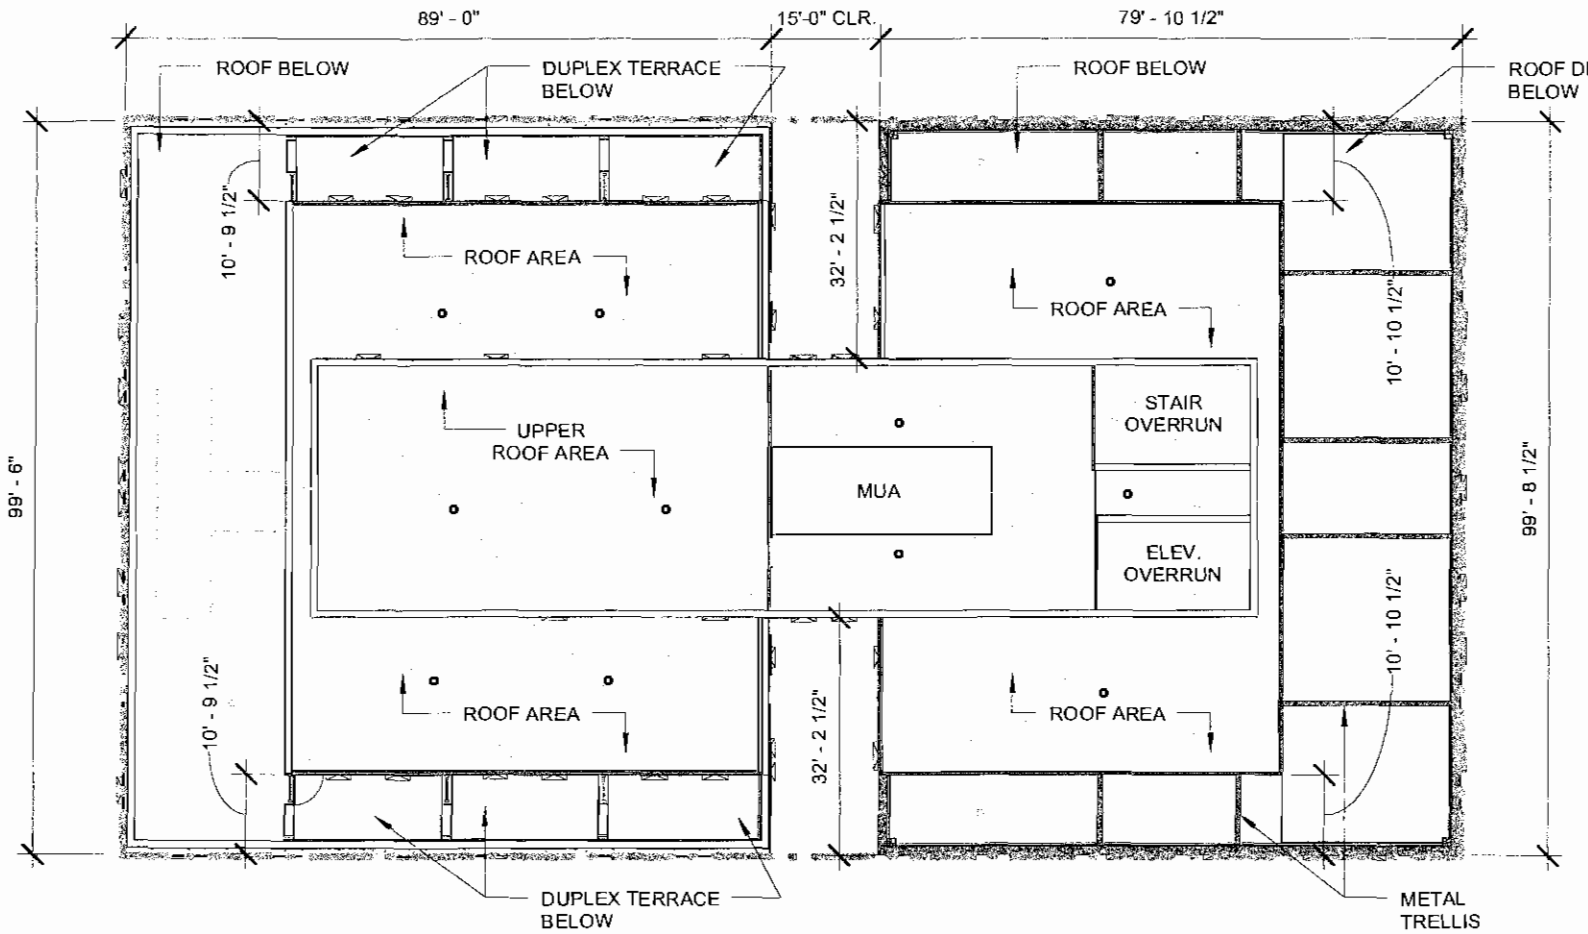


FINAL FOR PUBLICATION

0 4 8 16 32

APPLICANT: LASALLE 676 LLC
ARCHITECT: BOOTH HANSEN

676 N. LASALLE
ROOF PLAN

1506.00
2016.11.01
7 of 14

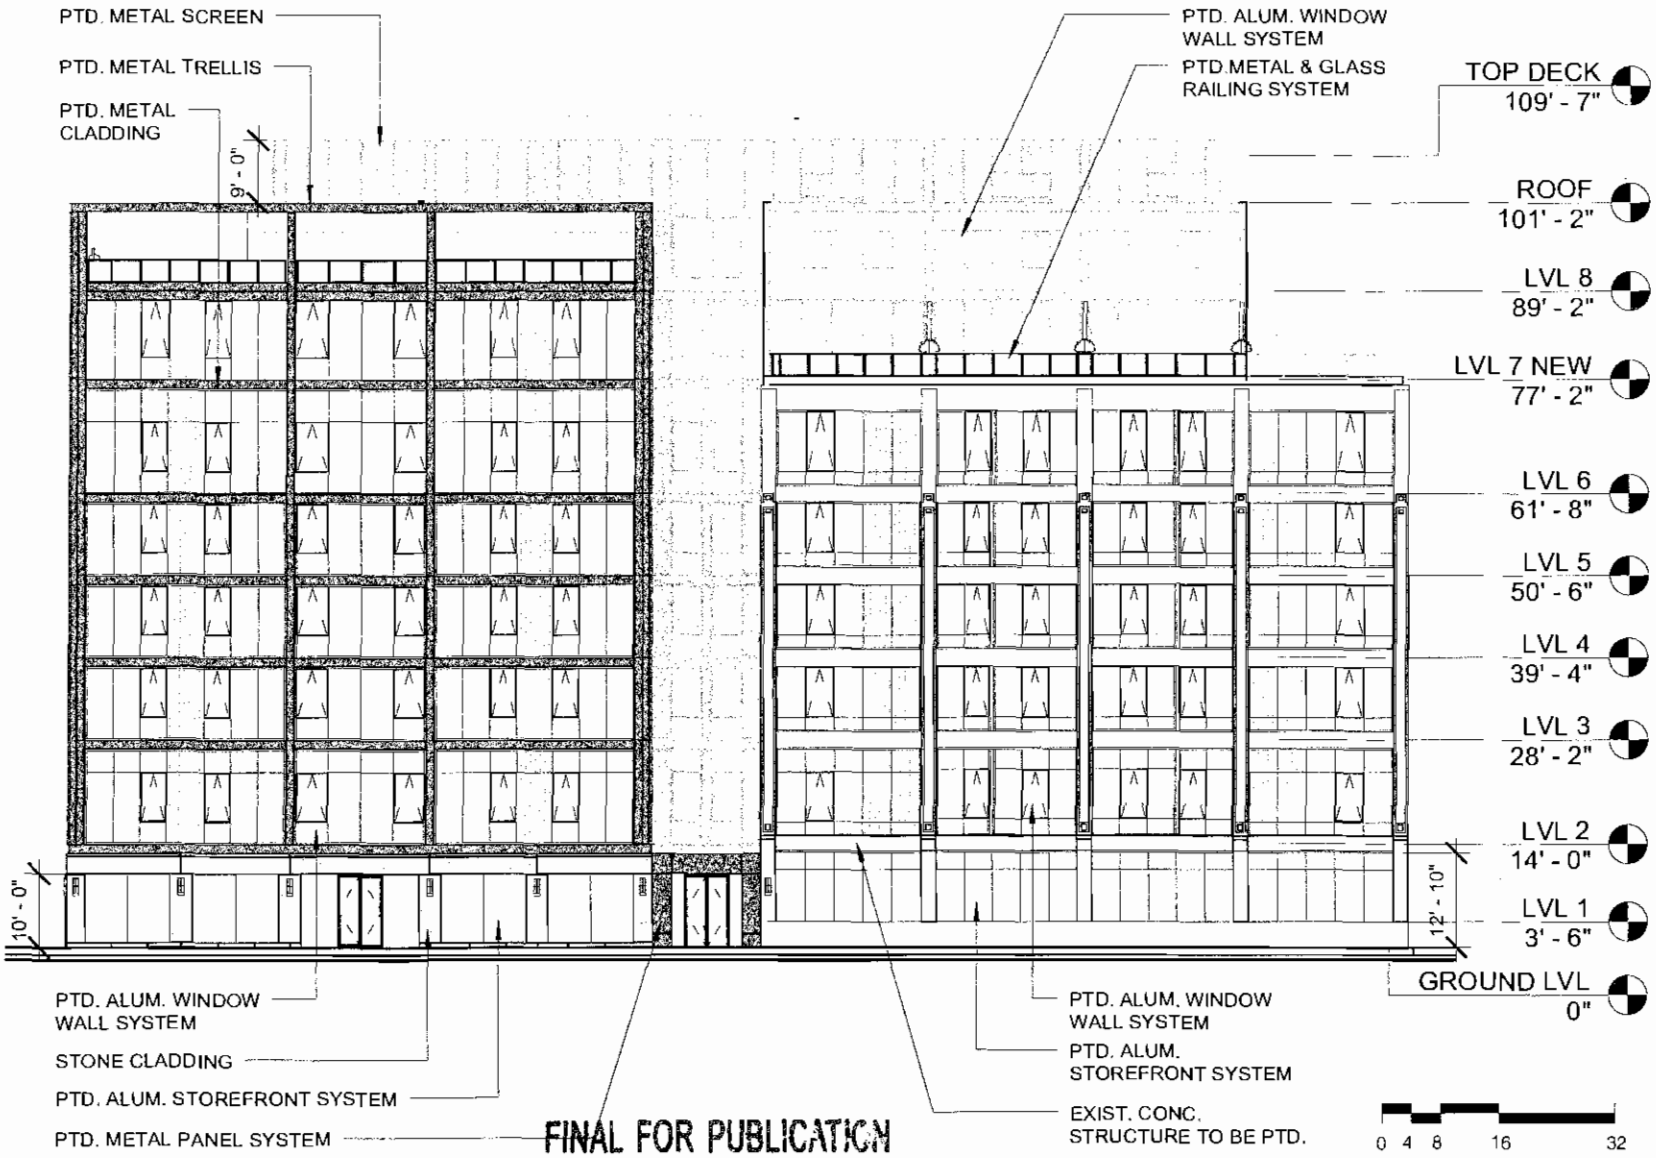


FINAL FOR PUBLICATION

APPLICANT: LASALLE 676 LLC
ARCHITECT: BOOTH HANSEN

676 N. LASALLE
EXTERIOR ELEVATION - NORTH

1506.00
2016.11.01
8 of 14

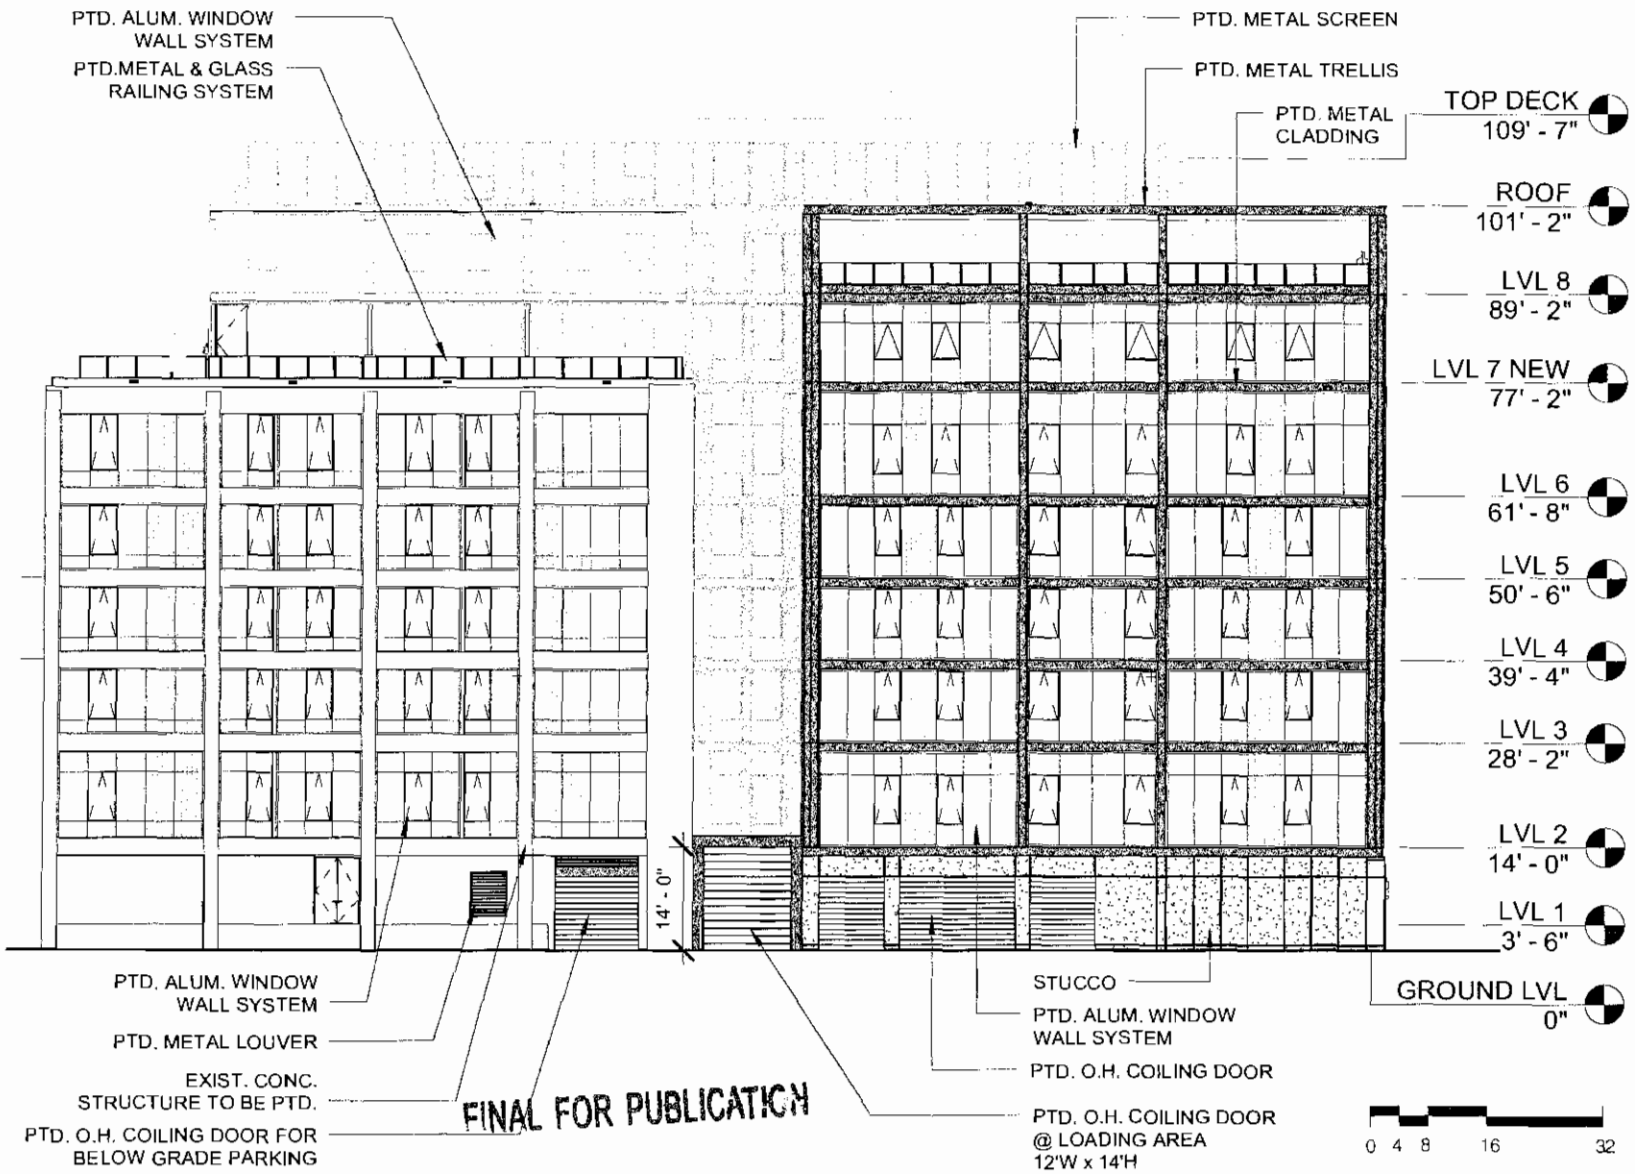


FINAL FOR PUBLICATION

APPLICANT: LASALLE 676 LLC
ARCHITECT: BOOTH HANSEN

676 N. LASALLE

EXTERIOR ELEVATION - SOUTH

1506.00
2016.11.01

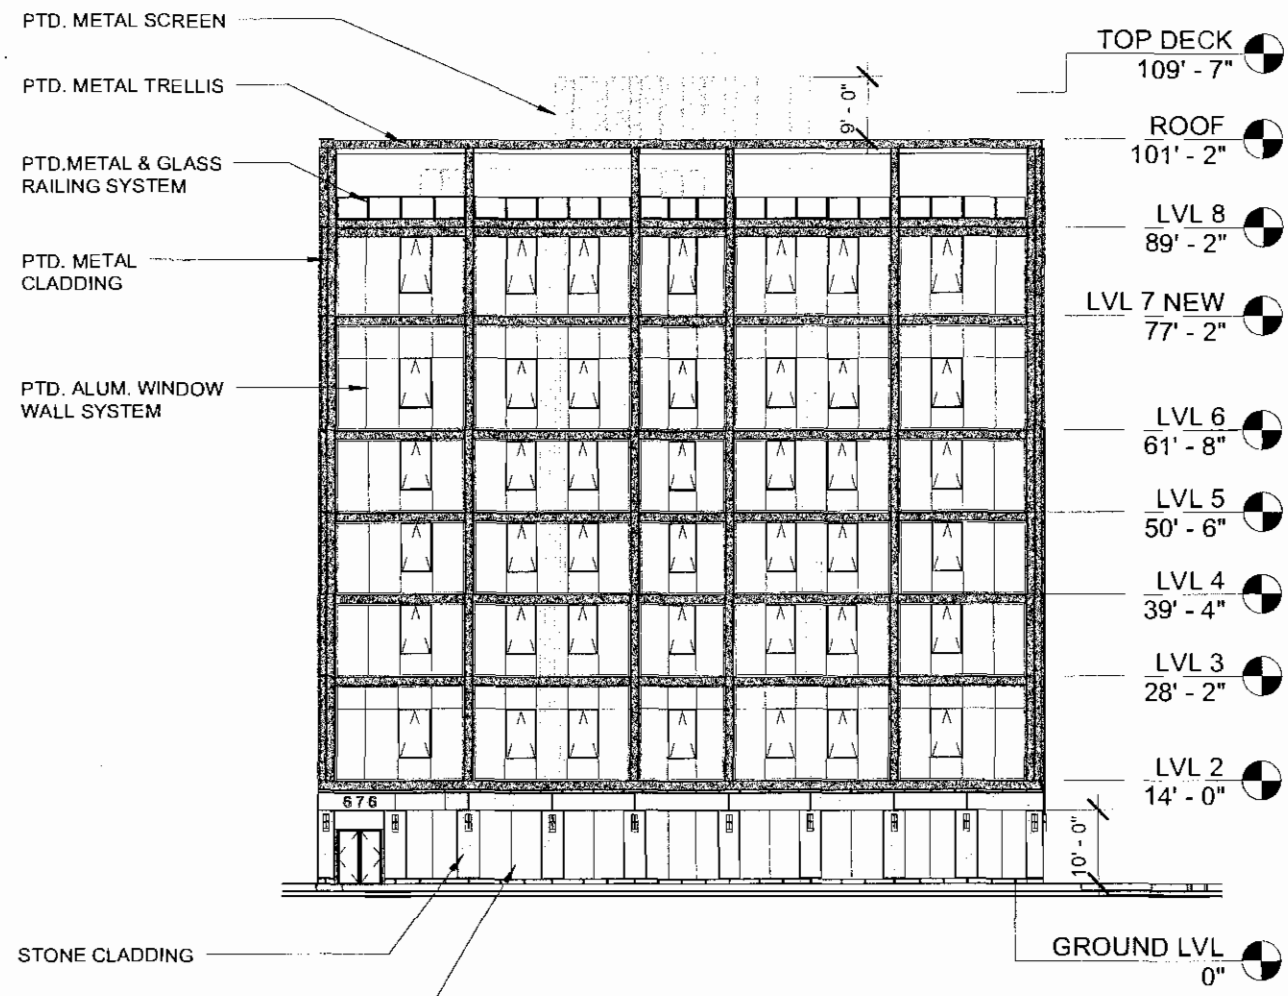

FINAL FOR PUBLICATION


0 4 8 16 32

APPLICANT: LASALLE 676 LLC
ARCHITECT: BOOTH HANSEN

676 N. LASALLE

EXTERIOR ELEVATIONS - EAST

1506.00
2016.11.01

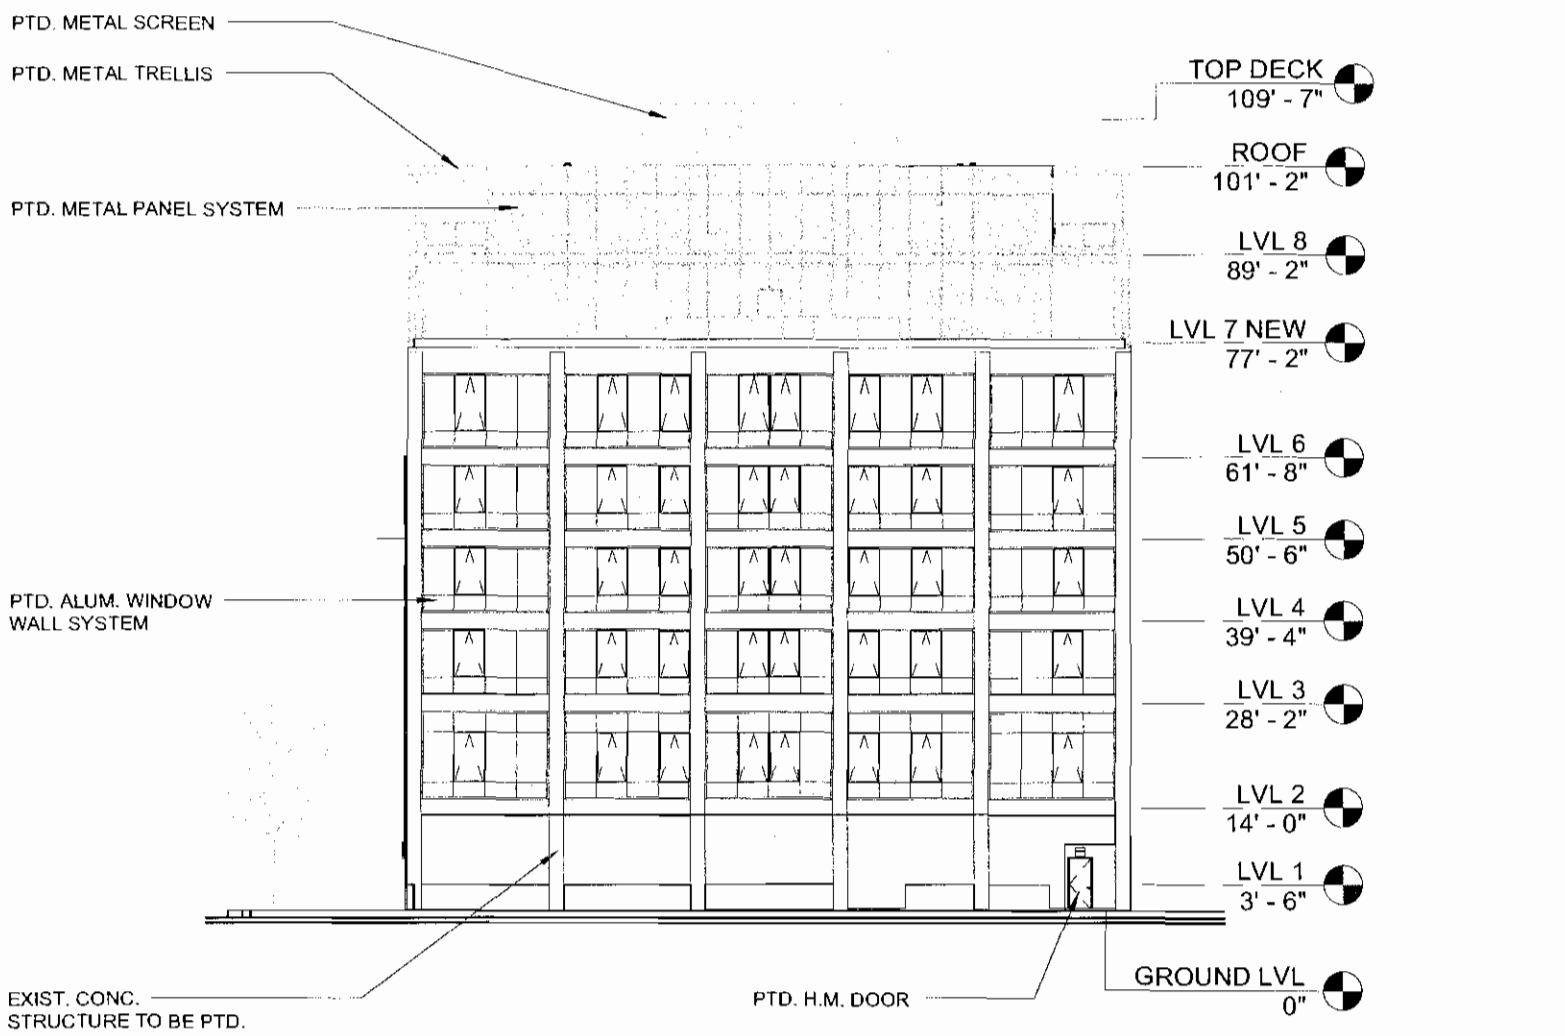


FINAL FOR PUBLICATION

APPLICANT: LASALLE 676 LLC
ARCHITECT: BOOTH HANSEN

676 N. LASALLE

EXTERIOR ELEVATION - WEST

1506.00
2016.11.01

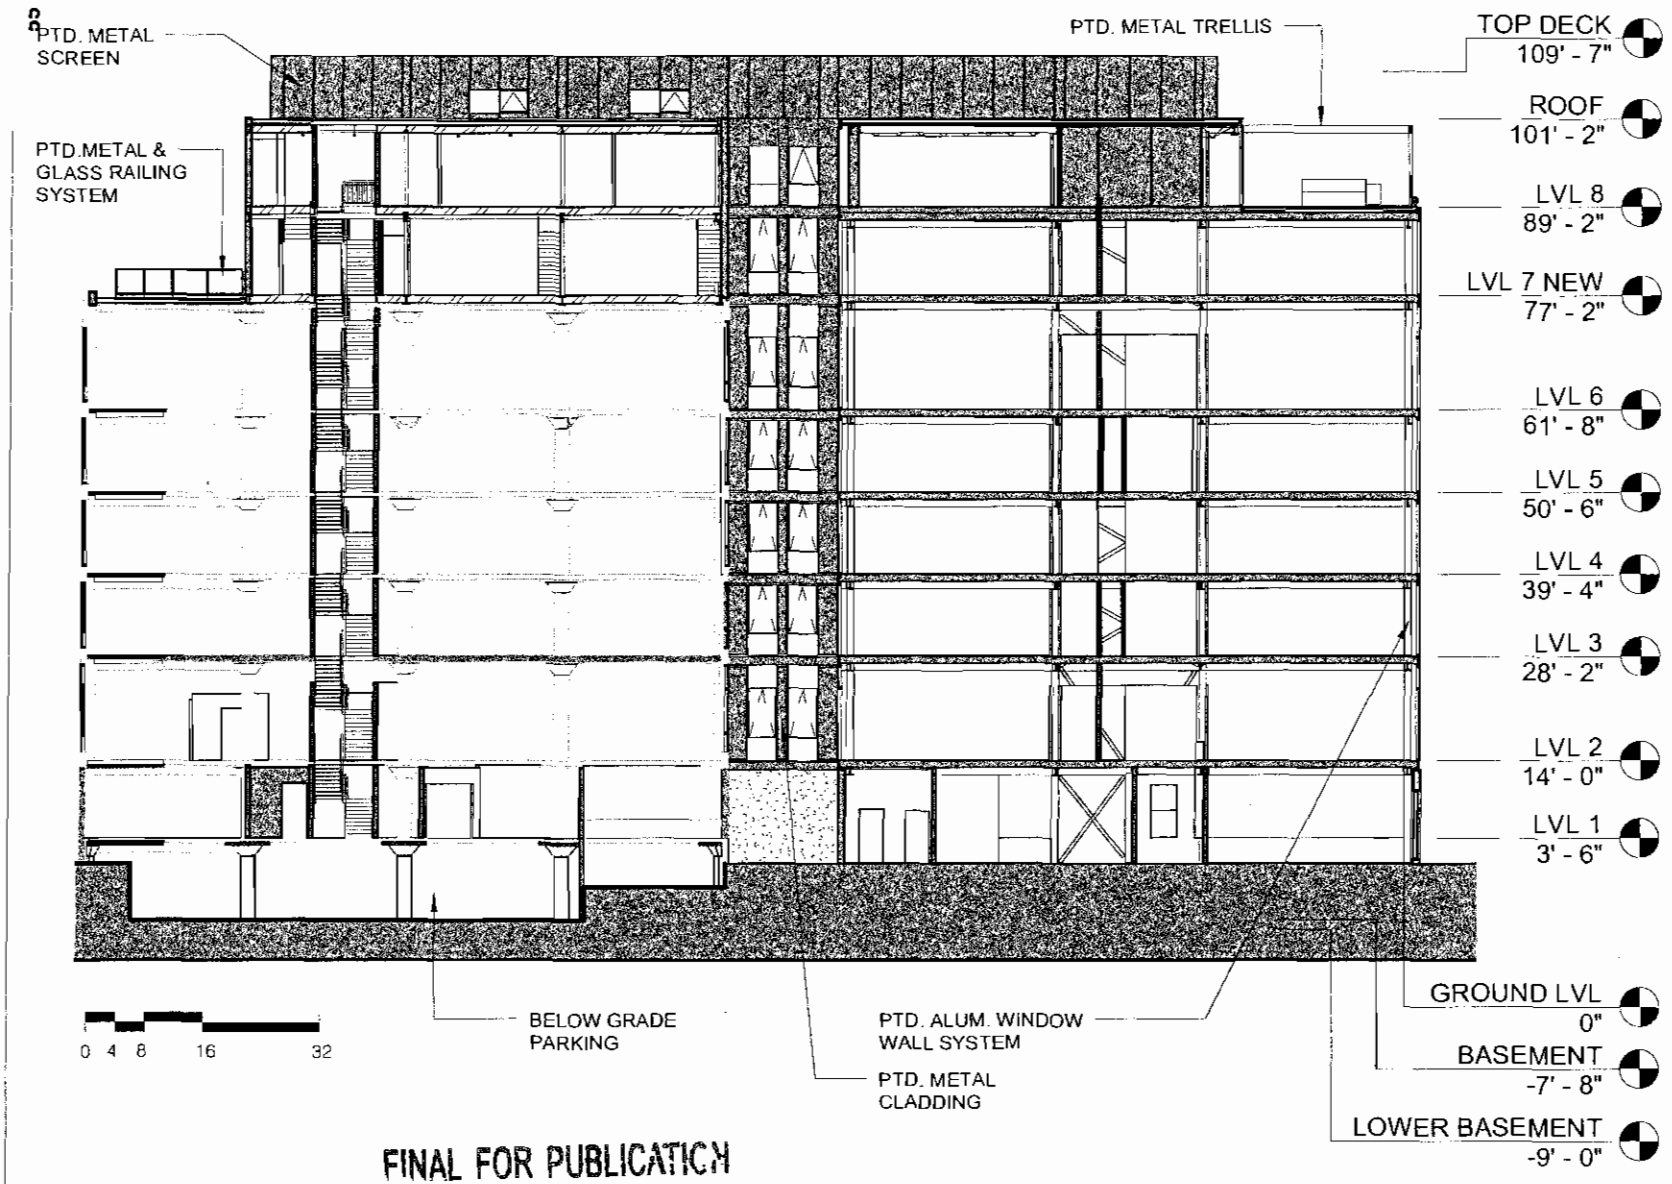



FINAL FOR PUBLICATION

APPLICANT: LASALLE 676 LLC
ARCHITECT: BOOTH HANSEN

676 N. LASALLE
BUILDING SECTION

1506.00
2016.11.01
12 of 14

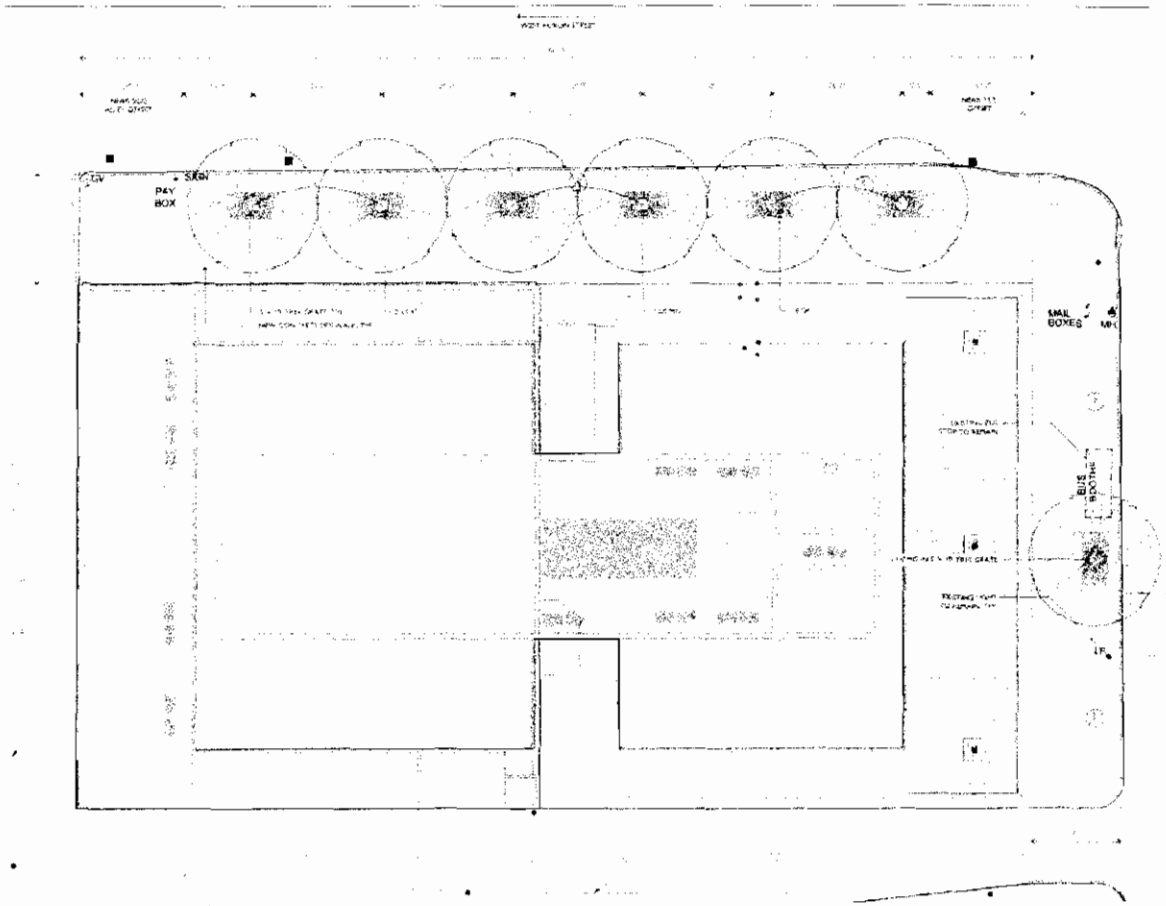

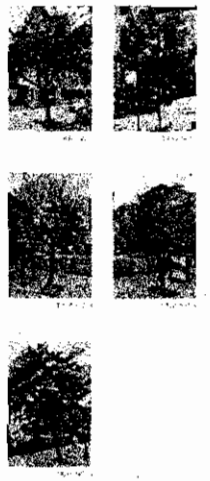

LANDSCAPE ORDINANCE ANALYSIS

2 EXISTING TREE KEY

FINAL FOR PUBLICATION

APPLICANT: LASALLE 676 LLC
ARCHITECT: BOOTH HANSEN


676 N. LASALLE
LANDSCAPE PLAN

1506.00
2016.11.01
13 of 14


CODE	BOTANICAL NAME	COMMON NAME	QTY	CAL	HT	SPREAD	ROOT	REMARKS
[illegible]	[illegible]	[illegible]	[illegible]	[illegible]	[illegible]	[illegible]	[illegible]	[illegible]

PLANT LIST

NOTE: QUANTITIES ON THE PLANT LIST ARE PROVIDED FOR INFORMATION ONLY. PLANT QUANTITIES UNDER THE CONTRACT ARE INDICATED ON THE PLANS. IN THE EVENT OF ANY DISCREPANCY, THE CONTRACT SHALL BE BASED ON THE QUANTITIES SHOWN ON THE PLANS.

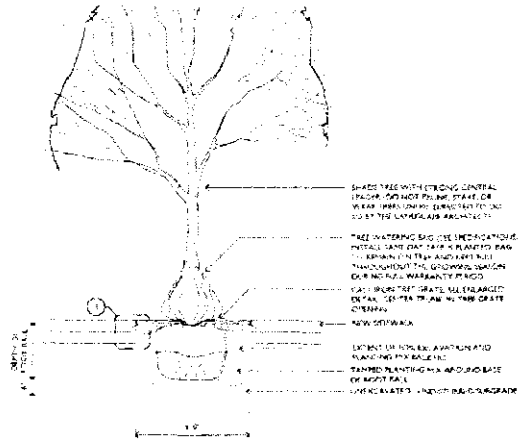

1 TREE IN TREE GRATE DETAIL
SCALE: [illegible]

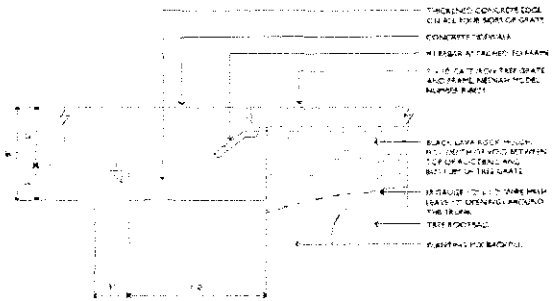

2 TREE GRATE INSTALLATION DETAIL
SCALE: [illegible]

FINAL FOR PUBLICATION

APPLICANT: LASALLE 676 LLC
ARCHITECT: BOOTH HANSEN

676 N. LASALLE
LANDSCAPE LIST/DETAILS

1506.00
2016.11.01
14 of 14

11/16/2016 REPORTS OF COMMITTEES 38337

Reclassification Of Area Shown On Map No. 1-G.
(As Amended)
(Application No. 18693T1)
(Common Address: 1107 W. Fulton Market)

[SO2016-1618]

Be It Ordained by the City Council of the City of Chicago:

SECTION 1. Title 17 of the Municipal Code of Chicago, the Chicago Zoning Ordinance, is hereby amended by changing all the C1-1 Neighborhood Commercial District symbols and indications as shown on Map Number 1-G in the area bounded by:

West Fulton Market; a line 40 feet west of and parallel to North Aberdeen Street; a line 100 feet south of and parallel to West Fulton Market; and a line 80 feet west of and parallel to North Aberdeen Street,

to those of a DX-5 Downtown Mixed-Use District and a corresponding use district is hereby established in the area above described.

SECTION 2. This ordinance shall be in force and effect from and after its passage and due publication.

[Site Plan/Contextual Information; Streetscape Elevations; Existing Plans/Notes; Elevations/Notes; Proposed Plans; Framing Plans/Notes; Proposed Building Elevations; and Building Sections attached to this ordinance printed on pages 38340 through 38353 of this *Journal*.]

Type 1 Narrative Rezoning Analysis attached to this ordinance reads as follows:

17-13-0303-C(1) Narrative Zoning Analysis.

Substitute Ordinance, Narrative And Plans
For 1107 W. Fulton Market, Chicago, Illinois.


Application No. 18693T1.

Proposed Zoning:	DX-5 Downtown Mixed-Use District
Lot Area:	4,000 square feet
Proposed Land Use:	The applicant is seeking a zoning change in order to permit the rehabilitation of the

existing (nonconforming) four-story building -- including the reconfiguration of the existing interior floor/ceiling ratios, the erection of new front facade and the construction of a new one-story penthouse addition. After the rehabilitation and completion of the proposed one-story penthouse addition, the newly remodeled building will contain three-stories of commercial/retail/office space and two floors of office/artist live-work space. There will be a total of approximately 7,717 square feet of commercial/retail/office space, located between the first through third floors and approximately 5,469 square feet of live-work space, located between the fourth floor and the fifth floor (penthouse). There will be no on-site parking available at the property. The building, and the proposed addition, will be masonry in construction and measure 63 feet, 10 inches in height.

(a) The Project's Floor Area Ratio:	18,007 square feet (4.5 FAR)
(b) The Project's Density Lot Area Per Dwelling Unit):	No dwelling units proposed
(c) The Amount of Off-Street Parking:	Zero *No parking provided or required.
(d) Setbacks:	
a. Front Setback:	0 feet, 0 inches
b. Rear Setback:	0 feet, 0 inches
c. Side Setbacks:	
West:	0 feet, 0 inches
East:	0 feet, 0 inches
(e) Building Height:	63 feet, 10 inches

COMMERCIAL DEVELOPMENT
1107 W FULTO MARKET
CHICAGO, IL 60607
T101
SHEET NAME
SITE PLAN /
CONCEPTUAL
INFORMATION
PROJECT NUMBER
DATE: 10/07/2016
FINAL FOR PUBLICATION
EXISTING STREET/SCAPE ELEVATION
PROPOSED SITE PLAN
N ABERDEEN STREET
(E) PUBLIC R/W
W FULTON STREET
(E) PUBLIC R/W
EXISTING 4 STORY MASONRY BUILDING W/ PROPOSED 5TH STORY ADDITION
3-STORY BRICK BLDG.
CONC. WALK
100'-0"
40'-0"
FULTON MARKET STREET SOUTH VIEW
FULTON MARKET STREET NORTH VIEW

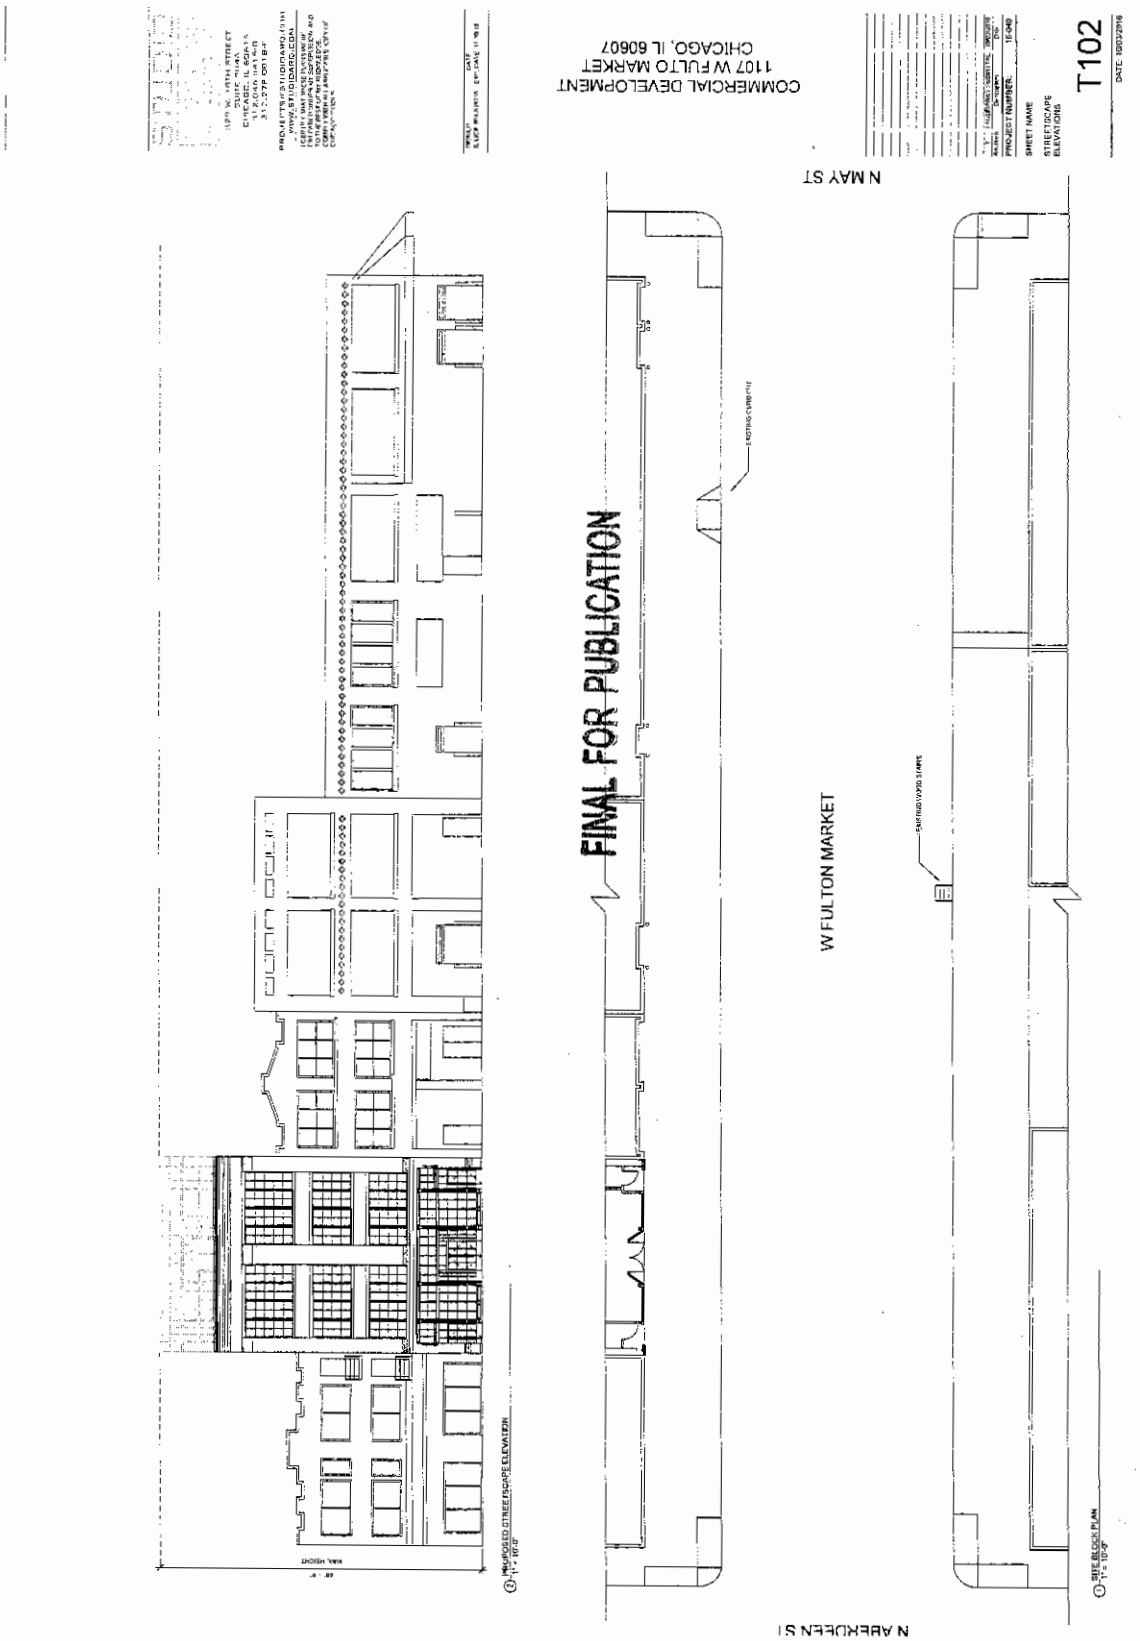
COMMERCIAL DEVELOPMENT
1107 W FULTO MARKET
CHICAGO, IL 60607
N MAY ST
N ABERDEEN ST
W FULTON MARKET
FINAL FOR PUBLICATION
T102
SHEET NAME
STREETSCAPE ELEVATIONS
PROJECT NUMBER
DATE: 10/03/2016
1 SITE BLOCK PLAN
1" = 10'-0"
2 PROPOSED STREETSCAPE ELEVATION
1" = 10'-0"

DEMOLITION SCHEDULE

1. REMOVE EXISTING STEEL COLUMN AS PER PLANS
2. REMOVE EXISTING SECTION OF BEAM AS PER PLANS.
3. REMOVE FLOOR SECTION TO ACCOMMODATE NEW STAIR OPENING & UTILITY SHAFT.
4. REMOVE WALL SECTION TO ACCOMMODATE NEW OPENING AS INDICATED.
5. REMOVE WALL COVERING TO EXPOSE EXISTING BRICK WALL.
6. REMOVE AND REPLACE EXISTING WINDOWS AS PER PLANS.
7. REMOVE FLOOR STRUCTURE TO BE REPLACED AT NEW FLOOR LEVEL.
8. REMOVE AND REPLACE EXISTING ROOF JOIST AND ROOF STRUCTURE
9. REMOVE EXISTING FLOOR SLAB AND NEW LEVEL AS PER PLANS.

FINAL FOR PUBLICATION

3 DEMOLITION: 2ND FLOOR
1/8" = 1'-0"

2 DEMOLITION: 1ST FLOOR
1/8" = 1'-0"

1 DEMOLITION: BASEMENT
1/8" = 1'-0"

329 W. 18TH STREET
SUITE 400
CHICAGO, IL 60616
312.846.6415(F)
312.226.0101(P)

COMMERCIAL DEVELOPMENT
1107 W FULTO MARKET
CHICAGO, IL 60607


SHEET NAME
EXISTING PLANS / NOTES

A001

DATE: 09/02/2016

DEMOLITION SCHEDULE

1. REMOVE EXISTING STEEL COLUMN AS PER PLANS.
2. REMOVE EXISTING SECTION OF BEAM AS PER PLANS.
3. REMOVE FLOOR SECTION TO ACCOMMODATE NEW STAIR OPENING & UTILITY SHAFT.
4. REMOVE WALL SECTION TO ACCOMMODATE NEW OPENING AS INDICATED.
5. REMOVE WALL COVERING TO EXPOSE EXISTING BRICK WALL.
6. REMOVE AND REPLACE EXISTING WINDOWS AS PER PLANS
7. REMOVE FLOOR STRUCTURE TO BE REPLACED AT NEW FLOOR LEVEL
8. REMOVE AND REPLACE EXISTING ROOF JOIST AND ROOF STRUCTURE.
9. REMOVE EXISTING FLOOR SLAB AND NEW LEVEL AS PER PLANS.

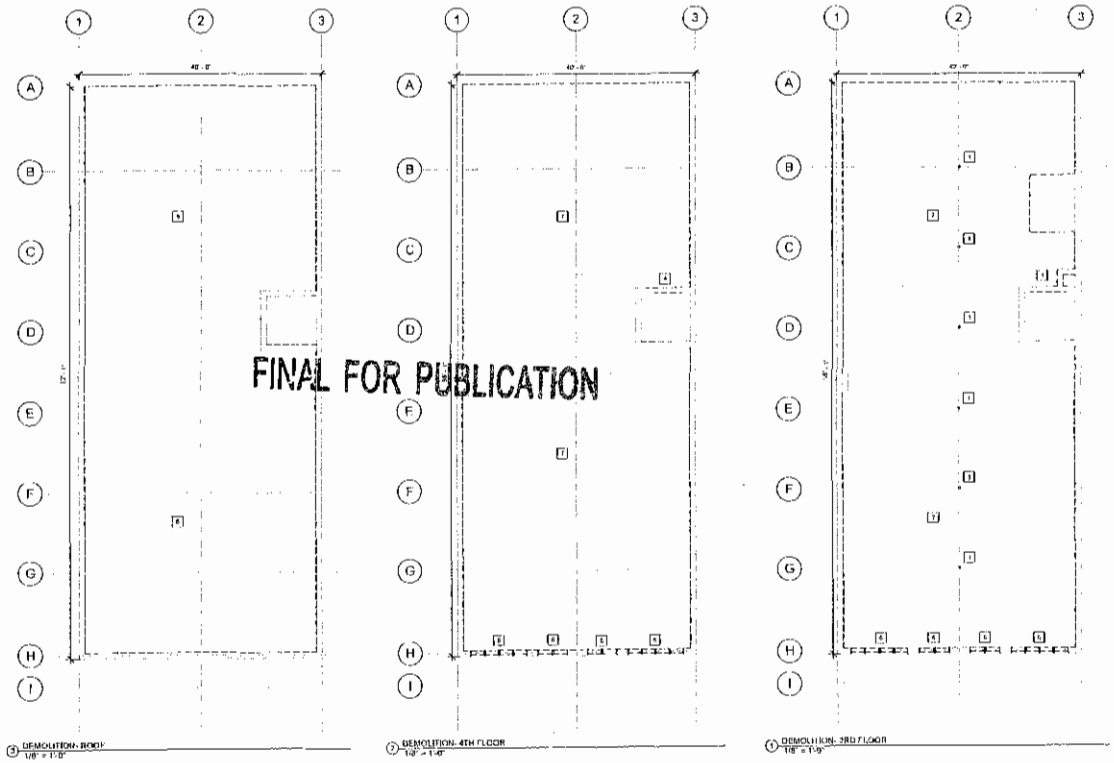

3 DEMOLITION- ROOF
1/8" = 1'-0"

2 DEMOLITION- 4TH FLOOR
1/8" = 1'-0"

1 DEMOLITION- 3RD FLOOR
1/8" = 1'-0"

FINAL FOR PUBLICATION

329 W. 18TH STREET
SUITE 208A
CHICAGO, IL 60616
312.846.4157
312.278.0818
PROJECTS@STUDIOARCH.COM
WWW.STUDIOARCH.COM

I CERTIFY THAT THESE PLANS WERE PREPARED UNDER MY SUPERVISION AND TO THE BEST OF MY KNOWLEDGE COMPLY WITH ALL APPLICABLE CITY OF CHICAGO CODES

NAME: DATE:
ILLINOIS LICENSE NO. 001-019155 EXP. DATE: 11.30.16

COMMERCIAL DEVELOPMENT
1107 W FULTO MARKET
CHICAGO, IL 60607

1	PERMIT SUBMITTAL	09/09/16
Issues	Description	Date

PROJECT NUMBER: 16-040

SHEET NAME

EXISTING PLANS / NOTES

A002

DATE: 9/09/2016

GENERAL NOTES

1. FACADE TO BE COMPLETELY REBUILD. 2ND, 3RD, AND 4TH FLOOR SECTIONS OF NORTH FACADE ALREADY DEMOLISHED. REMOVE ALL REMAINING ELEMENTS ON 1ST FLOOR SECTION AS INDICATED.

STEEL SCHEDULE

STEEL LINTELS ARE REQUIRED FOR ALL MASONRY OPENINGS AS FOLLOWS.

	LINTEL	OPENING (CLEAR)	BEARING	UL DESIGN	REMARKS
L1	W 18x175	19'-9"	6"	UL D925	
L2	W 16x31	19'-9"	6"	UL D925	
L3	W 16x31	19'-9"	6"	UL D939	

	COLUMN	HEIGHT	
C1	HSS 8 x 8 x 5/16	UP TO 24'-0"	U905

NOTE: GRILLAGE BEAM FOR COLUMN= W16x77x2'-6"

DEMOLITION NOTES

1. EXTENT OF SELECTIVE DEMOLITION WORK IS INDICATED ON THE DRAWINGS.

2. PROVIDE TEMPORARY BARRICADES AND OTHER FORMS OF PROTECTION AS REQUIRED TO PROTECT OCCUPANTS AND GENERAL PUBLIC FROM INJURY DUE TO SELECTIVE DEMOLITION WORK.

3. PROMPTLY REPAIR DAMAGES CAUSED TO ADJACENT FACILITIES BY DEMOLITION WORK AT NO COST TO THE OWNER.

4. PROVIDE INTERIOR AND EXTERIOR SHORING, BRACING, OR SUPPORT TO PREVENT MOVEMENT, SETTLEMENT OR COLLAPSE OF STRUCTURES TO BE DEMOLISHED AND ADJACENT FACILITIES TO REMAIN. CEASE OPERATIONS AND NOTIFY THE OWNER IMMEDIATELY IF SAFETY OF STRUCTURE APPEARS TO BE ENDANGERED. TAKE PRECAUTIONS TO SUPPORT STRUCTURE UNTIL DETERMINATION IS MADE FOR CONTINUING OPERATIONS.

5. IF UNANTICIPATED MECHANICAL, ELECTRICAL OR STRUCTURAL ELEMENTS WHICH CONFLICT WITH INTENDED FUNCTION OF DESIGN ARE ENCOUNTERED, INVESTIGATE AND MEASURE BOTH NATURE AND EXTENT OF THE CONFLICT. REPORT TO THE OWNER IN ACCURATE DETAIL. PENDING RECEIPT OF DIRECTIVE FROM OWNER REARRANGE SELECTIVE DEMOLITION SCHEDULE.

6. REMOVE DEBRIS, RUBBISH AND OTHER MATERIALS RESULTING FROM DEMOLITION OPERATIONS FROM BUILDING SITE. TRANSPORT AND LEGALLY DISPOSE OF MATERIALS OFF SITE.

7. CLEAN-UP AND REPAIR: REPAIR DEMOLITION PERFORMED IN EXCESS OF THAT REQUIRED. RETURN STRUCTURES AND SURFACES TO REMAIN TO CONDITION EXISTING PRIOR TO COMMENCEMENT OF SELECTIVE DEMOLITION WORK. REPAIR ADJACENT CONSTRUCTION

STRUCTURAL STEEL

STRUCTURAL STEEL SHALL CONFORM TO THE LATEST EDITION OF THE AISC SPECIFICATION FOR DESIGN FABRICATION, AND ERECTION OF STRUCTURAL STEEL FOR BUILDING STEEL IDENTIFIED AS GRADE 50 SHALL CONFORM TO ASTM A572, GRADE 50(Fy=50 KSI). STEEL PIPE SHALL CONFORM TO A53, GRADE B STEEL TUBE SHALL CONFORM TO ASTM A500 GRADE B. ALL OTHER STELL SHALL CONFORM TO ASTM A36(Fy=36 KSI).


BOLTED, WELDED AND COMBINATION CONNECTIONS SHALL BE DETAILED IN ACCORDANCE WITH "FRAMED BEAM CONNECTIONS USING TWO WEB ANGLES AS SHOWN IN THE LATEST EDITION OR ANGLES AT TOP OF BEAMS AT ALL SEATED CONNECTIONS.

SEATED CONNECTIONS SHALL BE DETAILED IN ACCORDANCE WITH "SEATED BEAM CONNECTIONS" AS SHOWN IN THE LATEST EDITIONOF THE AISC "MANUAL OF STEEL CONSTRUCTION" AND MAY BE USED TO CONNECT STEEL JOISTS TO COLUMN FLANGES OR STEELBEAMS TO GIRDERS AND GIRDERS TO COLUMNS. PROVIDE WELDED STABILIZER PLATES OR ANGLES AT TOP OF BEAMS AT ALL SEATEDCONNECTIONS.

PROVIDE ADJUSTABLE MASONRY ANCHORS AT ALL SPANDREL BEAMS AND COLUMNS AT A MAXIMUM SPACING OF 24" ON CENTERS HORIZONTALLY OR VERTICALLY. MASONRY SUPPORT ANGLES AT PERIMETER OF THE BUILDING SHALL BE CONTINUED AT COLUMNS . PROVIDE MINIMUM 1/2" GAP IN SUPPORT ANGLES AT MASONRY CONTROL JOINTS.


CONTRACTOR SHALL PROVIDE ADEQUATE BRACING FOR STEEL FRAME MEMBERS AND AUXILIARY FRAMES DURING ERECTION. BRACING ARRANGEMENT SHALL REMAIN IN PLACE UNTIL PERMANENT CONNECTIONS HAVE BEEN MADE. MASONRY SUPPORTED BY STEEL MEMBERS SHALL NOT BE ERECTED UNTIL PERMANENT ANCHORAGE AND BRACING SYSTEMS HAVE BEEN INSTALLED. FLOOR SLABS OR ROOF DECKSMUST BE IN PLACE FOR SYSTEM TO BE BRACED.

ANCHORS, BOLTS, LEVELING PLATES, OR BEARING PLATES SHALL BE LOCATED AND BUILT INTO CONNECTION WORK PRESET BY TEMPLATESOR SIMILAR METHODS. PLATES SHALL BE SET IN FULL BEDS OF NON-SHRINK GROUT AFTER LEVELING AND ADJUSTMENT.

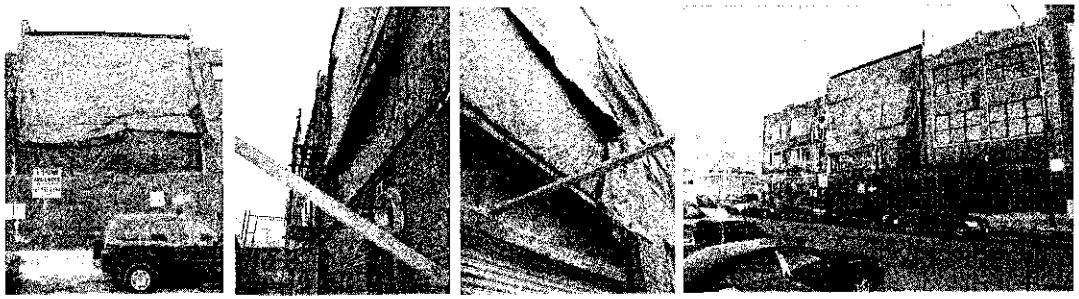


EXISTING FACADE CONDITIONS

FINAL FOR PUBLICATION

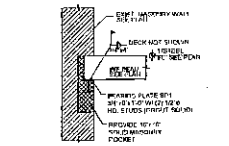

BEAM BEARING PLATE DETAIL
1/2" = 1'-0"

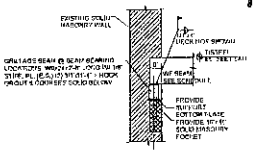


LINTEL BEARING ON SIDE WALL DETAIL
1/2" = 1'-0"




APPLIED MUNTIN
6" = 1'-0"



HEAD & JAMB STARTER
3" = 1'-0"

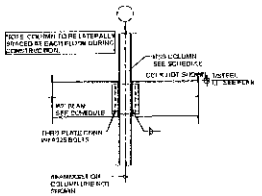


FRAMING SECTION
1/2" = 1'-0"

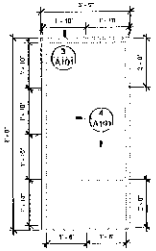


MANUFACTURER: WAUSAU
MODEL: 3250 INVENTION RETRO-XLT

CONTRACTOR TO COORDINATE WINDOW OR STOREFRONT WINDOW MANUFACTURER PRIOR TO INSTALLATION
REFER TO SHOP DRAWINGS

PROPOSED WINDOW DETAIL
1/2" = 1'-0"

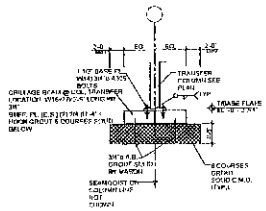

SECTION DETAIL
1/2" = 1'-0"

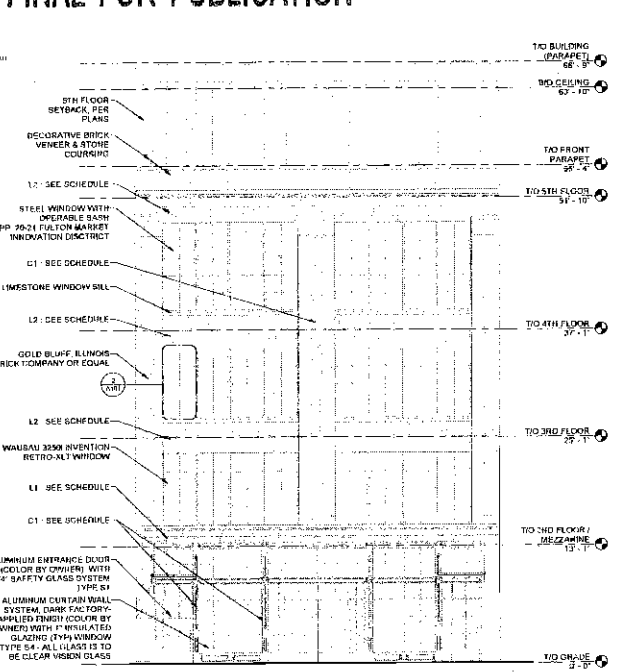

PROPOSED ELEVATION
3/16" = 1'-0"

STUDIO A
ARCHITECTURE
325 W. 18TH STREET
SUITE 104A
CHICAGO, IL 60616
312.666.4410
312.278.7810
PROJECTS@STUDIOARCH.COM
WWW.STUDIOARCH.COM

I CERTIFY THAT THESE PLANS WERE PREPARED UNDER MY SUPERVISION AND TO THE BEST OF MY KNOWLEDGE, COMPLY WITH ALL APPLICABLE CITY OF CHICAGO CODES.

MARK	DATE
ZONING SUBMITTAL	09/30/2016
ZONING RESUBMITTAL	10/21/2016

COMMERCIAL DEVELOPMENT
1107 W FULTON MARKET
CHICAGO, IL 60607

Issue	Description	Date
	PLAN COMMISSION SUBMITTAL	10/07/2016

PROJECT NUMBER: 16-040

SHEET NAME
ELEVATION / NOTES

A101

DATE: 10/03/2016

11/16/2016 REPORTS OF COMMITTEES 38345

MASONRY NOTES

1. PROVIDE TEMPORARY BRACING FOR WOOD TRUSSES AS REQUIRED UNTIL WOOD SHEATHING AS INSTALLED.

2. CLAY BRICK AND CONCRETE BLOCK DESIGN AND CONSTRUCTION SHALL CONFORM TO "AMERICAN STANDARD BUILDING CODE REQUIREMENTS MASONRY", LATEST EDITION.

3. MASONRY MATERIALS SHALL CONFORM TO THE LATEST EDITION OF THE FOLLOWING ASTM SPECIFICATIONS:
   - MORTAR: ASTM C270, TYPE S
     MINIMUM COMPRESSIVE STRENGTH - 1800 PSI AT 28 DAYS
   - GROUT: ASTM C476
     MINIMUM COMPRESSIVE STRENGTH = 2000 PSI AT 28 DAYS
   - GALVANIZED MASONRY REINFORCEMENT: ASTM A82

4. PRIOR TO DELIVERY OF MASONRY UNITS TO THE JOB SITE, FURNISH TO THE OWNER AFFIDAVITS FROM AN APPROVED TESTING LABORATORY CERTIFYING THAT ALL UNITS CONFORM TO THEIR RESPECTIVE ASTM REQUIREMENTS.

5. GROUT ALL CAVITIES CONTAINING REINFORCEMENT LIFTS NOT EXCEEDED 4'-0"

6. MORTAR SHALL BE TESTED BY AN APPROVED TESTING LABORATORY IN ACCORDANCE WITH ASTM C-780. TWO SETS OF THREE MORTAR CUBES SHALL BE TAKEN AT RANDOM FOR EACH DAY OF MASONRY WORK. TEST ONE CUBE OF EACH SET A 7 DAYS AND 28 DAYS. TEST THE THIRD CUBE AT 56 DAYS ONLY IF REQUIRED BY THE ARCHITECT.

7. PROVIDE STANDARD DUR-O-WALL OR EQUIVALENT REINFORCEMENT AT EVERY SECOND BLOCK COURSE IN ALL WALLS UNLESS NOTED OTHERWISE. (GALVANIZED IN ALL EXTERIOR WALLS).

8. CALCIUM CHLORIDE AND/OR ADMIXTURES CONTAINING CHLORIDE SHALL NOT BE INCLUDED IN MORTAR OR GROUT MIX. NO ANTI-FREEZE COMPOUNDS SHALL BE USED TO LOWER THE MORTAR'S FREEZING POINT.

9. NO EXTERIOR MASONRY SHALL BE LAID WHEN THE OUTSIDE AIR TEMPERATURE IS LESS THAN 40 F, UNLESS THE RECOMMENDATIONS SPECIFIED BY THE INTERNATIONAL MASONRY INDUSTRY ALL WEATHER COUNCIL IN THEIR PUBLICATION " RECOMMENDED PRACTICES AND GUIDE SPECIFICATIONS FOR COLD WEATHER MASONRY" ARE STRICTLY FOLLOWED.

10. MASONRY SHALL BE BRACED TO WITHSTAND A MINIMUM HORIZONTAL LOAD OF 25 PSF DURING THEIR ERECTION, AND UNTIL THEIR DESIGN SUPPORTS ARE IN PLACE.

11. ALL EMBEDDED STEEL SHALL HAVE ADJUSTABLE MASONRY ANCHORS SPACED 8ft GREATER THAN 16" VERTICALLY AND 32" HORIZONTALLY, UNLESS NOTED.

12. STEEL LINTELS FOR MASONRY OPENINGS NOT SHOWN ON THE DRAWINGS SHALL CONFORM TO THE FOLLOWING:
   - OPENINGS TO 4'-0" (1) L4 x 3-1/2 x 5/16 PER 4" OF WALL THICKNESS
   - OPENINGS TO 4'-0" TO 8'-0". (1) L5 x 3-1/2 x 5/16 PER 4" OF WALL THICKNESS
   - OPENING MORE THAN 8ft: W8 x 21 + 5/16" PLATE
   - ALL LINTELS TO BEAR 8" MINIMUM ON SOLID GROUTED MASONRY EACH END OR AS NOTED ON THE DRAWINGS.

GLAZING NOTES

1. USE SAFETY GLAZING IN ALL DOORS.
   1.1 C LABEL DOOR (90 MIN.) SHALL BE WIRED GLASS.
   1296 SQ. IN. MAX. GLASS AREA
   1.2 B LABEL (60 MIN.) GLASS SHALL BE FIRE RATED WIRED GLASS. 900 SQ. IN. MAX. GLASS AREA, WITH 12" MAX. DIMENSION


2. ALL GLAZING IN FIRE-RATED HM OPENINGS TO BE FIRE-RATED SAFETY GLAZING.

3. WIRE GLASS PATTERN TO NOT BE SET 90, NO DIAGONAL


4. USE SAFETY GLAZING IN FIXED OR OPERABLE LITES > 16" IN WIDTH ADJACENT TO A DOOR OR WITH SILLS BELLOW 24" A.F.F., TO BE SAFETY GLAZING.

WALL SCHEDULE


NO.	DESCRIPTION
1	EXTERIOR MASONRY WALL CONST. - TYP. CMU/FACE BRICK (1HR FIRE RATING) UL - 314 - 4 INCH CMU, 2 WYTHE MASONRY WALL - 1" MINIMUM AIR SPACE - 1" RIGID BOARD (NEW) - NEW 5/8" GYPSUM BOARD FIT (GYP. BD.) - PAINTED AND FINISHED
2	EXTERIOR BRICK VENEER WALL CONST. - TYP., NEW (2HR FIRE RATING) UL - U425 - 3.24" BRICK VENEER W/ CORRUGATED METAL WALL TIES - 1" MINIMUM SPACE - 5/8" GYPSUM BOARD EXTERIOR GRADE TYP. 2D - 3.5in / 3 5/8" STEEL STUDS 25/4 @ 16" O.C. MAX W/ BATT INSULATION - 2 LAYERS OF 5/8" ULTRACODE TYPE 'X' - PAINTED AND FINISHED

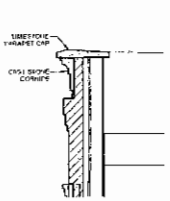


7 PARAPET WALL SECTION
1/2" = 1'-0"

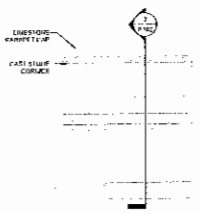



6 PARAPET WALL DETAIL
1/2" = 1'-0"

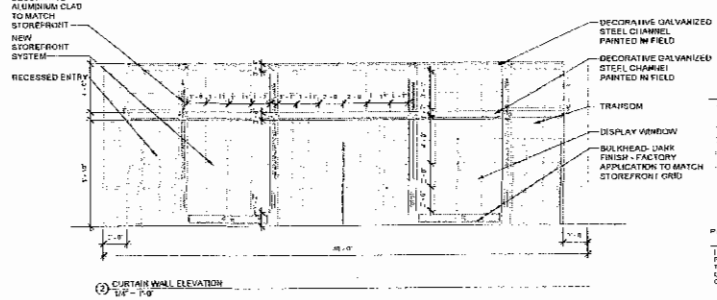


2 CURTAIN WALL ELEVATION
1/4" = 1'-0"

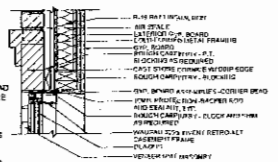

5 WINDOW HEAD DETAIL
1 1/2" = 1'-0"

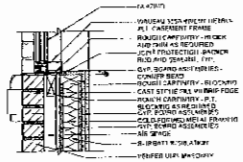
4 WINDOW SILL (BY WALL) DETAIL
1 1/2" = 1'-0"

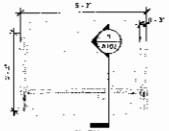

8 PROPOSED CANOPY
1/2" = 1'-0"

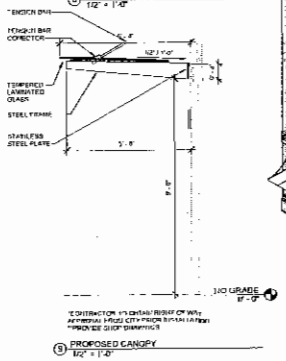

8 PROPOSED CANOPY
1/2" = 1'-0"

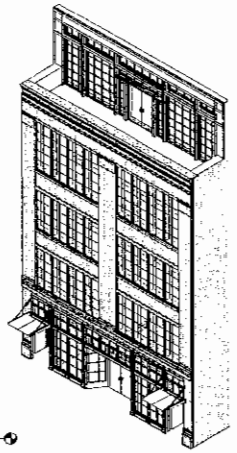
3 3D VIEW - PROPOSED ELEVATION

FINAL FOR PUBLICATION

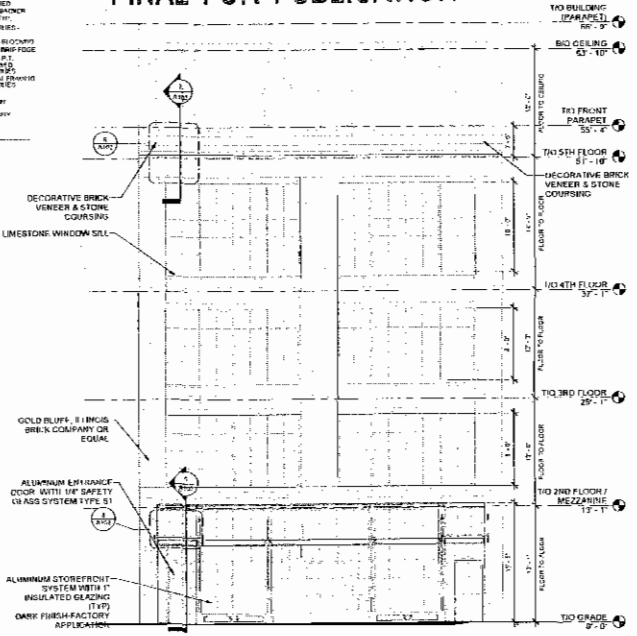

1 PROPOSED ELEVATION
3/16" = 1'-0"

3019 W. 19TH STREET
SUITE 204A
CHICAGO, IL 60616
312.846.1411 P.O
312.829.0818 F
PRUITT@STUDIOARD.COM
WWW.STUDIOARD.COM

I CERTIFY THAT THESE PLANS WERE PREPARED UNDER MY SUPERVISION AND TO THE BEST OF MY KNOWLEDGE COMPLY WITH ALL APPLICABLE CITY OF CHICAGO CODES

COMMERCIAL DEVELOPMENT
1107 W FULTO MARKET
CHICAGO, IL 60607


NO.	DESCRIPTION	DATE
1	PERMITTING SUBMITTAL	10/28/16


PROJECT NUMBER: 16-040


SHEET NAME
ELEVATION / NOTES


A102

DATE: 10/28/2016

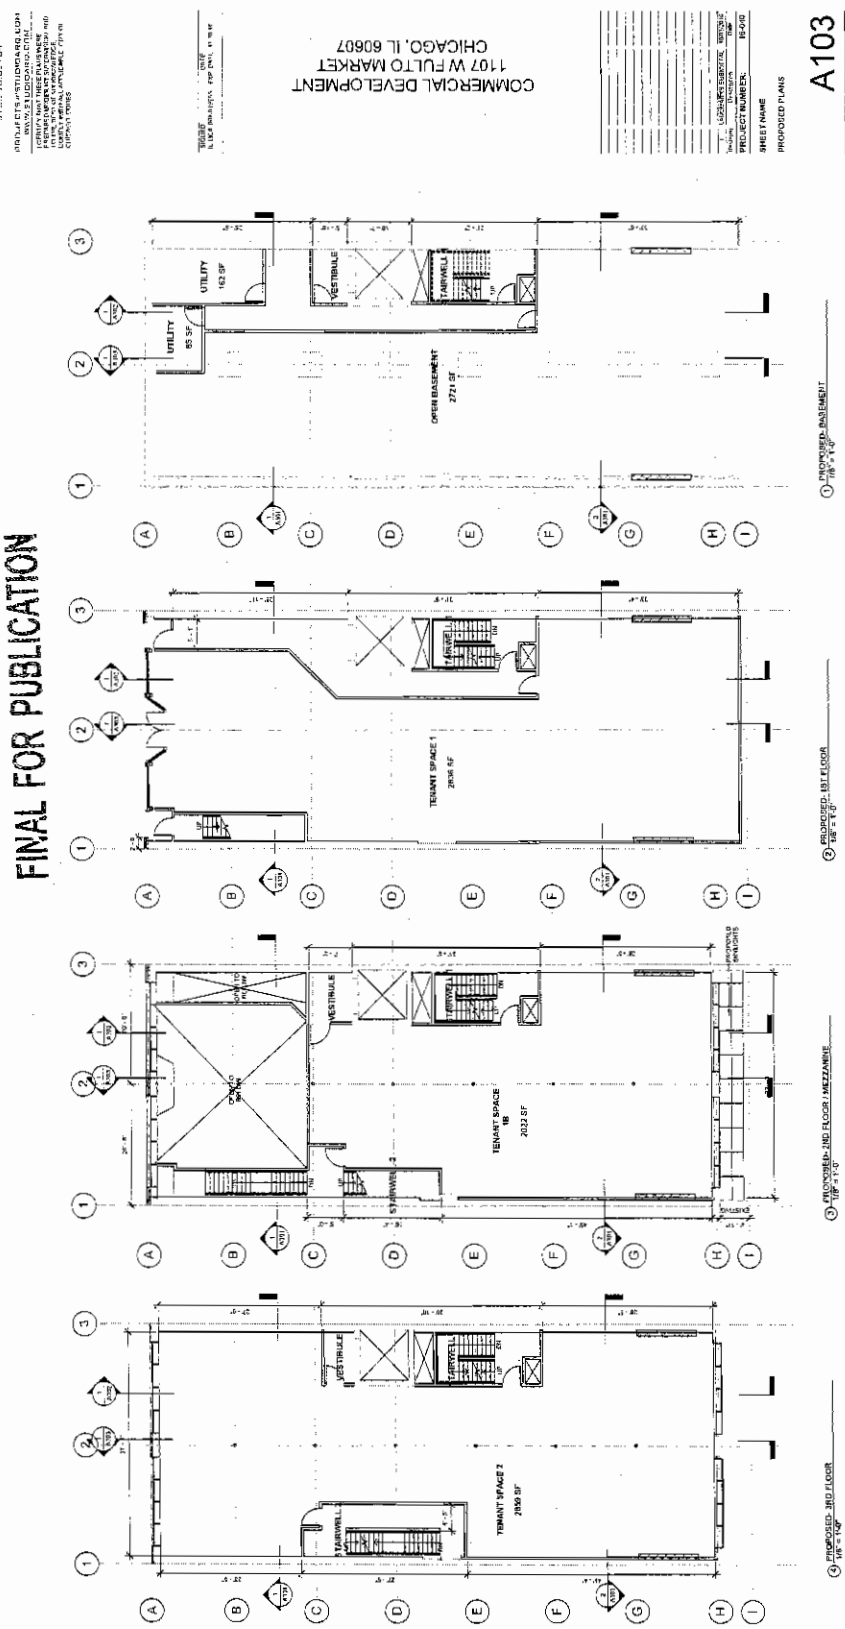
FINAL FOR PUBLICATION
COMMERCIAL DEVELOPMENT
1107 W FULTO MARKET
CHICAGO, IL 60607
A103
PROPOSED PLANS
PROJECT NUMBER:
SHEET NAME
DATE: 10/03/2016
UTILITY
162 SF
UTILITY
85 SF
VESTIBULE
STAIRWELL
OPEN BASEMENT
2721 SF
TENANT SPACE 1
2835 SF
TENANT SPACE 2
2835 SF
TENANT SPACE
1B
2032 SF
OPEN TO
BELOW
1) PROPOSED- BASEMENT
2) PROPOSED- 1ST FLOOR
3) PROPOSED- 2ND FLOOR / MEZZANINE
4) PROPOSED- 3RD FLOOR

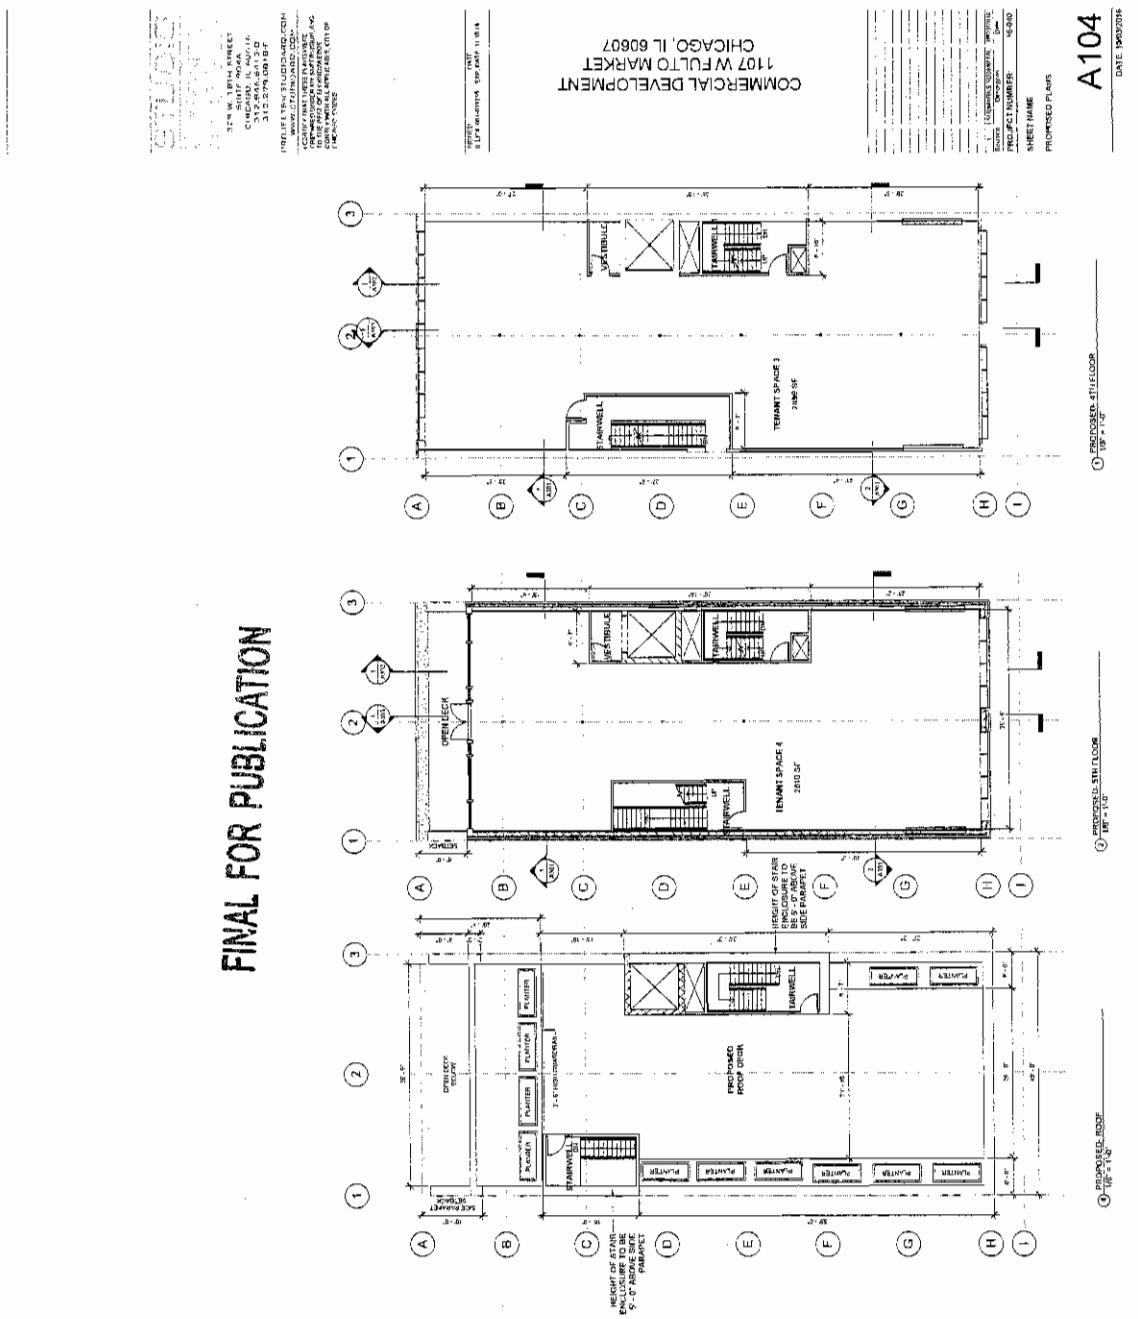

COMMERCIAL DEVELOPMENT
1107 W FULTON MARKET
CHICAGO, IL 60607
A104
FINAL FOR PUBLICATION
TENANT SPACE 3
3188 SF
TENANT SPACE 4
2610 SF
OPEN DECK
PROPOSED ROOF DECK
STAIRWELL
VESTIBULE
PLANTER
HEIGHT OF STAIR ENCLOSURE TO BE 5'-0" ABOVE SIDE PARAPET
SEE PARAPET SECTION
PROPOSED - 4TH FLOOR
PROPOSED - 5TH FLOOR
PROPOSED - ROOF

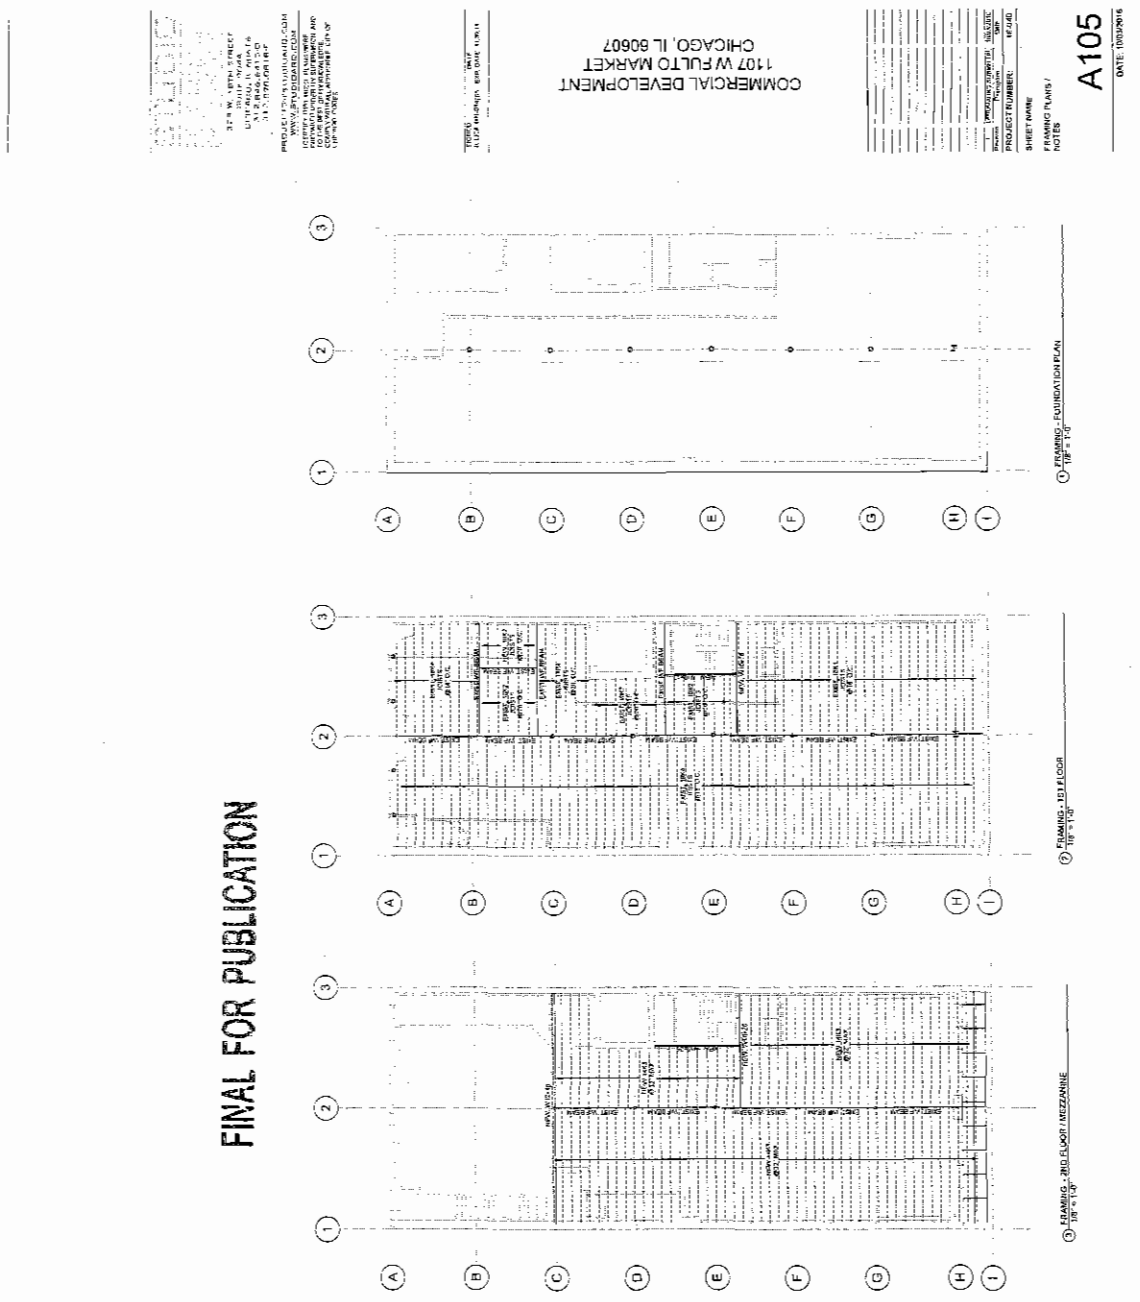

COMMERCIAL DEVELOPMENT
1107 W FULTO MARKET
CHICAGO, IL 60607
A105
DATE: 10/03/2016
SHEET NAME
FRAMING PLANS / NOTES
PROJECT NUMBER:
FINAL FOR PUBLICATION
1 FRAMING - FOUNDATION PLAN
2 FRAMING - 1ST FLOOR
3 FRAMING - 2ND FLOOR / MEZZANINE

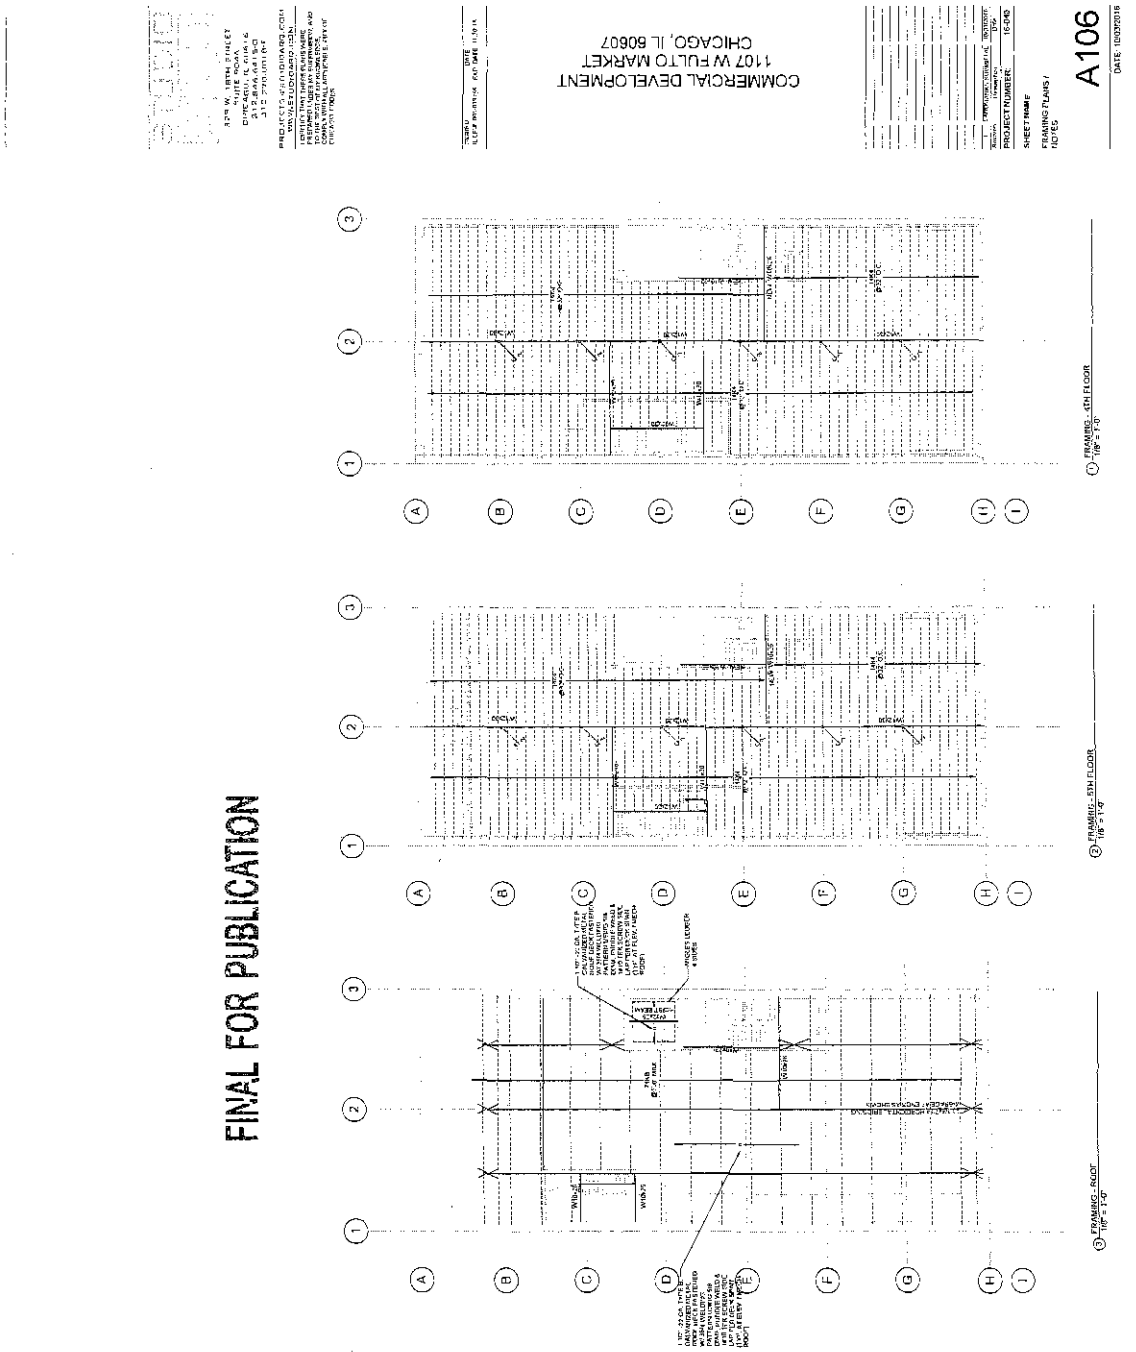

FINAL FOR PUBLICATION

FINAL FOR PUBLICATION
COMMERCIAL DEVELOPMENT
1107 W FULTO MARKET
CHICAGO, IL 60607
A201
DATE: 10/31/2016
PROPOSED ELEVATIONS
SHEET NAME
PROJECT NUMBER
TOP OF BUILDING (PARAPET) 65' - 5"
BOD CEILING 63' - 10"
TOP FRONT PARAPET 55' - 4"
TOS 5TH FLOOR 51' - 10"
TOS 4TH FLOOR 37' - 1"
TOS 3RD FLOOR 25' - 1"
TOS 2ND FLOOR / MEZZANINE 13' - 1"
TOS GRADE 0' - 0"
STAIR ENCLOSURES BEYOND
3'-6" HIGH DECORATIVE GUARDRAIL TO MATCH ADJACENT BUILDING AT ROOF TERRACE
STAIRWELL & PENT HOUSE ENCLOSURE
1 NORTH ELEVATION 1/8" = 1'-0"
2 SOUTH ELEVATION 1/8" = 1'-0"
3 EAST ELEVATION 1/8" = 1'-0"
4 WEST ELEVATION 1/8" = 1'-0"

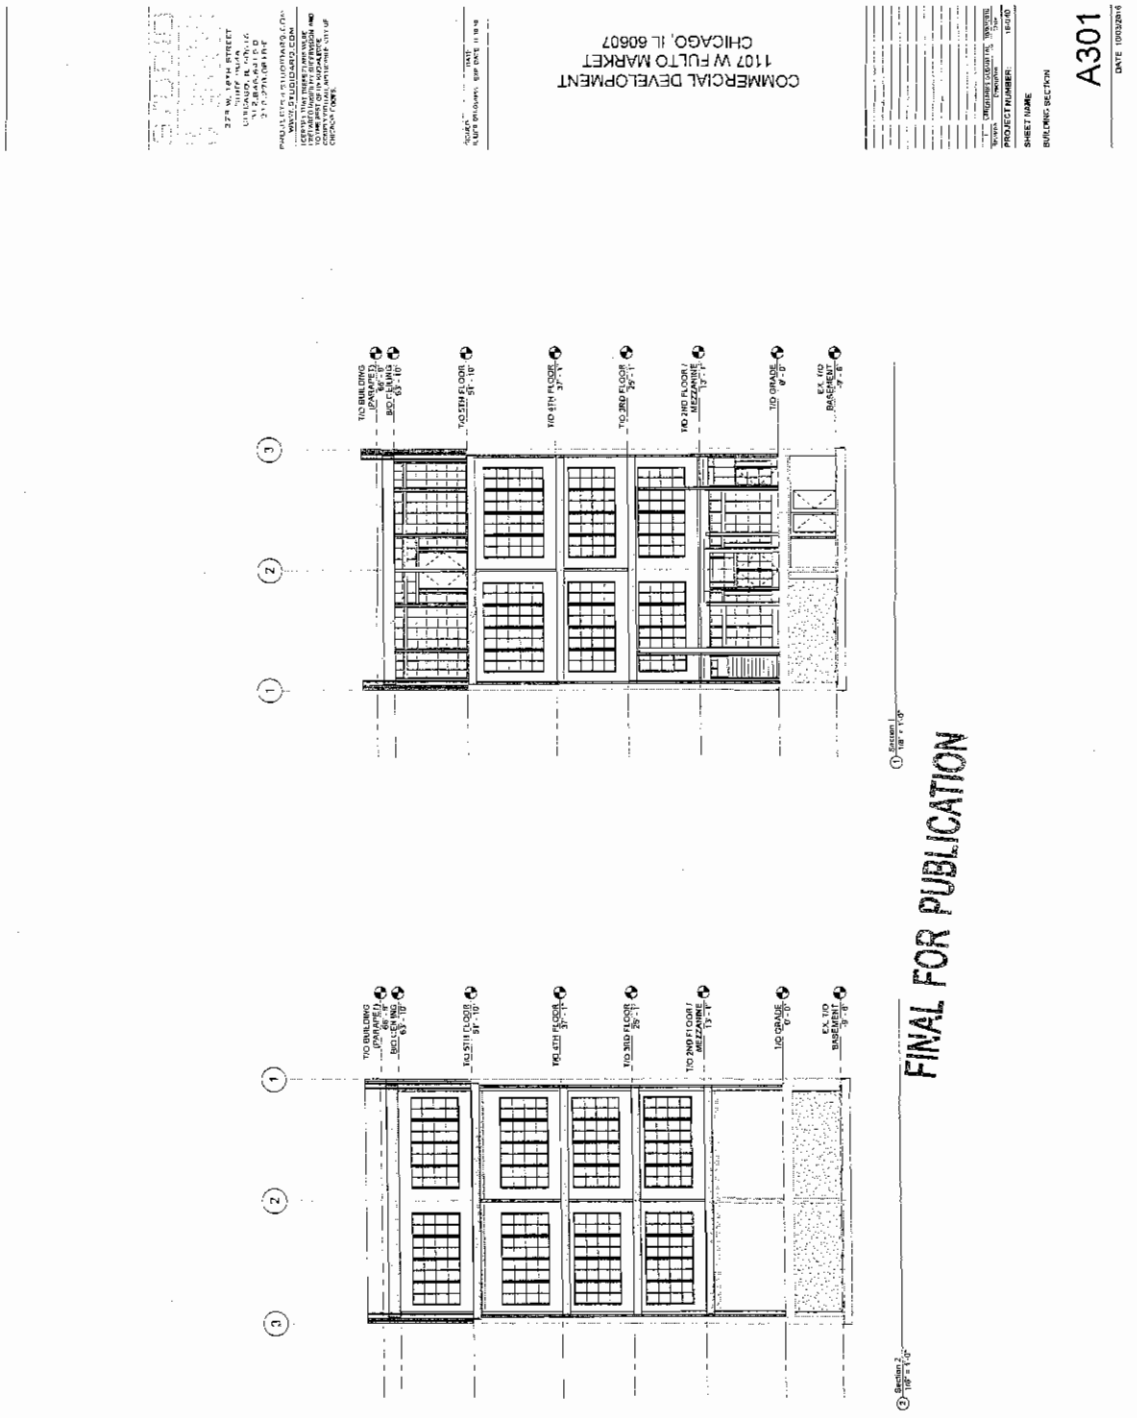
COMMERCIAL DEVELOPMENT
1107 W FULTO MARKET
CHICAGO, IL 60607
A301
DATE 10/03/2016
PROJECT NUMBER 16-040
SHEET NAME
BUILDING SECTION
T/O BUILDING (PARAPET) 86' - 10"
BOS FLASHING 83' - 10"
T/O 5TH FLOOR 81' - 10"
T/O 4TH FLOOR 71' - 1"
T/O 3RD FLOOR 29' - 1"
T/O 2ND FLOOR / MEZZANINE 13' - 1"
T/O GRADE 0' - 0"
EX. T/O BASEMENT -9' - 8"
1 Section 1
1/8" = 1'-0"
2 Section 2
1/8" = 1'-0"
FINAL FOR PUBLICATION

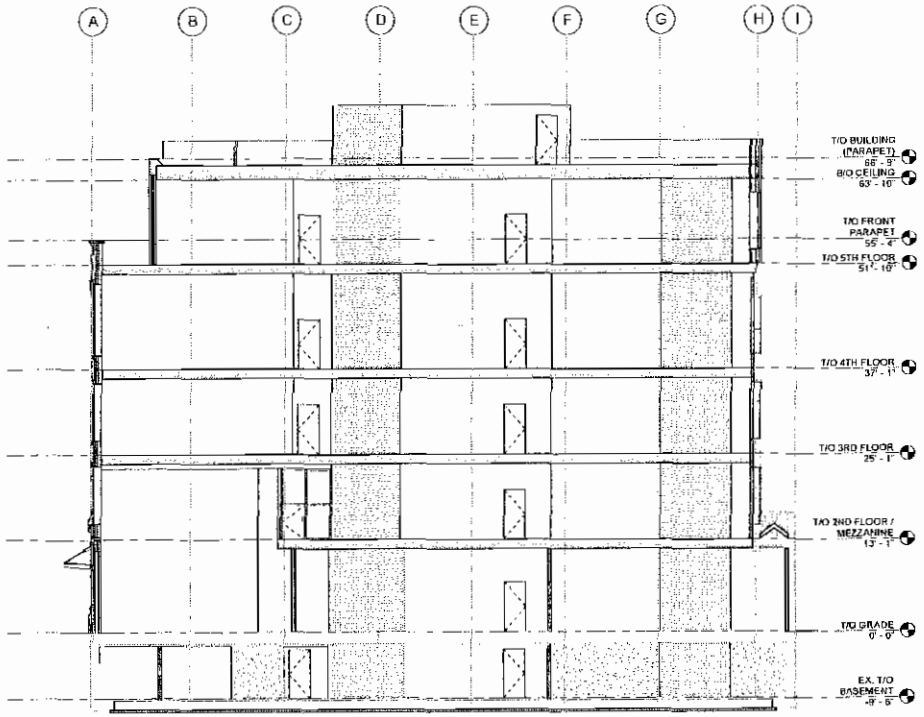

1 Section 3
1/8" = 1'-0"

FINAL FOR PUBLICATION

320 W. 18TH STREET
SUITE #2AA
CHICAGO, IL 60616
312.846.6415 O
312.278.0818 F
PROJECTS@STUDIOARQ.COM
WWW.STUDIOARQ.COM

I CERTIFY THAT THESE PLANS WERE PREPARED UNDER MY SUPERVISION, AND TO THE BEST OF MY KNOWLEDGE, COMPLY WITH ALL APPLICABLE CITY OF CHICAGO CODES.

SIGNED DATE
ILLINOIS REGISTRATION EXP. DATE

COMMERCIAL DEVELOPMENT
1107 W FULTO MARKET
CHICAGO, IL 60607


Revision	Description	Date
1	PERMIT SUBMITTAL	10/03/2016

PROJECT NUMBER: 16-040

SHEET NAME
BUILDING SECTION

A302

DATE: 10/03/2016

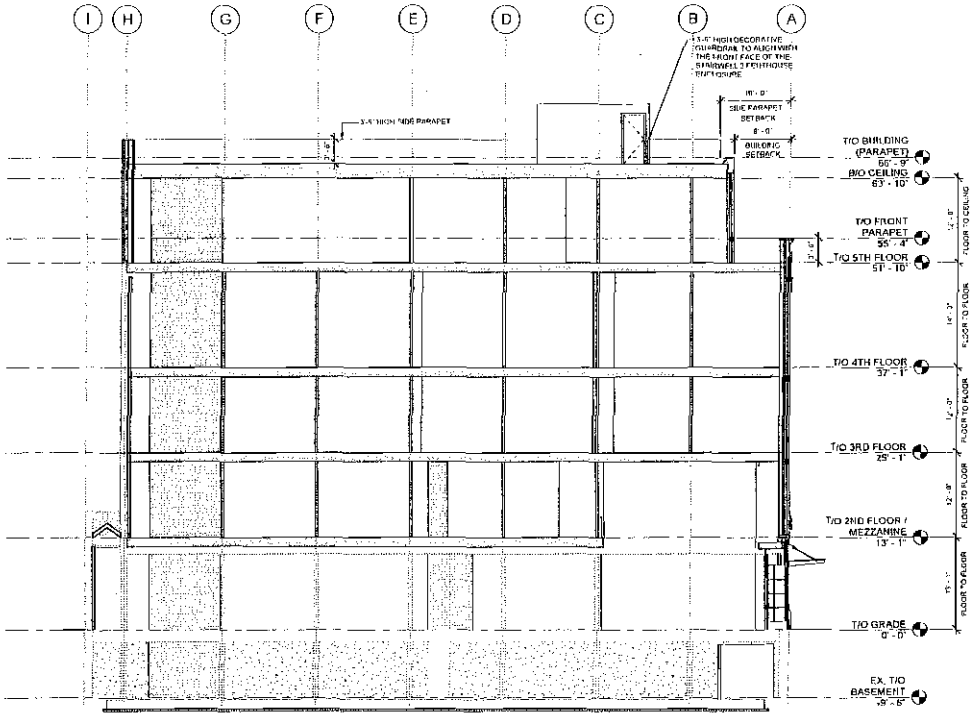

1 Section 4
1/8" = 1'-0"

FINAL FOR PUBLICATION

STUDIO GANG
329 W. 18TH STREET
SUITE 564A
CHICAGO, IL 60616
312.645.0415 O
312.278.0918 F
PROJECTS@STUDIOARCH.COM
WWW.STUDIOARCH.COM

I CERTIFY THAT THESE PLANS WERE PREPARED UNDER MY SUPERVISION, AND TO THE BEST OF MY KNOWLEDGE, COMPLY WITH ALL APPLICABLE CITY OF CHICAGO CODES.

SIGNED DATE
ILLINOIS LICENSE NO. 001.016255 EXP. DATE 11.30.18

COMMERCIAL DEVELOPMENT
1107 W FULTO MARKET
CHICAGO, IL 60607

Revision	Description	Date
1	LANDMARKS SUBMITTAL	09/13/2016

PROJECT NUMBER: 16-040

SHEET NAME
BUILDING SECTION

A303

Reclassification Of Area Shown On Map No. 1-G.
(Application No. 18953)
(Common Address: 1468 W. Ohio St.)

[O2016-6348]

Be It Ordained by the City Council of the City of Chicago:

SECTION 1. Title 17 of the Municipal Code of Chicago, the Chicago Zoning Ordinance, is hereby amended by changing all the RS3 Residential Single-Unit (Detached House) District symbols and indications as shown on Map Number 1-G in the area bounded by:

the alley next north of and parallel to West Ohio Street; a line 150 feet east of and parallel to North Armour Street; West Ohio Street; and a line 125 feet east of and parallel to North Armour Street,

to those of an RT4 Residential Two-Flat, Townhouse and Multi-Unit District and a corresponding use district is hereby established in the area above described.

SECTION 2. This ordinance shall be in force and effect from and after its passage and due publication.

Reclassification Of Area Shown On Map No. 3-F.
(Application No. A-8238)
(Common Address: 847 -- 861 N. Larrabee St.)

[O2016-5504]

Be It Ordained by the City Council of the City of Chicago:

SECTION 1. Title 17 of the Municipal Code of Chicago, the Chicago Zoning Ordinance, is hereby amended by adding the pedestrian street designation to Section 17-3-0503-D (1), for the properties abutting North Larrabee Street on Map Numbers 3-F in the area bounded by:

a line 631.08 feet north of and parallel to West Chicago Avenue; a line 129.05 feet east of and parallel to North Larrabee Street; a line 456.08 feet north of and parallel to West Chicago Avenue; and North Larrabee Street.

SECTION 2. This ordinance shall be effective after its passage and due publication.

Reclassification Of Area Shown On Map No. 3-G.
(As Amended)
(Application No. 18934T1)
(Common Address: 1522 W. Walton St.)

[SO2016-6329]

Be It Ordained by the City Council of the City of Chicago:

SECTION 1. That the City Zoning Ordinance be amended by changing all the RS3 Residential Single-Unit (Detached House) District symbols and indications as shown on Map Number 3-G in the area bounded by:

the public alley next north of West Walton Street; a line 216 feet west of and parallel to North Greenview Avenue; West Walton Street; and a line 240.03 feet west of and parallel to North Greenview Avenue,

to those of an RM4.5 Residential Multi-Unit District and a corresponding use district is hereby established in the area above described.

SECTION 2. The ordinance shall be in force and effect from and after its passage and due publication.

[Site Plan; Basement, First, Second, Third and Roof Deck Plans; and North, South, East, and West Building Elevations attached to this ordinance printed on pages 38357 through 38360 of this *Journal.*]

Type 1 Narrative Rezoning Analysis attached to this ordinance reads as follows:

Zoning And Development Narrative
In Support Of An Application For A Type 1 Map Amendment
Of The City Of Chicago Zoning Map
For The Property Commonly Known As 1522 W. Walton St.


Applicant seeks a Type 1 map amendment of the City of Chicago Zoning Map from RS3 District to that of an RM4.5 District for the property commonly known as 1522 West Walton Street. The lot has a total lot area of 3,075 square feet. The property is currently


the site of single-family residence. Applicant seeks to improve the site with a three-residential dwelling unit building.

The following is a list of the proposed dimensions of the development:


Density:	3 residential dwelling units
Lot Area Per Unit:	1,024
Off-Street Parking:	3 spaces
Height:	37 feet, 11 inches
Floor Area:	4,560 square feet
Floor Area Ratio:	1.5
Front Setback:	11 feet, 3 inches
Rear Setback:	38 feet, 5 inches
West Side Setback:	2 feet
East Side Setback:	3 feet

HANNA ARCHITECTS, INC.
PROFESSIONAL DESIGN FIRM
ARCHITECT CORPORATION
PROJECT NAME & ADDRESS
1522 W. WALTON ST
3 UNIT 3 STORY
APART. BLDG W/BSMT.
CHICAGO, ILLINOIS
SHEET TITLE
SITE PLAN
& NOTES
SHEET NUMBER
A-1
W. WALTON ST
16 FT. ALLEY
3 UNIT 3 STORY
MAS.BLDG W/BSMT
#1522
TYPE 1B CONSTRUCTION
ROOF ACCESS
SITE PLAN
SCALE: 3/16" = 1'-0"
ZONING DATA:
LOT AREA = 128.00' x 24.00' = 3,072 SQ.FT.
F.A.R. = RM-4.5 = 5,222 SQ.FT.
MAX. BUILDABLE =
BUILDING SQUARE FOOTAGE:
1ST FLOOR = 1,520.00 SQ.FT.
2ND FLOOR = 1,520.00 SQ.FT.
3RD FLOOR = 1,520.00 SQ.FT.
TOTAL = 4,560.00 SQ.FT.
FINAL FOR PUBLICATION

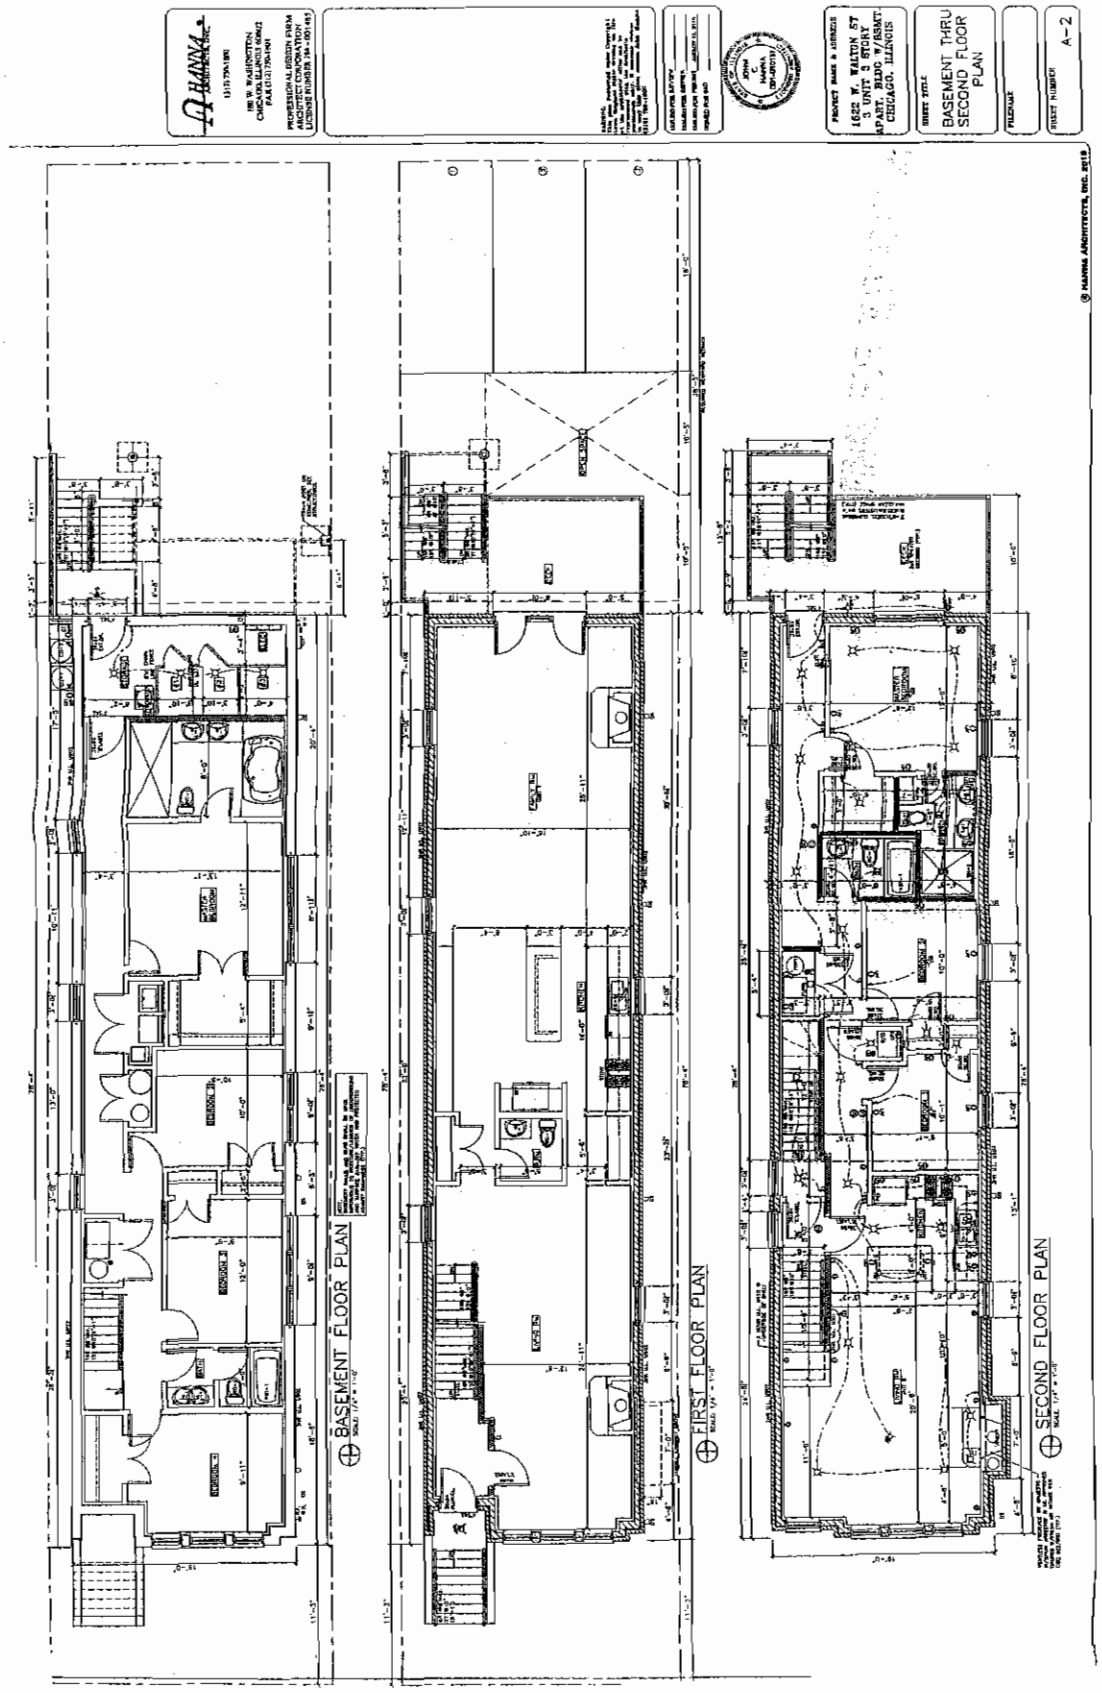
BASEMENT FLOOR PLAN
FIRST FLOOR PLAN
SECOND FLOOR PLAN
BASEMENT THRU SECOND FLOOR PLAN
A-2

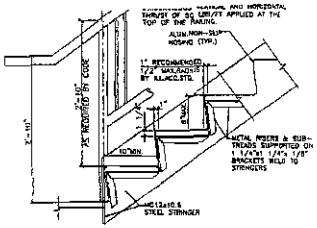


10 STAIR DETAIL
SCALE: N.T.S.

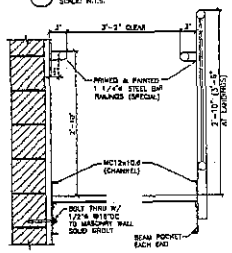


11 SECTION THRU TREAD
SCALE: N.T.S.

STAIR MANUFACTURER TO SUBMIT STAIR SHOP DRAWINGS & CALCULATIONS SIGNED AND SEALED BY A LICENSED STRUCTURAL ENGINEER REGISTERED IN THE STATE OF ILLINOIS

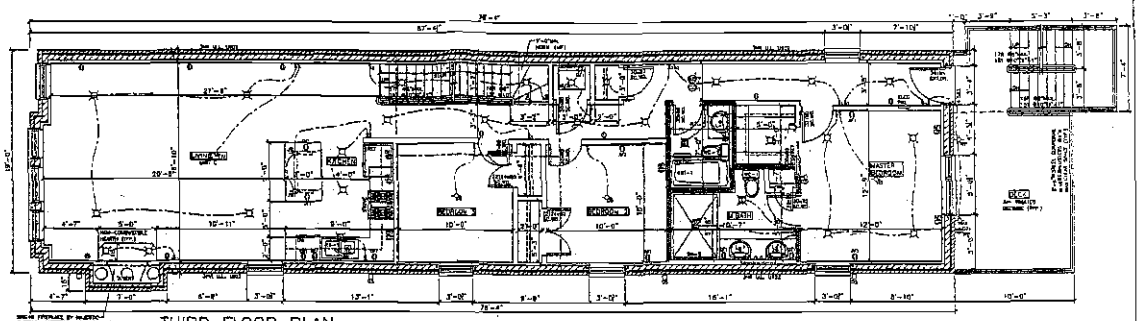

THIRD FLOOR PLAN
SCALE: 1/4" = 1'-0"

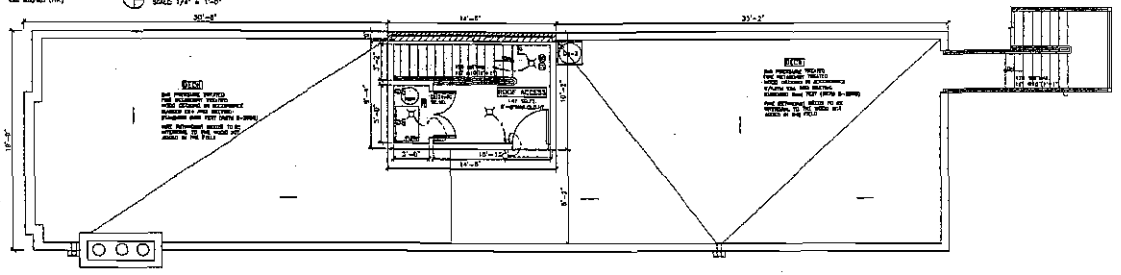

ROOF DECK PLAN
SCALE: 1/4" = 1'-0"

ELECTRICAL SYMBOLS

- SINGLE POLE SWITCH
- 3-WAY SWITCH
- DUPLEX CONV. OUTLET 15" AFF (U.N.O.)
- DUPLEX CONV. OUTLET 36" AFF
- WATERPROOF OUTLET
- GROUND FAULT OUTLET
- ARC FAULT OUTLET
- DIRECT CONNECT TO APPLIANCE
- WALL FIXTURE
- RECESSED DOWNLIGHT
- DOUBLE WALL FLOOD LIGHTS
- EXHAUST FAN
- CEILING FAN AND LIGHT
- MOTOR
- SMOKE DETECTOR (110 V.)
- CARBON MONOXIDE DETECTOR

*WALL CONTROLS SHALL BE NO HIGHER THAN 48" ABOVE FINISHED FLOOR

WALL SYMBOLS

- 8"/6"/4" STUD W/GYP. BD. EA. SIDE U.N.O. NON-LOAD BEARING STUD WALL
- = CONCRETE BLOCK
- = FACE BRICK W/CONCRETE BLOCK
- = SOLID CONCRETE BLOCK

* COMPLY WITH MANUFACTURERS LABORATORIES TEST SHALL FIRE RATED ASSEMBLY FOR ALL SPECIFIED FIRE RATED CONSTRUCTION (TYP.).

LEGEND

- SURFACE MOUNT MEDICINE CABINET W/DOOR LIGHT UNDER
- GFCI GROUND FAULT INTERRUPTER
- AFCI ARC FAULT INTERRUPTER
- UNDERCABINET LIGHT FIXTURE
- LED LIGHTS @ COMMON AREA
- M.F.M. = MAIN PHOTOCELL WALL MOUNT
- U.N.O. = UNLESS NOTED OTHERWISE
- V.I.F. = VERIFY IN FIELD

GENERAL NOTES:
1. STAIRWAY, DECKS & GUARDRAILS SHALL BE BUILT TO RESIST A SIMULTANEOUS VERT. & HORIZONTAL LOAD OF 50 LBS/FT APPLIED AT THE TOP OF THE RAILING, PLUS A 200 LBS CONCENTRATED LOAD.
2. ALL MATERIALS AT STAIRWELLS FOR INTERIOR WALL & CEILING FINISH SHALL BE CLASS 1 FLAME SPREAD RATING.
3. VERIFY ALL EQUIPMENT DIMENSIONS BEFORE CONSTRUCTING WALL PARTITIONS.
4. VERIFY ALL DIMENSIONS IN THE FIELD.
5. USE CLUTCH SPACES DOWN AT ALL SHOWERS AND WAINSCOTS.
6. ALL STAIRS SHALL BE NON-COMBUSTIBLE CONCRETE FILLED METAL PAN.
7. FAMILY ALL EXTERIOR PENETRATIONS.


NOTES:
1. ALL EXIT DOORS MUST BE EQUIPPED IN THE DIRECTION OF EGRESS.
2. ALL EXIT DOORS MUST BE OPERABLE FROM THE INSIDE WITHOUT A KEY OR SPECIAL KNOWLEDGE.
3. ALL "B"-LABEL DOORS IN COMMON PUBLIC AREAS TO HAVE 3"x33" SAFETY GLAZING.
4. ALL LABEL DOORS TO HAVE CLOSERS.
5. ALL HARDWARE TO HAVE SCHLAGE L-07 LEVERS.
6. CIRCUIT BREAKERS WITH EACH UNIT TO BE IN ACCESSIBLE ROUTE AND BE WITHIN 15" TO 48" ABOVE FINISHED FLOOR TO HIGHEST OPERABLE PART.
7. PROVIDE 3 LAYERS 5/8" GYPSUM BOARD AROUND ALL BEAMS AND CEILING SURROUND AT ALL FIRE RATED WORK.
8. ALL EXTERIOR CMU & MORTAR SHALL HAVE WATER REPELLANT ADMIXTURE.

WALL & PARTITION SCHEDULE

FIRE RATED ASSEMBLY SCHEDULE:


1. 3 HOUR U.L. U903 BEARING MASONRY WALL 8"x8"x16" CMU W/4" FACE BRICK CLASS D-2
2. 2 HOUR U.L. U904 BEARING MASONRY WALL 8"x8"x16" CONCRETE BLOCK CLASS C-2
3. 2 HOUR U.L. U301 NON-LOAD BEARING STUD WALL 2x4's @16"O.C. W/5/8"LAYERS 5" MINERAL BATTS
4. 1 HOUR U.L. U305 NON-LOAD BEARING STUD WALL 2x4's @16"O.C. W/5/8"LAYER 2" GYP BD. BATTS
5. 1 HOUR U.L. L501 FLOOR RATED ASSEMBLY (SEE WALL SECTION)
6. 2 HOUR U.L. L577 TRUSS CEILING ASSEMBLY 7" GYP BD. TYPE C W/1" DEEP RESILIENT CHANNELS W/2 LAYERS 1" GYP.BD. TYPE C (SEE DETAIL 3/A6.A-7)
7. 3 HOUR U.L. U903 BEARING MASONRY WALL 8"x8"x16" CONCRETE BLOCK CLASS D-2

NOTE: USE TYPE 'C' DRYWALL FOR FIRE RATED ASSEMBLIES

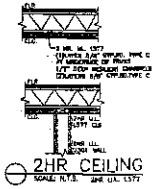


2HR CEILING
SCALE: N.T.S. (SEE U.L. L577)

FINAL FOR PUBLICATION

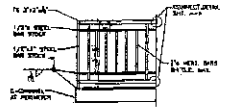

REAR BALCONY RAILING
SCALE: N.T.S.

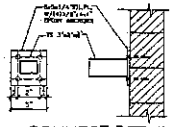

CONNECT.DETAIL
SCALE: 1" = 1'-0"

© HANNA ARCHITECTS, INC. 2016

HANNA ARCHITECTS, INC.
(312) 726-1900
180 W. WASHINGTON
CHICAGO, ILLINOIS 60602
FAX (312) 726-1801
PROFESSIONAL DESIGN FIRMS
ARCHITECT CORPORATION
LICENSE NUMBER 184-001485

ISSUED FOR:
ISSUED FOR SUBMITTAL
ISSUED FOR PERMIT JANUARY 11, 2016
ISSUED FOR BID


JOHN C. HANNA 001-010137 REGISTERED ARCHITECT

PROJECT NAME & ADDRESS
1522 W. WALTON ST
3 UNIT 3 STORY
APART. BLDG W/BSMT.
CHICAGO, ILLINOIS

SHEET TITLE
THIRD, FOURTH & ROOF PLAN

FILENAME

SHEET NUMBER
A-3

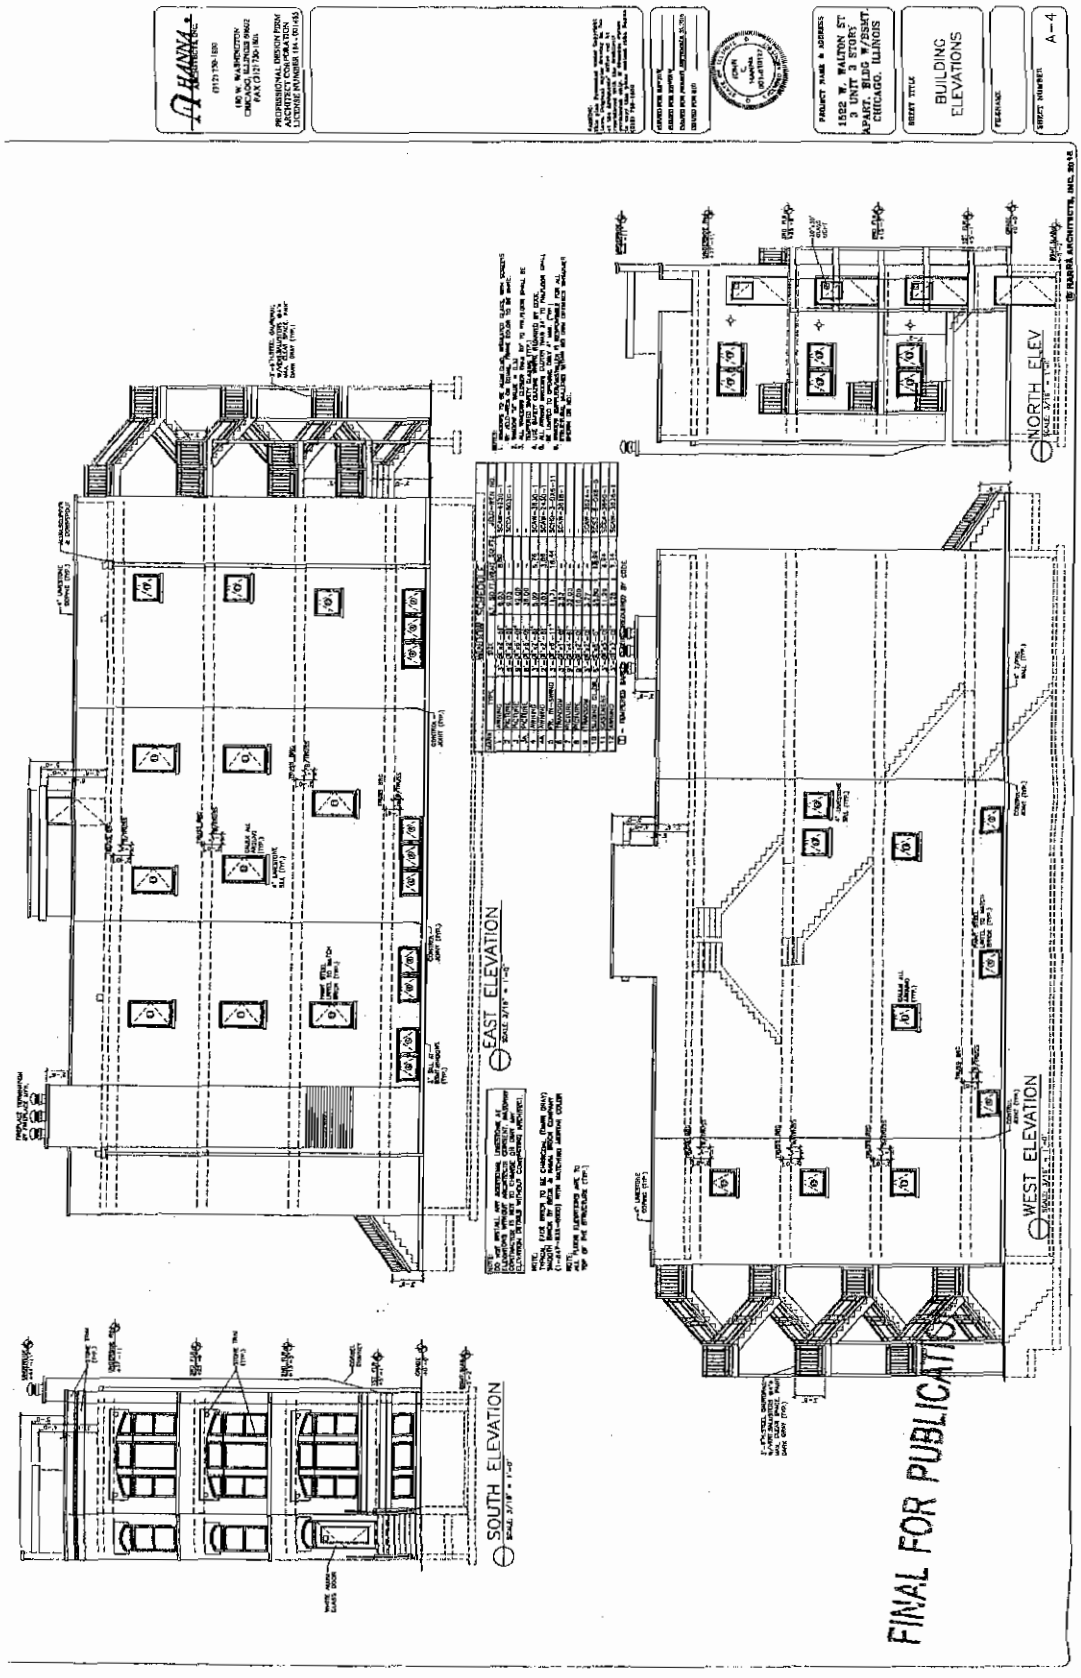
HANNA ARCHITECTS
PROJECT NAME & ADDRESS
1500 W. HALSTED ST
3 UNIT 3 STORY
APART. BLDG W/BSMT.
CHICAGO, ILLINOIS
SHEET TITLE
BUILDING ELEVATIONS
SHEET NUMBER
A-4
EAST ELEVATION
NORTH ELEV
WEST ELEVATION
SOUTH ELEVATION
FINAL FOR PUBLICATION

Reclassification Of Area Shown On Map No. 3-H.
(As Amended)
(Application No. 18705T1)
(Common Address: 1300 -- 1302 N. Claremont Ave./
2334 -- 2344 W. Potomac Ave.)

[SO2016-1630]

Be It Ordained by the City Council of the City of Chicago:

SECTION 1. Title 17 of the Municipal Code of Chicago, the Chicago Zoning Ordinance, is hereby amended by changing all the RT4 Residential Two-Flat, Townhouse and Multi-Unit District symbols and indications as shown on Map Number 3-H in the area bounded by:

a line 47.21 feet north of West Potomac Avenue; North Claremont Avenue; West Potomac Avenue; and the public alley next west of North Claremont Avenue,

to those of a B2-3 Neighborhood Mixed-Use District.

SECTION 2. This ordinance shall be in force and effect from and after its passage and due publication.

[Site Plan; Proposed Basement, First, Second, Third, and Fourth Floor Plans; and Proposed North, South, East, and West Building Elevations and Wall Sections attached to this ordinance printed on pages 38363 through 38371 of this *Journal*.]

Type 1 Narrative Rezoning Analysis attached to this ordinance reads as follows:


Narrative.


1300 --1302 N. Claremont Ave./2334 -- 2344 W. Potomac Ave.


Type 1 Regulations.


Narrative: The subject property contains 5,908 square feet and is vacant. The applicant proposes to rezoned the property to a B2-3 district and construct a four-story (47 feet, 0 inches


	in height) building containing eight dwelling units, eight parking spaces and no loading berth.
Lot Area:	5,908 square feet
FAR:	2.50
Floor Area:	14,765 square feet
Residential Dwelling Units:	8
MLA:	738.50 square feet
Height:	47.0 feet
Bicycle Parking:	Four
Automobile Parking:	Eight
Loading:	None
Setbacks:	
Front (North Claremont Avenue):	3.0 feet
South Side (West Potomac Avenue):	0.0 feet
North Side:	4.72 feet
Rear (west):	30.0 feet

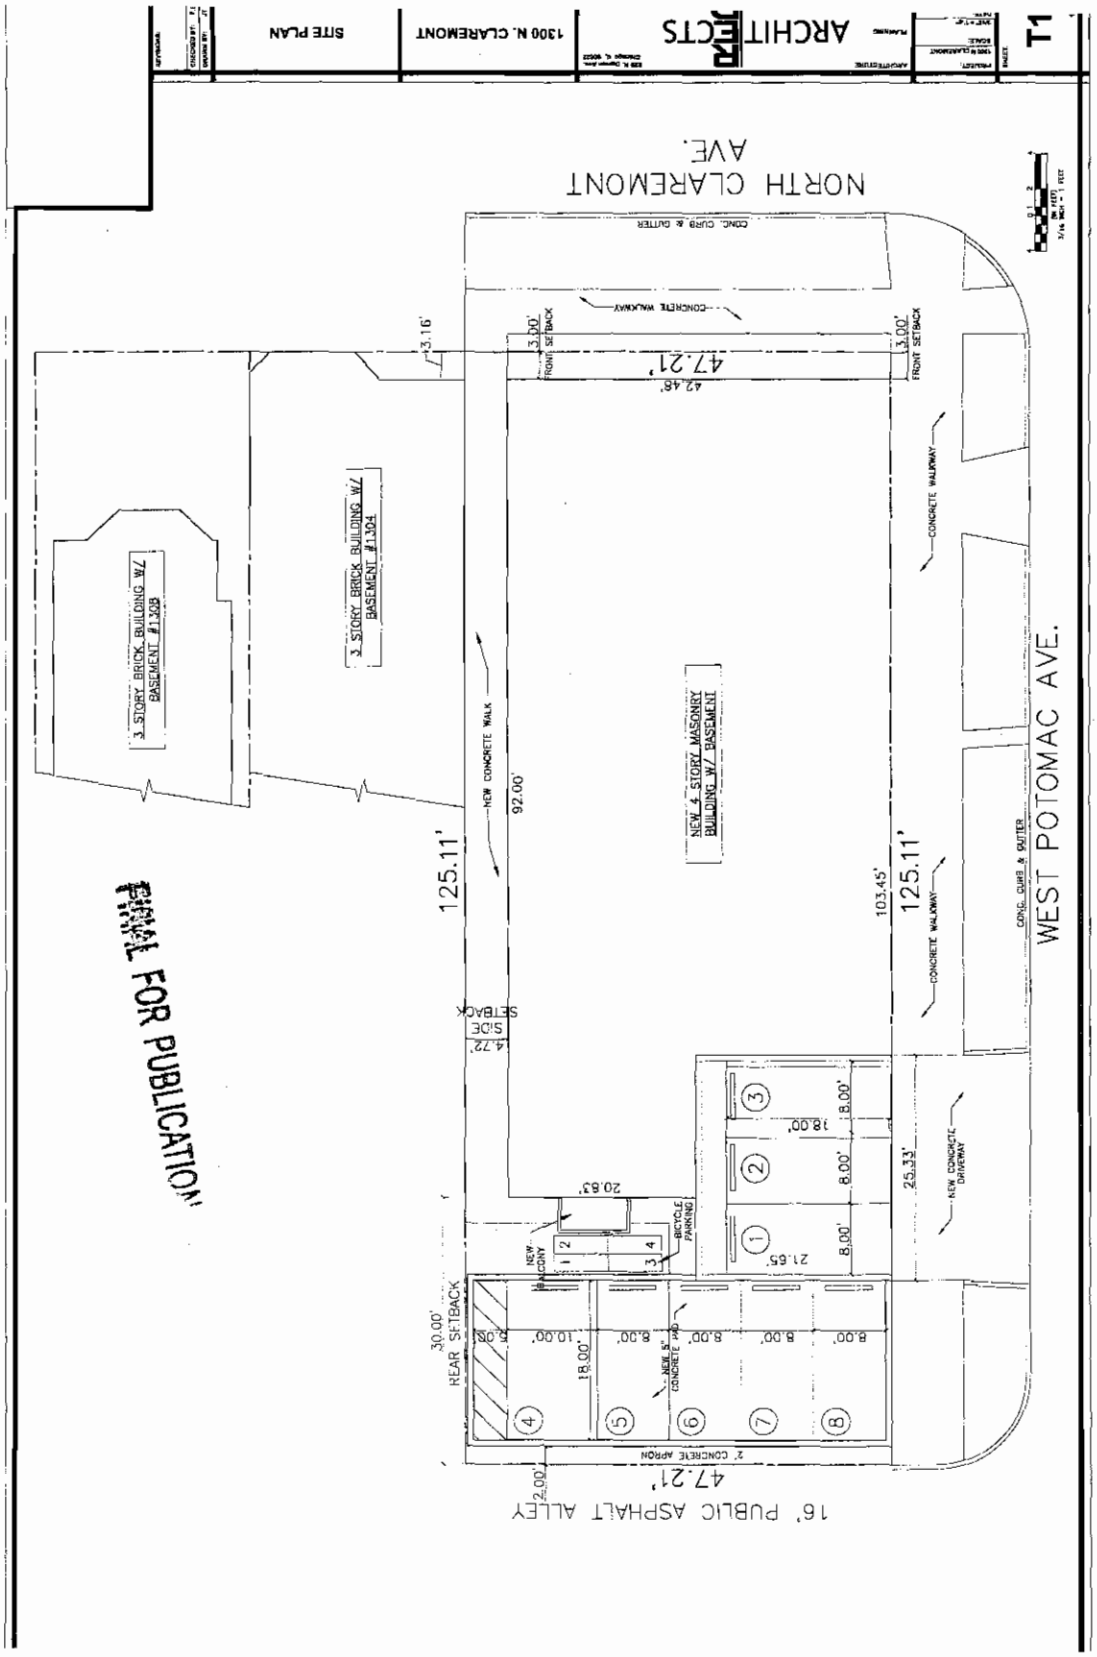

T1
ARCHITECTS
1300 N. CLAREMONT
SITE PLAN
NORTH CLAREMONT AVE.
WEST POTOMAC AVE.
16' PUBLIC ASPHALT ALLEY
3 STORY BRICK BUILDING W/ BASEMENT #1308
3 STORY BRICK BUILDING W/ BASEMENT #1304
NEW 4 STORY MASONRY BUILDING W/ BASEMENT
NEW CONCRETE WALK
CONCRETE WALKWAY
CONCRETE WALKWAY
NEW CONCRETE DRIVEWAY
CONC. CURB & GUTTER
CONC. CURB & GUTTER
CONCRETE WALKWAY
3.00' FRONT SETBACK
3.00' FRONT SETBACK
3.16'
42.48'
47.21'
92.00'
125.11'
103.45'
125.11'
4.72' SIDE SETBACK
20.83'
25.33'
18.00'
8.00'
8.00'
8.00'
21.65'
NEW BALCONY
BICYCLE PARKING
30.00' REAR SETBACK
10.00'
8.00'
8.00'
8.00'
8.00'
18.00'
NEW 6" CONCRETE PAD
2' CONCRETE APRON
2.00'
47.21'
FINAL FOR PUBLICATION

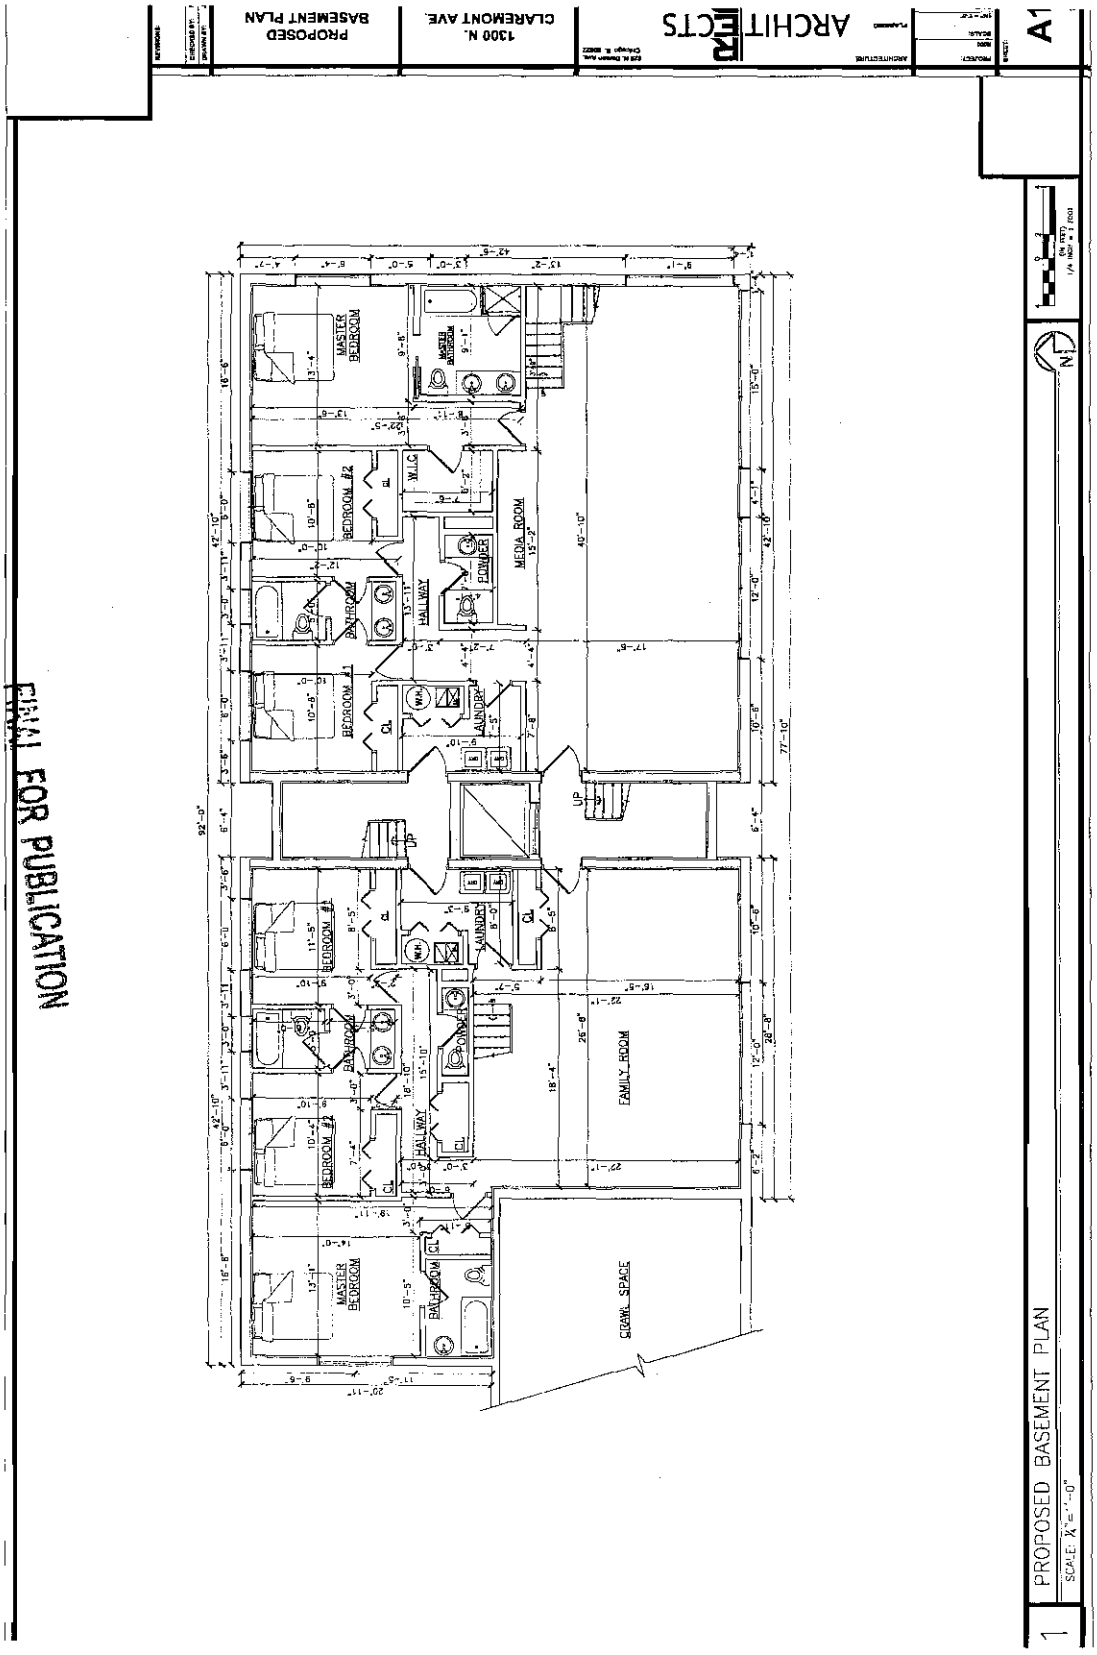

PROPOSED BASEMENT PLAN
1300 N. CLAREMONT AVE.
ARCHITECTS
A1
MASTER BEDROOM
BEDROOM #2
W.I.C.
MEDIA ROOM
POWDER
BATHROOM
HALLWAY
BEDROOM #1
LAUNDRY
UP
BEDROOM #3
FAMILY ROOM
BEDROOM #4
CRAWL SPACE
1 PROPOSED BASEMENT PLAN
SCALE: 1/4"=1'-0"
FINAL FOR PUBLICATION

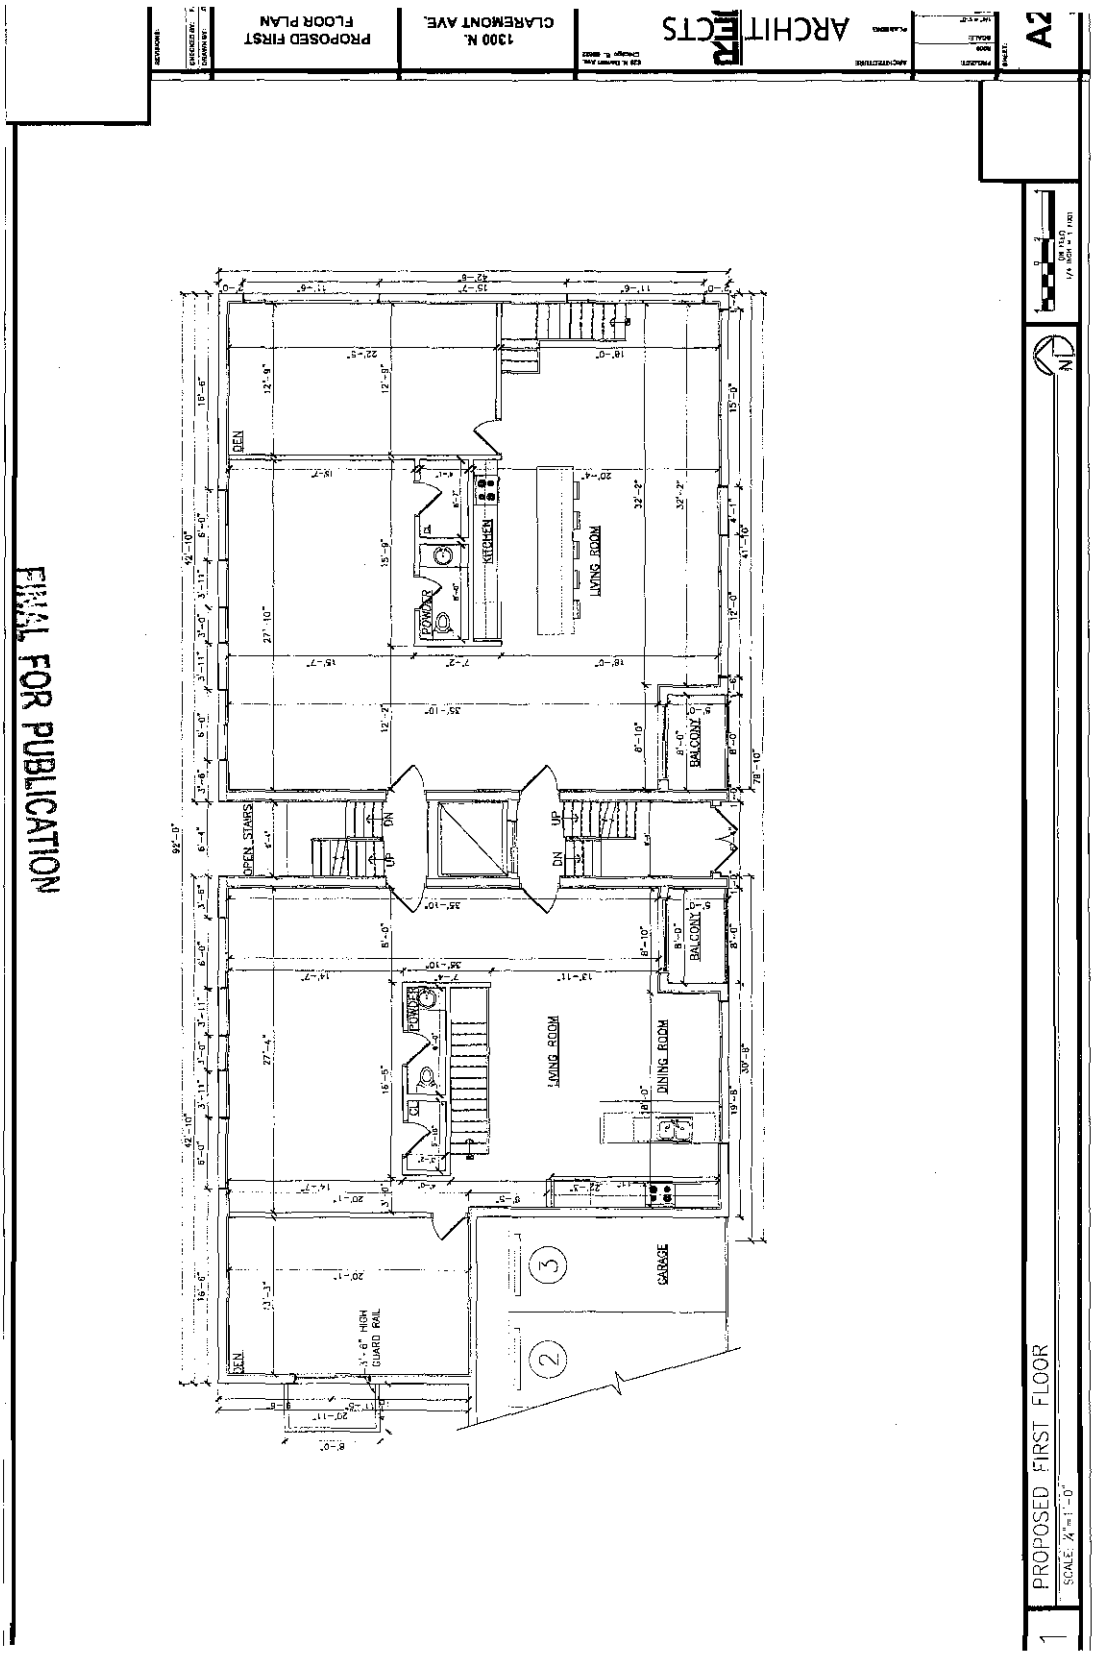

A2
PROPOSED FIRST FLOOR
1300 N. CLAREMONT AVE.
PROPOSED FIRST FLOOR PLAN
ARCHITECTS
FINAL FOR PUBLICATION
DEN
KITCHEN
POWDER
LIVING ROOM
BALCONY
OPEN STAIRS
DN
UP
DINING ROOM
GARAGE
3'-6" HIGH GUARD RAIL
1 PROPOSED FIRST FLOOR
SCALE: 1/4"=1'-0"

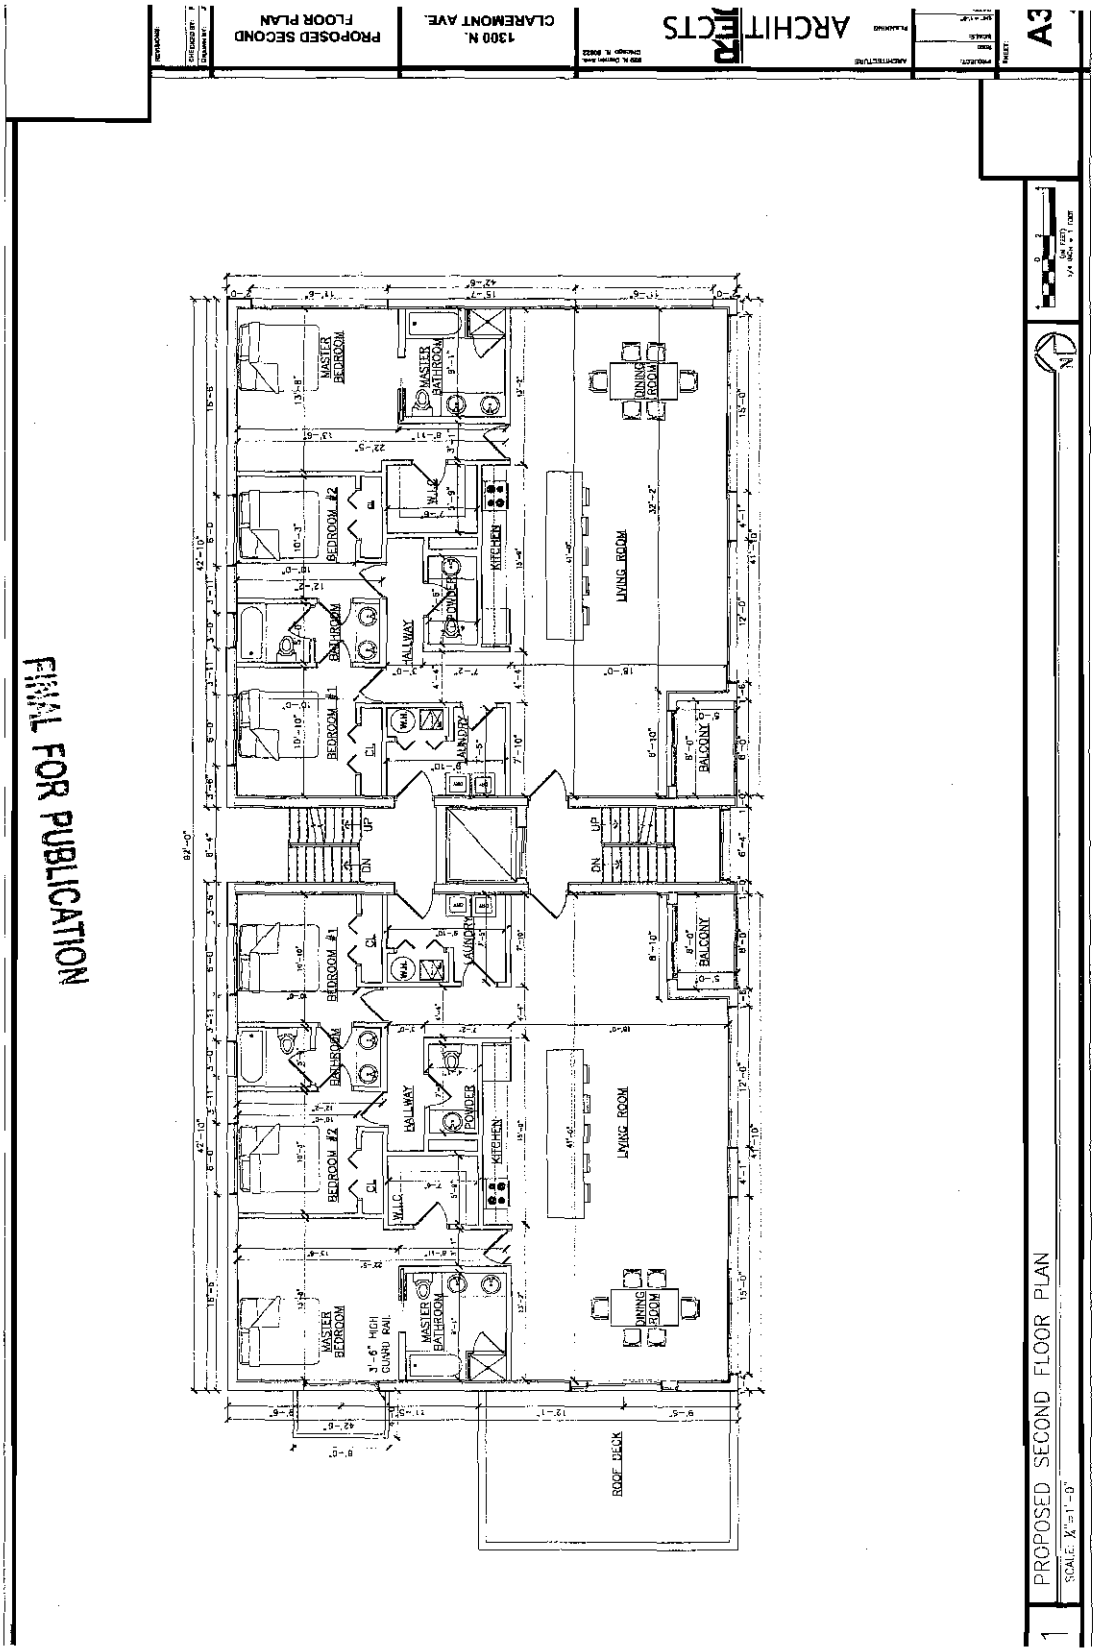

A3
PROPOSED SECOND FLOOR PLAN
1300 N. CLAREMONT AVE.
ARCHITECTS
FINAL FOR PUBLICATION
MASTER BEDROOM
MASTER BATHROOM
DINING ROOM
BEDROOM #2
BATHROOM
KITCHEN
LIVING ROOM
HALLWAY
POWDER
BEDROOM #1
CL.
W&D
LAUNDRY
BALCONY
UP
DN
W.I.C.
3'-6" HIGH GUARD RAIL
ROOF DECK
1 PROPOSED SECOND FLOOR PLAN
SCALE: 1/4"=1'-0"

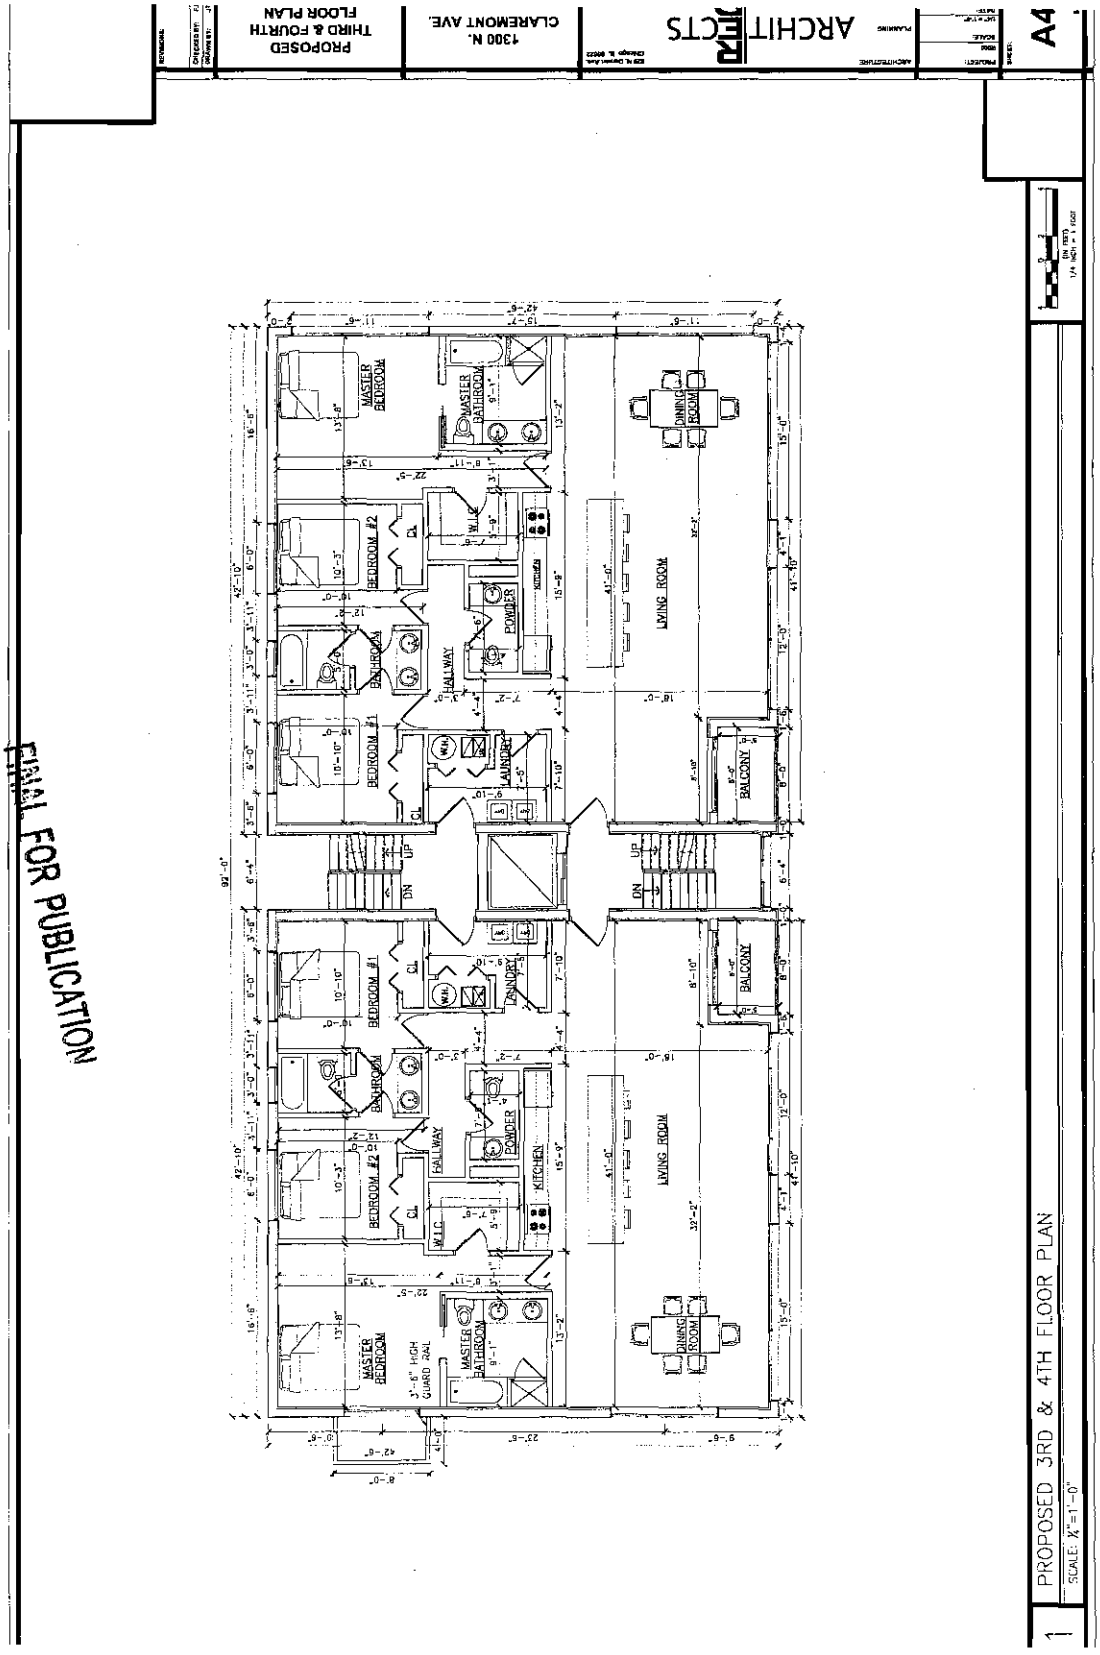
ARCHITECTS
1300 N. CLAREMONT AVE.
PROPOSED THIRD & FOURTH FLOOR PLAN
A4
MASTER BEDROOM
MASTER BATHROOM
DINING ROOM
BEDROOM #2
W.I.C.
KITCHEN
POWER
LIVING ROOM
BATHROOM
HALLWAY
BEDROOM #1
LAUNDRY
BALCONY
UP
DN
3'-6" HIGH GUARD RAIL
1 PROPOSED 3RD & 4TH FLOOR PLAN
SCALE: 1/4"=1'-0"
FINAL FOR PUBLICATION

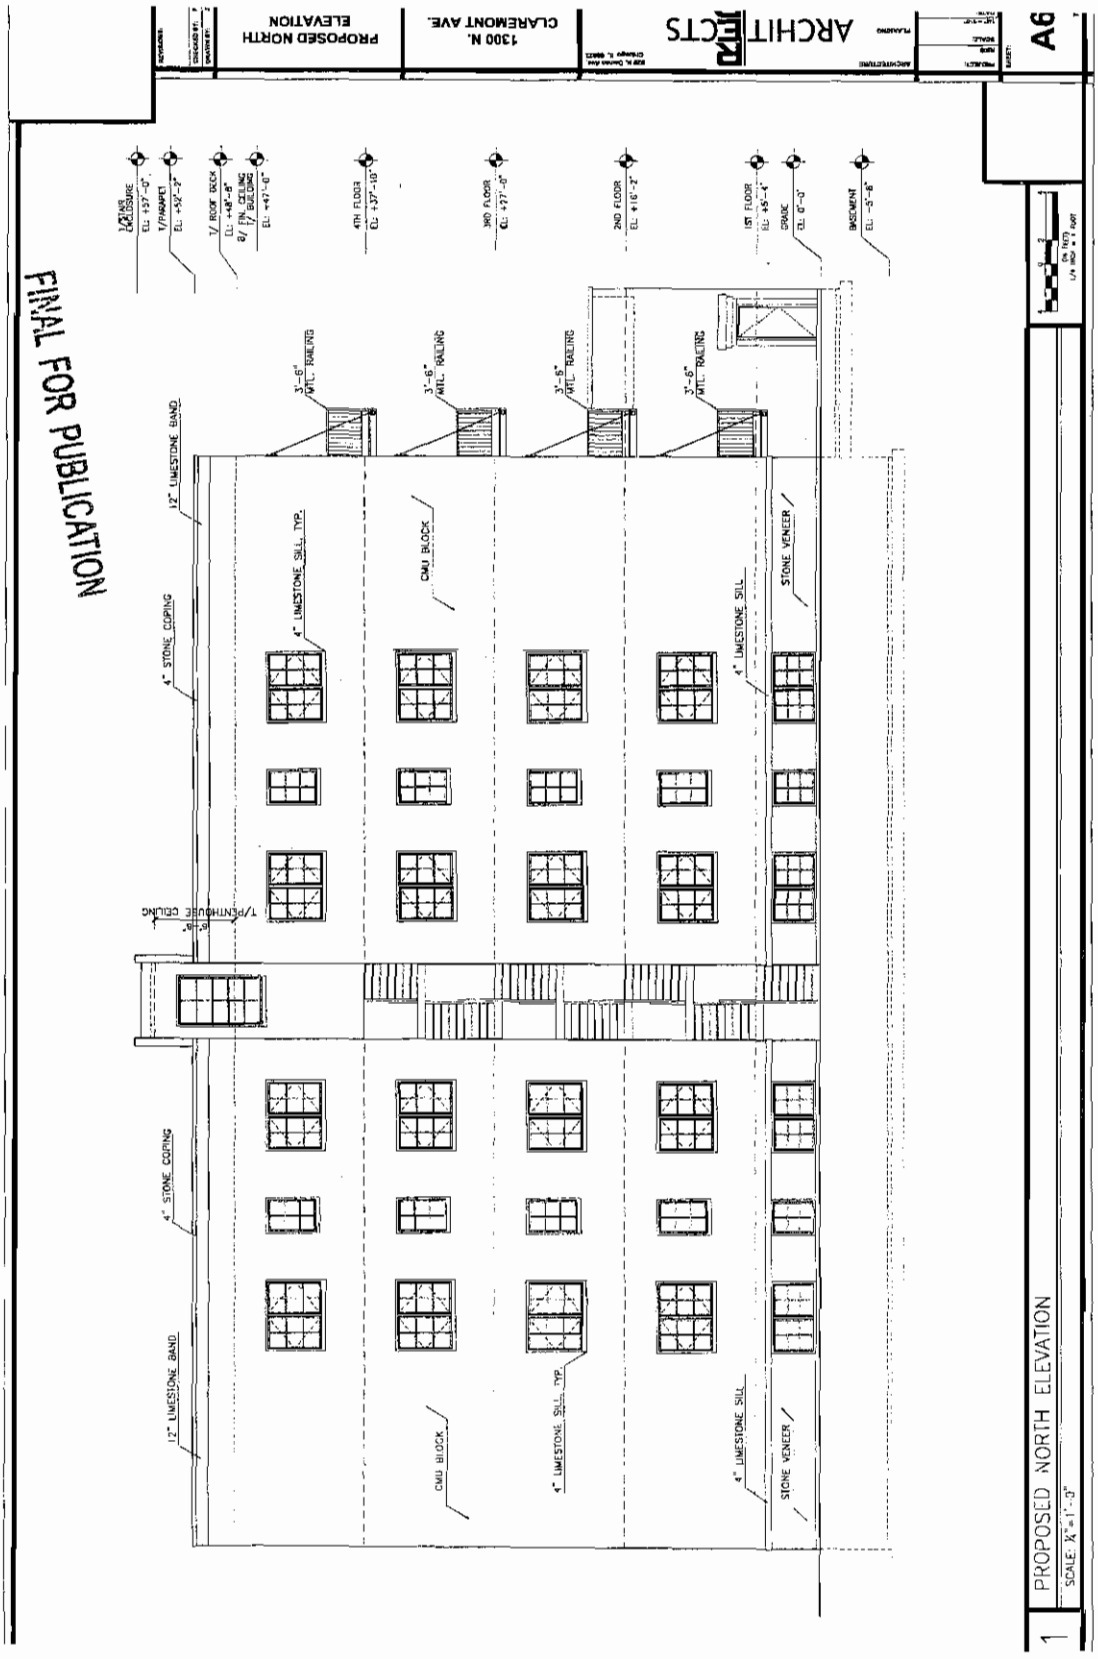
FINAL FOR PUBLICATION
PROPOSED NORTH ELEVATION
1300 N. CLAREMONT AVE.
ARCHITECTS
A6
1 PROPOSED NORTH ELEVATION
SCALE: 1/8" = 1'-0"
T/ PARAPET EL: +52'-2"
T/ ROOF DECK EL: +48'-8"
T/ FIN. CEILING @ BUILDING EL: +47'-0"
4TH FLOOR EL: +37'-10"
3RD FLOOR EL: +27'-0"
2ND FLOOR EL: +16'-2"
1ST FLOOR EL: +5'-4"
GRADE EL: 0'-0"
BASEMENT EL: -5'-8"
3'-6" MTL. RAILING
12" LIMESTONE BAND
4" LIMESTONE SILL TYP.
CMU BLOCK
STONE VENEER
4" STONE COPING
T/PENTHOUSE CEILING

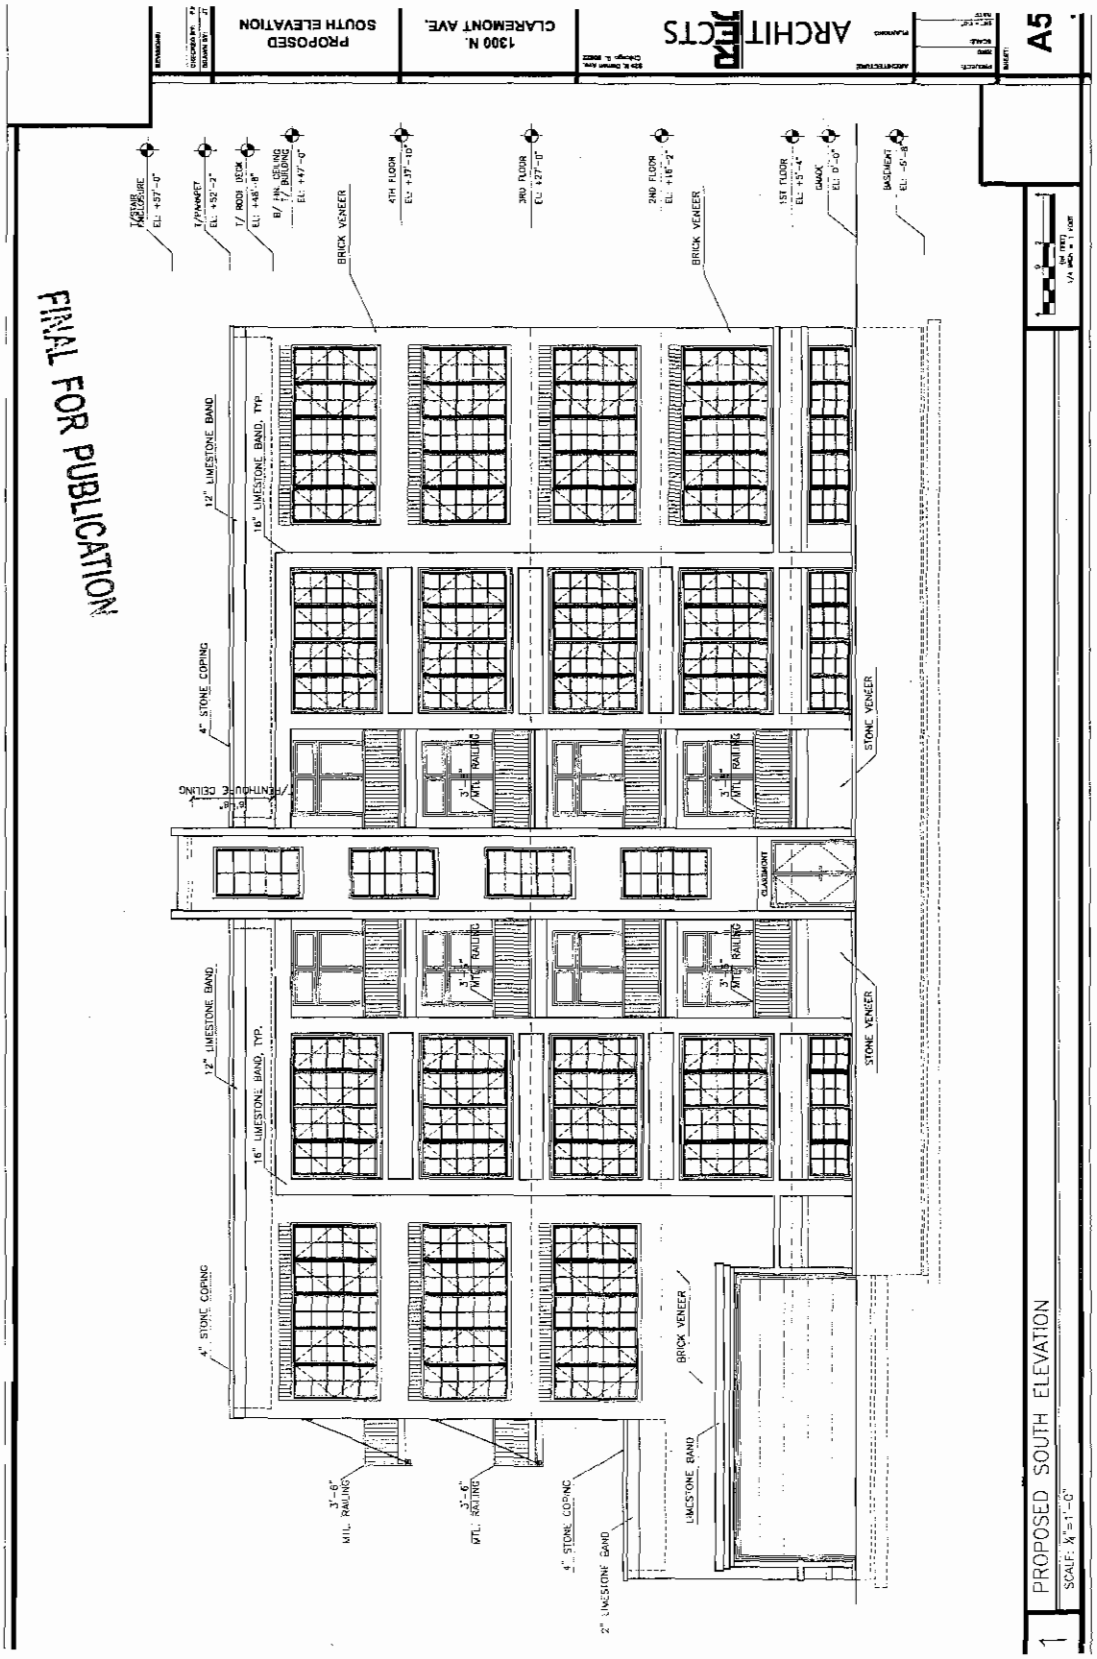
FINAL FOR PUBLICATION
PROPOSED SOUTH ELEVATION
1300 N. CLAREMONT AVE.
ARCHITECTS
A5
SCALE: 1/4"=1'-0"
BRICK VENEER
STONE VENEER
LIMESTONE BAND
STONE COPING
MTL. RAILING
PENTHOUSE CEILING
GLASSWORK
4TH FLOOR
3RD FLOOR
2ND FLOOR
1ST FLOOR
BASEMENT

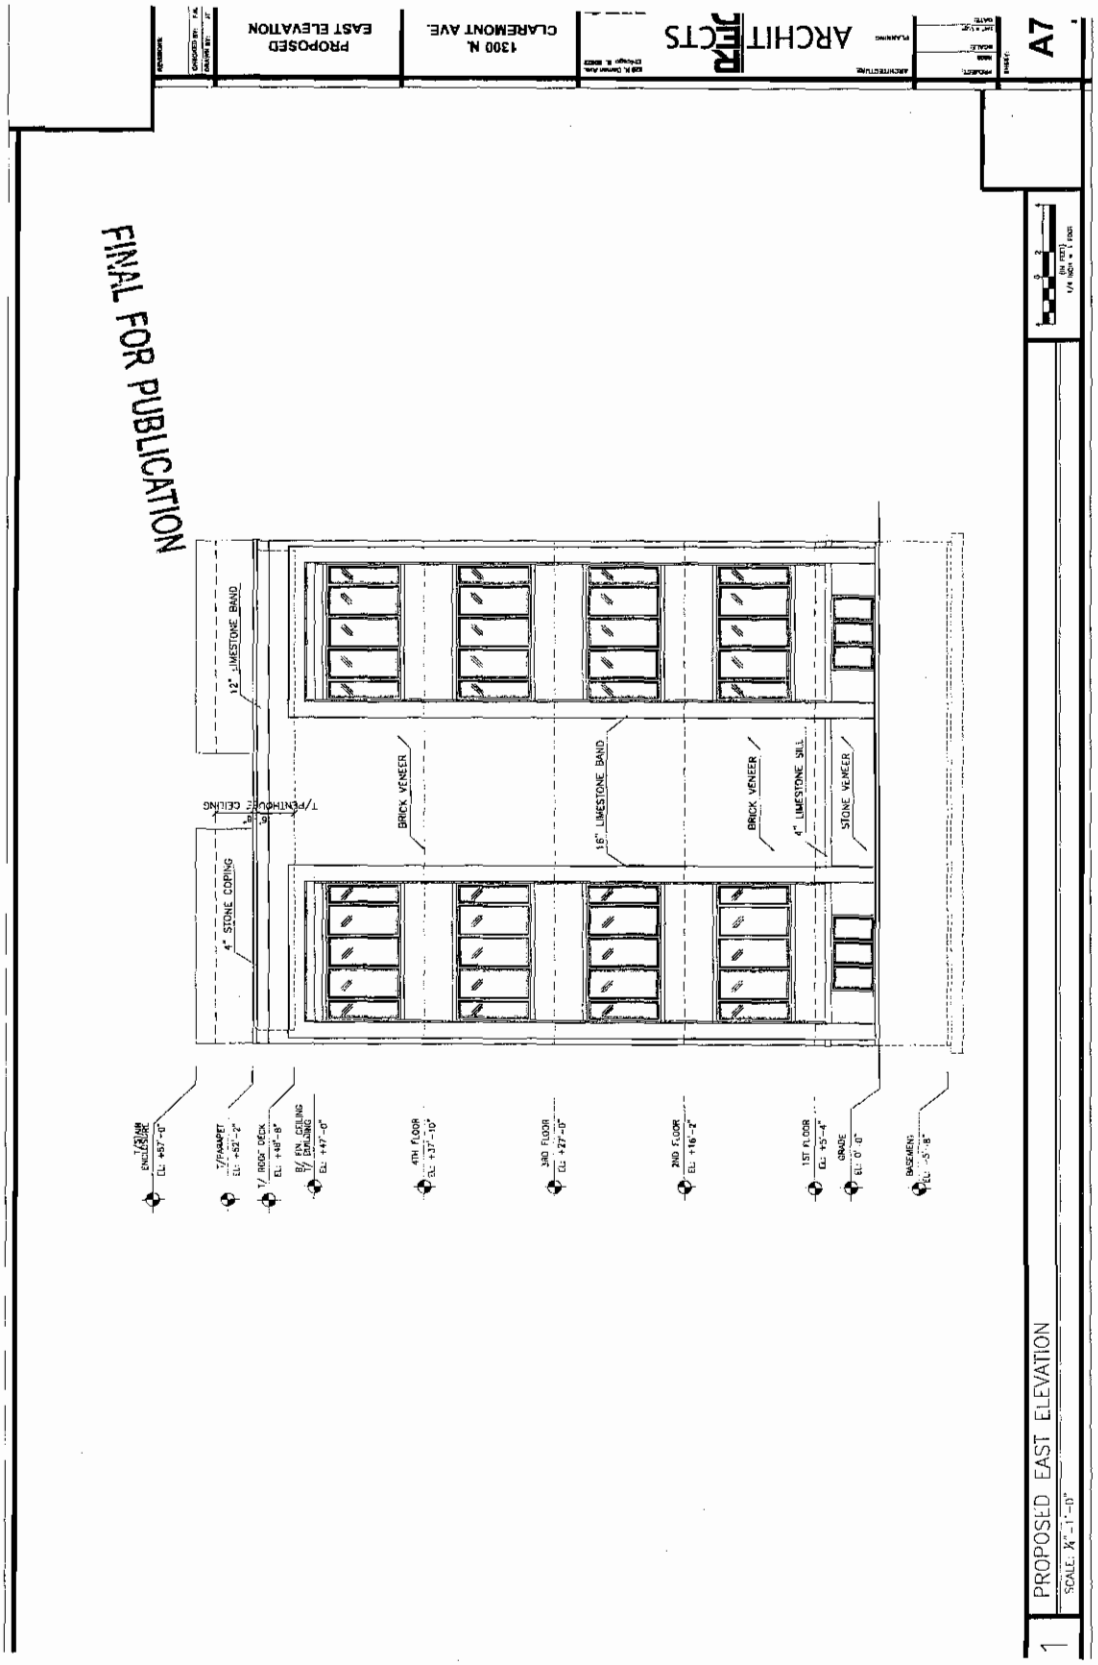
FINAL FOR PUBLICATION
PROPOSED EAST ELEVATION
1300 N. CLAREMONT AVE.
ARCHITECTS
A7
12" LIMESTONE BAND
4" STONE COPING
T/PENTHOUSE CEILING
BRICK VENEER
16" LIMESTONE BAND
BRICK VENEER
4" LIMESTONE SILL
STONE VENEER
T/PARAPET EL: +52'-2"
T/ ROOF DECK EL: +48'-8"
B/ FIN. CEILING T/ DRYLINE EL: +47'-0"
4TH FLOOR EL: +37'-10"
3RD FLOOR EL: +27'-0"
2ND FLOOR EL: +16'-2"
1ST FLOOR EL: +5'-4"
GRADE EL: 0'-0"
BASEMENT EL: -5'-8"
1 PROPOSED EAST ELEVATION
SCALE: 1/4"=1'-0"

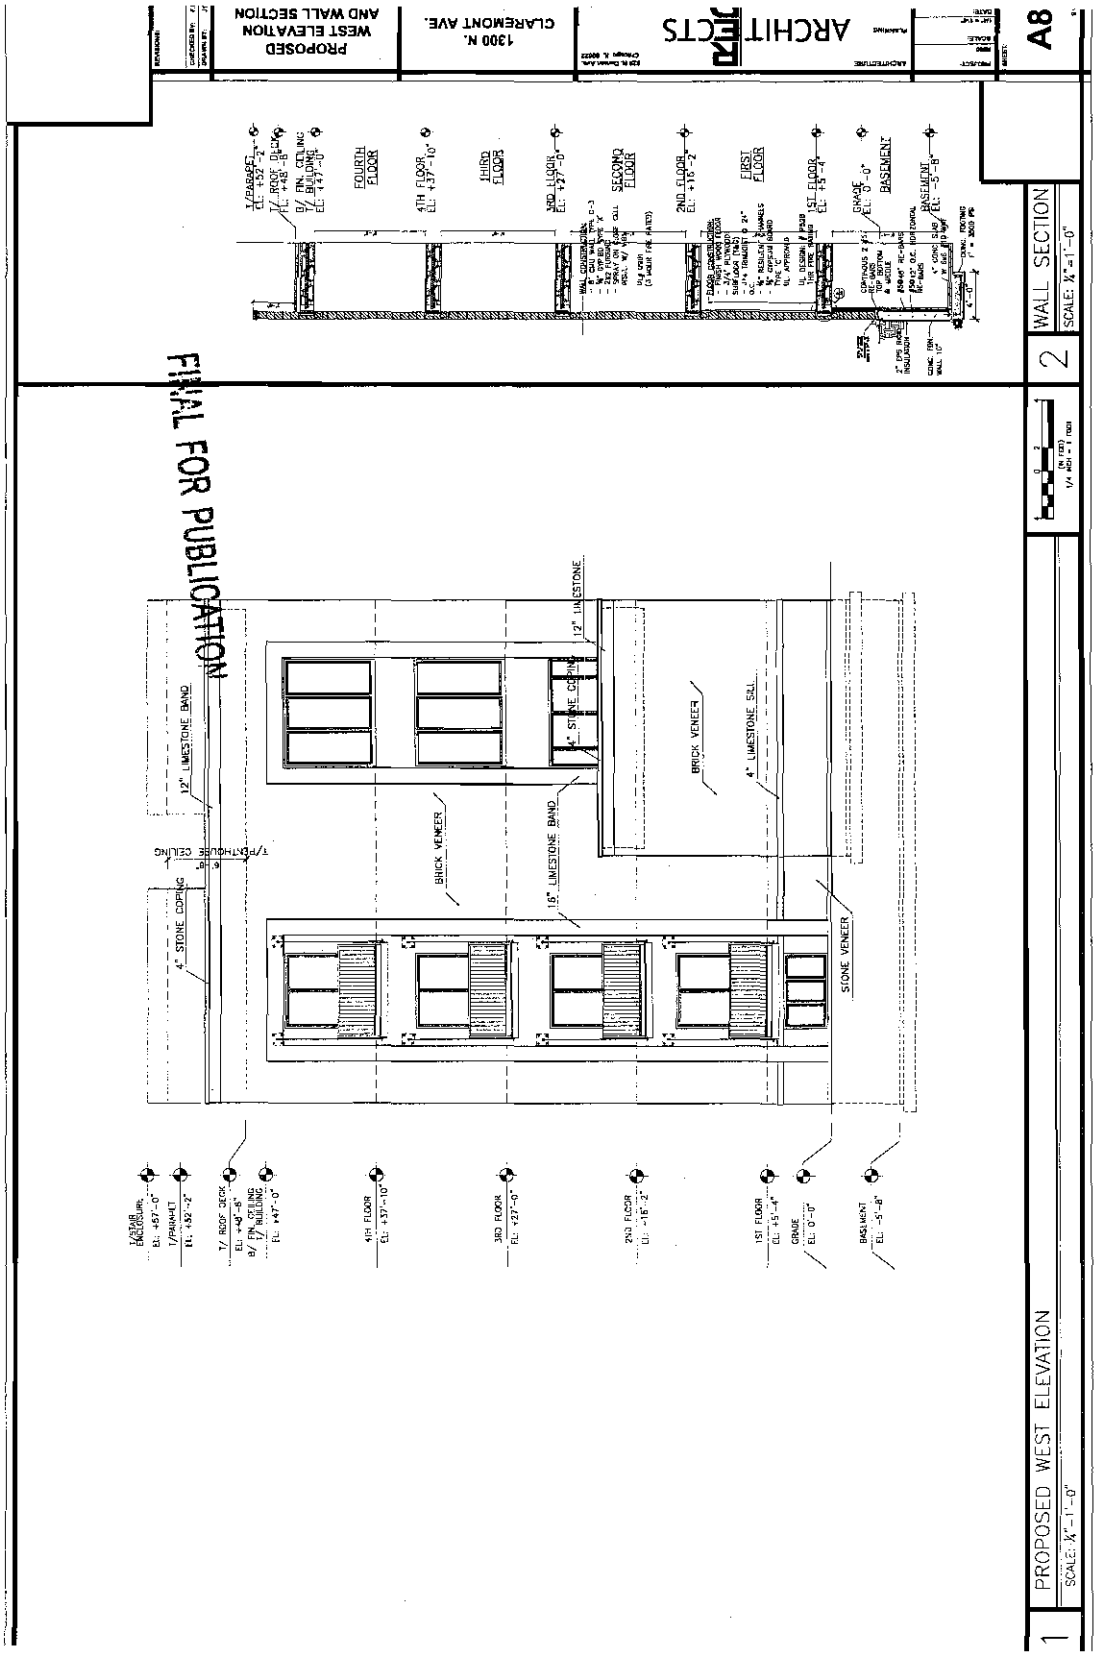
A8
PROPOSED WEST ELEVATION AND WALL SECTION
1300 N. CLAREMONT AVE.
ARCHITECTS
FINAL FOR PUBLICATION
1 PROPOSED WEST ELEVATION
SCALE: 1/4"=1'-0"
2 WALL SECTION
SCALE: 1/4"=1'-0"
FOURTH FLOOR
4TH FLOOR
THIRD FLOOR
3RD FLOOR
SECOND FLOOR
2ND FLOOR
FIRST FLOOR
1ST FLOOR
GRADE
BASEMENT
12" LIMESTONE BAND
4" STONE COPING
T/PENTHOUSE CEILING
BRICK VENEER
16" LIMESTONE BAND
4" LIMESTONE SILL
STONE VENEER

Reclassification Of Area Shown On Map No. 3-H.
(Application No. 18954)
(Address: 1329 -- 1331 N. Wicker Park Ave.)

[O2016-6349]

Be It Ordained by the City Council of the City of Chicago:

SECTION 1. Title 17 of the Municipal Code of Chicago, the Chicago Zoning Ordinance, is hereby amended by changing all of the RS3 Residential Single-Unit (Detached House) District symbols as shown on Map Number 3-H in the area bounded by:

a line 80 feet northeast of the northeast line of North Wicker Park Avenue; a line 120.6 feet southeasterly of and parallel to North Lincoln Street (also known as North Wolcott Avenue); North Wicker Park Avenue; and a line 72.6 feet southeasterly of and parallel to North Lincoln Street (also known as North Wolcott Avenue),

to those of an RM4.5 Residential Multi-Unit District.

SECTION 2. This ordinance takes effect after its passage and due publication.

Reclassification Of Area Shown On Map No. 3-J.
(Application No. 19858)
(Common Address: 3352 W. Pierce Ave.)

[O2016-6353]

Be It Ordained by the City Council of the City of Chicago:

SECTION 1. Title 17 of the Municipal Code of Chicago, the Chicago Zoning Ordinance, is hereby amended by changing all of the RS3 Residential Single-Unit (Detached House) District symbols and indications as shown on Map Number 3-J in the area bounded by:

the east/west alley north of and parallel to West Pierce Avenue; a line 75 feet east of and parallel to North Homan Avenue; West Pierce Avenue; and a line 50 feet east of and parallel to North Homan Avenue,

to those of an RM4.5 Residential Multi-Unit District.

SECTION 2. This ordinance shall be in force and effect from and after its passage and due publication.

Reclassification Of Area Shown On Map No. 4-F.
(Application No. 18971)
(Common Address: 1610 S. Union Ave.)

[O2016-7289]

Be It Ordained by the City Council of the City of Chicago:

SECTION 1. Title 17 of the Municipal Code of Chicago, the Chicago Zoning Ordinance, is hereby amended by changing all of the RT4 Residential Two-Flat, Townhouse and Multi-Unit District symbols and indications as shown on Map Number 4-F in the area bounded by:

South Union Avenue; a line 96 feet south of and parallel to West 16th Street; the public alley next west of and parallel to South Union Avenue; and a line 120 feet south of and parallel to West 16th Street,

to those of an RM4.5 Residential Multi-Unit District which is hereby established in the area described above.

SECTION 2. This ordinance shall be in force and effect from and after its passage and due publication.

Reclassification Of Area Shown On Map No. 4-G.
(As Amended)
(Application No. 18889T1)
(Common Address: 1028 W. Cullerton St.)

[SO2016-5553]

Be It Ordained by the City Council of the City of Chicago:

SECTION 1. Title 17 of the Municipal Code of Chicago, the Chicago Zoning Ordinance, is hereby amended by changing all the RT4 Residential Two-Flat, Townhouse and Multi-Unit District symbols and indications as shown on Map Number 4-G in the area bounded by:

the public alley next north of West Cullerton Street; a line 100.21 feet east of South Carpenter Street; West Cullerton Street; and a line 75.00 feet east of South Carpenter Street,

to those of a B2-3 Neighborhood Mixed-Use District.

SECTION 2. This ordinance shall be in force and effect from and after its passage and due publication.

[Site Plan; Basement, First, Second, Third and Roof Floor Plans; and North, South, East and West Building Elevations attached to this ordinance printed on pages 38375 through 38380 of this *Journal*.]


Type 1 Narrative Rezoning Analysis attached to this ordinance reads as follows:


Narrative.


1028 W. Cullerton St.


Type 1 Regulations.


Narrative:	The subject property contains 2,517 square feet and is vacant. The applicant proposes to rezone the property to a B2-3 district and construct a three-story (38 feet, 9 inches in height) building containing three dwelling units, three parking spaces and no loading berth.
Lot Area:	2,517 square feet
FAR:	1.51
Floor Area:	3,802 square feet
Residential Dwelling Units:	3
MLA:	839 square feet
Height:	38 feet, 9 inches
Automobile Parking:	3
Loading:	None
Setbacks:	
Front (Cullerton Street):	6 feet, 5 inches
West Side:	2 feet, 3 inches
East Side:	3 feet
Rear (Alley):	21 feet, 4 inches

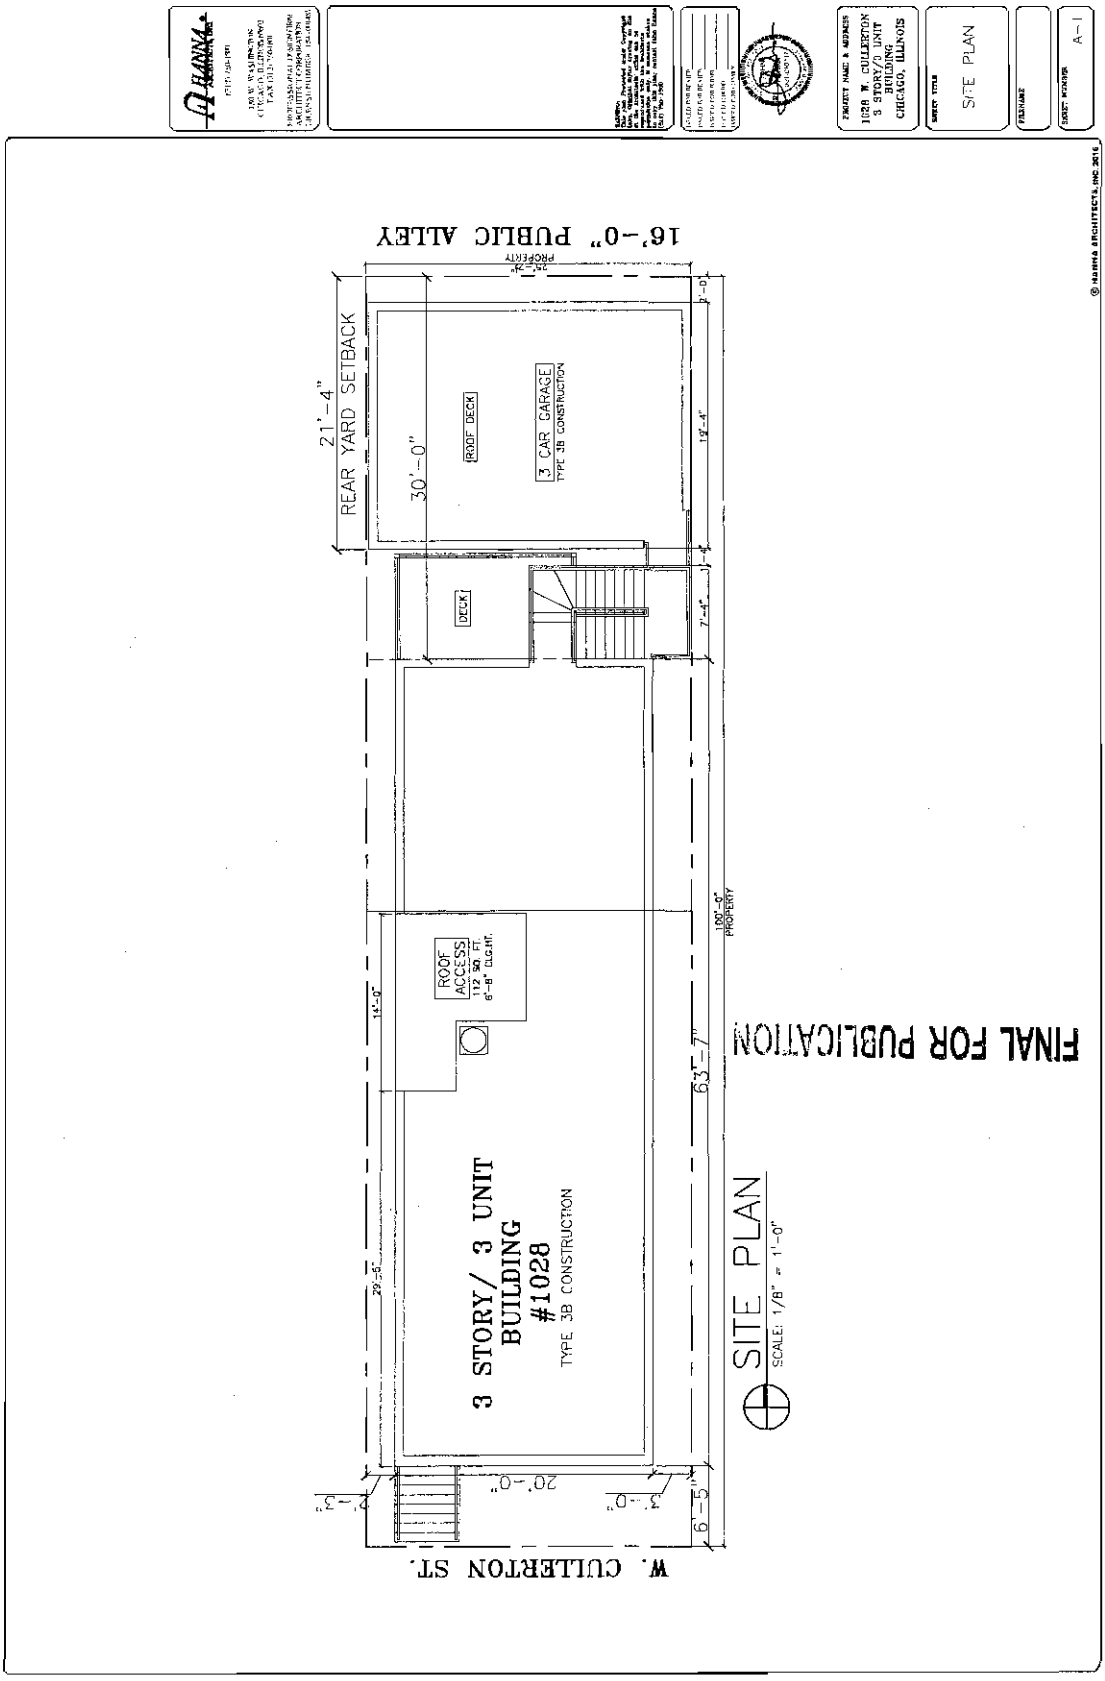

HANNA ARCHITECTS
PROJECT NAME & ADDRESS
1028 W. CULLERTON
3 STORY/3 UNIT
BUILDING
CHICAGO, ILLINOIS
SHEET TITLE
SITE PLAN
SHEET NUMBER
A-1
16'-0" PUBLIC ALLEY
PROPERTY
21'-4"
REAR YARD SETBACK
30'-0"
ROOF DECK
3 CAR GARAGE
TYPE 3B CONSTRUCTION
DECK
ROOF ACCESS
112 SQ. FT.
6'-8" CLG.HT.
3 STORY/ 3 UNIT
BUILDING
#1028
TYPE 3B CONSTRUCTION
63'-7"
100'-0"
PROPERTY
W. CULLERTON ST.
SITE PLAN
SCALE: 1/8" = 1'-0"
FINAL FOR PUBLICATION
© HANNA ARCHITECTS, INC. 2016

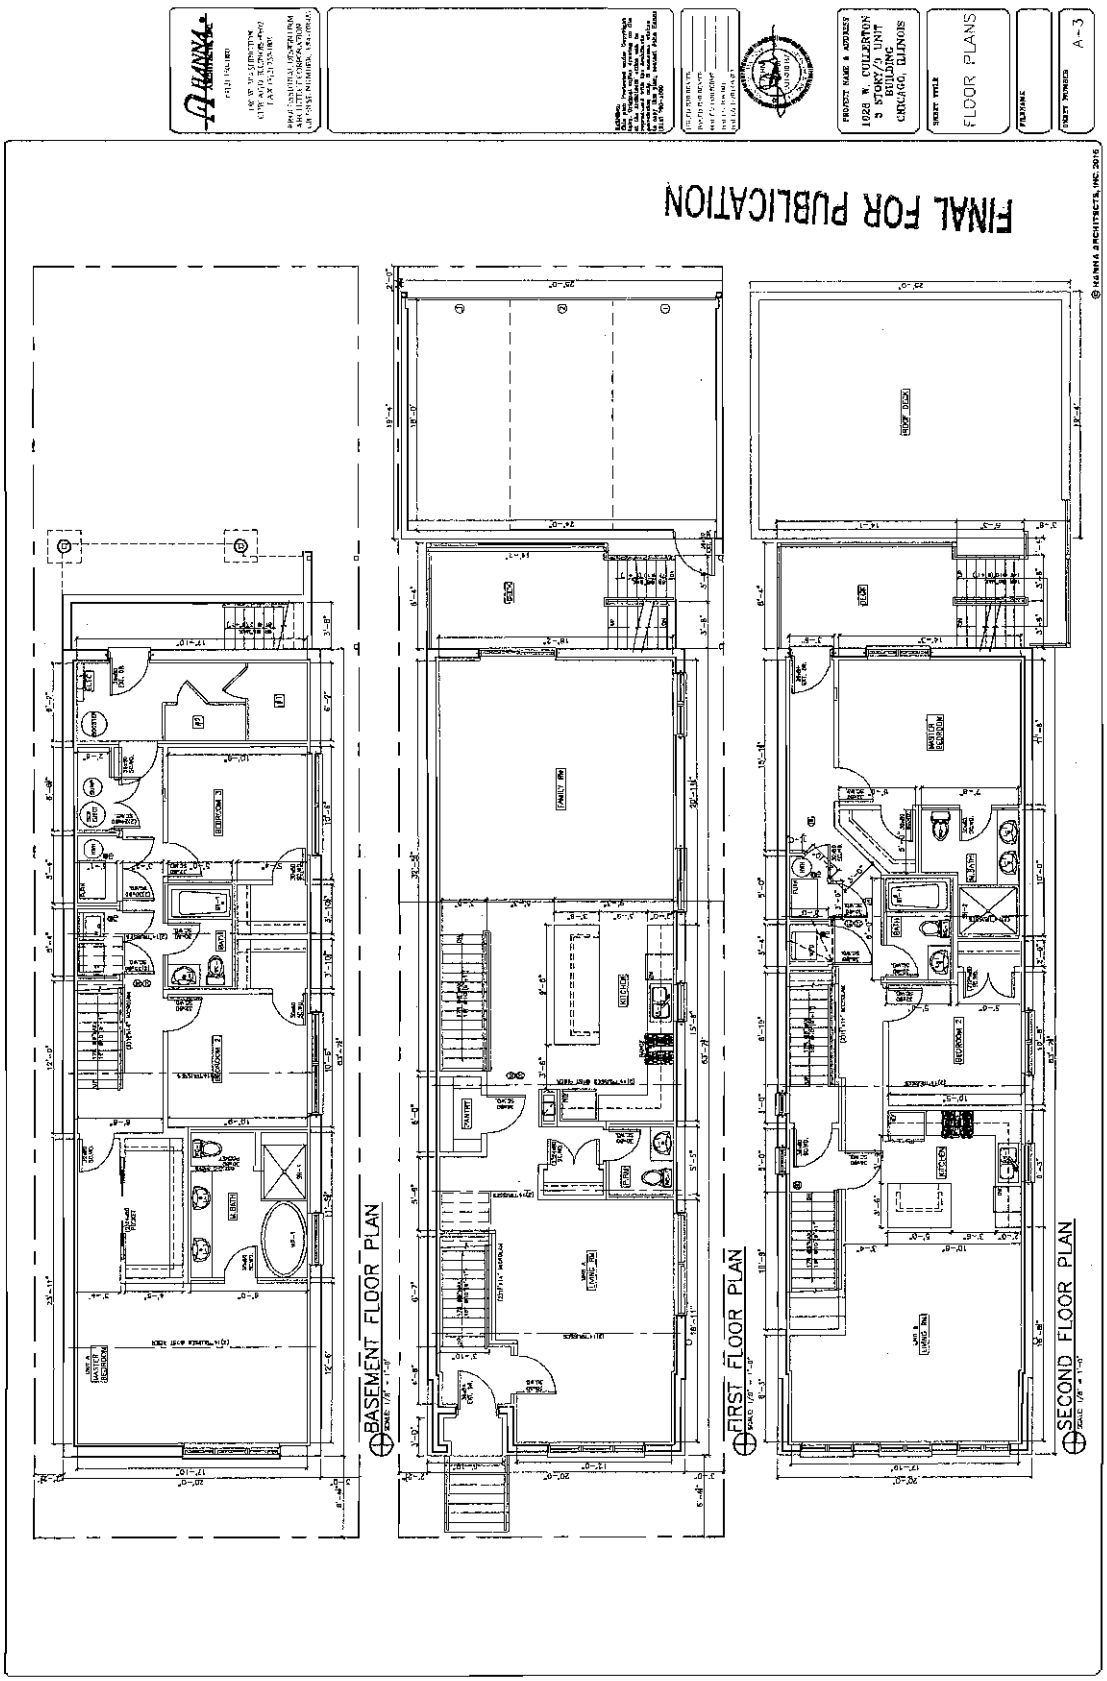
FINAL FOR PUBLICATION
PROJECT NAME & ADDRESS
1028 W. FULLERTON
3 STORY/3 UNIT
RESIDENTIAL BUILDING
CHICAGO, ILLINOIS
SHEET TITLE
FLOOR PLANS
SHEET NUMBER
A-3
BASEMENT FLOOR PLAN
FIRST FLOOR PLAN
SECOND FLOOR PLAN

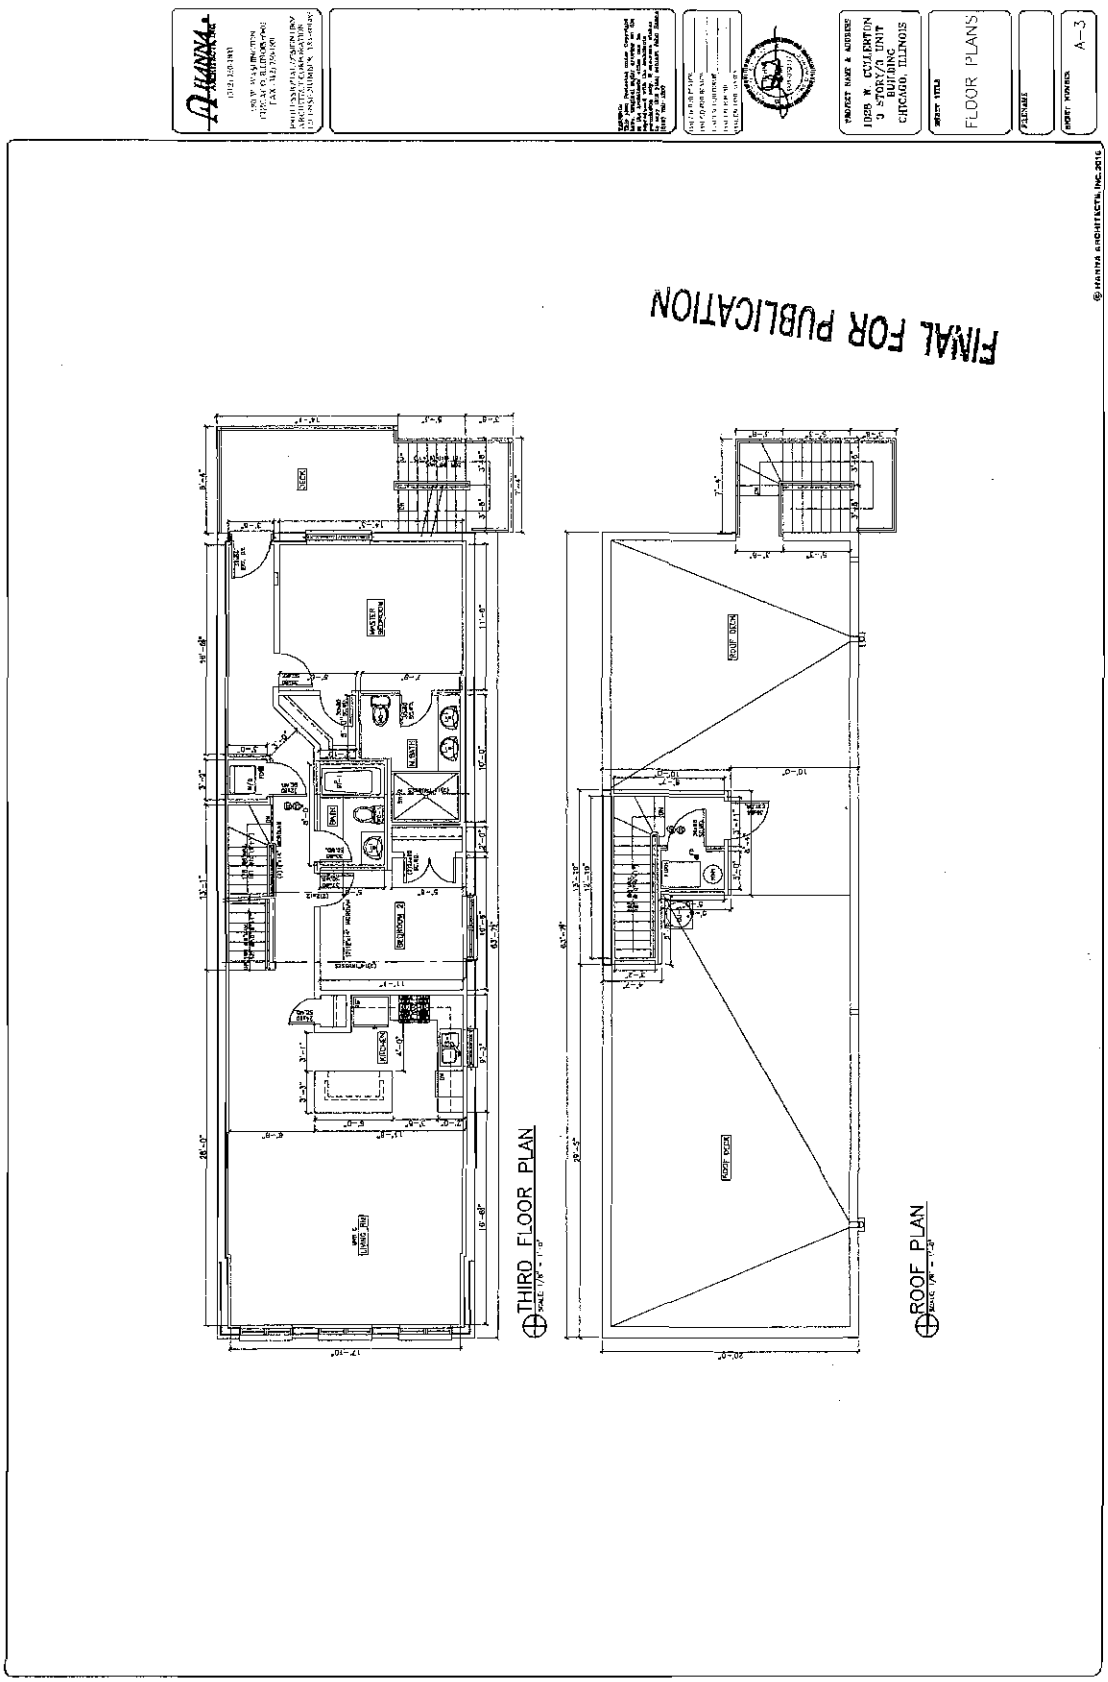
FINAL FOR PUBLICATION
THIRD FLOOR PLAN
ROOF PLAN
FLOOR PLANS
A-3

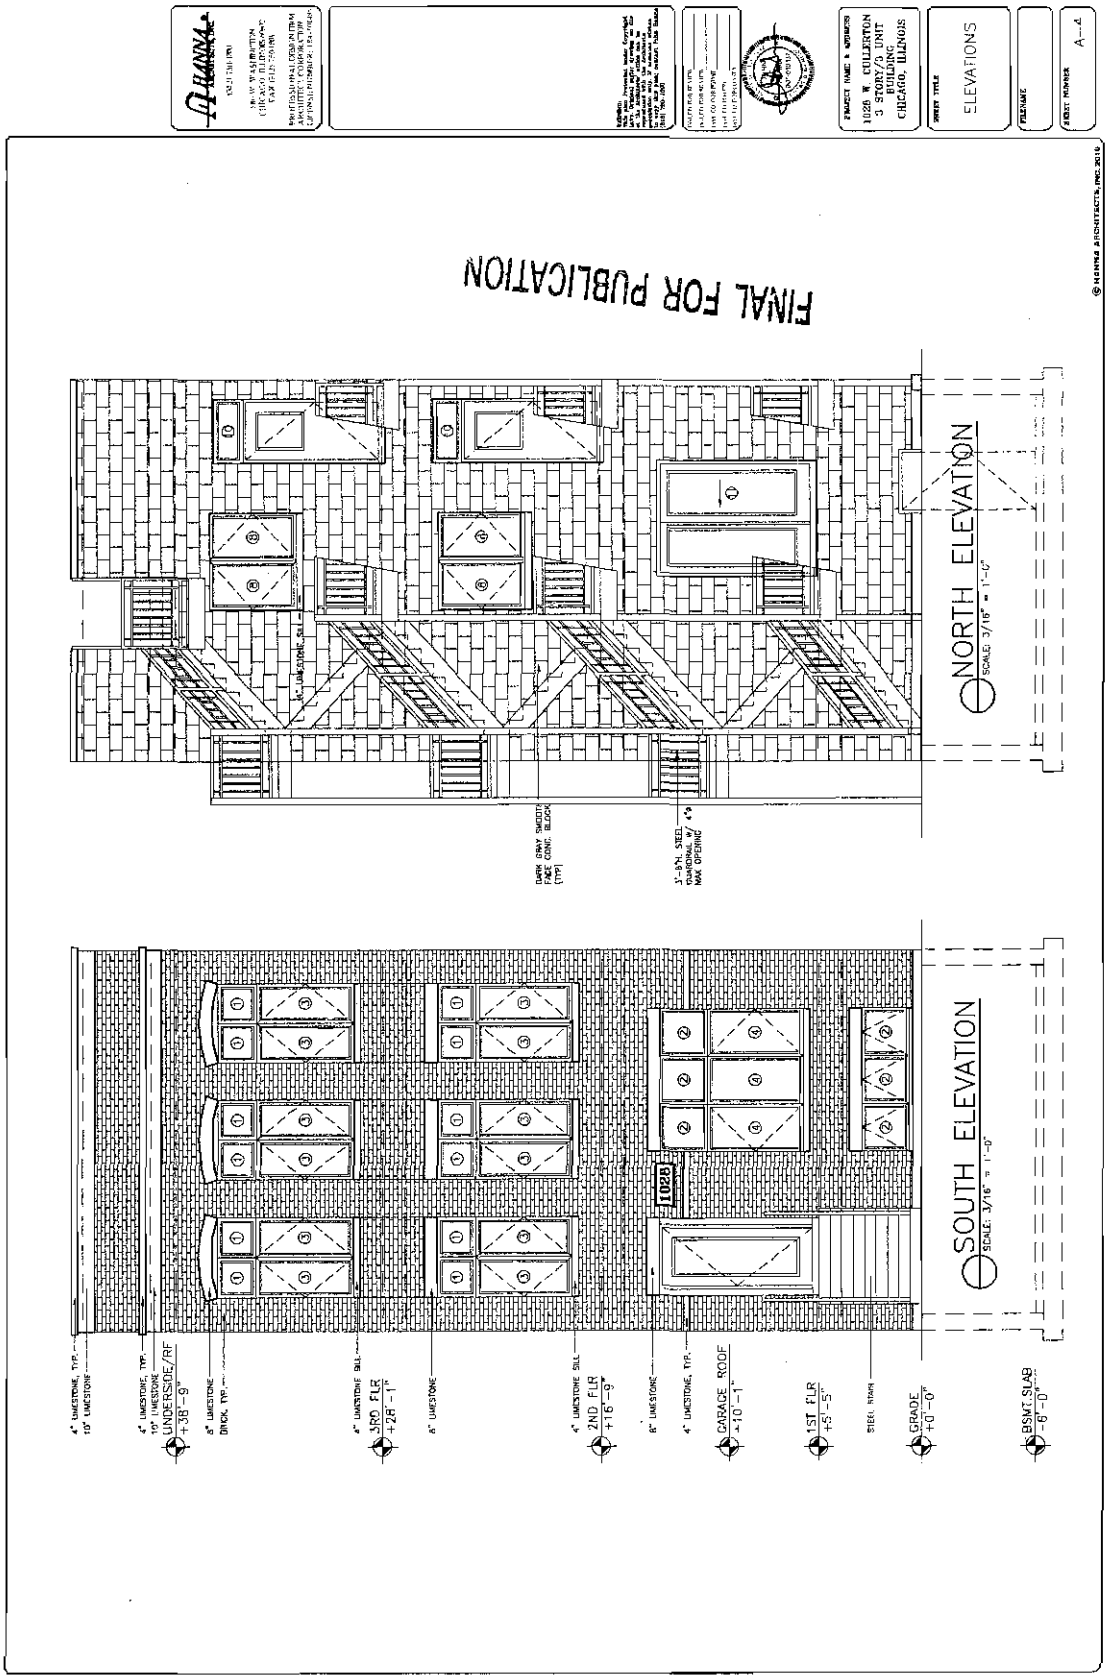
FINAL FOR PUBLICATION
NORTH ELEVATION
SCALE: 3/16" = 1'-0"
SOUTH ELEVATION
SCALE: 3/16" = 1'-0"
ELEVATIONS
1028 W. FULLERTON
3 STORY 3 UNIT
CHICAGO, ILLINOIS
A-4
4" LIMESTONE, TYP.
10" LIMESTONE
UNDERSIDE/RF +38'-9"
8" LIMESTONE
BRICK, TYP.
4" LIMESTONE SILL
3RD FLR +28'-1"
8" LIMESTONE
4" LIMESTONE SILL
2ND FLR +16'-9"
8" LIMESTONE
4" LIMESTONE, TYP.
GARAGE ROOF +10'-1"
1ST FLR +5'-5"
STEEL RAMP
GRADE +0'-0"
BSMT. SLAB -6'-0"
DARK GRAY SMOOTH FACE CONC. BLOCK (TYP.)
3'-8"h. STEEL DIAGONAL W/ 4"ø MAX OPENING
1028

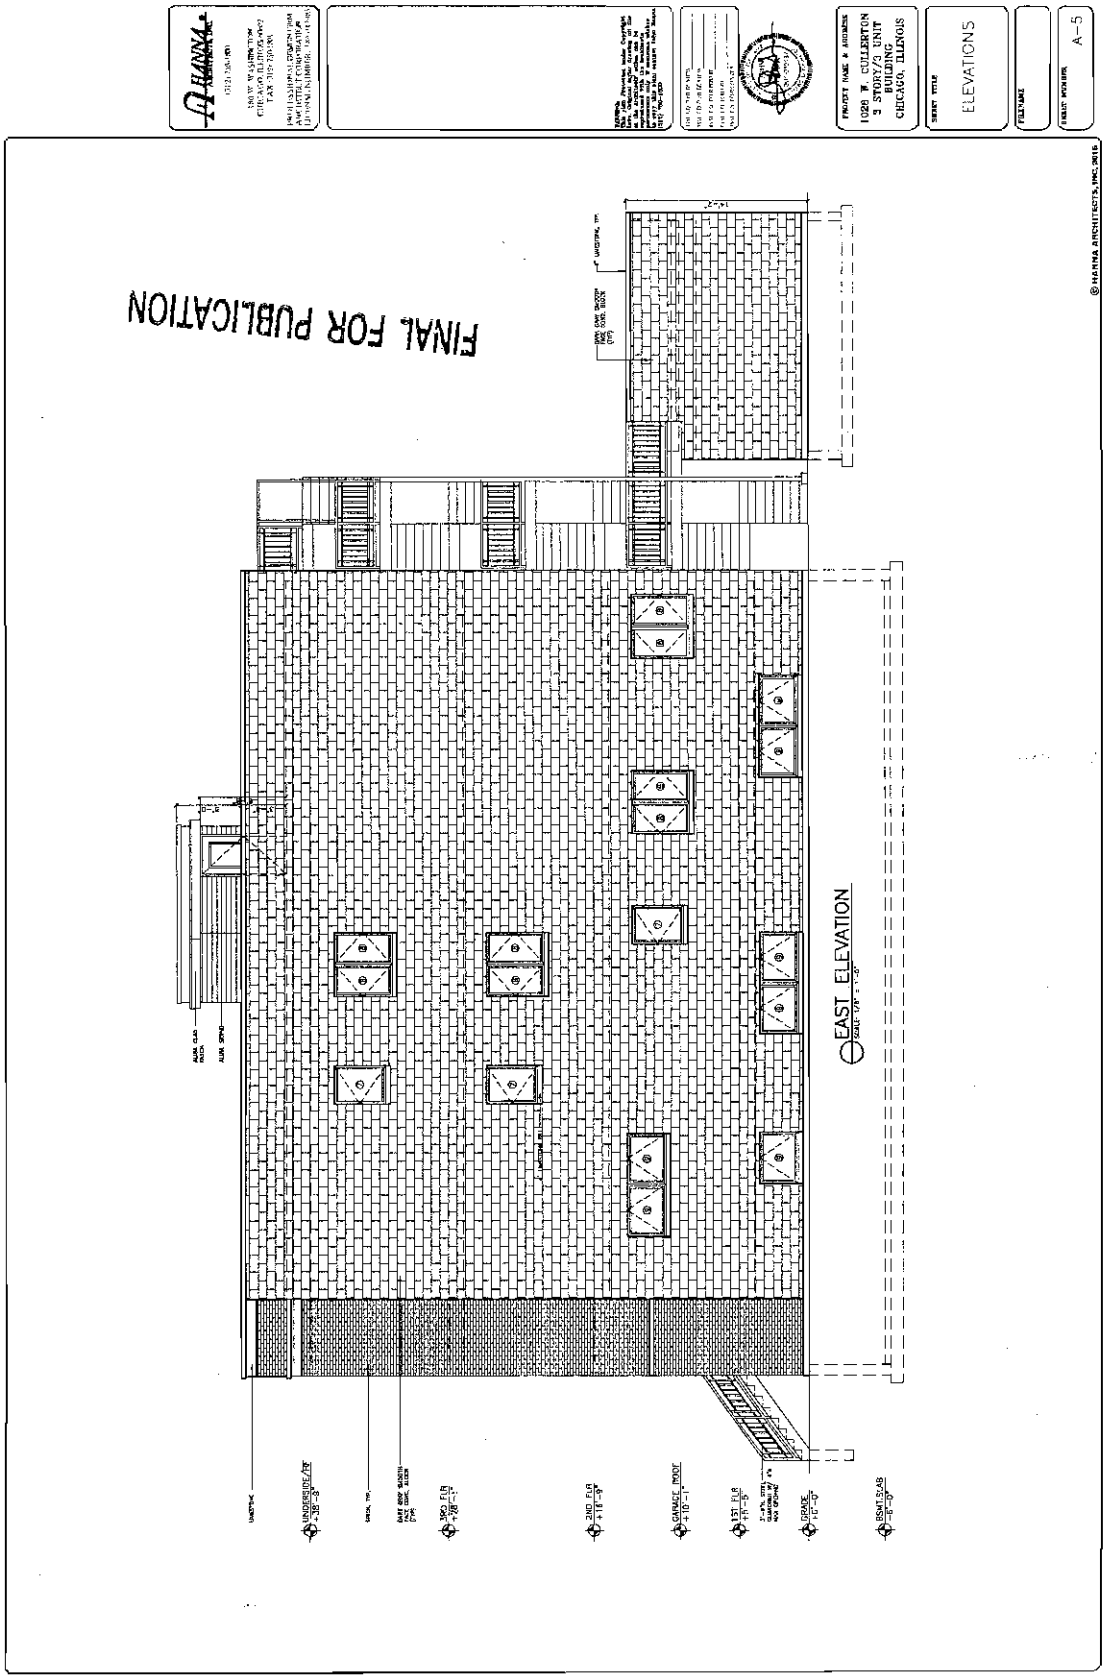
FINAL FOR PUBLICATION
EAST ELEVATION
ELEVATIONS
A-5

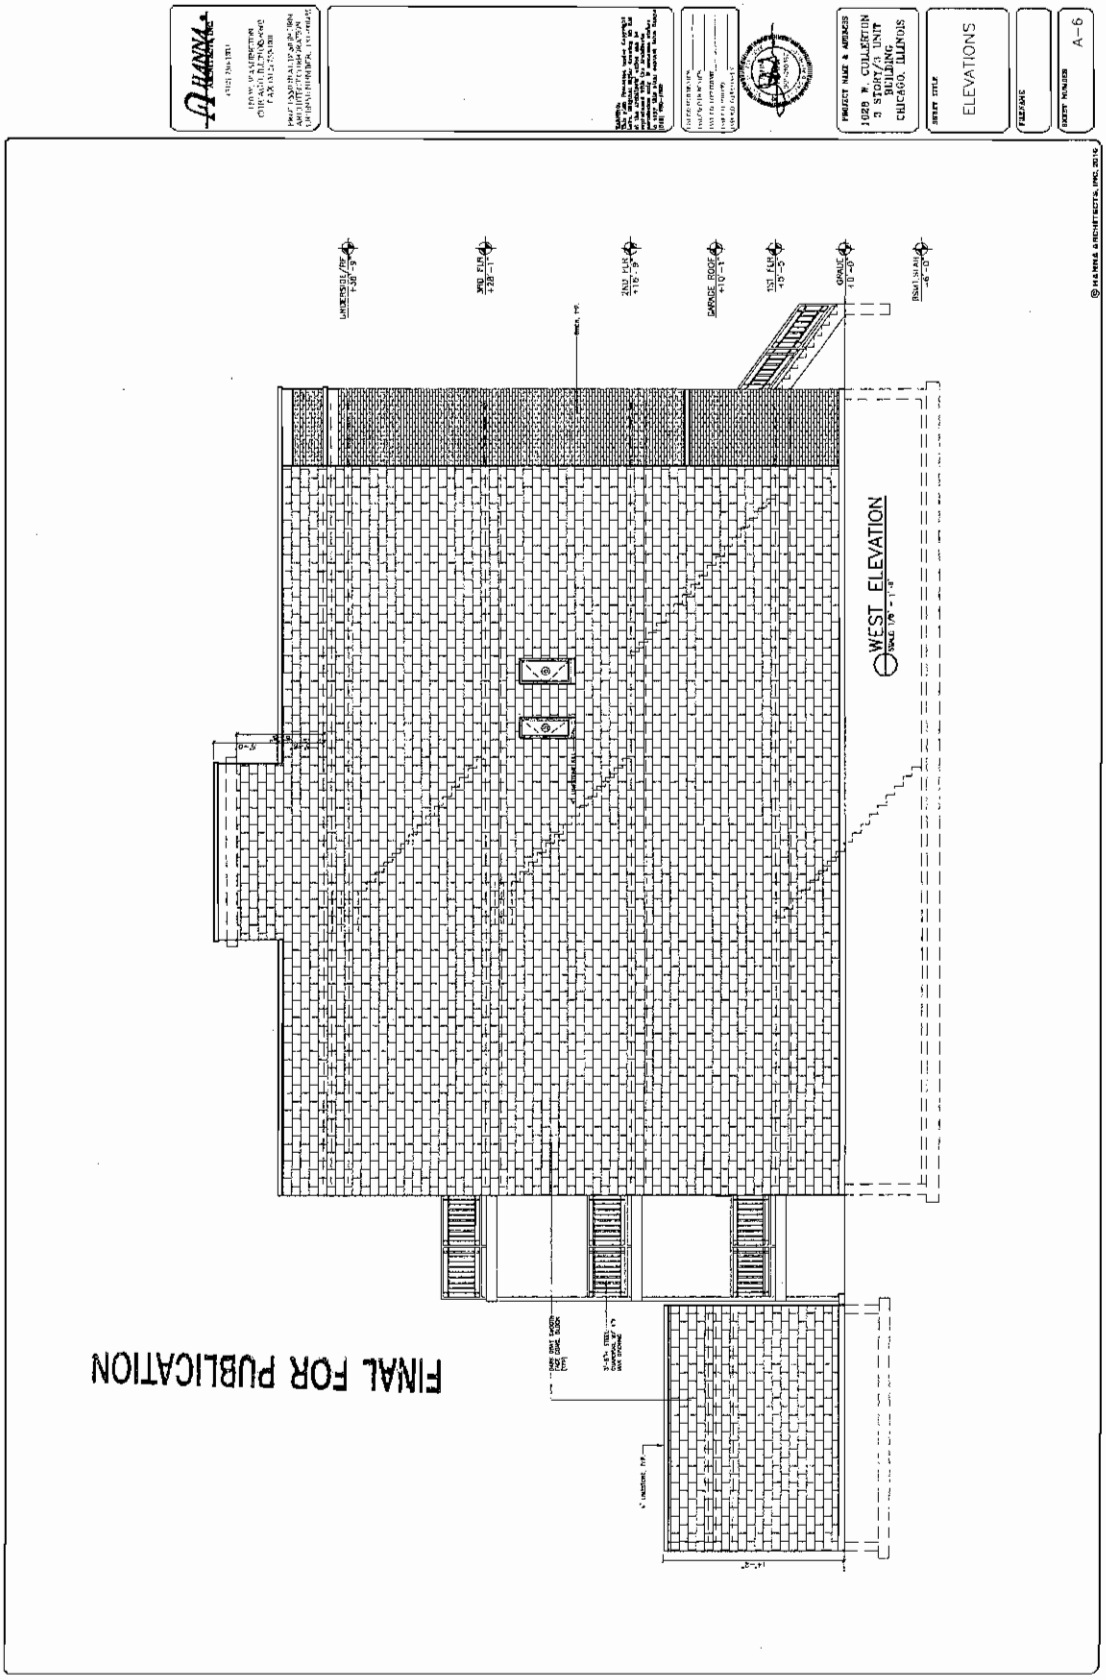
ELEVATIONS
A-6
WEST ELEVATION
FINAL FOR PUBLICATION

Reclassification Of Area Shown On Map No. 4-G.
(Application No. 18931)
(Common Address: 1909 -- 1911 S. Racine Ave.)

[O2016-6326]

Be It Ordained by the City Council of the City of Chicago:

SECTION 1. Title 17 of the Municipal Code of Chicago, the Chicago Zoning Ordinance, is hereby amended by changing all of the RT4 Residential Two-Flat, Townhouse and Multi-Unit District symbols and indications as shown on Map Number 4-G in an area bounded by:

South Racine Avenue; a line 75.00 feet south of and parallel to West 19th Street; the alley next east of and parallel to South Racine Avenue; and a line 125.00 feet south of and parallel to West 19th Street,

to those of a B2-2 Neighborhood Mixed-Use District.

SECTION 2. This ordinance takes effect after its passage and due publication.

Reclassification Of Area Shown On Map No. 4-I.
(Application No. 18959T1)
(Commom Address: 1852 S. Albany Ave.)

[O2016-6354]

Be It Ordained by the City Council of the City of Chicago:

SECTION 1. Title 17 of the Municipal Code of Chicago, the Chicago Zoning Ordinance, is hereby amended by changing all of the RM5 Residential Multi-Unit District symbols and indications as shown on Map Number 4-I in the area bounded by:

West 19th Street; South Albany Avenue; a line 400.05 feet north of and parallel to West 19th Street; and the alley next west of and parallel to South Albany Avenue,

to those of a B3-3 Community Shopping District.

SECTION 2. This ordinance shall be in force and effect from and after its passage and due publication.

Type 1 Narrative Rezoning Analysis attached to this ordinance reads as follows:

17-13-0303-C(1).

Narrative Zoning Analysis For 1852 S. Albany Ave.
(Former Pope Elementary School).

Proposed Zoning:	B3-3 Community Shopping District
Lot Area:	59,403 square feet
Proposed Land Use:	The applicant is seeking to rezone the subject property to convert an existing three-story closed school building to CHA administrative offices on the first and second floors and 14 residential (dwelling) units on the third floor. There will be no physical expansion of the existing three-story school building except for the addition of a small ADA elevator and lobby*. The plan also calls for 32 on-site parking spaces. The property is less than 1,320 feet from the entrance to the Kedzie stop on the CTA Pink Line and will qualify as a transit served location after the Property is rezoned to B3-3. The CHA intends to apply for an administrative adjustment to reduce the number of required parking spaces for its administrative offices because the property will qualify as a transit served location under §17-10-0102 B.2 after it is rezoned to B3-3.
Floor Area Ratio:	1.38 FAR based on 81,650 square feet of building area

Density (Minimum Lot Area Per Dwelling Unit):	14 dwelling units (59,403/14 = 4,251 square feet per unit)
Off-Street Parking:	32 spaces including 4 accessible (subject to an administrative adjustment)
*Setbacks:	
Front Setback:	0.1 foot (existing -- no change)
Rear Setback:	0.7 foot (existing -- no change)
Side Setbacks:	
North:	98 feet (after addition of an elevator/lobby)
South:	3 feet (existing -- no change)
Rear Yard Open Space:	Existing -- no change
Building Height:	60 feet -- existing


[Survey referred to in this Narrative Zoning Analysis unavailable at time of printing.]

[Site Plan; First, Second and Third Floor Plans; and Front and Rear Building Elevations attached to this Narrative Zoning Analysis printed on pages 38384 through 38388 of this *Journal*.]

---

* See survey and site plan attached.

FINAL FOR PUBLICATION

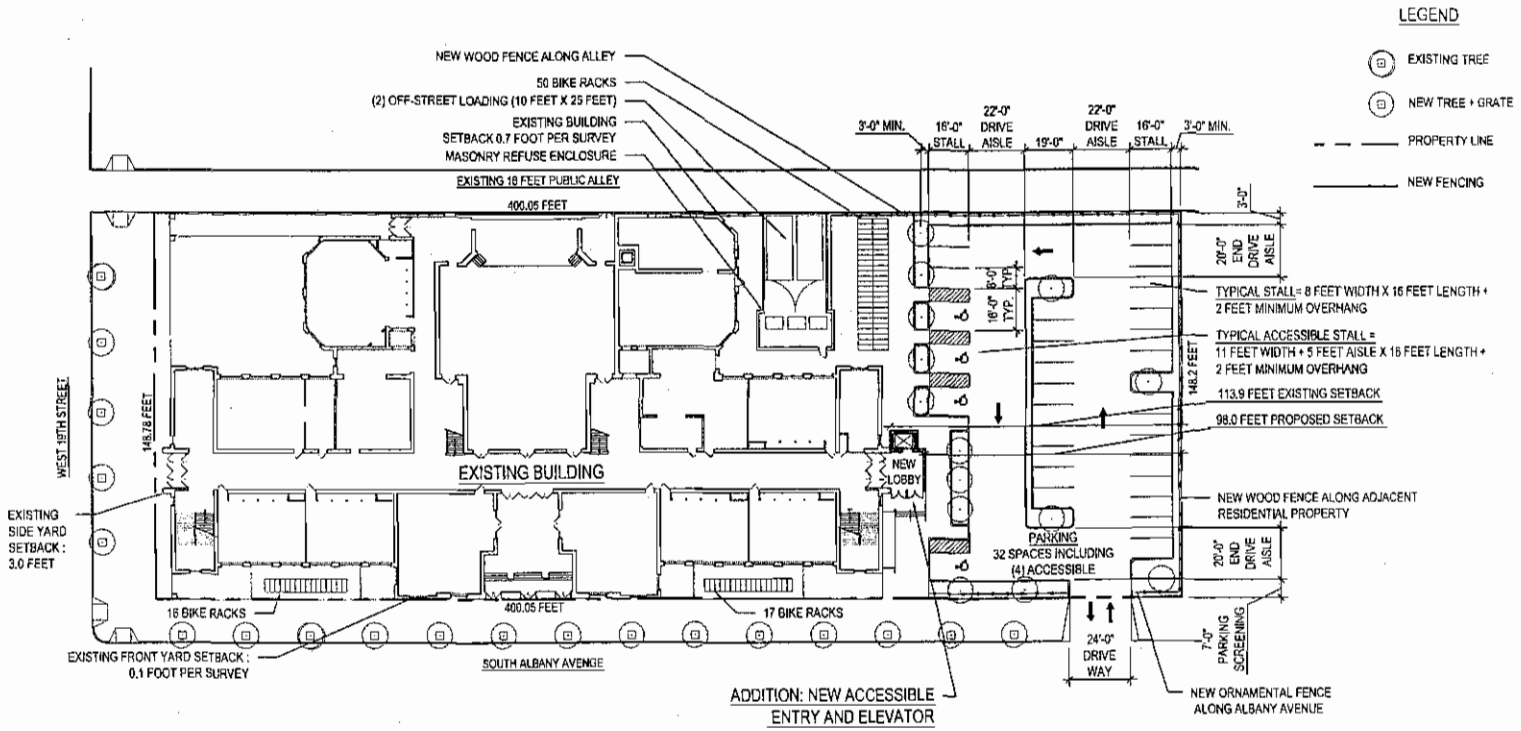

EXISTING 3- STORY BUILDING
- 1ST FLR : 31,800 SF + 600 SF LOBBY (PROPOSED OFFICE OCCUPANCY)
- 2ND FLR : 25,950 SF + 600 SF LOBBY (PROPOSED OFFICE OCCUPANCY)
- 3RD FLR : 22,100 SF + 600 SF LOBBY (PROPOSED RESIDENTIAL OCCUPANCY)

NEW MIXED USE
- 14 RESIDENTIAL UNITS
- BUSINESS OCCUPANCY


PRELIM. OFF-STREET PARKING ANALYSIS
RESIDENTIAL OCCUPANCY: 0.70 PARKING SPACES PER UNIT (600 - 1,200 SF EA.) = 10, OF WHICH (2) ARE 504 UNITS REQUIRING ACCESSIBLE PARKING + (1) SPACE ACCESSIBLE SPACE FOR UNIT W / COMMUNICATION DEVICES; IAC REQ'D ACCESSIBLE SPACES MAY OVERLAP SECTION 504 REQUIRED SPACES
BUSINESS OCCUPANCY: TO BE DETERMINED BASED ON NEW ZONING, B3.3 + ADMINISTRATION ADJUSTMENT

ZONING TEST-FIT (NOT FOR CONSTRUCTION)

REFERENCE SURVEY BY:
AMERICAN SURVEYING & ENGINEERING, P.C.
DATED 08/19/2016


SITE PLAN

1852 SOUTH ALBANY AVENUE, CHICAGO, ILLINOIS 60623
(FORMER POPE ELEMENTARY SCHOOL)
09.06.2016

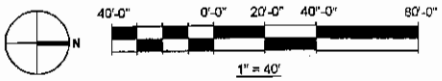

SMNG A Ltd.
936 W. Huron St.
Chicago, IL 60642
312.829.3355

FINAL FOR PUBLICATION

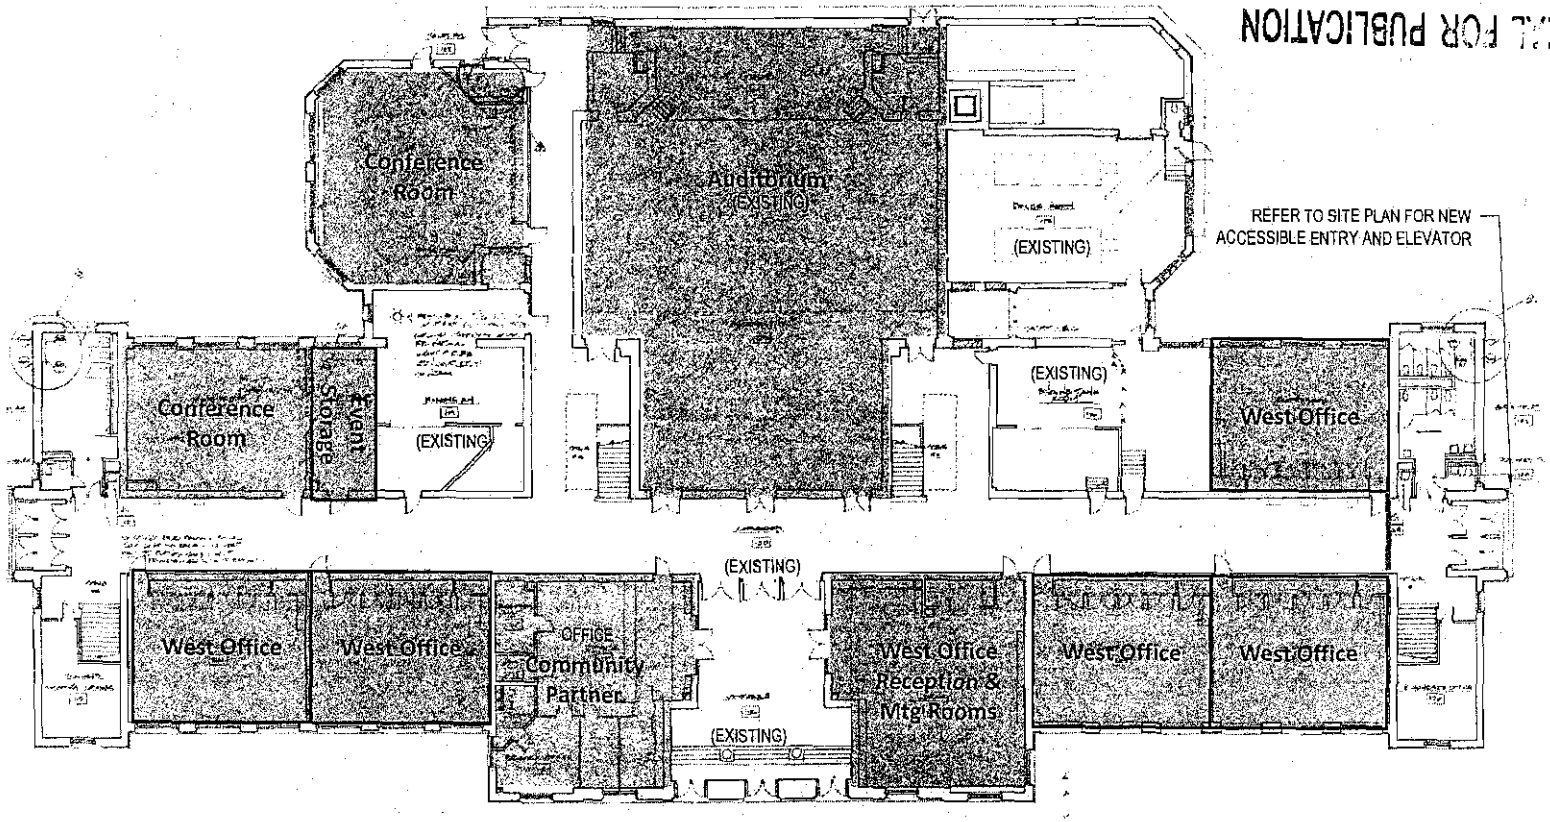


FIRST FLOOR PLAN
1852 SOUTH ALBANY AVENUE, CHICAGO, ILLINOIS 60623
(FORMER POPE ELEMENTARY SCHOOL)
09.06.2016

N

1" = 20'

SMNG A Ltd.
936 W. Huron St.
Chicago, IL 60642
312.829.3355

FINAL FOR PUBLICATION

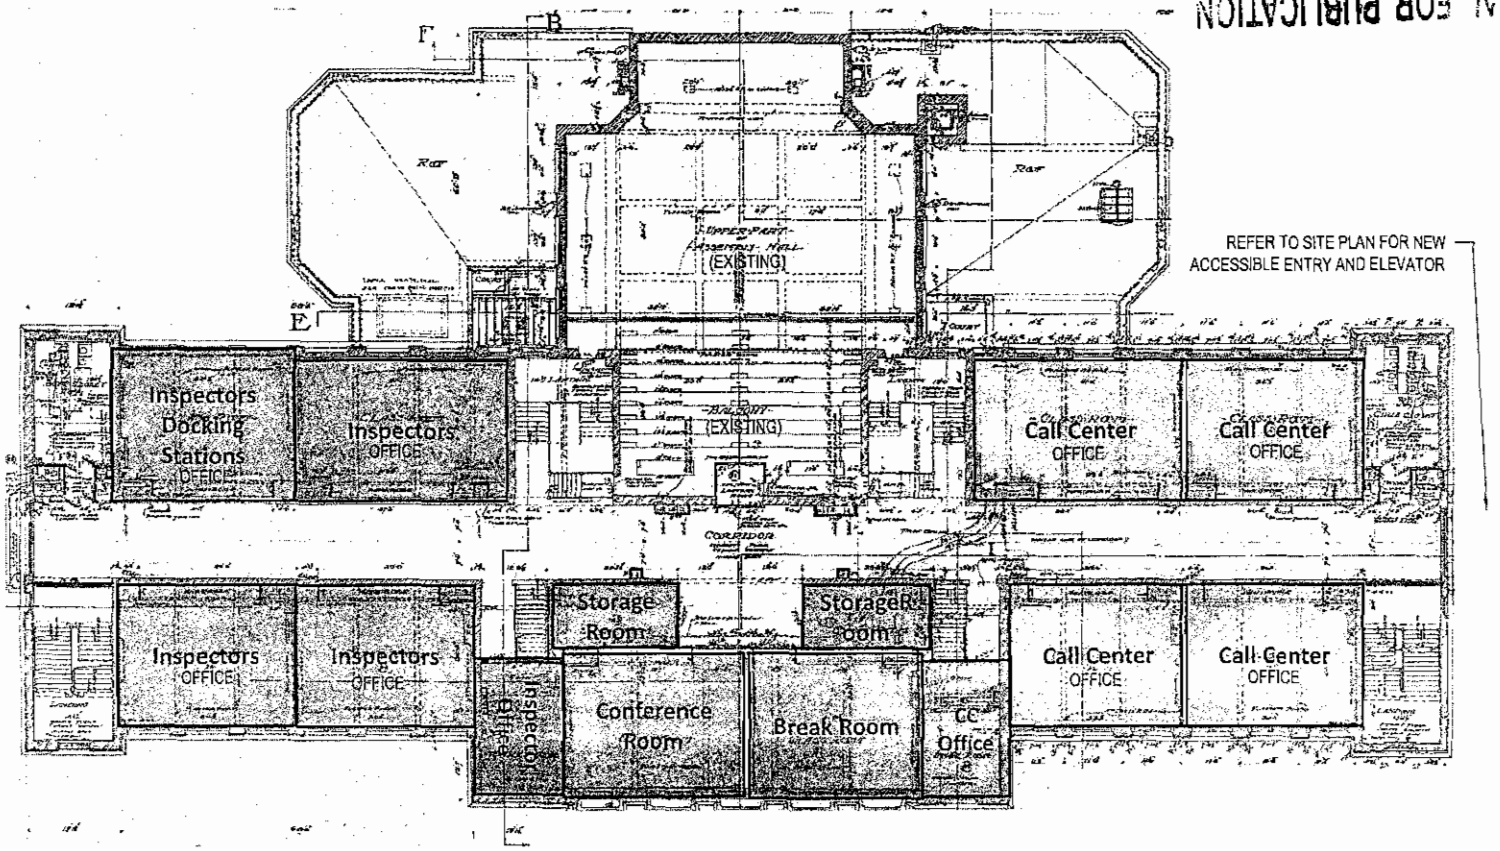


SECOND FLOOR PLAN
1852 SOUTH ALBANY AVENUE, CHICAGO, ILLINOIS 60623
(FORMER POPE ELEMENTARY SCHOOL)
09.06.2016

N

1" = 20'


SMNG A Ltd.
936 W. Huron St.
Chicago, IL 60642
312.829.3355

AL FOR PUBLICATION

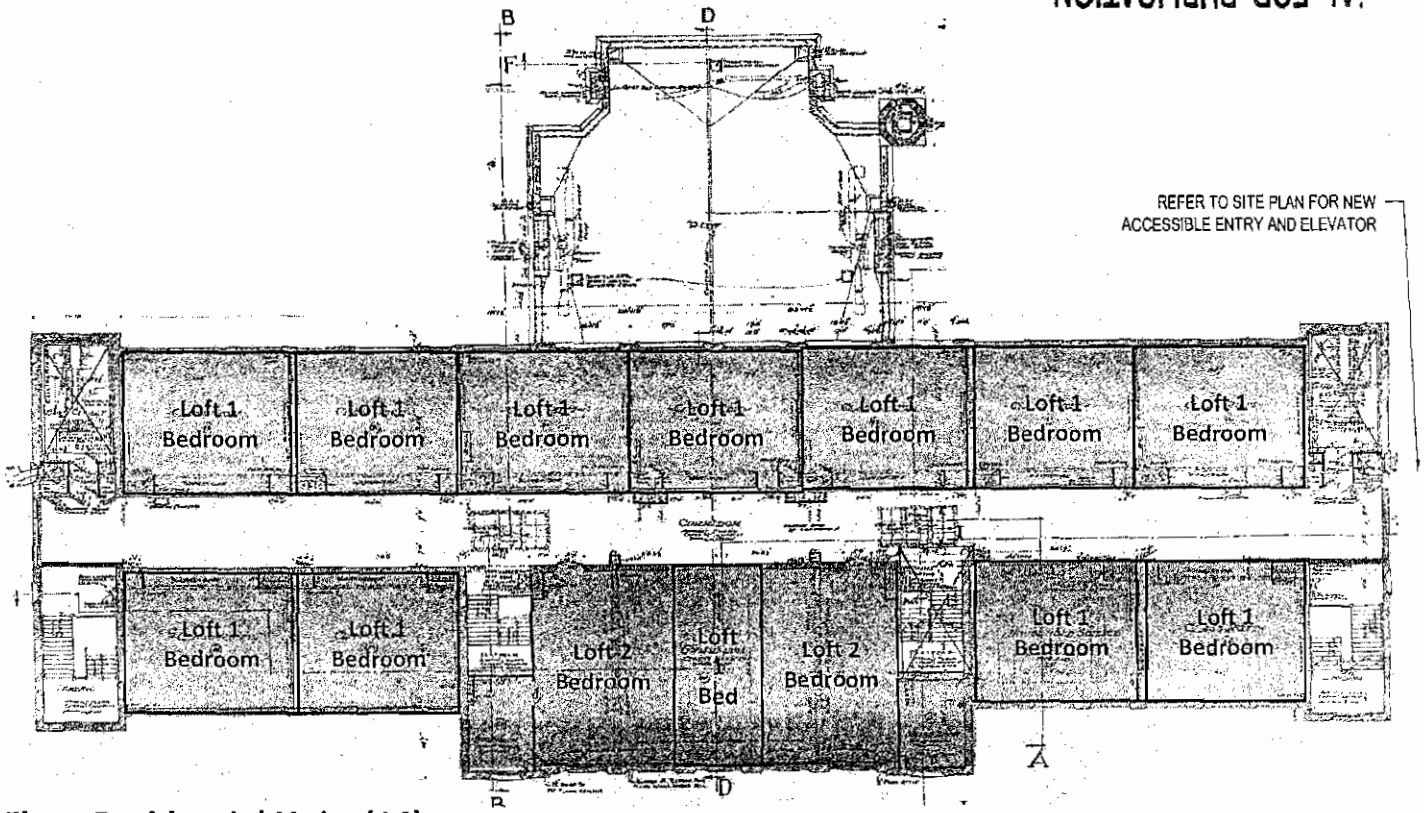


Third Floor Residential Units (14)

THIRD FLOOR PLAN
1852 SOUTH ALBANY AVENUE, CHICAGO, ILLINOIS 60623
(FORMER POPE ELEMENTARY SCHOOL)
09.06.2016

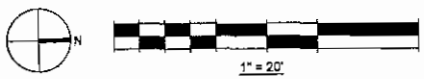

SMNG A Ltd.
936 W. Huron St.
Chicago, IL 60642
312.629.3355

POPE SCHOOL - 1852 S. ALBANY AVE.

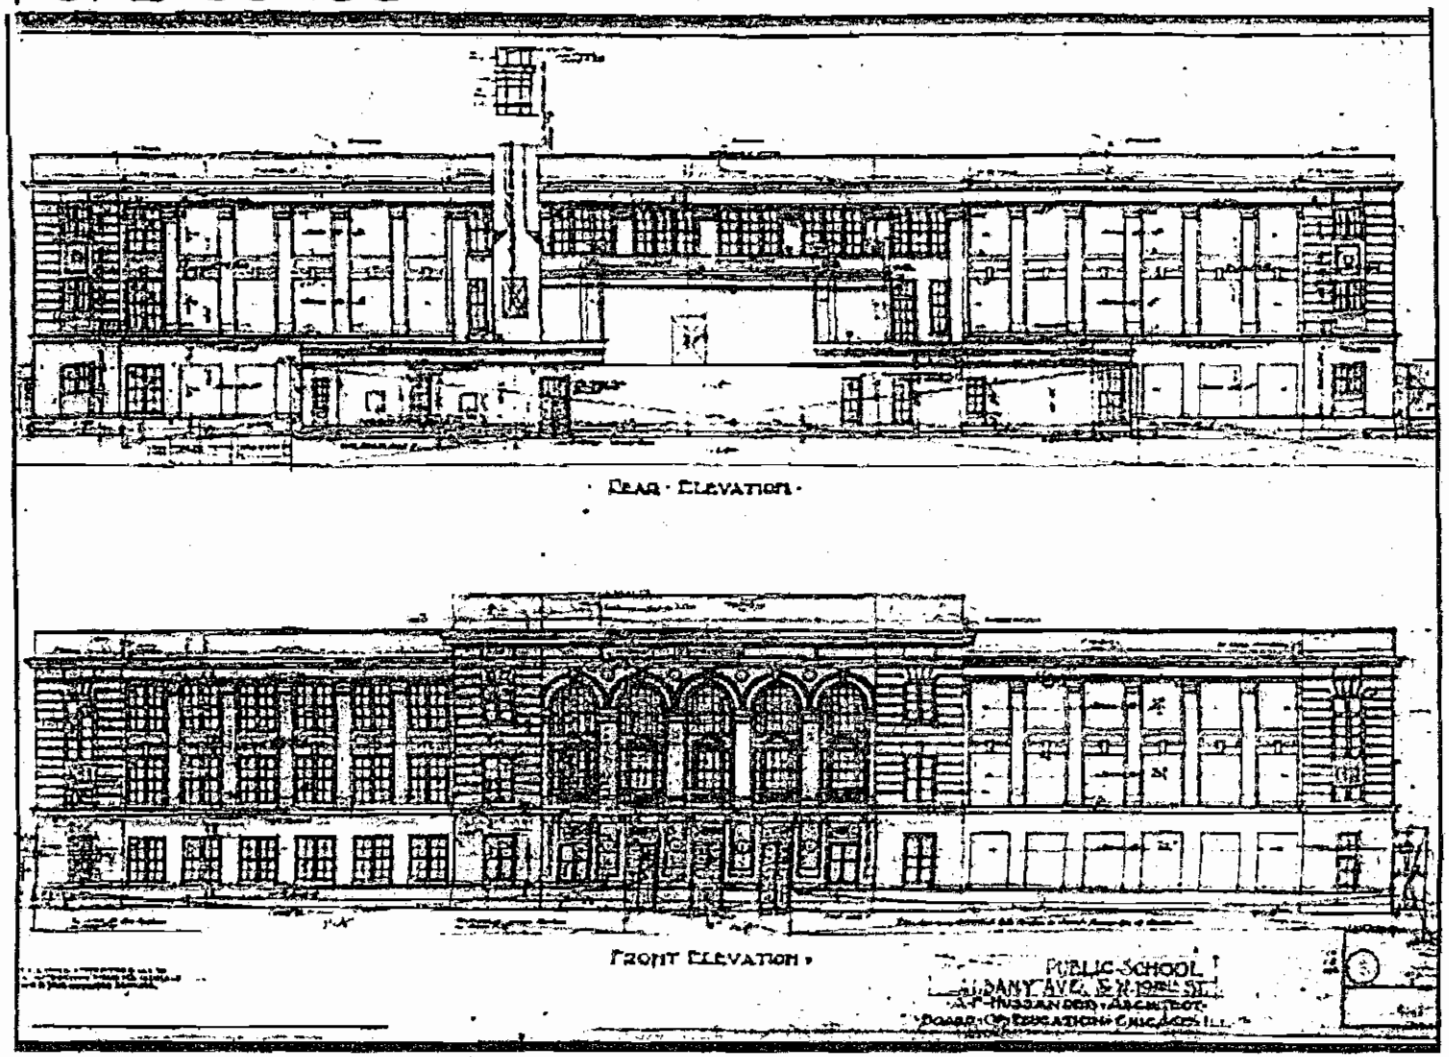

PRIMARY BLDG.
ELEVATIONS
NO SCALE

FINAL FOR PUBLICATION

Reclassification Of Area Shown On Map No. 4-I.
(Application No. A-8248)
(Common Address: 1900 S. Western Ave.)

[O2016-5631]

Be It Ordained by the City Council of the City of Chicago:

SECTION 1. Title 17 of the Municipal Code of Chicago, the Chicago Zoning Ordinance, is hereby amended by changing all of the M2-3 Light Industry District symbols and indications as shown on Map Number 4-I in the area bounded by:

West 19th Street; South Western Avenue; West Cullerton Street; and the public alley next west of and parallel to South Western Avenue,

to those of a C3-5 Commercial Manufacturing and Employment District.

SECTION 2. This ordinance shall be in force and effect from and after its passage and due publication.

Reclassification Of Area Shown On Map No. 5-G.
(Application No. 18925T1)
(Common Address: 803 -- 811 W. Belden Ave.)

[O2016-6317]

Be It Ordained by the City Council of the City of Chicago:

SECTION 1. Title 17 of the Municipal Code of Chicago, the Chicago Zoning Ordinance, is hereby amended by changing all of the RT4 Residential Two-Flat, Townhouse and Multi-Unit District symbols and indications as shown on Map Number 5-G in the area bounded by:

the alley next west of and parallel to North Halsted Street; West Belden Avenue; North Halsted Street; and a line 75 feet south of and parallel to West Belden Avenue,

to those of an RM5 Residential Multi-Unit District.

SECTION 2. This ordinance takes effect after its passage and due publication.

[Site Plan: Fourth Floor (Attic) Demolition Plan; Fourth Floor (Attic) Plan (Proposed); South Partial Elevation (Attic Dormer); Typical Building Section (Looking East); First, Second and Third Exit Diagram (Existing) and Fourth Floor Exit Diagram (New) attached to this ordinance printed on pages 38391 through 38396 of this *Journal*.]

Type 1 Narrative Rezoning Analysis attached to this ordinance reads as follows:

Narrative.


803 -- 811 W. Belden Ave.

Zoning From RT4 To RM5.

In order to allow for the construction of a new dormer on the rear of the existing row home unit located at 811 West Belden Avenue (as part of the 803 -- 811 West Belden Town Homes) to allow the addition of approximately 351 square feet on the fourth floor/attic of the existing unit, for a total of approximately 708 square feet on the fourth floor, four dwelling unit town house building.

This addition will make the unit similar to the three other units located at the 803 -- 811 West Belden Town Homes, which all had the same type of addition constructed in 2005 under an identical zoning change and restricted covenant. This unit (811 West Belden Avenue) was included in that previous zoning change, but the owners at the time did not follow through with construction. This zoning change is intended to reinstate the previously approved zoning change to allow the new owners to proceed with the addition and bring the unit into conformance with their three adjacent neighbors in the town home association.

	RM5
FAR:	1.5
Lot Area:	9,375
Lot Area Rear Dwelling Units:	2,343 square feet
Building Area:	13,818 square feet
Building Height:	41 feet, 9 inches
Front Setback:	11 feet, $11^{3}/_{8}$ inches (existing)
Rear Setbacks:	23 feet, 8 inches (existing)
Westside Setback:	4 feet, $10^{1}/_{8}$ inches (existing)
Eastside Setback:	6 feet, 6½ inches (existing)
Parking:	8 (existing)

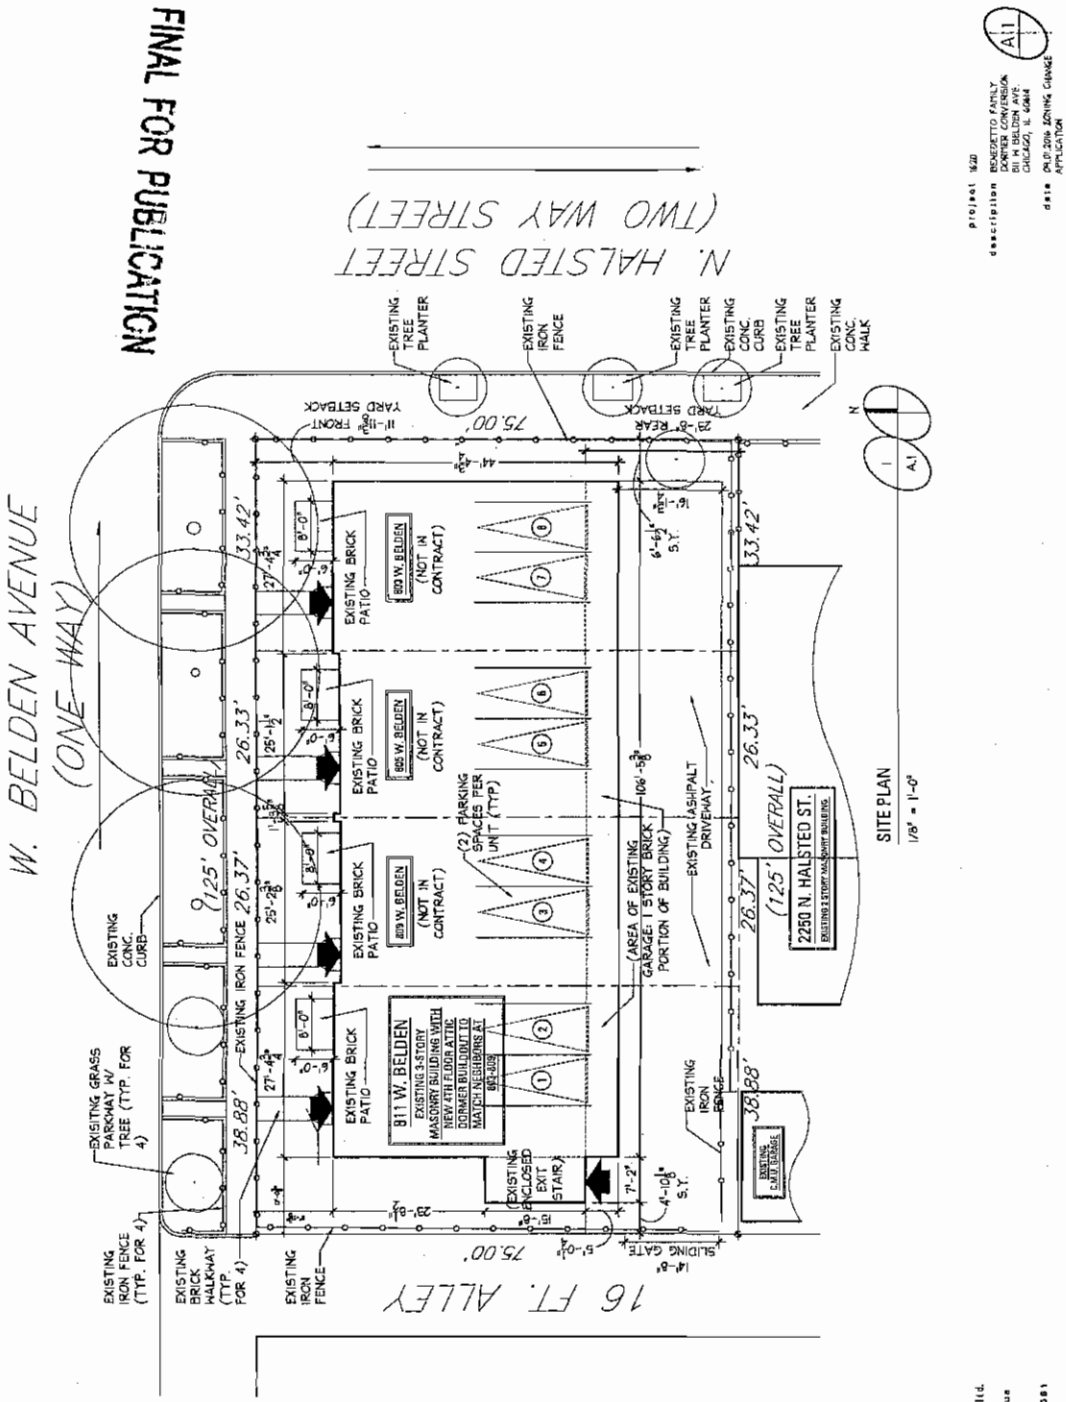

FINAL FOR PUBLICATION
N. HALSTED STREET
(TWO WAY STREET)
W. BELDEN AVENUE
(ONE WAY)
16 FT. ALLEY
811 W. BELDEN
EXISTING 3-STORY
MASONRY BUILDING WITH
NEW 4TH FLOOR ATTIC
DORMER BUILDOUT TO
MATCH NEIGHBORS AT
805-809
805 W. BELDEN
(NOT IN CONTRACT)
807 W. BELDEN
(NOT IN CONTRACT)
809 W. BELDEN
(NOT IN CONTRACT)
2250 N. HALSTED ST.
EXISTING 3 STORY MASONRY BUILDING
(2) PARKING SPACES PER UNIT (TYP)
(AREA OF EXISTING GARAGE 1 STORY BRICK PORTION OF BUILDING)
EXISTING ASHPALT DRIVEWAY
EXISTING BRICK PATIO
EXISTING ENCLOSED EXIT STAIR
EXISTING 2 UNIT GARAGE
EXISTING TREE PLANTER
EXISTING IRON FENCE
EXISTING CONC. CURB
EXISTING CONC. WALK
EXISTING GRASS PARKWAY W/ TREE (TYP. FOR 4)
EXISTING BRICK WALKWAY (TYP. FOR 4)
SLIDING GATE
YARD SETBACK
11'-11" FRONT
29'-0" REAR
75.00'
38.88'
26.33'
33.42'
(125' OVERALL)
SITE PLAN
1/8" = 1'-0"
A1.1
A1
project 1620
description BENEDETTO FAMILY DORMER CONVERSION 811 W BELDEN AVE. CHICAGO, IL 60614
date 09.01.2016 ZONING CHANGE APPLICATION
jSa
Jonathan SPLITT architects ltd.
4081 north ravenswood avenue
suite 601
chicago illinois 60613
773 883 1017 fax 773 883 3661

38392

JOURNAL--CITY COUNCIL--CHICAGO

11/16/2016

FINAL FOR PUBLICATION

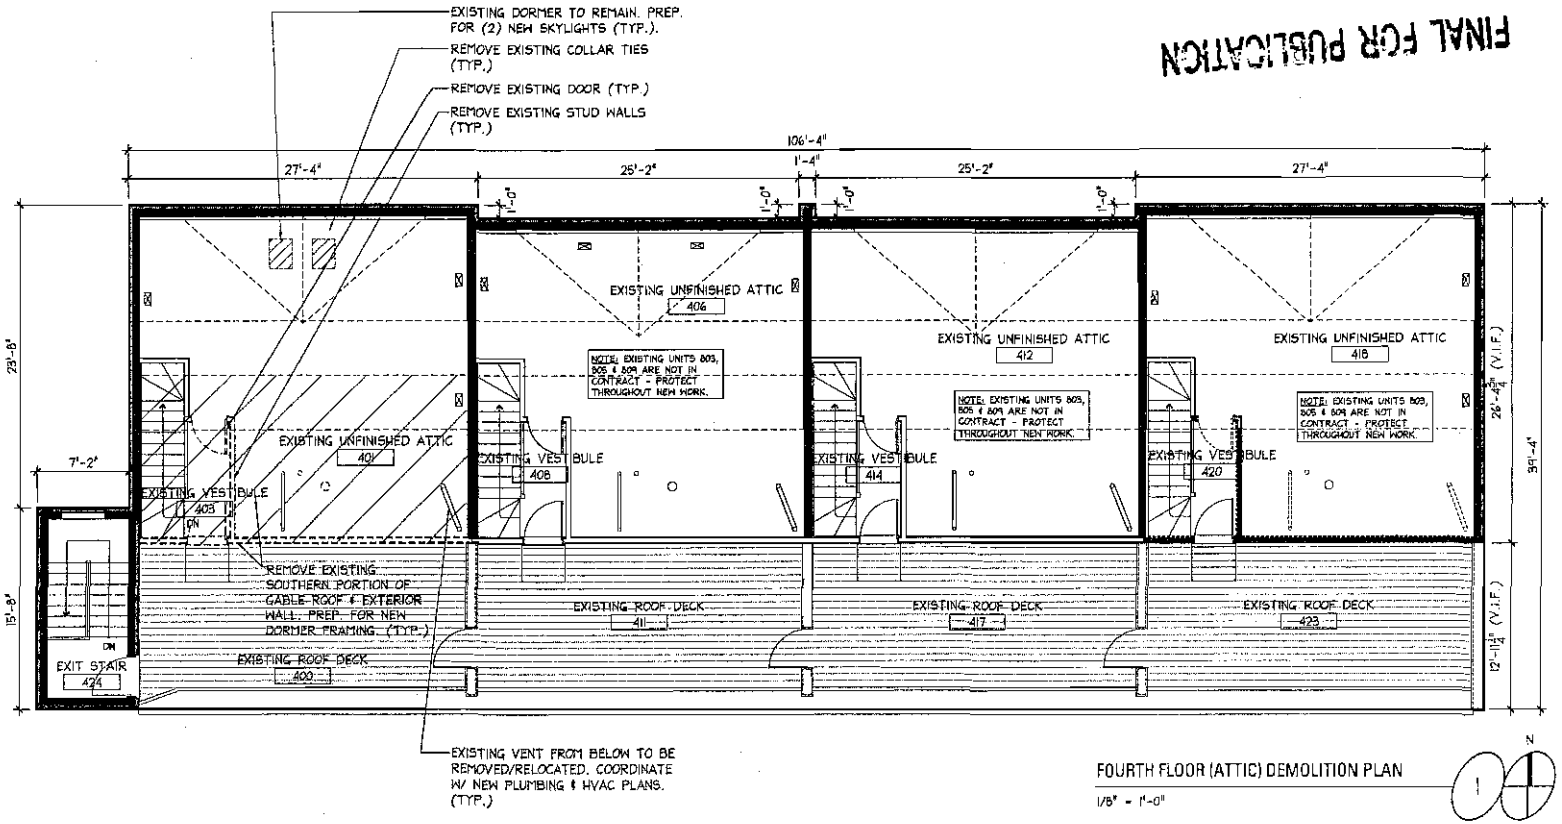

FOURTH FLOOR (ATTIC) DEMOLITION PLAN

1/8" = 1'-0"

jSa
Jonathan SPLITT architects ltd.

4001 north ravenswood avenue
suite 501
chicago illinois 60613
773 883 1017 fax 773 883 3081

project 1620


description BENEDETTO FAMILY DORMER CONVERSION 811 W BELDEN AVE. CHICAGO, IL 60614

date 09.01.2016 ZONING CHANGE APPLICATION

A 2

11/16/2016 REPORTS OF COMMITTEES 38393

FINAL FOR PUBLICATION

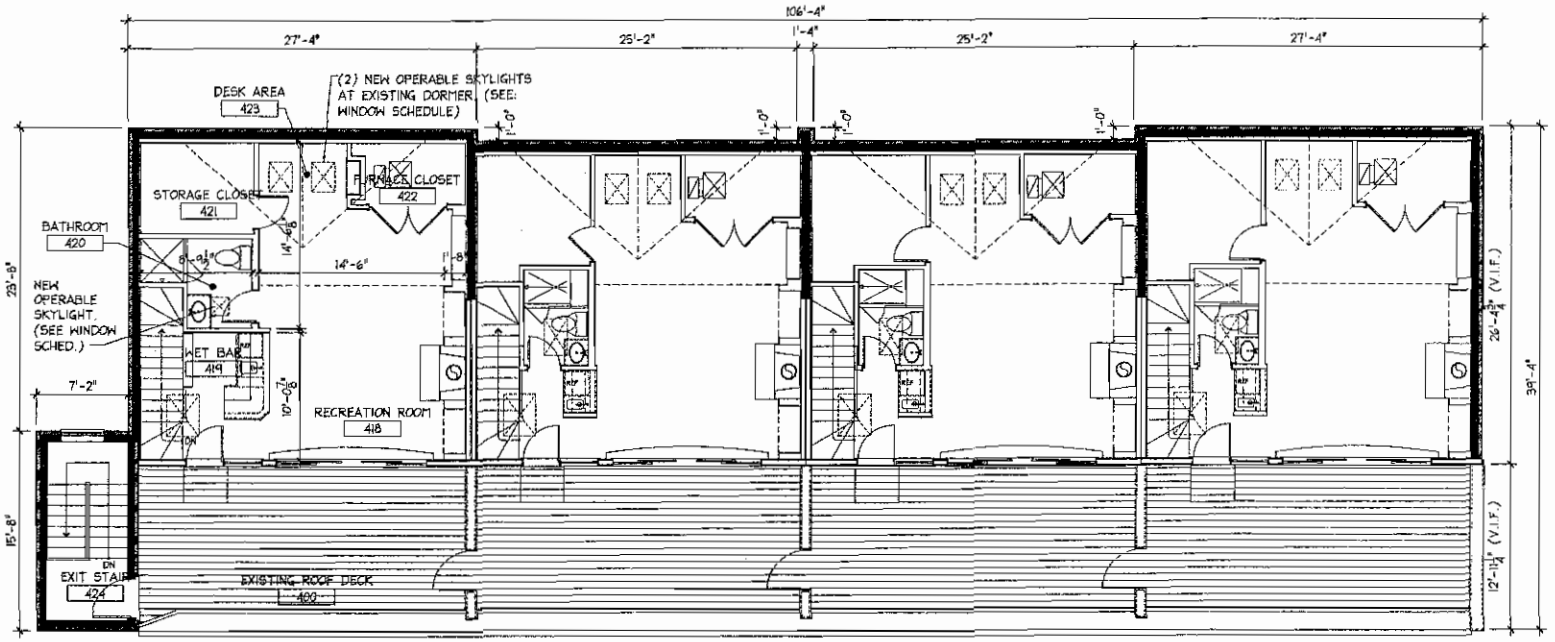


FOURTH FLOOR (ATTIC) PLAN (PROPOSED)
UNIT 811 W. BELDEN

1/8" = 1'-0"

jSa
jonathan SPLITT architects ltd.
4001 north ravenswood avenue
suite 601
chicago illinois 60613
773 883 1017 fax 773 883 3081


project 1620
description BENEDETTO FAMILY DORMER CONVERSION 811 W. BELDEN AVE. CHICAGO, IL 60614
date 09.01.2016 ZONING CHANGE APPLICATION

A 3

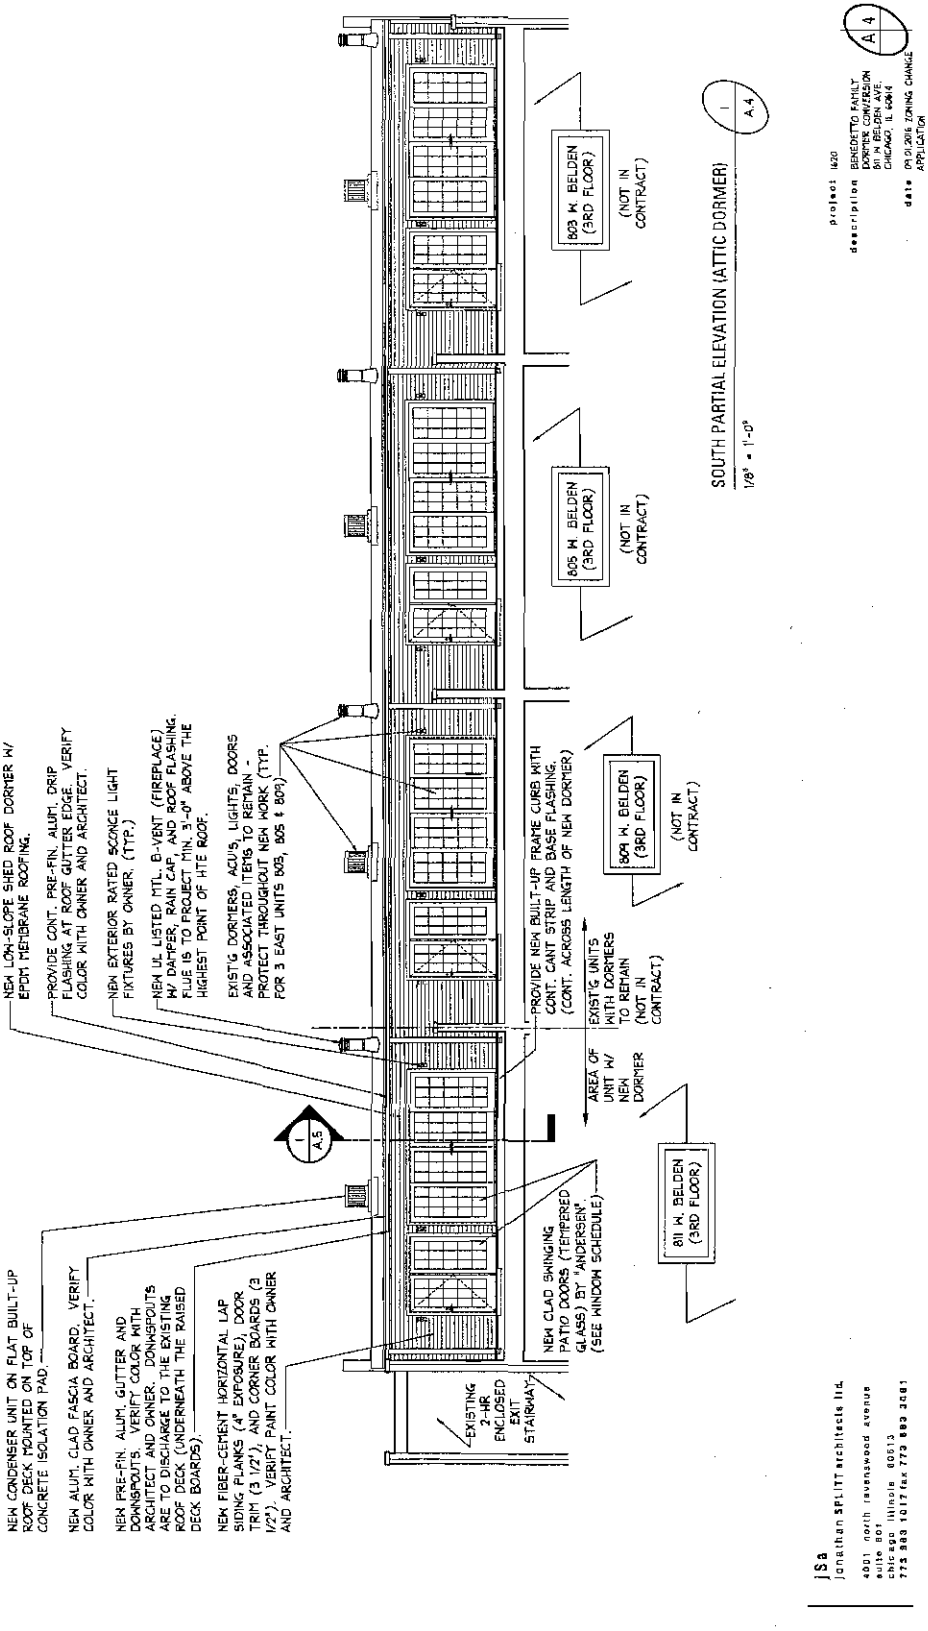
NEW LOW-SLOPE SHED ROOF DORMER W/ EPDM MEMBRANE ROOFING.
PROVIDE CONT. PRE-FIN. ALUM. DRIP FLASHING AT ROOF GUTTER EDGE. VERIFY COLOR WITH OWNER AND ARCHITECT.
NEW EXTERIOR RATED SCONCE LIGHT FIXTURES BY OWNER. (TYP.)
NEW UL LISTED MTL. B-VENT (FIREPLACE) W/ DAMPER, RAIN CAP, AND ROOF FLASHING. FLUE IS TO PROJECT MIN. 3'-0" ABOVE THE HIGHEST POINT OF HTE ROOF.
EXIST'G DORMERS, ACU'S, LIGHTS, DOORS AND ASSOCIATED ITEMS TO REMAIN - PROTECT THROUGHOUT NEW WORK (TYP. FOR 3 EAST UNITS 803, 805 & 809)
PROVIDE NEW BUILT-UP FRAME CURB WITH CONT. CANT STRIP AND BASE FLASHING. (CONT. ACROSS LENGTH OF NEW DORMER)
EXIST'G UNITS WITH DORMERS TO REMAIN (NOT IN CONTRACT)
AREA OF UNIT W/ NEW DORMER
NEW CONDENSER UNIT ON FLAT BUILT-UP ROOF DECK MOUNTED ON TOP OF CONCRETE ISOLATION PAD.
NEW ALUM. CLAD FASCIA BOARD. VERIFY COLOR WITH OWNER AND ARCHITECT.
NEW PRE-FIN. ALUM. GUTTER AND DOWNSPOUTS. VERIFY COLOR WITH ARCHITECT AND OWNER. DOWNSPOUTS ARE TO DISCHARGE TO THE EXISTING ROOF DECK (UNDERNEATH THE RAISED DECK BOARDS).
NEW FIBER-CEMENT HORIZONTAL LAP SIDING PLANKS (4" EXPOSURE), DOOR TRIM (3 1/2"), AND CORNER BOARDS (3 1/2"). VERIFY PAINT COLOR WITH OWNER AND ARCHITECT.
EXISTING 2-HR ENCLOSED EXIT STAIRWAY
NEW CLAD SWINGING PATIO DOORS (TEMPERED GLASS) BY ANDERSEN. (SEE WINDOW SCHEDULE)
811 W. BELDEN (3RD FLOOR)
809 W. BELDEN (3RD FLOOR)
807 W. BELDEN (3RD FLOOR)
805 W. BELDEN (3RD FLOOR)
803 W. BELDEN (3RD FLOOR)
(NOT IN CONTRACT)
(NOT IN CONTRACT)
(NOT IN CONTRACT)
(NOT IN CONTRACT)
1 A.5
1 A.4
SOUTH PARTIAL ELEVATION (ATTIC DORMER)
1/8" = 1'-0"
FINAL FOR PUBLICATION
JSa
Jonathan SPLITT architects ltd.
4001 north ravenswood avenue
suite 801
chicago illinois 60613
773 883 1017 fax 773 883 2081
project 1620
description BENEDETTO FAMILY DORMER CONVERSION 811 W BELDEN AVE. CHICAGO, IL 60614
date 09.01.2016 ZONING CHANGE APPLICATION
A 4

11/16/2016 REPORTS OF COMMITTEES 38395

FINAL FOR PUBLICATION

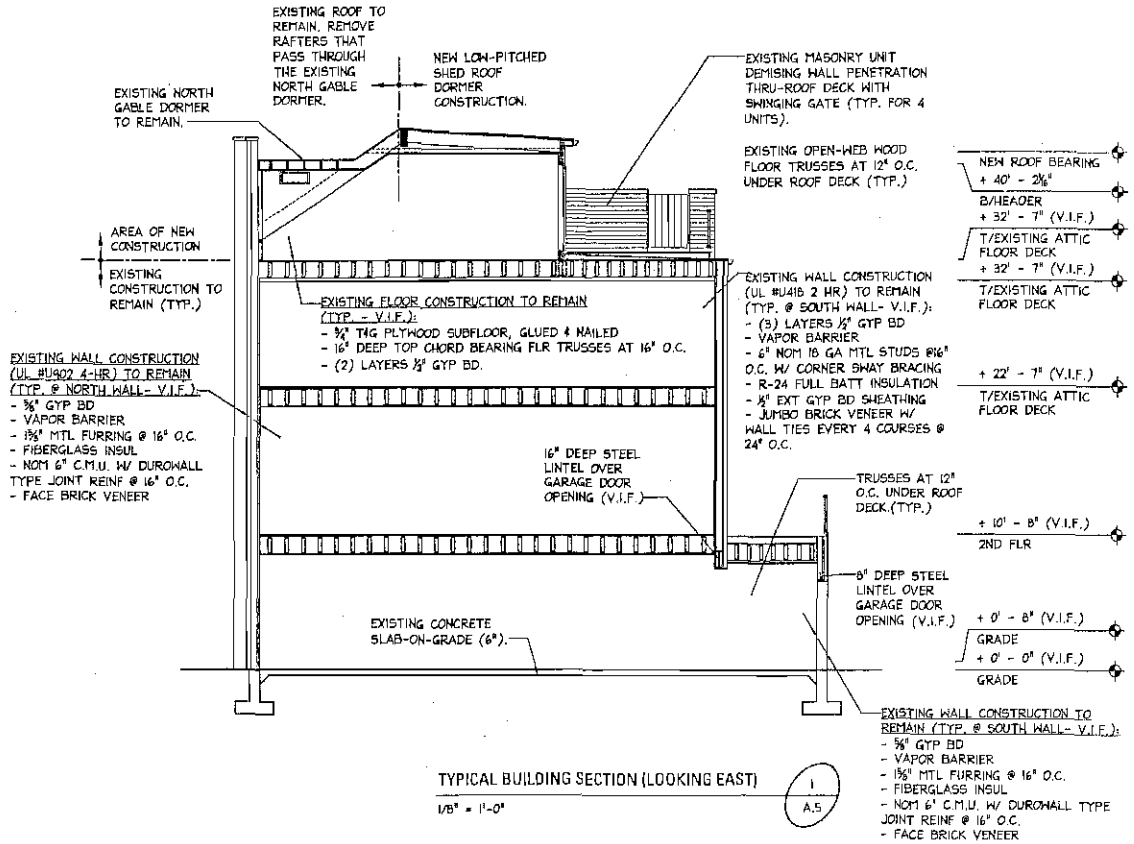


TYPICAL BUILDING SECTION (LOOKING EAST) 1 / A.5

1/8" = 1'-0"


JSa
Jonathan SPLITT architects ltd.

project 1620
description BENEDETTO FAMILY .DORMER CONVERSION A.5


FINAL FOR PUBLICATION

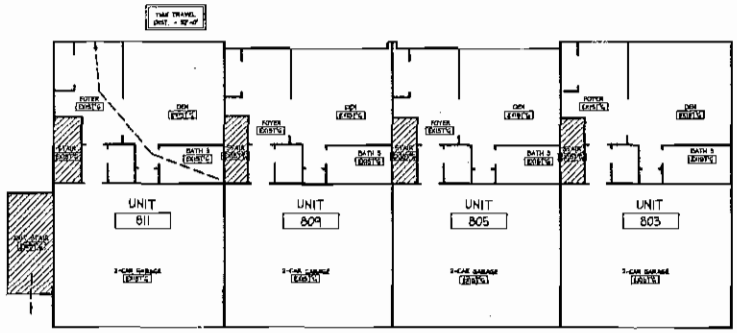


FIRST FLOOR EXIT DIAGRAM (EXISTING) 2
N.T.S.

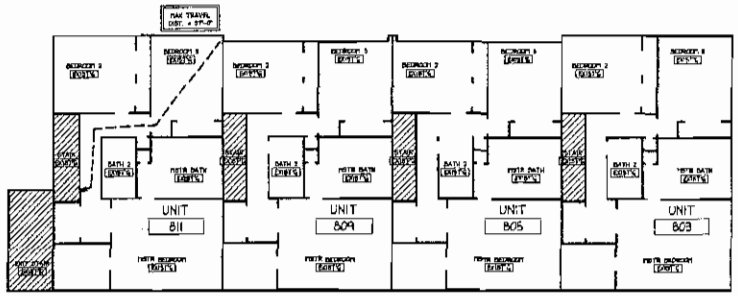

THIRD FLOOR EXIT DIAGRAM (EXISTING) 4
N.T.S.

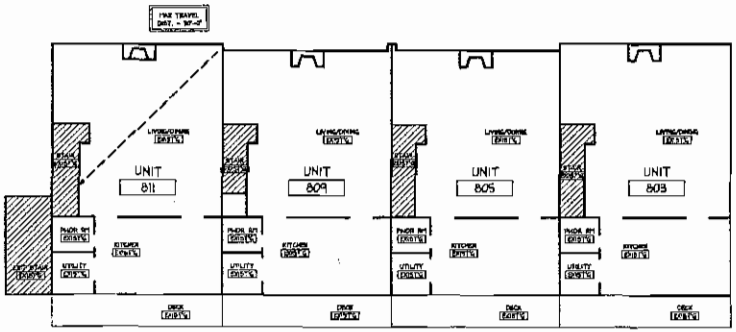

SECOND FLOOR EXIT DIAGRAM (EXISTING) 3
N.T.S.

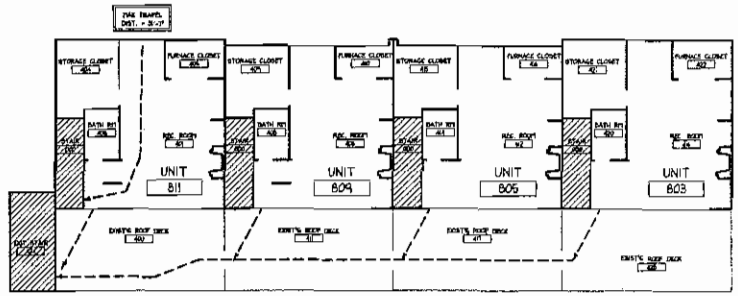

FOURTH FLOOR EXIT DIAGRAM (NEW) 5
N.T.S.

jSa
jonathan SPLITT architects ltd.

4001 north ravenswood avenue
suite 501
chicago illinois 60613
773 883 1017 fax 773 883 3081

project 1620
description BENEDETTO FAMILY
DORMER CONVERSION
811 W BELDEN AVE.
CHICAGO, IL 60614
date 09.01.2016 ZONING CHANGE
APPLICATION

A6

Reclassification Of Area Shown On Map No. 5-I.
(As Amended)
(Application No. 18784T1)
(Common Address: 2556 -- 2560 W. Armitage Ave.)

[SO2016-3917]

Be It Ordained by the City Council of the City of Chicago:

SECTION 1. Title 17 of the Municipal Code of Chicago, the Chicago Zoning Ordinance, is hereby amended by changing all of the B3-1 Community Shopping District symbols as shown on Map Number 5-I in the area bounded by:

the public alley next north of and parallel to West Armitage Avenue; a line 155 feet west of and almost parallel to North Stave Street (as measured along the northern boundary line of West Armitage Avenue); West Armitage Avenue; and a line 230 feet west of and almost parallel to North Stave Street (as measured along the northern boundary line of West Armitage Avenue),

to those of a B2-3 Neighborhood Mixed-Use District.

SECTION 2. This ordinance takes effect after its passage and due publication.

[Site Plan; First, Second, Third, Fourth and Roof Floor Plans; and Front, Rear, East and West Building Elevations attached to this ordinance printed on pages 38399 through 38407 of this *Journal*.]

Type 1 Narrative Rezoning Analysis attached to this ordinance reads as follows:

Substitute Narrative For Type 1 Rezoning For
2556 -- 2560 W. Armitage Ave, Chicago, Illinois.

Application No. 18784T1.

The subject property is currently improved with 2 buildings: one residential and one commercial. The applicant plans to demolish the existing building and build a new 4-story mixed-use building with commercial units on the ground floor and 14 dwelling units on the

upper floors. The applicant needs a zoning change to comply with the minimum lot area and the maximum floor area ratio requirements of the Zoning Ordinance.


Project Description:	Zoning change from a B3-1 to a B2-3
Use:	Mixed-use building with commercial units on the ground floor and 14 dwelling units on the upper floors.
Floor Area Ratio:	2.75
Lot Area:	9,375 square feet
Building Floor Area:	25,840 square feet
Density:	520 square feet per dwelling unit
Off-Street Parking:	
Parking Spaces:	14
Loading Spaces:	0*
Setbacks:	
Front:	0 feet
Side:	0 feet
Rear:	15 feet*
Building Height:	44 feet, 2 inches

* The applicant will file an application for Variation if required.

180 W. WASHINGTON
CHICAGO, ILLINOIS 60602
Phone: 312-750-1800
Fax: 312-750-1801
email: hannaarchitects@sbcglobal.net
© HANNA ARCHITECTS, INC. 2015


HANNA ARCHITECTS, INC.


PROFESSIONAL DESIGN FIRM
ARCHITECT CORPORATION
LICENSE NUMBER: 184-007.485

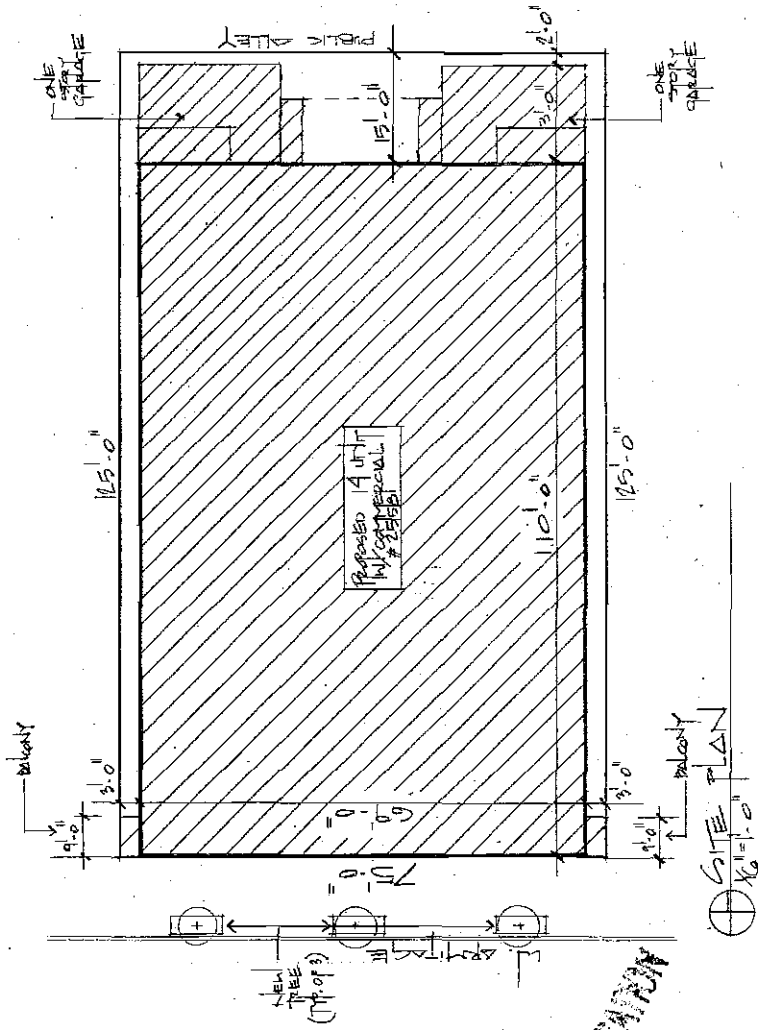



SITE PLAN
1/8"=1'-0"

FINAL FOR PUBLICATION

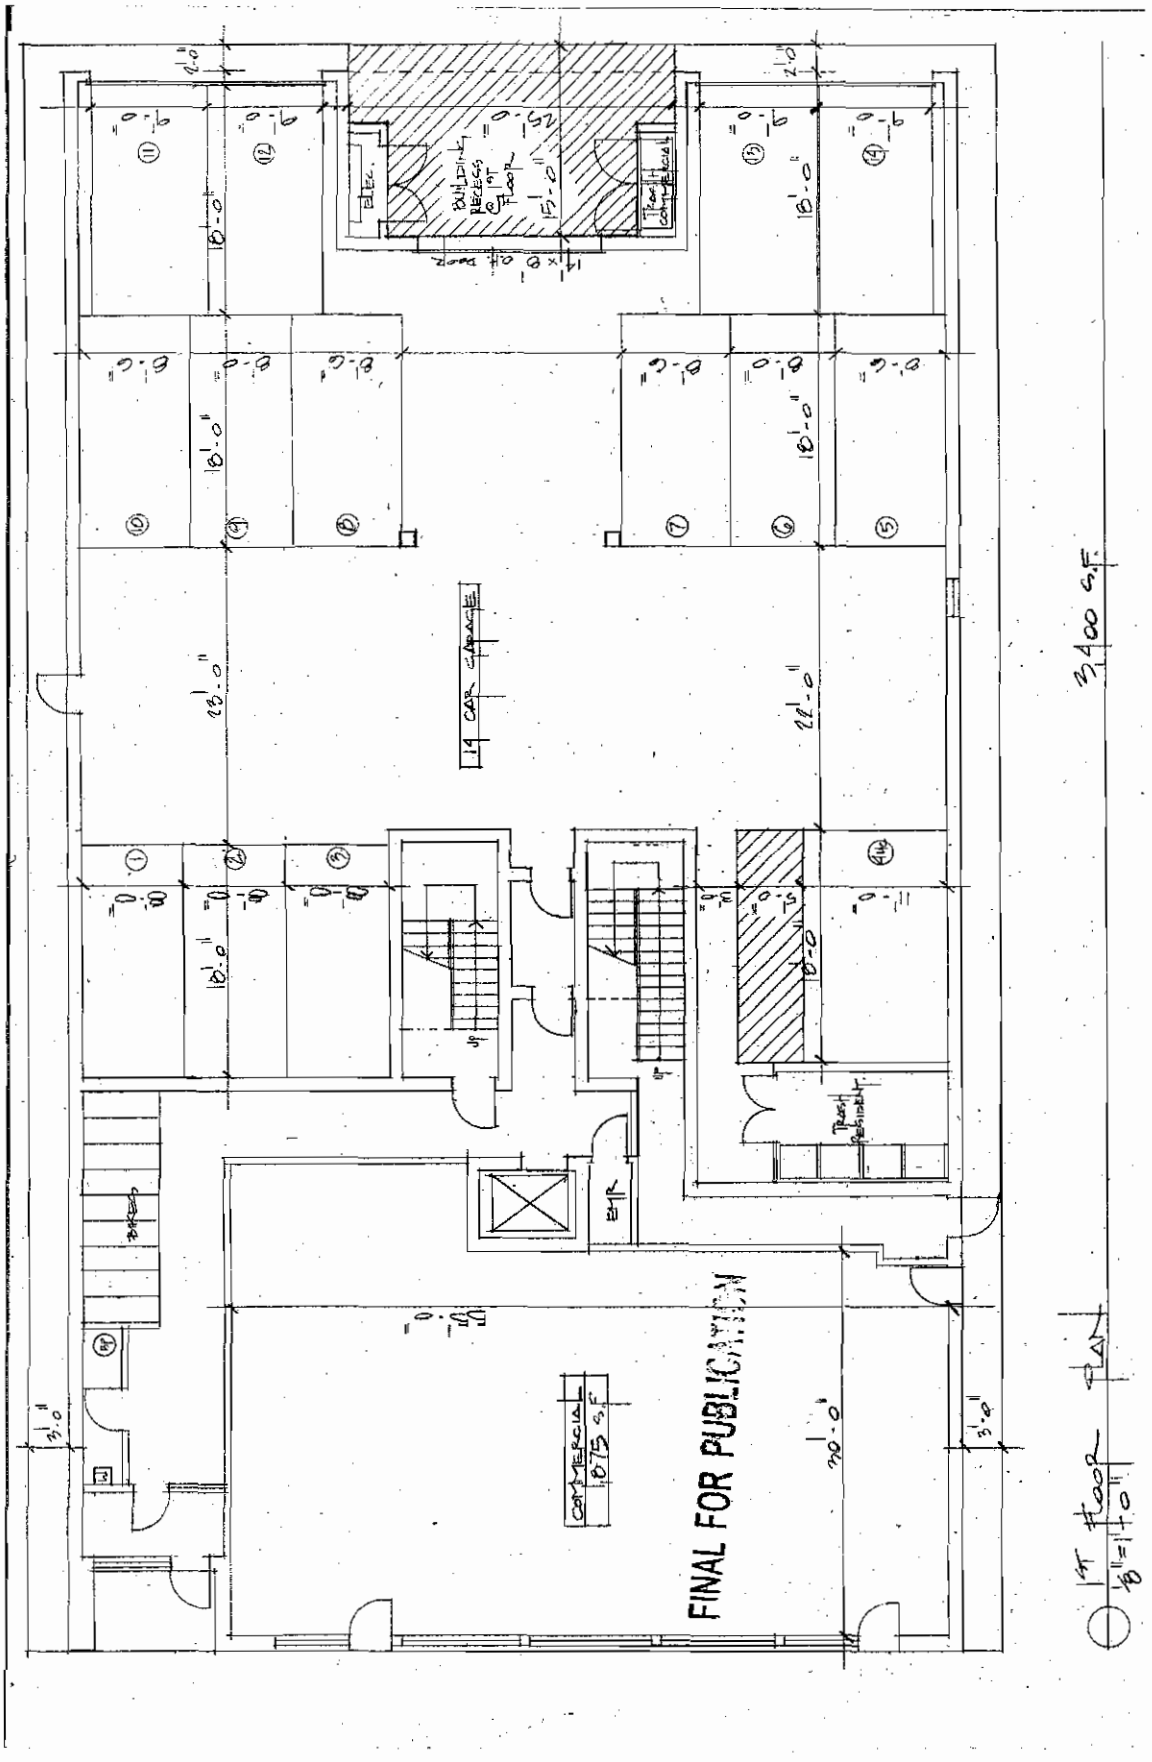
14 CAR GARAGE
COMMERCIAL
1075 S.F.
FINAL FOR PUBLICATION
3,400 S.F.
1ST Floor PLAN
1/8"=1'-0"

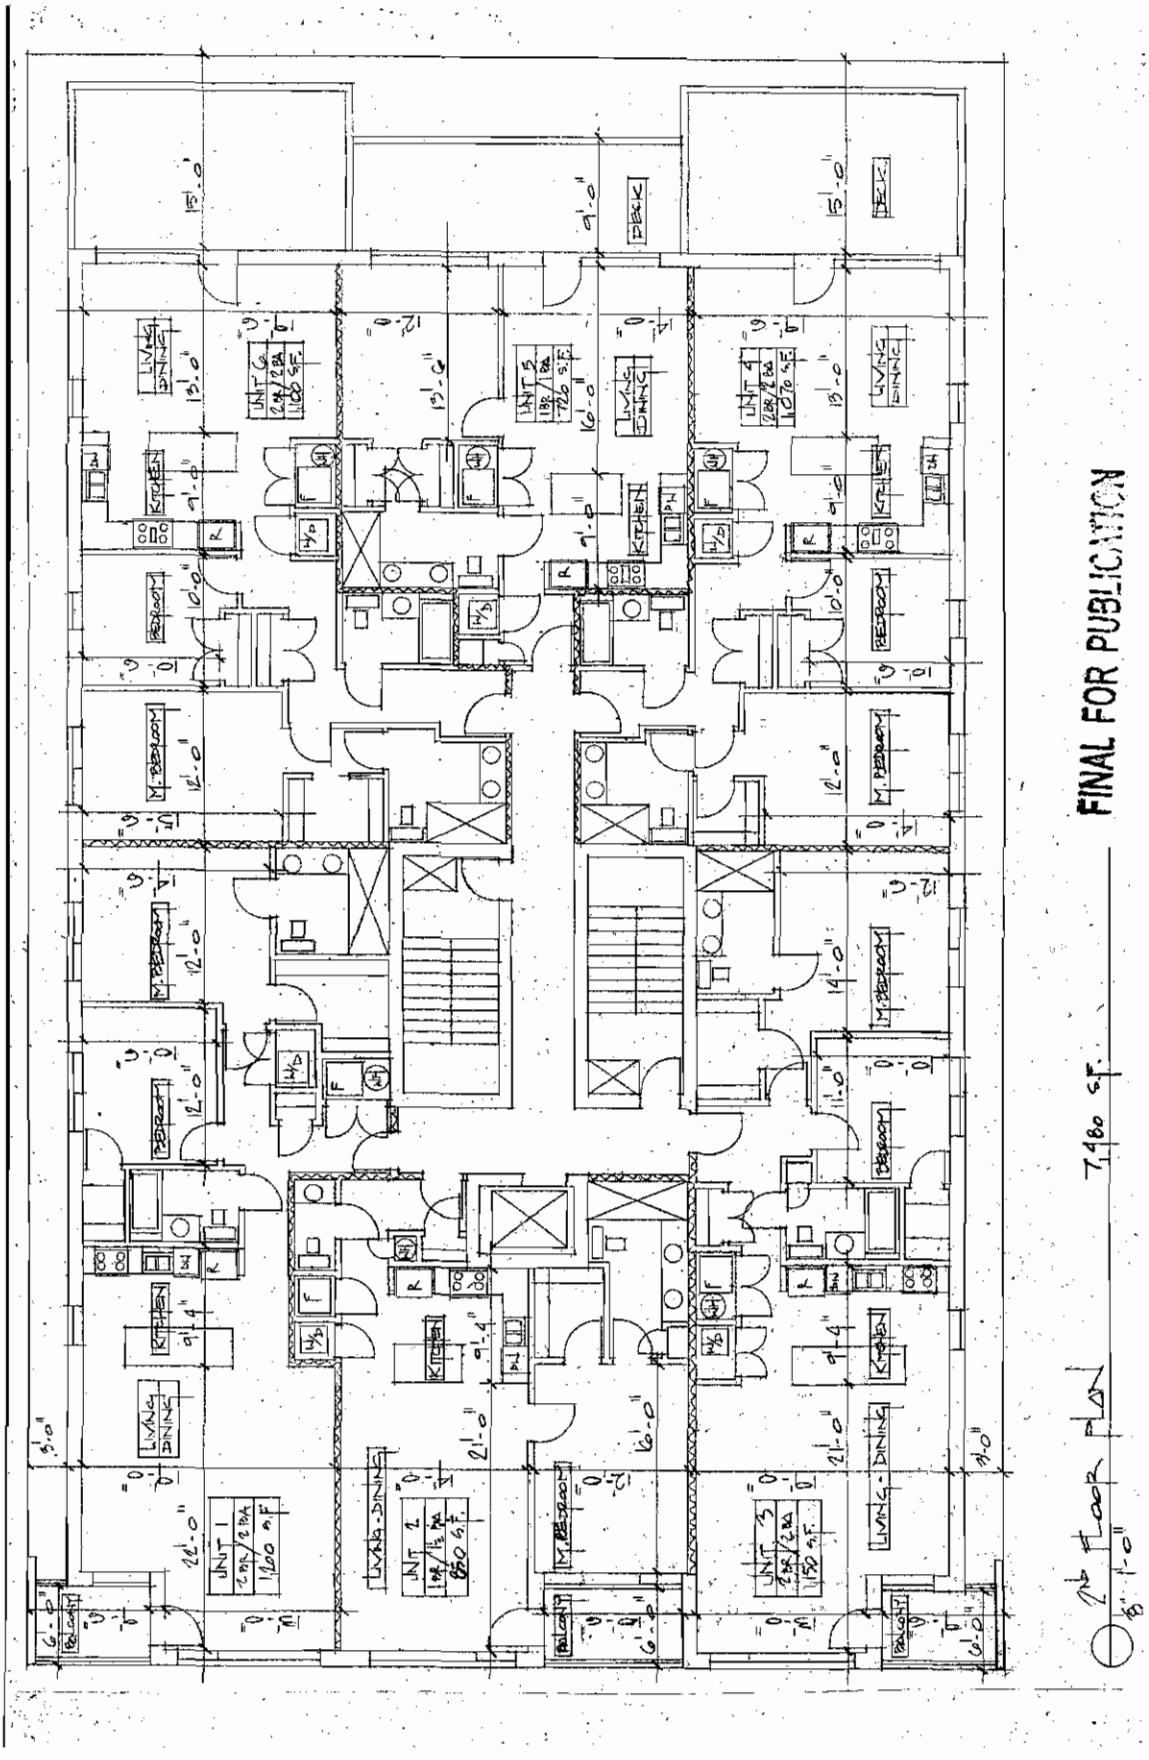
FINAL FOR PUBLICATION
2nd Floor Plan
7,480 s.f.
1/8" = 1'-0"

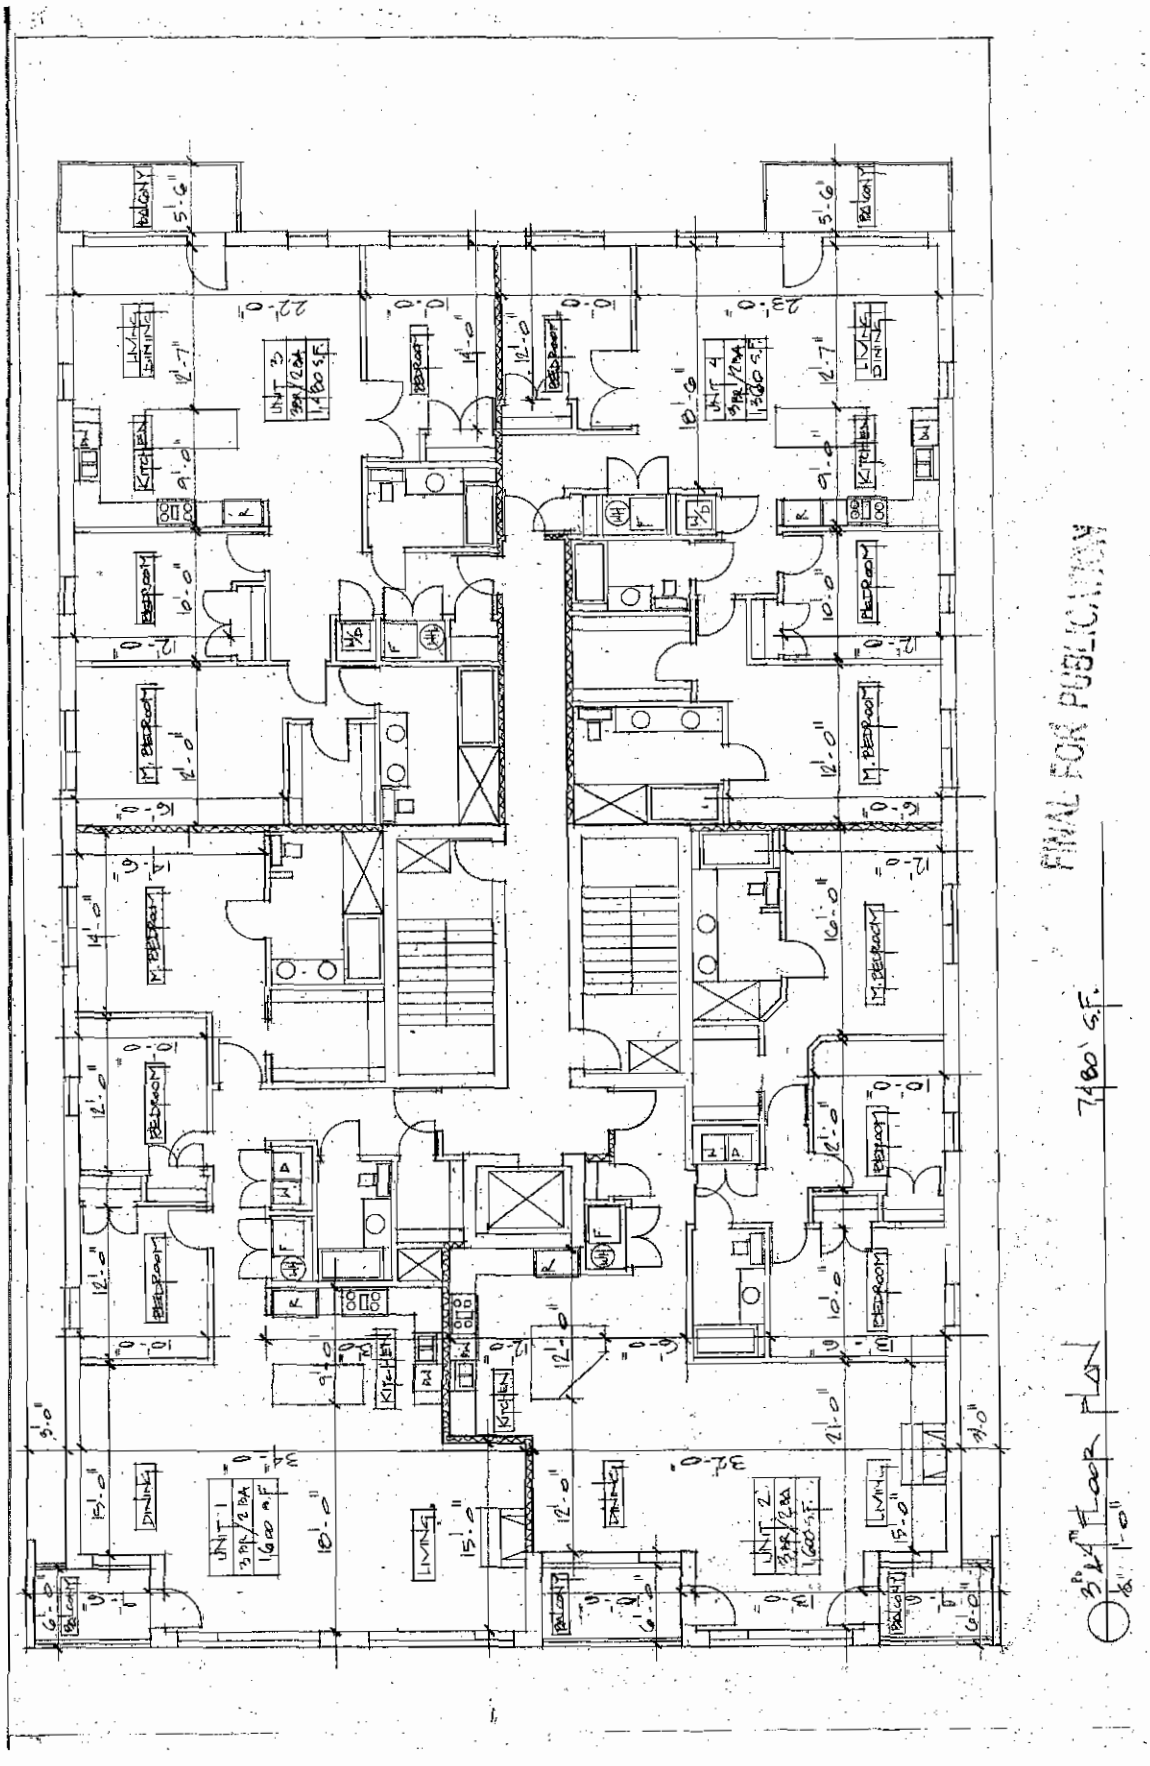
FINAL FOR PUBLICATION
7480 S.F.
3rd FLOOR PLAN
3/16" = 1'-0"

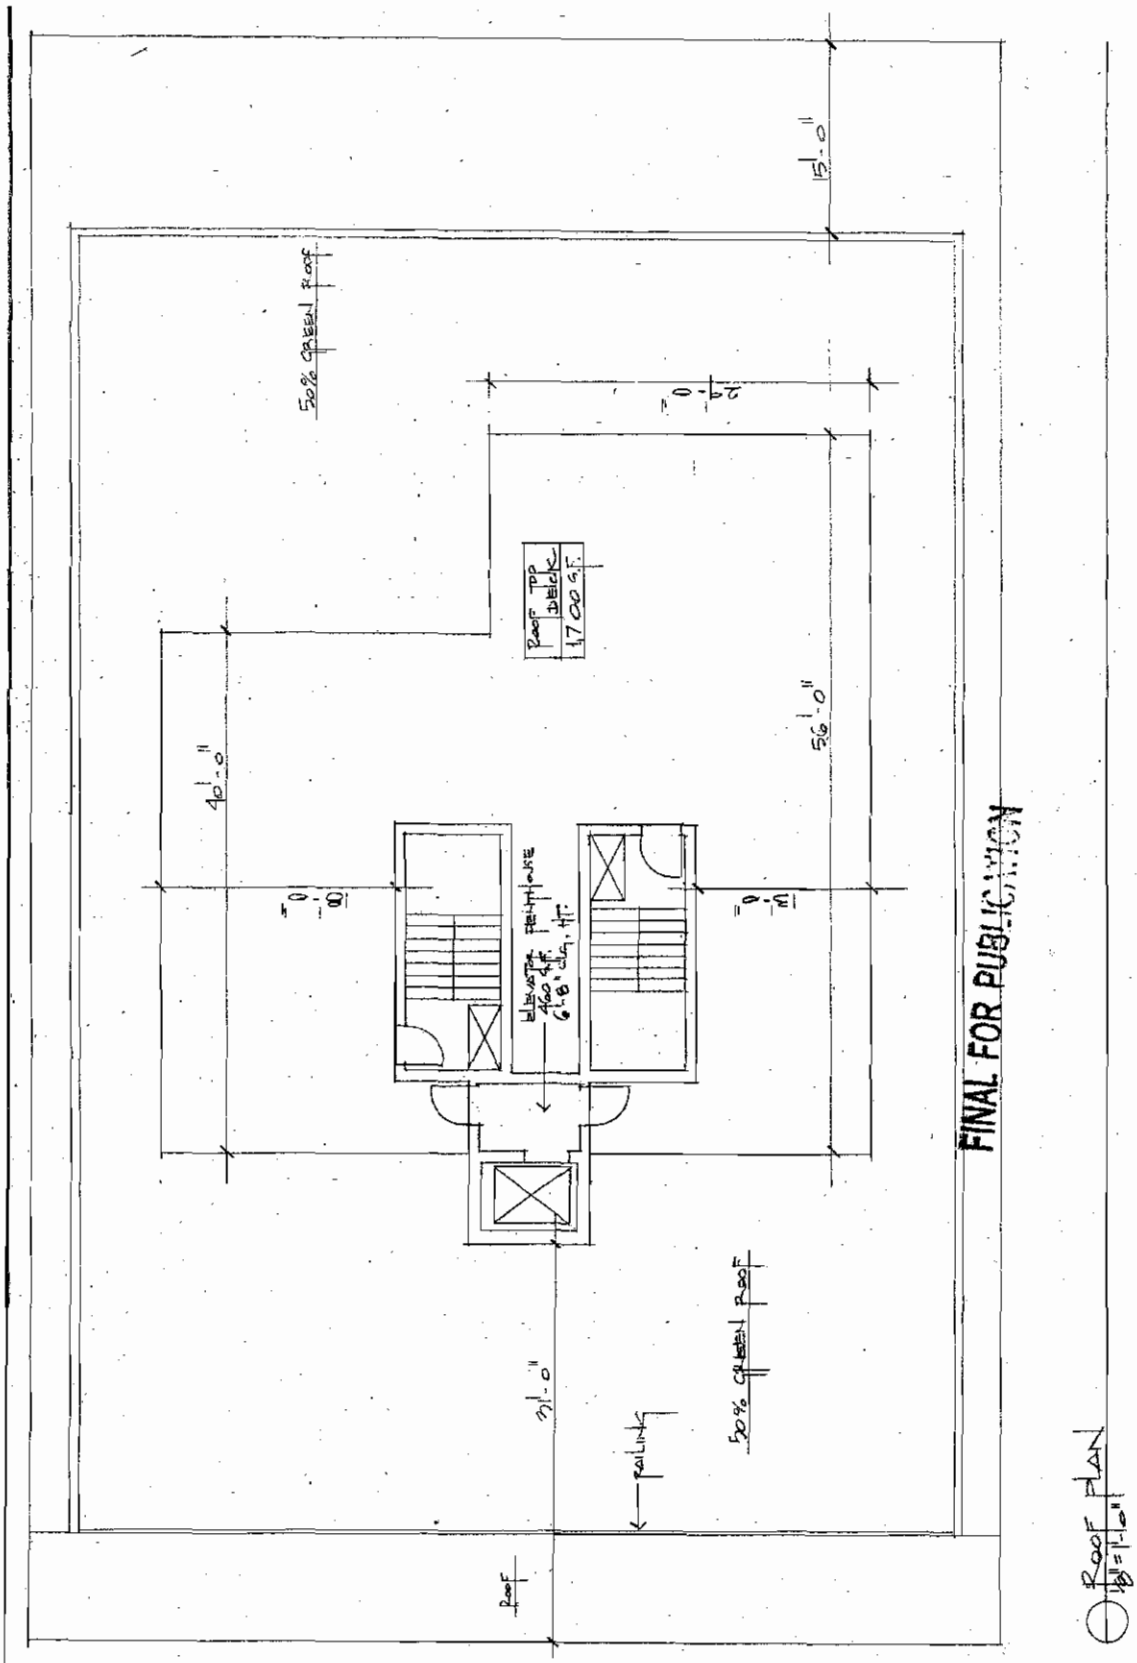
151'-0"
50% GREEN ROOF
Roof Top Deck
47 000 S.F.
40'-0"
56'-0"
Elevator Penthouse
460 S.F.
6'-6" Clg. Ht.
21'-0"
RAILING
50% GREEN ROOF
ROOF
FINAL FOR PUBLICATION
Roof Plan
1/8"=1'-0"


HANNA ARCHITECTS, INC.
PROFESSIONAL DESIGN FIRM
ARCHITECT CORPORATION
LICENSE NUMBER 184-001485


180 W. WASHINGTON
CHICAGO, ILLINOIS 60602
Phone: 312-750-1800
Fax: 312-750-1801
email: hannaarchitects@sbcglobal.net
© HANNA ARCHITECTS, INC. 2015




FRONT ELEVATION
3/16"=1'-0"

FINAL FOR PUBLICATION

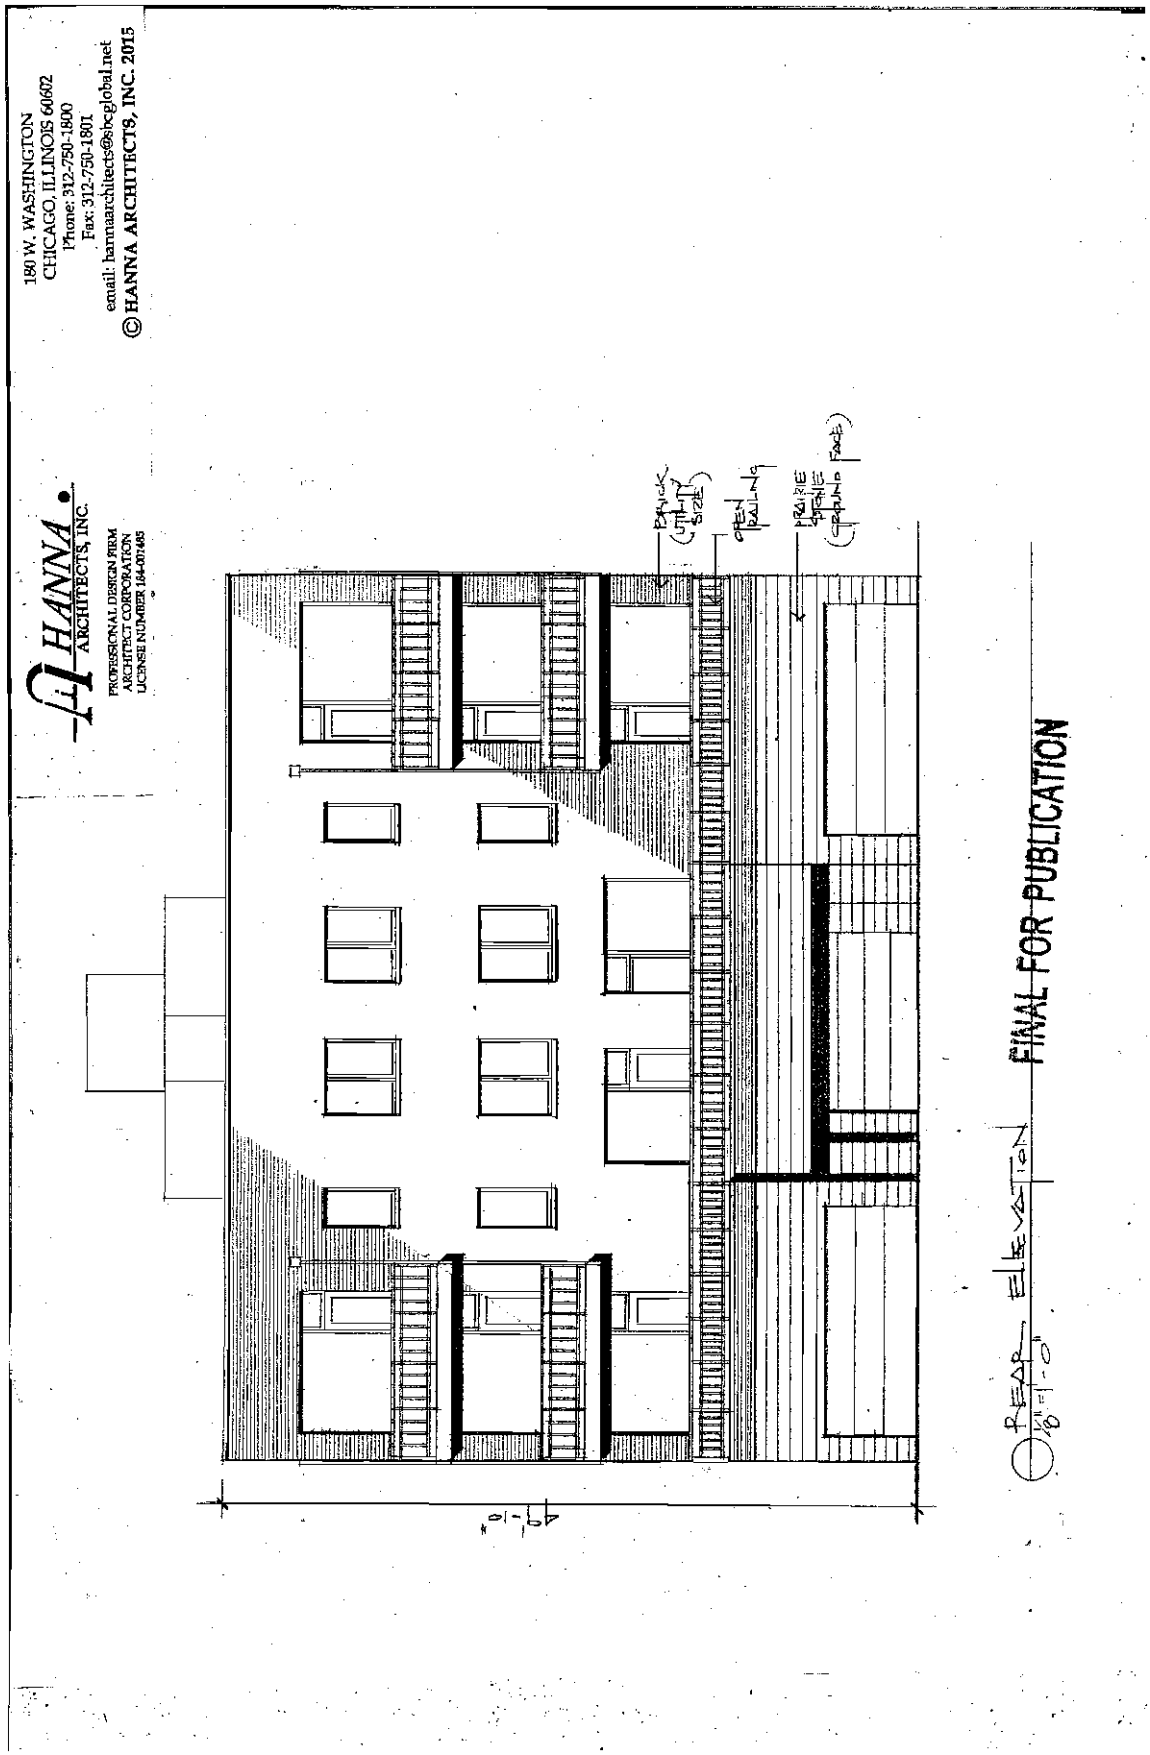
180 W. WASHINGTON
CHICAGO, ILLINOIS 60602
Phone: 312-750-1800
Fax: 312-750-1801
email: hannaarchitects@sbcglobal.net
© HANNA ARCHITECTS, INC. 2015
HANNA
ARCHITECTS, INC.
PROFESSIONAL DESIGN FIRM
ARCHITECT CORPORATION
LICENSE NUMBER 184-007405
BRICK (UTILITY SIZE)
OPEN RAILING
PRAIRIE BRONZE (Color Match Panels)
49'-10"
REAR ELEVATION
1/8"=1'-0"
FINAL FOR PUBLICATION

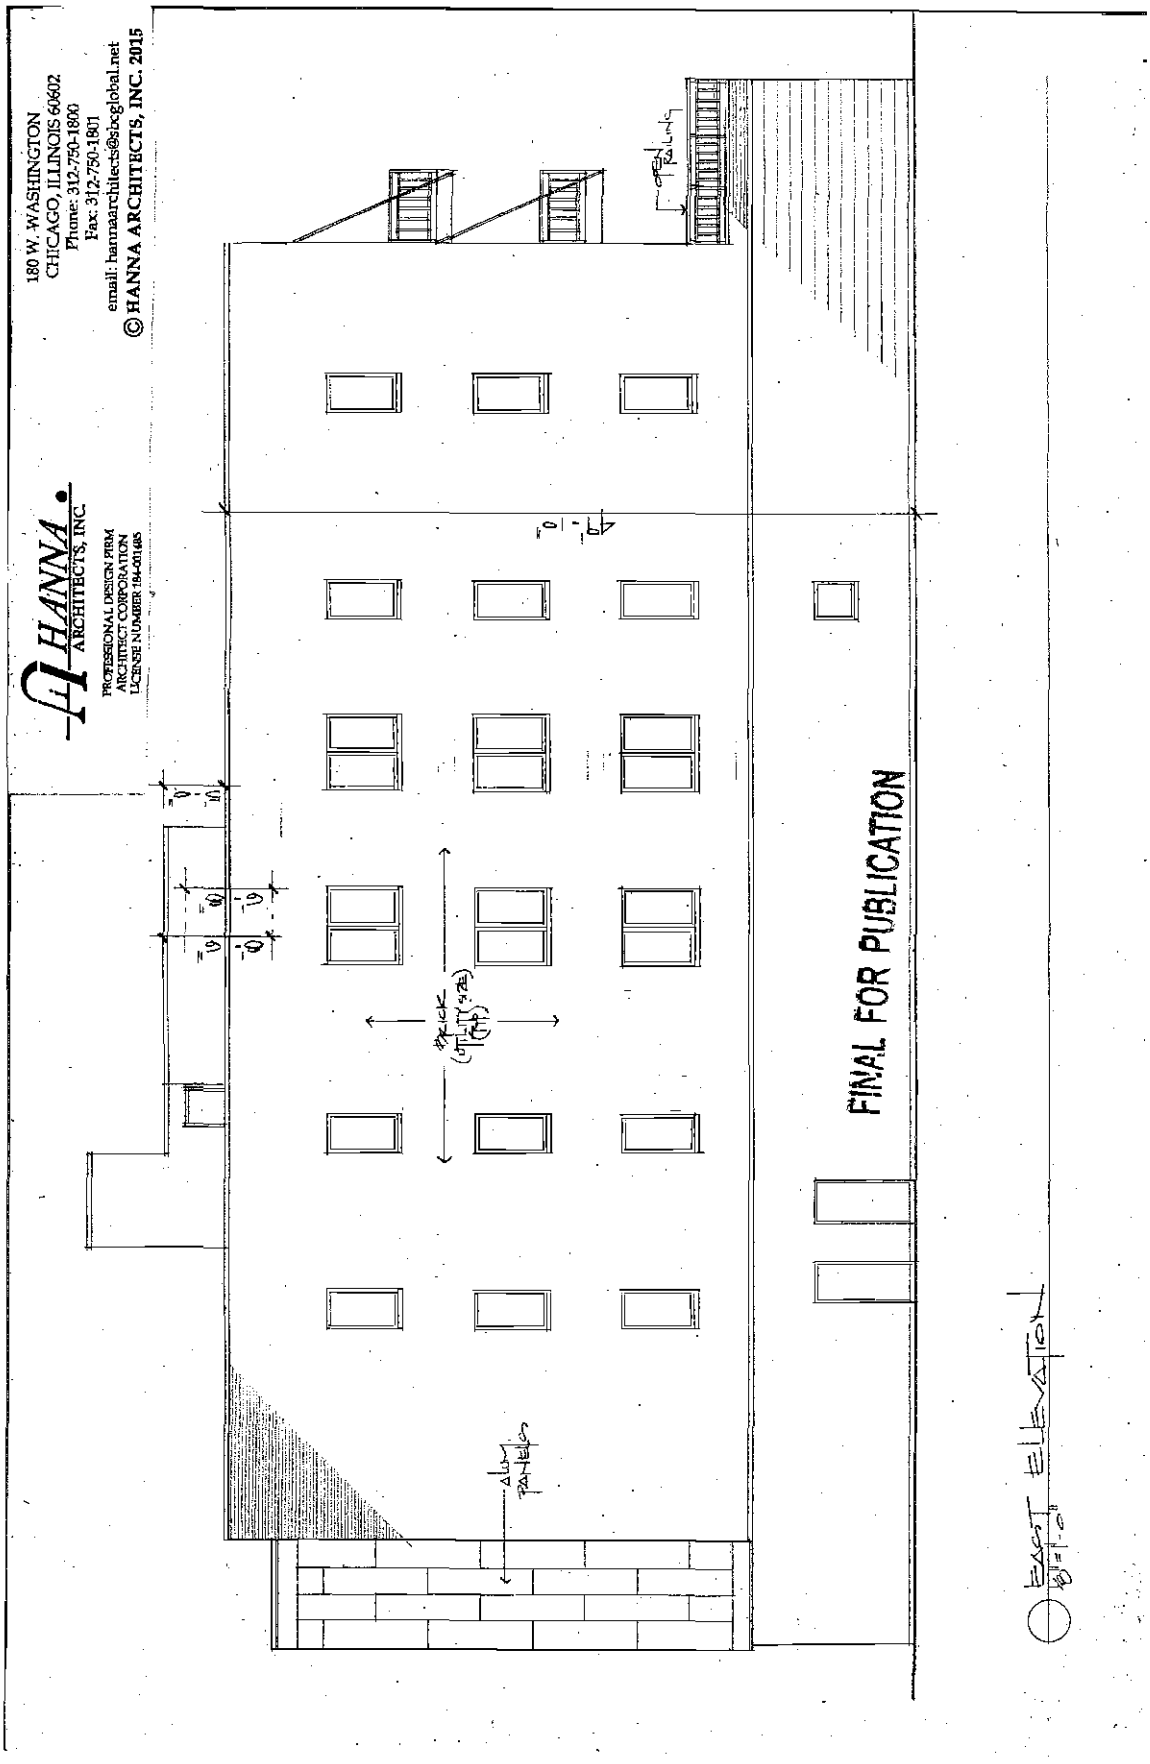
HANNA ARCHITECTS, INC.
180 W. WASHINGTON
CHICAGO, ILLINOIS 60602
Phone: 312-750-1800
Fax: 312-750-1801
email: hannaarchitects@sbcglobal.net
© HANNA ARCHITECTS, INC. 2015
PROFESSIONAL DESIGN FIRM
ARCHITECT CORPORATION
LICENSE NUMBER 184-001485
FINAL FOR PUBLICATION
EAST ELEVATION

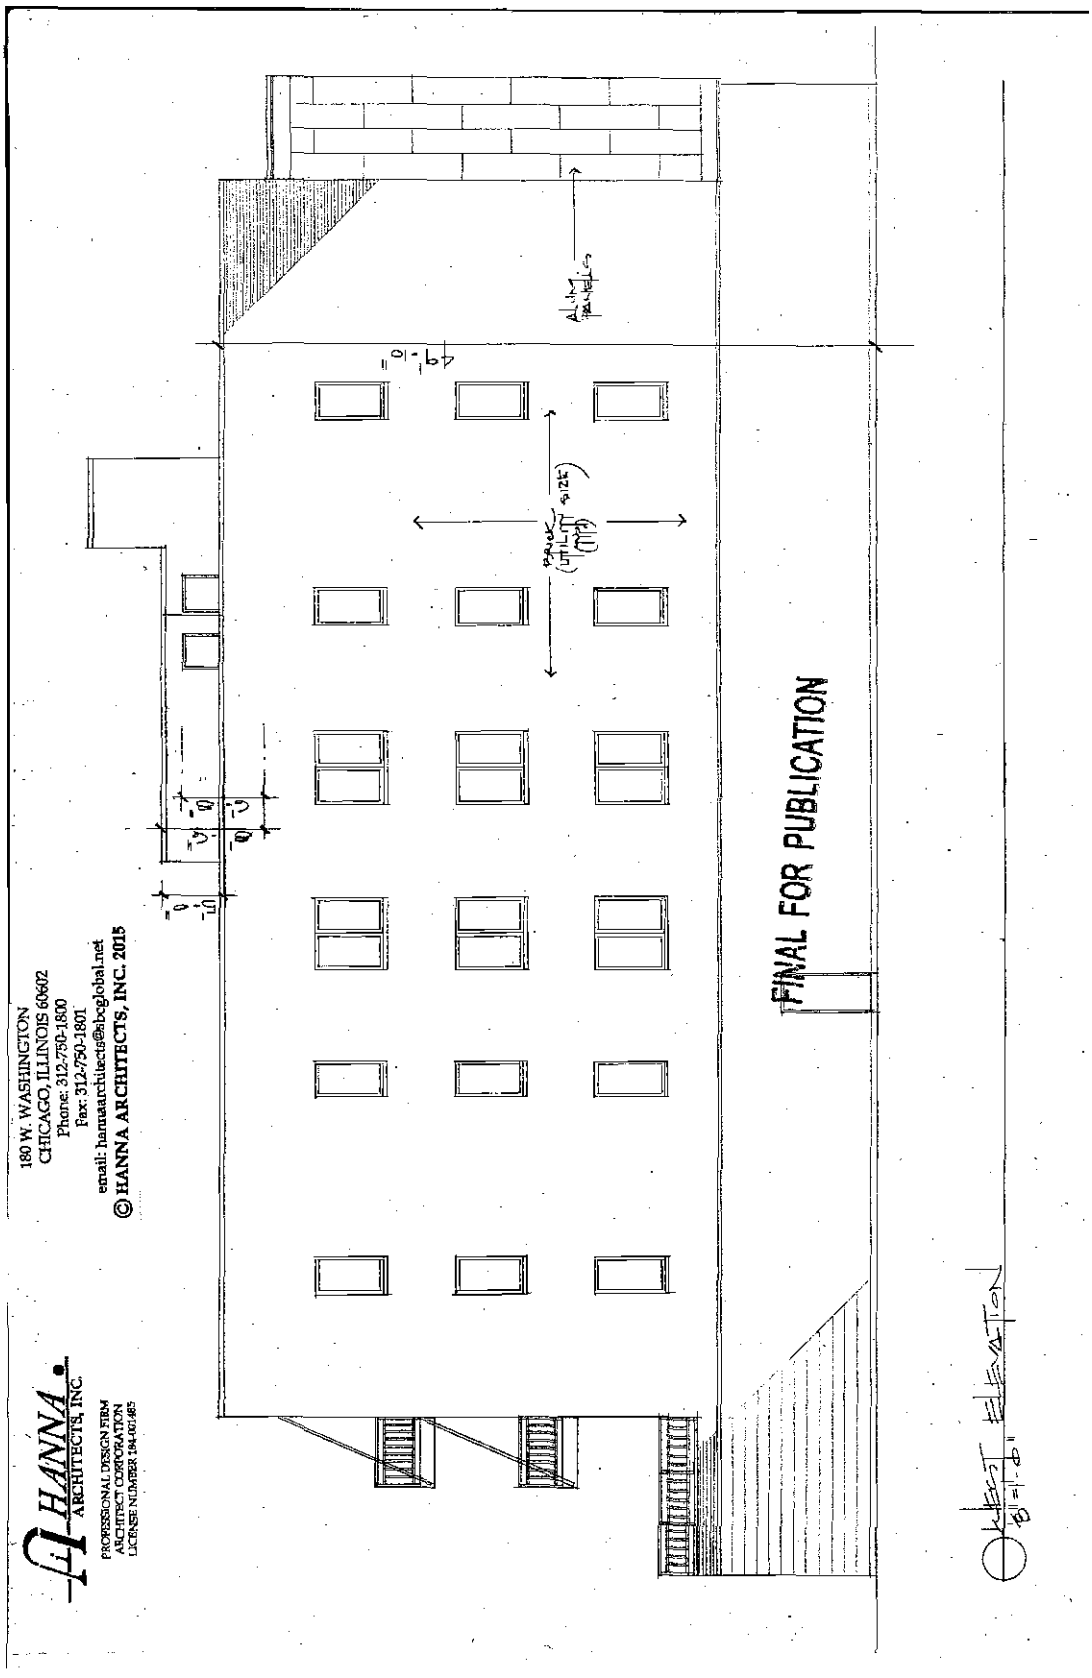
FINAL FOR PUBLICATION
49'-10"
HANNA ARCHITECTS, INC.
PROFESSIONAL DESIGN FIRM
ARCHITECTURAL CORPORATION
LICENSE NUMBER 184.001.685
180 W. WASHINGTON
CHICAGO, ILLINOIS 60602
Phone: 312-750-1800
Fax: 312-750-1801
email: hannaarchitects@sbcglobal.net
© HANNA ARCHITECTS, INC. 2015

Reclassification Of Area Shown On Map No. 5-H.
(Application No. 18927T1)
(Common Address: 1939 W. Wabansia Ave.)

[O2016-6319]

Be It Ordained by the City Council of the City of Chicago:

SECTION 1. Title 17 of the Municipal Code of Chicago, the Chicago Zoning Ordinance, is hereby amended by changing all of the RS3 Residential Single-Unit District symbols and indications as shown on Map Number 5-H in an area bounded by:

West Wabansia Avenue; a line 96.8 feet west of and parallel to North Winchester Avenue; a line 64.80 feet west of and parallel to North Winchester Avenue; and the alley next south of and parallel to West Wabansia Avenue,

to those of an RT4 Residential Two-Flat, Townhouse and Multi-Unit District.

SECTION 2. This ordinance takes effect after its passage and due publication.

[Site Plan; Proposed Third Floor Plan; and Proposed Building Elevations attached to this ordinance printed on pages 38410 through 38414 of this *Journal*.]

Type 1 Narrative Rezoning Analysis attached to this ordinance reads as follows:

Narrative.

1939 W. Wabansia Ave.


Zoning Change From RS3 To RT4.

The lot concerned is 32 feet by 80 feet, smaller than the typical Chicago lot. Currently the square footage for the residence is near the maximum FAR allowed for RS3. The

owner would like to build a third floor addition to replace the existing roof access stairwell. The new third floor addition would be set back 10 feet from the front and the rear elevations and the use will be a new family room.

FAR:	1.2 -- 3,072 square feet
Lot Area:	2,560 square feet
Building Area:	2,912
Building Height:	37 feet
Front Setback:	0 feet existing/16 feet, 3 inches to addition
Rear Setback:	21 feet existing
Westside Setback:	2 feet, 6 inches
Eastside Setback:	3 feet, 5 inches
Parking:	2 existing

1939 W. WABANSIA

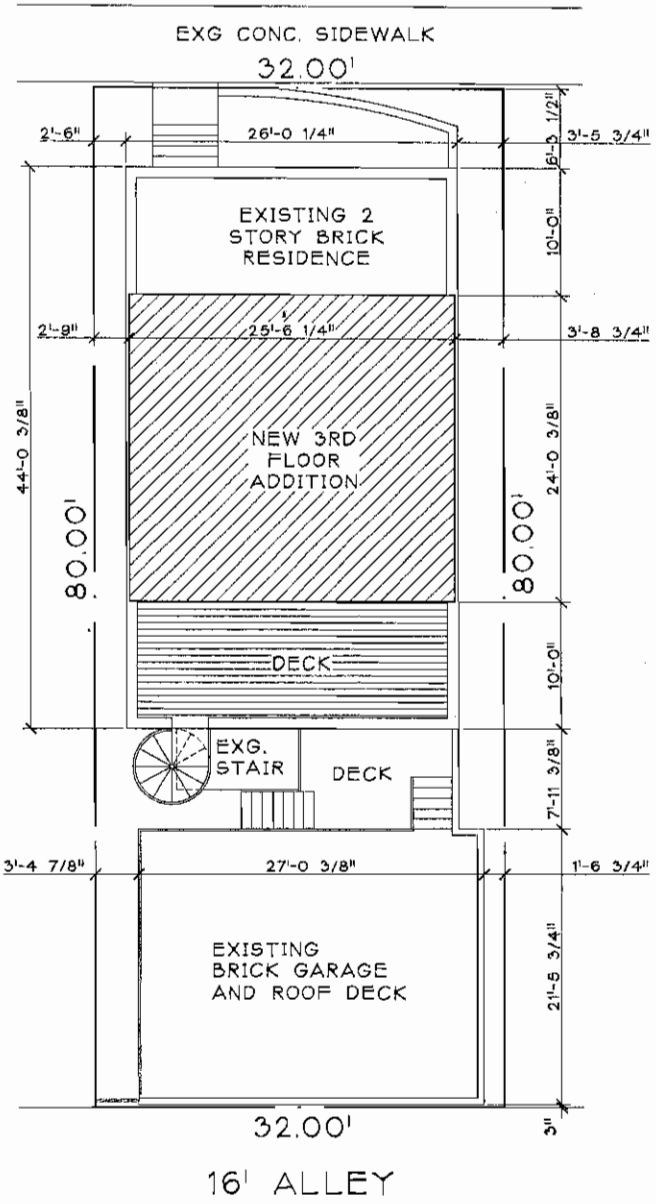


1 SITE PLAN
SCALE: 1/8"=1'-0"

8' 0' 4' 8' 16'
1 INCH = 8 FEET

N


1939 W. WABANSIA
P.T.A. 09.02.16

FINAL FOR PUBLICATION

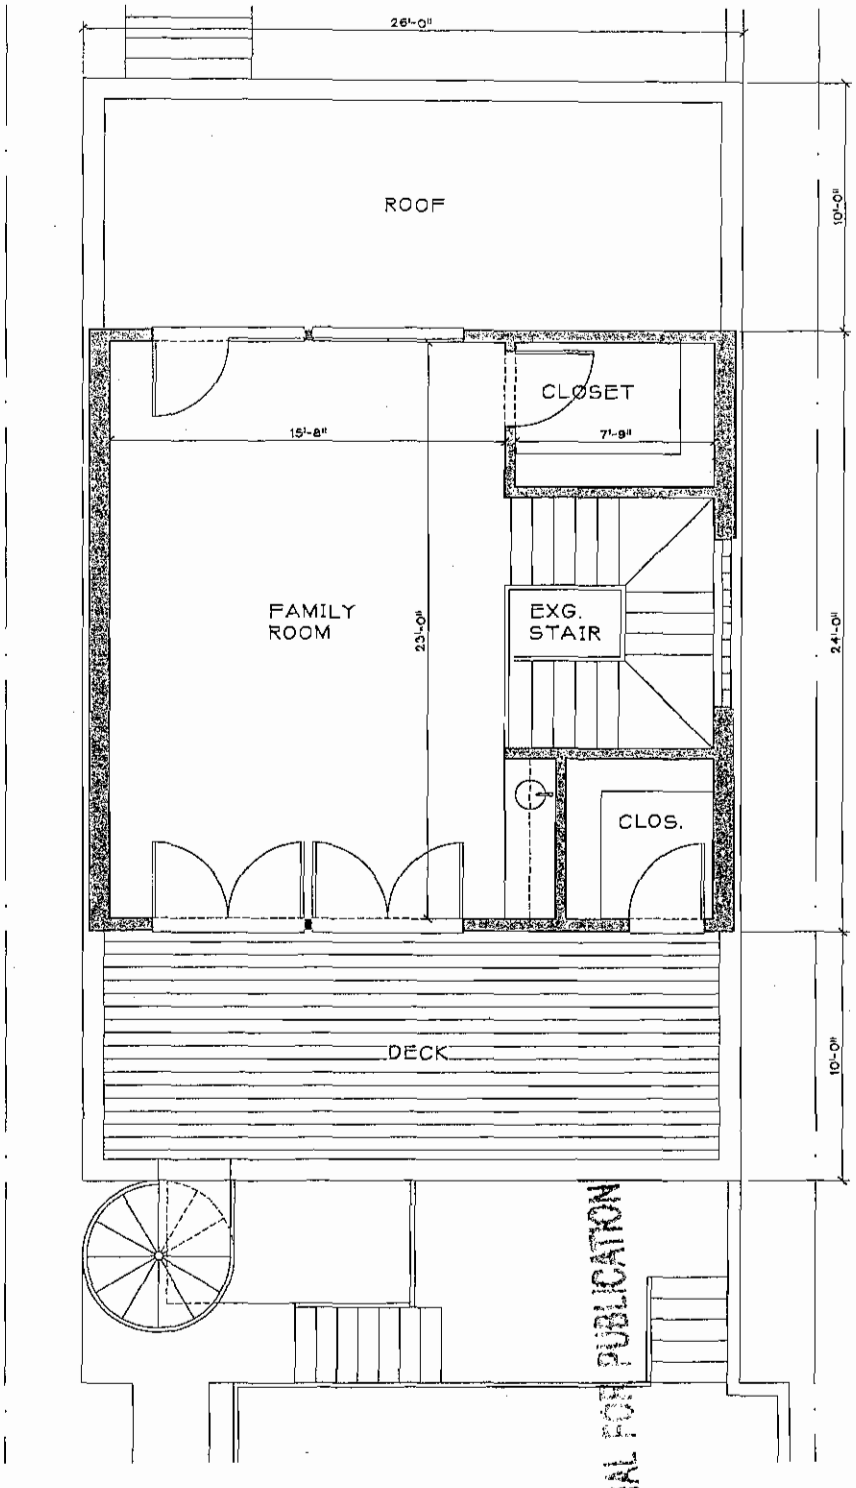

1 PROPOSED THIRD FLOOR
SCALE: 1/4"=1'-0"


1939 W. WABANSIA
P.T.A. 07.16.16

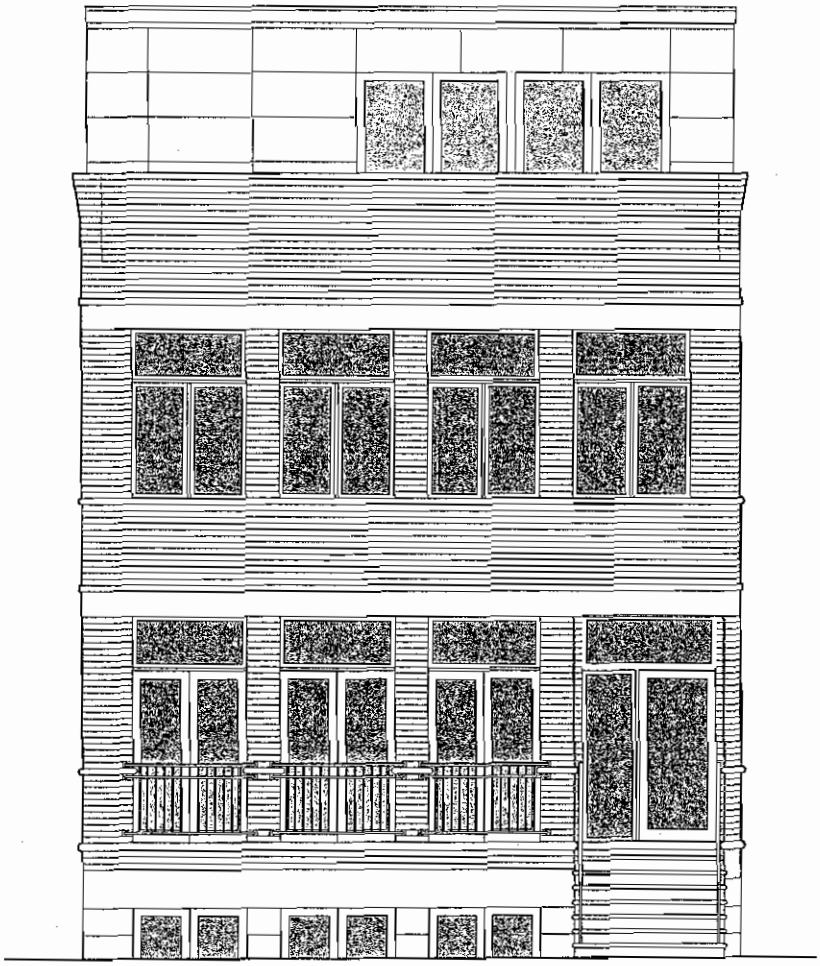


FINAL FOR PUBLICATION

1 PROPOSED NORTH ELEVATION
SCALE: 1/4"=1'-0"

1939 W. WABANSIA
P.T.A. 07.16.16

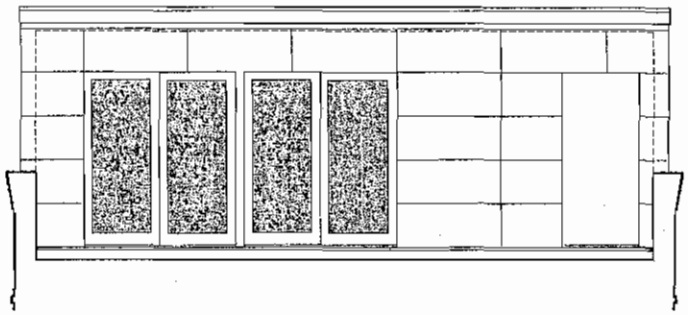


1 PROPOSED SOUTH ELEVATION @ ADDITION
SCALE: 1/4"=1-0"

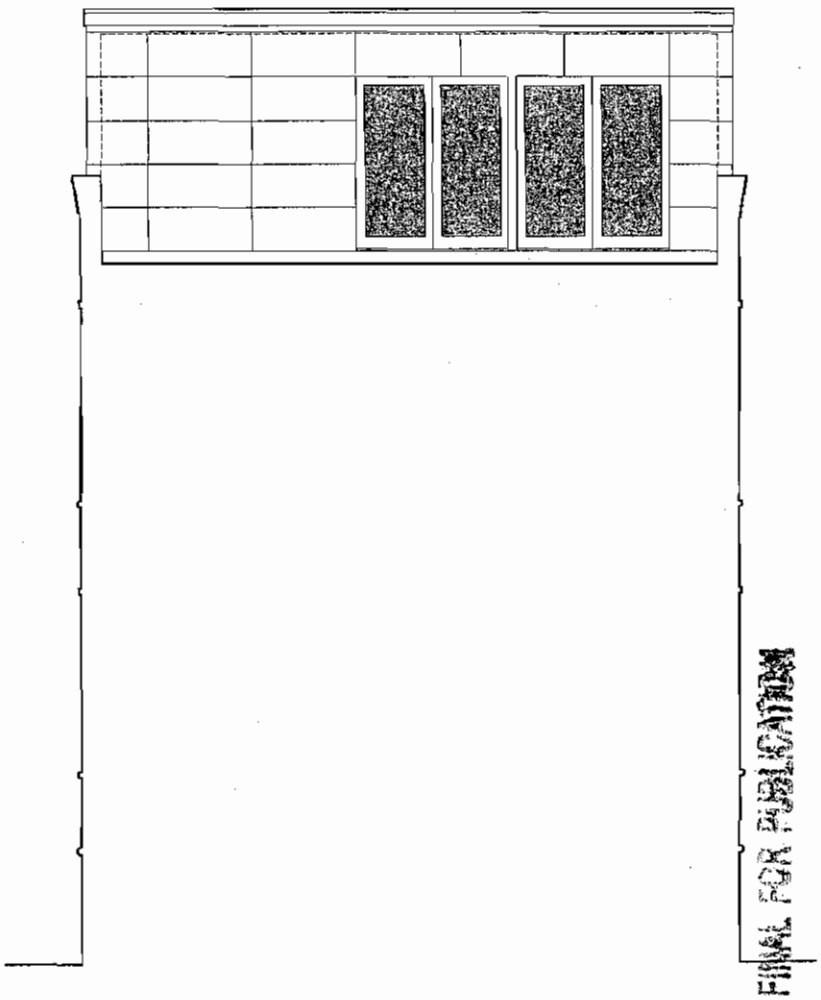

1 PROPOSED NORTH ELEVATION @ ADDITION
SCALE: 1/4"=1-0"

FINAL FOR PUBLICATION

1939 W. WABANSIA
P.T.A. 07.16.16

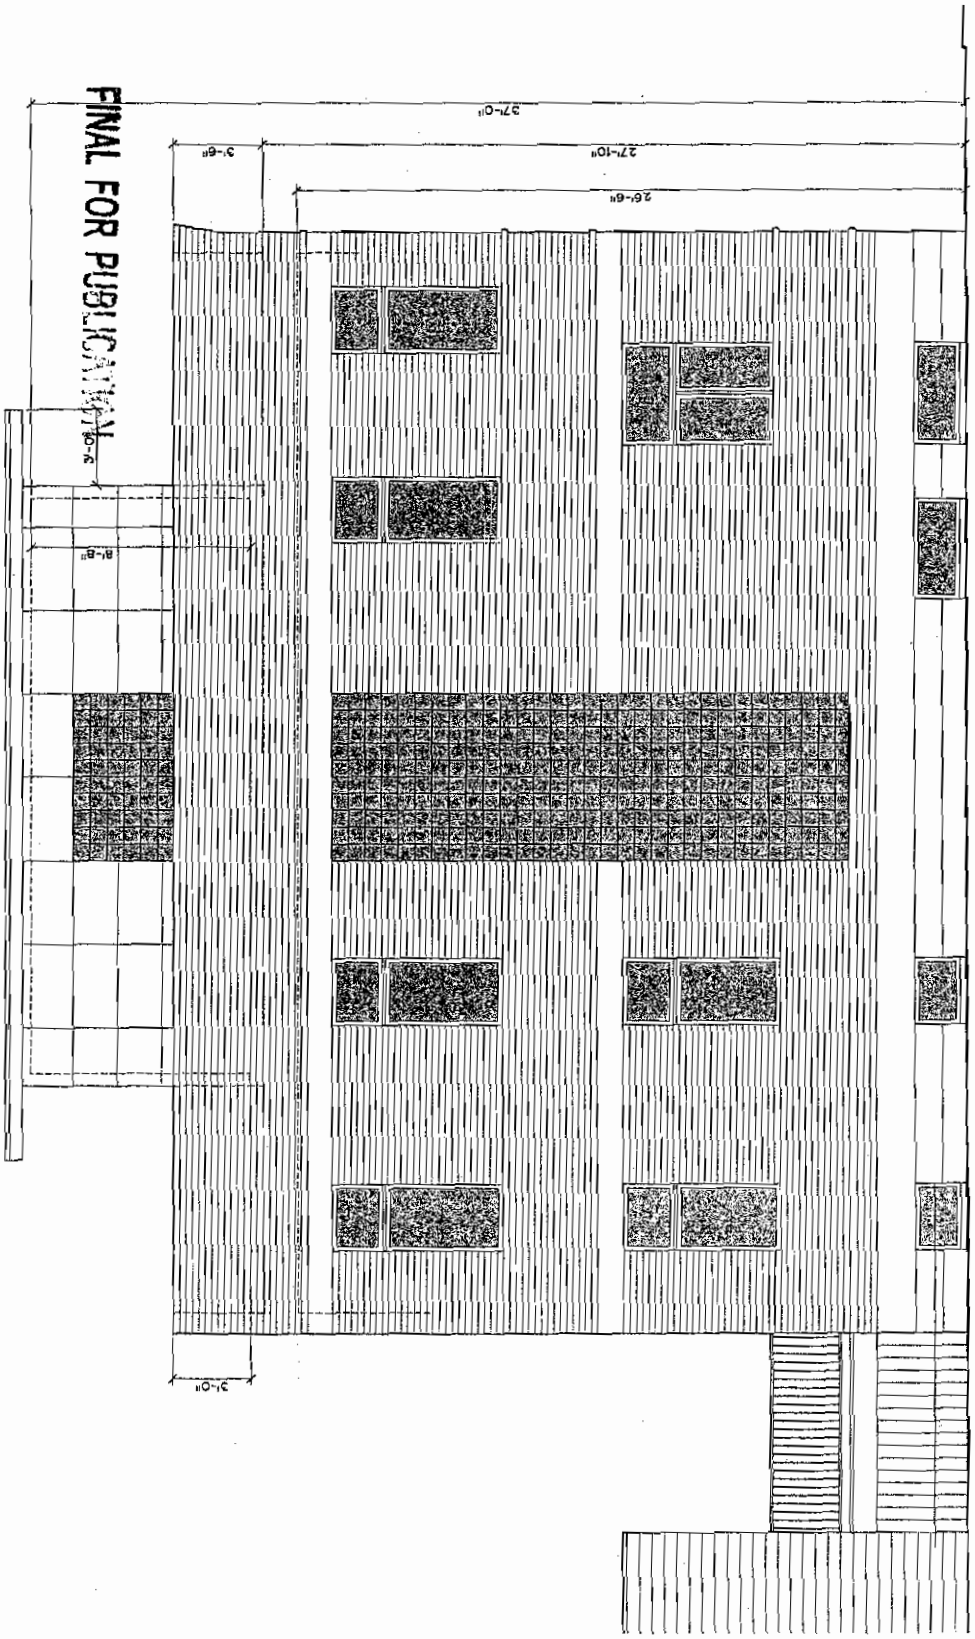

1939 W. WABANSIA
P.T.A. 07.16.16

1 PROPOSED EAST ELEVATION
SCALE: 1/4"=1'-0"

Reclassification Of Area Shown On Map No. 5-H.
(Application No. 18937T1)
(Common Address: 1667 -- 1675 N. Western Ave.)

[O2016-6332]

Be It Ordained by the City Council of the City of Chicago:

SECTION 1. Title 17 of the Municipal Code of Chicago, the Chicago Zoning Ordinance, is hereby amended by changing all the C1-2 Neighborhood Commercial District and M1-2 Limited Manufacturing/Business Park symbols and indications as shown on Map Number 5-H in the area bounded by:

West Wabansia Avenue; the alley next east of and parallel to North Western Avenue; a line 125 feet south of and parallel to West Wabansia Avenue; and North Western Avenue,

to those of a B3-3 Community Shopping District and a corresponding use district is hereby established in the area above described.

SECTION 2. This ordinance shall be in force and effect from and after its passage and due publication.

[Site Plan; First, Second, Third, Fourth and Roof Plans; and Building Depictions attached to this ordinance printed on pages 38417 through 38424 of this *Journal*.]

Type 1 Narrative Rezoning Analysis attached to this ordinance reads as follows:

17-13-0303-C(1) Narrative Zoning Analysis.


1667 -- 1675 N. Western Ave., Chicago, Illinois.

Proposed Zoning:	B3-3 Community Shopping District
Lot Area:	13,500 square feet
Proposed Land Use:	The applicants are seeking a zoning change in order to permit the construction of a new four-story mixed-use building, at the subject site. The new proposed building will contain commercial/retail unit at grade level --

	fronting Western Avenue, and thirty (30) dwelling units above. There will also be interior parking for twenty-five (25) vehicles, located at grade level -- with access via Wabansia Avenue. The new proposed building will be masonry in construction and measure 50 feet, 10 inches in height. Due to its close proximity to the Western (Blue Line) CTA Station, the applicants are proposing to redevelop the subject property, pursuant to the Transit Oriented Development (TOD) Ordinance.
(A) The Project's Floor Area Ratio:	43,210 square feet (3.2 FAR) *The applicants are providing 25 percent of their required ARO units within the proposed building, and therefore, are seeking a FAR increase up to 3.5, pursuant to the TOD Ordinance.
(B) The Project's Density (Lot Area per Dwelling Unit):	30 dwelling units (450 square feet)
(C) The Amount of Off-Street Parking:	25 parking spaces *The applicants are seeking a 17 percent reduction in the amount of required parking, from 30 spaces to 25 spaces, pursuant to the TOD Ordinance.
(D) Setbacks:	
a. Front Setback:	0 feet, 0 inches
b. Rear Setback:	0 feet, 0 inches *The applicants will seek a Variation for a reduction to the required rear setback.
c. Side Setbacks:	
North:	0 feet, 0 inches
South:	0 feet, 0 inches
(E) Building Height:	50 feet, 10 inches

1667 N WESTERN AVE

Chicago Illinois

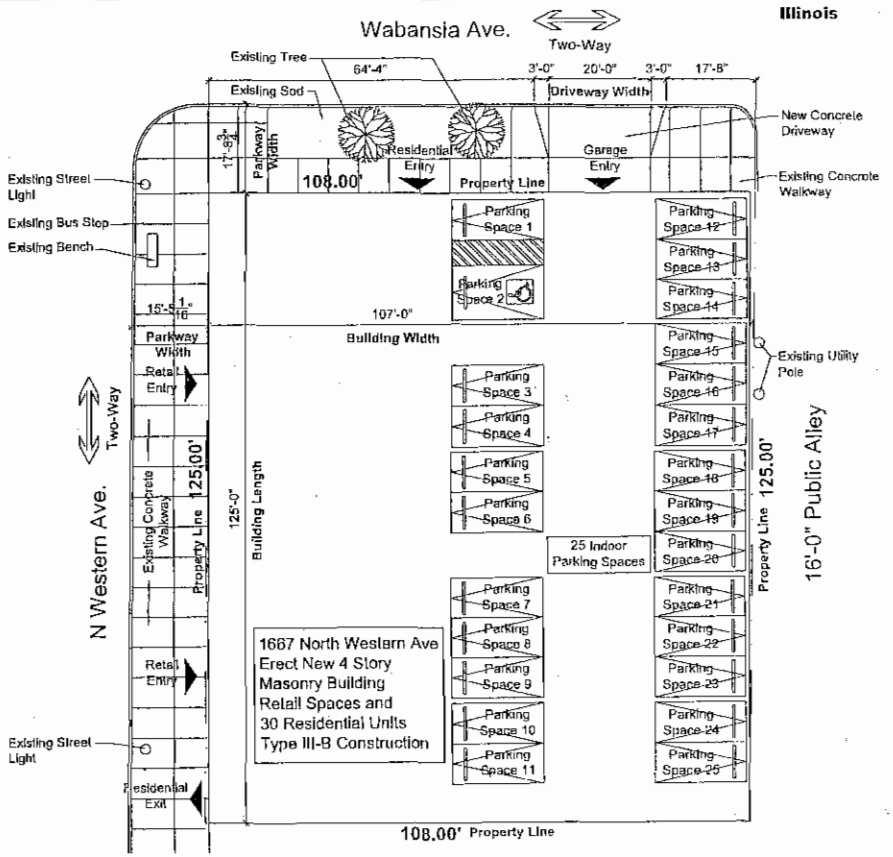

1 / P1 Site Plan

Scale: 1"=20'-0"

P1

8-26-16

FINAL FOR PUBLICATION


X I O S ARCHITECTS AND CONSULTANTS L.T.D.

120 W. WELLS
SUITE 200
CHICAGO, ILLINOIS 60605

PH. 312.236.1235
FAX. 312.236.1235

1667 N WESTERN AVE

Chicago Illinois

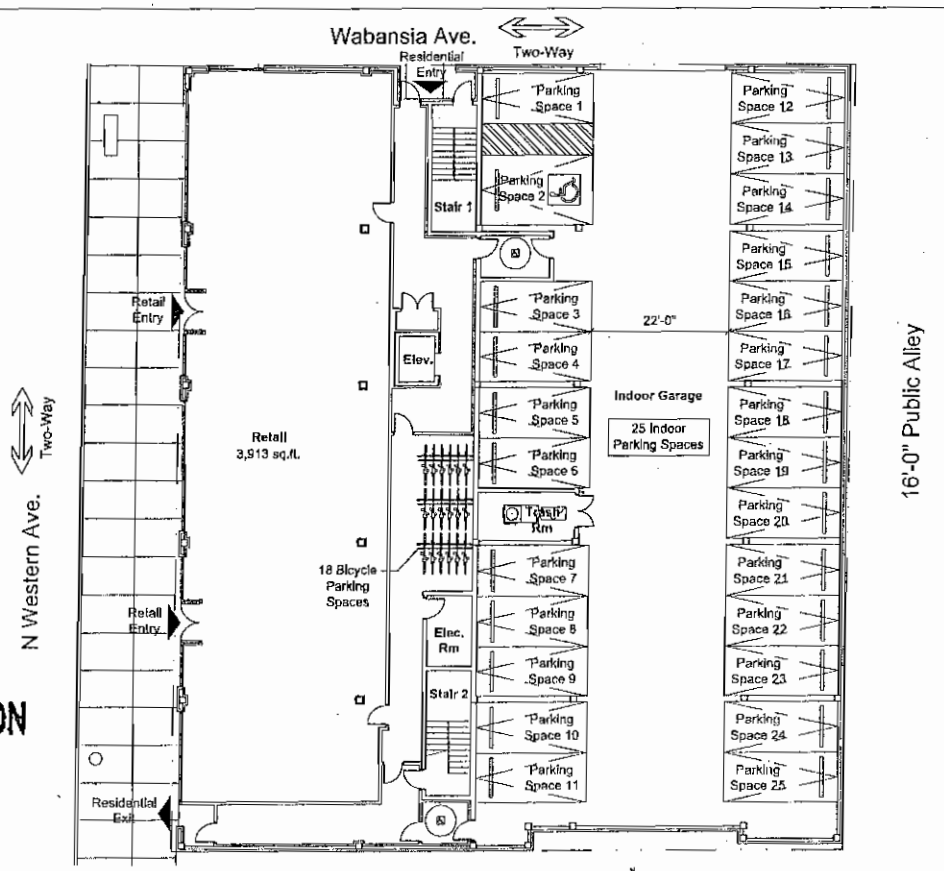

1 First Floor Plan
P2

FINAL FOR PUBLICATION


X | O S ARCHITECTS AND CONSULTANTS L.T.D.
188 W. WELLS SUITE 500 CHICAGO, ILLINOIS 60606
PH. 312.750.1333 FAX. 312.750.1335

P2

8-26-16

1667 N WESTERN AVE

Chicago Illinois

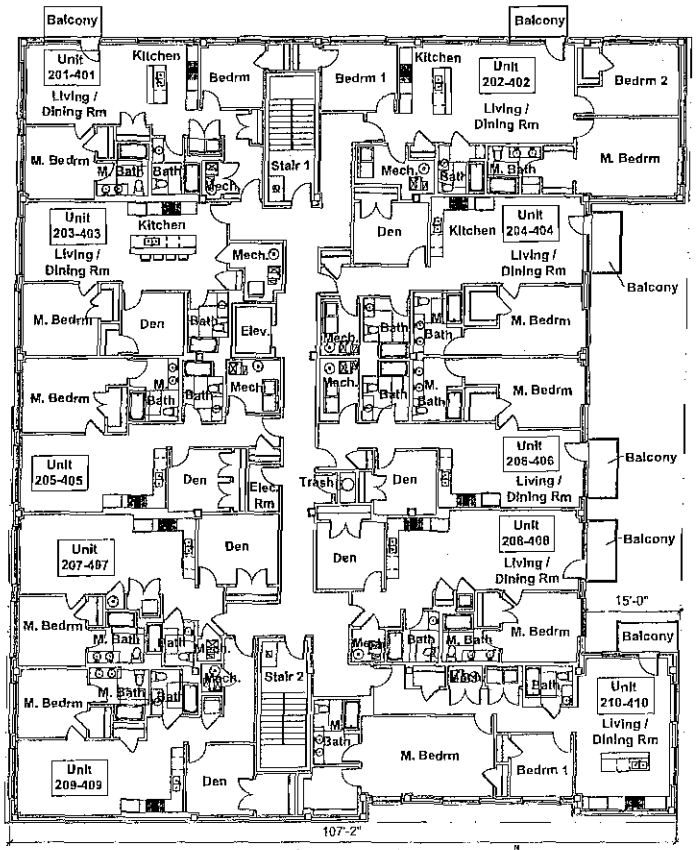

1 / P3 Second thru Fourth Floor Plan

FINAL FOR PUBLICATION


X I O S ARCHITECTS AND CONSULTANTS LTD.
100 N. WELLS SUITE 500 CHICAGO, ILLINOIS 60606
PH. 312.750.1333 FAX. 312.750.1335

P3

8-26-16

1667 N WESTERN AVE

Chicago Illinois

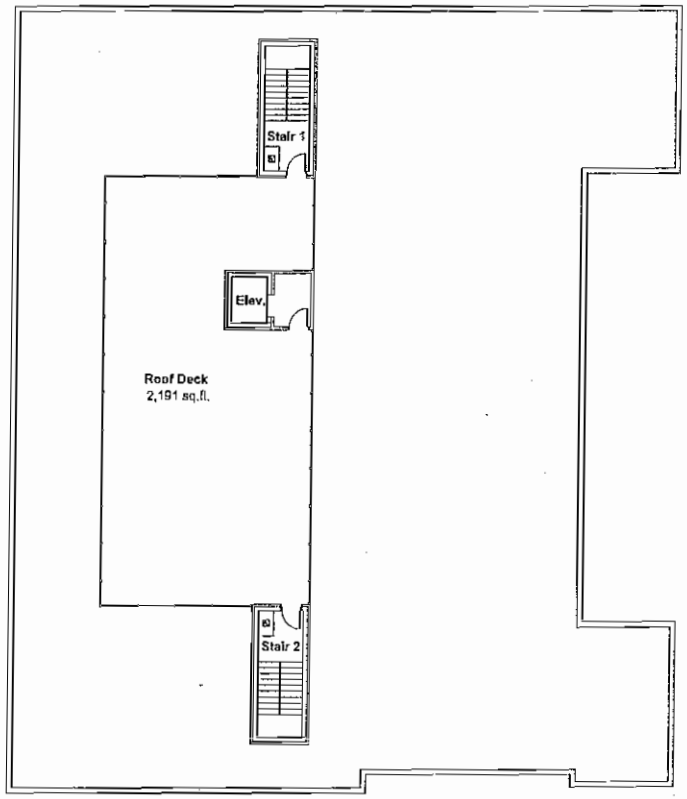

1/P4 Roof Plan

FINAL FOR PUBLICATION

A N I O S ARCHITECTS AND CONSULTANTS L.T.D.

P4

8-26-16

1667 N WESTERN AVE

Chicago **Illinois**




X I G S ARCHITECTS AND CONSULTANTS L.T.D.
188 W. WELLS
SUITE 300
CHICAGO, ILLINOIS 60604
PH. 312.750.1322
FAX. 312.750.1325

FINAL FOR PUBLICATION

1667 N WESTERN AVE

Chicago Illinois

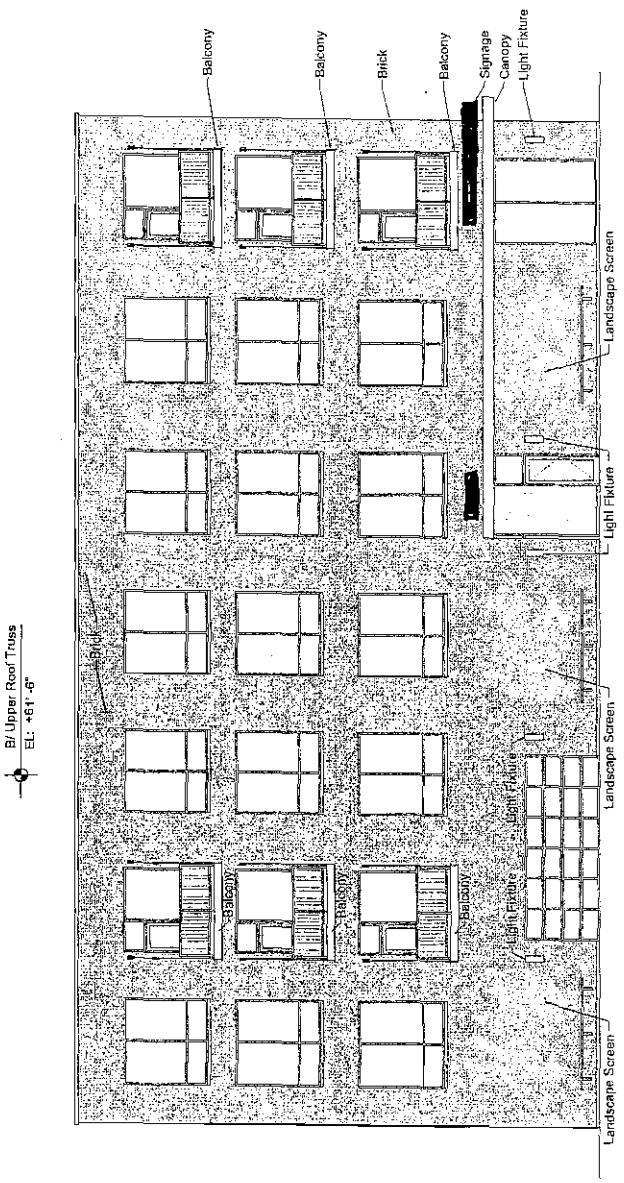

P6


8-26-16

FINAL FOR PUBLICATION

X I O N ARCHITECTS AND CONSULTANTS LTD.

1667 N WESTERN AVE

Chicago Illinois

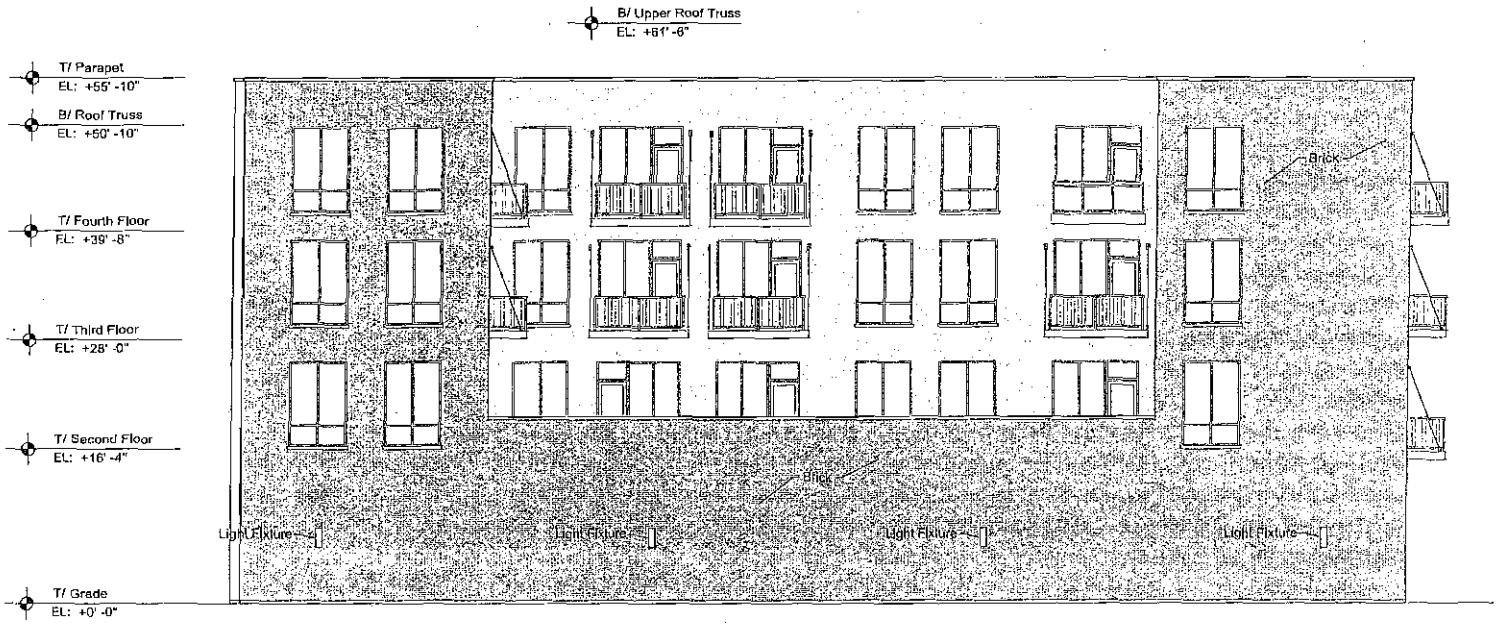


X I O S ARCHITECTS AND CONSULTANTS LTD.
188 W. WELLS
SUITE 500
CHICAGO, ILLINOIS 60606
PH. 312.750.1330
FAX. 312.750.1331

FINAL FOR PUBLICATION

1667 N WESTERN AVE

Chicago **Illinois**

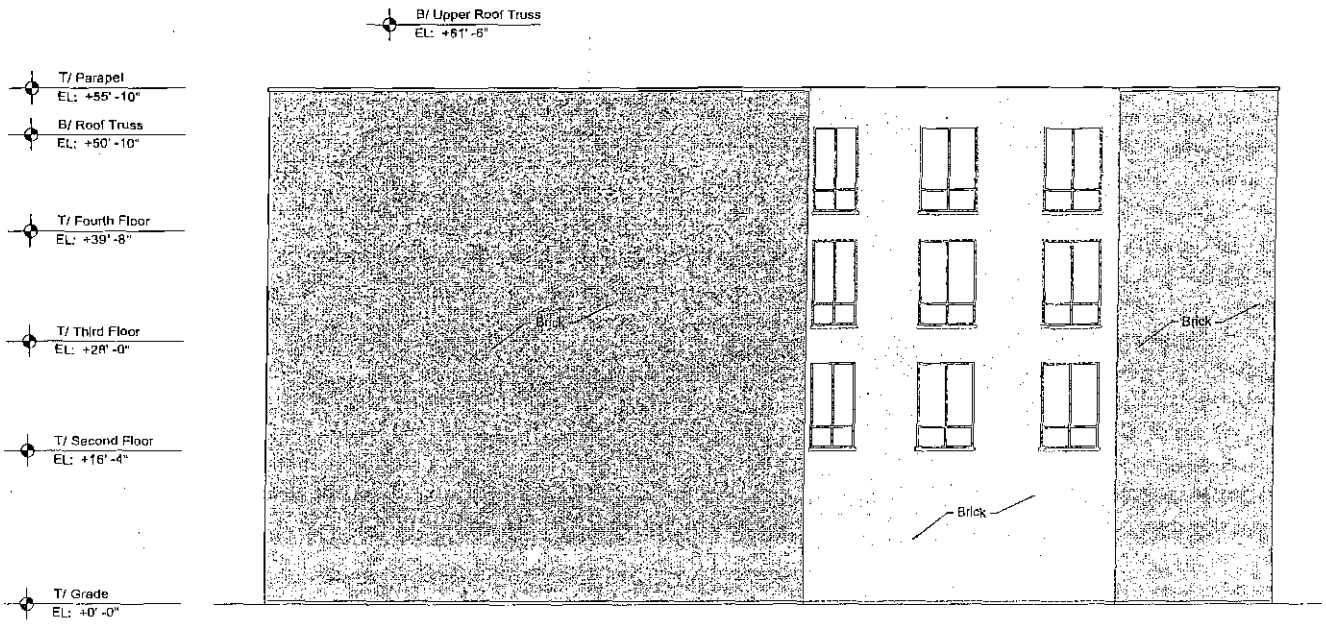

X I O S ARCHITECTS AND CONSULTANTS L.T.D.
PH. 312.726.1333
FAX. 312.726.1333

FINAL FOR PUBLICATION

Reclassification Of Area Shown On Map No. 5-I.
(Application No. 18932T1)
(Common Address: 1837 -- 1841 N. California Ave.)

[O2016-6327]

Be It Ordained by the City Council of the City of Chicago:

SECTION 1. Title 17 of the Municipal Code of Chicago, the Chicago Zoning Ordinance, is hereby amended by changing all of the B3-1 Community Shopping District symbols and indications as shown on Map Number 5-I in an area bounded by:

North California Avenue; a line 223.50 feet south of and parallel to West Cortland Street; the alley next east of and parallel to North California Avenue; and a line 298.50 feet south of and parallel to West Cortland Street,

to those of a B2-3 Neighborhood Mixed-Use District.

SECTION 2. This ordinance takes effect after its passage and due publication.

[Site Plan; First, Second, Third, and Fourth Level Floor Plans; and North, South, East, and West Building Elevations attached to this ordinance printed on pages 38427 through 38433 of this *Journal*.]

Type 1 Narrative Rezoning Analysis attached to this ordinance reads as follows:

Narrative.


1837 -- 1841 N. California Ave.

Zoning From B3-1 To B2-3.

The applicant seeks to build a four-story 14 dwelling unit building with 14 indoor parking spaces.

FAR:	2.52
Lot Area:	9,450 square feet
Lot Area Per Dwelling Unit:	675 square feet
Building Area:	23,815 square feet
Building Height:	42 feet
Front Setback:	3 feet
Rear Setback:	2 feet at 1st floor
Rear Setback:	22 feet at 2nd through 4th floors
North Side Setback:	4 feet
South Side Setback:	4 feet
Parking:	14 indoor spaces

FINAL FOR PUBLICATION

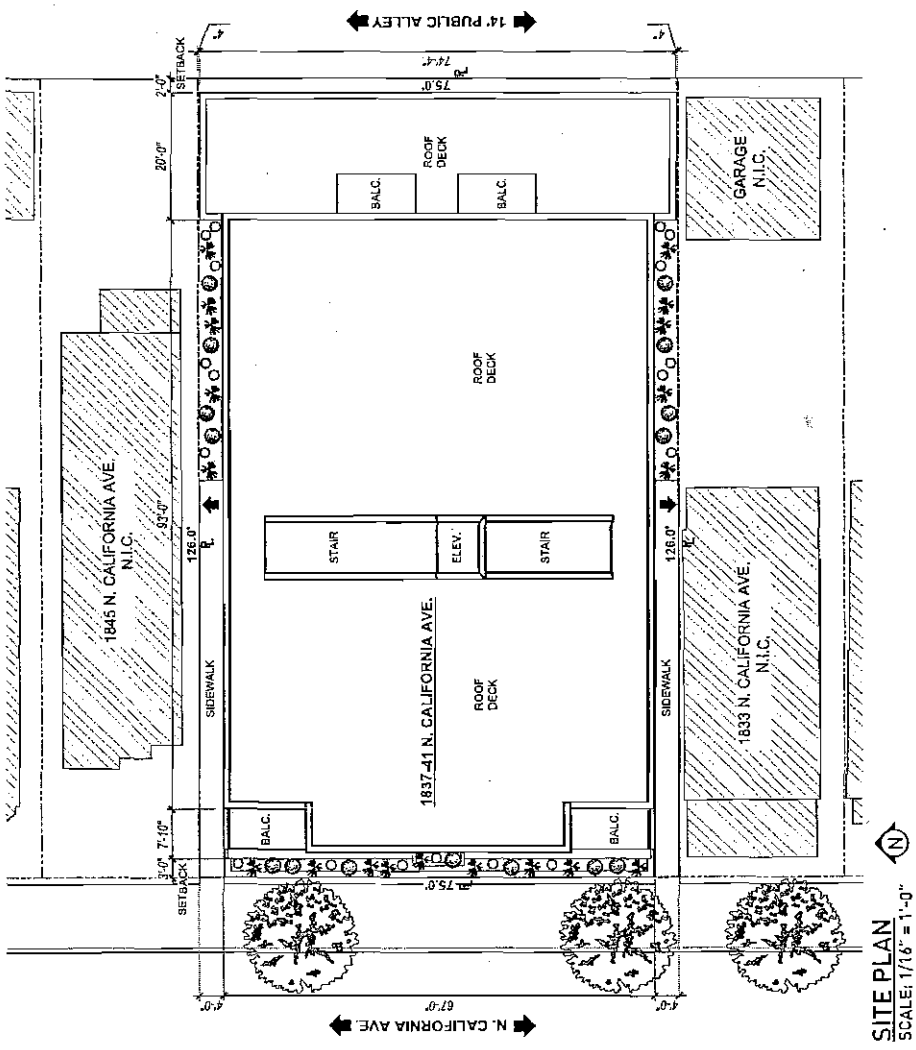


1 SITE PLAN
SCALE: 1/16" = 1'-0"

SPACE ARCHITECTS + PLANNERS

VERSION SK1.1

1837-41 N. CALIFORNIA AVE.
CHICAGO, IL 60647

FINAL FOR PUBLICATION

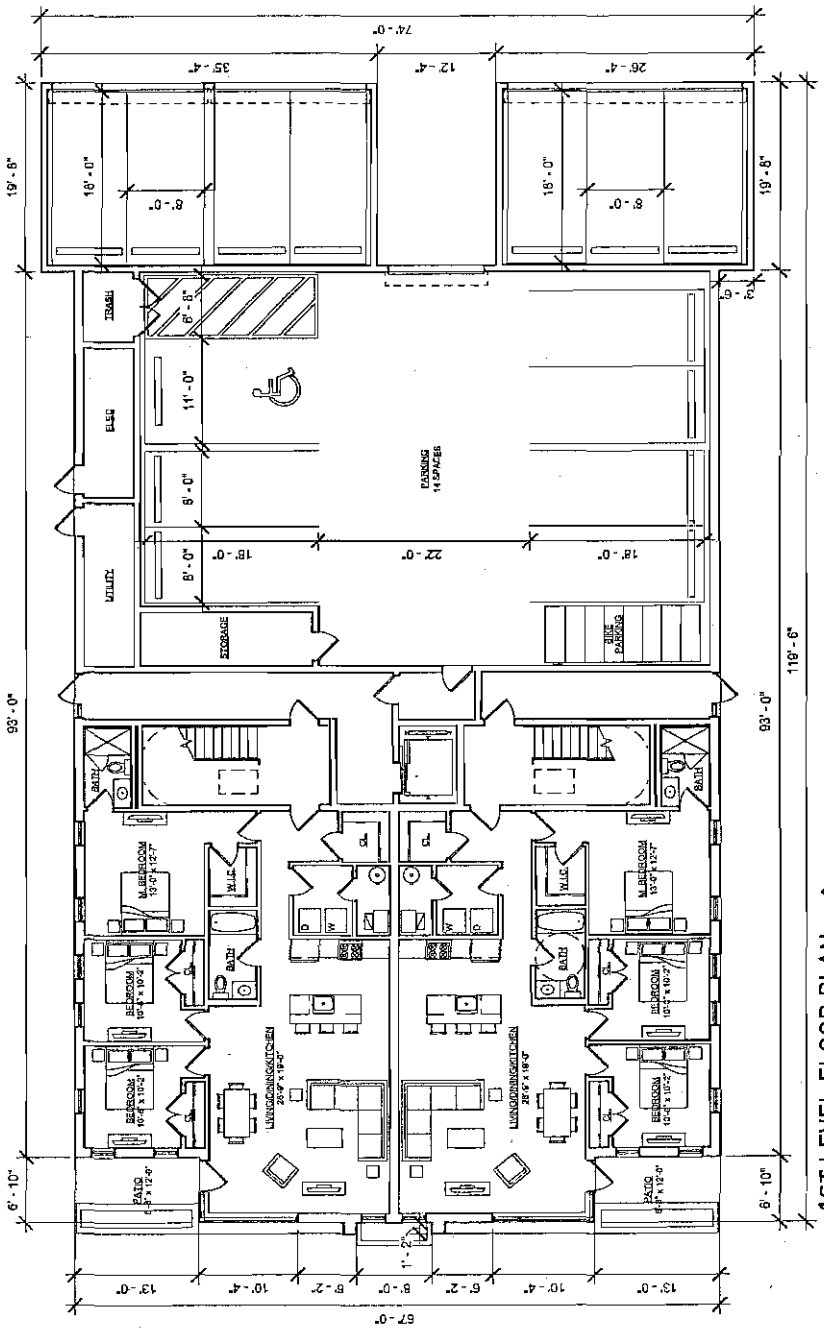


1 1ST LEVEL FLOOR PLAN
SCALE: 3/32" = 1'-0"

1837-41 N. CALIFORNIA AVE.
CHICAGO, IL 60647

SPACE ARCHITECTS + PLANNERS

VERSION SK1.3

FINAL FOR PUBLICATION

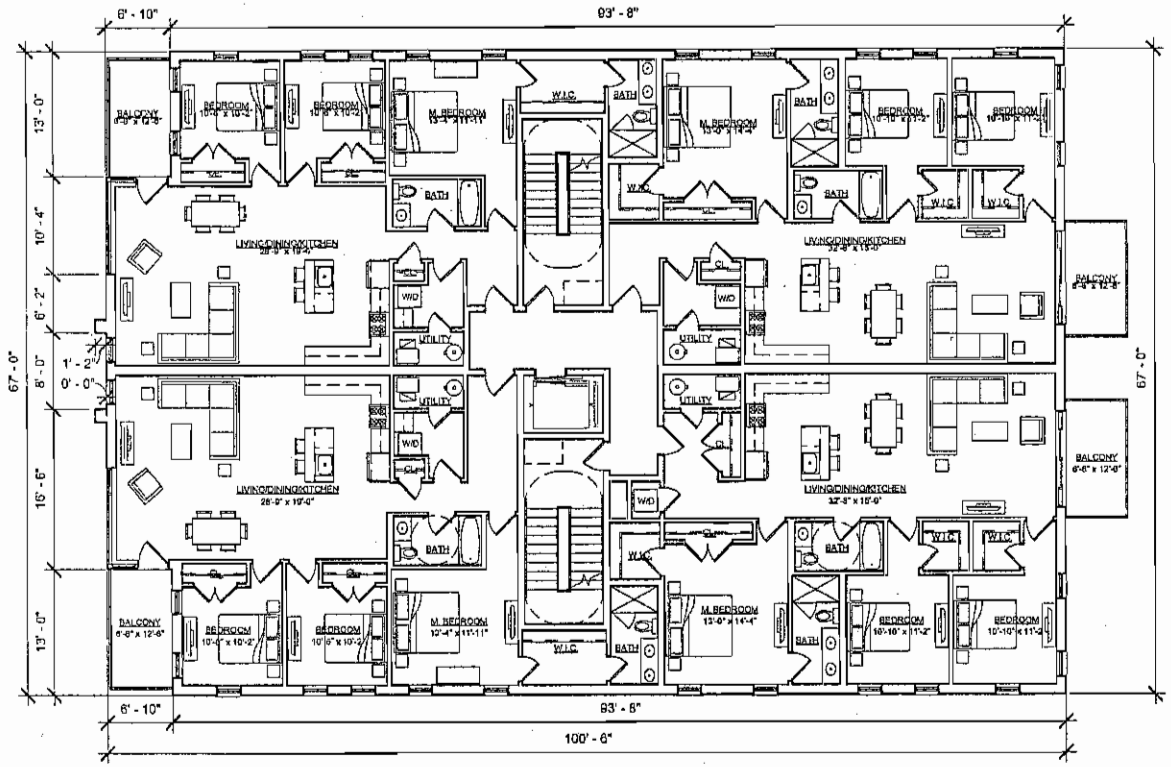

1 2ND-4TH LEVEL FLOOR PLAN
SCALE: 3/32" = 1'-0"

1837-41 N. CALIFORNIA AVE.
CHICAGO, IL 60647

SPACE ARCHITECTS + PLANNERS | VERSION SK1.4 08.31.16

FINAL FOR PUBLICATION


1 NORTH ELEVATION
SCALE: 3/32" = 1'-0"

N

1837-41 N. CALIFORNIA AVE.
CHICAGO, IL 60647

SPACE
ARCHITECTS + PLANNERS

VERSION
SK1.8
09.21.16

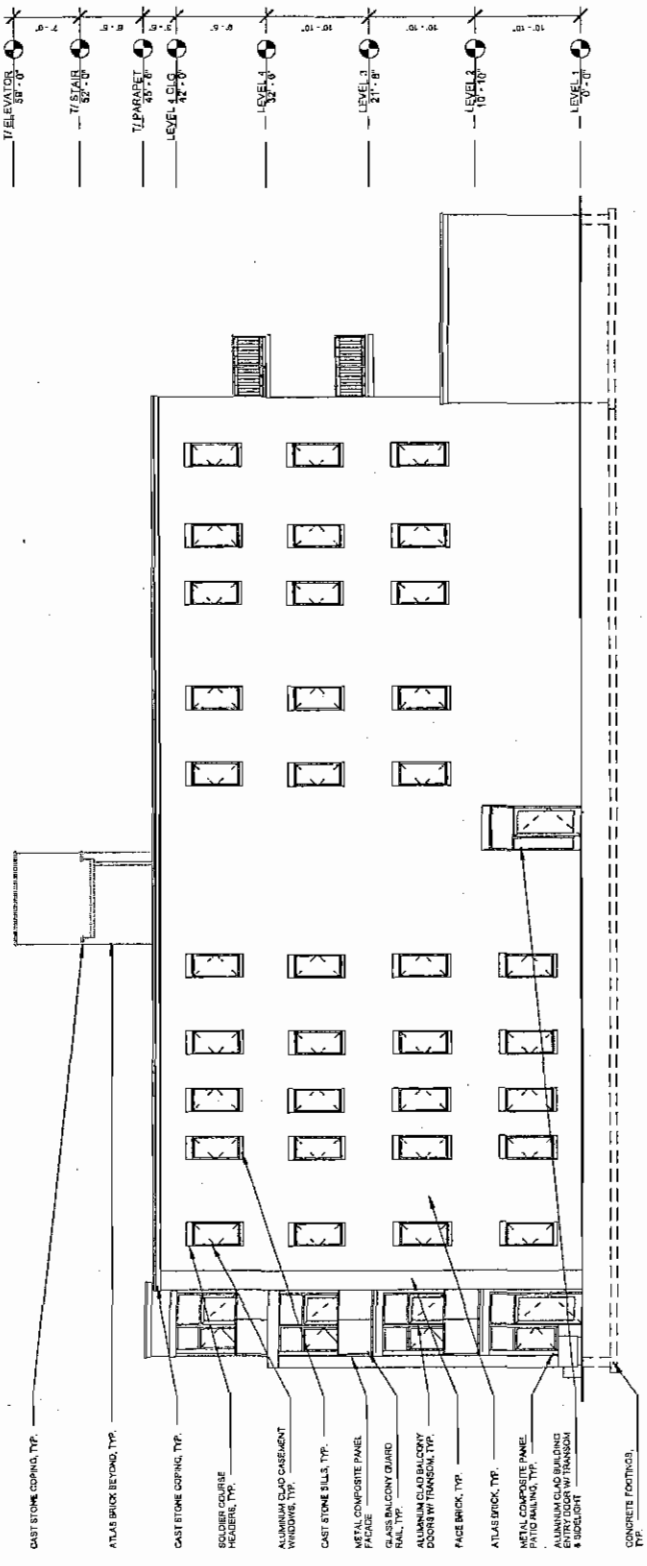

FINAL FOR PUBLICATION

1 SOUTH ELEVATION
SCALE: 3/32" = 1'-0"


N

1837-41 N. CALIFORNIA AVE.
CHICAGO, IL 60647

SPACE
ARCHITECTS + PLANNERS

VERSION
SK1.7

FINAL FOR PUBLICATION

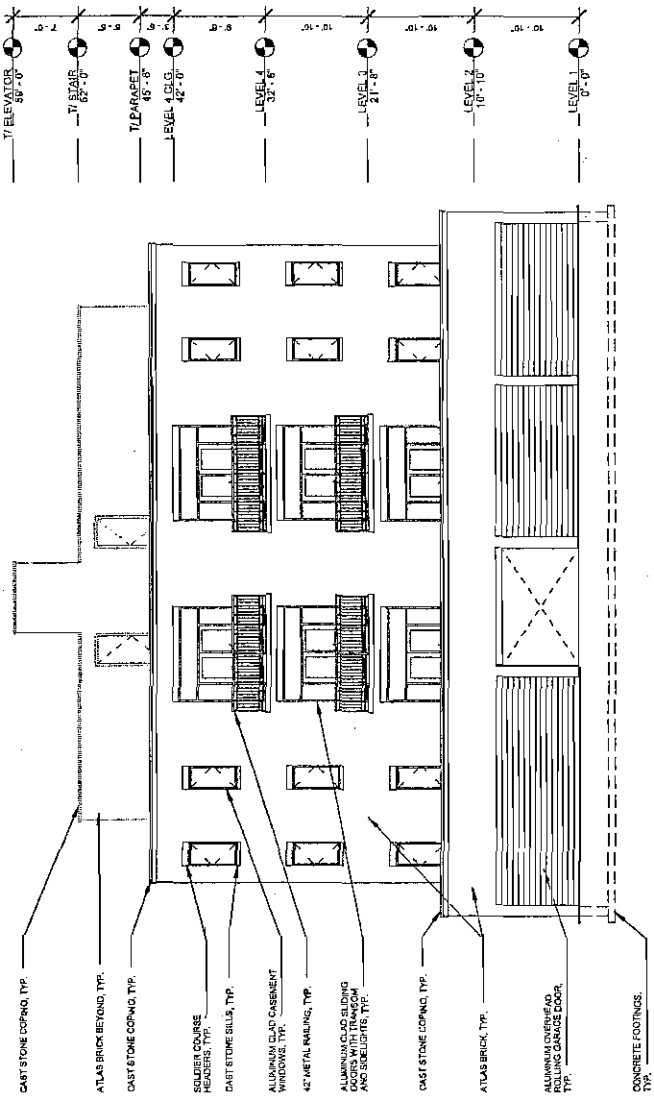

1 EAST ELEVATION
SCALE: 3/32" = 1'-0"


1837-41 N. CALIFORNIA AVE.
CHICAGO, IL 60647

SPACE
ARCHITECTS + PLANNERS

VERSION
SK1.6
08.31.16

11/16/2016 REPORTS OF COMMITTEES 38433

FINAL FOR PUBLICATION

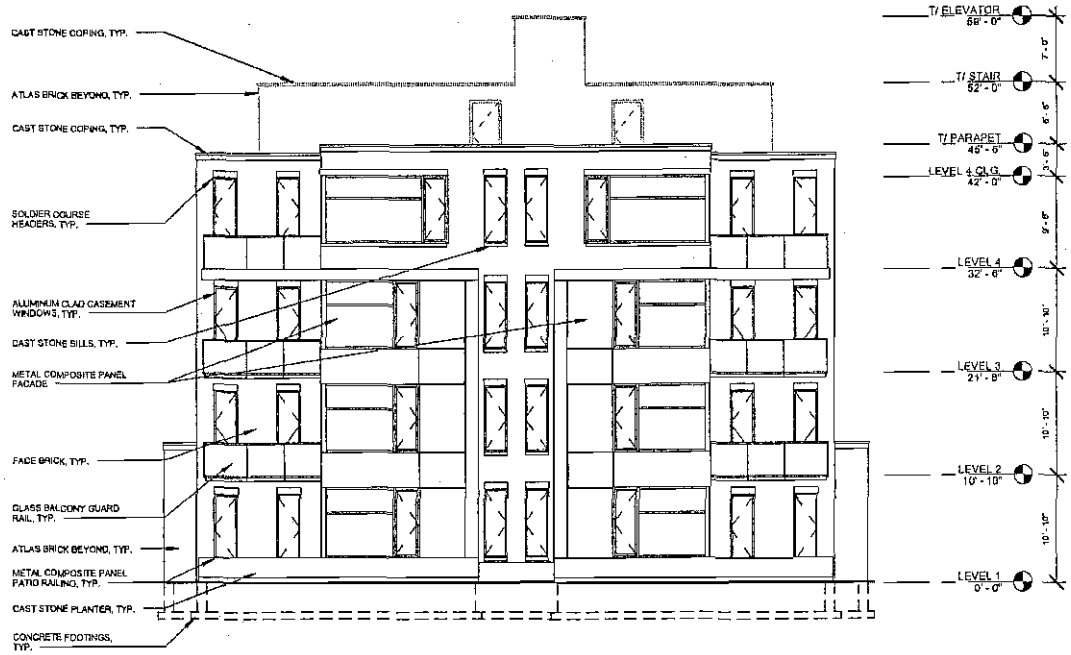

1 WEST ELEVATION
SCALE: 3/32" = 1'-0"

1837-41 N. CALIFORNIA AVE.
CHICAGO, IL 60647

SPACE
ARCHITECTS + PLANNERS

VERSION
SK1.5
08.31.16

Reclassification Of Area Shown On Map No. 5-I.
(As Amended)
(Application No. 18694T1)
(Common Address: 2529 -- 2537 W. Fullerton Ave.)

[SO2016-1619]

Be It Ordained by the City Council of the City of Chicago:

SECTION 1. Title 17 of the Municipal Code of Chicago, the Chicago Zoning Ordinance, be amended by changing all the B3-1 Community Shopping District symbols and indications as shown on Map Number 5-I in the area bounded by:

West Fullerton Avenue; a line 100 feet east of and parallel to North Maplewood Avenue; the alley next south of and parallel to West Fullerton Avenue; and North Maplewood Avenue,

to those of a B2-3 Neighborhood Mixed-Use District and a corresponding use district is hereby established in the area above described.

SECTION 2. This ordinance shall be in force and effect from and after its passage and due publication.

[Site Plan; Basement, Ground, Second, Third, Fourth, Fifth, and Roof Floor Plans; and North, South, East, and West Wall Elevations attached to this ordinance printed on pages 38436 through 38445 of this *Journal*.]


Type 1 Narrative Rezoning Analysis attached to this ordinance reads as follows:

17-13-0303-C(1) Narrative Zoning Analysis --
Substitute Narrative And Plans.

2529 -- 2537 W. Fullerton Ave., Chicago, Illinois.

Proposed Zoning:	B2-3 Neighborhood Mixed-Use District
Lot Area:	10,200 square feet


Proposed Land Use:	The applicant is seeking a zoning change in order to permit the construction of a new five-story (with partial basement) mixed-use building, at the subject site. The new proposed building will contain approximately 2,380 square feet of commercial/office space, at grade level, with nineteen (19) dwelling units above (Floors two through five). There will also be nineteen (19) interior parking spaces, located at grade level. The new proposed building will be masonry in construction, with glass accents, and measure 55 feet, 3 inches in height.
(a) The Project's Floor Area Ratio:	30,600 square feet (3.0 FAR)
(b) The Project's Density (Lot Area Per Dwelling Unit):	400 square feet
(c) The amount of off-street parking:	19 parking spaces
(d) Setbacks:	
a. Front Setback:	0
b. Rear Setback:	0 (Grade Level -- non-residential) *15 feet (Floors 2 to 6 -- residential) *The applicant will be seeking a variation and/or administrative adjustment to reduce the rear setback, at the residential floors.
c. Side Setbacks (North Avenue):	
East:	0
West:	0
(e) Building Height:	55 feet, 3 inches

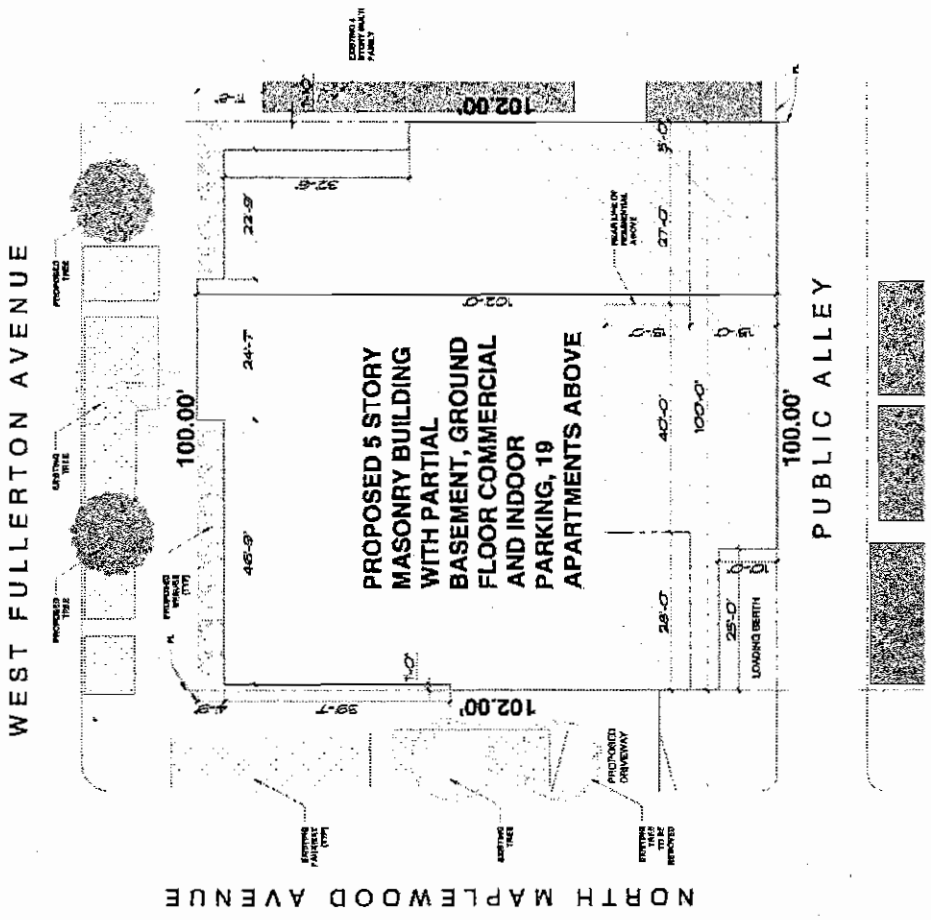

2529 West Fullerton Avenue

FINAL FOR PUBLICATION


Basement Floor Plan

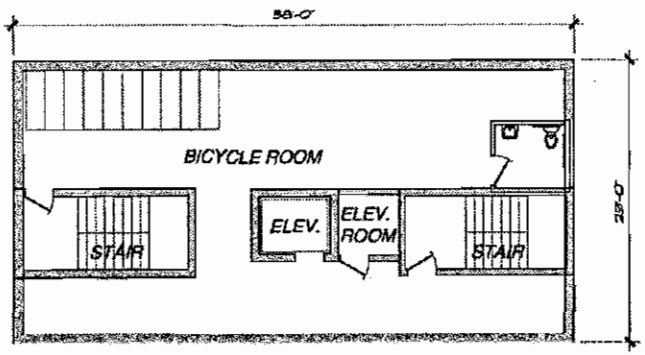

FINAL FOR PUBLICATION

2529 West Fullerton Avenue


Ground Floor Plan

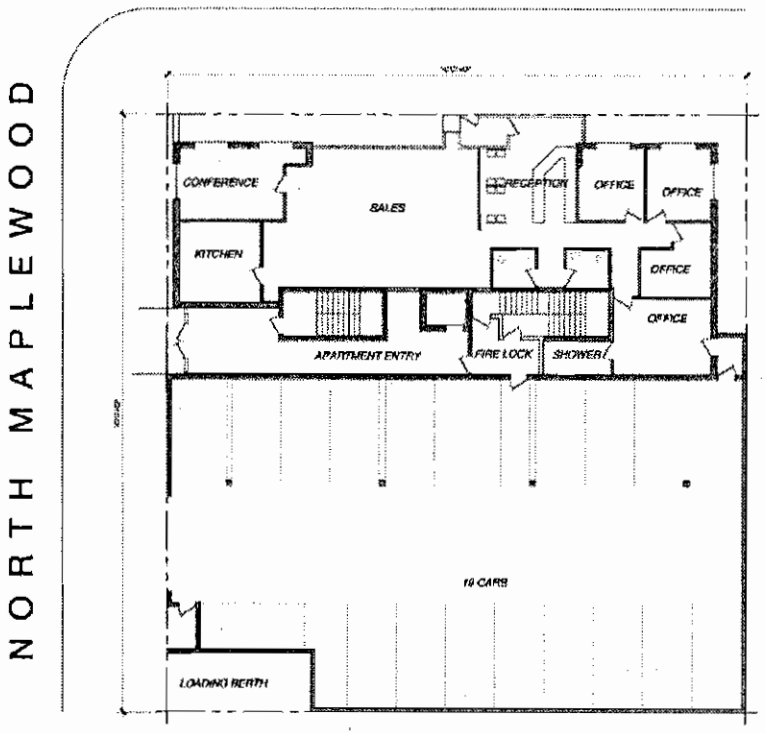

2529 West Fullerton Avenue

FINAL FOR PUBLICATION

Second thru Fourth Floor Plan

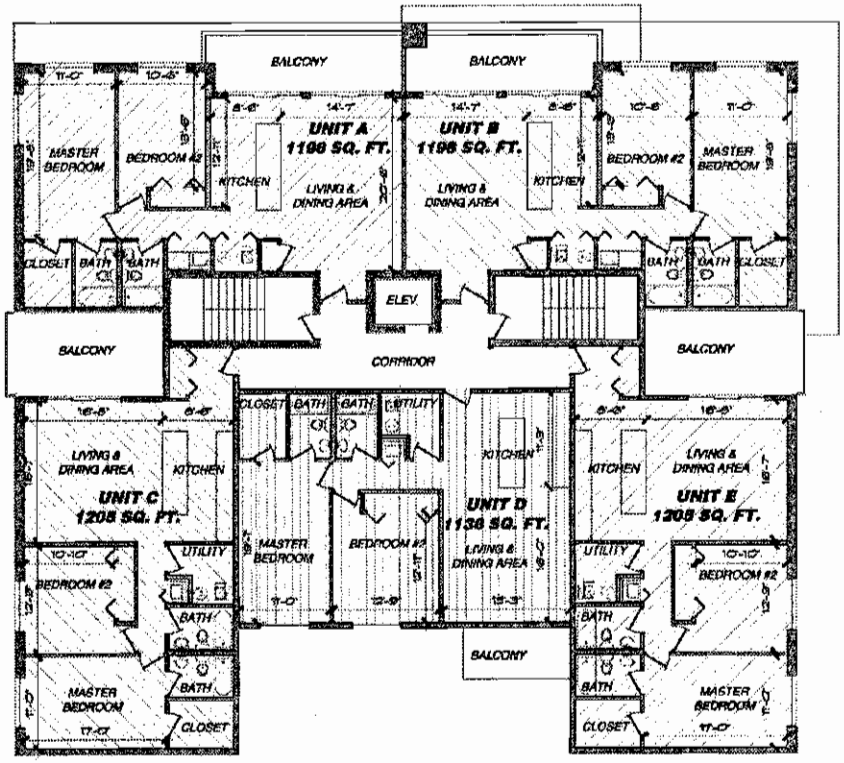


FINAL FOR PUBLICATION

15 UNITS

6610 SQ. FT. EACH FLOOR


2529 West Fullerton Avenue

Fifth Floor Plan

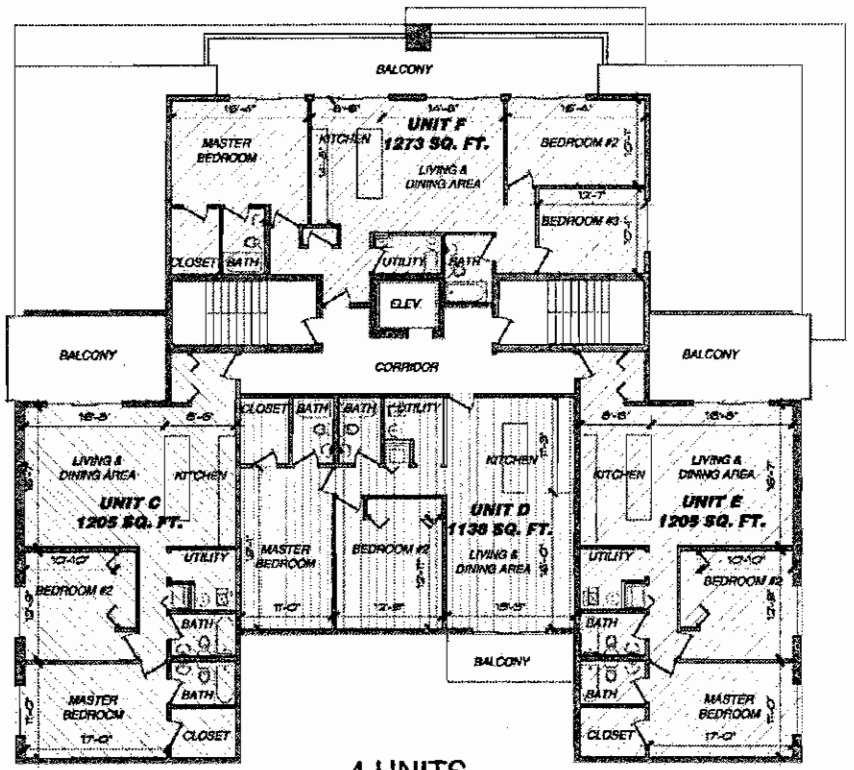

FINAL FOR PUBLICATION

2529 West Fullerton Avenue

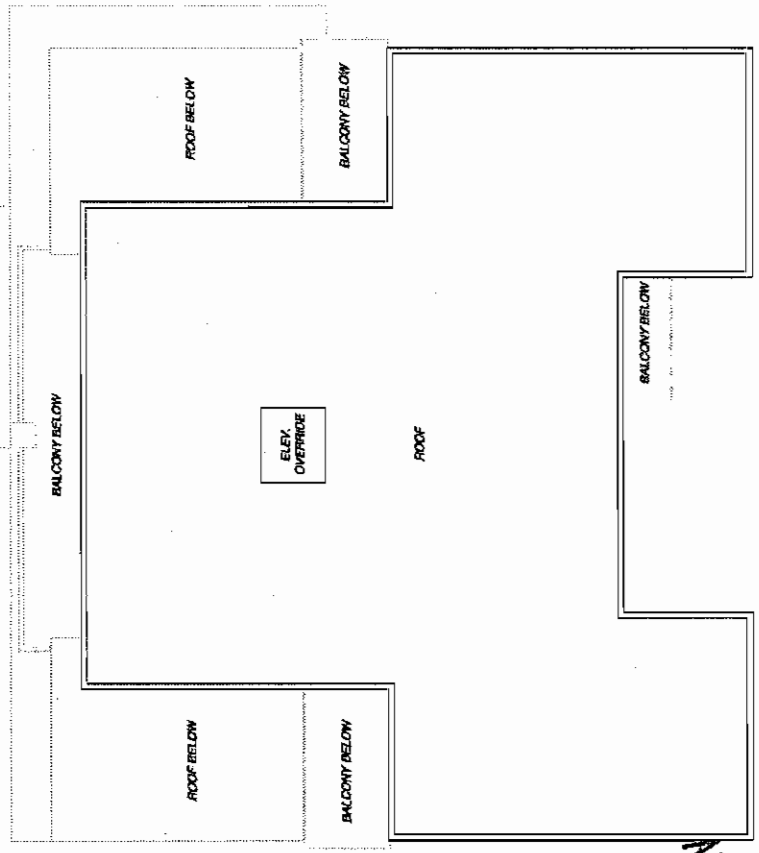


Roof Plan

2529 West Fullerton Avenue

FINAL FOR PUBLICATION


North Wall Elevation

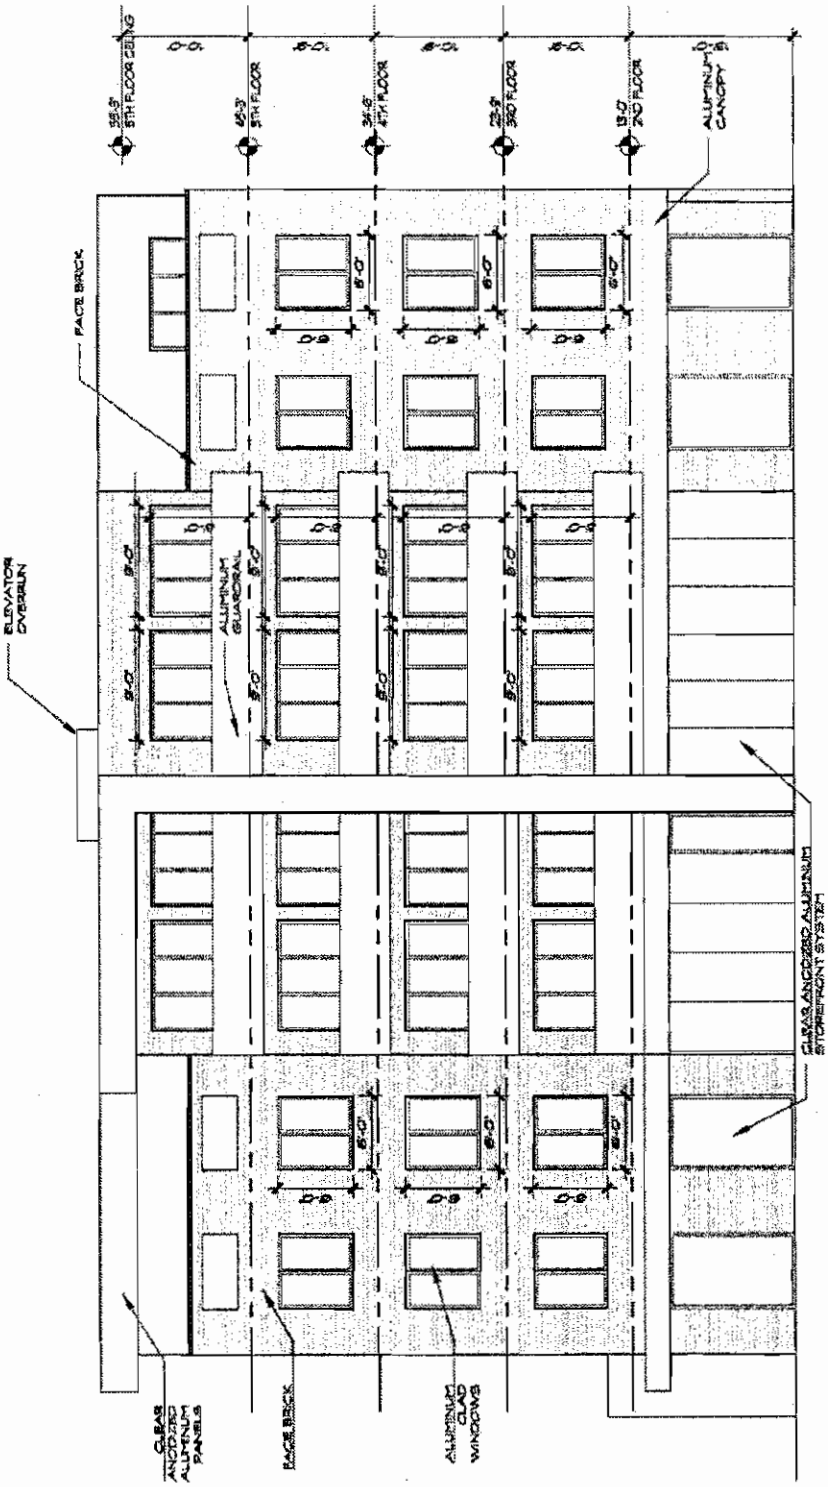

2529 West Fullerton Avenue

FINAL FOR PUBLICATION


South Wall Elevation

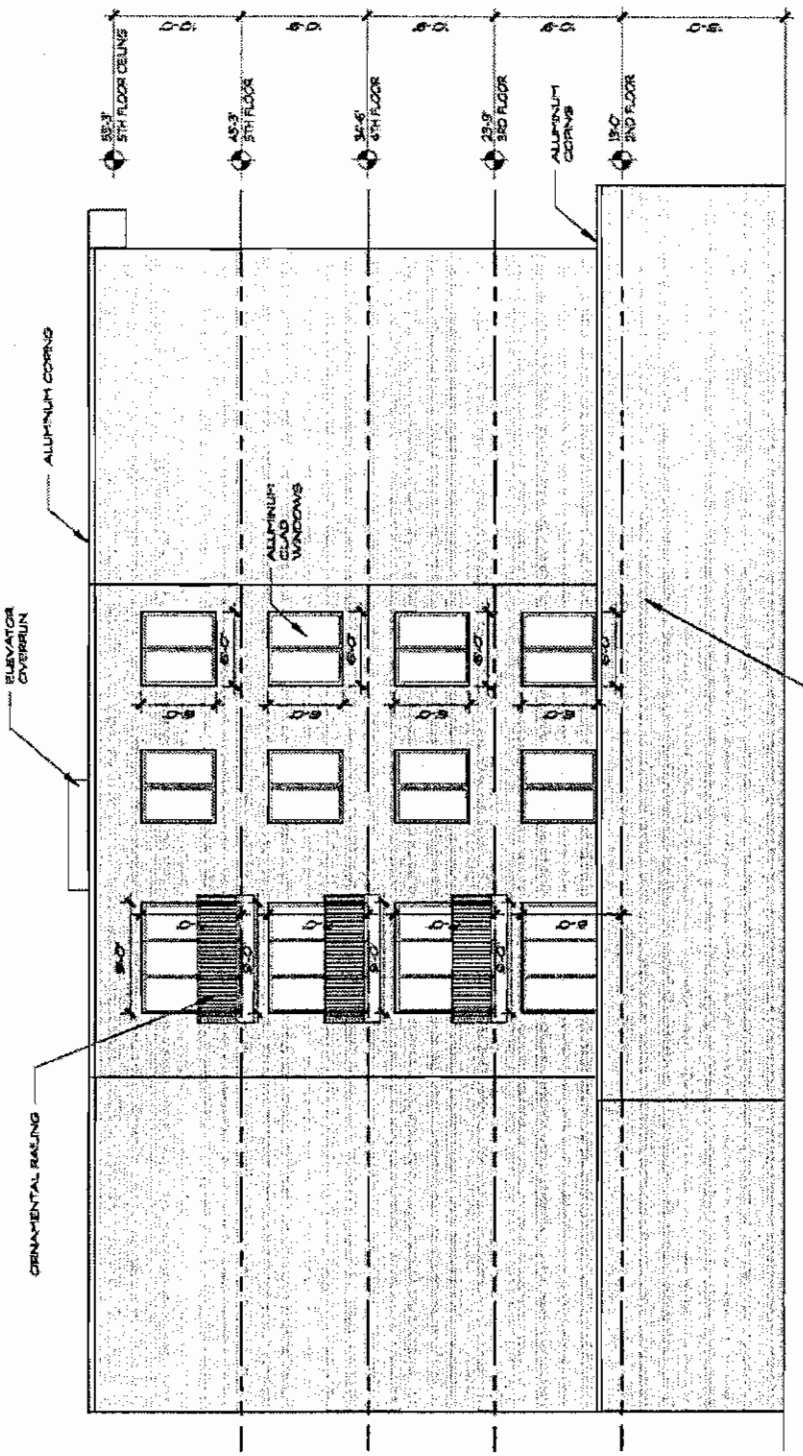

2529 West Fullerton Avenue

FINAL FOR PUBLICATION


East Wall Elevation

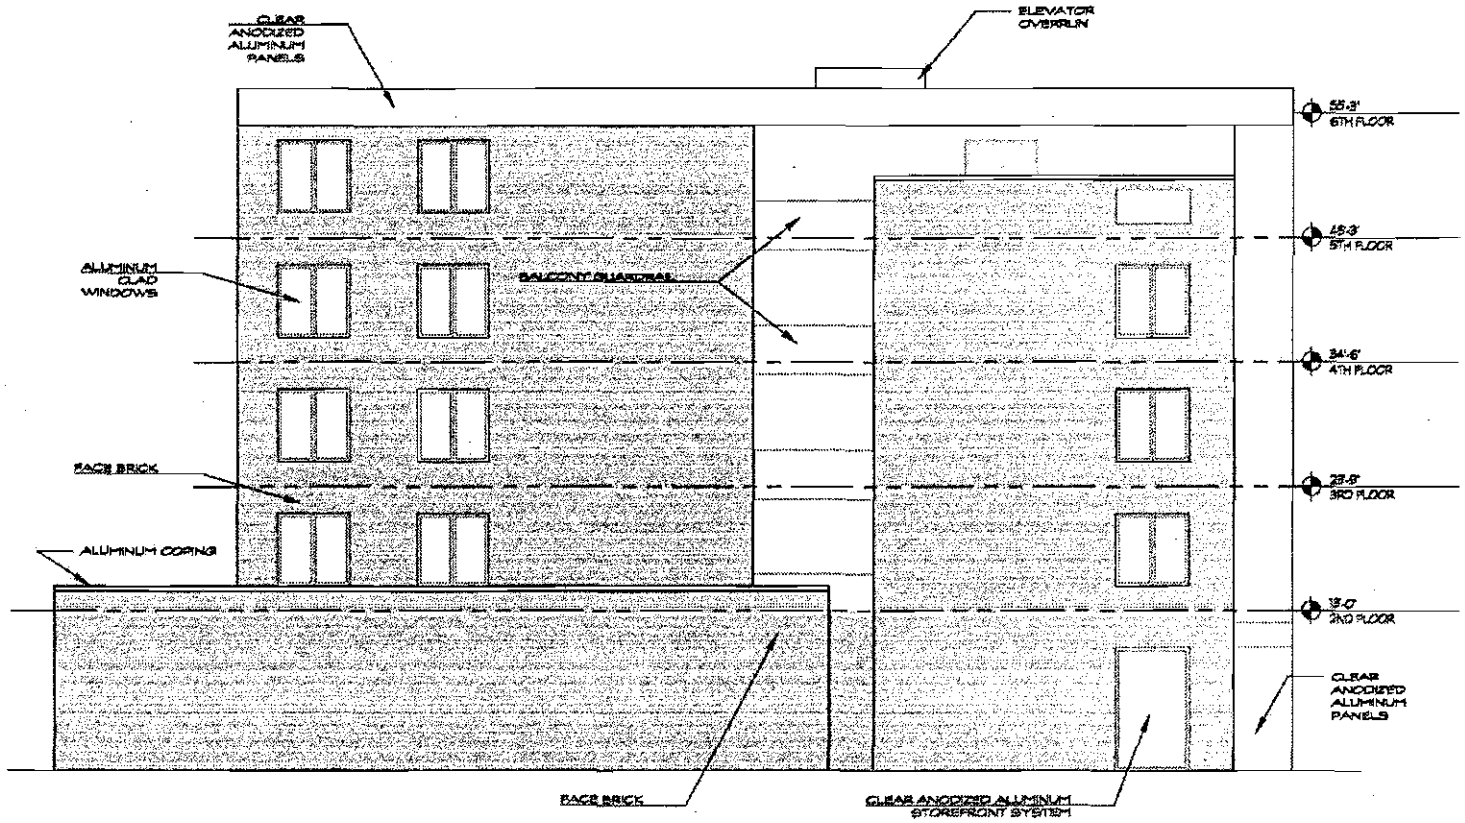

2529 West Fullerton Avenue

FINAL FOR PUBLICATION

West Wall Elevation

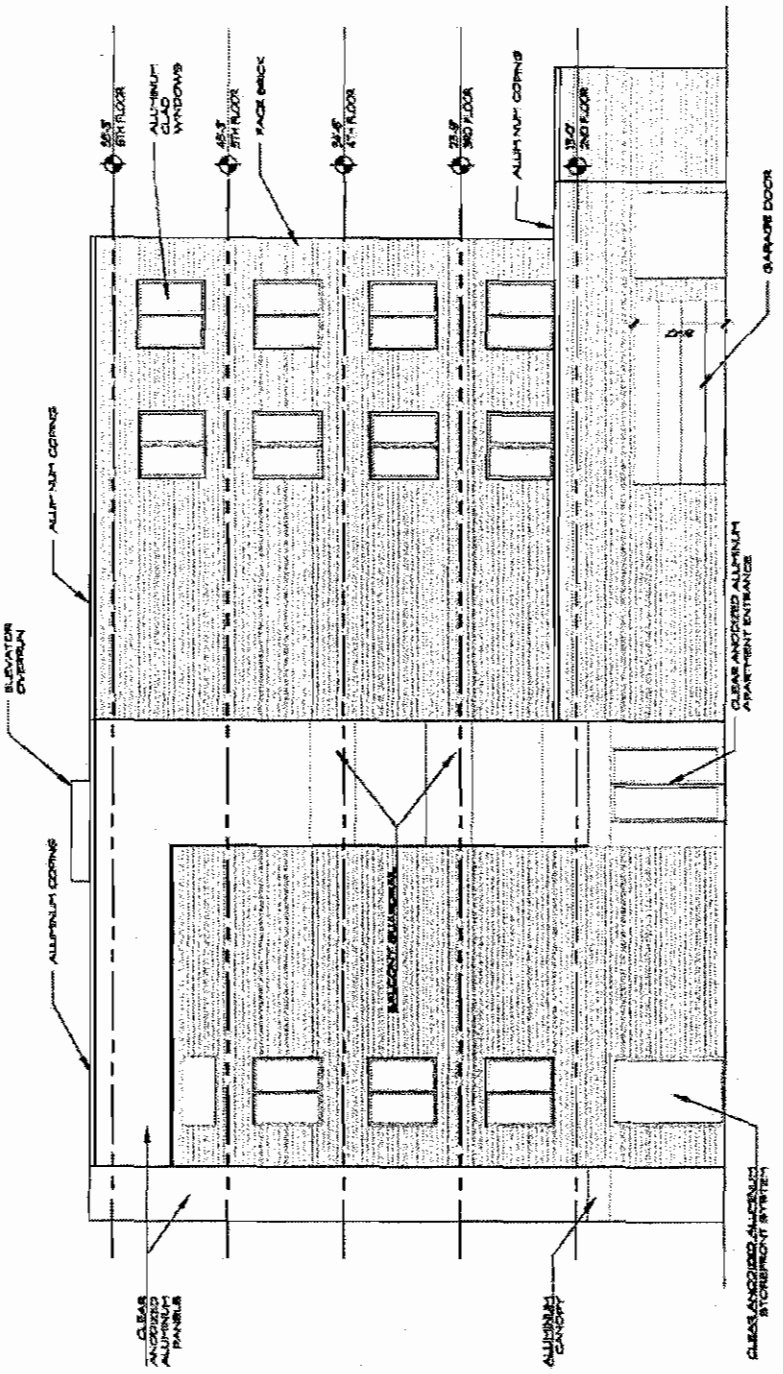

2529 West Fullerton Avenue

FINAL FOR PUBLICATION

Reclassification Of Area Shown On Map No. 5-I.
(As Amended)
(Application No. 18957T1)
(Common Address: 1665 N. Richmond St.)

[SO2016-6352]

Be It Ordained by the City Council of the City of Chicago:

SECTION 1. Title 17 of the Municipal Code of Chicago, the Chicago Zoning Ordinance, is hereby amended by changing all of the RS3 Residential Single-Unit (Detached House) District symbols as shown on Map Number 5-I in the area bounded by:

a line 25 feet south of and parallel to West Wabansia Avenue; the public alley next east of and parallel to North Richmond Street; a line 50 feet south of and parallel to West Wabansia Avenue; and North Richmond Street,

to those of an RT4 Residential Two-Flat, Townhouse and Multi-Unit District.

SECTION 2. This ordinance takes effect after its passage and due publication.

[Site Plan; Basement, First, Second, and Attic Proposed Floor Plans; and Front, Rear, and South Building Elevations attached to this ordinance printed on pages 38448 through 38451 of this *Journal*.]

Type 1 Narrative Rezoning Analysis attached to this ordinance reads as follows:

Narrative For Type 1 Rezoning For
1665 N. Richmond St., Chicago, Illinois.

The subject property is currently improved with a two-story residential building with two dwelling units. The applicant proposes to build a rear two-story addition and to establish an additional dwelling unit within the existing building (basement), for a total of three dwelling units within the building. The applicant needs a zoning change to comply with the minimum lot area requirements of the Zoning Ordinance.

Project Description:	Zoning Change from an RS3 to an RT4
Use:	Residential building with three dwelling units
Floor Area Ratio:	1.15
Lot Area:	3,000 square feet
Building Floor Area:	3,461 square feet
Density:	1,000 square feet per dwelling unit
Off-Street Parking:	3 parking spaces
Setbacks:	
Front:	9.27 feet
Side:	3.65 feet (south) and .59 foot (north)
Rear:	59.78 feet
Rear Yard Open Space:	837 square feet
Building Height:	29 feet, 6 inches

1665 N. RICHMOND ST.

CHICAGO, IL. 60647

SCOPE OF WORK

CONVERT 2 UNIT BUILDING INTO 3 UNIT RESIDENTIAL BUILDING
ERECT REAR FRAME ADDITION, REPLACE FRONT OPEN WOOD PORCH
SAME SIZE AND SAME LOCATION AND NEW REAR WOOD PORCH

FINAL FOR PUBLICATION


SITE PLAN
3/32" = 1'-0"

Castillo & Company Inc


BUILDING ADDITION

SITE PLAN

CS

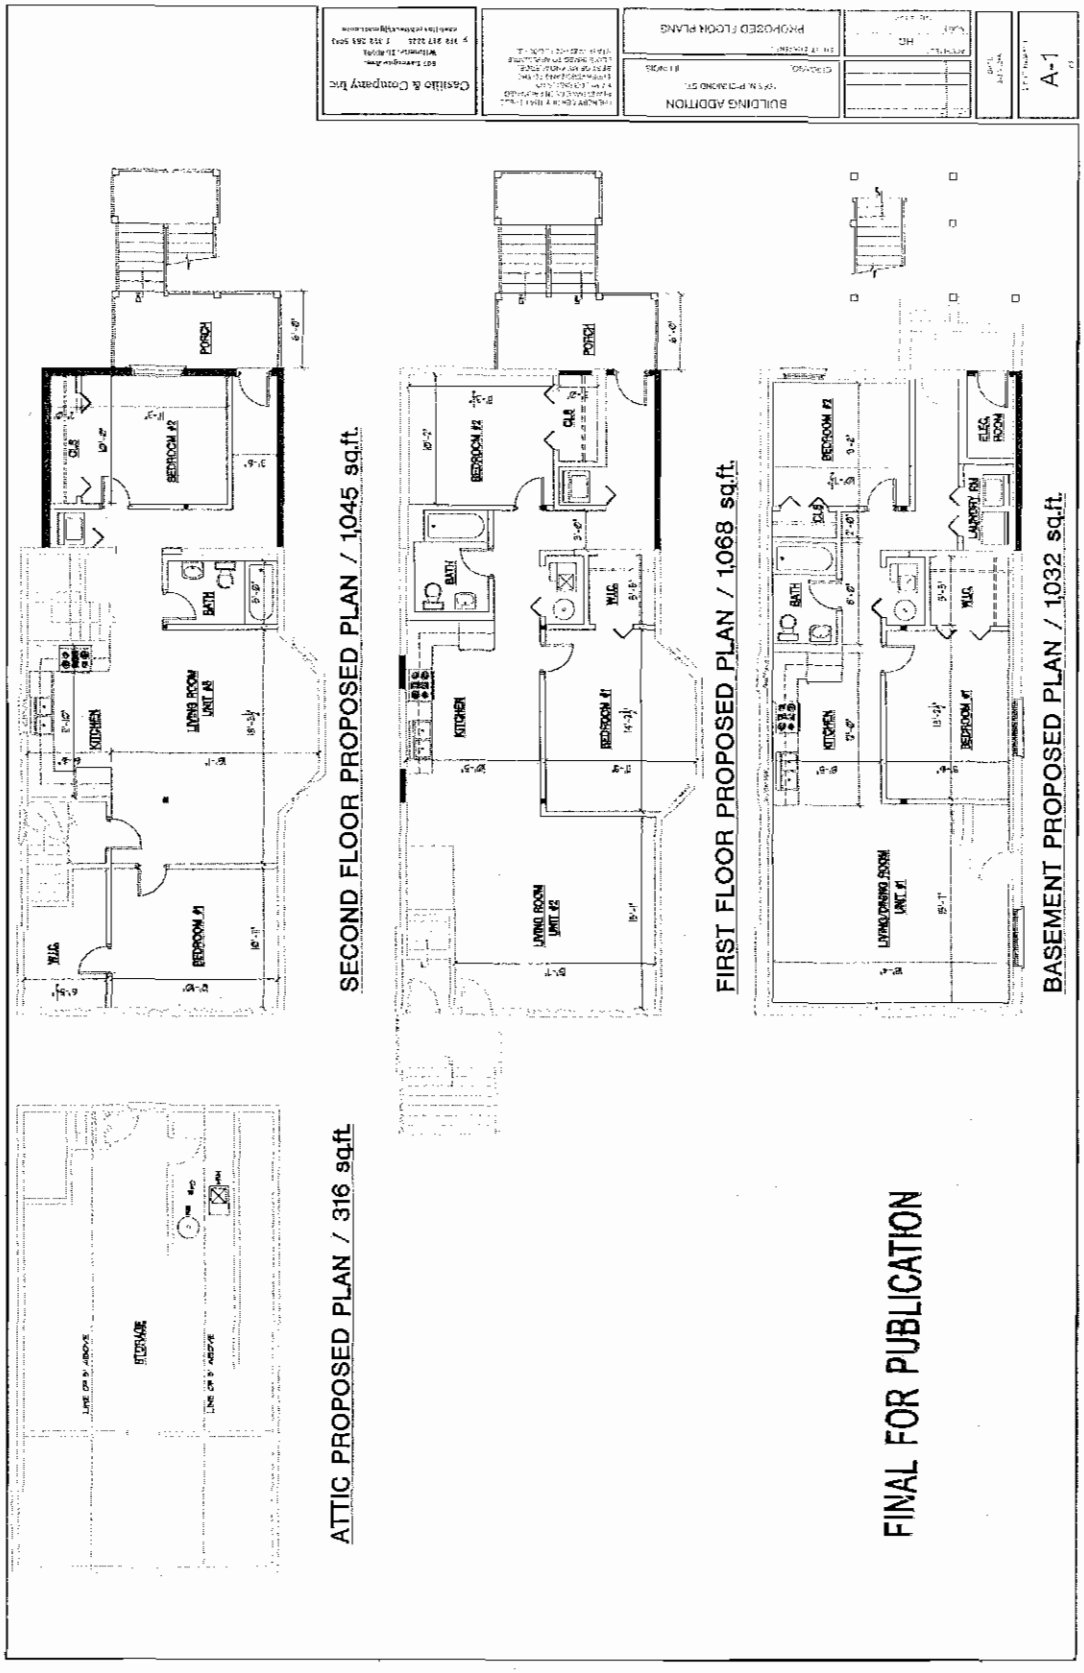
BUILDING ADDITION
PROPOSED FLOOR PLANS
A-1
SECOND FLOOR PROPOSED PLAN / 1,045 sq.ft.
FIRST FLOOR PROPOSED PLAN / 1,068 sq.ft.
BASEMENT PROPOSED PLAN / 1,032 sq.ft.
ATTIC PROPOSED PLAN / 316 sq.ft.
FINAL FOR PUBLICATION


BUILDING ADDITION
FRONT & REAR ELEVATIONS
A-2
REAR ELEVATION
FRONT ELEVATION
FINAL FOR PUBLICATION

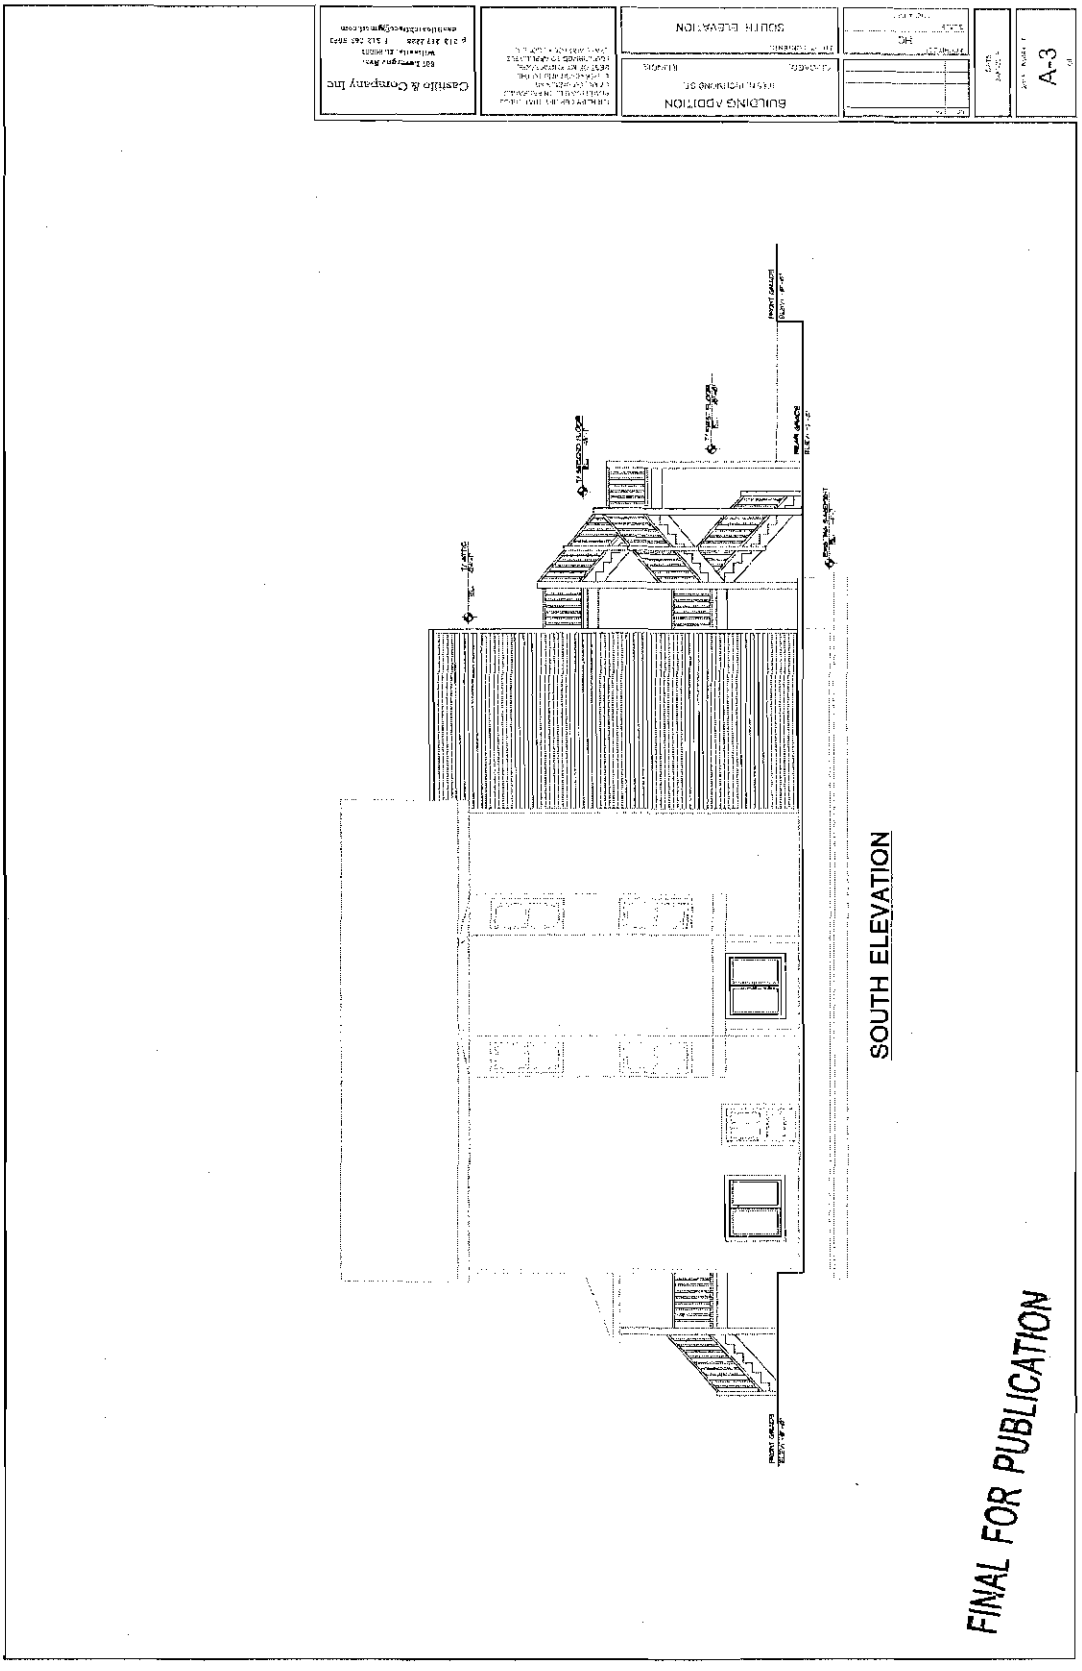
BUILDING ADDITION
SOUTH ELEVATION
A-3
Castillo & Company Inc
SOUTH ELEVATION
FINAL FOR PUBLICATION

Reclassification Of Area Shown On Map No. 6-F.
(Application No. A-8246)
(Common Address: 2611 -- 2615 S. Wells St.)

[O2016-5719]

Be It Ordained by the City Council of the City of Chicago:

SECTION 1. Title 17 of the Municipal Code of Chicago, the Chicago Zoning Ordinance, is hereby amended by changing all of the RS3 Residential Single-Unit (Detached House) District and C1-3 Neighborhood Commercial District symbols and indications as shown on Map Number 6-F in the area bounded by:

a line 106 feet south of and parallel to West 26th Street; the public alley next east of and parallel to South Wells Street; a line 181 feet south of and parallel to West 26th Street; and South Wells Street,

to those of a C1-3 Neighborhood Commercial District.

SECTION 2. This ordinance shall be in force and effect from and after its passage and due publication.

Reclassification Of Area Shown On Map No. 6-G.
(Application No. 18771)
(Common Address: 2918 S. Archer Ave.)

[O2016-3892]

Be It Ordained by the City Council of the City of Chicago:

SECTION 1. That the City Zoning Ordinance be amended by changing all the B1-3 Neighborhood Shopping District symbols and indications as shown on Map Number 6-G in the area bounded by:

West Fuller Street; a line 128.45 feet in length commencing at a point 139.80 feet southwest of the intersection of West Fuller Street and South Archer Avenue; South Archer Avenue; and a line 151.18 feet in length commencing at a point 164.80 feet southwest of the intersection of West Fuller Street and South Archer Avenue,

to those of a B2-3 Neighborhood Mixed-Use District and a corresponding use district is hereby established in the area above described.

SECTION 2. The ordinance shall be in force and effect from and after its passage and due publication.

Reclassification Of Area Shown On Map No. 7-F.
(As Amended)
(Application No. 18921T1)
(Common Address: 3115 N. Broadway)

[SO2016-5598]

Be It Ordained by the City Council of the City of Chicago:

SECTION 1. Title 17 of the Municipal Code of Chicago, the Chicago Zoning Ordinance, is hereby amended by changing all the B3-2 Community Shopping District symbols and indications as shown on Map Number 7-F in the area bounded by:

a line 100 feet south of and parallel to West Briar Place; a line 117.50 feet east of and parallel to North Broadway; a line 135 feet south of and parallel to West Briar Place; a line 150 feet east of and parallel to North Broadway; a line 212.92 feet south of and parallel to West Briar Place; and North Broadway,

to those of a B3-5 Community Shopping District and a corresponding use district is hereby established in the area above described.

SECTION 2. This ordinance shall be in force and effect from and after its passage and due publication.

[North, South, East, and West Exterior Building Elevations attached to this ordinance printed on pages 38455 38458 through of this *Journal.*]

Type 1 Narrative Rezoning Analysis attached to this ordinance reads as follows:

Substitute Narrative For 3115 N. Broadway.

Project Narrative.


The site is located at 3115 North Broadway in Chicago's Lakeview East neighborhood. The property is bounded by West Barry Avenue, North Broadway, West Briar Place and North Sheridan Road. Located in the 44th Ward, the 15,786 square foot site is surrounded by commercial and residential uses. The property is located near the Chicago Red, Brown and Purple Lines 'L' stops.


The site is currently zoned B3-2 Community Shopping District. The applicant is filing an application for a Type 1 Zoning Amendment to change the zoning to the B3-5 District.

The applicant proposes to construct new seven-story (73 feet, 3 inches) residential building with ground floor commercial space consisting of approximately 12,513 square feet. The building will consist of one-story retail, office space on the second floor, parking garage with residential building above (levels three through seven). There will be 48 dwelling units and 37 parking stalls. The main residential entrance and retail entrance(s) will front on Broadway.

The new building will accommodate 48 residential units and consist of one- and two-bedroom units. The building will be fully accessible for people with disabilities and the applicant is seeking to obtain LEED certification for the building.

Residential parking will be located on the second floor 2 consisting of 37 parking stalls and accessed from North Broadway.

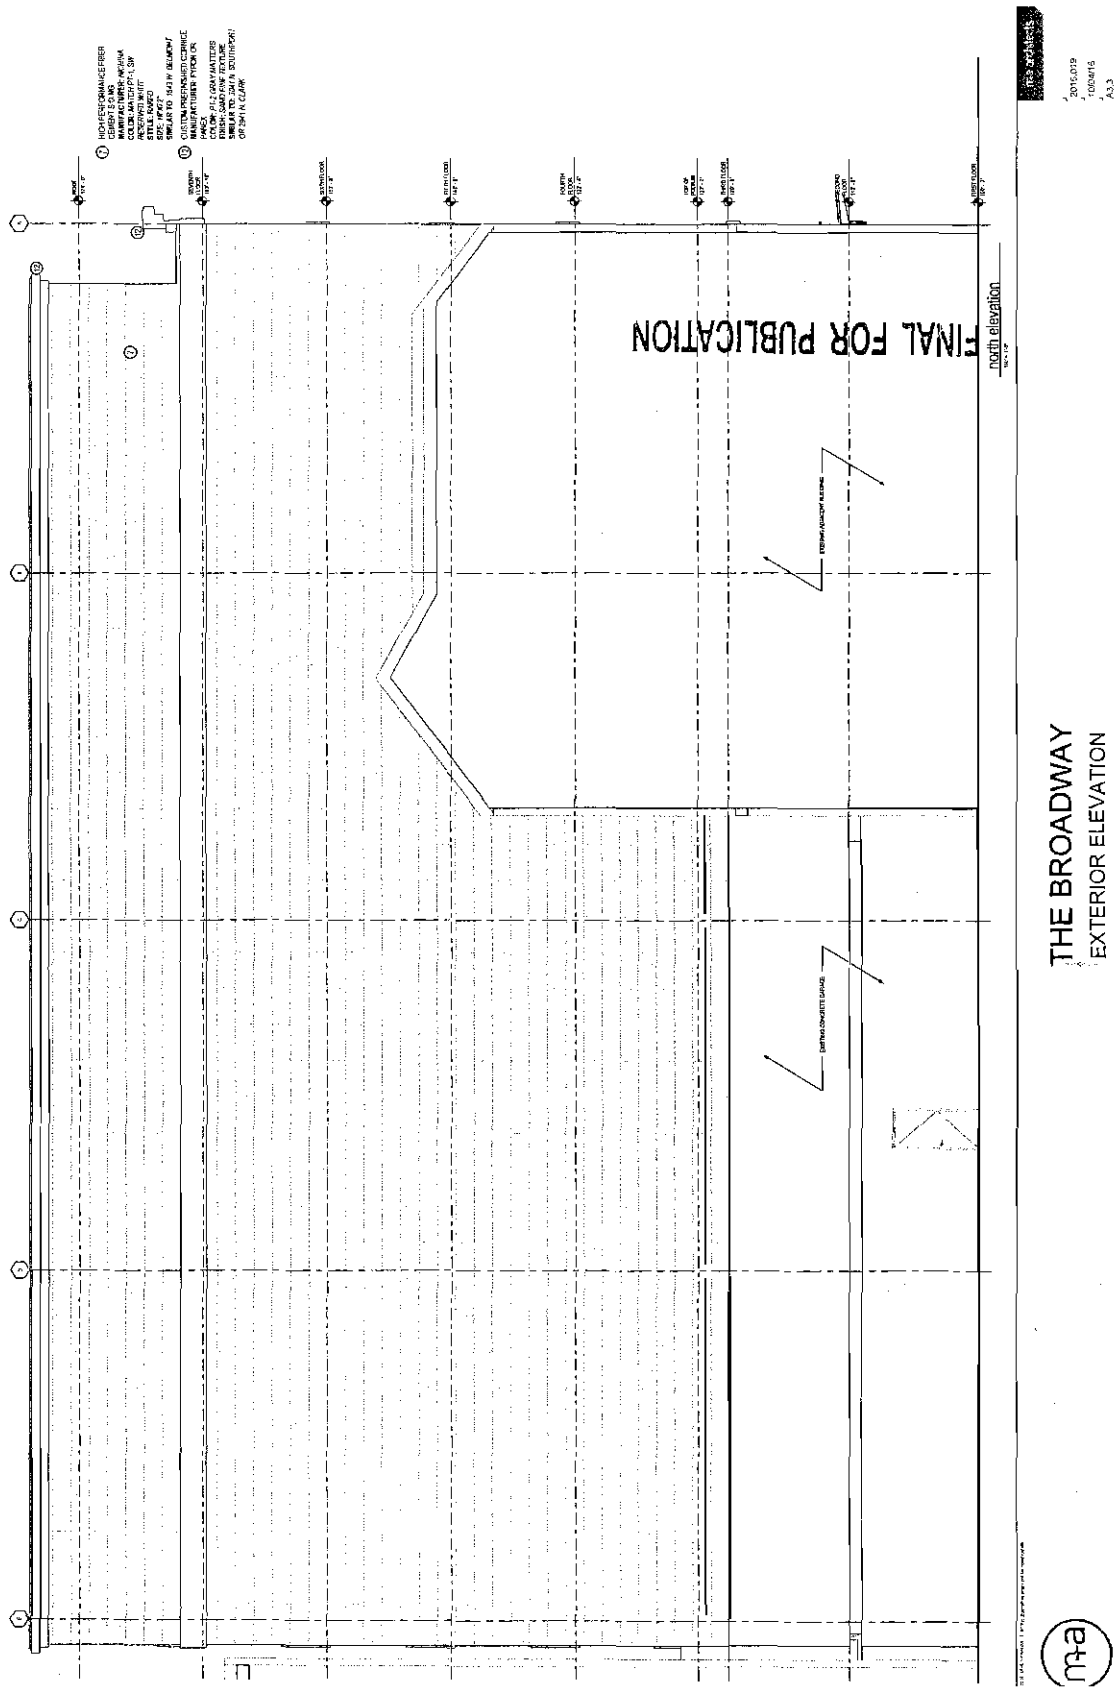
FINAL FOR PUBLICATION
north elevation
THE BROADWAY
EXTERIOR ELEVATION

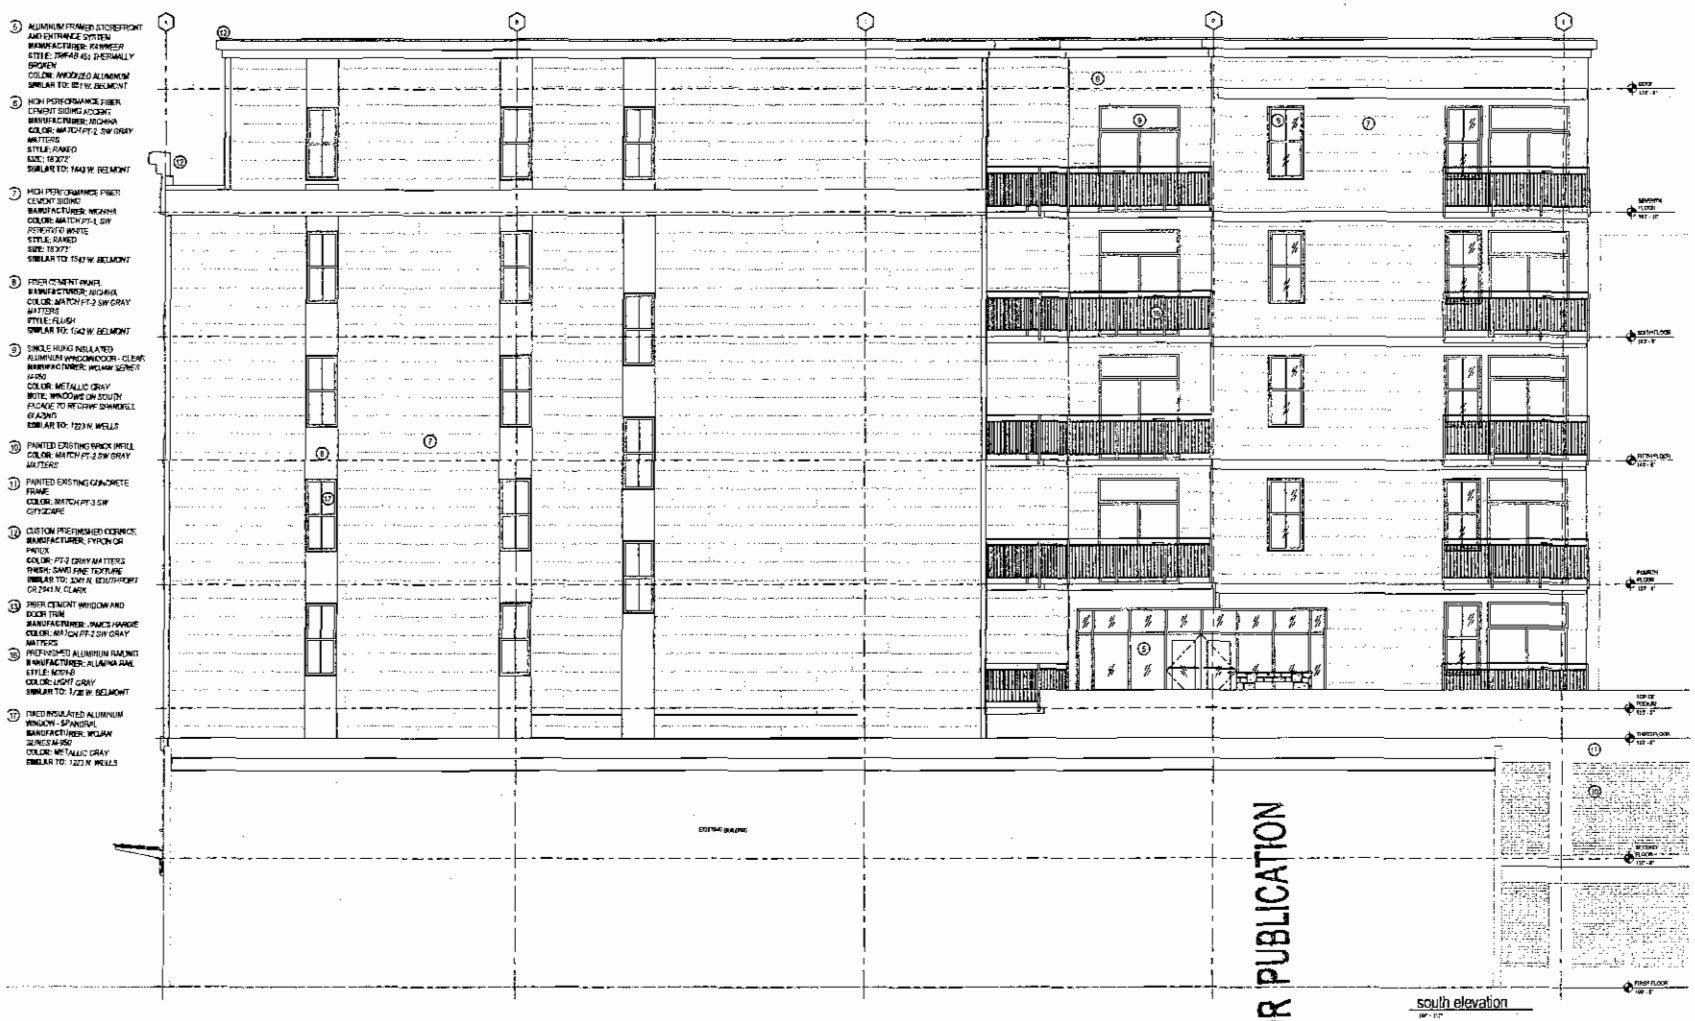

south elevation


FINAL FOR PUBLICATION


THE BROADWAY

EXTERIOR ELEVATION

m+a architects

2015.019
10/04/16
A3.4

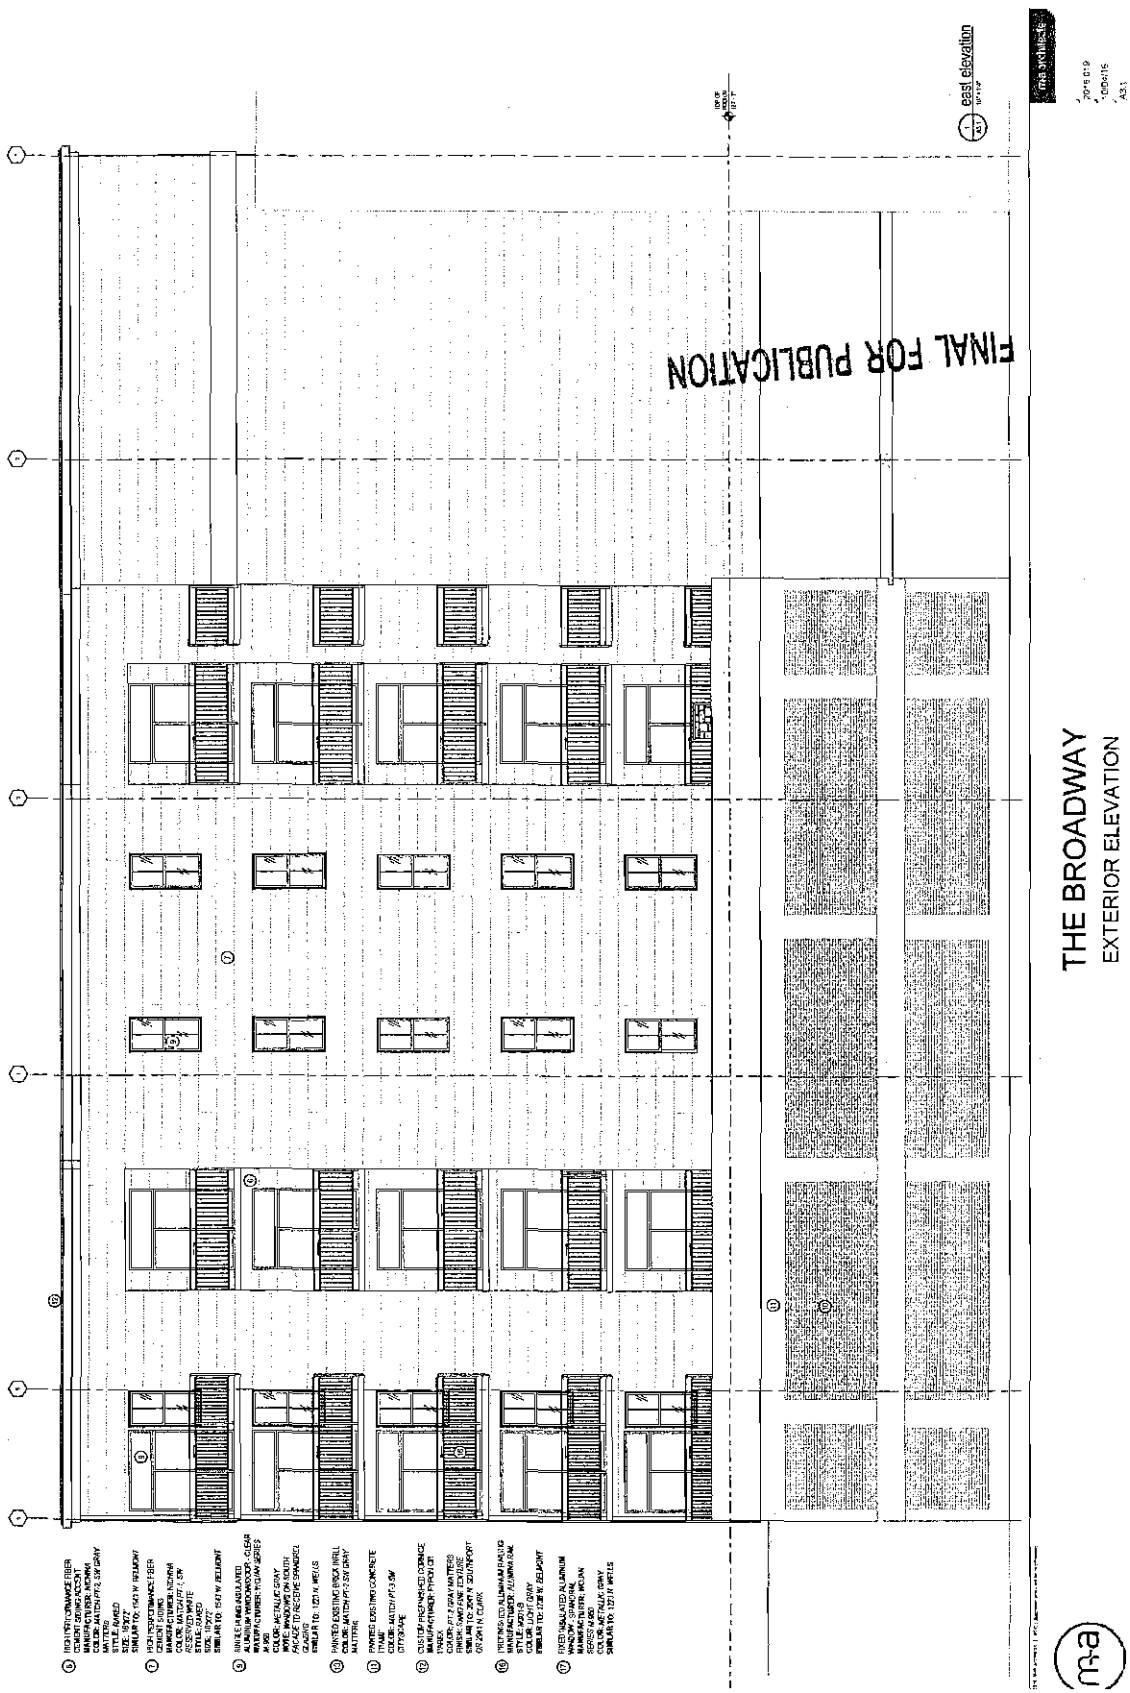
FINAL FOR PUBLICATION
east elevation
THE BROADWAY
EXTERIOR ELEVATION

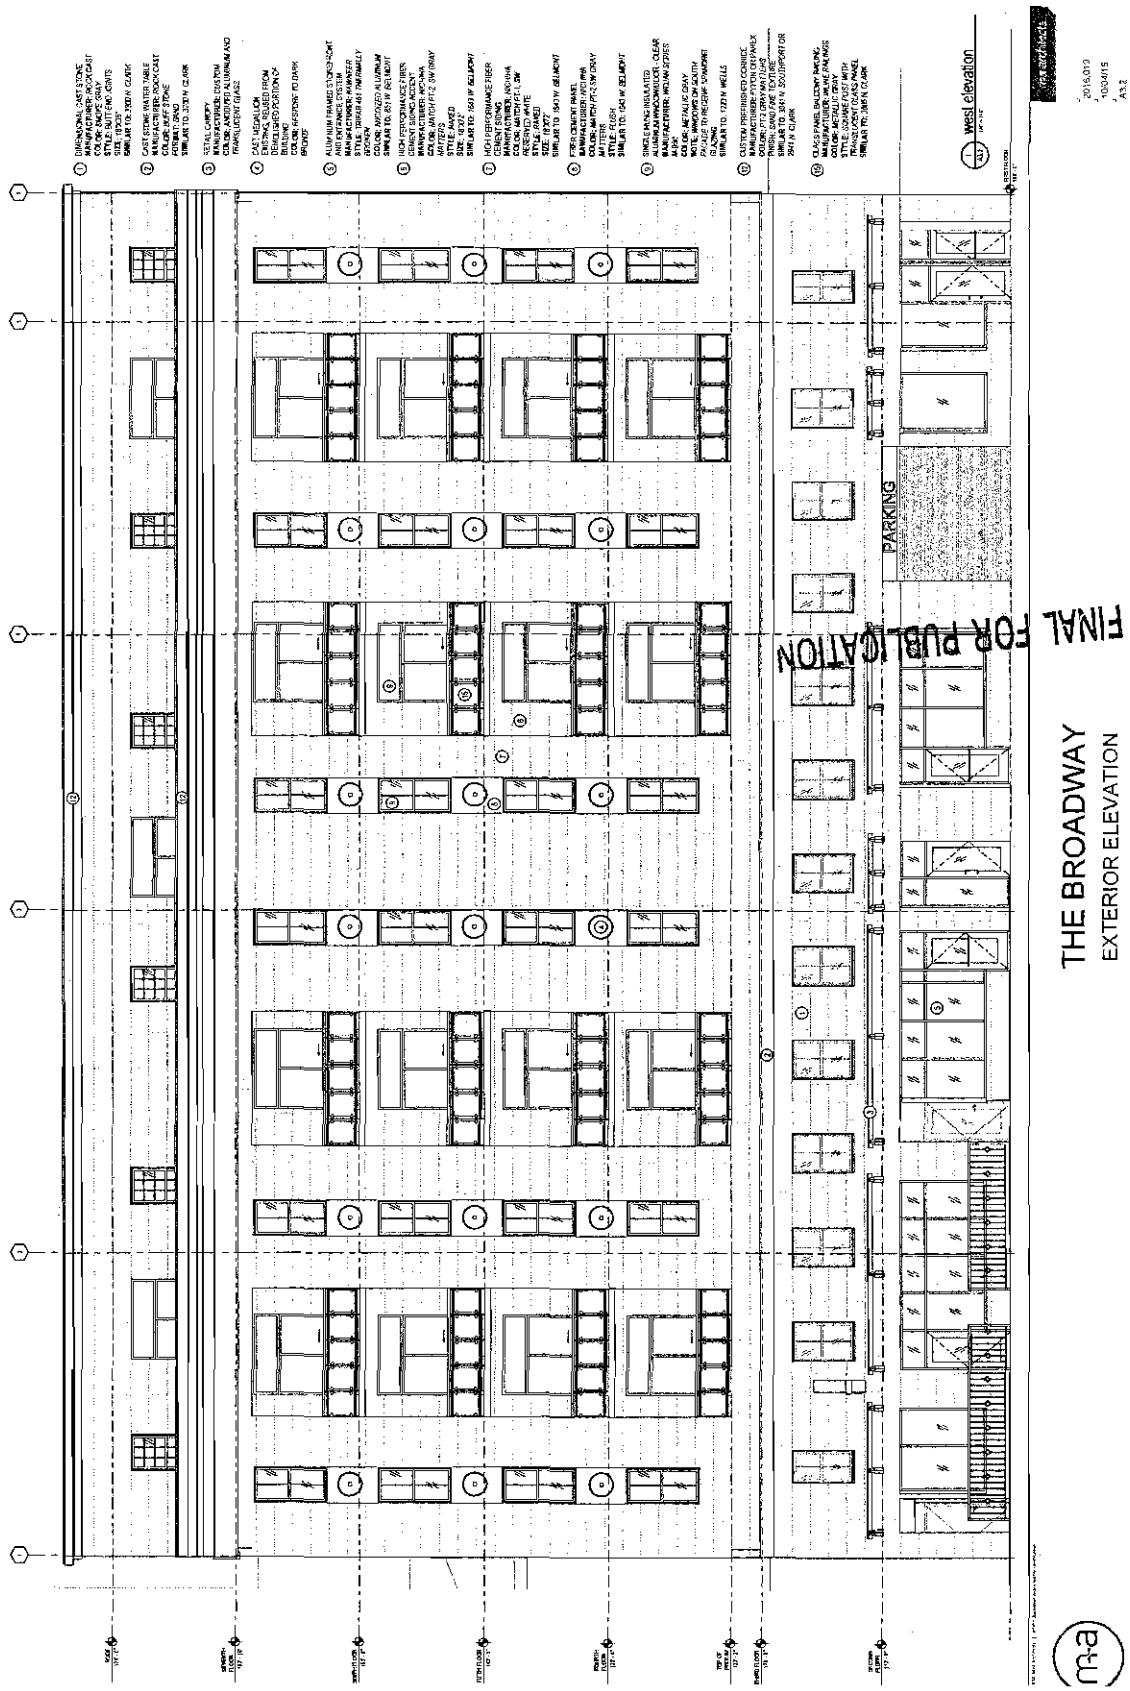
PARKING
FINAL FOR PUBLICATION
THE BROADWAY
EXTERIOR ELEVATION

Reclassification Of Area Shown On Map No. 7-G.
(As Amended)
(Application No. 18938T1)
(Common Address: 937 -- 945 W. Belmont Ave.)

[SO2016-6333]

Be It Ordained by the City Council of the City of Chicago:

SECTION 1. Title 17 of the Municipal Code of Chicago, the Chicago Zoning Ordinance, is hereby amended by changing all the B3-3 Community Shopping District symbols and indications as shown on Map Number 7-G in the area bounded by:

West Belmont Avenue; a line 275.2 feet east of and parallel to North Sheffield Avenue; the alley next south of and parallel to West Belmont Avenue; and the westerly right-of-way line of the Chicago Transit Authority (CTA) elevated ("L") railroad structure,

to those of a B3-5 Community Shopping District and a corresponding use district is hereby established in the area above described.

SECTION 2. This ordinance shall be in force and effect from and after its passage and due publication.

[First Floor with CTA Storm Easement; First, Second, Third, Fourth, Fifth and Sixth Floor Plans; Roof Plan; Building Section; and North, South and West Building Elevations attached to this ordinance printed on pages 38462 through 38470 of this *Journal*.]

Type 1 Narrative Rezoning Analysis attached to this ordinance reads as follows:

17-13-0303-C(1) Narrative Zoning Analysis.

Substitute Narrative And Plans For
937 -- 945 W. Belmont Ave., Chicago, Illinois.

Application No. 18938T1.

Proposed Zoning:	B3-5 Community Shopping District
Lot Area:	7,667 square feet
Proposed Land Use:	The applicant is seeking a zoning change in order to permit the construction of a new six-story mixed-use building at the subject site. The existing three-story building, which sits on a portion of the site, will be razed. The new proposed building will contain two (2) commercial/retail spaces on the first floor (2,000 square feet per unit -- approximate), and a total of thirty-three (33) dwelling units -- above (second through sixth floors). There will also be a communal rooftop deck, located above the sixth floor. The new proposed building will be masonry, glass and metal in construction and measure 70 feet, 0 inches in height. Due to its immediate proximity to the CTA station, the applicant is proposing to redevelop the subject property, pursuant to the Transit Oriented Development (TOD) Ordinance. As such, there will be zero off-street parking located on the property or within the proposed new building.

(A) The Project's Floor Area Ratio:	38,172 square feet (4.98 FAR)
(B) The Project's Density (Lot Area Per Dwelling Unit):	232 square feet per unit
(C) The Amount of Off-Street Parking:	0 vehicle parking spaces 33 bicycle parking spaces (at minimum) *The applicant is seeking a 100 percent reduction in the amount of required off-street parking, from 33 spaces to 0 spaces, pursuant to the TOD Ordinance.
(D) Setbacks:	
a. Front Setback:	0 feet, 0 inches
b. Rear Setback:	0 feet, 0 inches *The applicants will seek a variation for a reduction to the required rear setback, at residential floors.
c. Side Setbacks:	
West:	10 feet, 0 inches
East:	0 feet, 0 inches
(E) Building Height:	70 feet, 0 inches

945 WEST BELMONT AVENUE


FIRST FLOOR WITH CTA STORM EASEMENT

11/14/2016

NORR | GW PROPERTIES

COPYRIGHT © NORR INC. ALL RIGHTS RESERVED

FINAL FOR PUBLICATION

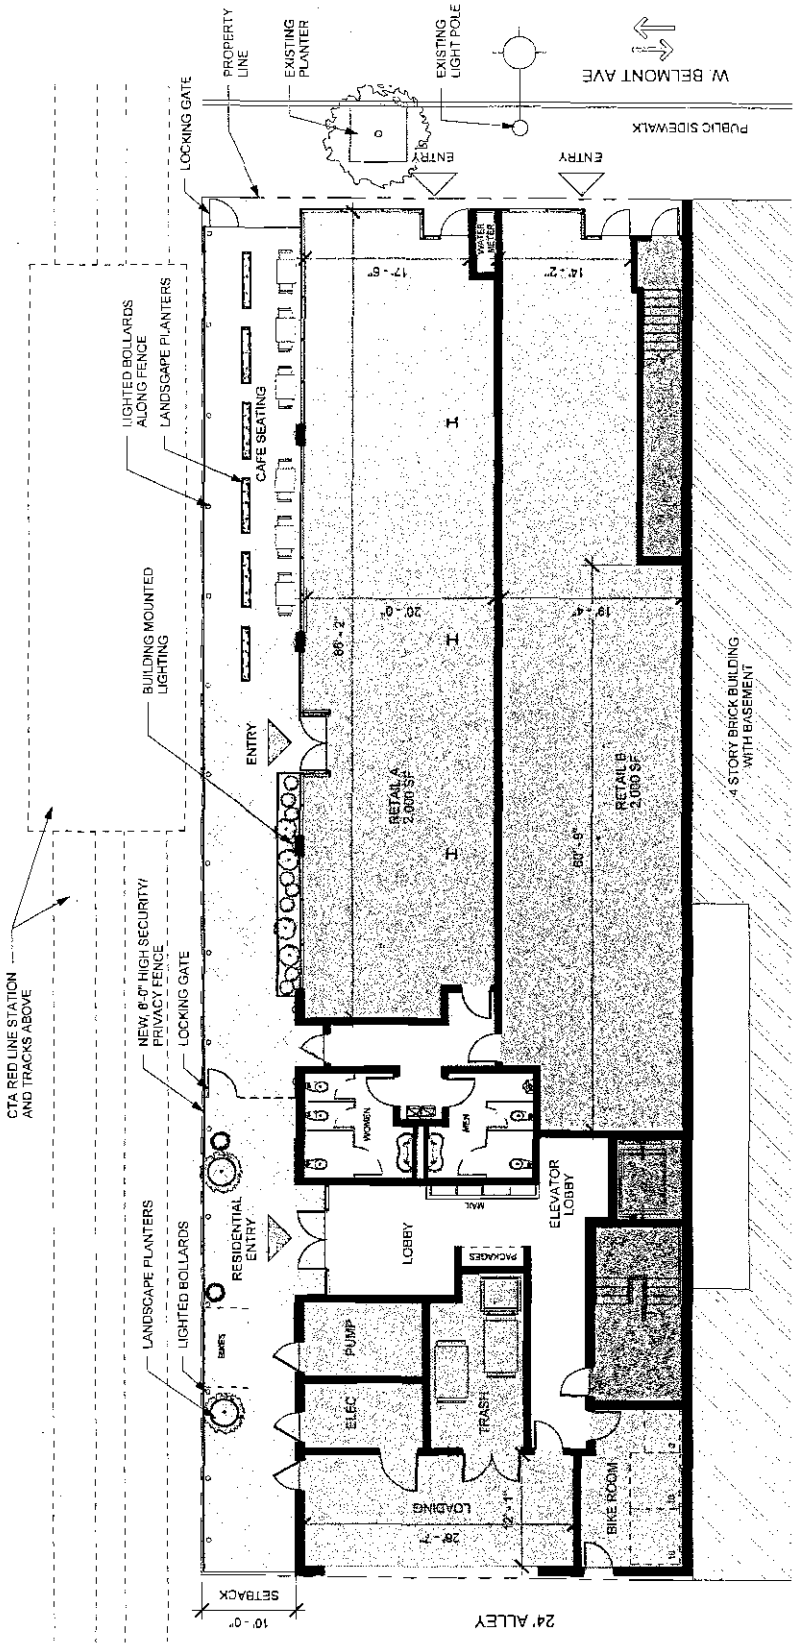


FIRST FLOOR 11/14/2016

945 WEST BELMONT AVENUE

NORR | GW PROPERTIES

FINAL FOR PUBLICATION

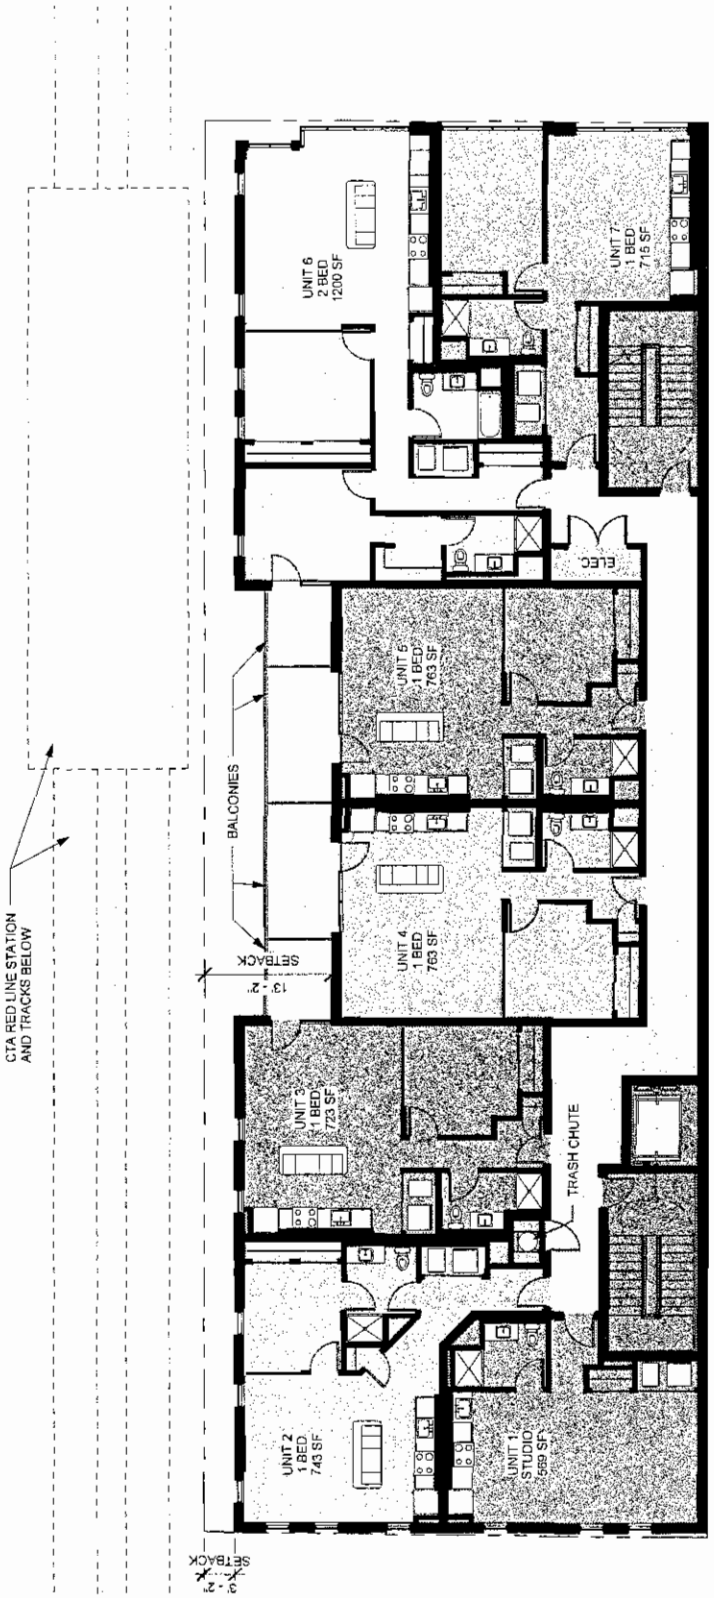


SECOND - FIFTH FLOOR

11/14/2016

FINAL FOR PUBLICATION

945 WEST BELMONT AVENUE

NORR GW PROPERTIES

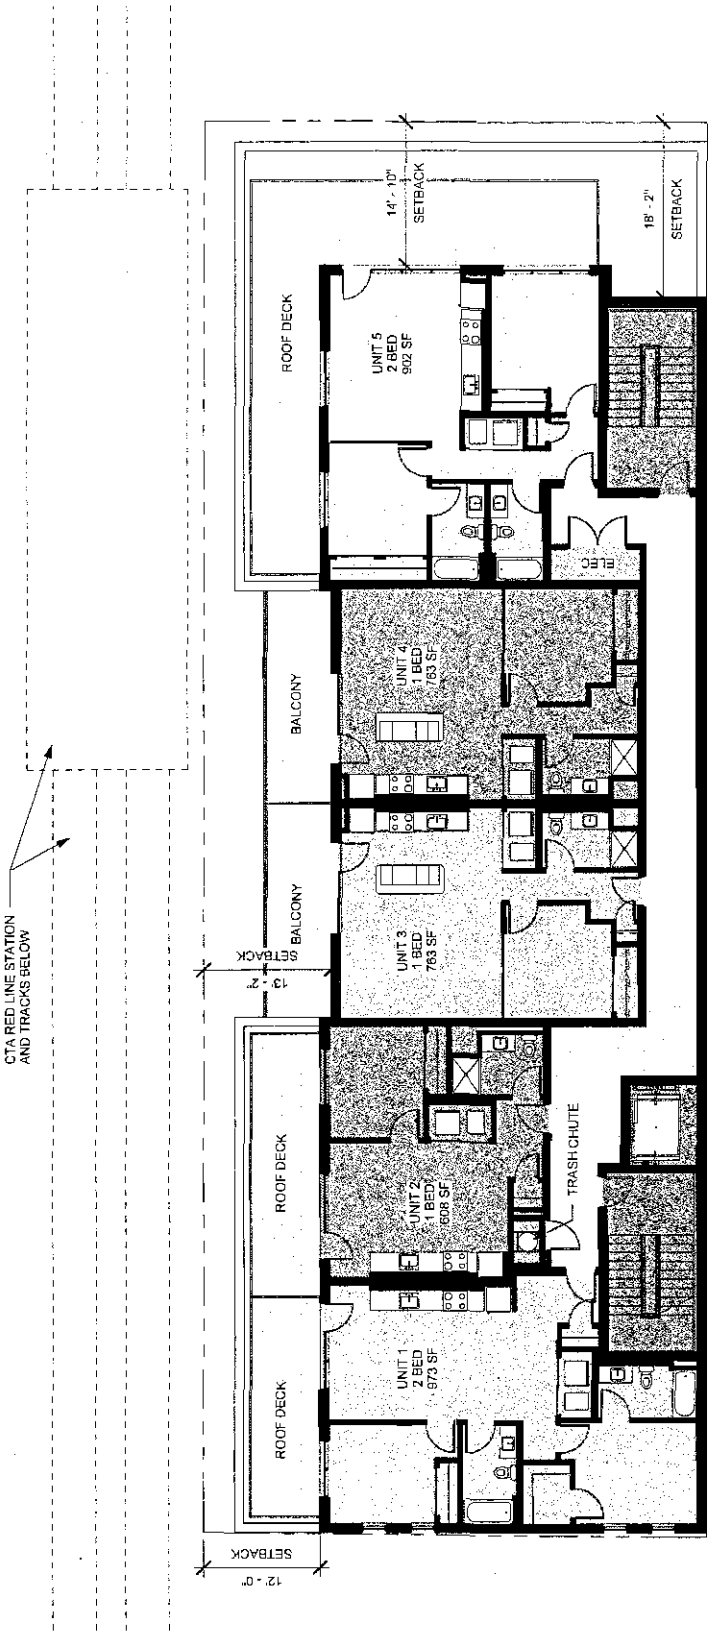


SIXTH FLOOR

11/14/2016

FINAL FOR PUBLICATION

945 WEST BELMONT AVENUE

NORR | GW PROPERTIES

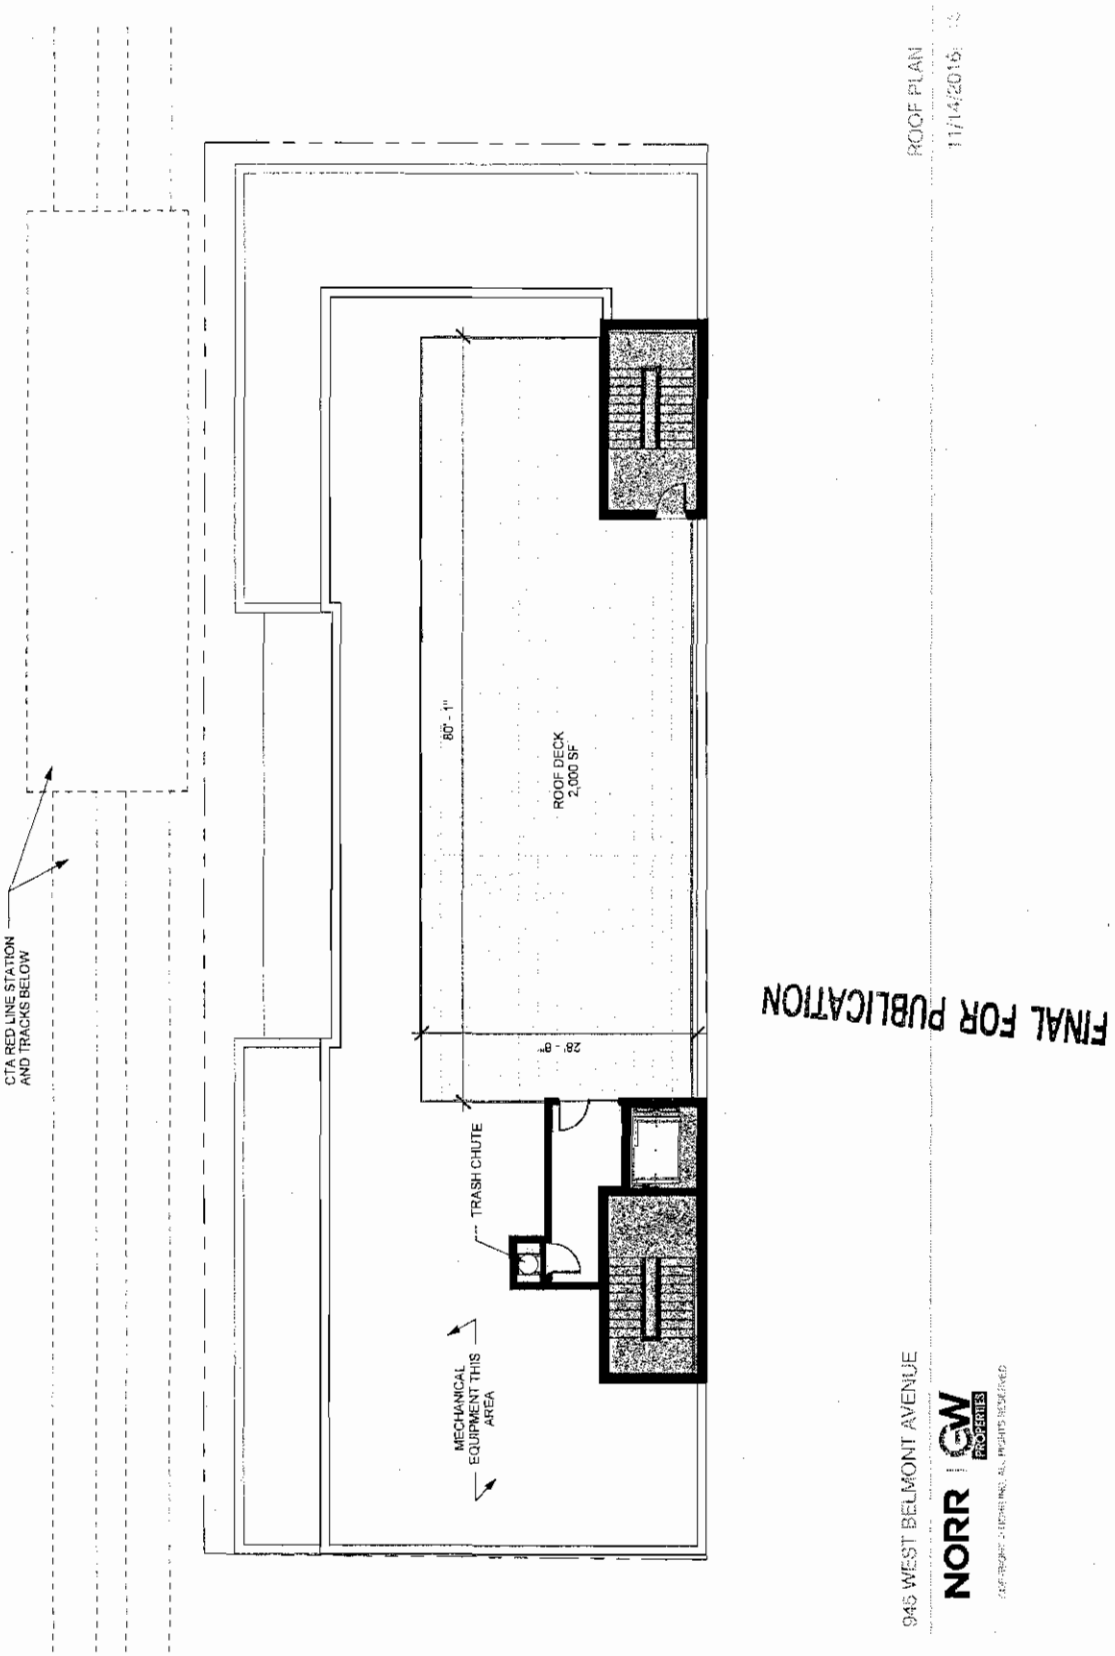
ROOF PLAN
11/14/2016
945 WEST BELMONT AVENUE
NORR
GW PROPERTIES
FINAL FOR PUBLICATION
CTA RED LINE STATION AND TRACKS BELOW
80' - 1"
ROOF DECK 2,000 SF
28' - 8"
TRASH CHUTE
MECHANICAL EQUIPMENT THIS AREA

FINAL FOR PUBLICATION

945 WEST BELMONT AVENUE

SECTION


11/14/2016

NORR | GW PROPERTIES

COPYRIGHT © NORR 2016. ALL RIGHTS RESERVED

T/ Elevator
86' - 0"
T/ Stair
82' - 0"
T/ Parapet 2
74' - 0"
B/ Roof Structure
70' - 0"
T/ Parapet 1
61' - 8"
Level 6
59' - 8"
Level 5
48' - 4"
Level 4
37' - 0"
Level 3
25' - 8"
Level 2
14' - 4"
Level 1
0' - 0"
METAL PANEL
METAL GUARDRAIL
BRICK
ALUMINUM WINDOWS
SPANDREL PANEL
METAL PANEL
ALUMINUM STOREFRONT SYSTEM
METAL DOOR
NORTH ELEVATION
11/14/2016
945 WEST BELMONT AVENUE
NORR
GW PROPERTIES
FINAL FOR PUBLICATION

T/ Elevator
86' - 0"
T/ Stair
82' - 0"
T/ Parapel 2
74' - 0"
B/ Roof Structure
70' - 0"
T/ Parapel 1
61' - 8"
Level 6
59' - 8"
Level 5
48' - 4"
Level 4
37' - 0"
Level 3
25' - 8"
Level 2
14' - 4"
Level 1
0' - 0"
METAL PANEL
METAL GUARDRAIL
ALUMINUM WINDOWS
METAL DOOR
FINAL FOR PUBLICATION
945 WEST BELMONT AVENUE
SOUTH ELEVATION
11/14/2016
NORR
GW PROPERTIES

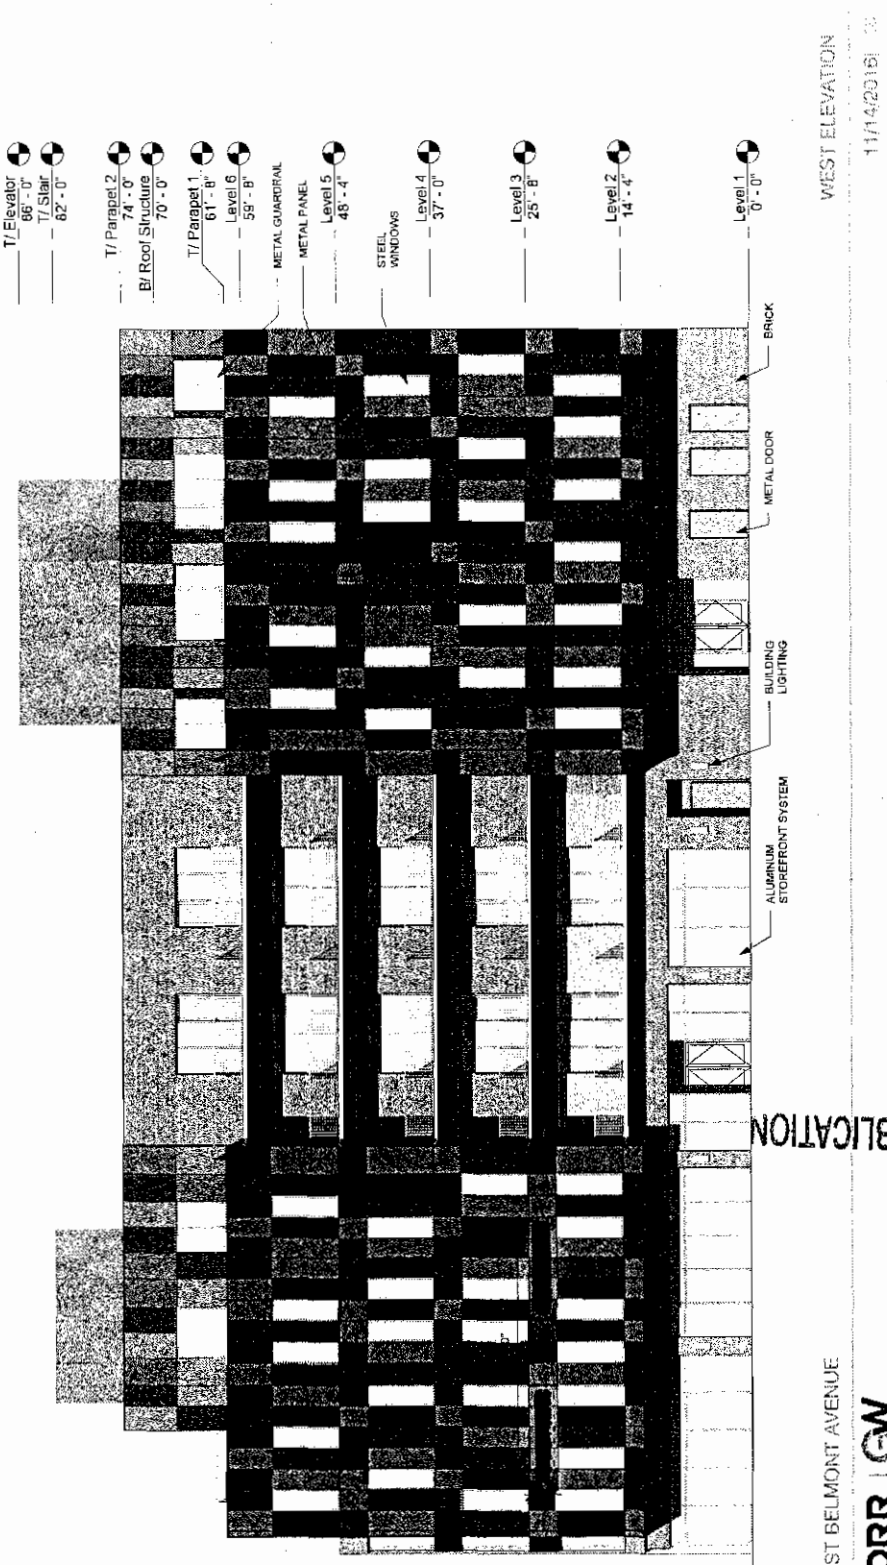
T/ Elevator 66' - 0"
T/ Stair 62' - 0"
T/ Parapet 2 74' - 0"
B/ Roof Structure 70' - 0"
T/ Parapet 1 61' - 8"
Level 6 59' - 8"
Level 5 48' - 4"
Level 4 37' - 0"
Level 3 25' - 8"
Level 2 14' - 4"
Level 1 0' - 0"
METAL GUARDRAIL
METAL PANEL
STEEL WINDOWS
BRICK
METAL DOOR
BUILDING LIGHTING
ALUMINUM STOREFRONT SYSTEM
WEST ELEVATION
11/14/2016
945 WEST BELMONT AVENUE
NORR
GW PROPERTIES
FINAL FOR PUBLICATION

Reclassification Of Area Shown On Map No. 7-G.
(Application No. 18858)
(Common Address: 1314 -- 1318 W. Wrightwood Ave.)

[O2016-4776]

Be It Ordained by the City Council of the City of Chicago:

SECTION 1. Title 17 of the Municipal Code of Chicago, the Chicago Zoning Ordinance, be amended by changing all the C1-2 Neighborhood Commercial District symbols and indications as shown on Map Number 7-G in the area bounded by:

the alley next north of and parallel to West Wrightwood Avenue; the alley next east of and parallel to North Wayne Avenue; West Wrightwood Avenue; and a line 74.4 feet east of and parallel to North Wayne Avenue,

to those of a B2-3 Neighborhood Mixed-Use District and a corresponding use district is hereby established in the area above described.

SECTION 2. This ordinance shall be in force and effect from and after its passage and due publication.

Reclassification Of Area Shown On Map No. 7-H.
(As Amended)
(Application No. 18772T1)
(Common Address: 2465 N. Clybourn Ave.)

[SO2016-3893]

Be It Ordained by the City Council of the City of Chicago:

SECTION 1. Title 17 of the Municipal Code of Chicago, the Chicago Zoning Ordinance, is hereby amended by changing all the M1-2 Limited Manufacturing/Business Park District symbols and indications as shown on Map Number 7-H in the area bounded by:

a line 425 feet southeast of and parallel to West Terra Cotta Place; the alley next northeast of and parallel to North Clybourn Avenue; a line 450 feet southeast of and parallel to West Terra Cotta Place; and North Clybourn Avenue,

to those of an RM4.5 Residential Multi-Unit District which is hereby established in the area above described.

SECTION 2. This ordinance shall be in force and effect from and after its passage and due publication.

[Site Plan/Landscape/Fence Detail; Basement, 1st, 2nd, 3rd Floor Plans; Roof Plan; Front, Rear, Northwest and Southeast Building Elevations; Glazed Railing Detail; Garage Alley Elevation; and Northwest, Southeast and Southwest Garage Elevations attached to this ordinance printed on pages 38473 through 38487 of this *Journal.*]

Type 1 Narrative Rezoning Analysis attached to this ordinance reads as follows:


Substitute Narrative And Plans For
The Proposed Rezoning At
2465 N. Clybourn Ave.

The applicant wishes to change the zoning for 2465 North Clybourn Avenue from M1-2 to RM4.5. The applicant intends to build a three-story three-unit building with basement and a three-car detached garage with no commercial space.

Lot Area:	3,750 square feet
Floor Area Ratio:	1.5
Building Area:	5,610 square feet
Off-Street Parking:	there will be a three-car detached garage
Front Setback:	8 feet, 0 inches
Rear Setback:	21 feet, 6 inches
Side Setback:	2 feet (northwest) and 3 feet (southeast) = 5 feet total
Rear Yard Open Space:	244 square feet
Building Height:	38 feet, 0 inches

HANNA ARCHITECTS, INC.
PROFESSIONAL DESIGN FIRM
ARCHITECT CORPORATION
LICENSE NUMBER 184-001485


180 W. WASHINGTON
CHICAGO, ILLINOIS 60602
Phone: 312-750-1600
Fax: 312-750-1601
email: hannaarchitects@sbcglobal.net
© HANNA ARCHITECTS, INC. 2015

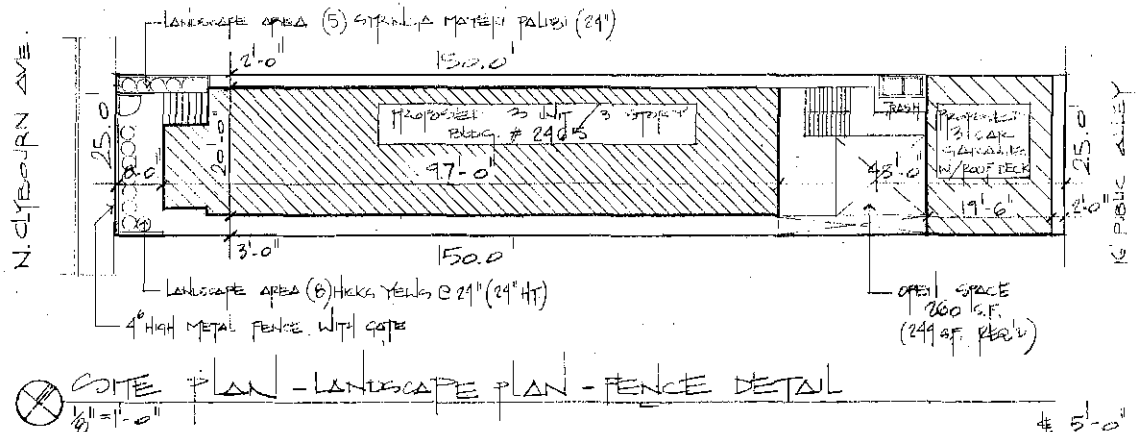

SITE PLAN - LANDSCAPE PLAN - FENCE DETAIL
1/8" = 1'-0"


TYPICAL BRICK (MODULAR AND UNIFORM) TO BE MOUNTAIN SHADOW VELOUR BY SIOUX CITY BRICK

FINAL FOR PUBLICATION

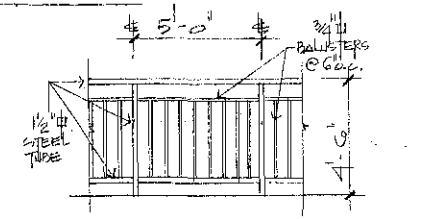

FENCE DETAIL (BLACK COLOR)
1/4" = 1'-0"

11/16/2016 REPORTS OF COMMITTEES 38473

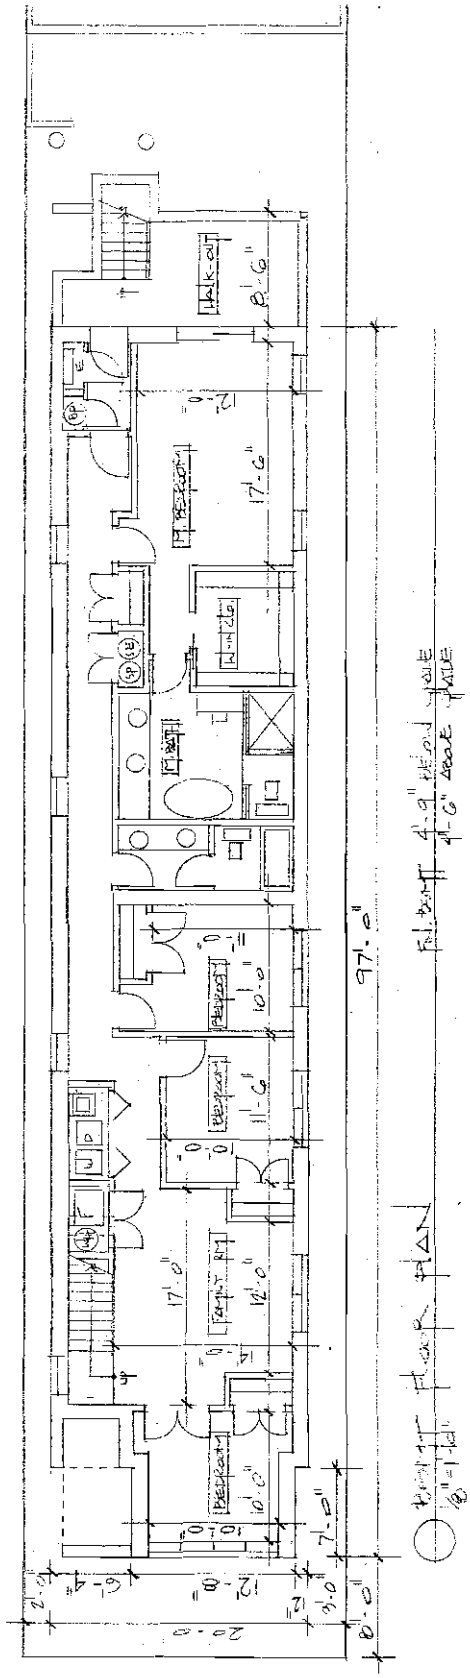


FINAL FOR PUBLICATION

HANNA ARCHITECTS, INC.
PROFESSIONAL DESIGN FIRM
ARCHITECT CORPORATION
LICENSE NUMBER 184-001485

180 W. WASHINGTON
CHICAGO, ILLINOIS 60602
Phone: 312-750-1800
Fax: 312-750-1801
email: hannaarchitects@sbcglobal.net

© HANNA ARCHITECTS, INC. 2015

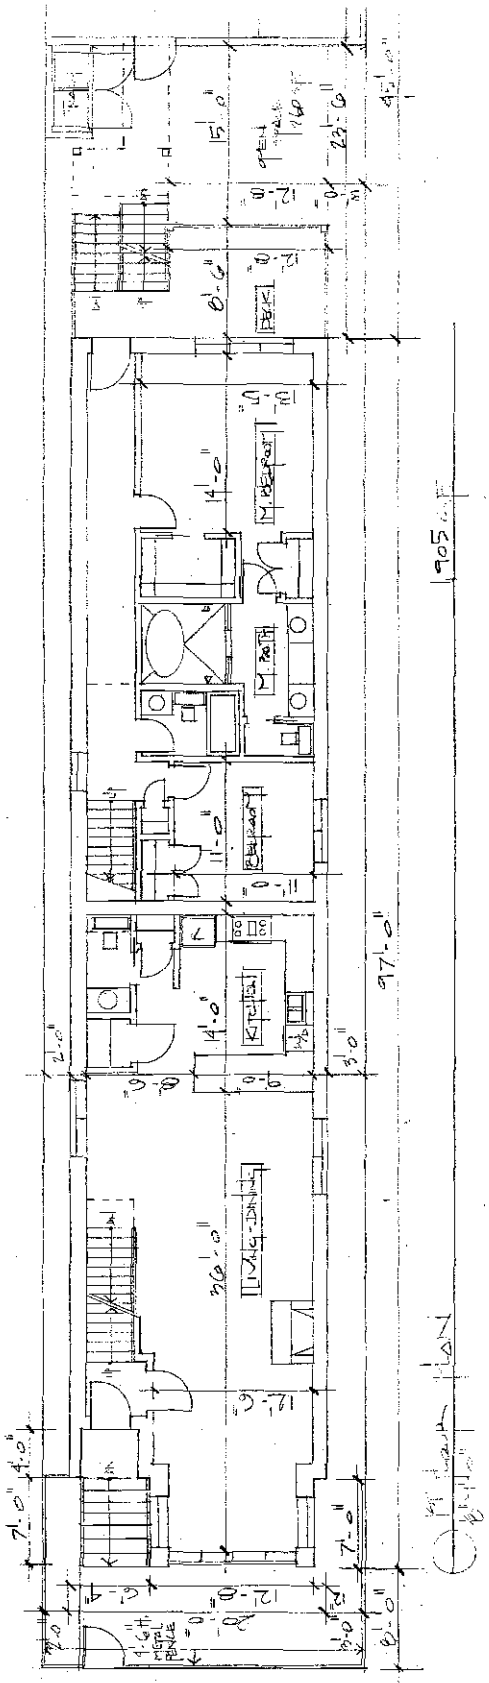

FINAL FOR PUBLICATION

HANNA ARCHITECTS, INC.
PROFESSIONAL DESIGN FIRM
ARCHITECT CORPORATION
LICENSE NUMBER 184-001485

180 W. WASHINGTON
CHICAGO, ILLINOIS 60602
Phone: 312-750-1800
Fax: 312-750-1801
email: hannaarchitects@sbcglobal.net


© HANNA ARCHITECTS, INC. 2015

HANNA ARCHITECTS, INC.
PROFESSIONAL DESIGN FIRM
ARCHITECT CORPORATION
LICENSE NUMBER 184.001485

180 W. WASHINGTON
CHICAGO, ILLINOIS 60602
Phone: 312-750-1800
Fax: 312-750-1801
email: hannaarchitects@sbcglobal.net


© HANNA ARCHITECTS, INC. 2015

FINAL FOR PUBLICATION

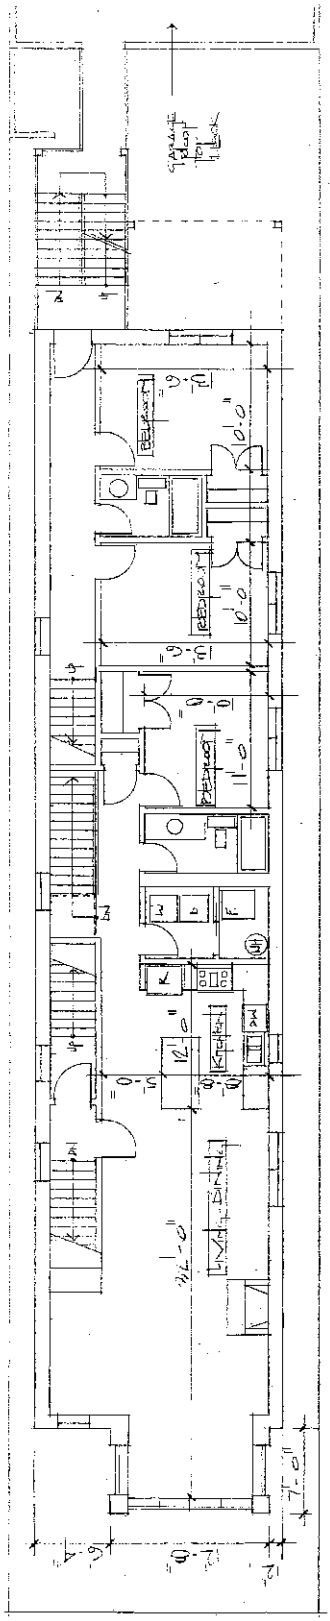

1905 sqft

2nd floor plan
1/8"=1'-0"

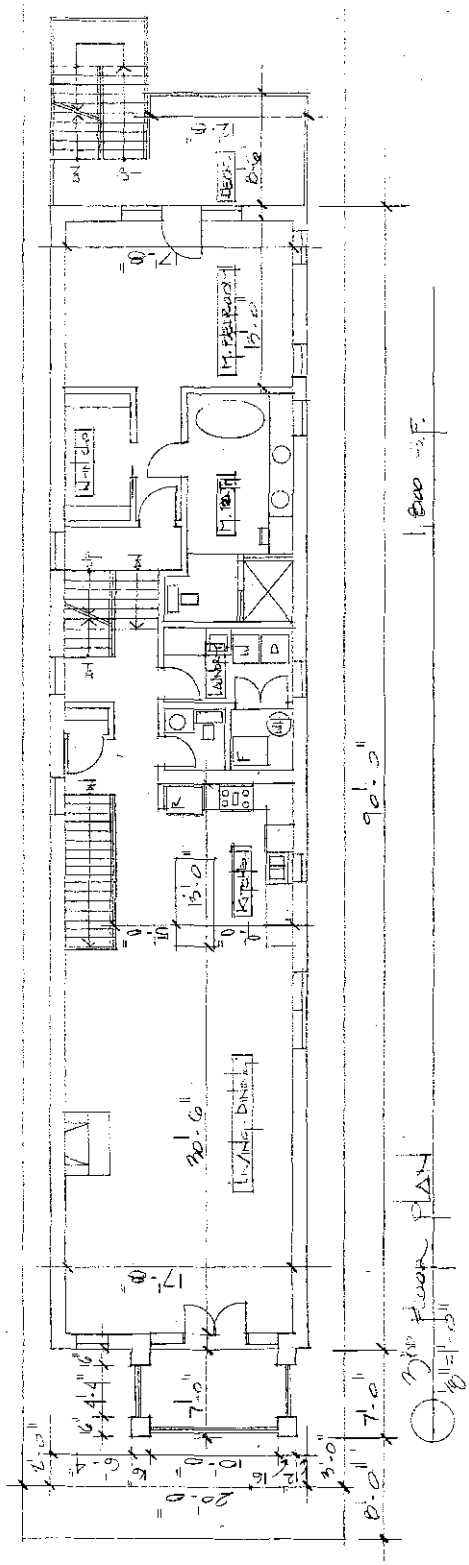

FINAL FOR PUBLICATION

HANNA ARCHITECTS, INC.
PROFESSIONAL DESIGN FIRM
ARCHITECT CORPORATION
LICENSE NUMBER 184-001495

180 W. WASHINGTON
CHICAGO, ILLINOIS 60602
Phone: 312-750-1800
Fax: 312-750-1801
email: hannaarchitects@sbcglobal.net

© HANNA ARCHITECTS, INC, 2015

HANNA ARCHITECTS, INC.
PROFESSIONAL DESIGN FIRM
ARCHITECT CORPORATION
LICENSE NUMBER 184-001485

180 W. WASHINGTON
CHICAGO, ILLINOIS 60602
Phone: 312-750-1800
Fax: 312-750-1801
email: hannaarchitects@sbcglobal.net
© HANNA ARCHITECTS, INC. 2015

Roof plan
1/8"=1'-0"

FINAL FOR PUBLICATION


HANNA ARCHITECTS, INC.
PROFESSIONAL DESIGN FIRM
ARCHITECT CORPORATION
LICENSE NUMBER 184-001485

180 W. WASHINGTON
CHICAGO, ILLINOIS 60602 .
Phone: 312-750-1800
Fax: 312-750-1801
email: hannaarchitects@sbcglobal.net
© HANNA ARCHITECTS, INC. 2015

FINAL FOR PUBLICATION

HANNA ARCHITECTS, INC.
PROFESSIONAL DESIGN FIRM
ARCHITECT CORPORATION
LICENSE NUMBER 184-001485

180 W. WASHINGTON AVE.
CHICAGO, ILLINOIS 60602
Phone: 312-750-1800
Fax: 312-750-1801
email: hannaarchitects@sbcglobal.net
© HANNA ARCHITECTS, INC. 2015

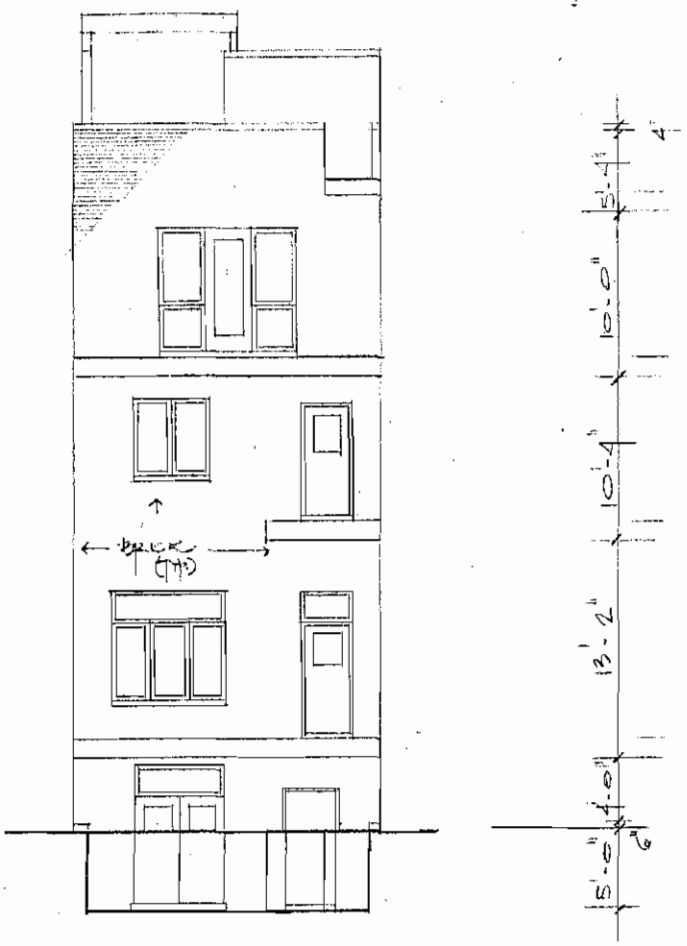


BACK ELEVATION
1/8"=1'-0"

FINAL FOR PUBLICATION

HANNA ARCHITECTS, INC.
PROFESSIONAL DESIGN FIRM
ARCHITECT CORPORATION
LICENSE NUMBER 184-001485


180 W. WASHINGTON AVE.
CHICAGO, ILLINOIS 60602
Phone: 312-750-1800
Fax: 312-750-1801
email: hannaarchitects@sbcglobal.net
© HANNA ARCHITECTS, INC. 2015

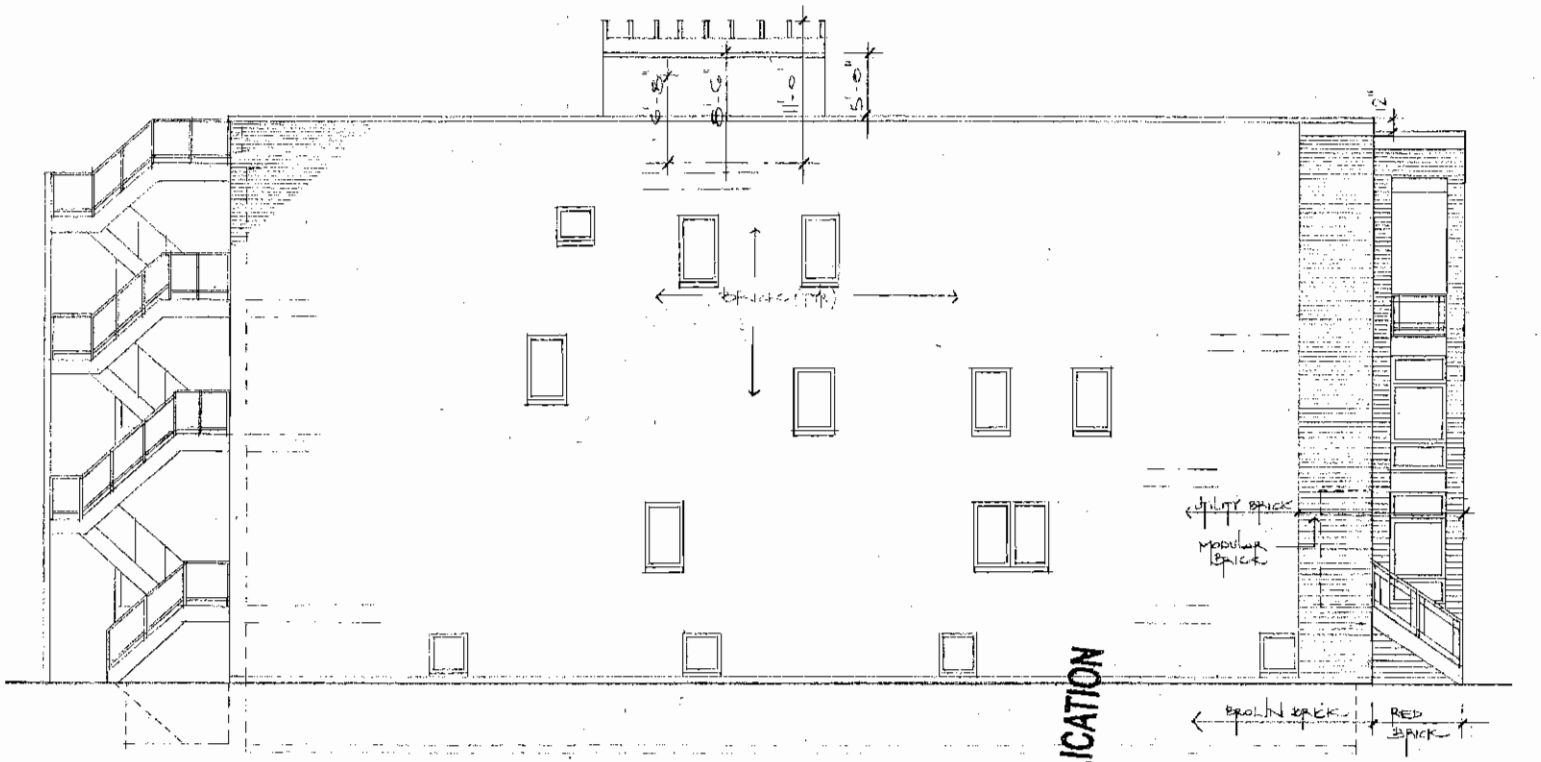

NORTH-WEST ELEVATION
3/16"=1'-0"

FINAL FOR PUBLICATION

11/16/2016 REPORTS OF COMMITTEES 38481

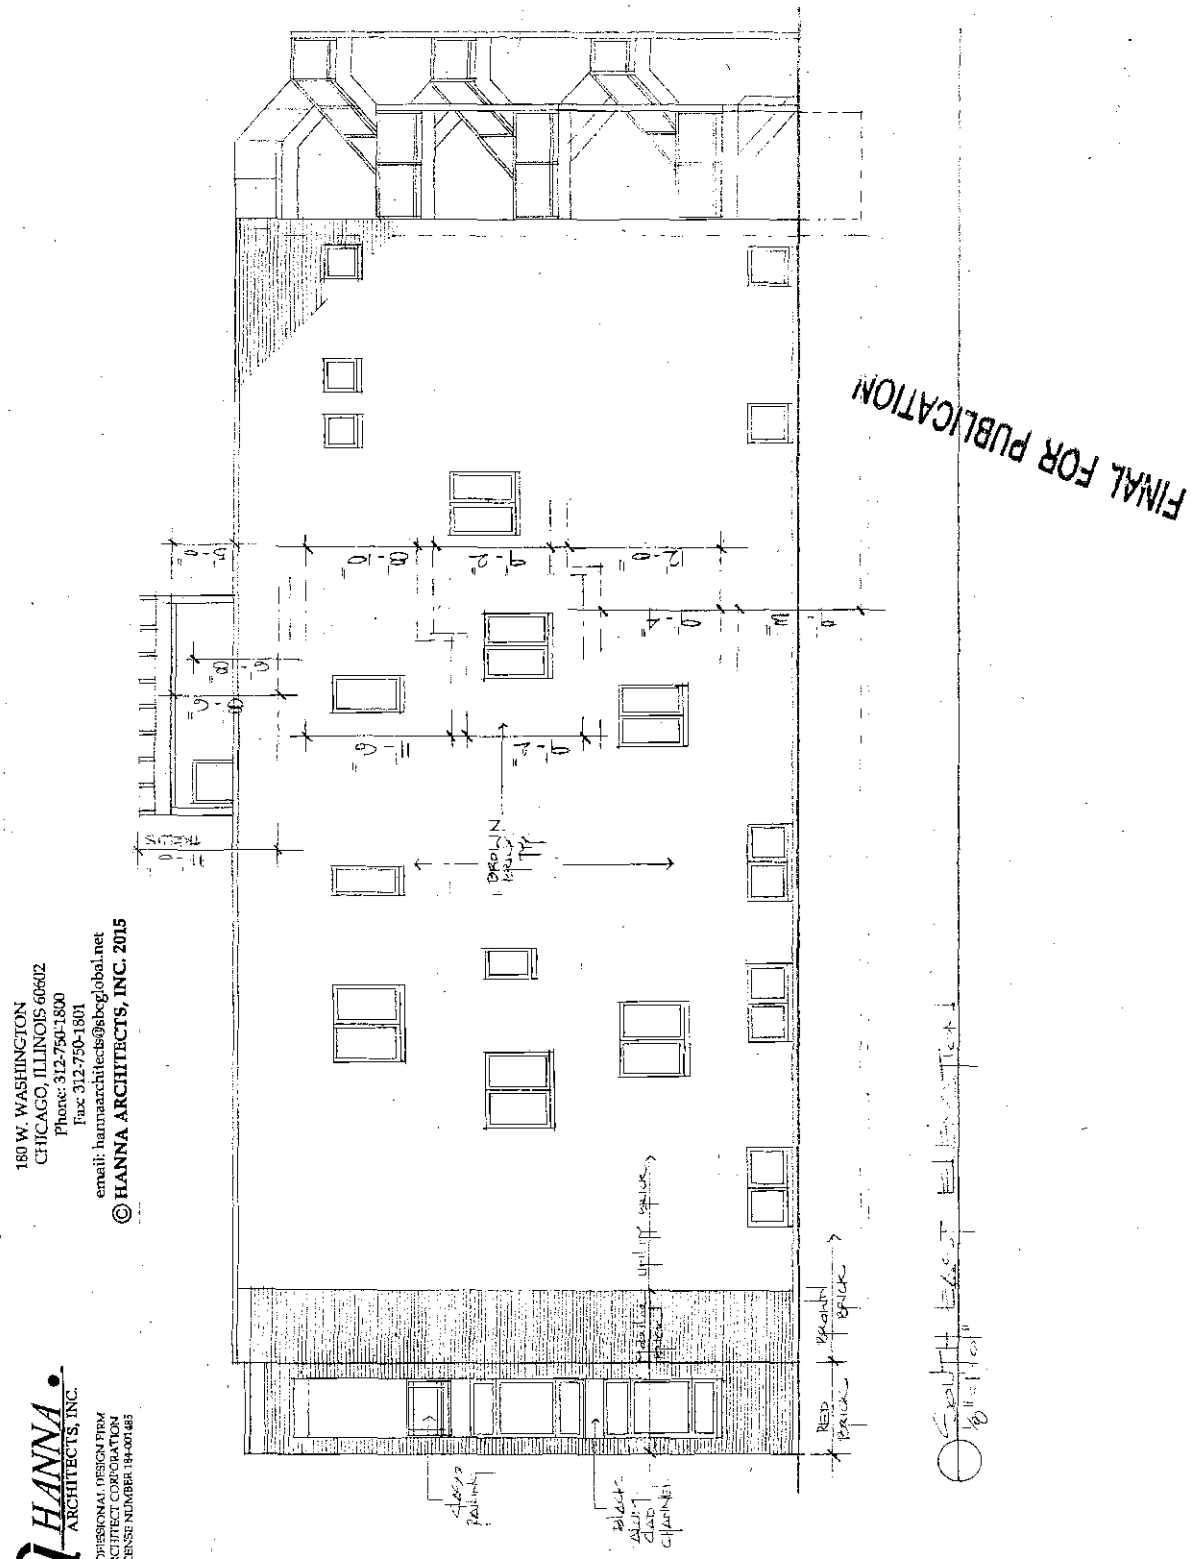

FINAL FOR PUBLICATION


HANNA ARCHITECTS, INC.
PROFESSIONAL DESIGN FIRM
ARCHITECT CORPORATION
LICENSE NUMBER 184-001483

160 W. WASHINGTON
CHICAGO, ILLINOIS 60602
Phone: 312-750-1800
Fax 312-750-1801
email: hannaarchitects@sbcglobal.net

© HANNA ARCHITECTS, INC. 2015

HANNA ARCHITECTS, INC.
PROFESSIONAL DESIGN FIRM
ARCHITECT CORPORATION
LICENSE NUMBER 184-001485

180 W. WASHINGTON AVE.
CHICAGO, ILLINOIS 60602
Phone: 312-750-1800
Fax: 312-750-1801
email: hannaarchitects@sbcglobal.net
© HANNA ARCHITECTS, INC. 2015

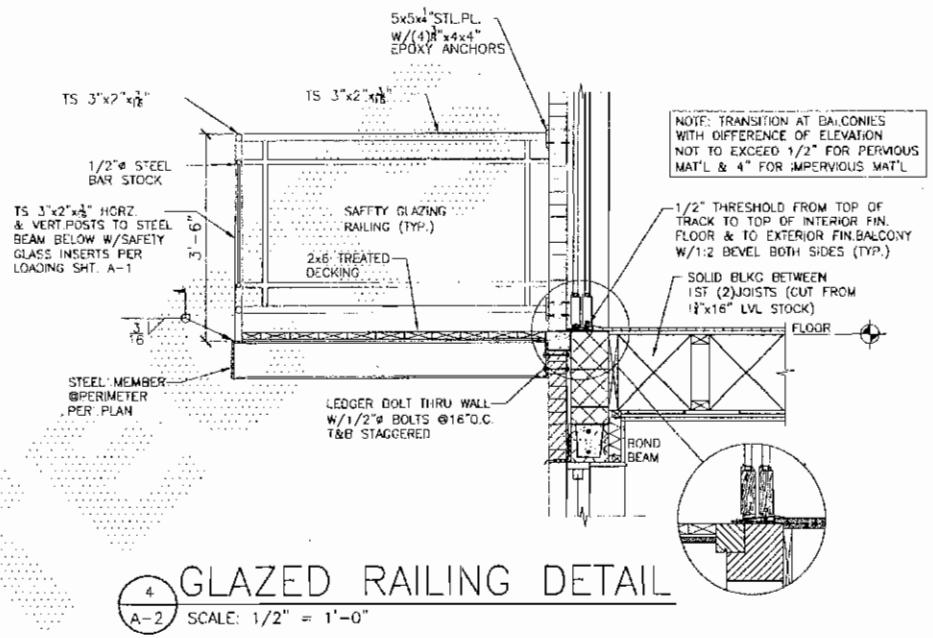


4/A-2 GLAZED RAILING DETAIL
SCALE: 1/2" = 1'-0"

FINAL FOR PUBLICATION

11/16/2016 REPORTS OF COMMITTEES 38483

HANNA ARCHITECTS, INC.
PROFESSIONAL DESIGN FIRM
ARCHITECT CORPORATION
LICENSE NUMBER 184-001485

180 W. WASHINGTON AVE.
CHICAGO, ILLINOIS 60602
Phone: 312-750-1800
Fax: 312-750-1801
email: hannaarchitects@sbcglobal.net
© HANNA ARCHITECTS, INC. 2015

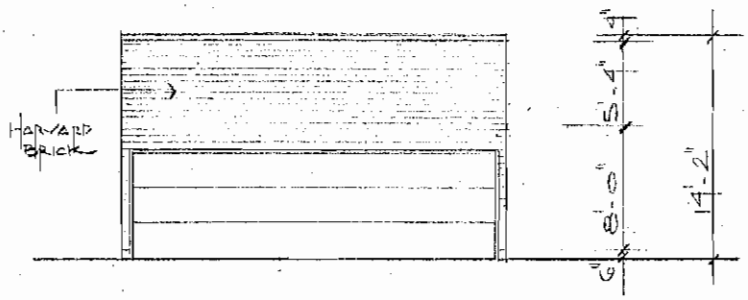


GARAGE ALLEY ELEVATION
1/8" = 1'-0"

FINAL FOR PUBLICATION

HANNA ARCHITECTS, INC.
PROFESSIONAL DESIGN FIRM
ARCHITECT CORPORATION
LICENSE NUMBER 184-001485

180 W. WASHINGTON AVE.
CHICAGO, ILLINOIS 60602
Phone: 312-750-1800
Fax: 312-750-1801
email: hannaarchitects@sbcglobal.net
© HANNA ARCHITECTS, INC. 2015

10/28/2016 - P. 12

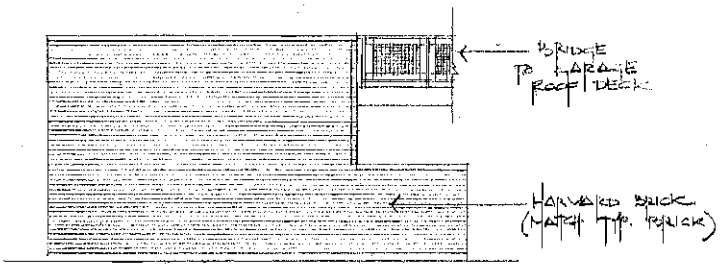


NORTH WEST GARAGE ELEVATION
3/8"=1'-0"

FINAL FOR PUBLICATION

HANNA ARCHITECTS, INC.
PROFESSIONAL DESIGN FIRM
ARCHITECT CORPORATION
LICENSE NUMBER 184-001485

180 W. WASHINGTON AVE.
CHICAGO, ILLINOIS 60602
Phone: 312-750-1800
Fax: 312-750-1801
email: hannaarchitects@sbcglobal.net
© HANNA ARCHITECTS, INC. 2015

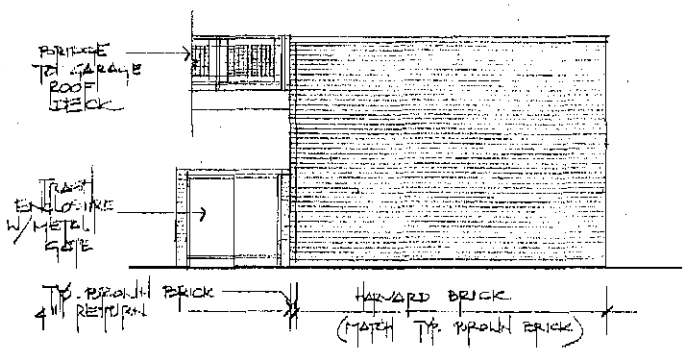


SOUTH EAST GARAGE ELEVATION
1/8"=1'-0"

FINAL FOR PUBLICATION

HANNA ARCHITECTS, INC.
PROFESSIONAL DESIGN FIRM
ARCHITECT CORPORATION
LICENSE NUMBER 184-001485

180 W. WASHINGTON AVE.
CHICAGO, ILLINOIS 60602
Phone: 312-750-1800
Fax: 312-750-1801
email: hannaarchitects@sbcglobal.net
© HANNA ARCHITECTS, INC. 2015

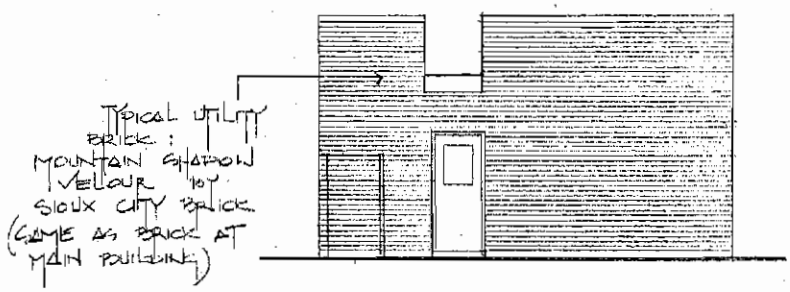

SOUTH WEST GARAGE ELEVATION
1/8" = 1'-0"

FINAL FOR PUBLICATION

Reclassification Of Area Shown On Map No. 7-I.
(Application No. 18968)
(Common Address: 2619 -- 2621 N. Washtenaw Ave.)

[O2016-6365]

Be It Ordained by the City Council of the City of Chicago:

SECTION 1. Title 17 of the Municipal Code of Chicago, the Chicago Zoning Ordinance, is hereby amended by changing all of the RT3.5 Residential Two-Flat, Townhouse and Multi-Unit District symbols and indications as shown on Map Number 7-I in the area bounded by:

a line 275 feet south of and parallel to West Schubert Avenue; the north/south public alley east of and parallel to North Washtenaw Avenue; the east/west public alley south of and parallel to West Schubert Avenue; and North Washtenaw Avenue,

to those of an RS3 Residential Single-Unit (Detached House) District.

SECTION 2. This ordinance shall be in force and effect from and after its passage and due publication.

Reclassification Of Area Shown On Map No. 7-J.
(As Amended)
(Application No. 18905)
(Common Address: 2416 -- 2420 N. Hamlin Ave.)

[SO2016-5580]

Be It Ordained by the City Council of the City of Chicago:

SECTION 1. Title 17 of the Municipal Code of Chicago, the Chicago Zoning Ordinance, is hereby amended by changing all of the RS3 Residential Single-Unit (Detached House) District symbols and indications as shown on Map Number 7-J in the area bounded by:

a line 75 feet north of and parallel to the public alley next north of West Fullerton Avenue; North Hamlin Avenue; the public alley next north of West Fullerton Avenue; and the public alley next west of North Hamlin Avenue,

to those of a B1-1 Neighborhood Shopping District.

SECTION 2. This ordinance shall be in force and effect from and after its passage and due publication.

Reclassification Of Area Shown On Map No. 7-J.
(Application No. 18962)
(Common Address: 2839 N. Hamlin Ave.)

[O2016-6359]

Be It Ordained by the City Council of the City of Chicago:

SECTION 1. Title 17 of the Municipal Code of Chicago, the Chicago Zoning Ordinance, is hereby amended by changing all of the RS3 Residential Single-Unit (Detached House) District symbols and indications as shown on Map Number 7-J in the area bounded by:

a line 184.04 feet south of and parallel to West George Street; the public alley next east of and parallel to North Hamlin Avenue; a line 209.04 feet south of and parallel to West George Street; and North Hamlin Avenue,

to those of an RT4 Residential Two-Flat, Townhouse and Multi-Unit District.

SECTION 2. This ordinance shall be in force and effect from and after its passage and due publication.

Reclassification Of Area Shown On Map No. 8-H.
(Application No. 18935T1)
(Common Address: 3201 S. Archer Ave.)

[O2016-6330]

Be It Ordained by the City Council of the City of Chicago:

SECTION 1. That the City Zoning Ordinance be amended by changing all the C1-2 Neighborhood Commercial District symbols and indications as shown on Map Number 8-H in the area bounded by:

South Archer Avenue; a line 114.80 feet in length commencing at a point 80.05 feet southwest of the intersection of South Archer Avenue and South Paulina Street; South Paulina Street; and a line 147.17 feet in length commencing at a point 180.75 feet south of the intersection of South Archer Avenue and South Paulina Street,

to those of a B2-5 Neighborhood Mixed-Use District and a corresponding use district is hereby established in the area above described.

SECTION 2. The ordinance shall be in force and effect from and after its passage and due publication.

[Existing First and Second Floor Plans; Existing and Proposed Sections; Existing North, South and East (Front) Building Elevations; Proposed West Building Elevation; and Proposed First Floor Plan attached to this ordinance printed on pages 38491 through 38494 of this *Journal*.]

Type 1 Narrative Rezoning Analysis attached to this ordinance reads as follows:

Zoning And Development Narrative
In Support Of An Application For A Type 1 Map Amendment
Of The City Of Chicago Zoning Map
For The Property Commonly Known As 3201 S. Archer Ave.

Applicant seeks a Type 1 map amendment of the City of Chicago Zoning Map from C1-2 District to that of a B2-5 District for the property commonly known as 3201 South Archer Avenue. The lot has irregular measurements and a total lot area of 3,275 square feet. The property is currently the site of a single room occupancy. Applicant seeks to increase the number of single room occupancy units on the site from the current 17 to 21.

The following is a list of the proposed dimensions of the development:

Density:	21 single room occupancy residential dwelling units
Lot Area Per Unit:	155.95
Off-Street Parking:	0 spaces
Height:	21 feet, 10 inches
Floor Area:	approximately 2,949 square feet
Floor Area Ratio:	approximately 1.11
Front Setback (through lot):	41.80 feet
Rear Setback (through lot):	0 feet
West Side Setback:	0.20 feet
East Side Setback:	0 feet


KINMAN AUYEUNG ARCHITECT

INTERIOR REMODELING


3201 S. ARCHER AVE.
CHICAGO, ILLINOIS

ARCHITECTURAL DRAWING

A1

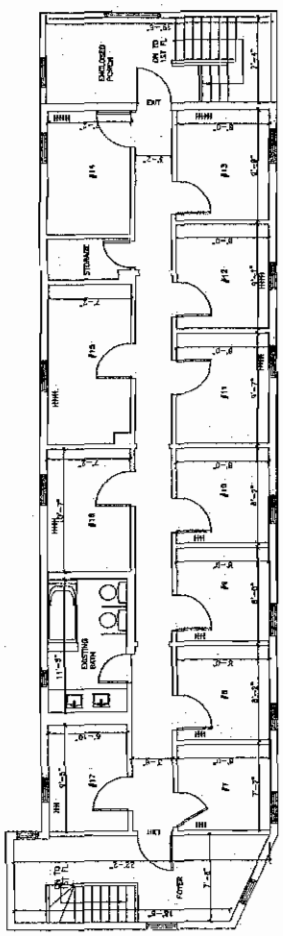


EXISTING SECOND FLOOR FLOOR PLAN

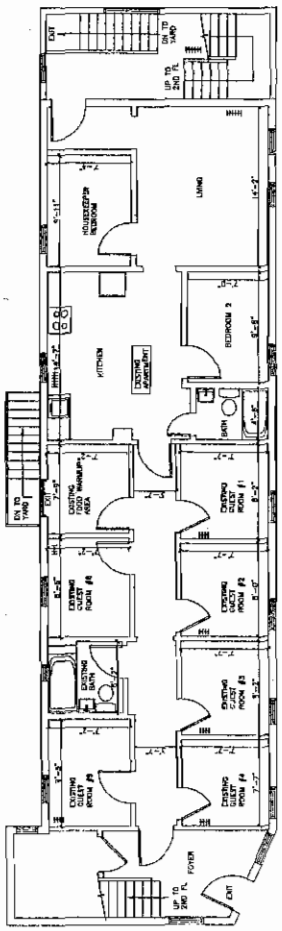


EXISTING FIRST FLOOR PLAN

FINAL FOR PUBLICATION

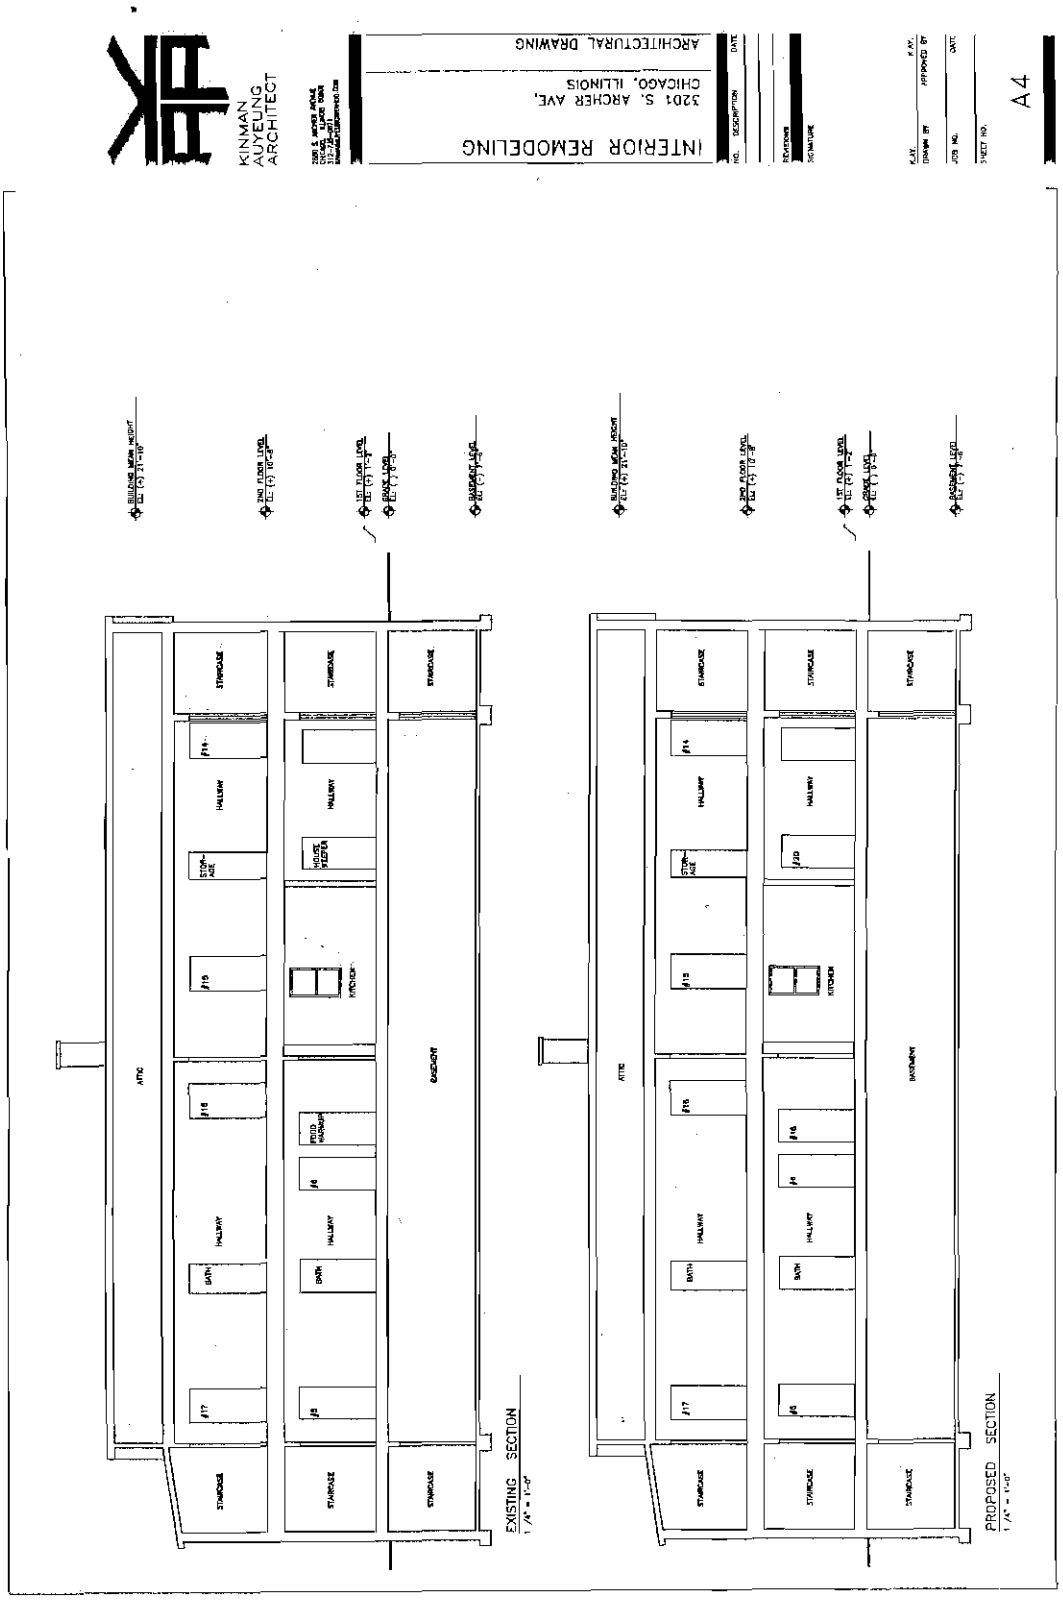

FINAL FOR PUBLICATION

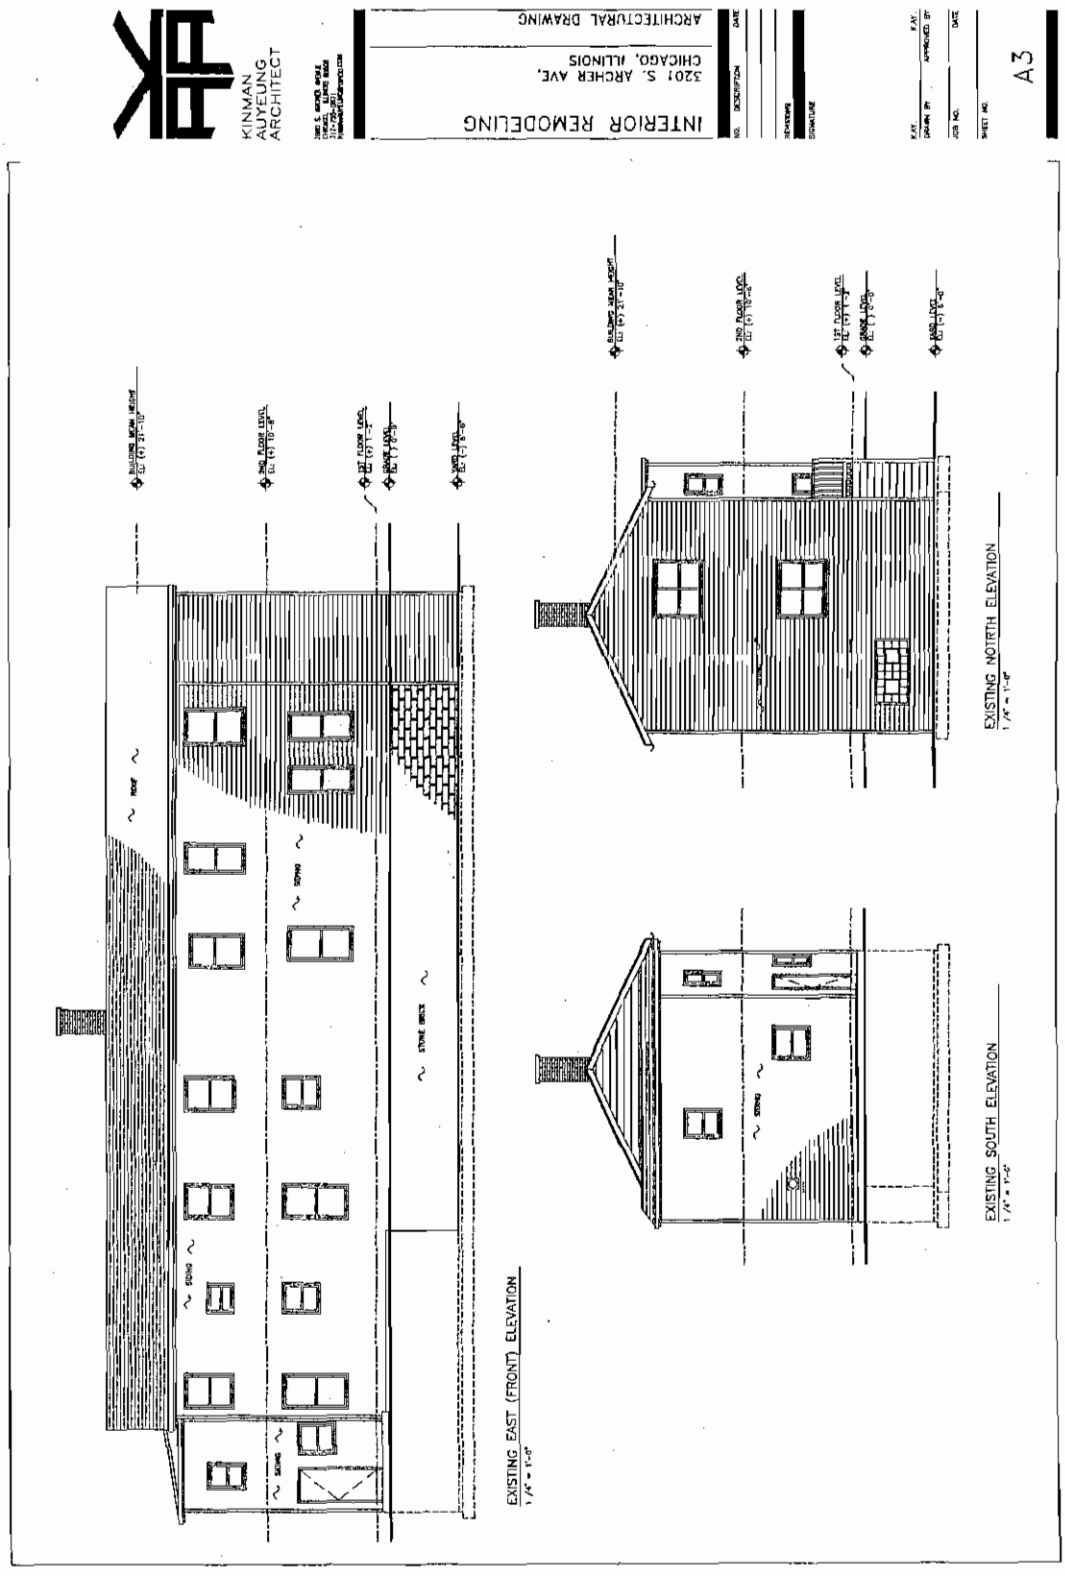
KIMAN
AUYEUNG
ARCHITECT
INTERIOR REMODELING
3201 S. ARCHER AVE.
CHICAGO, ILLINOIS
ARCHITECTURAL DRAWING
A3
EXISTING EAST (FRONT) ELEVATION
EXISTING NORTH ELEVATION
EXISTING SOUTH ELEVATION
FINAL FOR PUBLICATION


KINMAN AUYEUNG ARCHITECT

INTERIOR REMODELING

3201 S. ARCHER AVE.
CHICAGO, ILLINOIS

ARCHITECTURAL DRAWING

A2

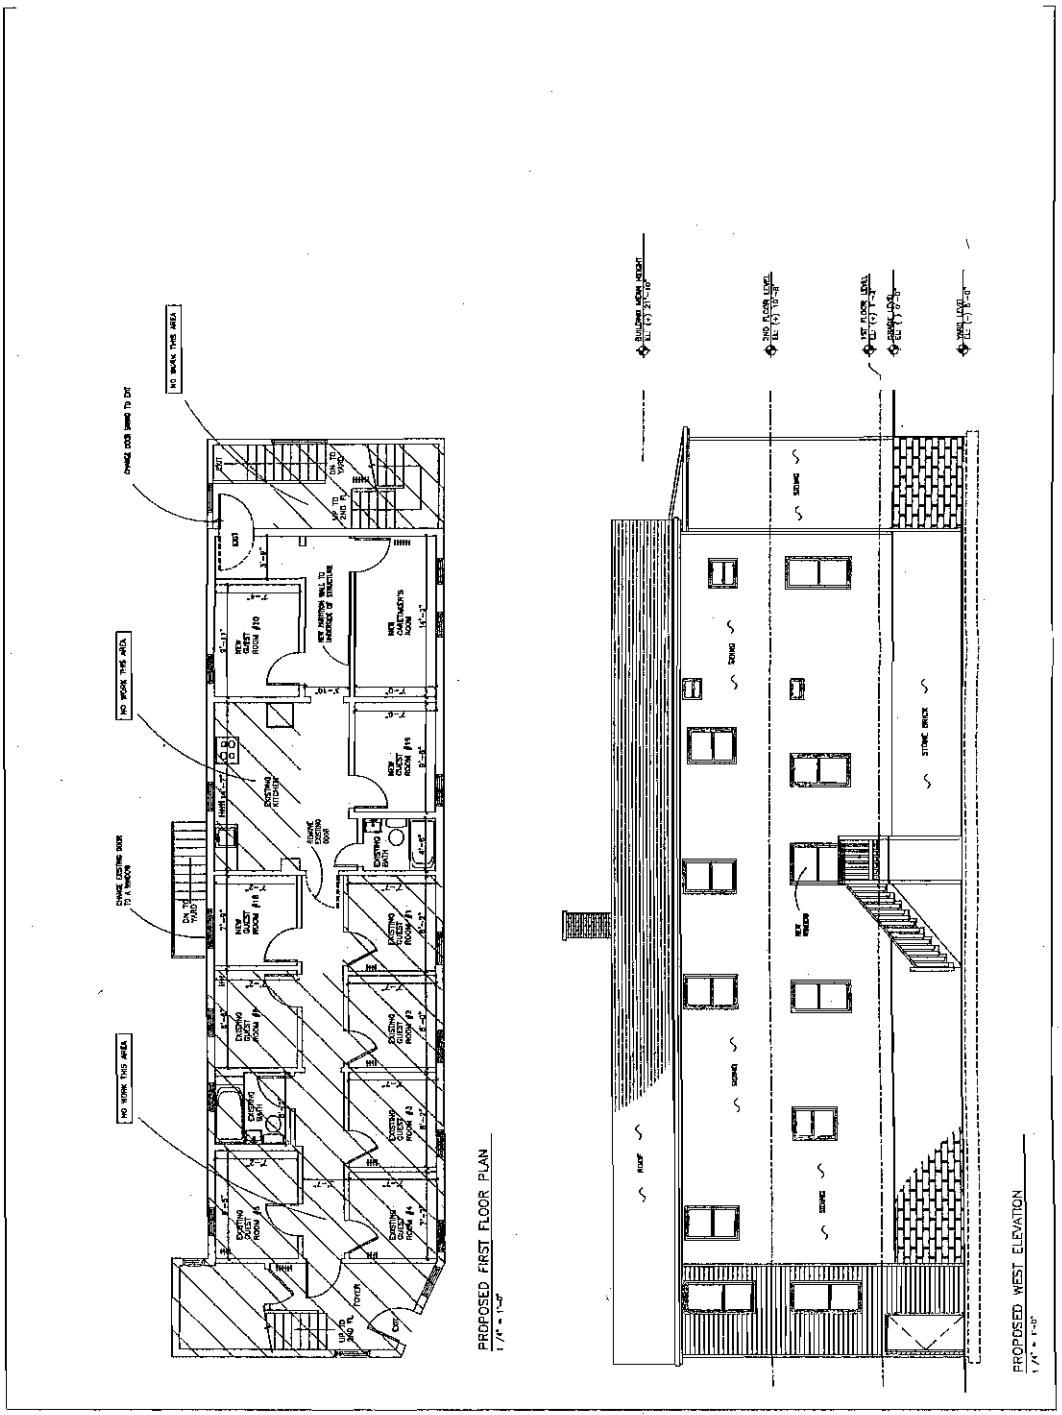
NO WORK THIS AREA
NO WORK THIS AREA
NO WORK THIS AREA
EXIT
NEW GUEST ROOM #10
NEW ATTENDANT'S ROOM
NEW GUEST ROOM #9
NEW GUEST ROOM #8
NEW GUEST ROOM #7
EXISTING KITCHEN
EXISTING BATH
EXISTING GUEST ROOM #1
EXISTING GUEST ROOM #2
EXISTING GUEST ROOM #3
EXISTING GUEST ROOM #4
EXISTING GUEST ROOM #5
EXISTING GUEST ROOM #6
EXISTING BATH
EXISTING BATH
EXISTING BATH

Reclassification Of Area Shown On Map No. 8-I.
(As Amended)
(Application No. 18961T1)
(Common Address: 3525 -- 3545 S. Maplewood Ave.)

[SO2016-6358]

Be It Ordained by the City Council of the City of Chicago:

SECTION 1. Title 17 of the Municipal Code of Chicago, the Chicago Zoning Ordinance, is hereby amended by changing all of the RM5 Residential Multi-Unit District and the M1-2 Limited Manufacturing/Business Park District symbols as shown on Map Number 8-I in the area bounded by:

a line 369.92 feet north of and parallel to West 36th Street; a line 229 feet east of and parallel to South Maplewood Avenue; a line 253.53 feet north of and parallel to West 36th Street; a line 132 feet east of and parallel to South Maplewood Avenue; a line 146.30 feet north of and parallel to West 36th Street; and South Maplewood Avenue,

to those of an RM5 Residential Multi-Unit District.

SECTION 2. This ordinance takes effect after its passage and due publication.

[Site Plans attached to this ordinance printed on pages 38497 and 38498 of this *Journal*.]

Type 1 Narrative Rezoning Analysis attached to this ordinance reads as follows:

Substitute Narrative For Type 1 Rezoning For
3525 -- 3545 S. Maplewood Ave., Chicago, Illinois.

Application Number 18961T1.

The above mentioned property had been subject matter of a prior rezoning in 2006. That prior application included the same address and the survey showed the same property as presented in this current application. The applicant presently needs a zoning change to correct certain typographical errors in the zoning change ordinance that was included in that prior rezoning and correct the number of parking spaces.

Zoning Change:	from an M1-2 and an RM5 to an RM5
Use Remains The Same:	28 townhomes
Floor Area Ratio:	1.247
Lot Area Remains The Same:	40,807.66 square feet
Building Floor Area:	50,869.56 square feet
Density Remains The Same:	1,457.41 square feet of lot area per dwelling unit
Off-Street Parking:	28 parking spaces
Setbacks Remain The Same:	
Front:	10 feet
Side:	10 feet north/0 feet south
Rear:	3 feet, 4 inches
Private Yard:	238 square feet
Building Height:	36.5 feet


KINMAN ALYEUNG ARCHITECT

TOWNHOME DEVELOPMENT
(PHASE III & PHASE IV)
35th & S. MAPLEWOOD AVE
CHICAGO, ILLINOIS

ARCHITECTURAL DRAWING

A1

FINAL FOR PUBLICATION

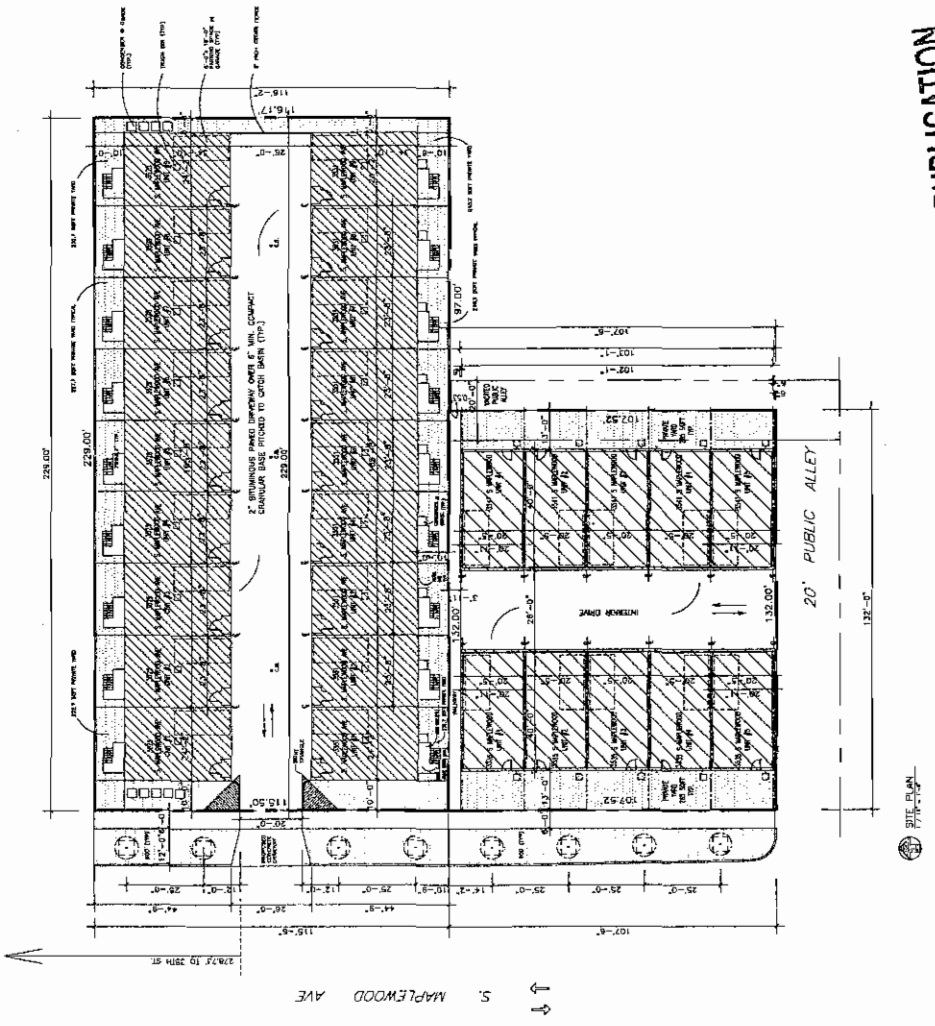


KINMAN AUYEUNG ARCHITECT

ARCHITECTURAL DRAWING

TOWNHOME DEVELOPMENT
(PHASE III & PHASE IV)
35th & S. MAPLEWOOD AVE
CHICAGO, ILLINOIS

A1

FINAL FOR PUBLICATION

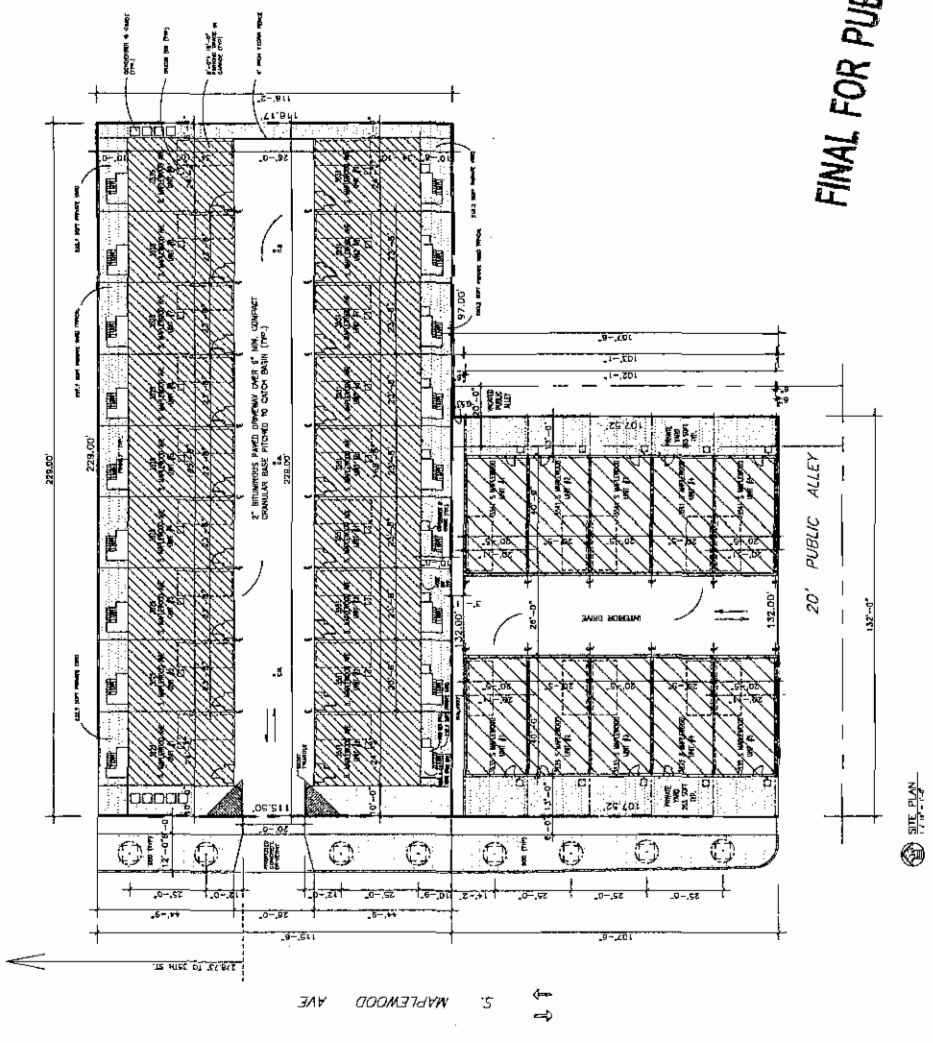

Reclassification Of Area Shown On Map No. 9-H.
(Application No. 18963T1)
(Common Address: 1911 -- 1921 W. Irving Park Rd.)

[O2016-6360]

Be It Ordained by the City Council of the City of Chicago:

SECTION 1. Title 17 of the Municipal Code of Chicago, the Chicago Zoning Ordinance, is hereby amended by changing all of the B1-2 Neighborhood Shopping District symbols and indications as shown on Map Number 9-H in the area bounded by:

West Irving Park Road; a line 133.0 feet west of and parallel to North Wolcott Avenue; the 16.0-foot public alley next south of West Irving Park Road; and a line 233.0 feet west of and parallel to North Wolcott Avenue,

to those of a B1-3 Neighborhood Shopping District and an accompanying use district is hereby established in the area described above.

SECTION 2. This ordinance takes effect after its passage and due publication.

[Site Plan; First Floor Plan; and Building Elevations attached to this ordinance printed on pages 38501 through 38507 of this *Journal*.]

Type 1 Narrative Rezoning Analysis attached to this ordinance reads as follows:


Project Narrative.

1911 -- 1921 W. Irving Park Rd.

Applicant seeks a change from the current B1-2 Neighborhood Shopping District to the B1-3 Neighborhood Shopping District at 1911 -- 1921 West Irving Park Road to permit a 42.0-foot tall, 14,470 square foot 4-story addition to an existing 3-story building. The proposed development will have 24 dwelling units, 9 parking spaces and 24 bicycle parking spaces and a daycare and commercial uses on the ground floor. The proposed development is a transit served location on a pedestrian street less than 1,320 feet from the nearest Chicago Transit Authority (Irving Park) Brown line train station, as such the applicant seeks to reduce their parking from the required 24 spaces to 9 parking spaces

per the parking reduction permitted for transit served locations through a Type-1 rezoning application.

Lot Size:	12,090 square feet
Floor Area Ratio:	2.2 FAR
Building Area:	26,598 square feet
Density (Lot Area per Dwelling Unit):	503.75 square feet per unit
Number of Dwelling Units:	24
Off-Street Parking:	9 parking spaces
Bicycle Parking:	24 bicycle parking spaces
Setbacks:	
Front:	0
Side (cumulative):	0
Side (Minimum One Side):	0
Rear:	30 feet
Building Height:	42.0 feet to underside of fourth floor ceiling (not including parapet, or stair and elevator penthouse) at the addition; 32.5 feet at existing portion.

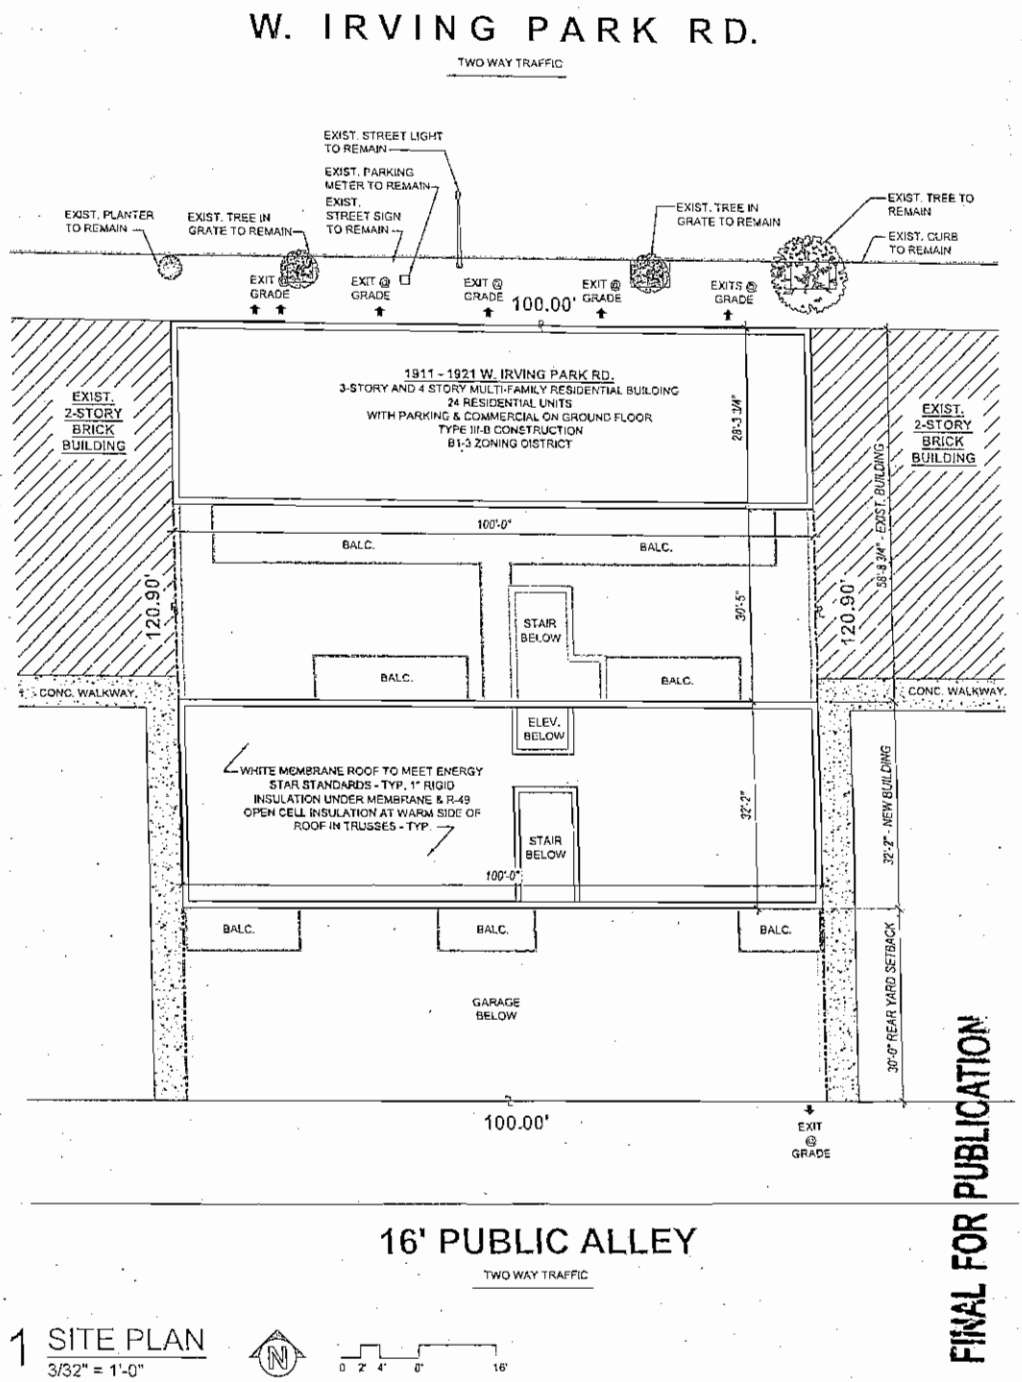


1 SITE PLAN
3/32" = 1'-0"

0 2' 4' 8' 16'

1911-21 IRVING PARK
1911-21 IRVING PARK
CHICAGO, ILLINOIS 60613

SPACE
ARCHITECTS + PLANNERS

VERSION
A1.0

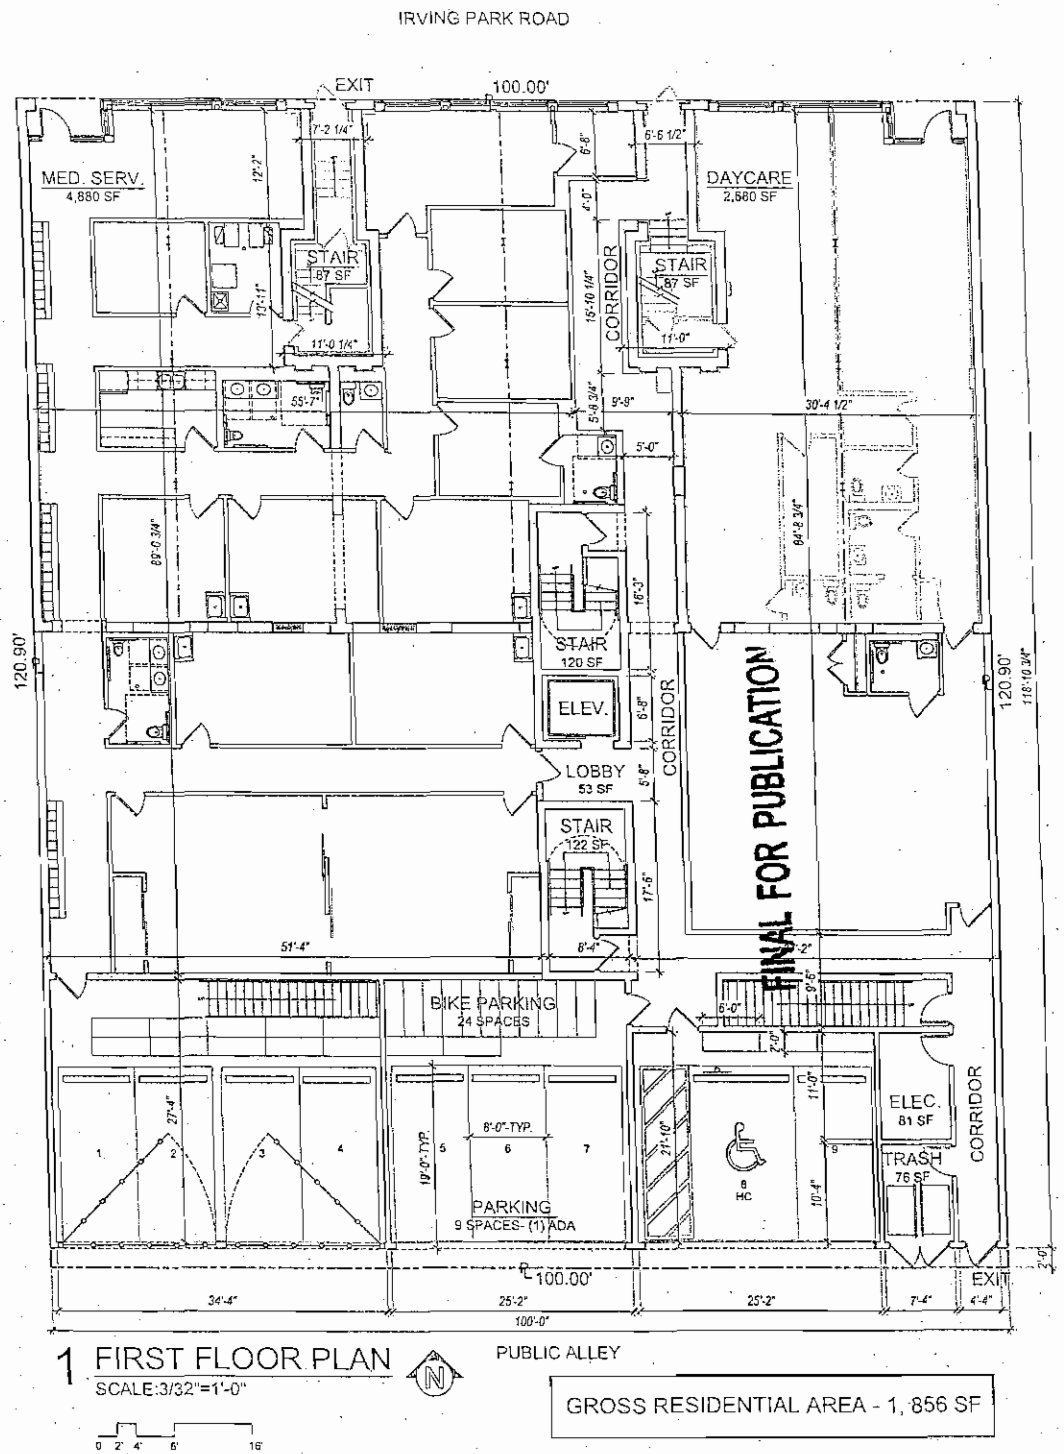

1 FIRST FLOOR PLAN


SCALE:3/32"=1'-0"

GROSS RESIDENTIAL AREA - 1, 856 SF

1911-21 IRVING PARK
1911-21 IRVING PARK
CHICAGO, ILLINOIS 60613

SPACE ARCHITECTS + PLANNERS

VERSION A1.1

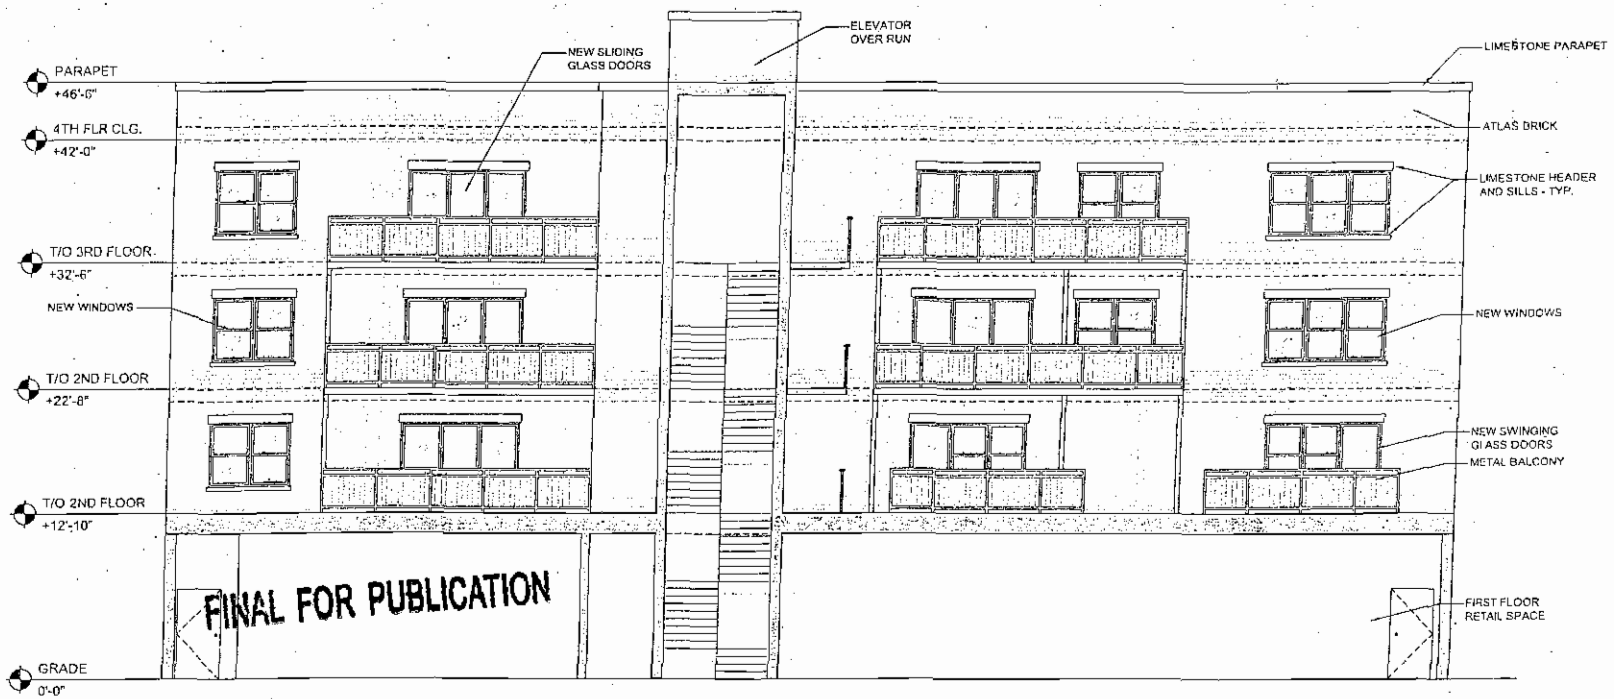

1 NORTH ADDITION ELEVATION (SOUTH PORTION OF BULIDING)


SCALE: 1/8" = 1'-0"


0 2' 4' 8' 16'

1911-21 IRVING PARK
1911-21 IRVING PARK
CHICAGO, ILLINOIS 60613

SPACE ARCHITECTS + PLANNERS

VERSION A2.0

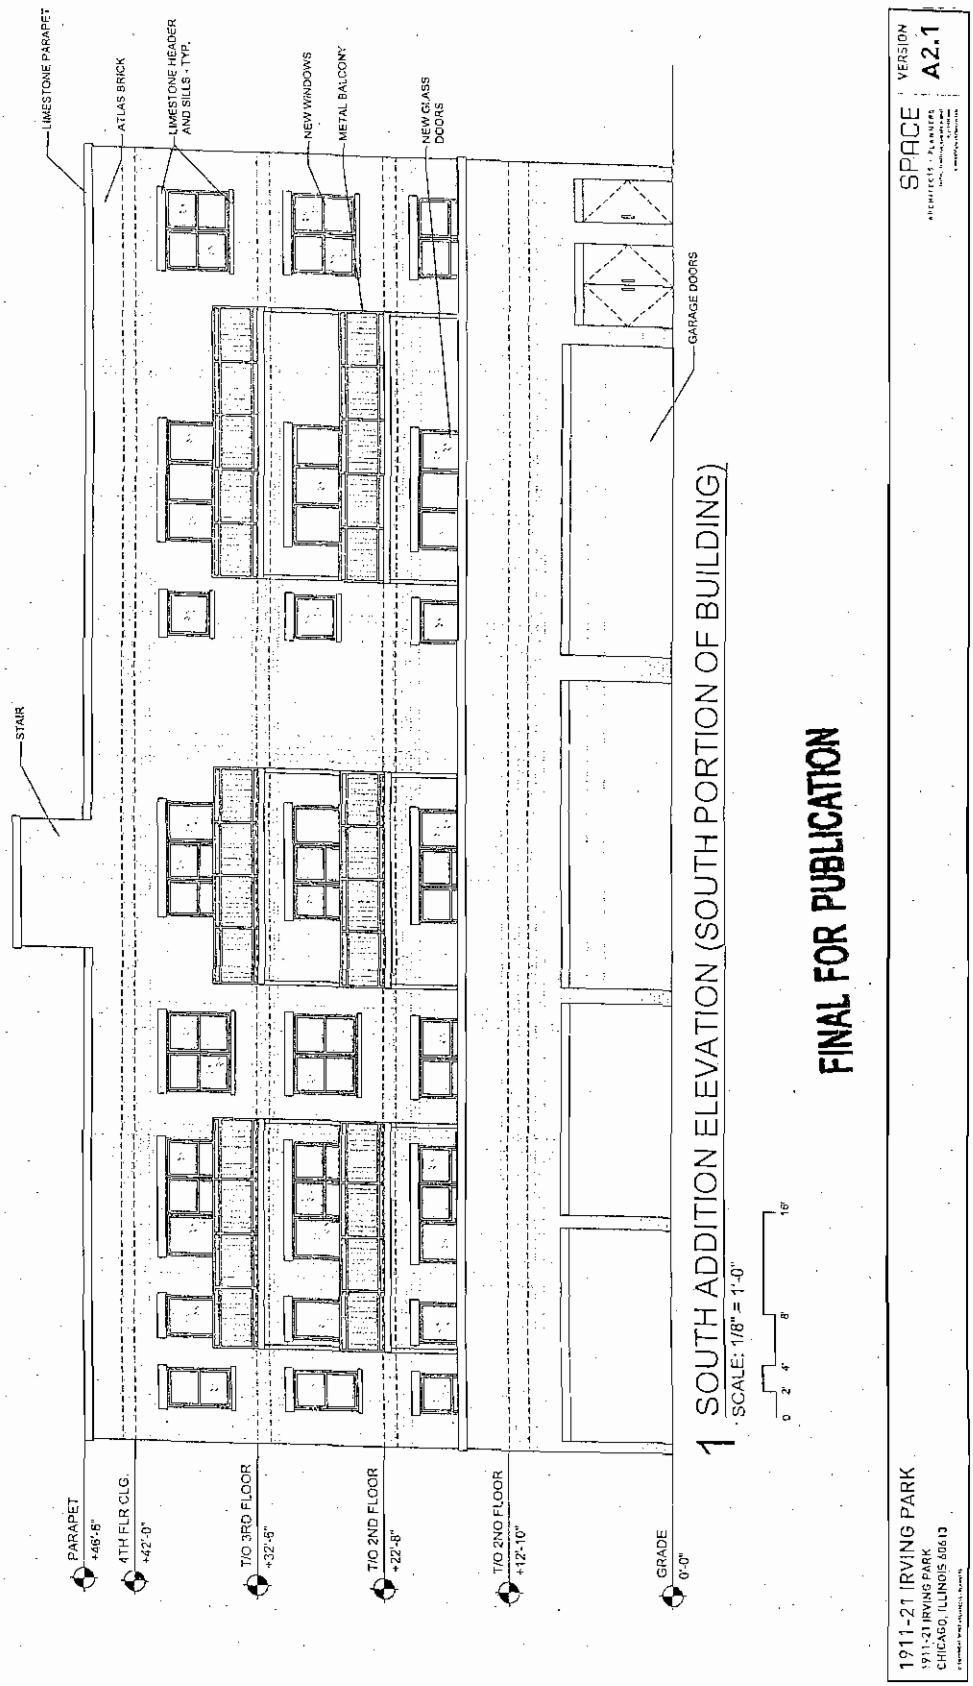
LIMESTONE PARAPET
ATLAS BRICK
LIMESTONE HEADER AND SILLS - TYP.
NEW WINDOWS
METAL BALCONY
NEW GLASS DOORS
GARAGE DOORS
STAIR
PARAPET +46'-6"
4TH FLR CLG. +42'-0"
T/O 3RD FLOOR +32'-6"
T/O 2ND FLOOR +22'-8"
T/O 2ND FLOOR +12'-10"
GRADE 0'-0"
1 SOUTH ADDITION ELEVATION (SOUTH PORTION OF BUILDING)
SCALE: 1/8" = 1'-0"
0 2' 4' 8' 16'
FINAL FOR PUBLICATION
1911-21 IRVING PARK
1911-21 IRVING PARK
CHICAGO, ILLINOIS 60613
SPACE
VERSION
A2.1

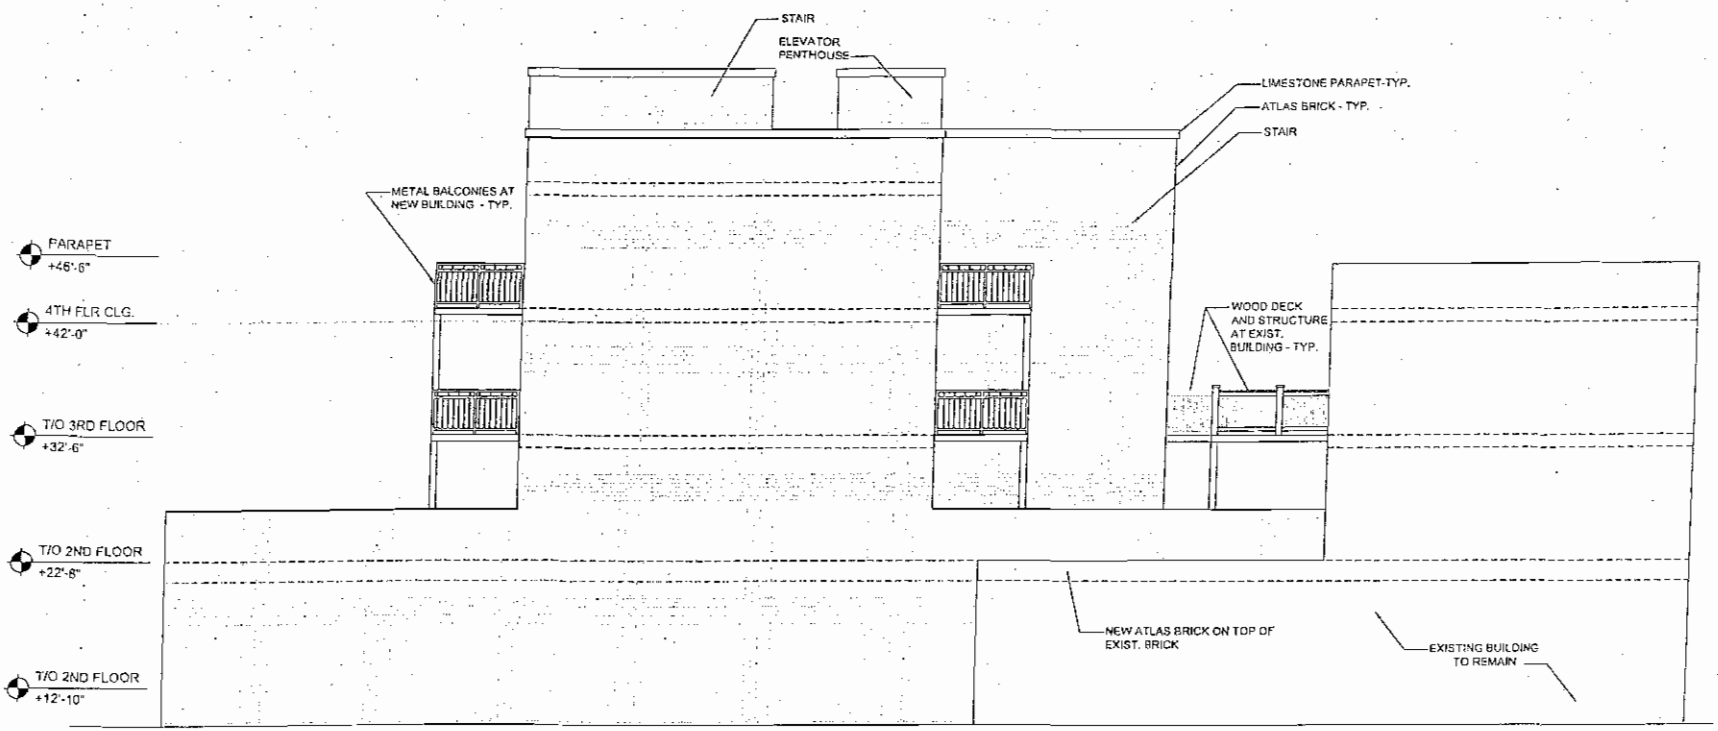

1 EAST ELEVATION

SCALE: 1/8" = 1'-0"

0 2' 4' 8' 16'

FINAL FOR PUBLICATION

1911-21 IRVING PARK
1911-21 IRVING PARK
CHICAGO, ILLINOIS 60613

SPACE ARCHITECTS + PLANNERS

VERSION A2.3

1 NORTH EXISTING ELEVATION (NORTH PORTION OF BUILDING)
SCALE: 1/8" = 1'-0"


0 2' 4' 8' 16'

FINAL FOR PUBLICATION

1911-21 IRVING PARK
1911-21 IRVING PARK
CHICAGO, ILLINOIS 60613

SPACE ARCHITECTS + PLANNERS

VERSION A2.4

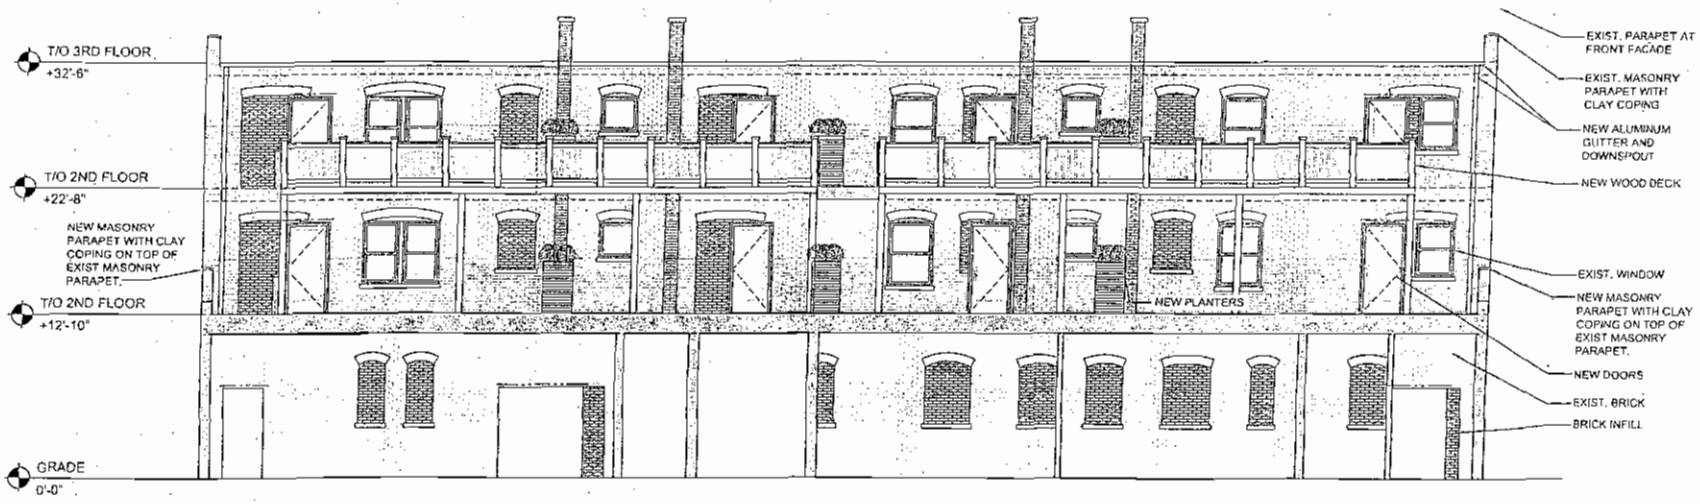

1 SOUTH EXISTING ELEVATION (NORTH PORTION OF BUILDING)

SCALE: 1/8" = 1'-0"

0 2' 4' 8' 16'

FINAL FOR PUBLICATIO

1911-21 IRVING PARK
1911-21 IRVING PARK
CHICAGO, ILLINOIS 60613

SPACE
ARCHITECTS + PLANNERS

VERSION
A2.5

Reclassification Of Area Shown On Map No. 9-K.
(Application No. 18967)
(Common Address: 4124 W. School St.)

[O2016-6364]

Be It Ordained by the City Council of the City of Chicago:

SECTION 1. Title 17 ofthe Municipal Code of Chicago, the Chicago Zoning Ordinance, is hereby amended by changing all of the RS3 Residential Single-Unit (Detached House) District symbols andindications as shown on Map Number 9-K in the area bounded by:

the east/west alley north of and parallel to West School Street; a line 245.40 feet west of and parallel to North Karlov Avenue; West School Street; and a line 277.4 feet west of and parallel to North Karlov Avenue,

to those of an RT4 Residential Multi-Unit District.

SECTION 2. This ordinance shall be in force and effect from and after its passage and due publication.

Reclassification Of Area Shown On Map No. 9-L.
(Application No. 189656)
(Common Address: 4900 -- 4958 W. Dakin St.)

[O2016-6351]

Be It Ordained by the City Council of the City of Chicago:

SECTION 1. Title 17 of the Municipal Code of Chicago, the Chicago Zoning Ordinance, is hereby amended by changing all of the B1-1 Neighborhood Shopping District symbols and indications as shown on Map Number 9-L in the area bounded by:

the public alley next north of and parallel to West Dakin Street; a line 279.14 feet west of and parallel to North Lamon Avenue; a line 139.13 feet north of and parallel to West Dakin Street; North Lamon Avenue; West Dakin Street; and North Lavergne Avenue,

to those of a C1-1 Neighborhood Shopping District.

SECTION 2. This ordinance shall be in force and effect from and after its passage and due publication.

Reclassification Of Area Shown On Map No. 11-H.
(As Amended)
(Application No. 18946T1)
(Common Address: 2254 -- 2256 W. Irving Park Rd.)

[SO2016-6341]

Be It Ordained by the City Council of the City of Chicago:

SECTION 1. Title 17 of the Municipal Code of Chicago, the Chicago Zoning Ordinance, is hereby amended by changing all the B1-1 Neighborhood Shopping District symbols and indications as shown on Map Number 11-H in the area bounded by:

the alley next north of and parallel to West Irving Park Road; a line 50 feet east of and parallel to North Oakley Avenue; West Irving Park Road; and North Oakley Avenue,

to those of a B2-3 Neighborhood Mixed-Use District and a corresponding use district is hereby established in the area above described.

SECTION 2. This ordinance shall be in force and effect from and after its passage and due publication.

[Site Plan; Ground Floor Plan; Typical Floor Plan; Roof Plan; and Front, Rear, Right/Left Side Building Elevations attached to this ordinance printed on pages 38511 through 38517 of this *Journal*.]

Type 1 Narrative Rezoning Analysis attached to this ordinance reads as follows:

17-13-0303-C(1) Narrative Zoning Analysis.


Substitute Ordinance, Narrative And Plans.


2254 -- 2256 W. Irving Park Rd., Chicago, Illinois.

Application No. 18946T1.

Proposed Zoning:	B2-3 Neighborhood Mixed-Use District
Lot Area:	5,769 square feet

Proposed Land Use:	The applicant is seeking a zoning change in order to permit the construction of a new four-story mixed-use building, at the subject site. The two existing buildings, currently located on the site, will both be razed. The proposed new building will contain two (2) commercial/retail spaces (1,100 square feet per unit) -- at grade level, and six (6) dwelling units -- above (second through fourth floors). There will be a new six-car detached garage, located at the rear of the building. The new proposed building will be masonry in construction and measure 46 feet, 0 inches in height.
(a) The Project's Floor Area Ratio:	13,480 square feet (2.34 FAR)
(b) The Project's Density (lot area per dwelling unit):	961.5 square feet
(c) The Amount of Off-Street Parking:	6 parking spaces
(d) Setbacks:	
a. Front Setback:	3 feet, 11 inches
b. Rear Setback:	30 feet, 0 inches
c. Side Setbacks:	
West:	3 feet, 0 inches
East:	3 feet, 0 inches
(e) Building Height:	46 feet, 0 inches

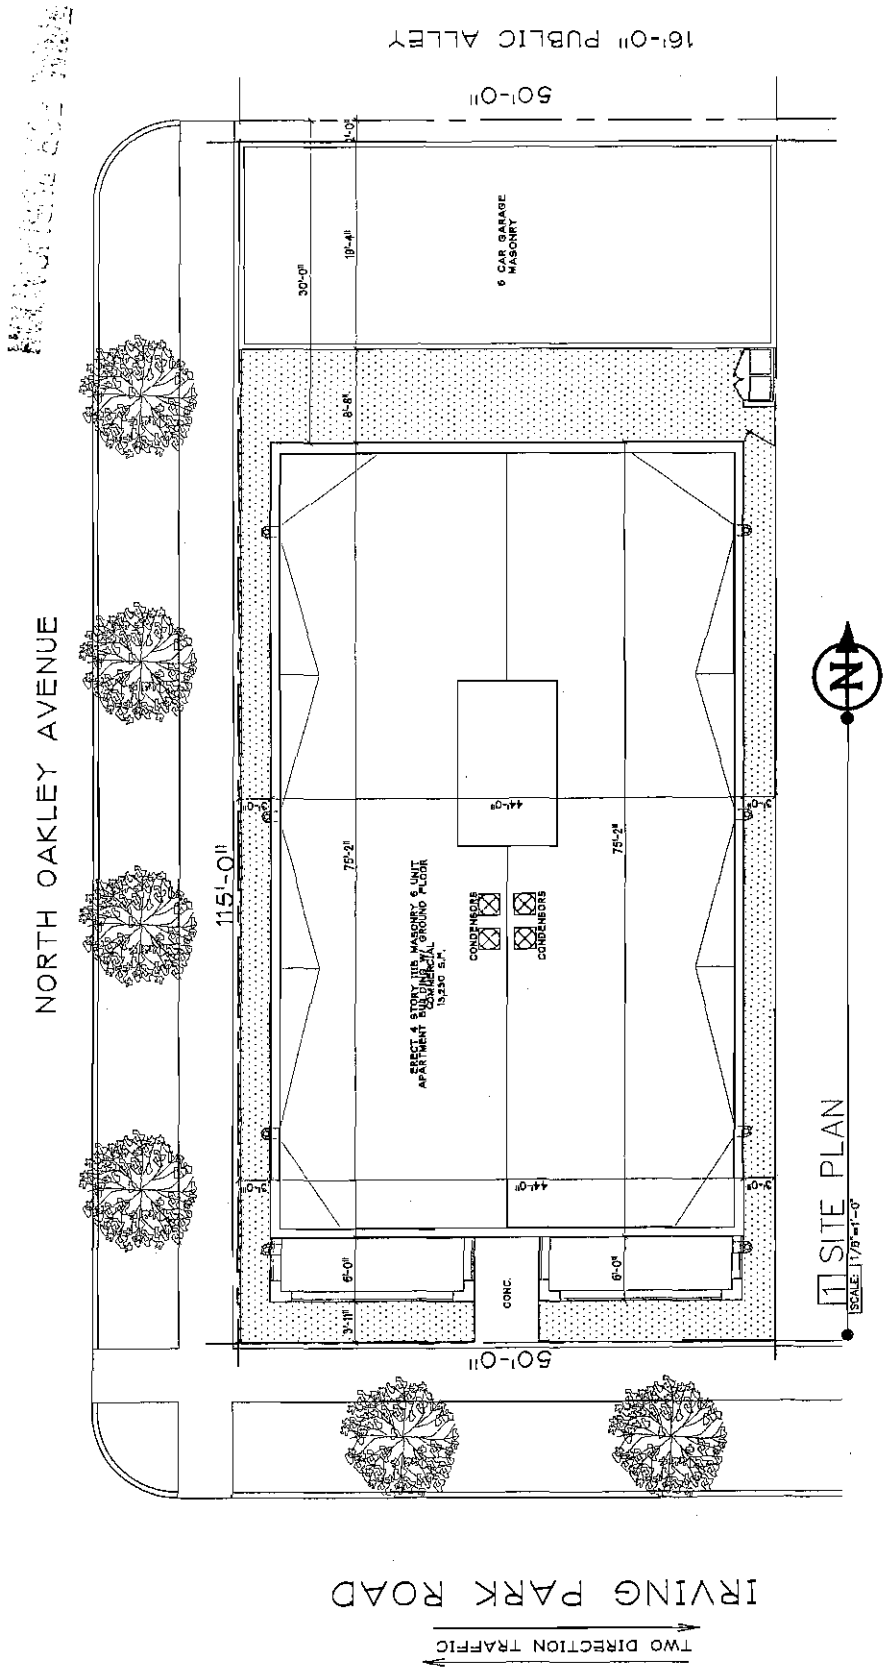
16'-0" PUBLIC ALLEY
50'-0"
6 CAR GARAGE MASONRY
30'-0"
10'-4"
8'-8"
NORTH OAKLEY AVENUE
115'-0"
75'-2"
44'-0"
CONDENSERS
CONDENSERS
75'-2"
44'-0"
6'-0"
3'-11"
CONC.
6'-0"
50'-0"
N
1 SITE PLAN
SCALE: 1/16"=1'-0"
IRVING PARK ROAD
TWO DIRECTION TRAFFIC

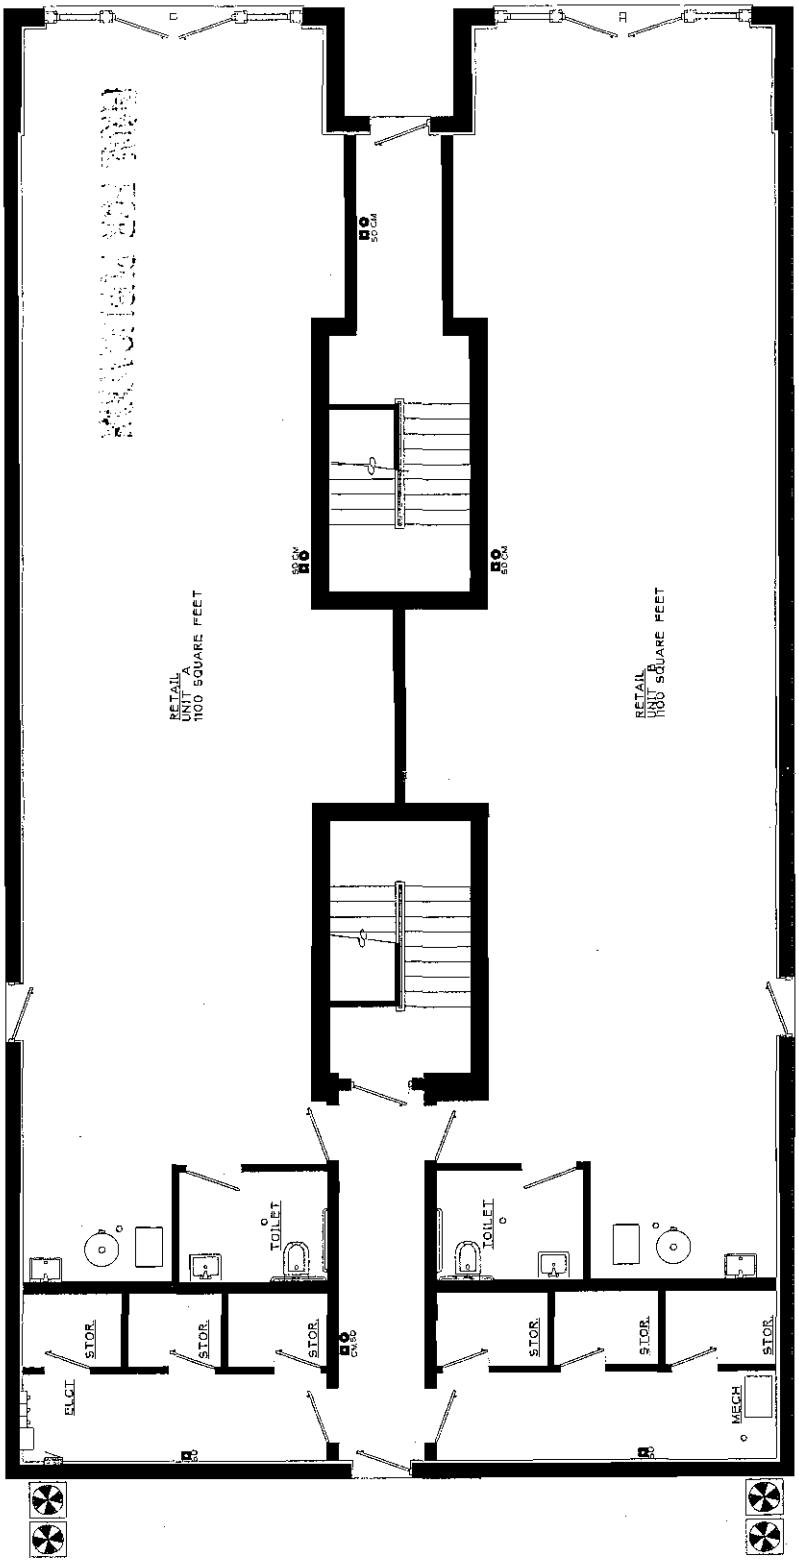


1 GROUND FLOOR PLAN




2 TYPICAL FLOOR PLAN

FINAL FOR PUBLICATION

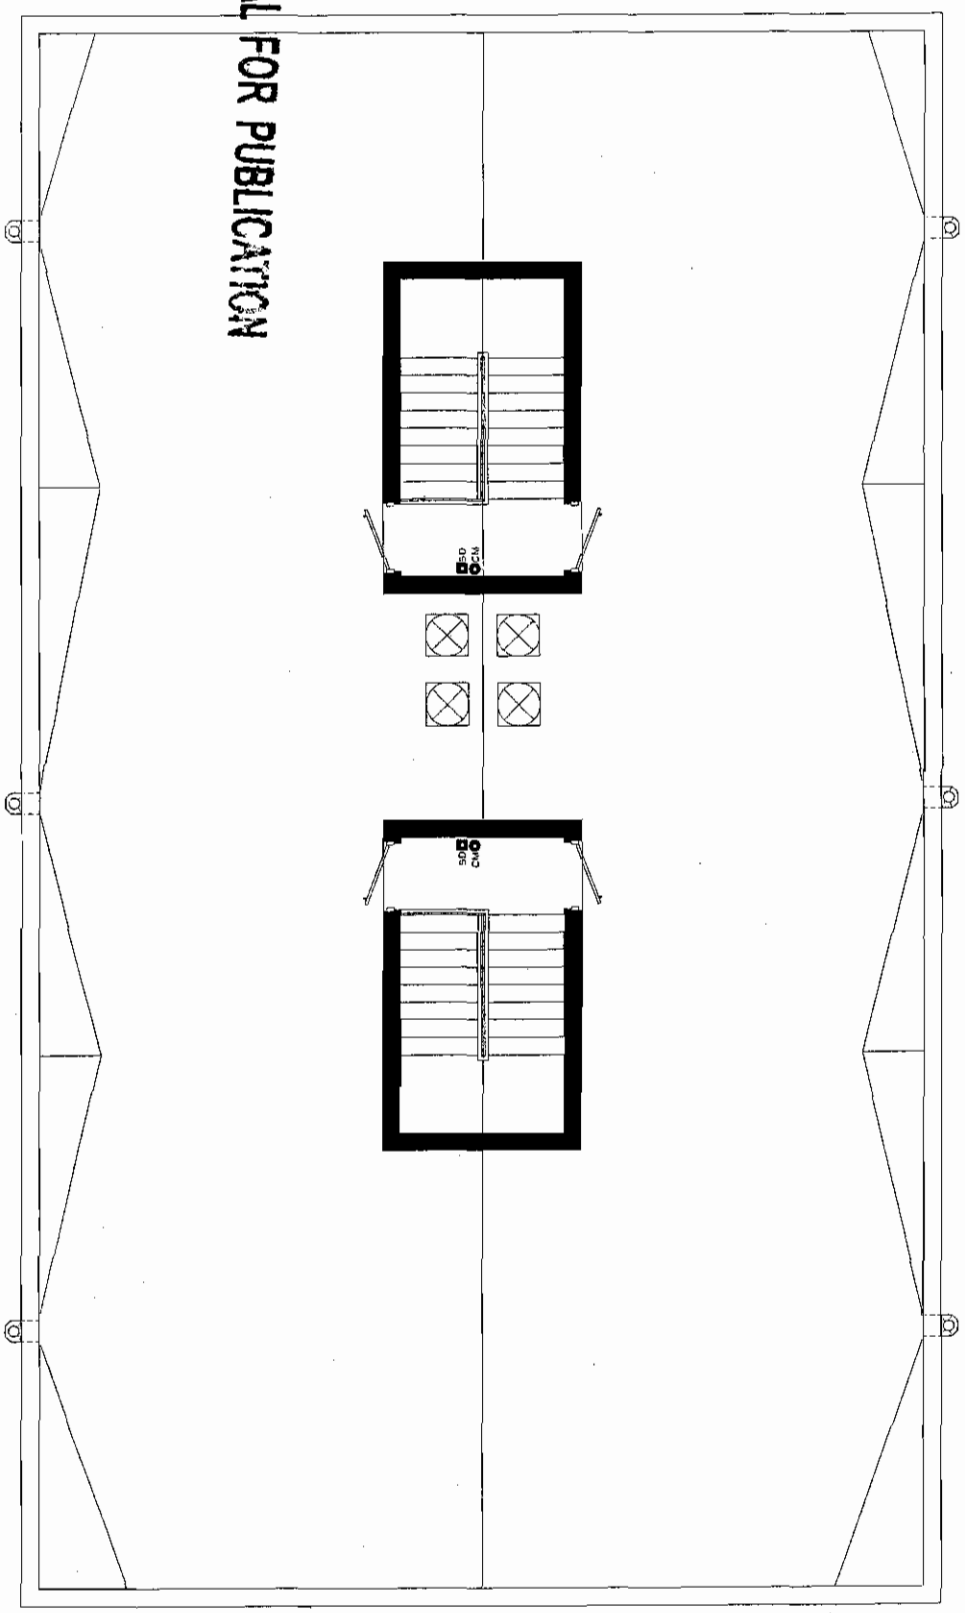


3 ROOF PLAN


FINAL FOR PUBLICATION

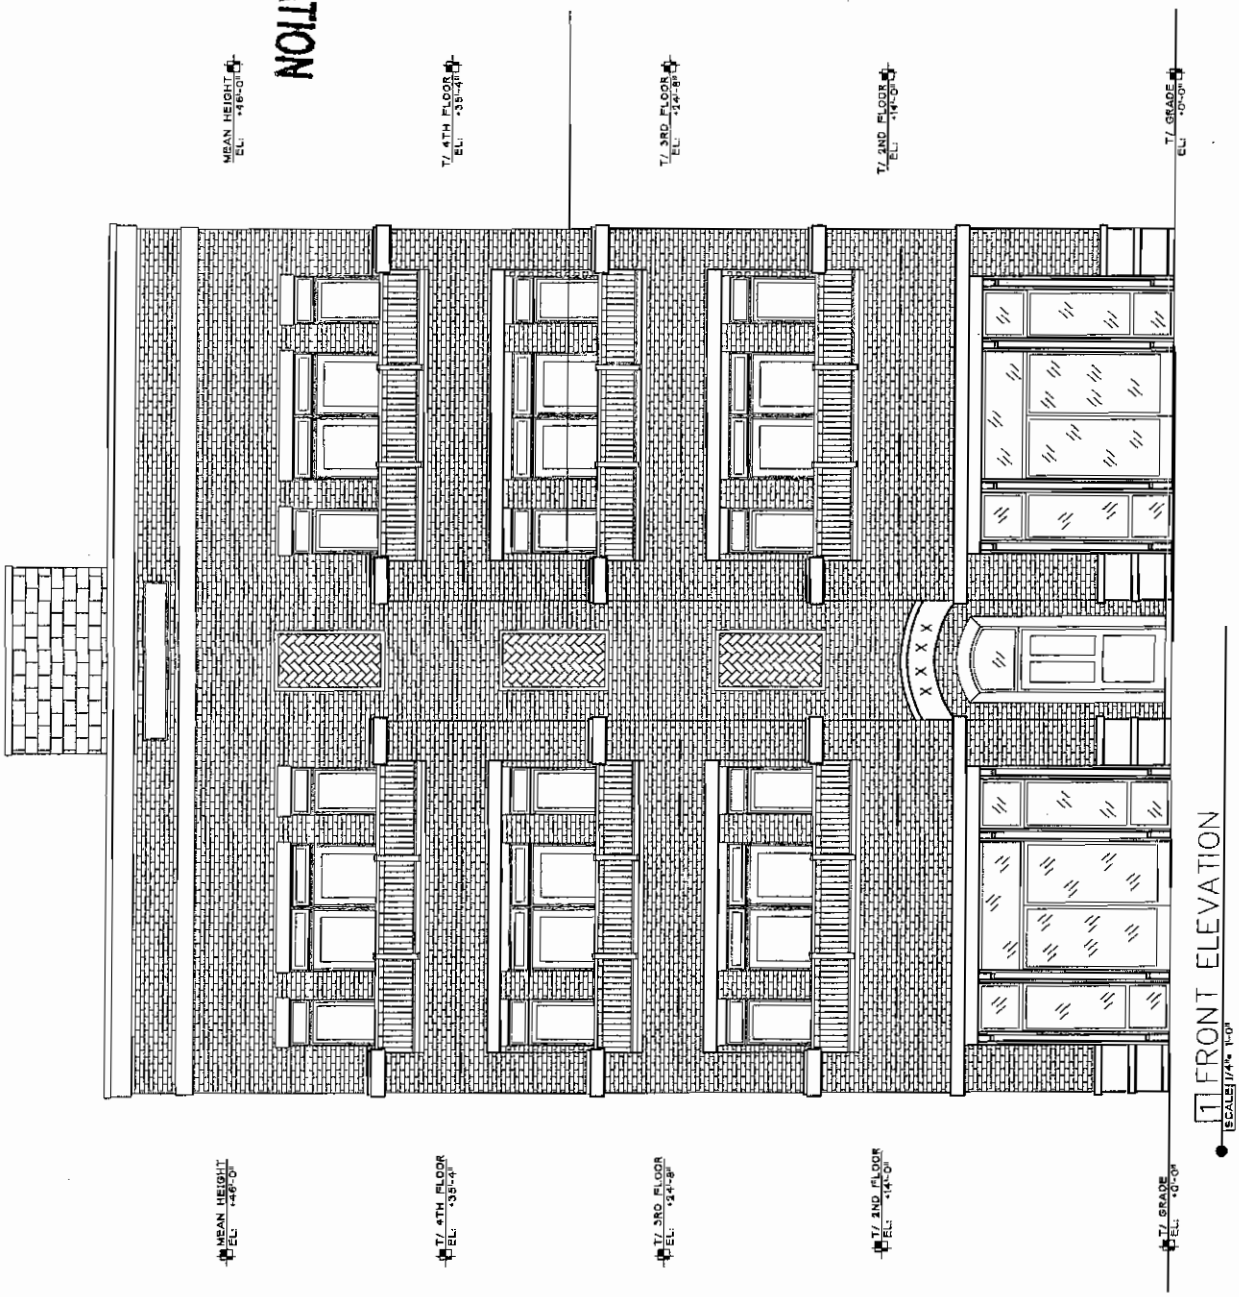

FINAL FOR PUBLICATION

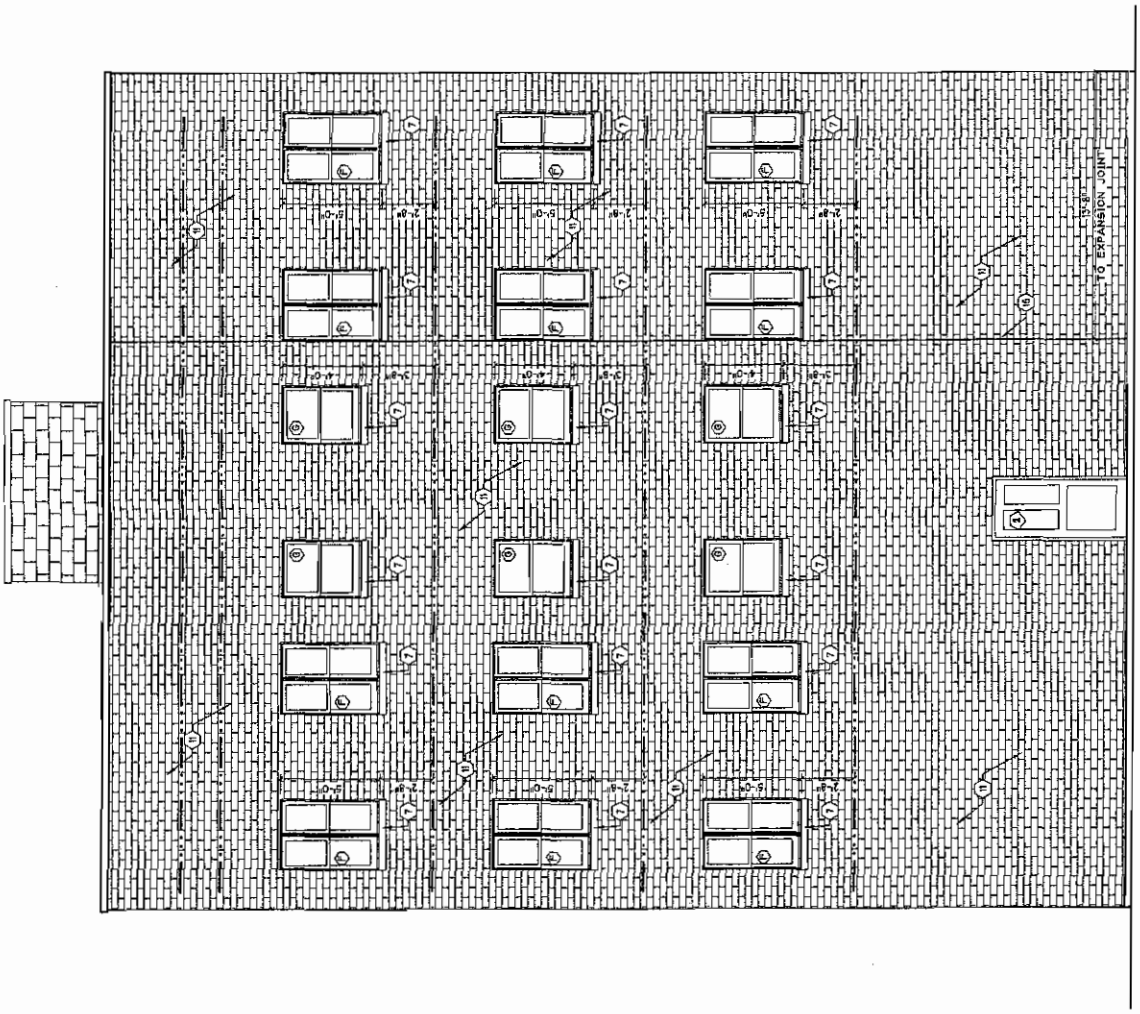

1 REAR ELEVATION
SCALE: 1/4"= 1'-0"

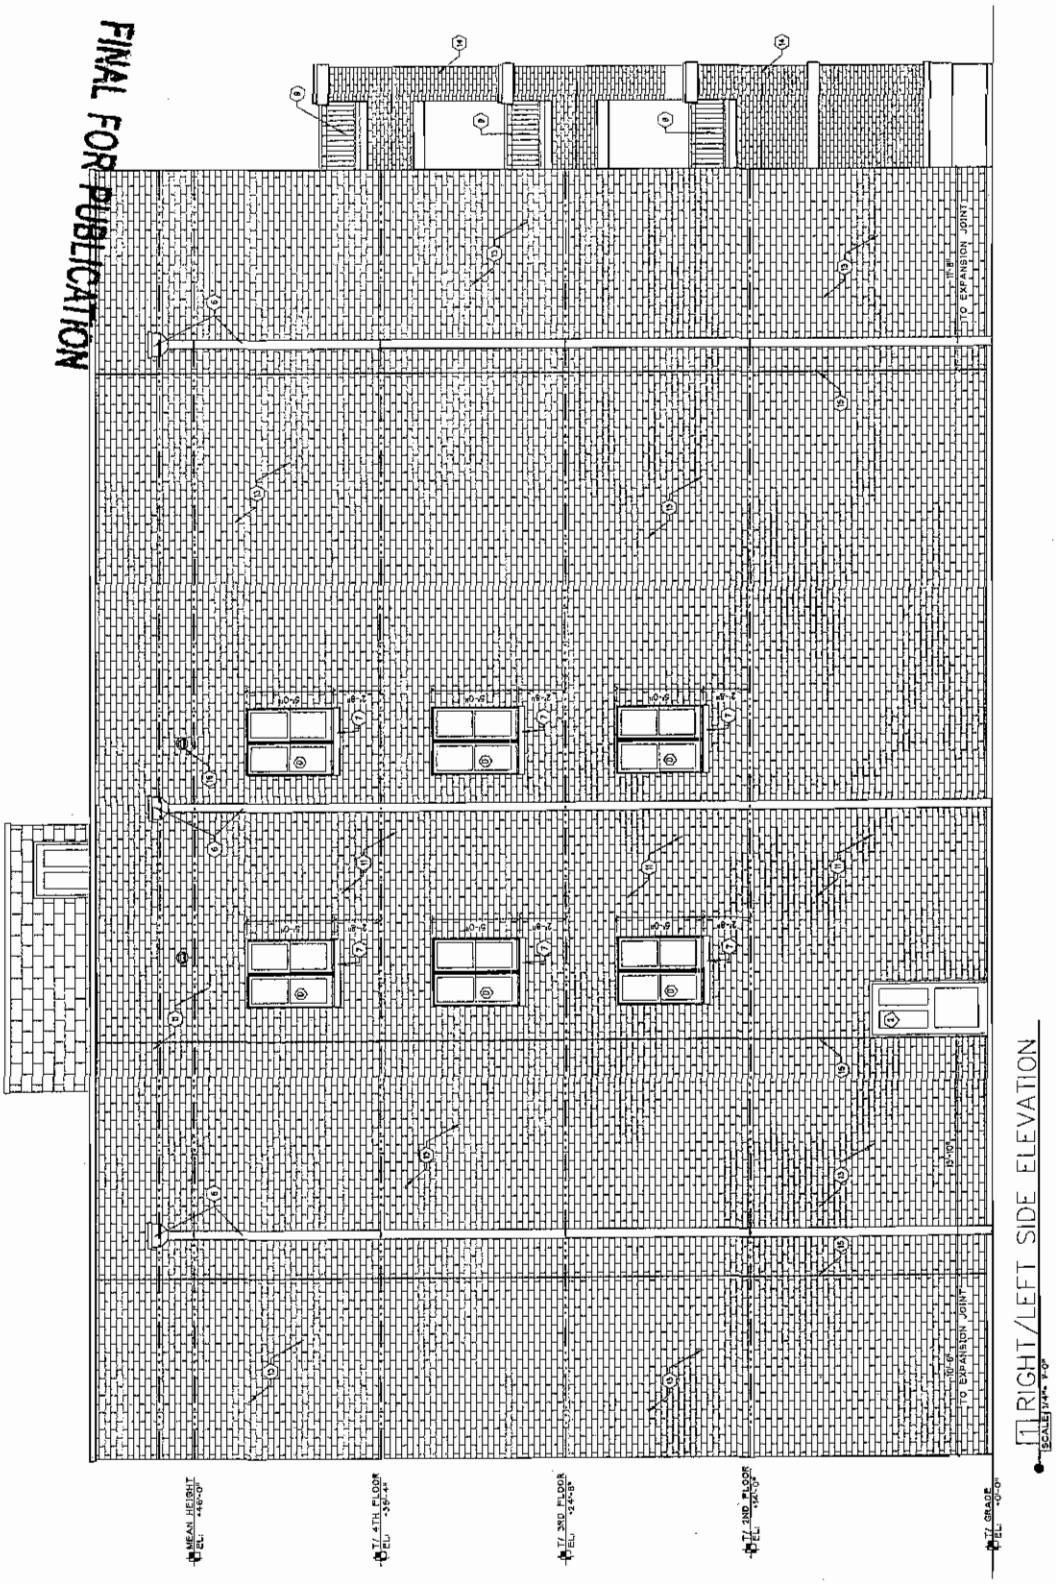
FINAL FOR PUBLICATION
MEAN HEIGHT
EL. +48'-0"
T/ 4TH FLOOR
EL. +36'-4"
T/ 3RD FLOOR
EL. +24'-8"
T/ 2ND FLOOR
EL. +13'-0"
T/ GRADE
EL. -0'-0"
TO EXPANSION JOINT
TO EXPANSION JOINT
1 RIGHT/LEFT SIDE ELEVATION
SCALE: 1/4" = 1'-0"

Reclassification Of Area Shown On Map No. 11-J.
(Application No. 18951)
(Common Address: 3253 -- 3257 W. Wilson Ave.)

[O2016-6346]

Be It Ordained by the City Council of the City of Chicago:

SECTION 1. Title 17 of the Municipal Code of Chicago, the Chicago Zoning Ordinance, is hereby amended by changing all of the RS3 Residential Single-Unit (Detached House) Zoning District symbols and indications as shown on Map Number 11-J in the area bounded by:

West Wilson Avenue; North Spaulding Avenue; the public alley parallel to and south of West Wilson Avenue; and a line parallel to and 90.00 feet east of the east line of the right-of-way of North Spaulding Avenue,

to those of a B2-1 Neighborhood Mixed-Use Zoning District and a corresponding use district is hereby established in the area above described.

SECTION 2. This ordinance shall be in force and effect from and after its passage and due publication.

Reclassification Of Area Shown On Map No. 13-G.
(As Amended)
(Application No. 18859)
(Common Address: 5036 -- 5066 N. Broadway, 1201 -- 1213 W. Carmen Ave., 5047 -- 5061 N. Broadway, 5077 -- 5085 N. Broadway And 1125 -- 1145 W. Winona St.)

[SO2016-4777]

Be It Ordained by the City Council of the City of Chicago:

SECTION 1. That the Chicago Zoning Ordinance be amended by changing all of the B1-2 Neighborhood Shopping District symbols and indications as shown on Map Number 13-G in the area bounded by:

West Winona Street; the public alley next east of and parallel to North Broadway; a line 400 feet next south of and parallel to West Winona Street; North Broadway; a line 250 feet next south of and parallel to West Winona Street; a line 135 feet next east of

and parallel to North Broadway; a line 100 feet next south of and parallel to West Winona Street; and North Broadway,

to those of the C2-5 Motor Vehicle-Related Commercial District.

SECTION 2. That the Chicago Zoning Ordinance be amended by changing all of the C2-5 Motor Vehicle-Related Commercial District symbols and indications as shown on Map Number 13-G in the area bounded by.

West Winona Street; the public alley next east of and parallel to North Broadway; a line 400 feet next south of and parallel to West Winona Street; West Winnemac Avenue; a line 156.10 feet next west of and parallel to North Broadway; the public alley next north of and parallel to West Winnemac Avenue; the public alley next west of and parallel to North Broadway; West Carmen Avenue; North Broadway; a line 250 feet next south of and parallel to West Winona Street; a line 135 feet next east of and parallel to North Broadway; a line 100 feet next south of and parallel to West Winona Street; and North Broadway,

to those of a Residential-Business Planned Development.

SECTION 3. This ordinance shall be in force and effect from and after its passage and publication.

Plan of Development Statements attached to this ordinance read as follows:

Residential-Business Planned Development No. _____.

Planned Development Statements.

1. The area delineated herein as Planned Development Number TBD ("Planned Development") consists of approximately 117,031 square feet of property which is depicted on the attached Planned Development Boundary and Property Line Map ("Property"). Broadway 5050 LLC is the "Applicant" for this Planned Development pursuant to authorization from the other owners.

2. The requirements, obligations and conditions contained within this Planned Development shall be binding upon the Applicant, its successors and assigns and, if different than the Applicant, the legal titleholders and any ground lessors. All rights

granted hereunder to the Applicant shall inure to the benefit of the Applicant's successors and assigns and, if different than the Applicant, the legal titleholder and any ground lessors. Furthermore, pursuant to the requirements of Section 17-8-0400 of the Chicago Zoning Ordinance (the "Zoning Ordinance"), the Property, at the time of application for amendments, modifications or changes (administrative, legislative or otherwise) to this Planned Development, shall be under single ownership or designated control. Single designated control is defined in Section 17-8-0400 of the Zoning Ordinance.

3. All applicable official reviews, approvals or permits are required to be obtained by the Applicant or its successors, assignees or grantees. Any dedication or vacation of streets or alleys or grants of easements or any adjustment of the right-of-way shall require a separate submittal to the Chicago Department of Transportation ("CDOT") on behalf of the Applicant or its successors, assigns or grantees.

   Any requests for grants of privilege, or any items encroaching on the public way, shall be in compliance with the plans.

   Ingress or egress shall be pursuant to the plans and may be subject to the review and approval of the Department of Planning and Development ("DPD") and CDOT. Closure of all or any public street or alley during demolition or construction shall be subject to the review and approval of CDOT.

   All work proposed in the public way must be designed and constructed in accordance with CDOT Standards for Work in the Public Way and in compliance with the Municipal Code of the City of Chicago. Prior to the issuance of any Part II Approval, the submitted plans must be approved by CDOT.

4. This plan of development consists of these 17 Statements; a Bulk Regulations and Data Table and the following exhibits and plans attached hereto prepared by Booth Hansen and dated October 20, 2016 (the "Plans"): an Existing Zoning Map; an Existing Land-Use Map; a Planned Development Boundary and Property Line Map; a Subarea Map; a Subarea A Site Plan; a Subarea B Site Plan; a Subarea A Landscape Plan; a Subarea B Landscape Plan; a Subarea A Green Roof Plan; a Subarea B Green Roof Plan; Subarea A Elevations (North, South, East, and West) and Subarea B Elevations (North, South, East, and West). In any instance where a provision of this Planned Development conflicts with the Chicago Building Code, the Building Code shall control. This Planned Development conforms to the intent and purpose of the Zoning Ordinance, and all requirements thereof, and satisfies the established criteria for approval as a Planned Development. In case of a conflict between the terms of this Planned Development ordinance and the Zoning Ordinance, this Planned Development ordinance shall control.

5. The following uses are permitted in the area delineated herein as a business planned development: dwelling units located above the ground floor; multi-unit residential; cultural exhibits and libraries; animal services (excluding shelter/boarding kennels and stables); artist work or sales space; business support services; eating and drinking establishments (all, including outdoor patio on a rooftop and at grade); small venues; financial services (excluding payday loan, pawn shops and drive-through facilities); food and beverage retail sales; vacation rental; medical service; office; personal service; repair or laundry service, consumer; general retail sales; indoor participant sports and recreation; children's play center; artisan manufacturing; co-located wireless communication facilities; accessory and non-accessory parking (up to 45 percent pursuant to Section 17-10-0503) and related, incidental and accessory uses.

6. On-premises signs and temporary signs, such as construction and marketing signs, shall be permitted within the Planned Development, subject to the review and approval of DPD. Off-premises signs are prohibited within the boundary of the Planned Development.

7. For purposes of height measurement, the definitions in the Zoning Ordinance shall apply. The height of any building shall also be subject to height limitations, if any, established by the Federal Aviation Administration.

8. The maximum permitted Floor Area Ratio ("FAR") for the Property shall be in accordance with the attached Bulk Regulations and Data Table. For the purposes of FAR calculations and measurements, the definitions in the Zoning Ordinance shall apply. The permitted FAR identified in the Bulk Regulations and Data Table has been determined using a Net Site Area of 117,031 square feet and an FAR of 5.0.

9. Upon review and determination, "Part II Review", pursuant to Section 17-13-0610 of the Zoning Ordinance, a Part II Review fee shall be assessed by DPD. The fee, as determined by staff at the time, is final and binding on the Applicant and must be paid to the Department of Revenue prior to the issuance of any Part II Approval.

10. The Site and Landscape Plans shall be in substantial conformance with the Landscape Ordinance and any other corresponding regulations and guidelines. Final landscape plan review and approval will be by DPD. Any interim reviews associated with site plan review or Part II Reviews, are conditional until final Part II Approval.

11. The Applicant shall comply with Rules and Regulations for the Maintenance of Stockpiles promulgated by the Commissioners of the Departments of Streets and Sanitation, Fleet and Facility Management and Buildings, under Section 13-32-125 of the Municipal Code, or any other provision of that Code.

12. The terms and conditions of development under this Planned Development ordinance may be modified administratively, pursuant to Section 17-13-0611-A of the Zoning Ordinance by the Zoning Administrator upon the application for such a modification by the Applicant, its successors and assigns and, if different than the Applicant, the legal titleholders and any ground lessors.

13. The Applicant acknowledges that it is in the public interest to design, construct and maintain the project in a manner which promotes, enables and maximizes universal access throughout the Property. Plans for all buildings and improvements on the Property shall be reviewed and approved by the Mayor's Office for People with Disabilities to ensure compliance with all applicable laws and regulations related to access for persons with disabilities and to promote the highest standard of accessibility.

14. The Applicant acknowledges that it is in the public interest to design, construct, renovate and maintain all buildings in a manner that provides healthier indoor environments, reduces operating costs and conserves energy and natural resources. The Applicant shall achieve building certification and provide a 50 percent net green roof, equivalent to an actual total of approximately 18,205 square feet in Subarea A and 11,601 square feet in Subarea B.

15. The Applicant acknowledges and agrees that the rezoning of the Property from the B1-2 Neighborhood Shopping District to C2-5 Motor Vehicle-Related District, and then to this Planned Development, triggers the requirements of Section 2-45-115 of the Municipal Code (the "Affordable Requirements Ordinance" or "ARO"). Any developer of a "residential housing project" within the meaning of the ARO must: (i) set aside 10 percent of the housing units in the residential housing project (the "Required Units") as affordable units, or provide the Required Units in an approved off-site location; (ii) pay a fee in lieu of the development of the Required Units; or (iii) any combination of (i) and (ii); provided, however, that residential housing projects with 20 or more units must provide at least 25 percent of the Required Units on-site or, with the Commissioner's approval, off-site. If the developer elects to provide affordable units off-site, the off-site affordable units must be located within a two-mile radius from the residential housing project and in a higher income area. The Property is located in a "higher income area" within the meaning of the ARO, and the Applicant has agreed to satisfy its affordable housing obligation by providing 71 affordable units in the rental buildings to be constructed in the Planned Development, as set forth in the Affordable Housing Profile Form attached hereto as Exhibit [____]. The Applicant agrees that the affordable rental units must be affordable to households earning no more than 60 percent of the Chicago Primary Metropolitan Statistical Area Median Income (AMI), as updated annually by the City of Chicago. If the Applicant subsequently reduces (or increases) the number of housing units in the

Planned Development, the Applicant shall update and resubmit the Affordable Housing Profile Form to the Department of Planning and Development ("DPD") for review and approval, and DPD may adjust the number of required Affordable Units without amending the Planned Development. Prior to the issuance of any building permits for any residential building in the Planned Development, including, without limitation, excavation or foundation permits, the Applicant must execute and record an affordable housing agreement in accordance with Section 2-45-115(L) for a minimum of 10 percent of the housing units in the residential building or buildings for which the building permit is requested. The terms of the affordable housing agreement and any amendments thereto are incorporated herein by this reference. The Applicant acknowledges and agrees that the affordable housing agreement(s) will be recorded against the Planned Development, or the applicable portion thereof, and will constitute a lien against such property. The Commissioner of DPD may enforce remedies for any breach of this Statement 15, including any breach of any affordable housing agreement, and enter into settlement agreements with respect to any such breach, subject to the approval of the Corporation Counsel, without amending the Planned Development.

16. Prior to the Part II Approval (per Section 17-13-0610 of the Zoning Ordinance) for construction of Subarea B, site plan approval by the Department and site plan review by the Chicago Plan Commission shall be required in accordance with this Statement 16.

The Applicant shall submit a site plan, landscape plan, building elevations and a site data table for the building(s) in question for review by the Department (collectively, "Site Plans"). The site data table shall contain the following data for the proposed building(s) as compared to the parameters for Subarea B as set forth in the Bulk Regulations and Data Table:

a. Gross Site Area;

b. Net Site Area;

c. FAR floor area of each proposed building;

d. Maximum building height;

e. Number of dwelling units;

f. Number of parking spaces; and

g. Other data as may be required by the Department to demonstrate compliance with this Planned Development.

If, after review, the Commissioner determines that the Site Plans are not in substantial compliance with the Planned Development, then the Commissioner shall advise the Applicant in writing of the ways in which the Site Plans do not so comply. If, after review, the Commissioner determines that the Site Plans are in substantial compliance with the Planned Development, such Site Plans must then be reviewed by the Chicago Plan Commission at a public meeting but shall not require review or approval by the City Council. Following the Chicago Plan Commission review, the Zoning Administrator shall issue written approval of the applicable Site Plans. Following such approval, the approved Site Plans shall be made part of the main file and shall be deemed to be an integral part of this Planned Development.

Review and approval of Site Plans is intended to assure that specific development components substantially conform with the Planned Development and to assist the City in monitoring ongoing development. Site plan approval submittals need only include that portion of the Property for which approval is being sought by the Applicant. After approval of a site plan, changes or modifications may be made pursuant to the provisions of Statement 12. In the event of any inconsistency between approved plans and the terms of the Planned Development, the terms of the Planned Development shall govern.

17. This Planned Development shall be governed by Section 17-13-0612 of the Zoning Ordinance. Should this Planned Development ordinance lapse, the Commissioner of DPD shall initiate a zoning map amendment to rezone the Property to the C2-5 Motor Vehicle-Related District.

[Existing Zoning Map; Existing Land-Use Map; Boundary and Property Line Map; Subarea Map; Subareas A and B Site Plans, Landscape Plans, and Green Roof Plans; and Subareas A and B North, South, East and West Building Elevations referred to in these Plan of Development Statements printed on pages 38526 through 38543 of this *Journal*.]


Bulk Regulations and Data Table referred to in these Plan of Development Statements read as follows:

Residential-Business Planned Development No. _____.

Bulk Regulations And Data Table.


Gross Site Area (square feet):	187,902

Area of Public Rights-of-Way (square feet):	70,871
Net Site Area (square feet):	117,031
Maximum Floor Area Ratio:	5.0
Maximum Number of Dwelling Units:	710
Subarea A:	345
Subarea B:	365
Minimum Off-Street Parking Spaces:	
Subarea A:	0
Subarea B:	600 (existing to remain)
Minimum Off-Street Loading Spaces:	
Subarea A:	3 (10 feet by 25 feet)
Subarea B:	2 (10 feet by 25 feet)
Maximum Building Height:	
Subarea A:	149 feet, 8 inches
Subarea B:	90 feet, 6 inches (top of mechanical)
Minimum Setbacks:	Per plans

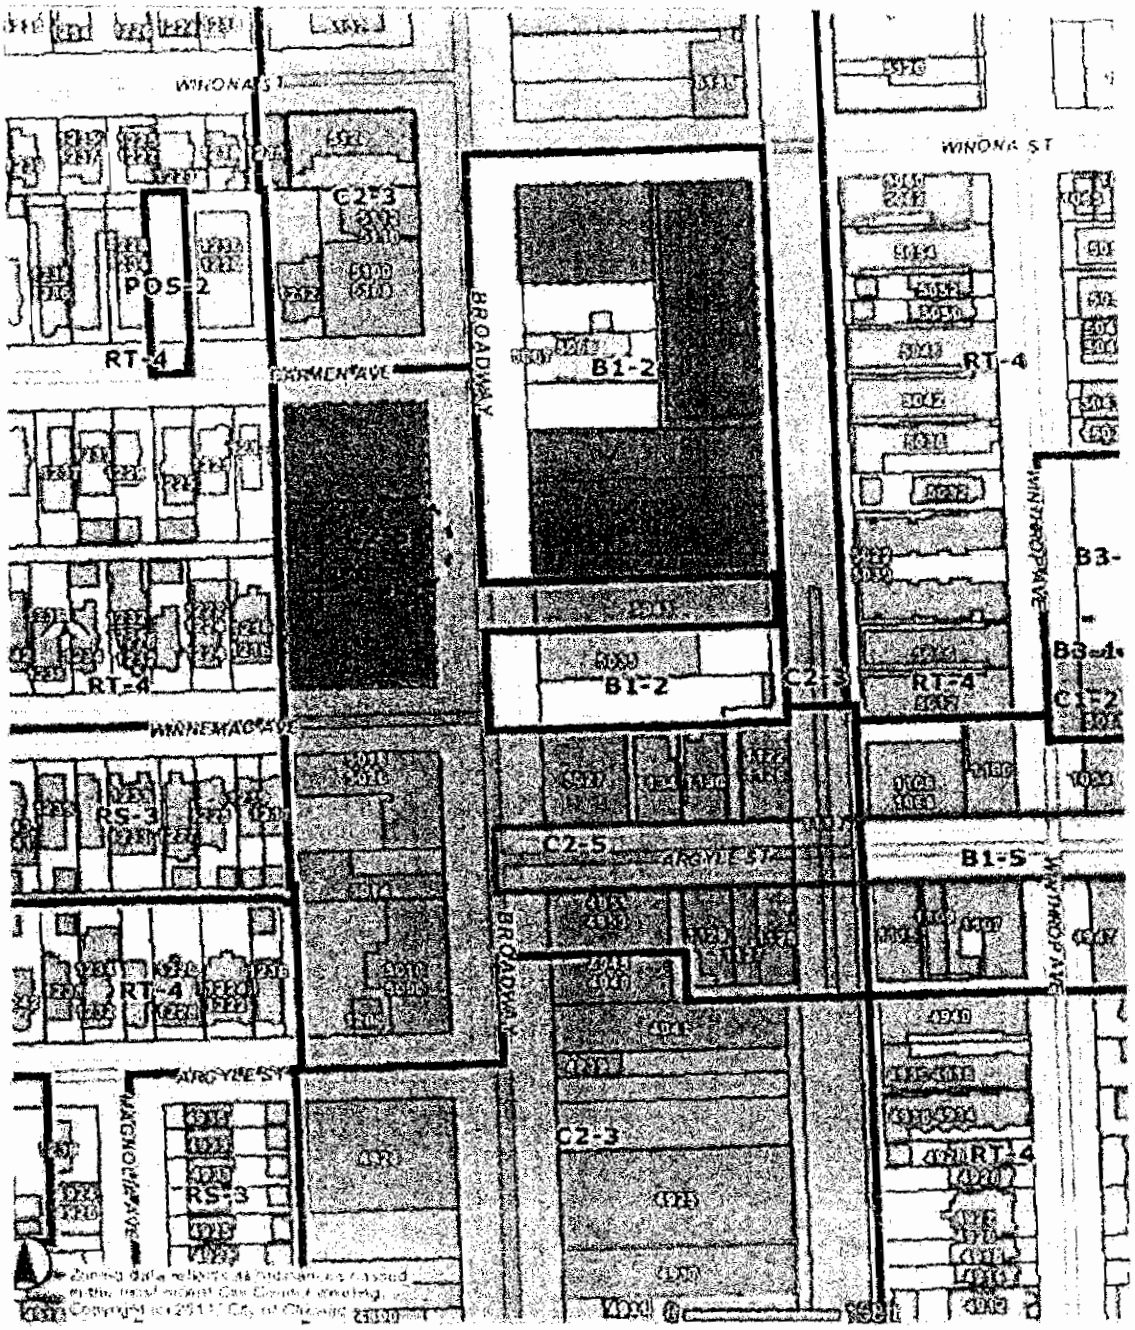

Existing Zoning Map

5050 BROADWAY DEVELOPMENT	APPLICANT:	CEDAR STREET	BOOTH HANSEN	1
	PROJECT ADDRESS:	5040-5060 BROADWAY; 5093 BROADWAY; 5063 BROADWAY; 5051 BROADWAY; 1101-1121 W WINONA		
	INTRODUCTION DATE:	JUNE 22, 2016	PLAN COMMISSION DATE: OCTOBER 20, 2016	

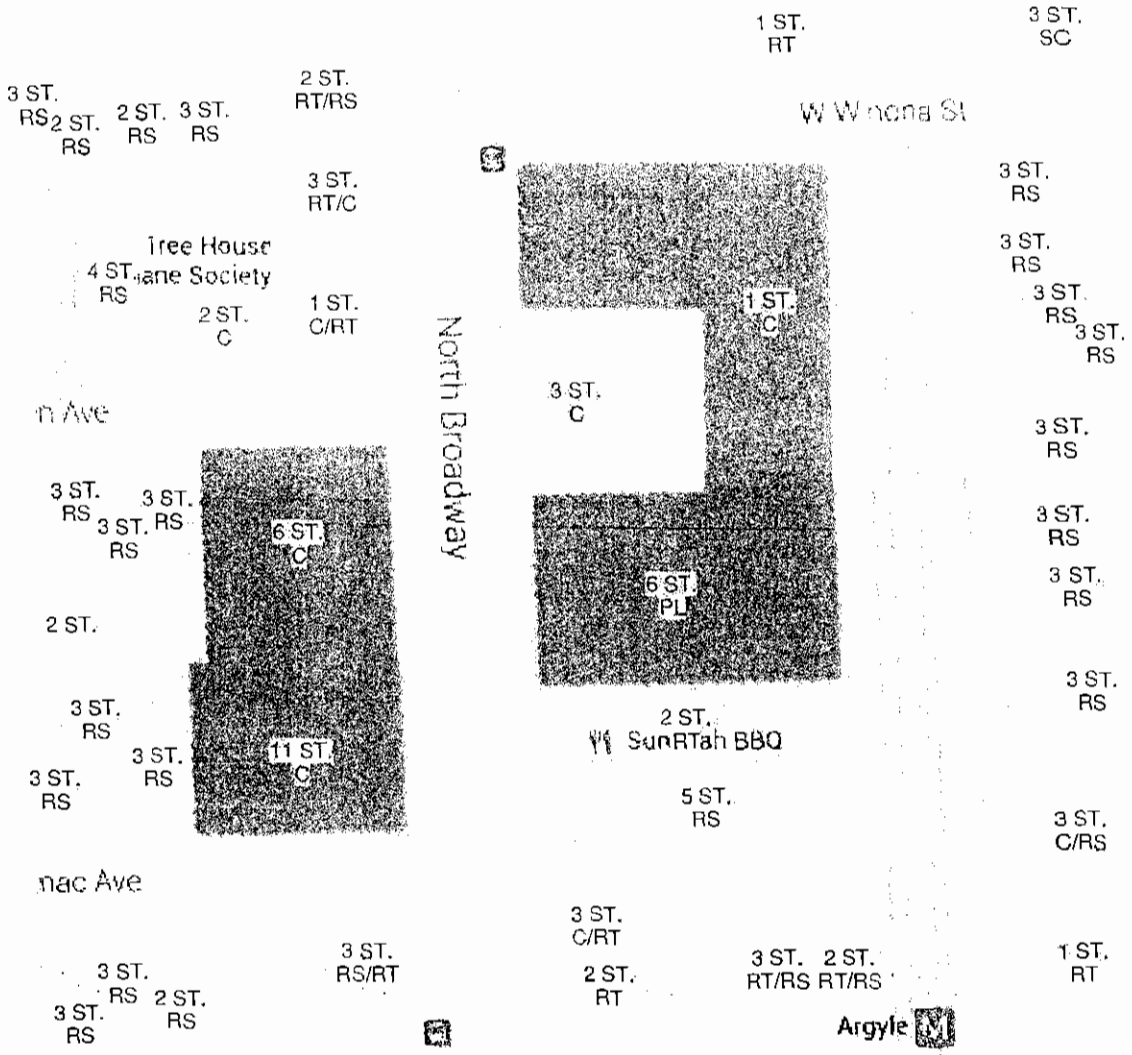


Legend

SITE

#ST.	Number of Stories	PL	Parking Lot
RT	Retail	VL	Vacant Lot
RS	Residential	S	Site
C	Commercial	SC	School


Existing Land Use Map

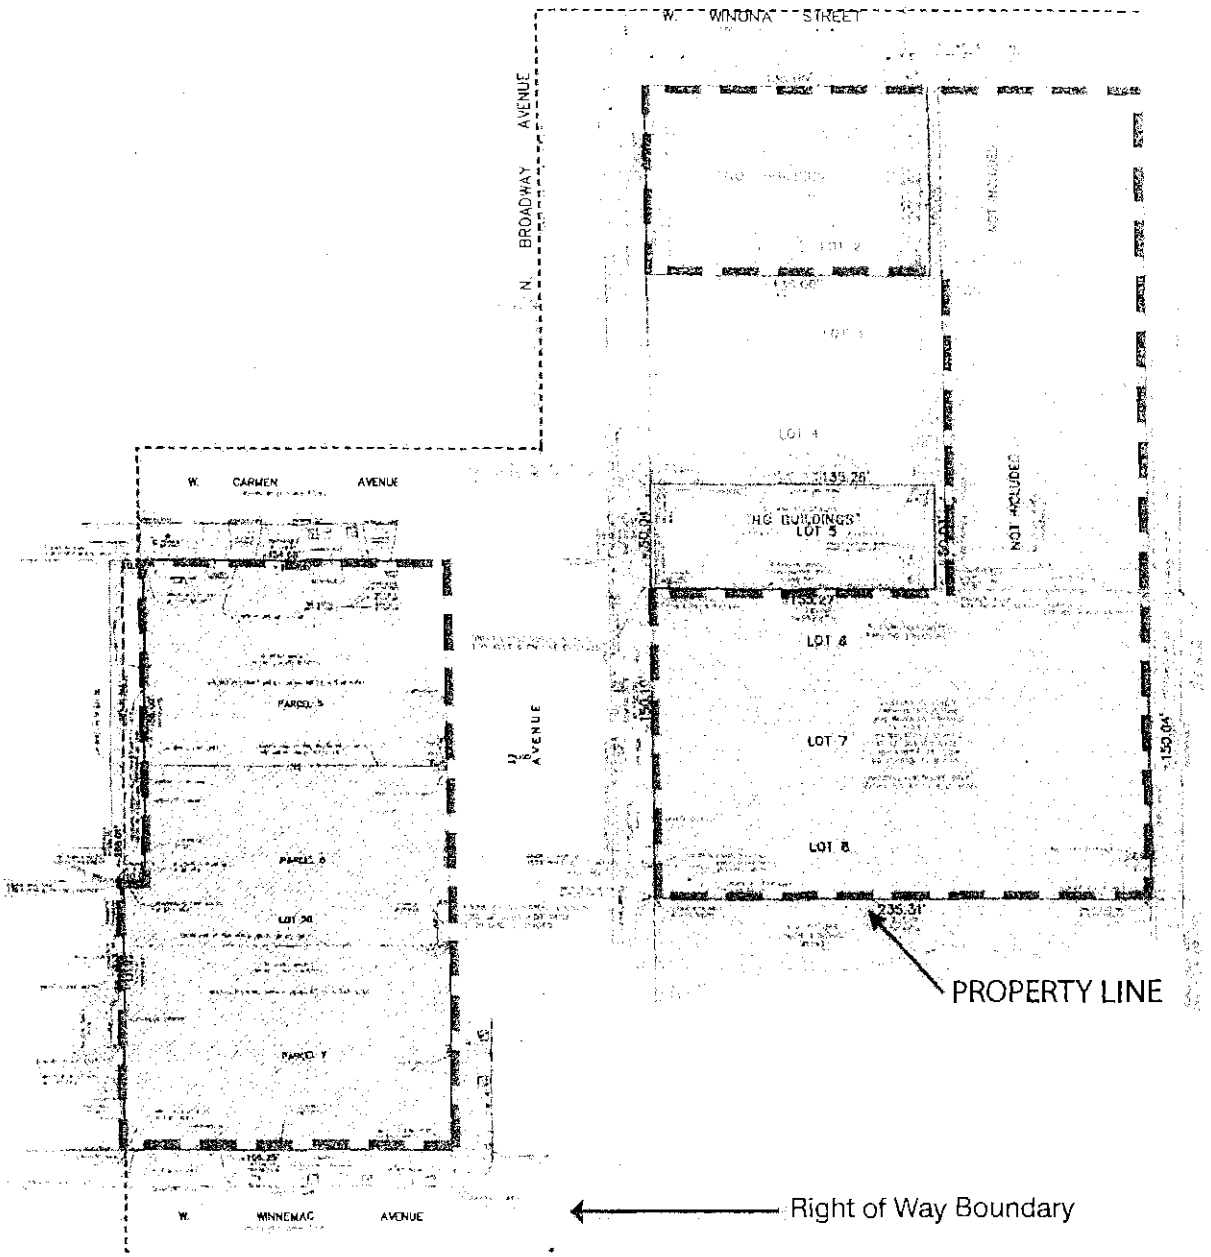

Net Site Area: 117,030 sf Area
in Right of Way: 70,871 sf
Gross Site Area: 187,901 sf

Plan Development Boundary and Property Line Map


APPLICANT: BROADWAY 5050 LLC PROJECT ADDRESS: 5040-5060 BROADWAY; 5083 BROADWAY; 5063 BROADWAY; 5051 BROADWAY; 1101-1121 W WINONA INTRODUCTION DATE: JUNE 22, 2016 PLAN COMMISSION DATE: OCTOBER 20, 2016		BOOTH HANSEN	3

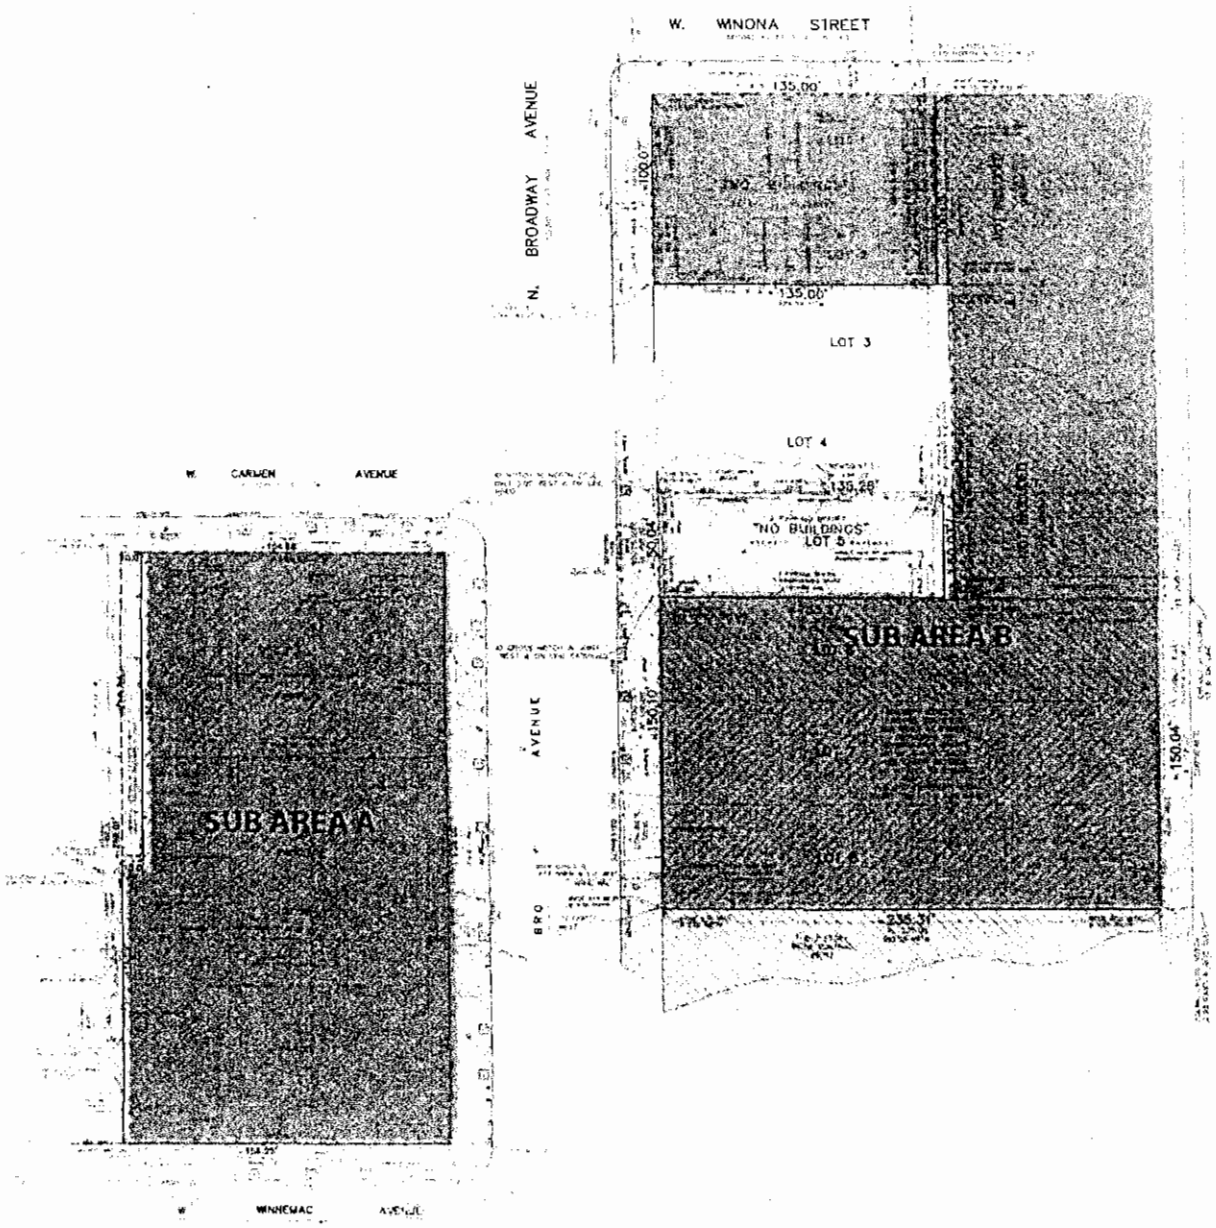

SITE

Sub Area Map


5050 BROADWAY DEVELOPMENT	APPLICANT:	CEDAR STREET	BOOTH HANSEN	4
	PROJECT ADDRESS:	5040-5060 BROADWAY; 5083 BROADWAY; 5063 BROADWAY; 5051 BROADWAY; 1101-1121 W WINONA		
	INTRODUCTION DATE:	JUNE 22, 2016	PLAN COMMISSION DATE: OCTOBER 20, 2016	

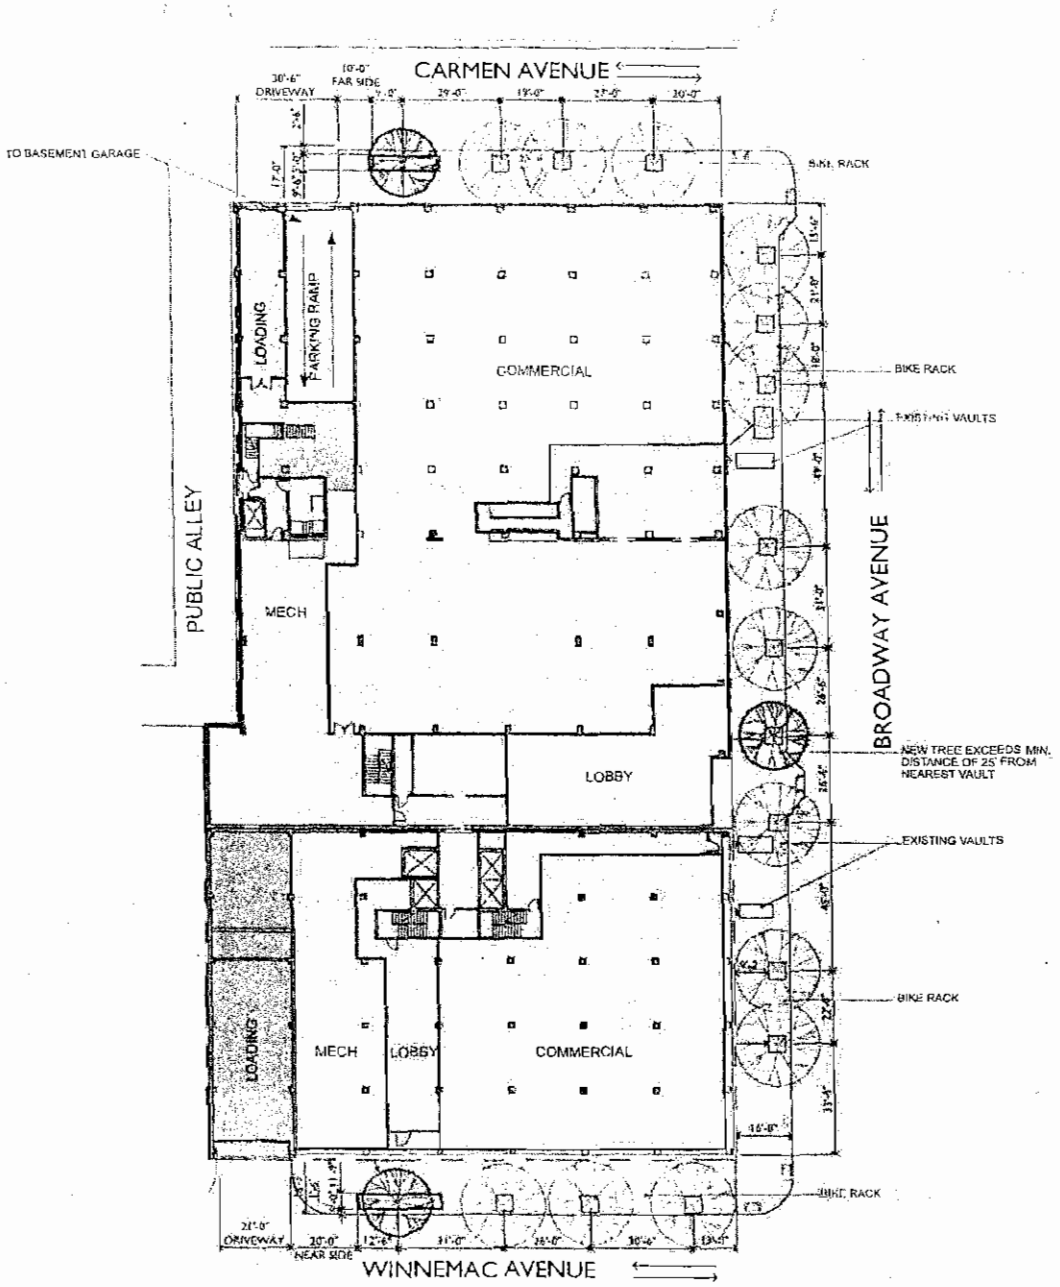

Sub Area A - Site Plan


0 13 25 50 100'

5050 BROADWAY DEVELOPMENT	APPLICANT: CEDAR STREET PROJECT ADDRESS: 5040-5060 BROADWAY; 5083 BROADWAY; 5063 BROADWAY; 5051 BROADWAY; 1101-1121 W WINONA INTRODUCTION DATE: JUNE 22, 2016 PLAN COMMISSION DATE: OCTOBER 20, 2016	BOOTH HANSEN	5

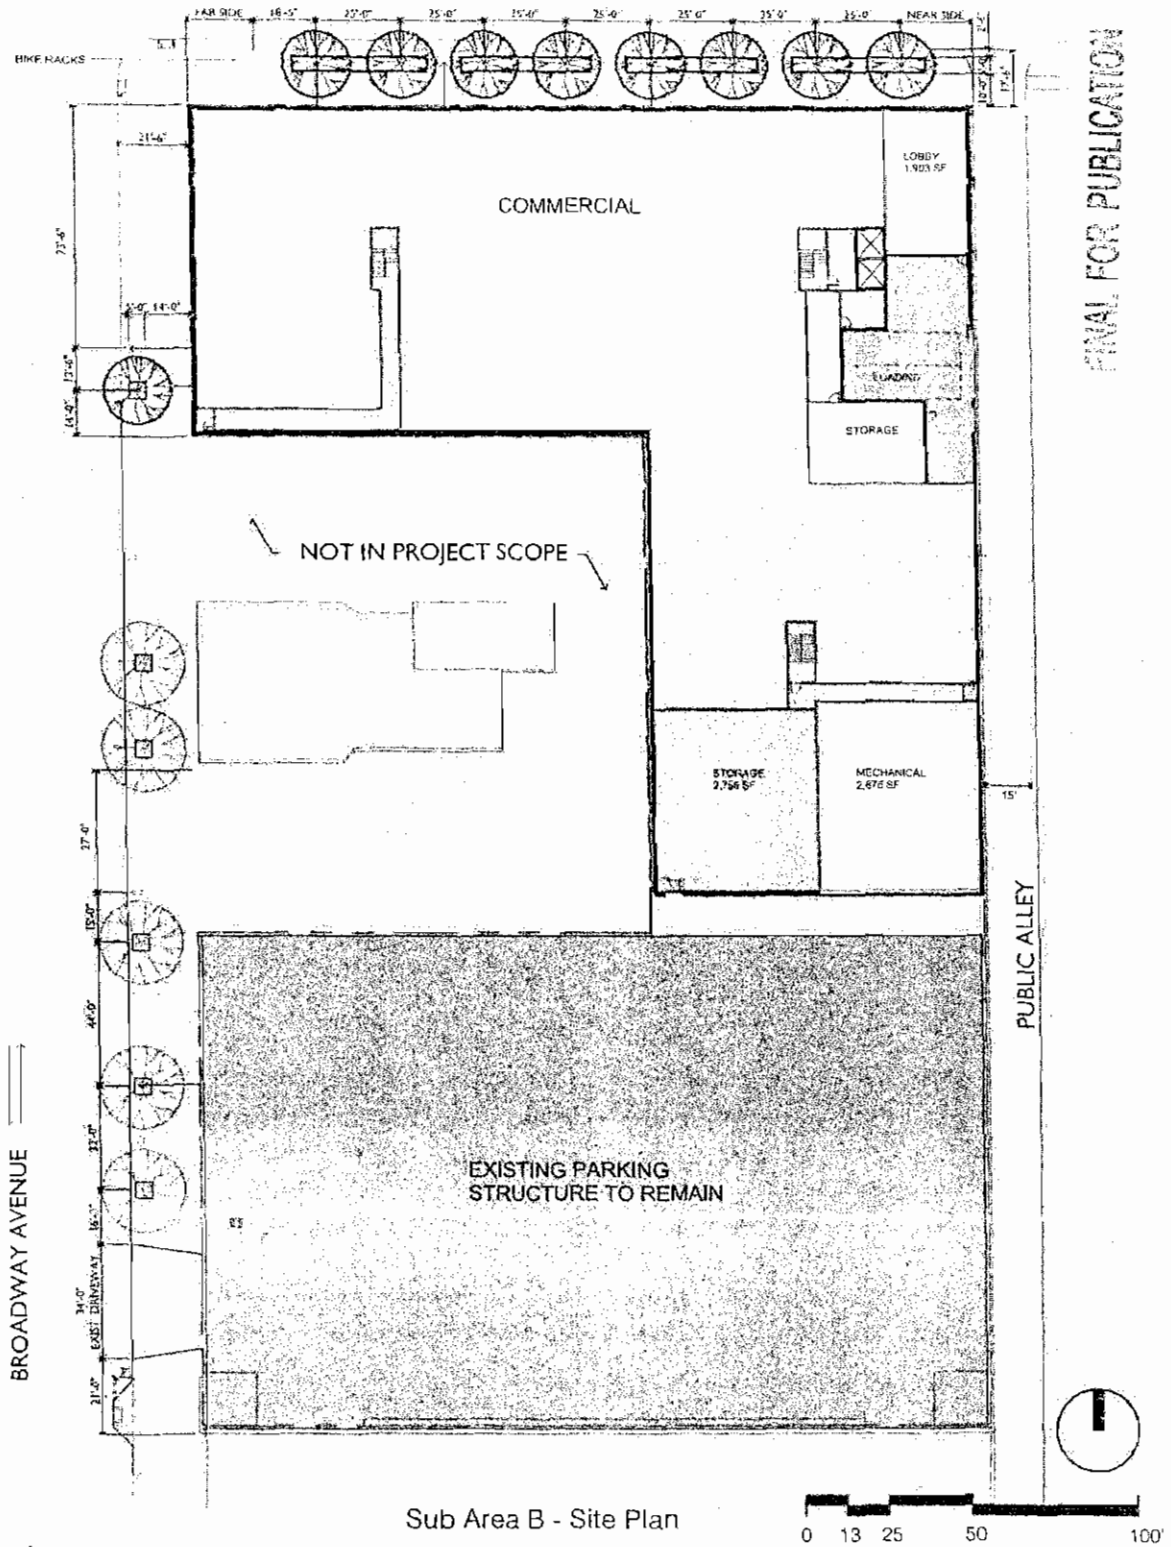

Sub Area B - Site Plan

5050 BROADWAY DEVELOPMENT	APPLICANT:	CEDAR STREET	BOOTH HANSEN	6
	PROJECT ADDRESS:	5040-5060 BROADWAY; 5083 BROADWAY; 5063 BROADWAY; 5051 BROADWAY; 1101-1121 W WINONA		
	INTRODUCTION DATE:	JUNE 22, 2016	PLAN COMMISSION DATE: OCTOBER 20, 2016	

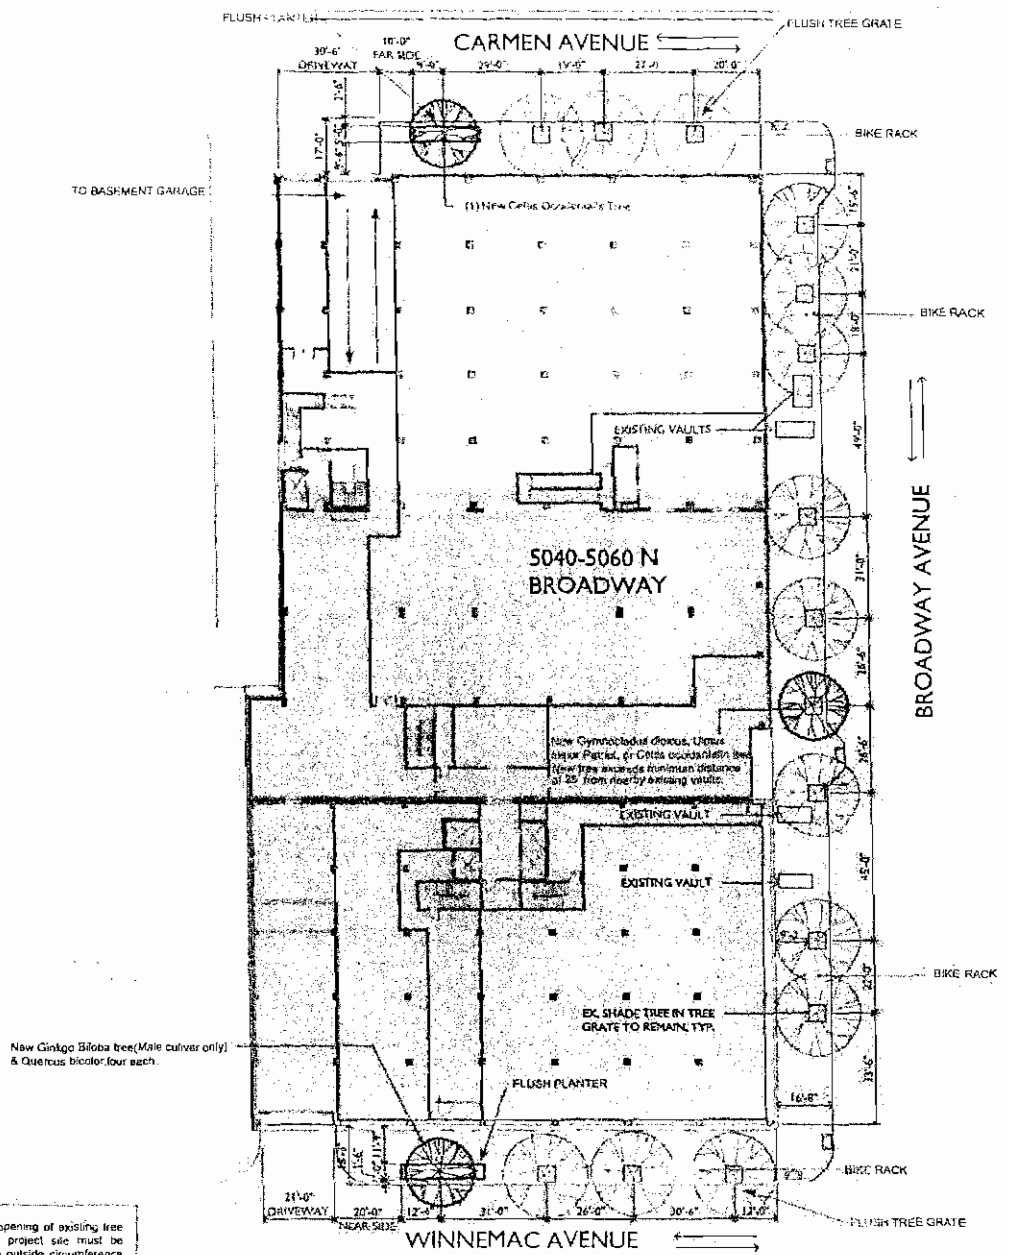

FINAL FOR PUBLICATION

Note:


-Inner diameter opening of existing tree grates within the project site must be expanded 6" from outside circumference of all existing trees. Lava rock fines must be used between the parkway tree and grate to eliminate voids.

-For all new tree planting within existing tree grates, the tree grate opening must be expanded to 24". Lava rock fines must be used between the parkway tree and grate to eliminate voids.

Sub Area A - Landscape Plan

0 13 25 50 100'


5050 BROADWAY DEVELOPMENT	APPLICANT:	CEDAR STREET	BOOTH HANSEN	7
	PROJECT ADDRESS:	5040-5060 BROADWAY; 5063 BROADWAY; 5063 BRADWAY; 5051 BROADWAY; 1101-1121 W WINONA		
	INTRODUCTION DATE:	JUNE 22, 2016	PLAN COMMISSION DATE: OCTOBER 20, 2016	

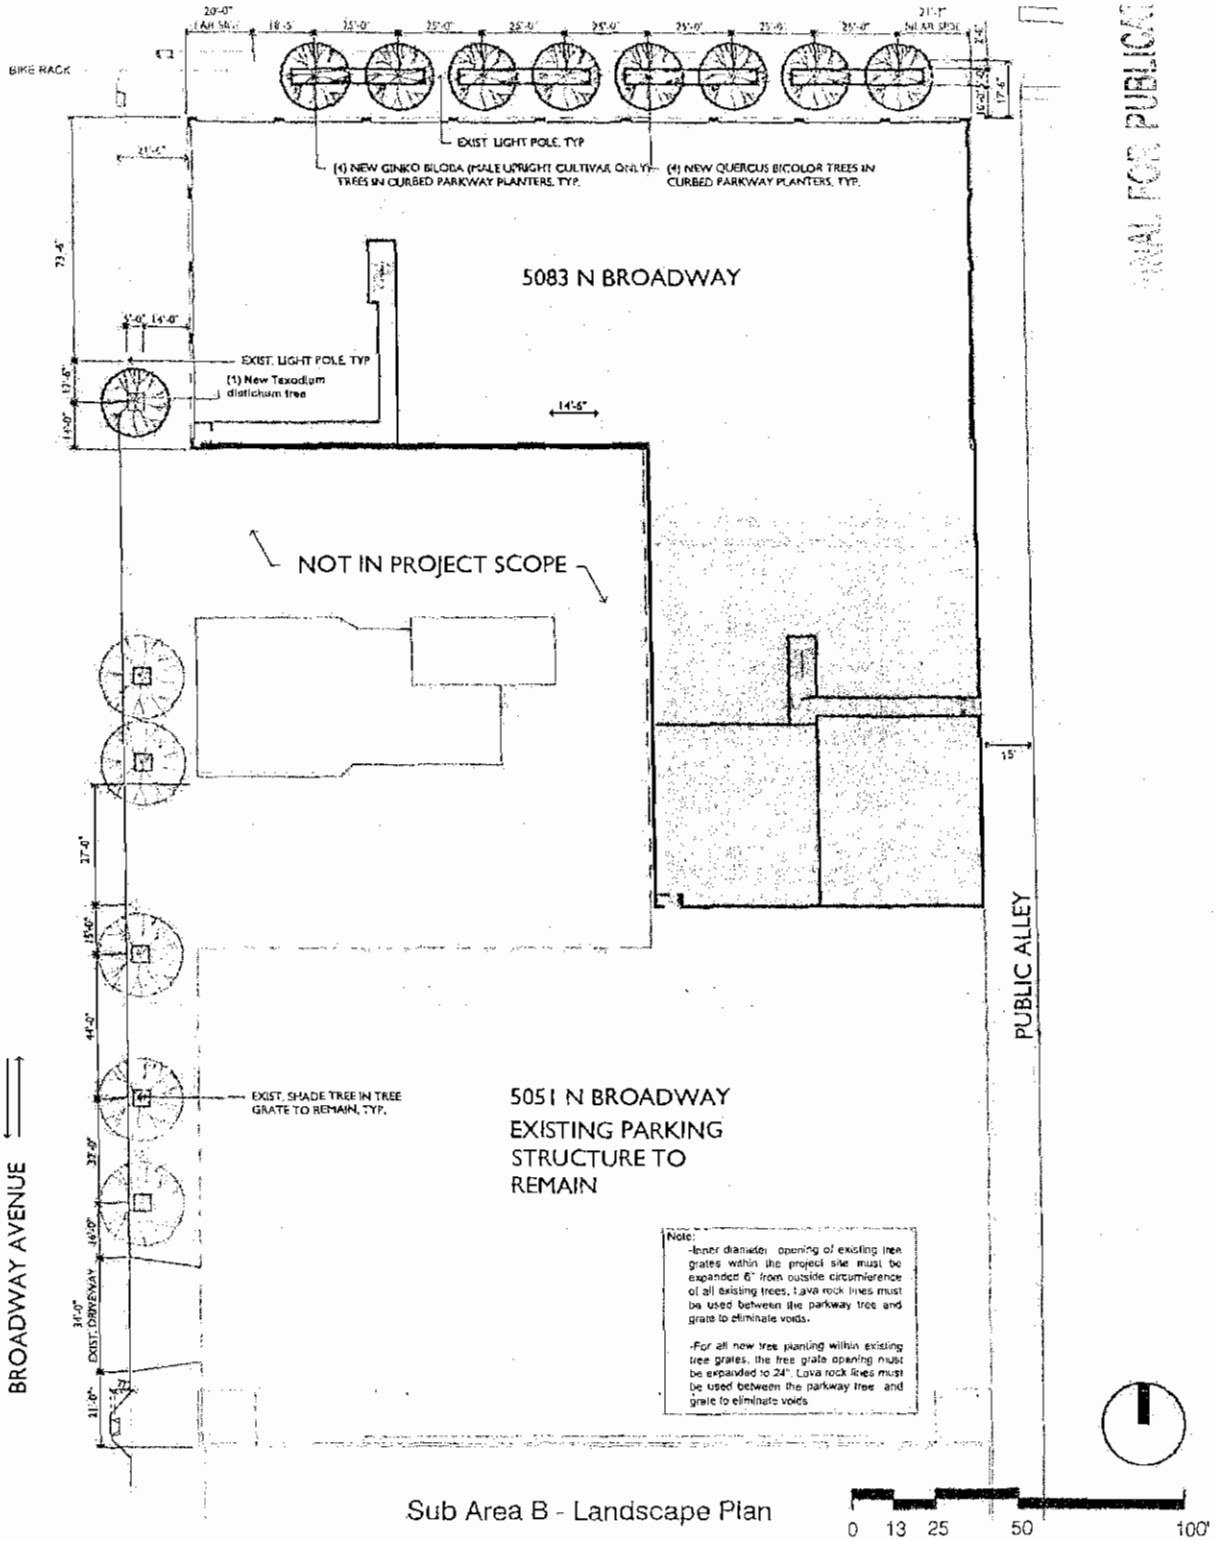

Sub Area B - Landscape Plan


5050 BROADWAY DEVELOPMENT	APPLICANT:	CEDAR STREET	BOOTH HANSEN	8
	PROJECT ADDRESS:	5040-5060 BROADWAY; 5083 BROADWAY; 5083 BROADWAY; 5051 BROADWAY; 1101-1121 W WINONA		
	INTRODUCTION DATE:	JUNE 22, 2016	PLAN COMMISSION DATE: OCTOBER 20, 2016	

FINAL FOR PUBLICATION

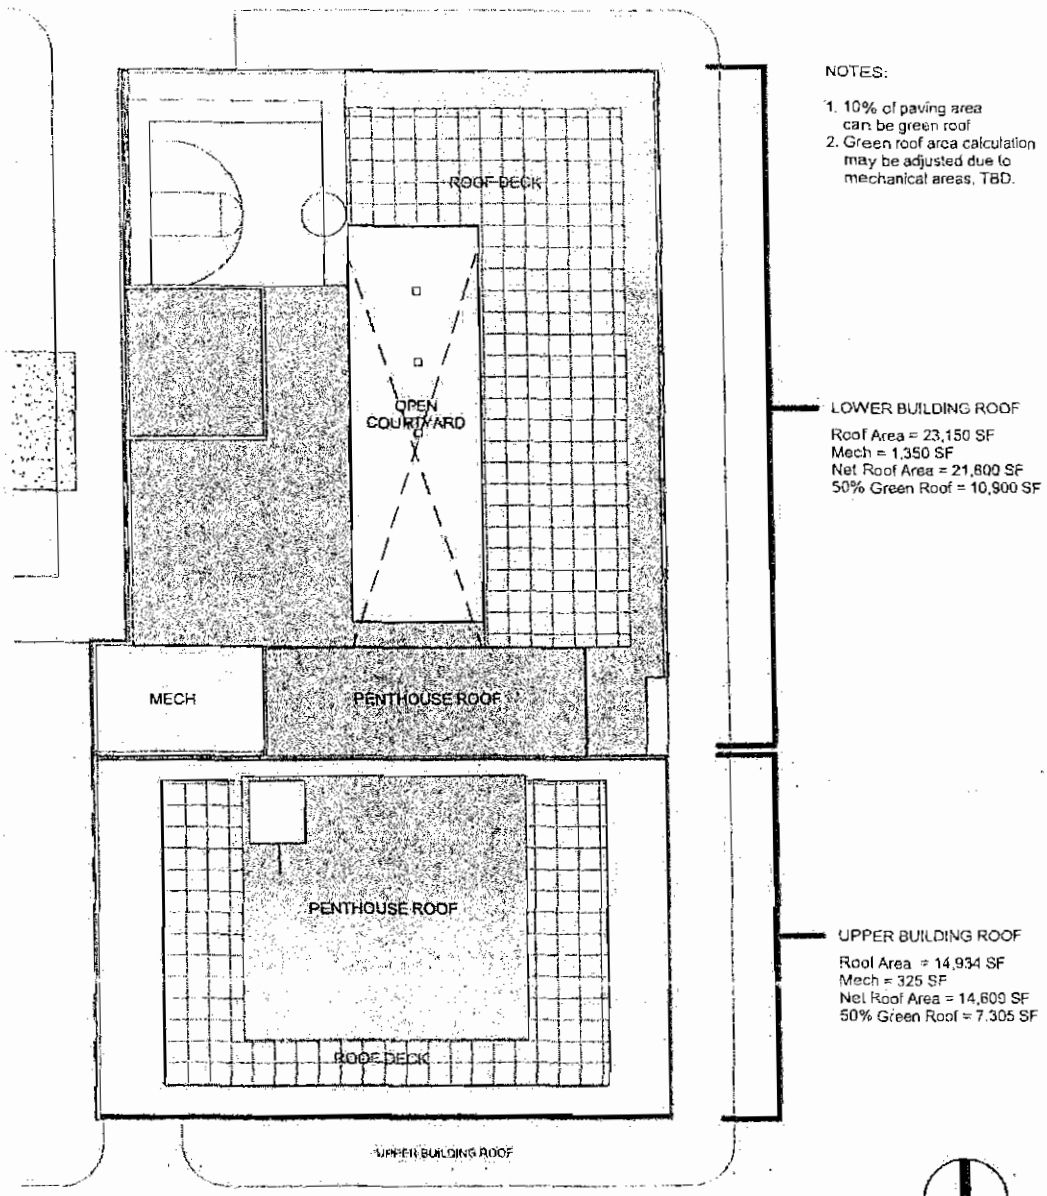

Sub Area A - Green Roof Plan


5050 BROADWAY DEVELOPMENT	APPLICANT:	CEDAR STREET	BOOTH HANSEN	9
	PROJECT ADDRESS:	5040-5060 BROADWAY; 5083 BROADWAY; 5063 BROADWAY; 5051 BROADWAY; 1101-1121 W WINONA		
	INTRODUCTION DATE:	JUNE 22, 2016	PLAN COMMISSION DATE: OCTOBER 20, 2016	

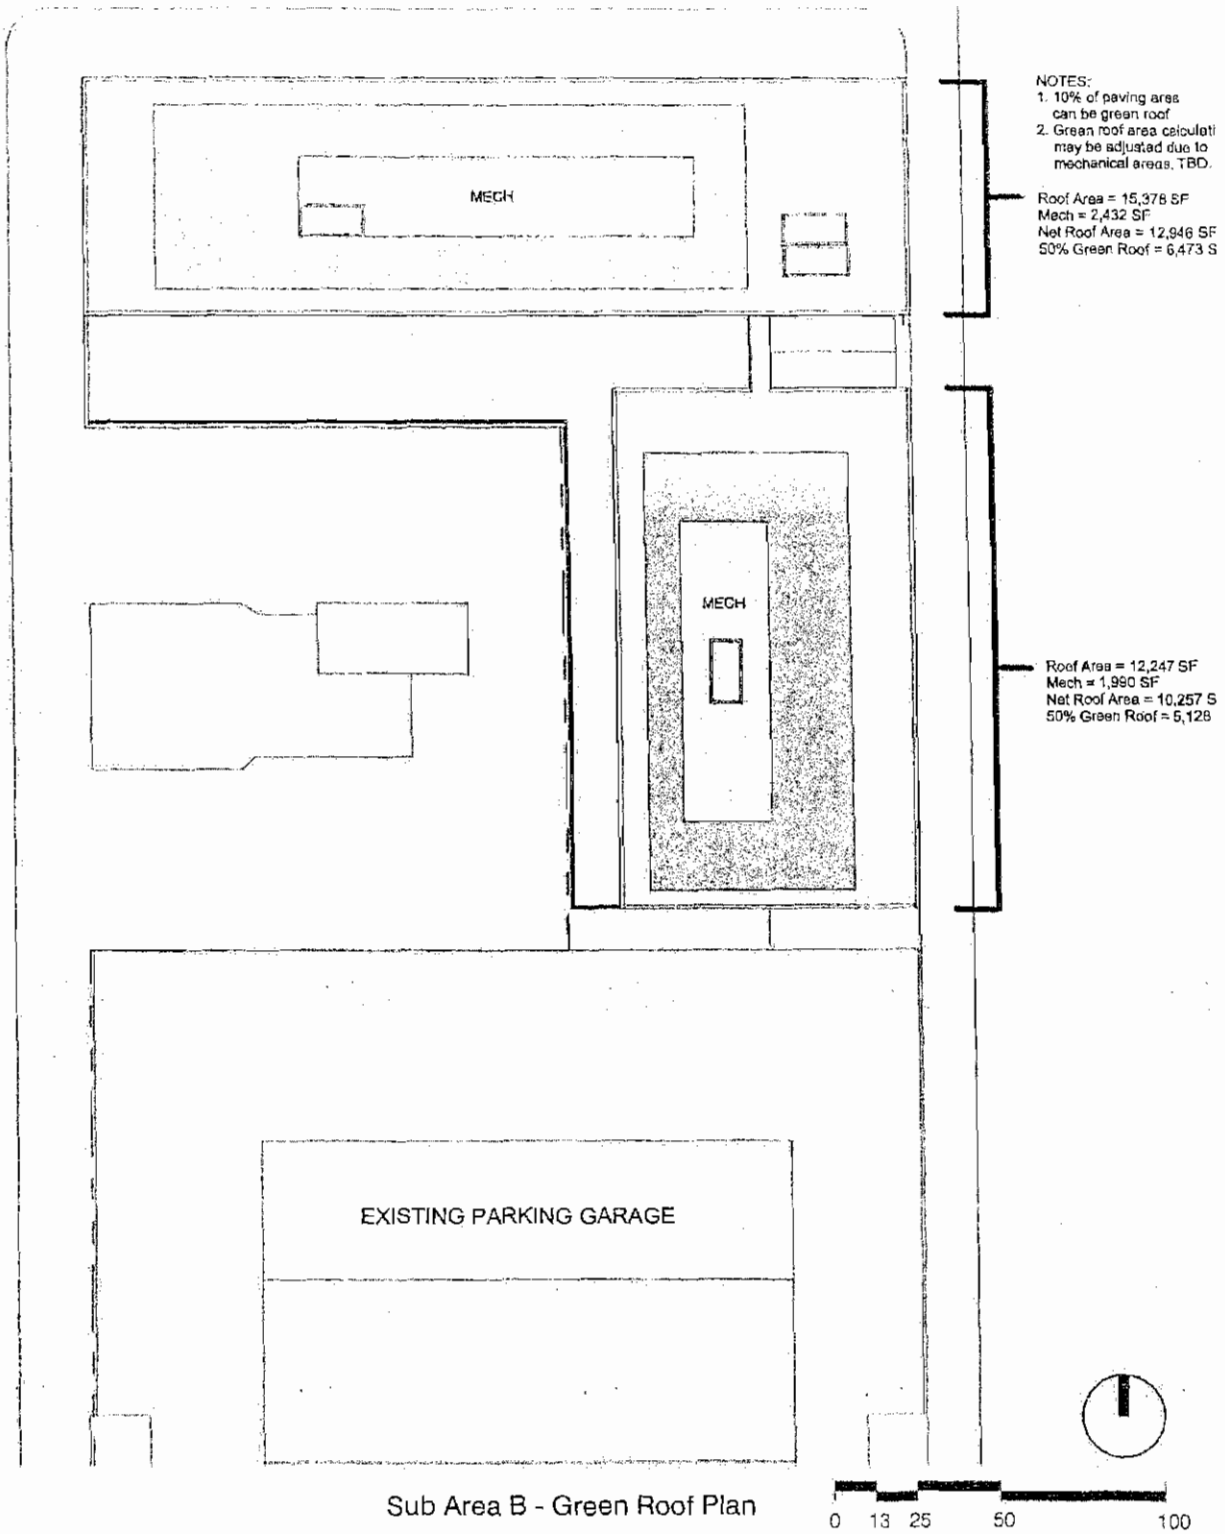

Sub Area B - Green Roof Plan

5050 BROADWAY DEVELOPMENT	APPLICANT:	CEDAR STREET	BOOTH HANSEN	10
	PROJECT ADDRESS:	5040-5060 BROADWAY; 5063 BROADWAY; 5053 BROADWAY; 5051 BROADWAY; 1101-1121 W WINONA		
	INTRODUCTION DATE:	JUNE 22, 2016	PLAN COMMISSION DATE: OCTOBER 20, 2016	

FINAL FOR PUBLICATION

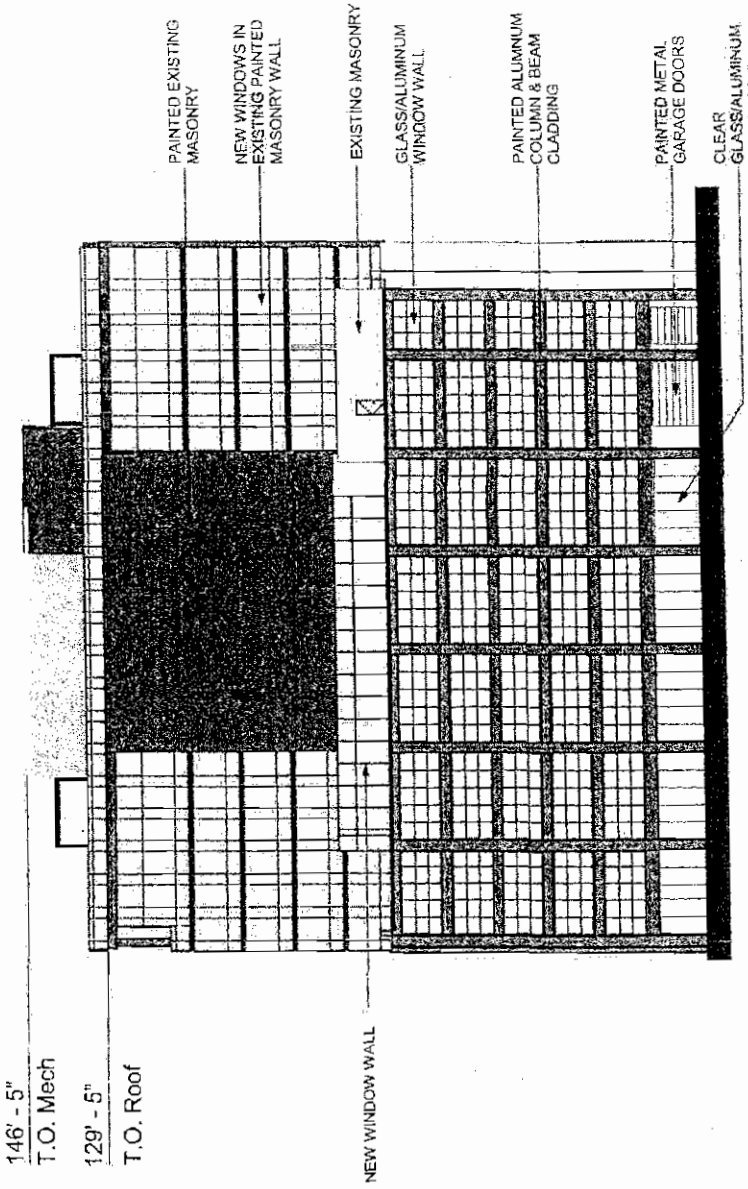


1 | Sub Area A - North Elevation

Sub Area A - Elevations

0 10 20 40 80

APPLICANT:	BROADWAY 5050 LLC	BOOTH HANSEN	13
PROJECT ADDRESS:	5040-5060 BROADWAY; 5063 BROADWAY; 5051 BROADWAY; 1101-1121 W WINONA		
INTRODUCTION DATE:	JUNE 22, 2016	PLAN COMMISSION DATE: OCTOBER 20, 2016	

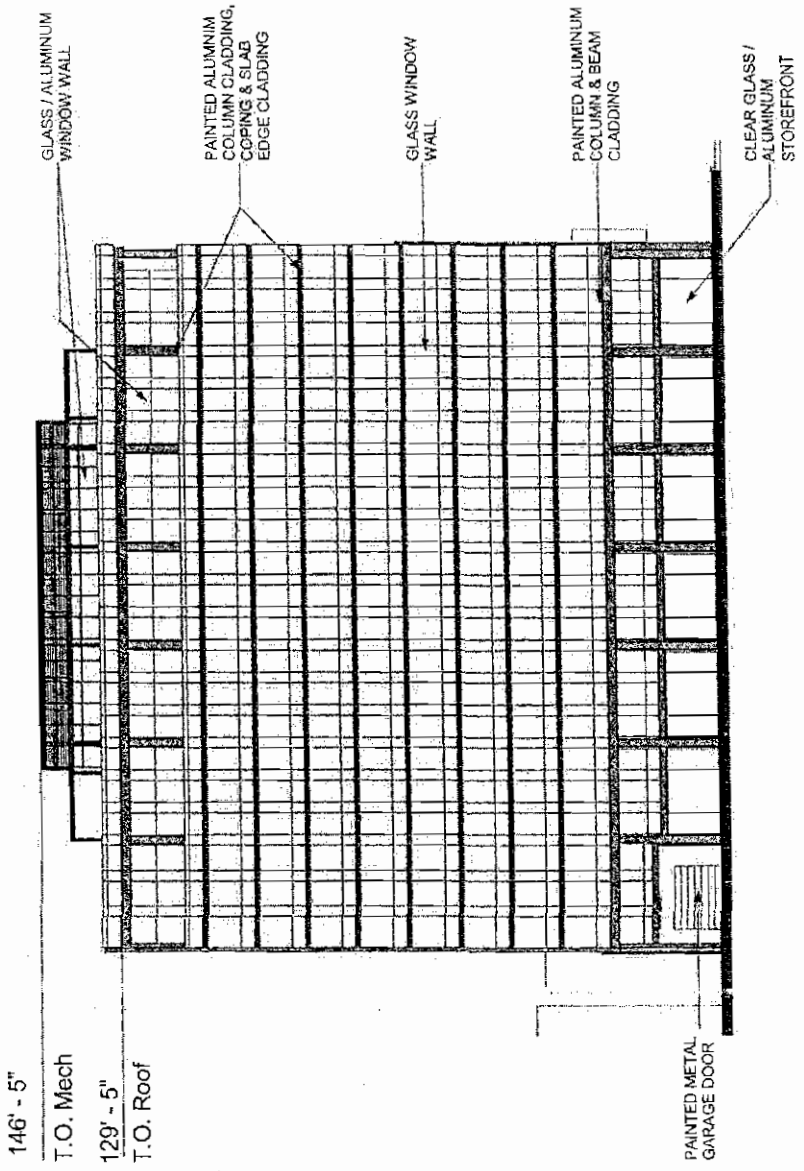


1 | Sub Area A - South Elevation

Sub Area A - Elevations

0 10 20 40 80

APPLICANT: BROADWAY 5030 LLC PROJECT ADDRESS: 5040-5060 BROADWAY; 5053 BROADWAY; 5053 BROADWAY; 5051 BROADWAY; 1101-1121 W WINDNA INTRODUCTION DATE: JUNE 22, 2016 PLAN COMMISSION DATE: OCTOBER 20, 2016	BOOTH HANSEN	14

FINAL FOR PUBLICATION

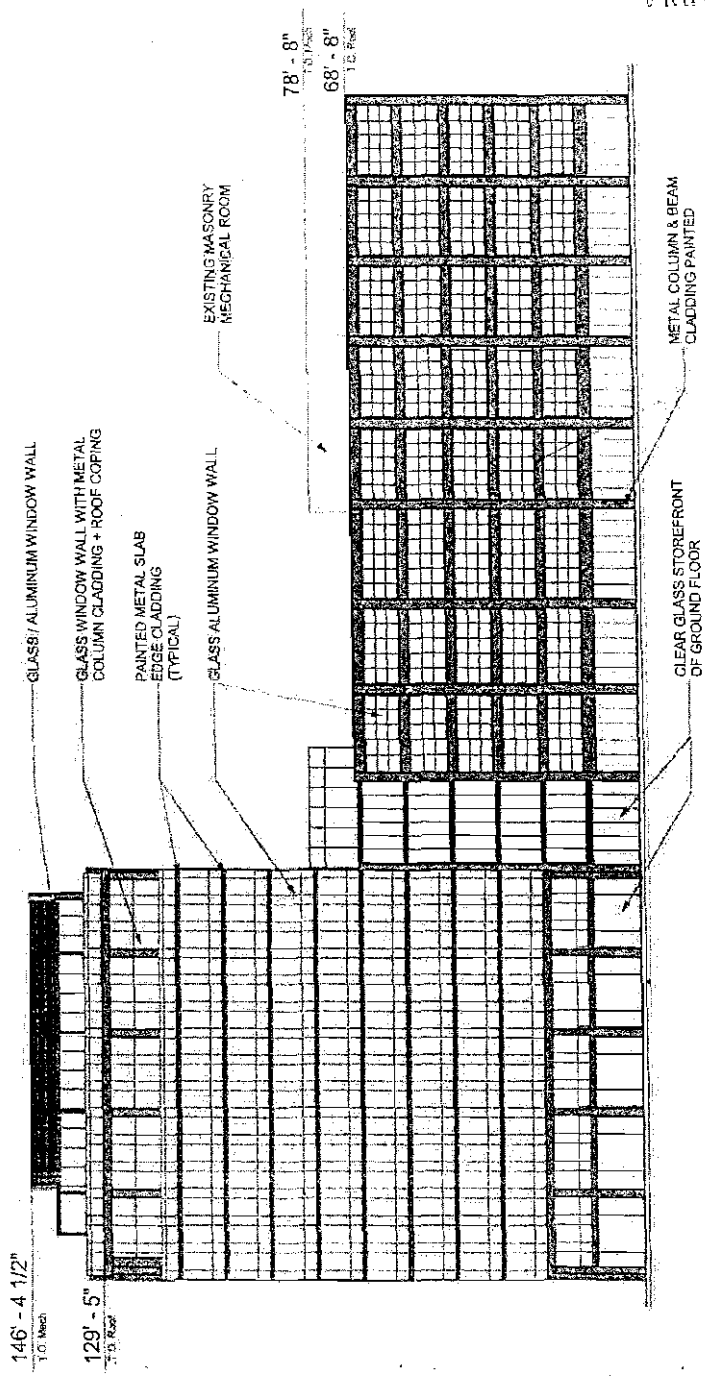


1 | Sub Area A - East Elevation

Sub Area A - Elevations

0 10 20 40 80

APPLICANT: BROADWAY 5050 LLC PROJECT ADDRESS: 5040-5050 BROADWAY; 5083 BROADWAY; 5083 BROADWAY; 5051 BROADWAY; 1101-1121 W WINONA INTRODUCTION DATE: JUNE 22, 2016 PLAN COMMISSION DATE: OCTOBER 20, 2016		BOOTH HANSEN	11

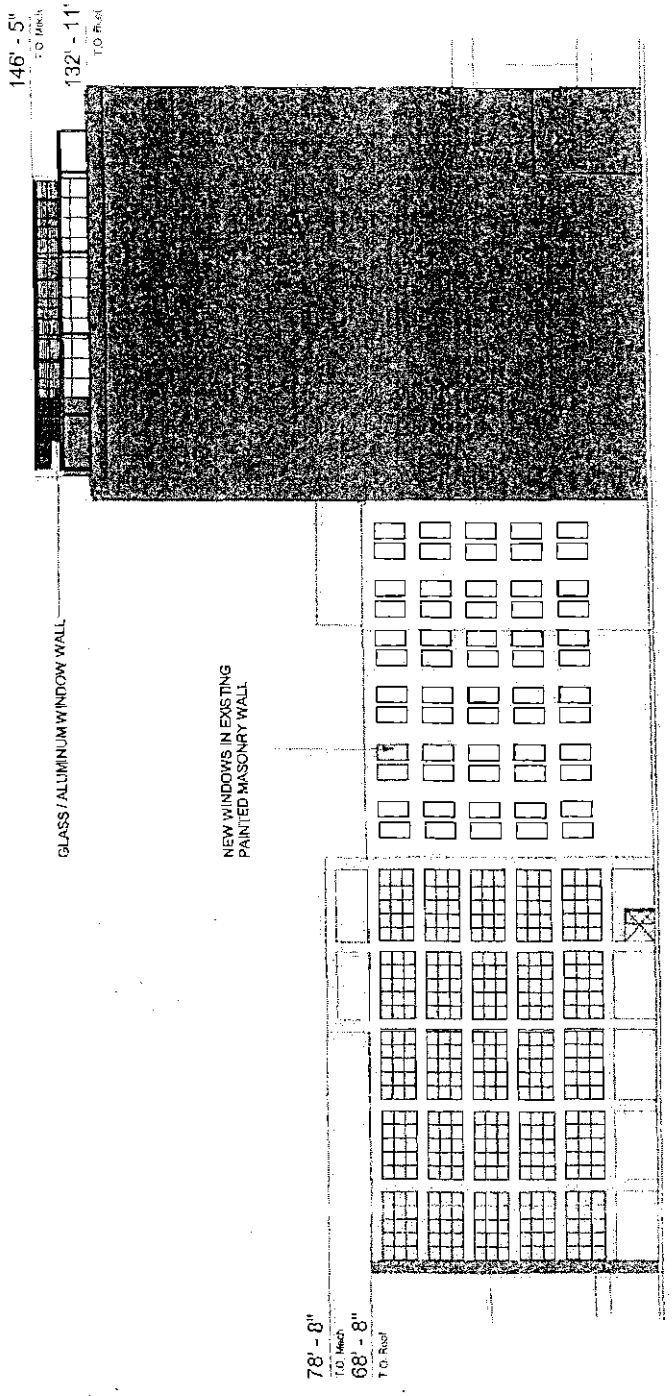

FINAL FOR PUBLICATION


1 | Sub Area A - West Elevation

Sub Area A - Elevations

0 10 20 40 80

APPLICANT:	BROADWAY 5050 LLC		
PROJECT ADDRESS:	5040-5050 BROADWAY; 5049 BROADWAY; 5063 BROADWAY; 5051 BROADWAY; 1101-1121 W WINONA	BOOTH HANSEN	12
INTRODUCTION DATE:	JUNE 22, 2016	PLAN COMMISSION DATE: OCTOBER 20, 2016	

FINAL FOR PUBLICATION

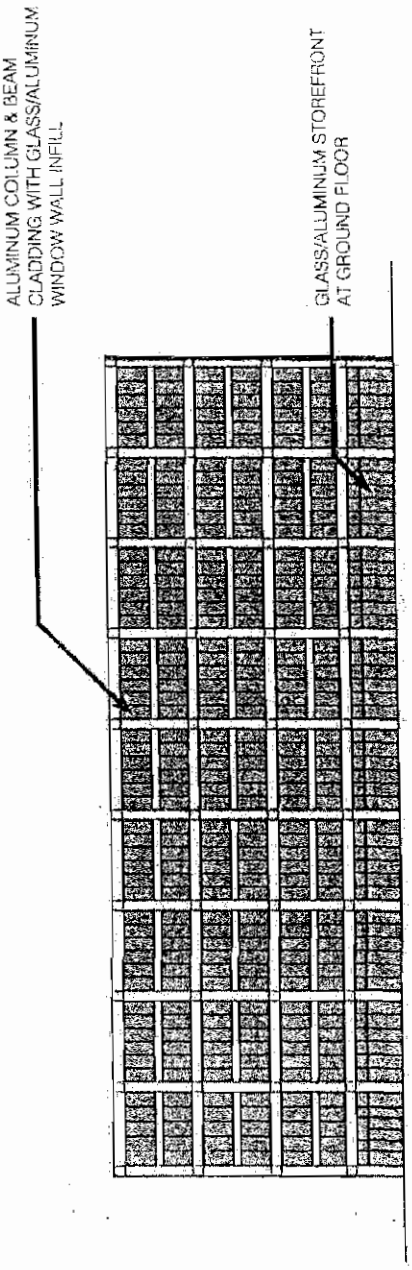


1 | Sub Area B - North Elevation

Sub Area B - Elevations

0 13 25 50 100

5050 BROADWAY DEVELOPMENT	APPLICANT:	CEDAR STREET		
	PROJECT ADDRESS:	5040-5060 BROADWAY; 5063 BROADWAY; 5063 BROADWAY; 5051 BROADWAY; 1101-1121 W WINONA	BOOTH HANSEN	16
	INTRODUCTION DATE:	JUNE 22, 2016	PLAN COMMISSION DATE: OCTOBER 20, 2016	

FINAL FOR PUBLICATION

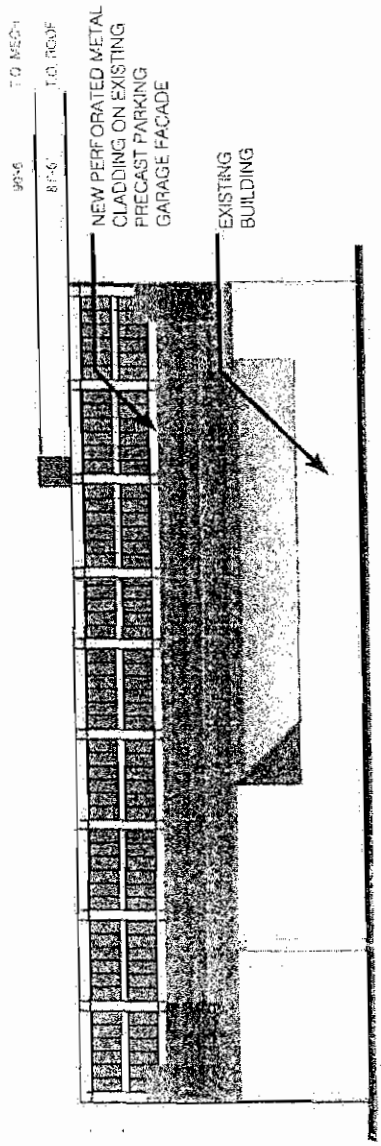


1 | Sub Area B - South Elevation

Sub Area B - Elevations

0 13 25 50 100

5050 BROADWAY DEVELOPMENT	APPLICANT: CEDAR STREET PROJECT ADDRESS: 5040-5060 BROADWAY; 5062 BROADWAY; 5063 BROADWAY; 5051 BROADWAY; 1101-1121 W WINONA INTRODUCTION DATE: JUNE 22, 2016 PLAN COMMISSION DATE: OCTOBER 20, 2016		BOOTH HANSEN	15

FINAL FOR PUBLICATION

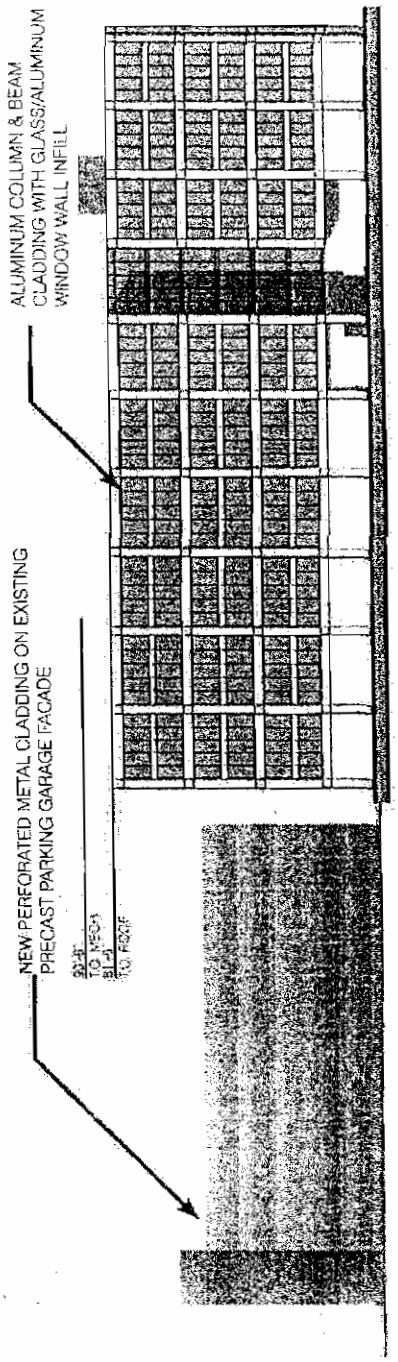


1 | Sub Area B - East Elevation

Sub Area B - Elevations

0 13 25 50 100

5050 BROADWAY DEVELOPMENT	APPLICANT: CEDAR STREET PROJECT ADDRESS: 5040-5060 BROADWAY; 5063 BROADWAY; 5063 BROADWAY; 5051 BROADWAY; 1101-1121 W WINONA INTRODUCTION DATE: JUNE 22, 2016 PLAN COMMISSION DATE: OCTOBER 20, 2016	BOOTH HANSEN	18

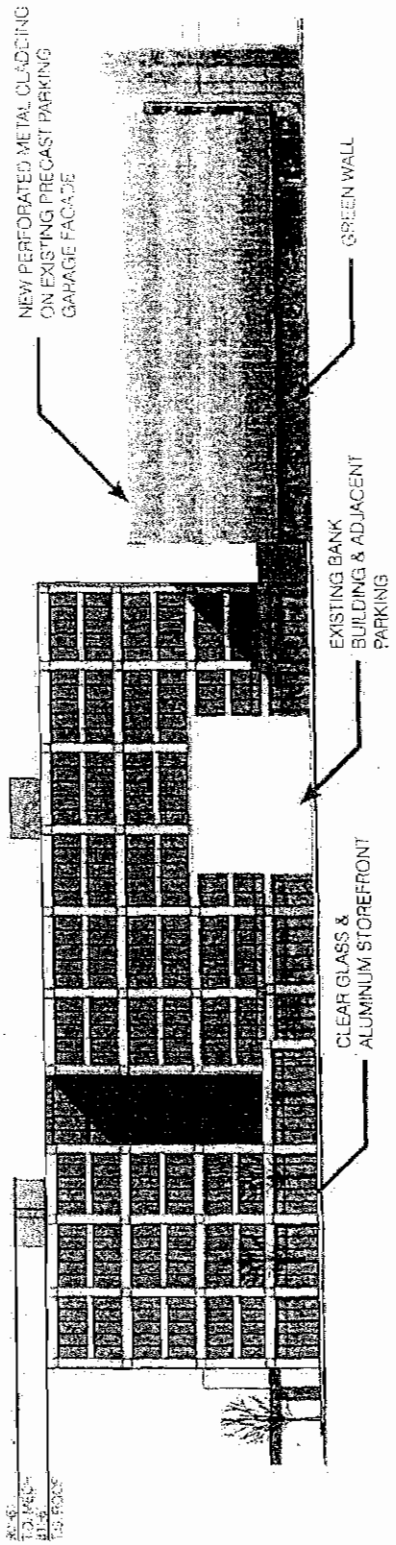

FINAL FOR PUBLIC

1 | Sub Area B - West Elevation

Sub Area B - Elevations

0 13 25 50 100

5050 BROADWAY DEVELOPMENT	APPLICANT: CEDAR STREET PROJECT ADDRESS: 5040-5060 BROADWAY; 5063 BROADWAY; 5061 BROADWAY; 1101-1121 W WINONA INTRODUCTION DATE: JUNE 22, 2016 PLAN COMMISSION DATE: OCTOBER 20, 2016		BOOTH HANSEN	17

Reclassification Of Area Shown On Map No. 13-G.
(Application No. 18960T1)
(Common Address: 5029 N. Kenmore Ave.)

[O2016-6355]

Be It Ordained by the City Council of the City of Chicago:

SECTION 1. Title 17 of the Municipal Code of Chicago, the Chicago Zoning Ordinance, is hereby amended by changing all of the RT4 Residential Two-Flat, Townhouse and Multi-Unit District symbols and indications as shown on Map Number 13-G in the area bounded by:

North Kenmore Avenue; a line parallel to and 224.85 feet north of the north line of the right-of-way of West Argyle Street; the public alley parallel to and east of North Kenmore Avenue; and a line parallel to and 350.35 feet north of the north line of the right-of-way of West Argyle Street,

to those of an RM5.5 Residential Multi-Unit District and a corresponding use district is hereby established in the area above described.

SECTION 2. This ordinance shall be in force and effect from and after its passage and due publication.

[Site/Roof Plan; 1st, 2nd and 3rd Floor Plans; Mezzanine Plan; Basement Plan; North, South, East and West Building Elevations; and Building Section attached to this ordinance printed on pages 38546 through 38556 of this *Journal*.]

Type 1 Narrative Rezoning Analysis attached to this ordinance reads as follows:

Narrative.
Type 1 Rezoning Attachment.

5029 N. Kenmore Ave.

The Project.

Kenmore 5029 LLC, an Illinois limited liability company, the owner of the subject site (the "Applicant"), is proposing an adaptive reuse to an existing, historically significant three-story brick building, originally built as a Synagogue and listed as a contributing building to the West Argyle Street Historic District on the National Register of Historic

Places. The overall development will consist of approximately 28,420 square feet, inclusive of approximately 4,550 square feet to be added to the mezzanine level within the existing building. The Applicant proposes to build 40 residential dwelling units, with on-site parking for 21 cars and 1 loading space. The Applicant's proposed multi-family residential development is an appropriate land use at this location.


To construct the proposed project, the applicant seeks a change of zoning classification for the subject property from RT4 to RM5.5. Parking reduction is provided under Municipal Code Section 17-10-0102-A.3(3), which provides that "[m]inimum off-street automobile parking ratios for all uses may be reduced by up to 50 percent from the otherwise applicable standards for the rehabilitation of existing buildings which are ... 3) listed as a "contributing building" to a Historic District that is listed on the National Register of Historic Places".

The Site.

The 18,832 square foot site (125.5 feet along Kenmore and 150.06 feet deep) is located at 5029 North Kenmore Avenue. The land use in the immediate area of the proposed rezoning is multi-family residential to the north, multi-family residential to the south, multi-family to the west across of Kenmore, and a self-storage facility, a restaurant and a bar -- all to the east across the alley.

The following are the relevant bulk calculations for the proposed development:

Floor Area Ratio:	1.5
Lot Area per Dwelling Unit:	470.8 square feet per dwelling unit
Off-Street Parking:	21 parking spaces; 1 loading zone
Setbacks:	
Front:	7 Feet, 9 Inches
Rear:	0 Feet
Side/North:	0 Feet
Side/South:	5 feet, 8 inches
Building Height:	59 feet, 6 inches to the midpoint of the roof

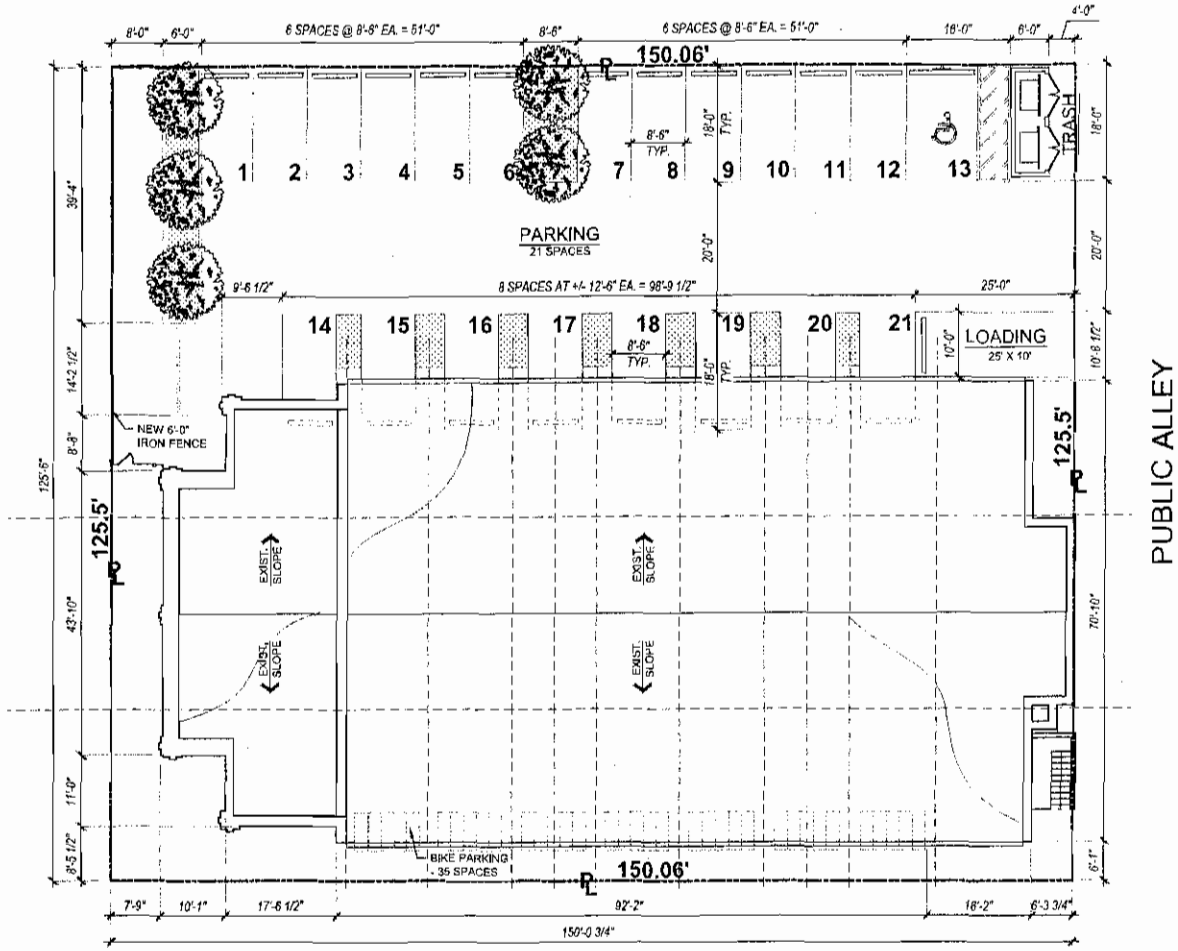

PROPOSED UNIT MIX: ENTIRE BUILDING

40 UNITS TOTAL:
- (8) EFFICIENCY UNITS
- (24) 1 BEDROOMS
- (8) 1 BEDROOMS + MEZZANINE

PROPOSED PARKING

- (21) RESIDENTIAL SPACES (INCL. 1 ADA SPACE)
- (1) 10' X 25' LOADING BERTH

REQ. LANDSCAPING CALCULATION:

7,228 TOTAL SQ FT OF PARKING
@ 7.5% LANDSCAPED = 542 SQ FT REQ. (630 SQ FT PROVIDED)

* TREE/125 SQ FT OF LANDSCAPED AREA = 5 TREES

SITE / ROOF PLAN

SCALE: 1/16" = 1'-0"


0 4' 8' 16' 32'

UPTOWN SYNAGOGUE
5029 N KENMORE AVE.
CHICAGO, ILLINOIS 60640

SPACE ARCHITECTS - PLANNERS

VERSION A1.0

FINAL FOR PUBLICATION

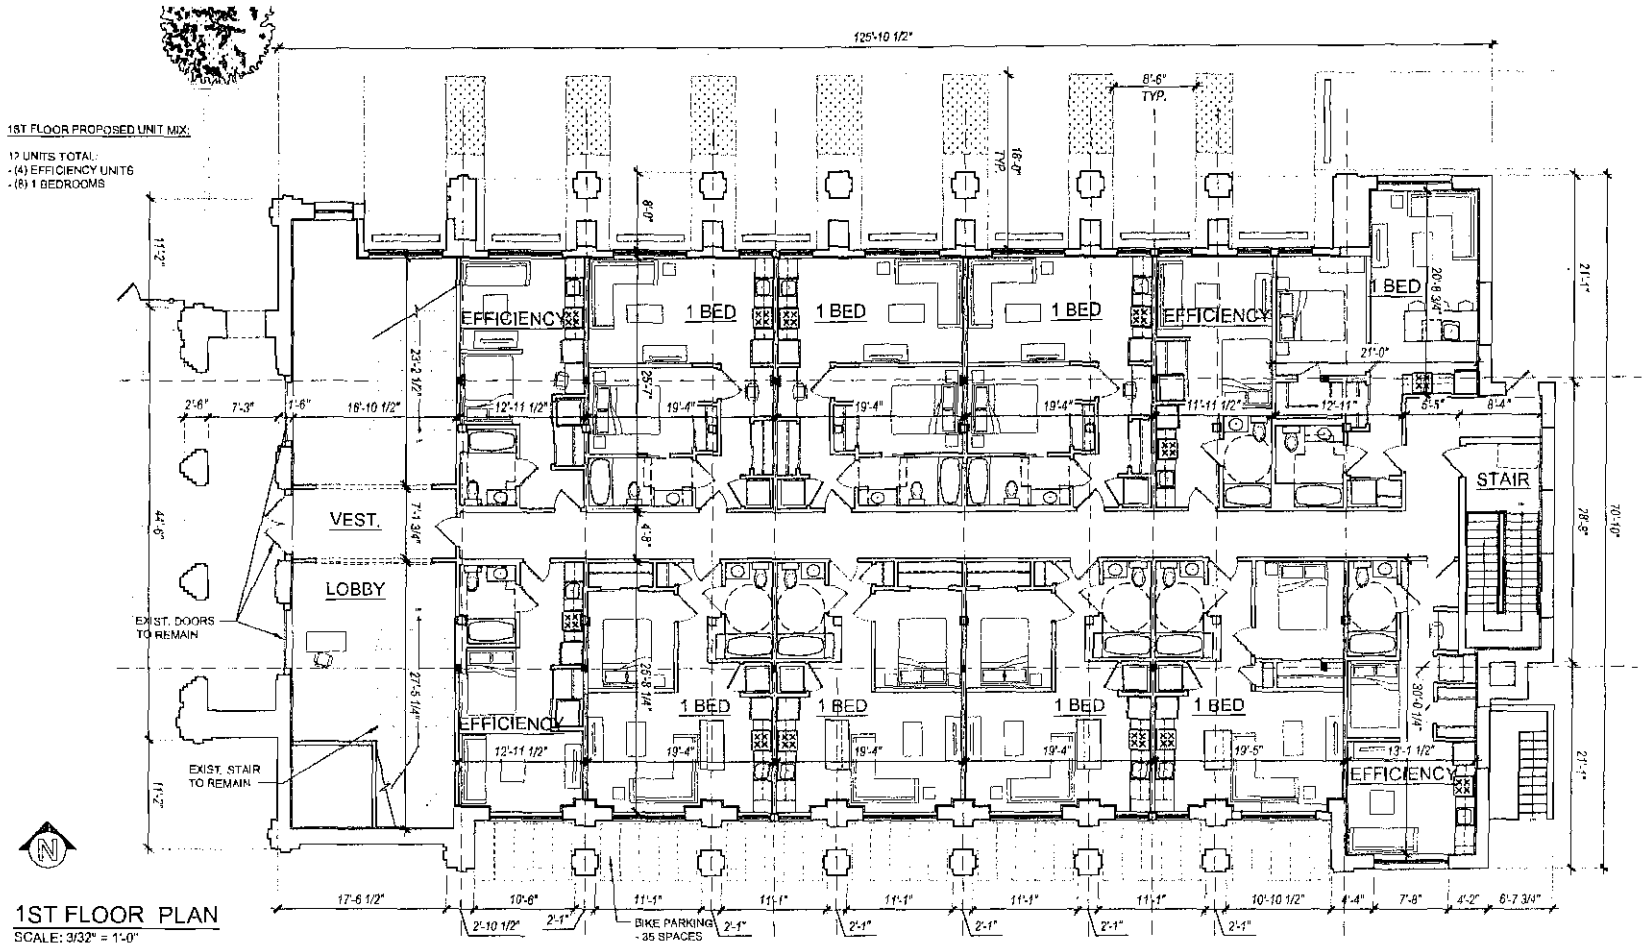

1ST FLOOR PLAN
SCALE: 3/32" = 1'-0"

FINAL FOR PUBLICATION


UPTOWN SYNAGOGUE
5029 N KENMORE AVE.
CHICAGO, ILLINOIS 60640

SPACE ARCHITECTS + PLANNERS

VERSION A1.1

2ND FLOOR PROPOSED UNIT MIX

14 UNITS TOTAL:
- (2) EFFICIENCY UNITS
- (12) 1 BEDROOMS

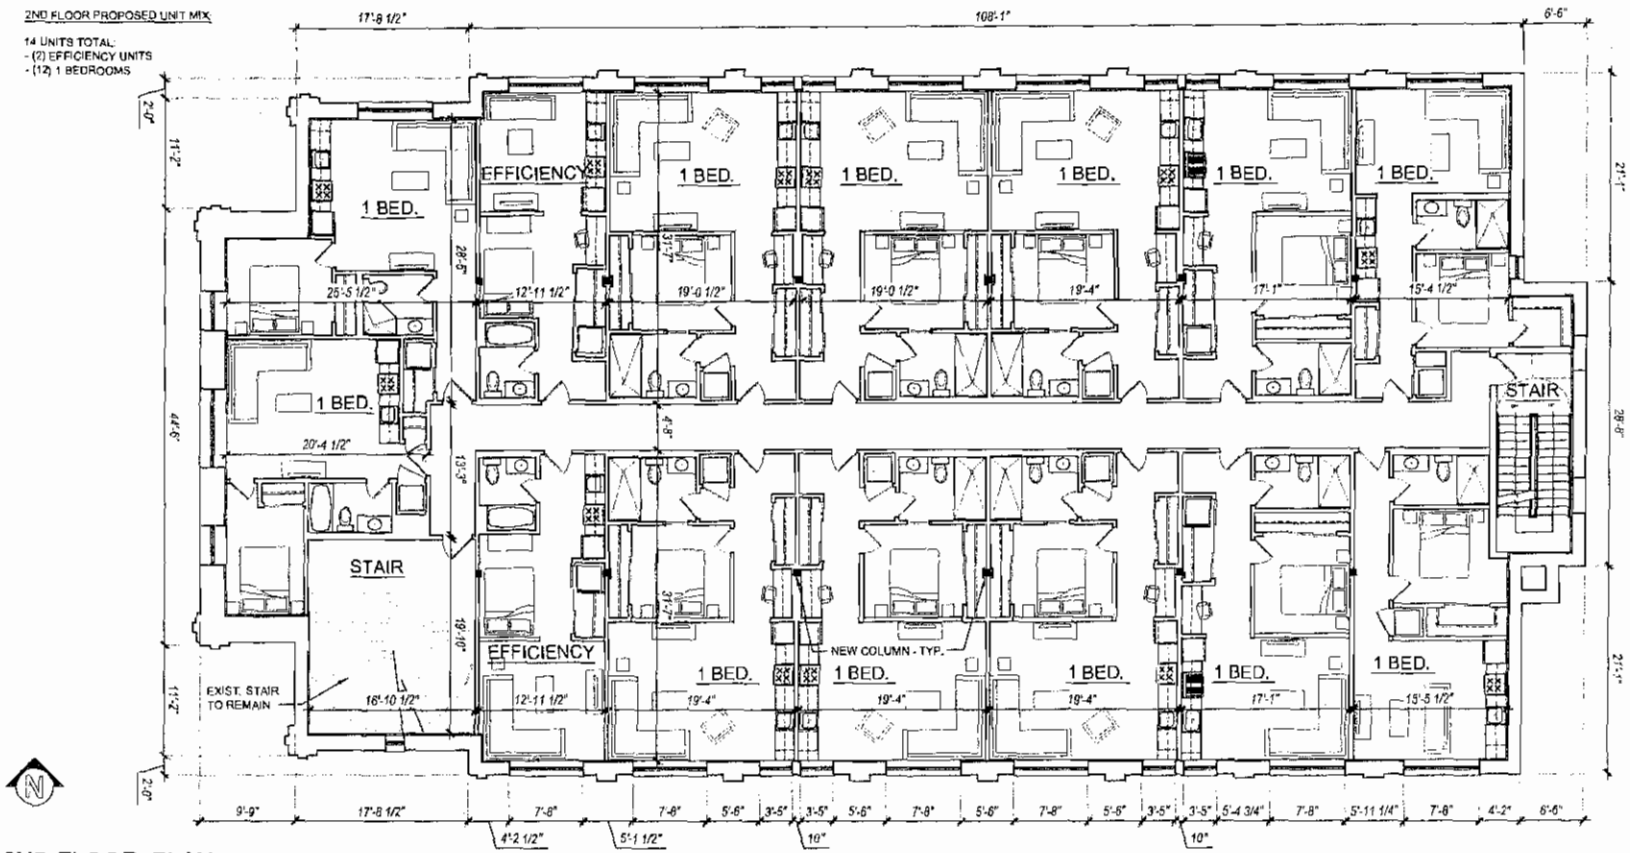

2ND FLOOR PLAN

SCALE: 3/32" = 1'-0"

UPTOWN SYNAGOGUE
5029 N KENMORE AVE.
CHICAGO, ILLINOIS 60640


FINAL FOR PUBLICATION

SPACE ARCHITECTS + PLANNERS

VERSION A1.2

3RD FLOOR PROPOSED UNIT MIX:

14 UNITS TOTAL:
- (2) EFFICIENCY UNITS
- (8) 1 BEDROOMS W/ MEZZANINE
- (4) 1 BEDROOMS

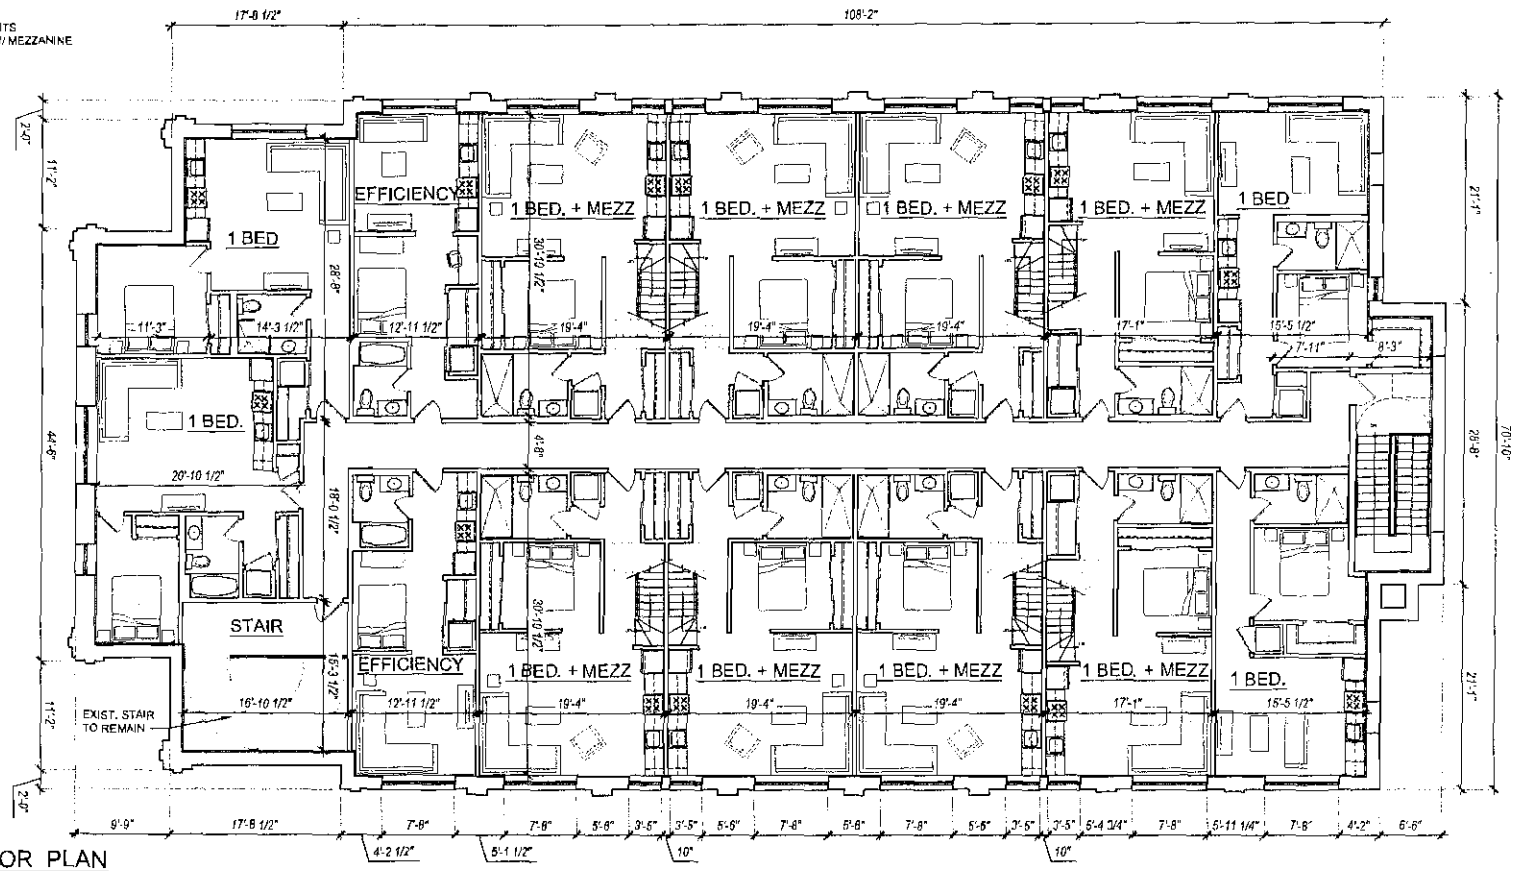


3RD FLOOR PLAN
SCALE: 3/32" = 1'-0"

UPTOWN SYNAGOGUE
5029 N KENMORE AVE.
CHICAGO, ILLINOIS 60640

SPACE ARCHITECTS + PLANNERS

VERSION A1.3

FINAL FOR PUBLICATION

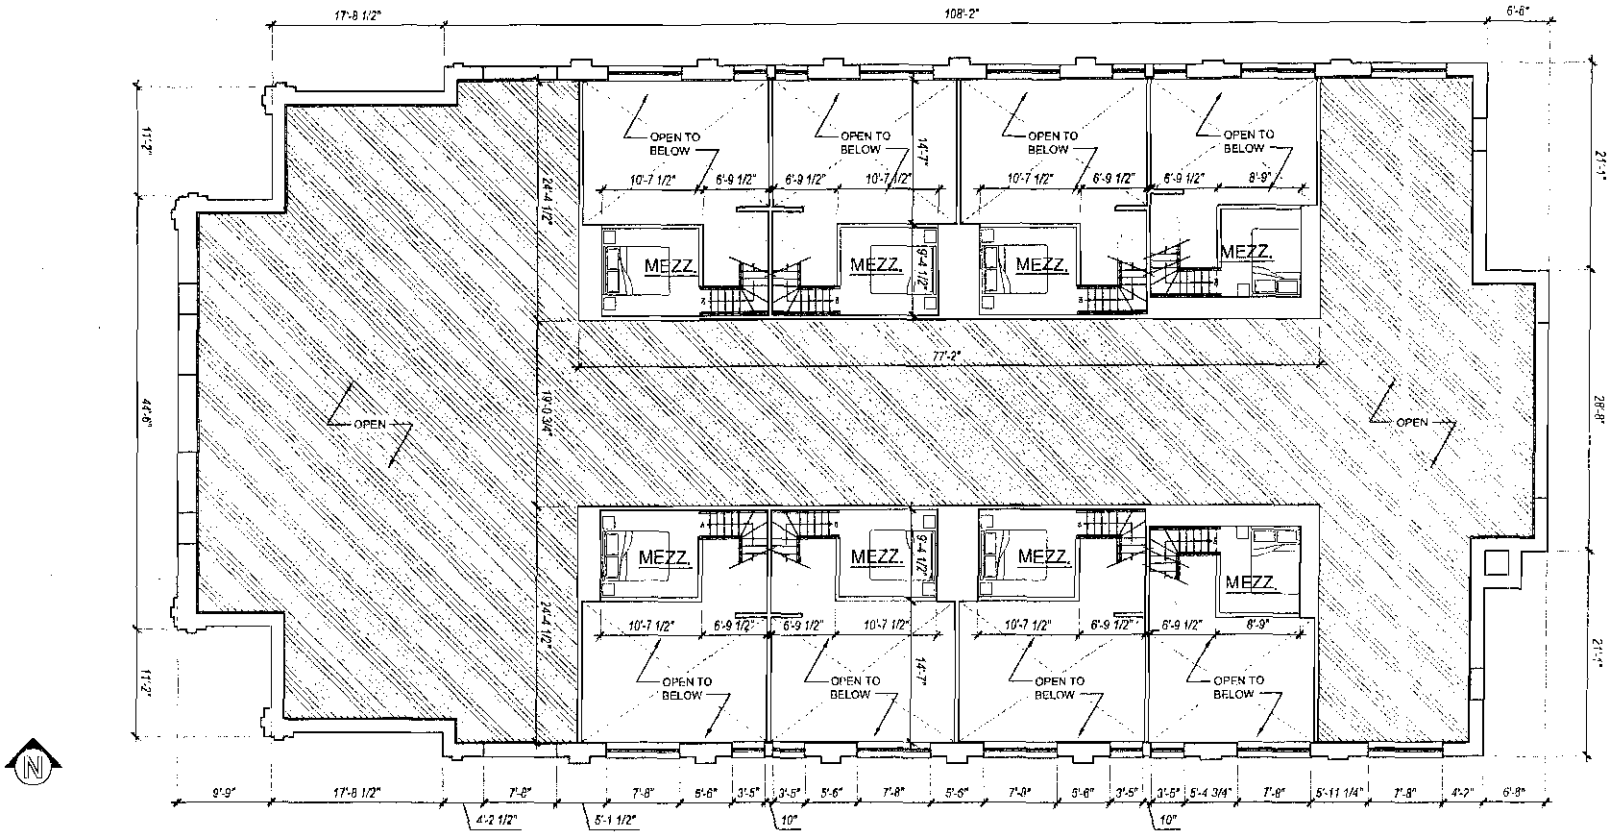


MEZZANINE PLAN
SCALE: 3/32" = 1'-0"

UPTOWN SYNAGOGUE
5029 N KENMORE AVE.
CHICAGO, ILLINOIS 60640

FINAL FOR PUBLICATION

SPACE
ARCHITECTS + PLANNERS

VERSION
A1.4

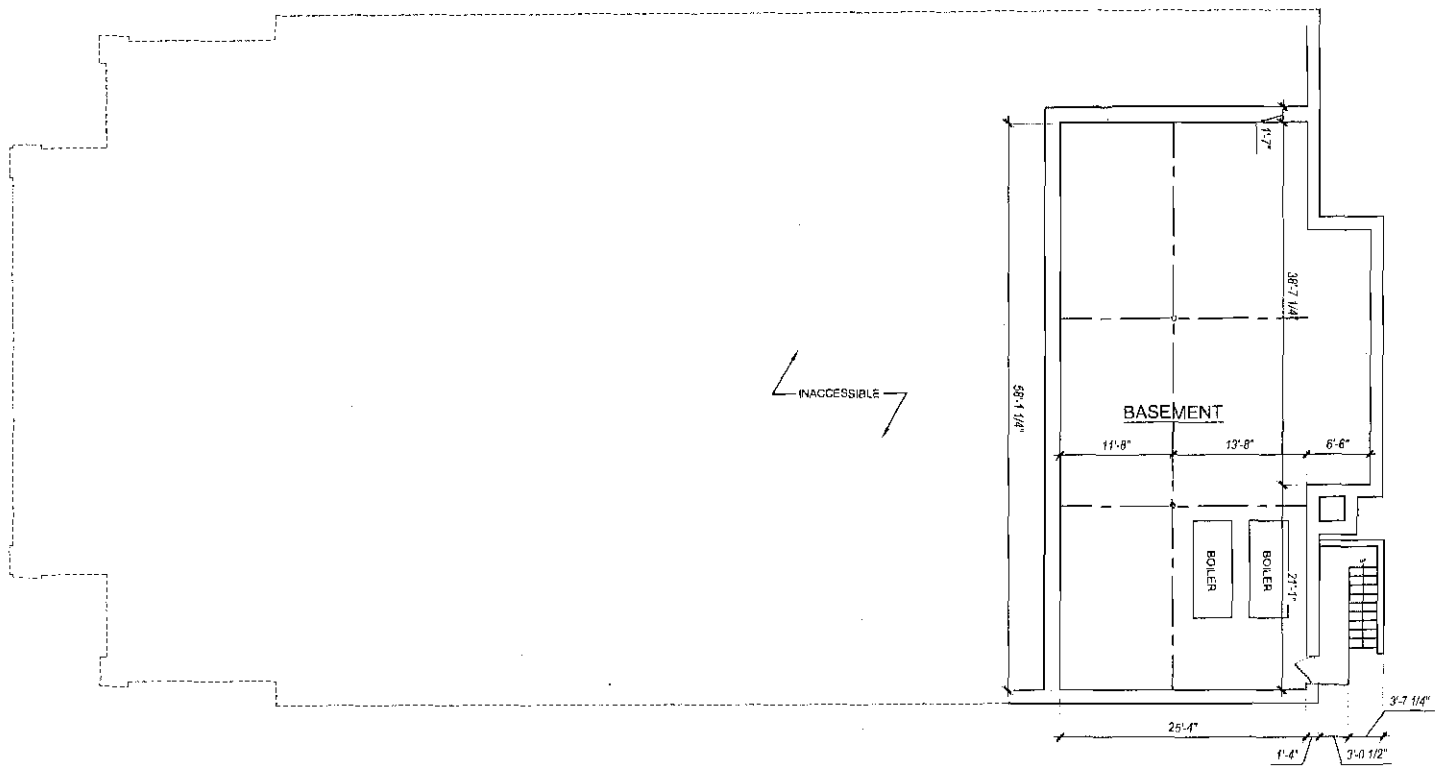


BASEMENT PLAN
SCALE: 3/32" = 1'-0"


FINAL FOR PUBLICATION

UPTOWN SYNAGOGUE
5029 N KENMORE AVE.
CHICAGO, ILLINOIS 60640

SPACE
ARCHITECTS + PLANNERS

VERSION
A1.5

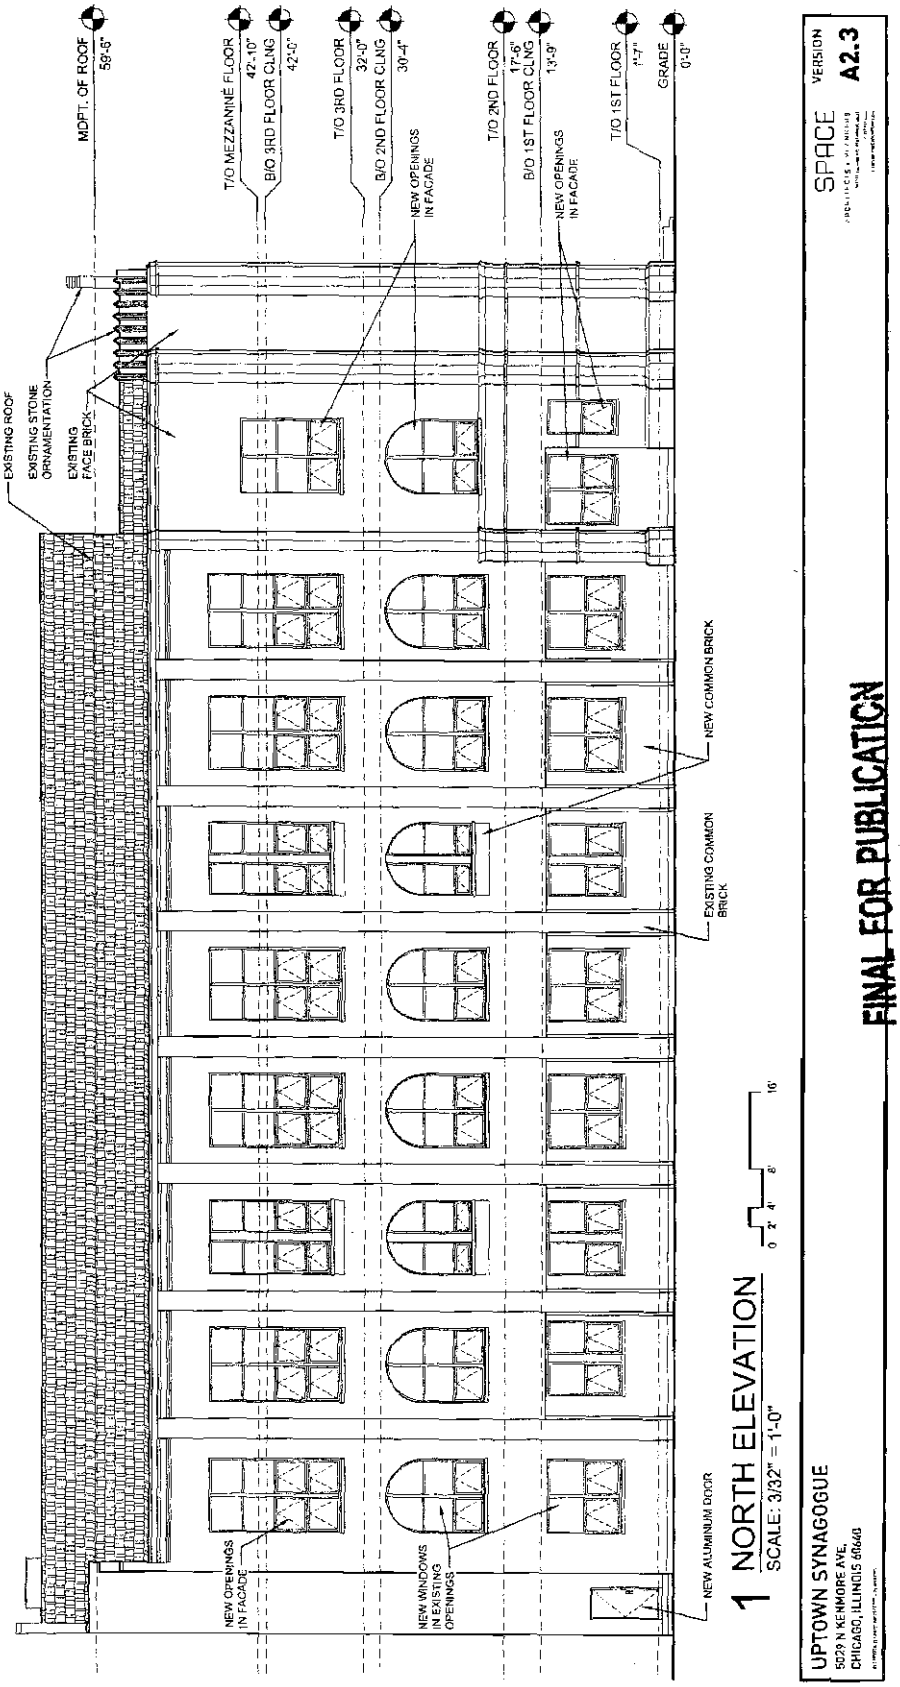
MDPT. OF ROOF 59'-5"
T/O MEZZANINE FLOOR 42'-10"
B/O 3RD FLOOR CLNG 42'-0"
T/O 3RD FLOOR 32'-0"
B/O 2ND FLOOR CLNG 30'-4"
T/O 2ND FLOOR 17'-6"
B/O 1ST FLOOR CLNG 13'-9"
T/O 1ST FLOOR 1'-7"
GRADE 0'-0"
NEW OPENINGS IN FACADE
NEW OPENINGS IN FACADE
EXISTING ROOF
EXISTING STONE ORNAMENTATION
EXISTING FACE BRICK
NEW COMMON BRICK
EXISTING COMMON BRICK
NEW ALUMINUM DOOR
NEW OPENINGS IN FACADE
NEW WINDOWS IN EXISTING OPENINGS
1 NORTH ELEVATION
SCALE: 3/32" = 1'-0"
0' 2' 4' 8' 16'
SPACE
VERSION A2.3
UPTOWN SYNAGOGUE
5029 N KENMORE AVE,
CHICAGO, ILLINOIS 60640
FINAL FOR PUBLICATION

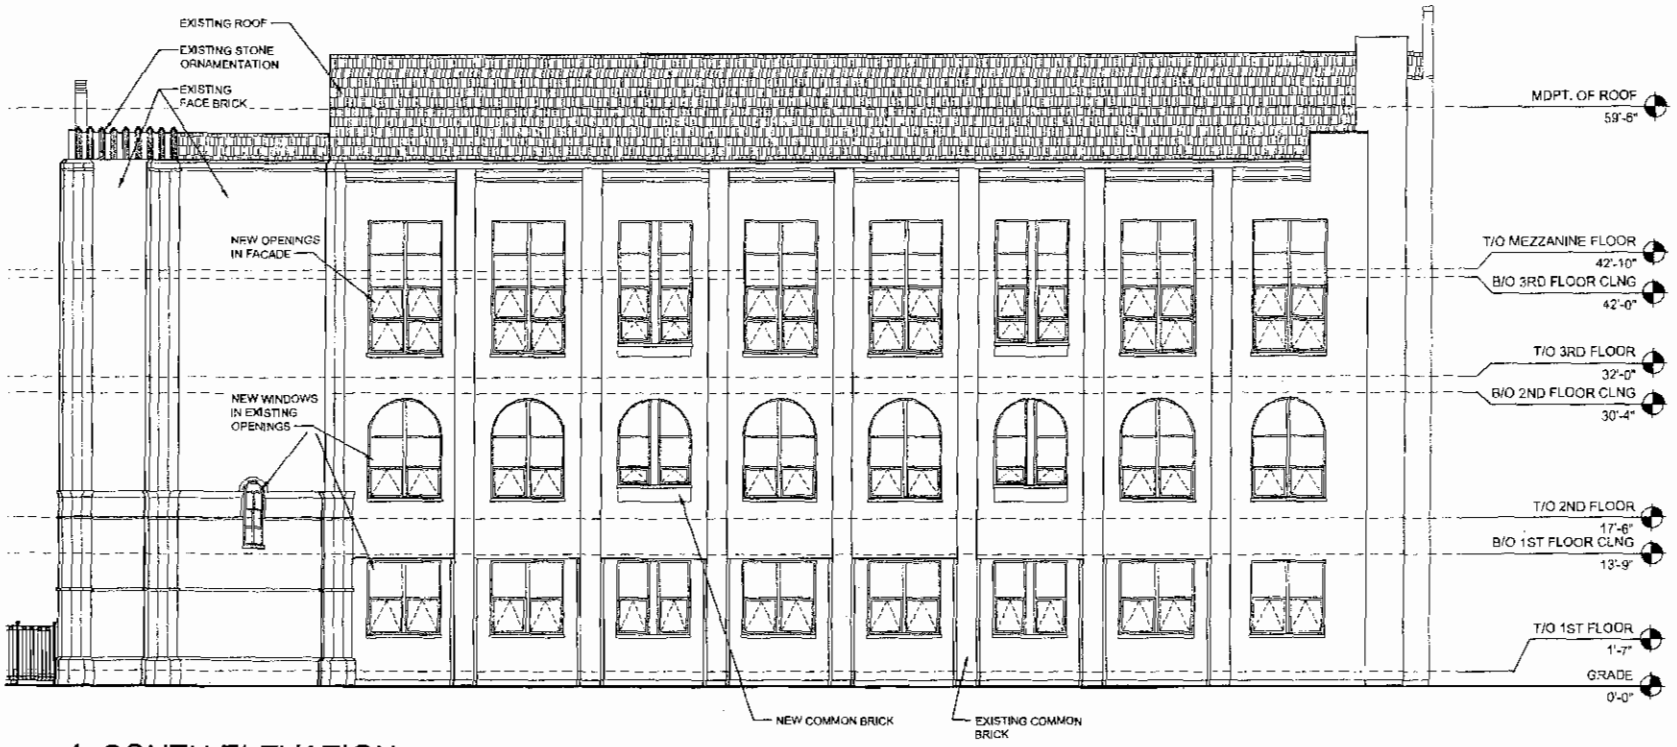

1 SOUTH ELEVATION
SCALE: 3/32" = 1'-0"

0' 2' 4' 8' 16'

UPTOWN SYNAGOGUE
5029 N KENMORE AVE.
CHICAGO, ILLINOIS 60640

SPACE

VERSION A2.1

FINAL FOR PUBLICATION

1 EAST ELEVATION
SCALE: 3/32" = 1'-0"


0' 2' 4' 8' 16'


UPTOWN SYNAGOGUE
5029 N KENMORE AVE.
CHICAGO, ILLINOIS 60640

SPACE

VERSION
A2.2

FINAL FOR PUBLICATION

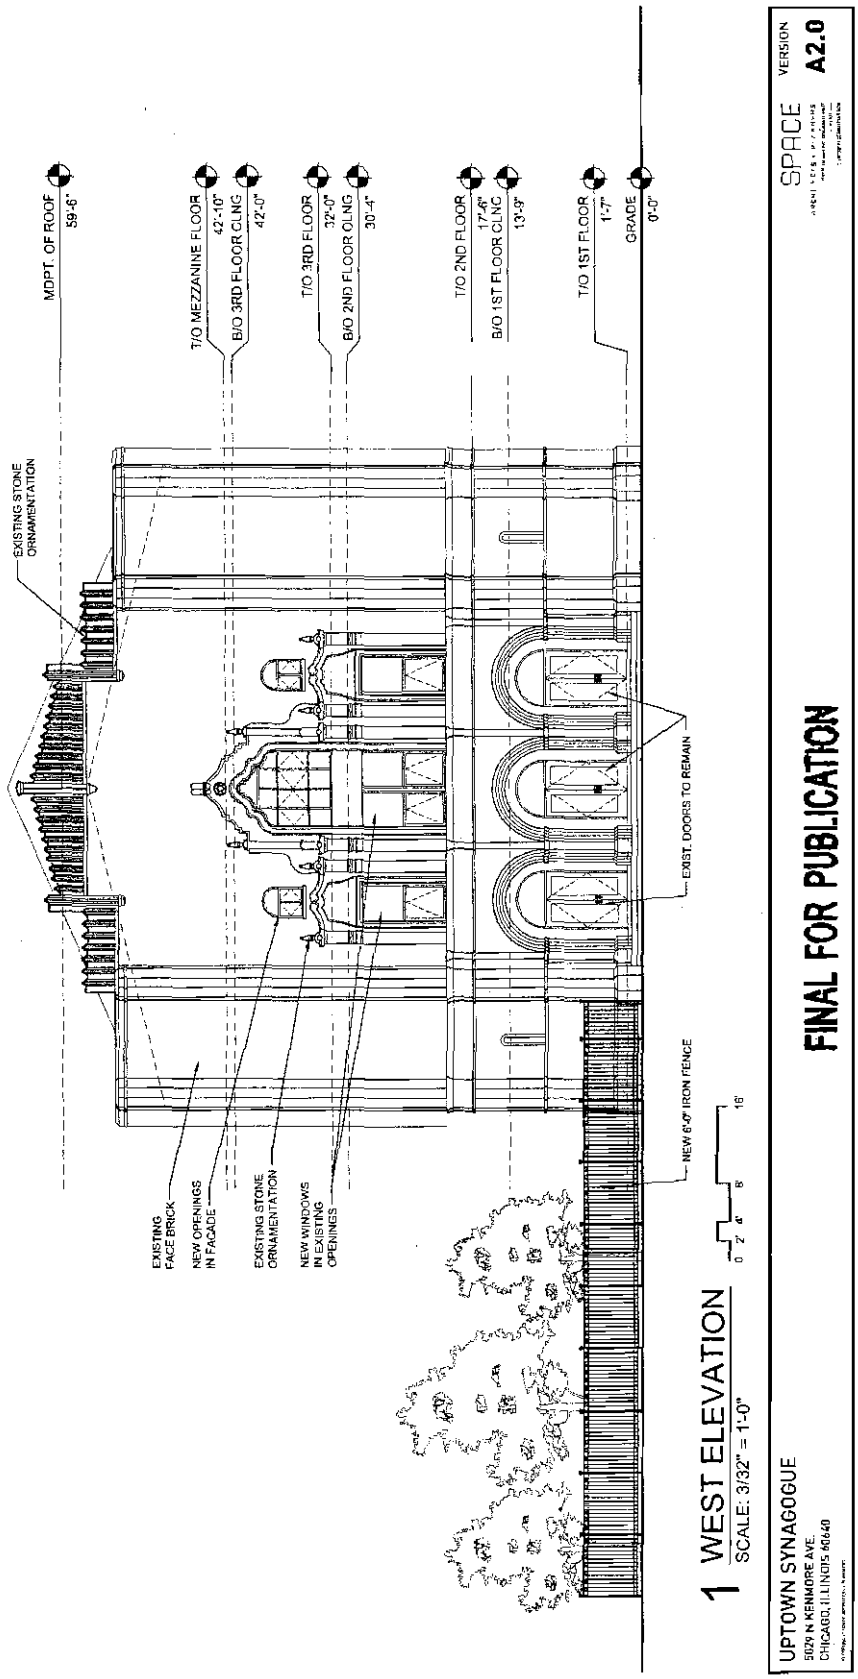
MDPT. OF ROOF 59'-6"
T/O MEZZANINE FLOOR 42'-10"
B/O 3RD FLOOR CLNG 42'-0"
T/O 3RD FLOOR 32'-0"
B/O 2ND FLOOR CLNG 30'-4"
T/O 2ND FLOOR 17'-6"
B/O 1ST FLOOR CLNG 13'-9"
T/O 1ST FLOOR 1'-7"
GRADE 0'-0"
EXISTING STONE ORNAMENTATION
EXISTING FACE BRICK
NEW OPENINGS IN FACADE
EXISTING STONE ORNAMENTATION
NEW WINDOWS IN EXISTING OPENINGS
EXIST. DOORS TO REMAIN
NEW 6'-0" IRON FENCE
0 2' 4' 8' 16'
1 WEST ELEVATION
SCALE: 3/32" = 1'-0"
FINAL FOR PUBLICATION
UPTOWN SYNAGOGUE
5629 N KENMORE AVE.
CHICAGO, ILLINOIS 60640
SPACE
VERSION A2.0

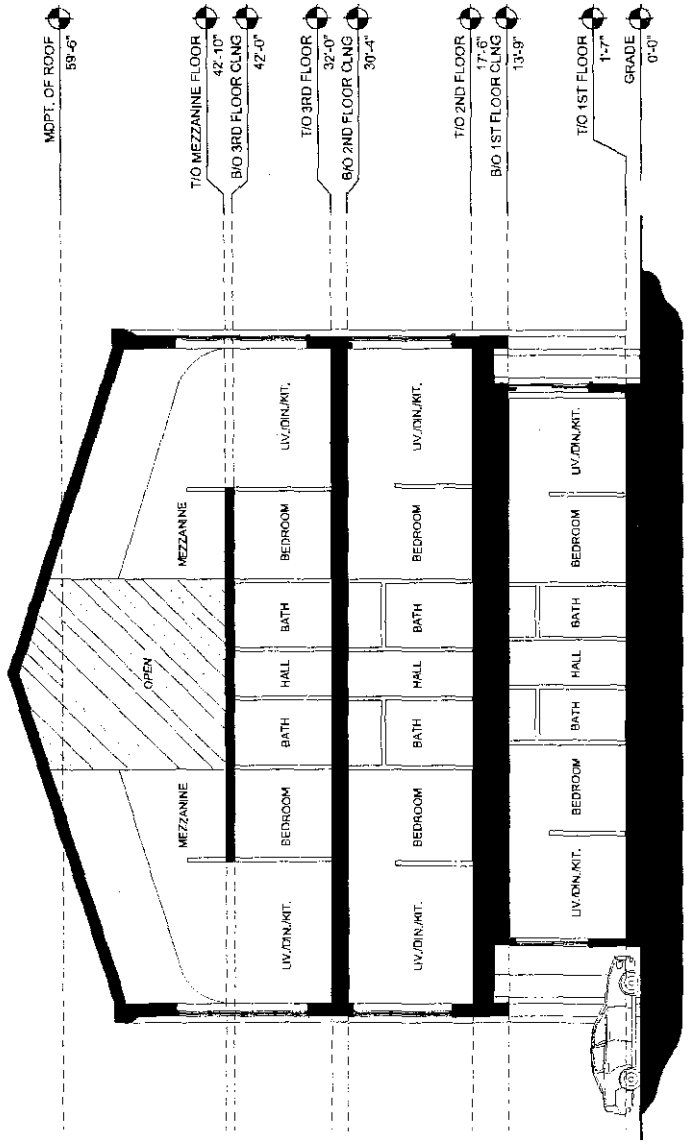

1 BUILDING SECTION
SCALE: 3/32" = 1'-0"

UPTOWN SYNAGOGUE
5029 N KENMORE AVE
CHICAGO, ILLINOIS 60640

SPACE

VERSION A3.0

FINAL FOR PUBLICATION

Reclassification Of Area Shown On Map No. 13-M.
(Application No. 18926T1)
(Common Address: 6221 -- 6227 W. Gregory St.)

[O2016-6318]

Be It Ordained by the City Council of the City of Chicago:

SECTION 1. Title 17 of the Municipal Code of Chicago, the Chicago Zoning Ordinance, is hereby amended by changing all the RS2 Residential Single-Unit (Detached House) District symbols and indications as shown on Map Number 13-M in the area bounded by:

West Gregory Street; a line 93.45 feet east of and parallel to the alley next east of and parallel to North Mobile Avenue (as measured at the southerly right-of-way line of West Gregory Street); the alley next north of and parallel to West Catalpa Avenue; and the alley next east of and parallel to North Mobile Avenue,

to those of an RS3 Residential Single-Unit (Detached House) District and a corresponding use district is hereby established in the area above described.

SECTION 2. This ordinance shall be in force and effect from and after its passage and due publication.

[Project A Site Plan; New Front Elevation; Basement, 1st, and 2nd Floor Plans; East and West Building Elevations; Project B Site Plan; New Front Elevation; Basement, 1st, and 2nd Floor Plans; East and West Building Elevations; Floor Plans and Details; and Section Plans and Details attached to this ordinance printed on pages 38560 through 38571 of this *Journal*.]

Type 1 Narrative Rezoning Analysis attached to this ordinance reads as follows:

Narrative And Plans
For The Proposed Rezoning
At 6221 -- 6227 W. Gregory St.

The applicant wishes to change the zoning for 6221 -- 6227 West Gregory Street from RS2 to RS3. The applicant intends to rehab the existing 1.5 story single-family home on

Lot 28 and build two-story single-family residences with a two-car detached garage per home, no commercial space on Lots 26 and 27.

Lot 26:

Lot Area:	2,999 square feet
Floor Area Ratio:	0.54
Building Area:	1,600 square feet
Off-Street Parking:	there will be a two-car detached garage
Front Setback:	20.0 feet
Rear Setback:	35.0 feet
Side Setback:	5.0 feet + 5.0 feet, Total: 10.00 feet
Rear Yard Open Space:	270 square feet
Building Height:	28 feet, 4 inches


Lot 27:

Lot Area:	3,287 square feet
Floor Area Ratio:	0.49
Building Area:	1,600 square feet
Off-Street Parking:	there will be a two-car detached garage


Front Setback:	20.0 feet
Rear Setback:	44.75 feet
Side Setback:	5.33 feet + 5.33 feet, Total: 10.66 feet
Rear Yard Open Space:	562 square feet
Building Height:	28 feet, 4 inches

Lot 28:

Lot Area:	3,500 square feet
Floor Area Ratio:	0.55
Building Area:	1,920 square feet
Off-Street Parking:	there will be a two-car detached garage
Front Setback:	10.9 feet
Rear Setback:	63 feet
Side Setback:	2.50 feet (west) and 2.44 feet (east) = Total: 4.94 feet
Rear Yard Open Space:	700 square feet
Building Height:	23 feet, 3 inches

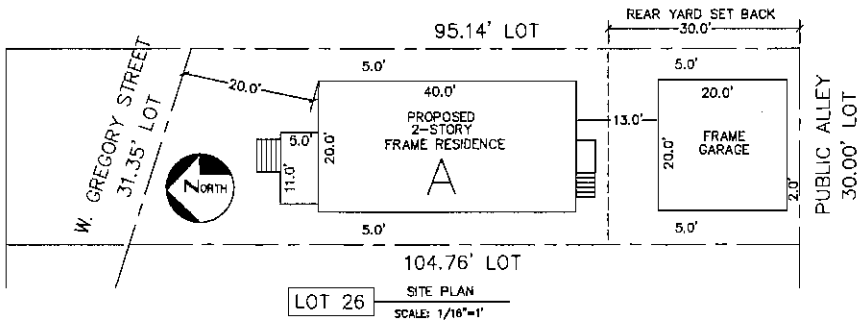

LOT 26 SITE PLAN
SCALE: 1/16"=1'

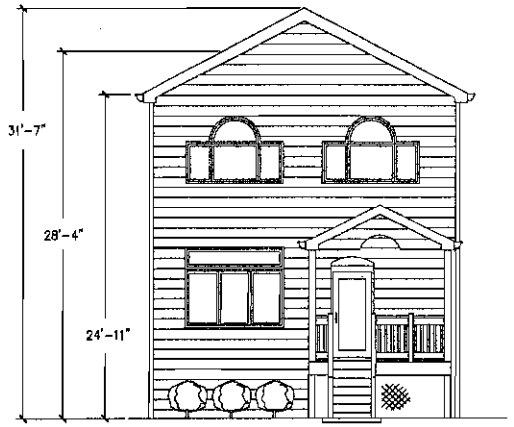

NEW FRONT ELEVATION
SCALE: 1/8"=1'

PROPOSED GREGORY PROJECT "A"

EXISTING 2,999 SF VACANT LOT LOCATED IN AN RS-2 DISTRICT
ALLOWED FAR IN AN RS-2 IS 1,946 SF PROPOSED FLOOR AREA IS 1,600 SF

MINIMUM LOT AREA IN AN RS-2 IS 5,000 SF IF WE ARE DEFICIENT BY 2,006 SF
PROPOSED RS-3 ZONING MIN LOT AREA IS 2,500

I HEREBY CERTIFY THAT THESE DRAWINGS WERE PREPARED UNDER MY SUPERVISION AND TO THE BEST OF MY KNOWLEDGE CONFORM TO THE BUILDING CODE OF THE CITY OF CHICAGO

DONALD JOHNSON
001-005274
LICENSED ARCHITECT


R. DONALD JOHNSON
(EXPIRES: 11/30/2016)

FINAL FOR PUBLICATION


R. Donald Johnson Architects
701 N. Prospect Ave.
Park Ridge, Illinois 60068

PROPOSED GREGORY PROJECT "A"
CHICAGO IL 60630

Z1

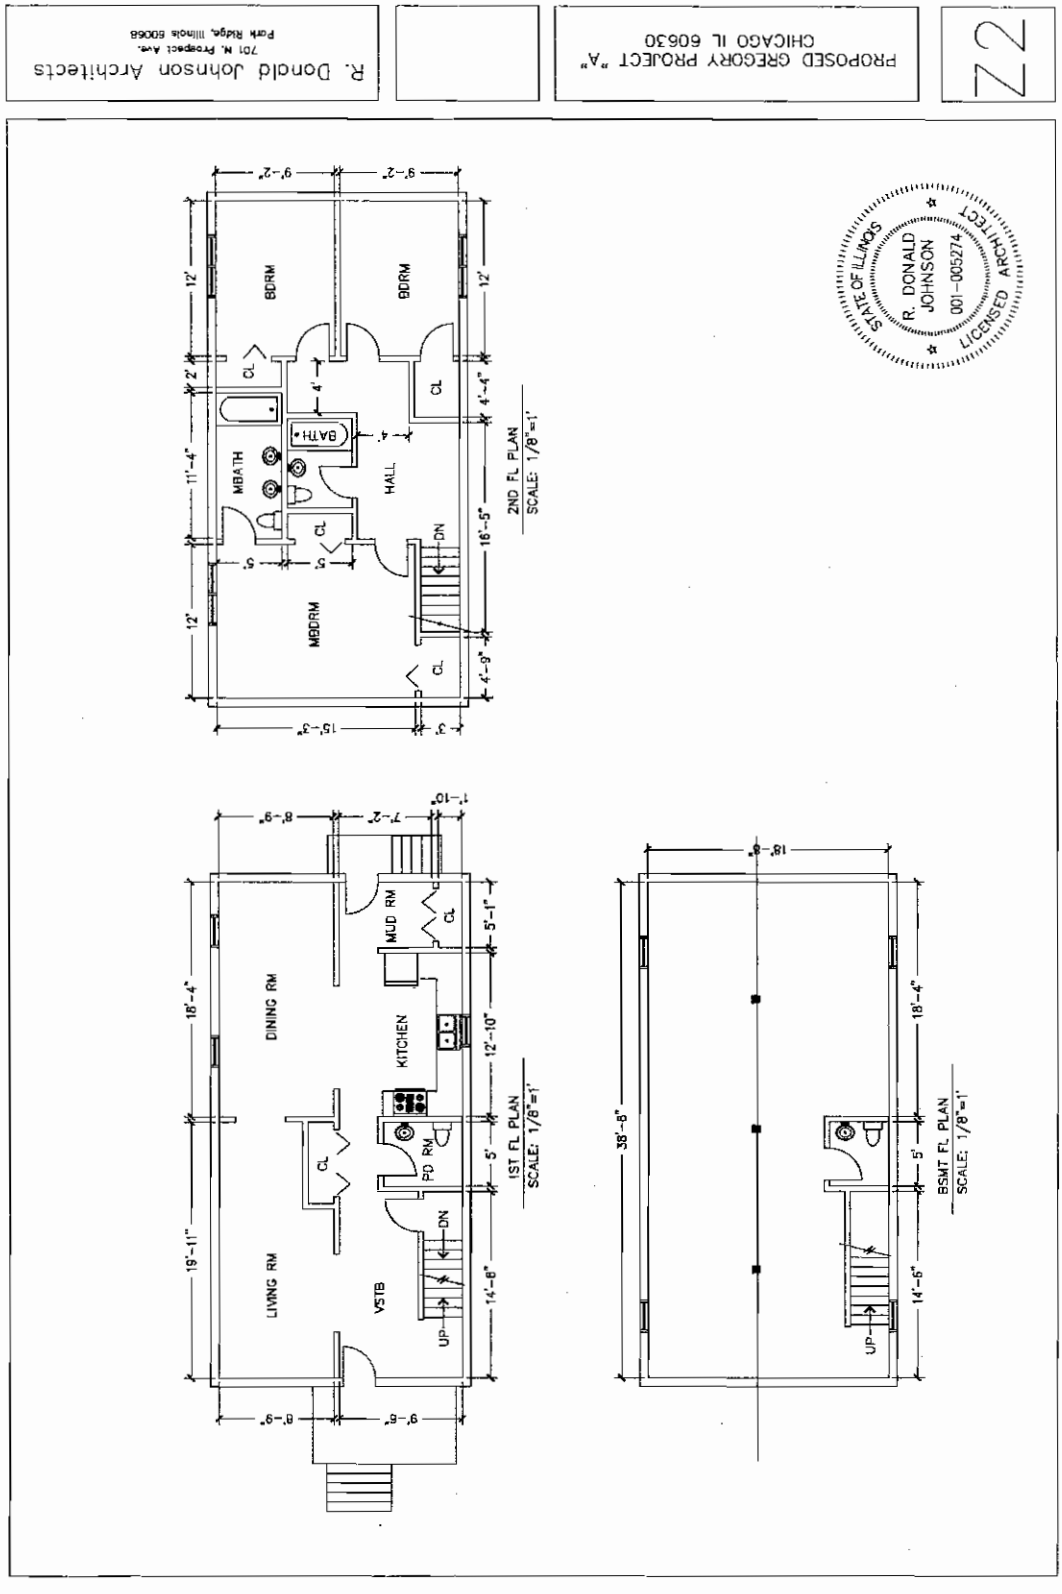
Z2
PROPOSED GREGORY PROJECT "A"
CHICAGO IL 60630
R. Donald Johnson Architects
701 N. Prospect Ave.
Park Ridge, Illinois 60068
STATE OF ILLINOIS
R. DONALD JOHNSON
001-005274
LICENSED ARCHITECT
2ND FL PLAN
SCALE: 1/8"=1'
1ST FL PLAN
SCALE: 1/8"=1'
BSMT FL PLAN
SCALE: 1/8"=1'
BDRM
BDRM
MBATH
BATH
HALL
MBDRM
CL
DN
MUD RM
DINING RM
KITCHEN
PD RM
LIVING RM
VSTB
UP
FINAL FOR PUBLICATION

FINAL FOR PUBLICATION

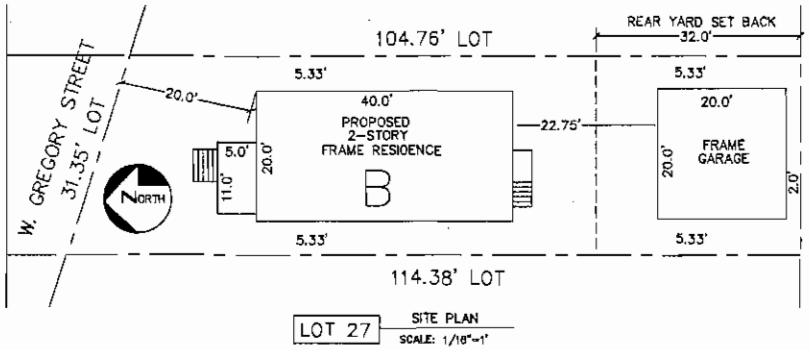



NEW FRONT ELEVATION
SCALE: 1/8"=1'

PROPOSED GREGORY PROJECT "B"

EXISTING 3,287 SF VACANT LOT LOCATED IN AN RS-2 DISTRICT
ALLOWED FAR IN AN RS-2 IS 2,180 SF PROPOSED FLOOR AREA IS 1,600 SF

MINIMUM LOT AREA IN AN RS-2 IS 5,000 SF IF WE ARE DEFICIENT BY 1,645 SF
PROPOSED RS-3 ZONING MIN LOT AREA IS 2,500

I HEREBY CERTIFY THAT THESE DRAWINGS WERE PREPARED UNDER MY SUPERVISION AND TO THE BEST OF MY KNOWLEDGE CONFORM TO THE BUILDING CODE OF THE CITY OF CHICAGO

R. DONALD JOHNSON
001-005274
LICENSED ARCHITECT

R. DONALD JOHNSON LICENSED ARCHITECT
(EXPIRES: 11/30/2016)

FINAL FOR PUBLICATION

R. Donald Johnson Architects
701 N. Prospect Ave.
Park Ridge, Illinois 60068

PROPOSED GREGORY PROJECT "B"
CHICAGO IL 60630

Z1

1ST FL PLAN
SCALE: 1/8"=1'

2ND FL PLAN
SCALE: 1/8"=1'

BSMT FL PLAN
SCALE: 1/8"=1'

STATE OF ILLINOIS
R. DONALD JOHNSON
001-005274
LICENSED ARCHITECT

R. Donald Johnson Architects
701 N. Prospect Ave.
Park Ridge, Illinois 60068

PROPOSED GREGORY PROJECT "B"
CHICAGO IL 60630

Z2

FINAL FOR PUBLICATION

Z3

PROPOSED GREGORY PROJECT "B"
CHICAGO IL 60630


R. Donald Johnson Architects
701 N. Prospect Ave.
Park Ridge, Illinois 60068


STATE OF ILLINOIS
R. DONALD JOHNSON
001-005274
LICENSED ARCHITECT


WEST ELEVATION
SCALE: 1/8"=1'

EAST ELEVATION
SCALE: 1/8"=1'

FINAL FOR PUBLICATION

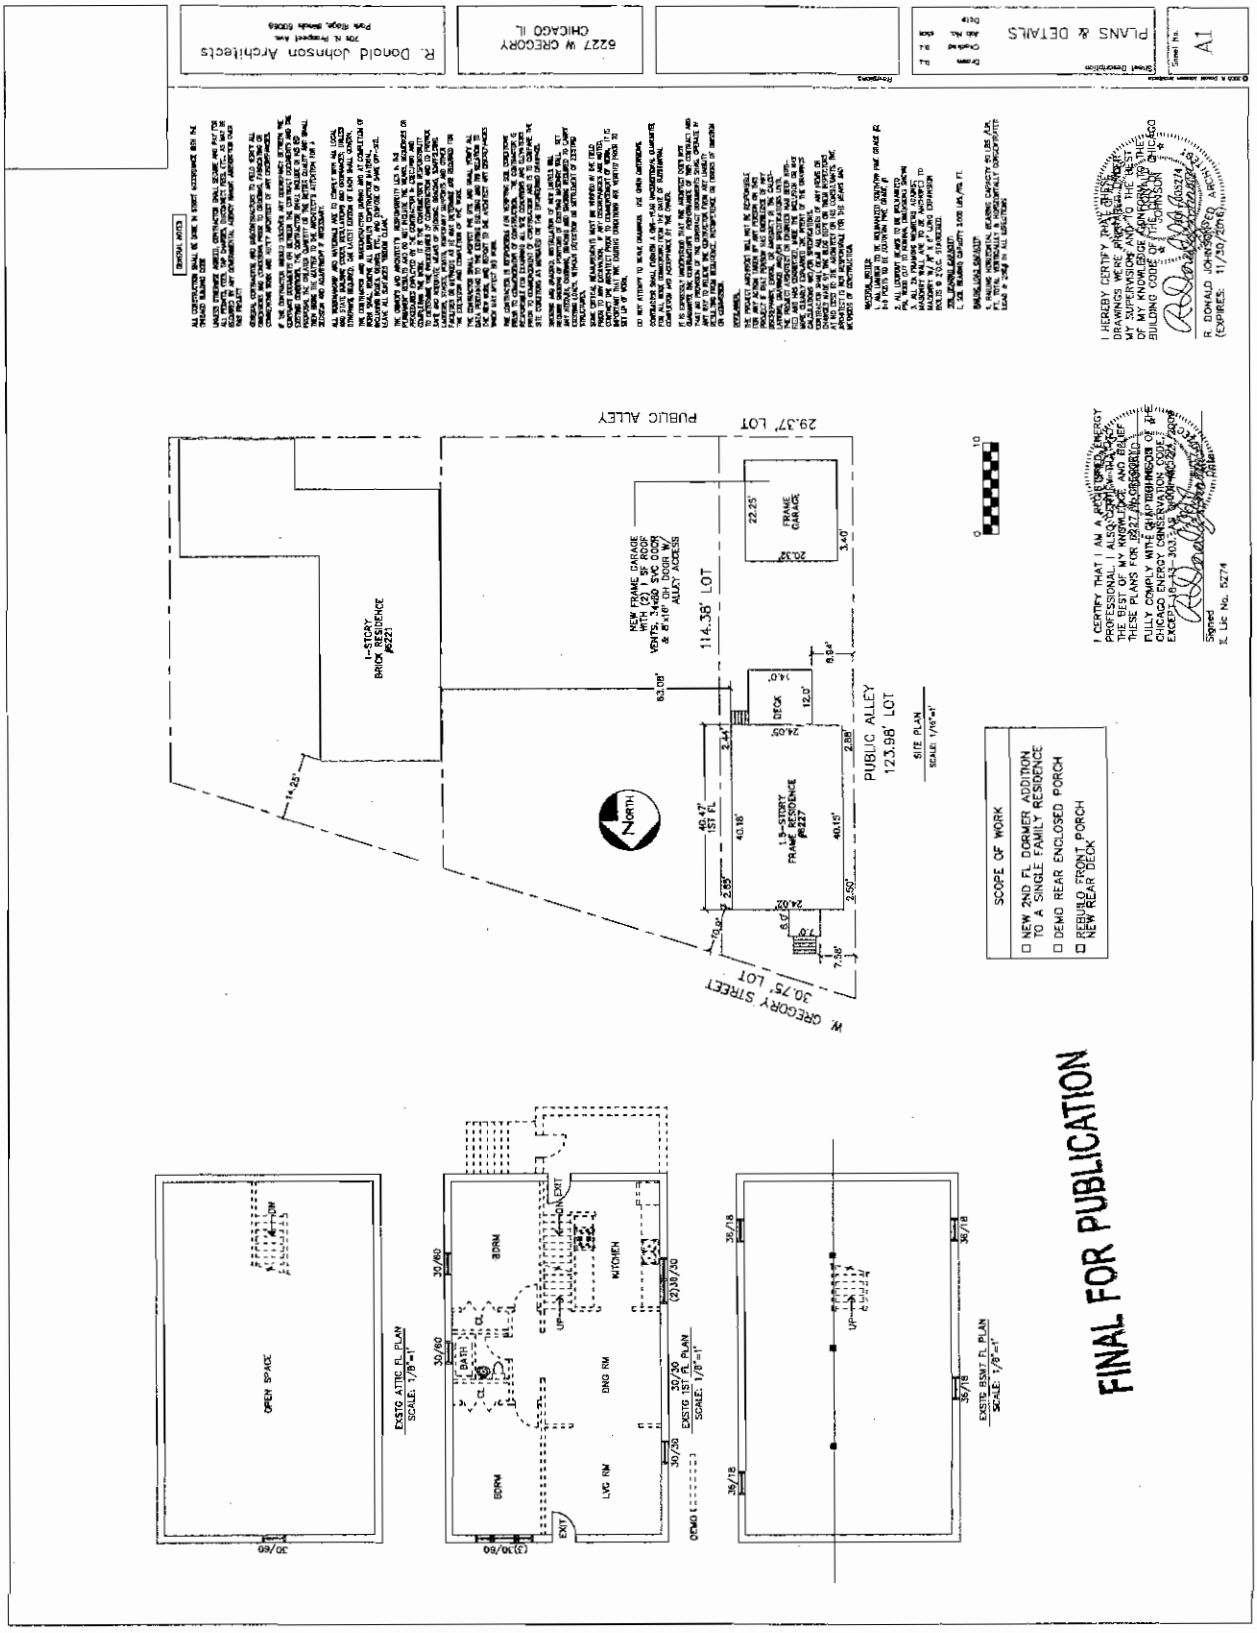
R. Donald Johnson Architects
6227 W GREGORY
CHICAGO IL
PLANS & DETAILS
A1
GENERAL NOTES
I HEREBY CERTIFY THAT THE ENERGY
I CERTIFY THAT I AM A REGISTERED
PUBLIC ALLEY
29.37' LOT
1-STORY BRICK RESIDENCE #6221
NEW FRAME GARAGE WITH (2) 1 SF ROOF VENTS, 3460 SYC DOOR & 6'-10" OVERHEAD DOOR W/ ALLEY ACCESS
114.38' LOT
FRAME GARAGE
DECK
1-STORY FRAME RESIDENCE #6227
PUBLIC ALLEY
123.98' LOT
W. GREGORY STREET
30.75' LOT
SITE PLAN
SCOPE OF WORK
NEW 2ND FL DORMER ADDITION TO A SINGLE FAMILY RESIDENCE
DEMO REAR ENCLOSED PORCH
REBUILD FRONT PORCH
NEW REAR DECK
OPEN SPACE
EXSTG ATTIC FL PLAN
BDRM
BATH
KITCHEN
DNG RM
LVG RM
EXSTG 1ST FL PLAN
EXSTG BSMT FL PLAN
FINAL FOR PUBLICATION

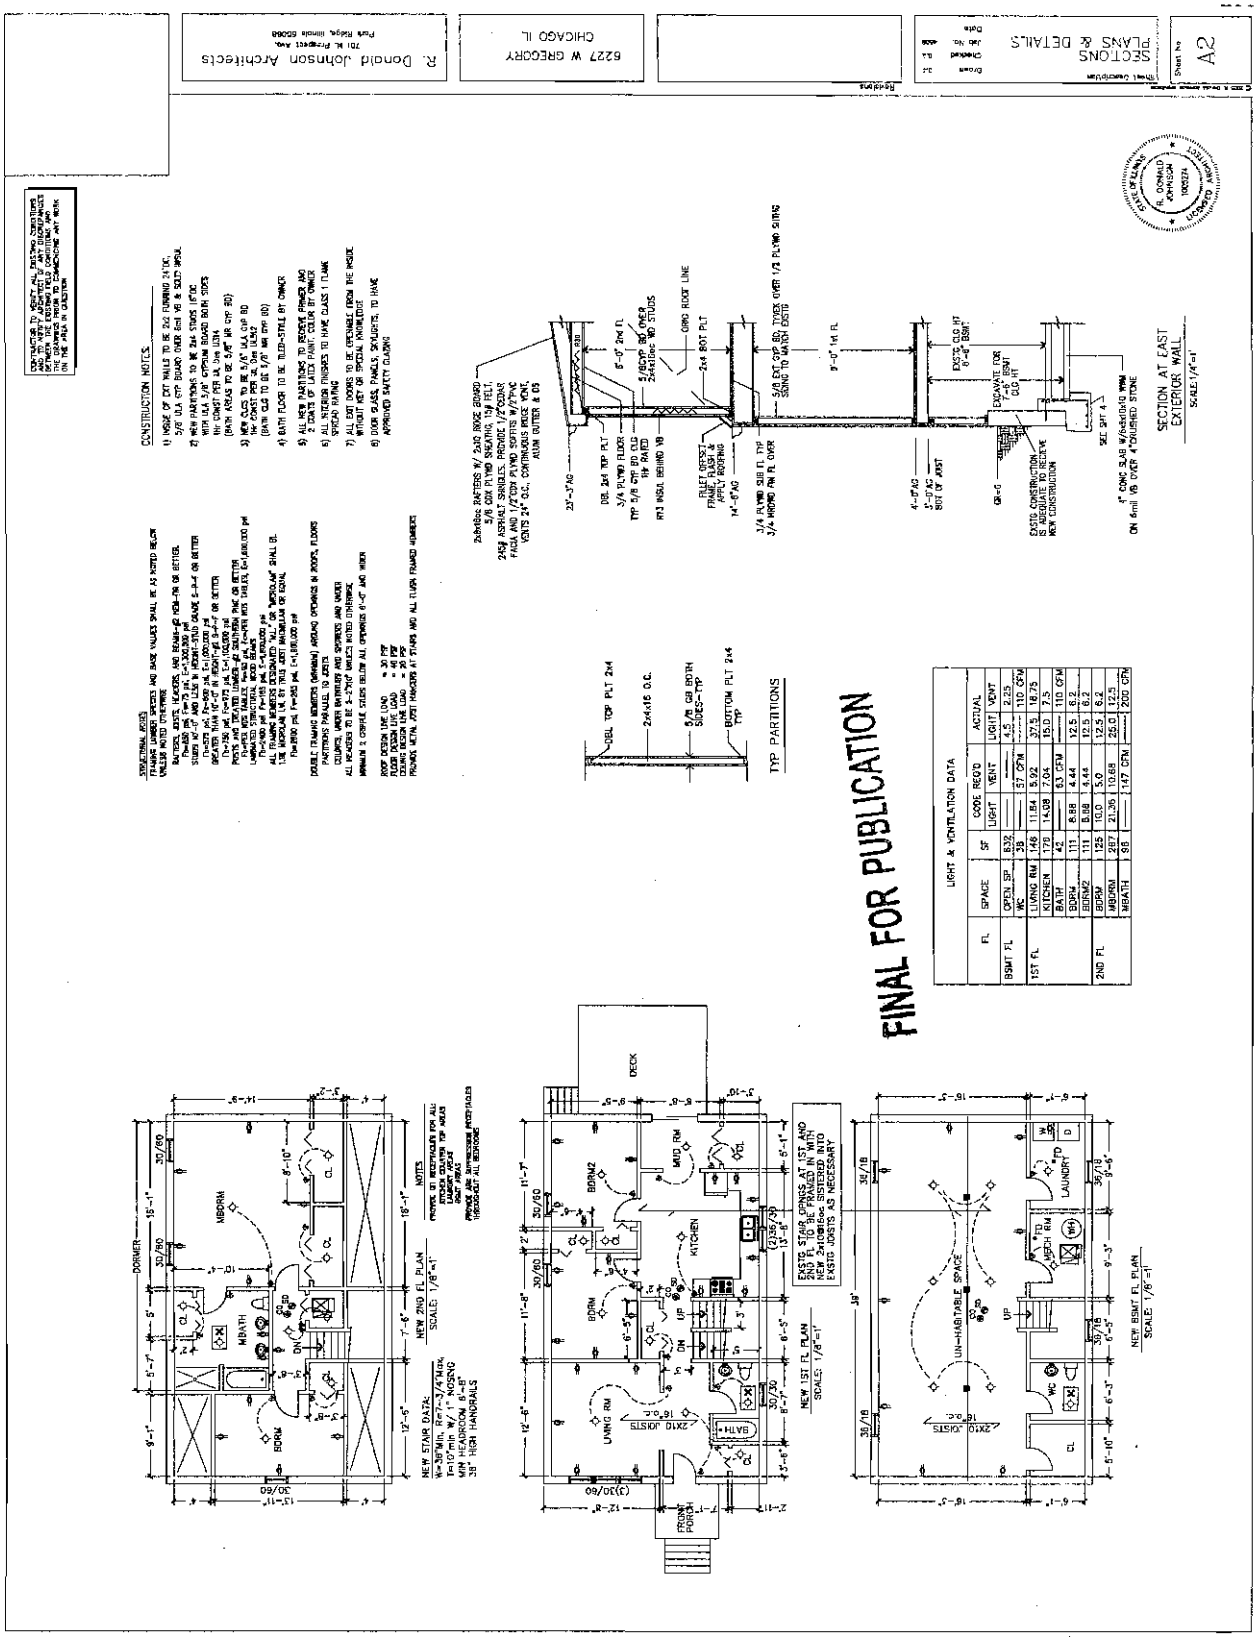
R. Donald Johnson Architects
6227 W GREGORY
CHICAGO IL
SECTIONS PLANS & DETAILS
A2
CONSTRUCTION NOTES
STRUCTURAL NOTES
LIGHT & VENTILATION DATA
FINAL FOR PUBLICATION
SECTION AT EAST EXTERIOR WALL
TYP PARTITIONS
NEW 2ND FL PLAN
NEW 1ST FL PLAN
NEW BSMT FL PLAN
NOTES
NEW STAIR DATA:
DECK
FRONT PORCH
MBDRM
MBATH
BDRM
BDRM2
KITCHEN
LIVING RM
DINING RM
MUD RM
LAUNDRY
UTILITY
LIN-HABITABLE SPACE
DORMER

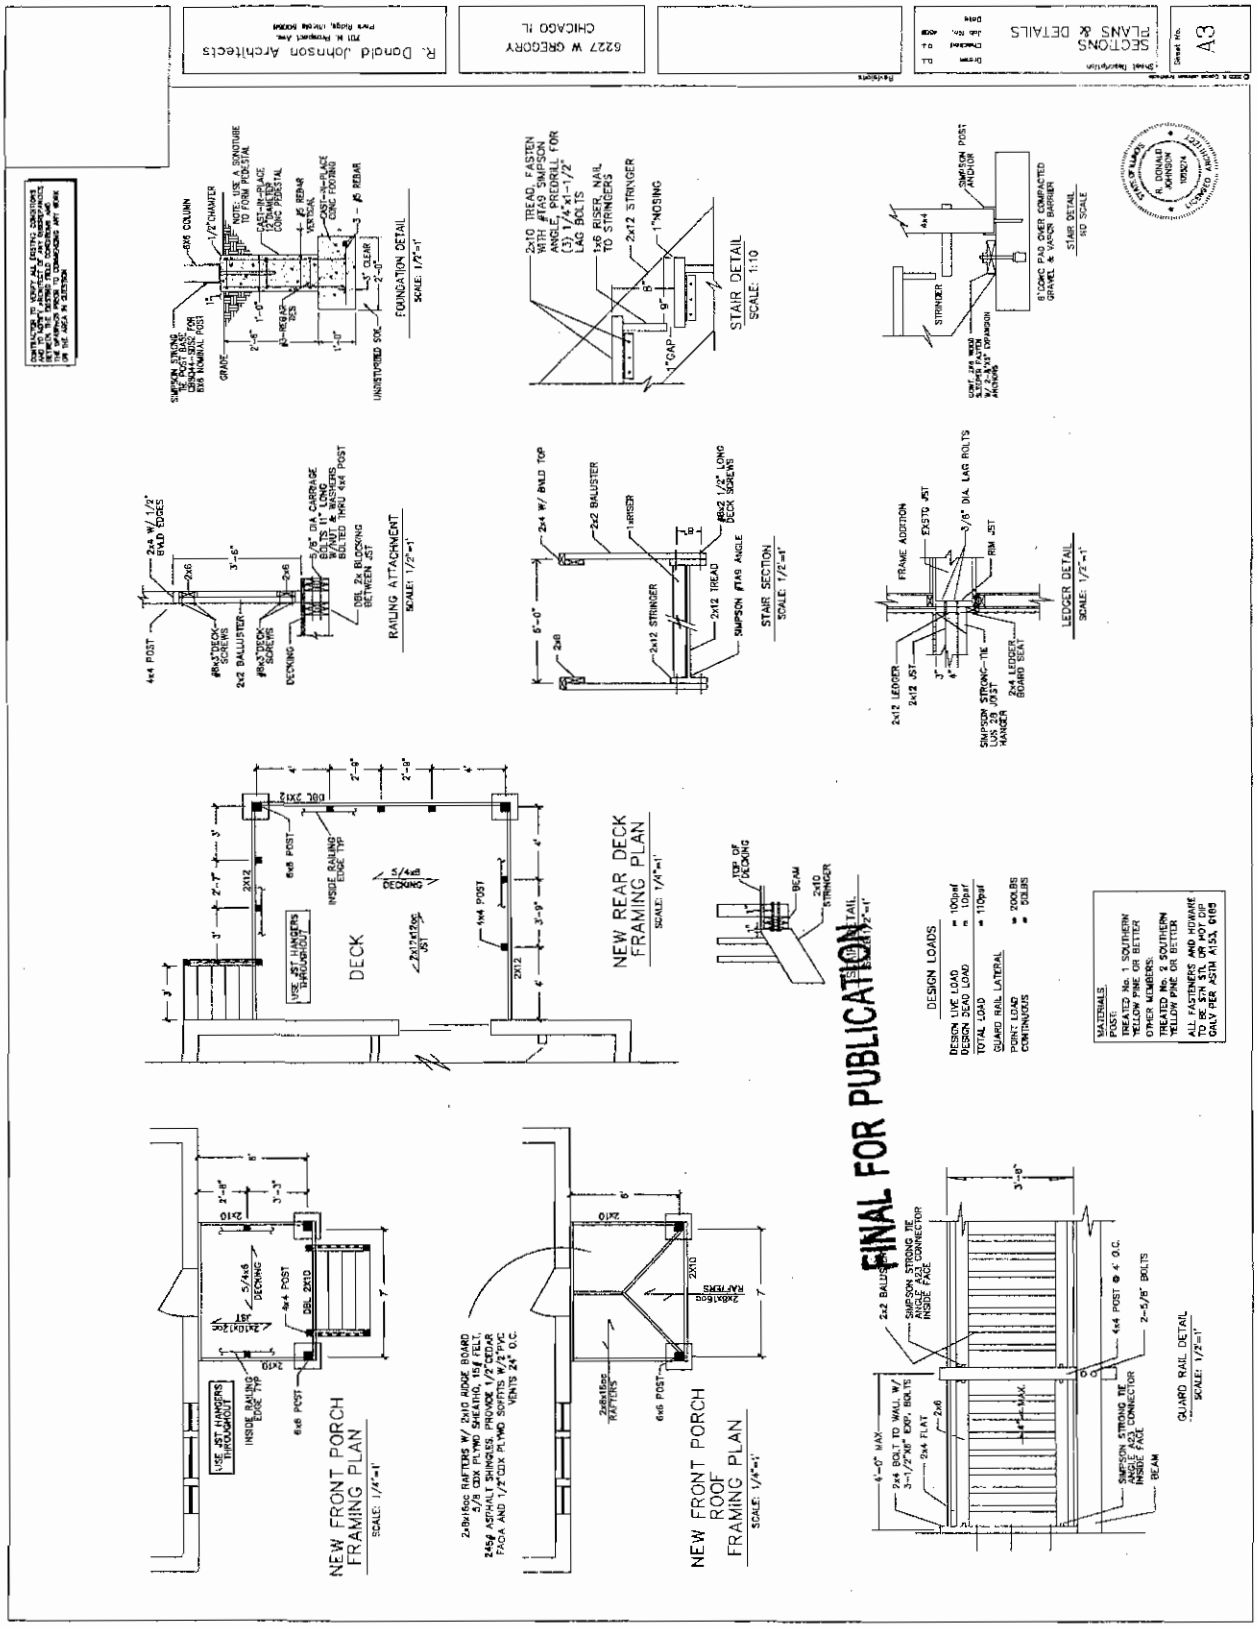
R. Donald Johnson Architects
6227 W GREGORY
CHICAGO IL
SECTIONS & DETAILS
A3
FOUNDATION DETAIL
SCALE: 1/2"=1'
STAIR DETAIL
SCALE: 1:10
RAILING ATTACHMENT
SCALE: 1/2"=1'
STAIR SECTION
SCALE: 1/2"=1'
LEDGER DETAIL
SCALE: 1/2"=1'
NEW REAR DECK FRAMING PLAN
SCALE: 1/4"=1'
NEW FRONT PORCH FRAMING PLAN
SCALE: 1/4"=1'
NEW FRONT PORCH ROOF FRAMING PLAN
SCALE: 1/4"=1'
GUARD RAIL DETAIL
SCALE: 1/2"=1'
DESIGN LOADS
MATERIALS
FINAL FOR PUBLICATION

GENERAL UNDERPINNING NOTES

1.) ALL CONCRETE IS TO HAVE 28 DAY COMPRESSIVE STRENGTHS OF 4000psi. PRECAST CONCRETE SHALL HAVE A COMPRESSIVE STRENGTH OF 5000psi IN 28 DAYS. CONCRETE SHALL HAVE 5 1/2 BAGS MINIMUM OF CEMENT. CONCRETE IS TO HAVE 5% +/- 1% ENTRAINED AIR. MAXIMUM SLUMP SHALL BE 5" WITHOUT ADDITIVES. WATER REDUCERS MAY BE USED TO INCREASE WORKABILITY TO 6" MAXIMUM SLUMP. NO OTHER ADDITIVES ARE TO BE USED. COPIES OF CONCRETE DELIVERY TICKETS ARE TO BE SUBMITTED TO THE OWNERS REPRESENTATIVE.

2.) STEEL SHALL BE ASTM A36. REINFORCING STEEL SHALL BE ASTM 615 GRADE 60.

3.) SOIL BEARING PRESSURE FOR NEW UNDERPINNING SHALL BE 3500psf MINIMUM AND NEW UNDERPINNINGS SHALL BEAR ON UNDISTURBED YELLOW CLAY.

4.) EXCAVATIONS SHALL BE CLEANED OF ALL LOOSE SOIL AND DEBRIS BEFORE PLACING NEW CONCRETE. DAMPEN BEFORE PLACING CONCRETE.

5.) CONCRETE IS TO BE WELL VIBRATED TO INSURE COMPLETE FILLING AND PREVENT AIR BUBBLES FROM BEING TRAPPED UNDER THE EXISTING FOUNDATION WALL.

6.) WORK ON ADJACENT AREAS MAY BE STARTED SOONER IF CONCRETE CYLINDER TESTS ARE TAKEN AND TESTED BY AN APPROVED TESTING LAB TO ASCERTAIN CONCRETE STRENGTHS.

7.) EXISTING FOOTING DEPTHS, SIZES, LOCATIONS, AND ALL PERTINENT DIMENSIONS ARE TO BE VERIFIED BEFORE STARTING THE WORK AND ANY DISCREPANCIES ARE TO BE REPORTED TO THE OWNERS REPRESENTATIVES AS SOON AS POSSIBLE.

8.) OWNERS REPRESENTATIVE SHALL BE NOTIFIED OF ANY VARIATIONS FROM THE REQUIREMENTS AS SOON AS POSSIBLE AND BEFORE WORK IS CONTINUED.

9.) ADDITIONAL WORK WILL BE REQUIRED AS NOTED IN THE DRAWINGS/REPORT.

10.) WORK ON THE FIRST FLOOR, NEW SECOND FLOOR AND NEW ROOF SHALL NOT BE STARTED UNTIL ALL UNDERPINNING AND BASEMENT WORK IS COMPLETED AND CURED.

DEMOLITION AND SHORING:

1) CONTRACTOR MUST PROVIDE SHORING ON WEST SIDE OF BUILDING DURING CONSTRUCTION
CONTRACTOR SHALL BEAR FULL RESPONSIBILITY FOR THE DESIGNING AND INSTALLATION OF ALL TEMPORARY SHORING WHICH IS TO BE USED FOR EARTH RETENTION.

UNDERPINNING OF WALL:

THE FOLLOWING PROCEDURE IS RECOMMENDED AND OTHER PROCEDURES WITH SIMILAR END RESULTS MAY BE PROPOSED AND SUBMITTED FOR APPROVAL BY THE ENGINEER OF RECORD. THESE PROCEDURES LIST THE GENERAL PHASES AND MAY NOT INCLUDE ALL STEPS AND/OR WORK THAT WILL BE REQUIRED TO PERFORM OR COMPLETE THESE PHASES.

ALL DIMENSIONS AND LOCATIONS MUST BE VERIFIED BEFORE STARTING THE WORK.

PROCEDURE FOR UNDERPINNING:

1.) REMOVE EXISTING BASEMENT FLOOR SLAB AND EXCAVATE ONLY AS REQUIRED TO INSTALL THE AREA TO BE WORKED ON. DRAIN TILES, UTILITIES, ETC. ARE TO REMAIN IN PLACE. PROTECT AS REQUIRED. IF INTERFERENCE WITH DRAIN TILE OR UTILITIES IS ENCOUNTERED, CONTRACTOR IS TO REMOVE AND REPLACE OR RELOCATE AS REQUIRED.

CONTRACTOR TO VERIFY ALL EXISTING CONDITIONS AND TO NOTIFY ARCHITECT OF ANY DISCREPANCIES BETWEEN THE EXISTING FIELD CONDITIONS AND THE DRAWINGS PRIOR TO COMMENCING ANY WORK ON THE AREA IN QUESTION

DO NOT OVER-EXCAVATE

ALL AREA 1s ARE TO BE WORKED ON AT THE SAME TIME. SEE PLAN

2.) EXCAVATE ALL AREA 1s ONLY AS REQUIRED TO INSTALL FORMS AND CONCRETE. BOTTOM OF EXCAVATION IS TO BE FREE OF LOOSE SOIL AND DEBRIS AND SHALL BE LEVEL AND BE OF FIRM UNDISTURBED SOIL WITH A MINIMUM BEARING OF 3500psf MINIMUM.

3.) INSTALL REINFORCING. DOWELS IN THE BOTTOM OF THE NEW UNDERPINNING ARE TO BE PUSHED INTO THE EARTH 1'-6".

4.) FORM THE INTERIOR FACE OF THE NEW UNDERPINNING. THE SIDES OF THE NEW UNDERPINNING ARE TO BE FORMED DOWN TO THE NEW FLOOR LINE ONLY. THE BALANCE OF THE NEW UNDERPINNING IS TO BE UNFORMED. THE CONCRETE WILL BE PLACED AGAINST THE GRADE OF THE EXCAVATION. DRILL HOLES IN THE SIDE FORMS AND INSTALL DOWELS.

5.) PLACE CONCRETE AS REQUIRED. CONCRETE IS TO BE WELL VIBRATED TO INSURE FULL BEARING UNDER THE EXSTG FND WALL.

6.) ALLOW 7 DAYS FOR CONCRETE TO CURE, DEPENDING ON WEATHER AND STRENGTH OF CONCRETE, (CONCRETE MUST ATTAIN 80% OF 28 DAY COMPRESSIVE STRENGTH), BEFORE STARTING ON NEXT AREA.


7.) WORK ON ALL AREA 2 MAY PROCEED AS PER NOTES 1, 2, 3, 4, 5, AND 6. ALL AREA 2 ARE TO BE WORKED ON AT THE SAME TIME. BEFORE PLACING CONCRETE ADJACENT PREVIOUSLY PLACED CONCRETE AND DOWELS MUST BE CLEANED USING HIGH PRESSURE WATER AND/OR AIR.


8.) AFTER ALL AREA 2 ARE COMPLETED AND AFTER THE 7 DAY CURING TIME FOR AREA 2, AREA 3 MAY BE STARTED AS PER NOTES 1, 2, 3, 4, 5, AND 6.

9.) CHECK DRAIN TILE, UTILITIES, ETC. IN THE AREA, TO INSURE THEY ARE WORKING PROPERLY. PRESSURE INJECT EPOXY IN ALL CRACKS AND JOINTS. REPLACE OTHER APPURTENANCES THAT ARE REMOVED AS REQUIRED.

10.) REMOVE BALANCE OF BASEMENT FLOOR SLAB AND EXCAVATE AS REQUIRED FOR THE NEW 4" MINIMUM CONCRETE BASEMENT FLOOR SLAB WITH 6"x6" ww# AND 4" MINIMUM COMPACTED STONE SUB-BASE.

11.) WORK ON UPPER FLOORS AND ROOF CAN BE STARTED AFTER BASEMENT FLOOR IS COMPLETED.

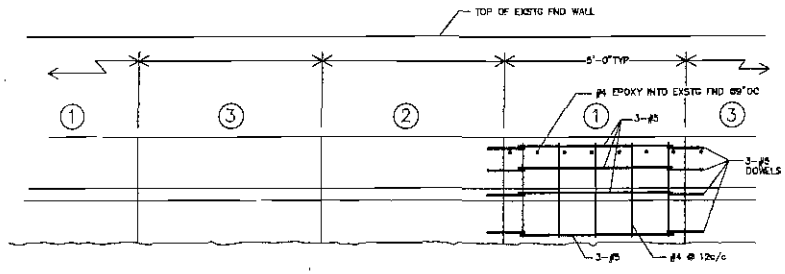

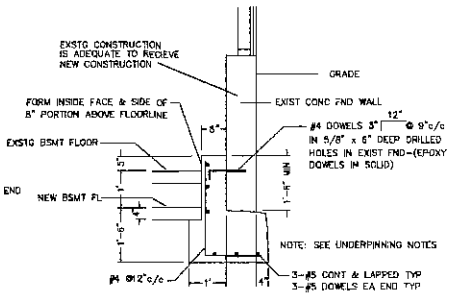

NOTE: UNDERPINNING IS TO BE COMPLETED & CURED FOR 7 DAYS BEFORE BALANCE OF BASEMENT IS EXCAVATED

WORK ON FIRST & SECOND FLOORS AND NEW ROOF IS TO BE STARTED AFTER NEW BASEMENT FLOOR IS PLACED

UNDERPINNING DETAILS
SCALE: 1/2"=1'

FINAL FOR PUBLICATION

STATE OF ILLINOIS
R. DONALD JOHNSON
1005274
LICENSED ARCHITECT

R. Donald Johnson Architects
701 N. Prospect Ave.
Park Ridge, Illinois 60068


6227 W GREGORY
CHICAGO IL


Project

Drawn D.J.
Checked D.J.
Job No. 4366
Date

Sheet Description
SECTIONS PLANS & DETAILS

Sheet No.
A4

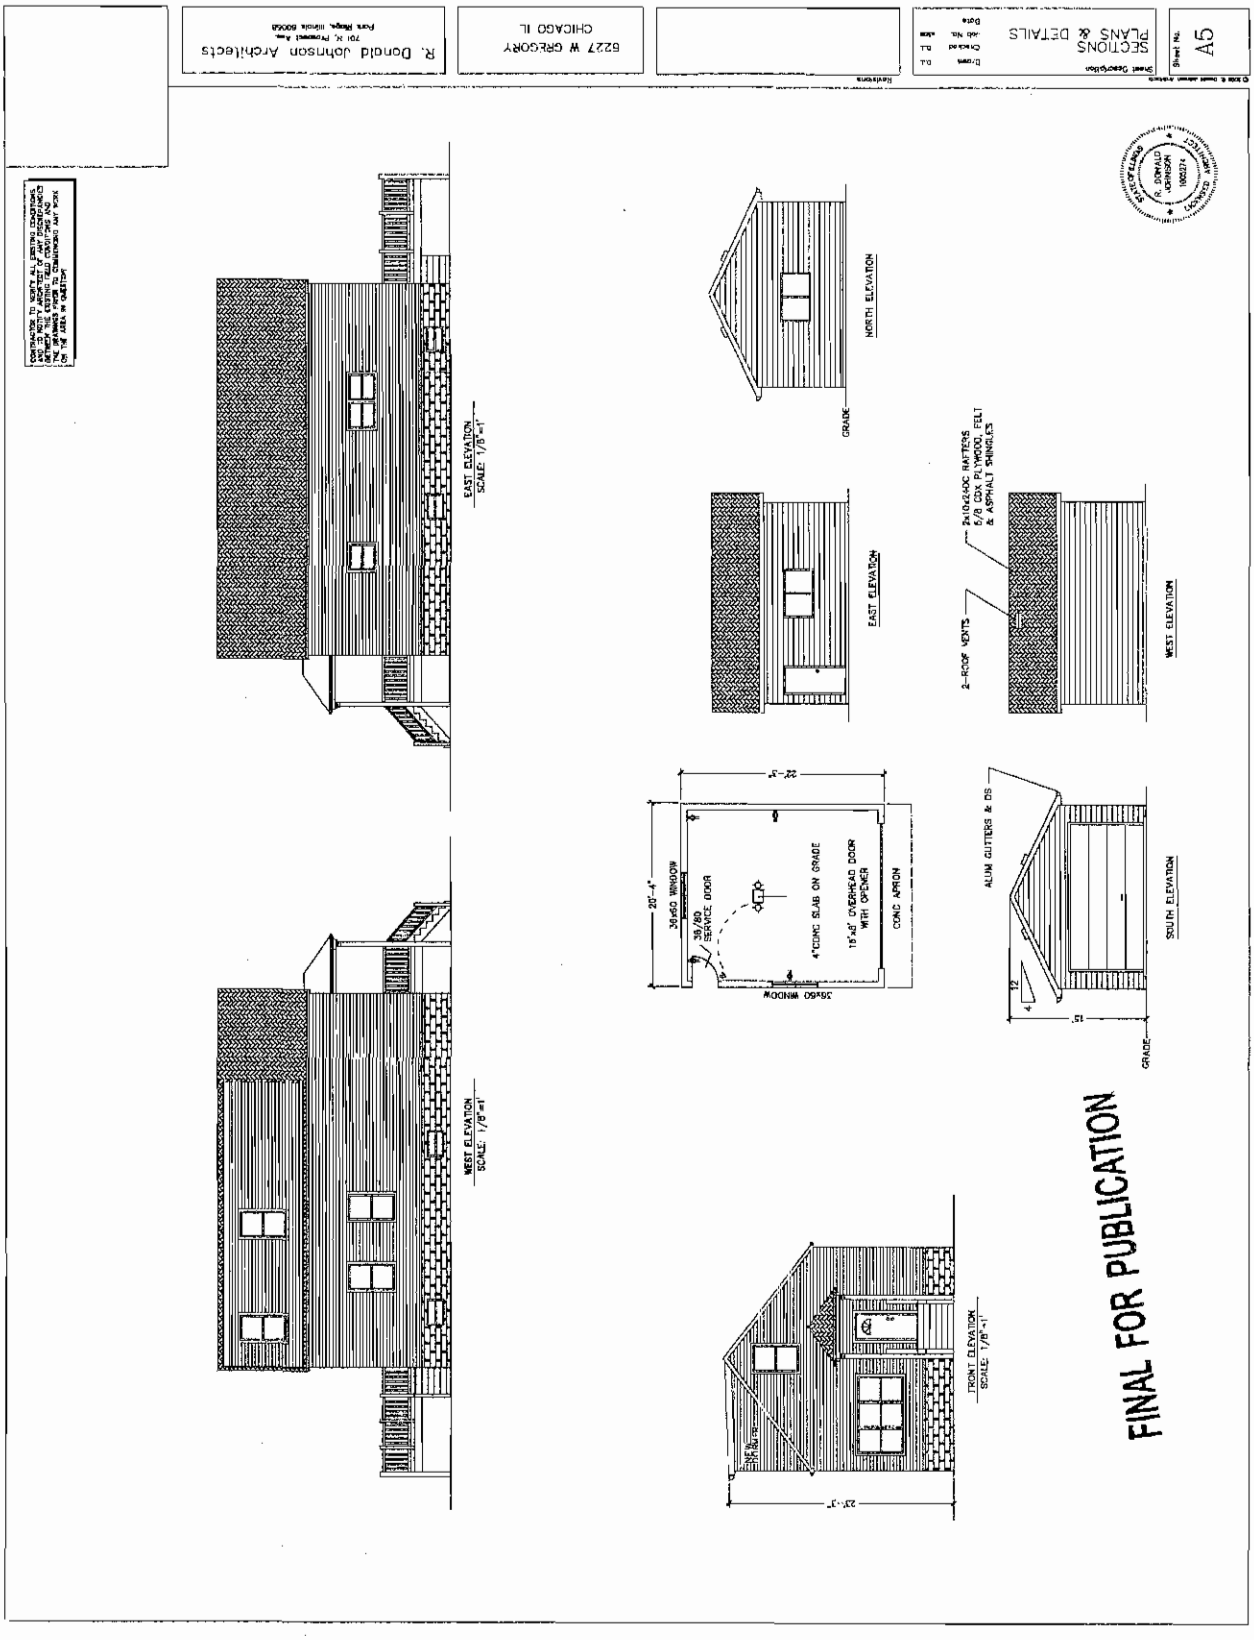
R. Donald Johnson Architects
6227 W GREGORY
CHICAGO IL
SECTIONS
PLANS & DETAILS
A5
EAST ELEVATION
SCALE: 1/8"=1'
WEST ELEVATION
SCALE: 1/8"=1'
NORTH ELEVATION
EAST ELEVATION
WEST ELEVATION
2-ROOF VENTS
2x10x24OC RAFTERS
5/8 CDX PLYWOOD, FELT
& ASPHALT SHINGLES
SOUTH ELEVATION
ALUM GUTTERS & DS
GRADE
FRONT ELEVATION
SCALE: 1/8"=1'
FINAL FOR PUBLICATION

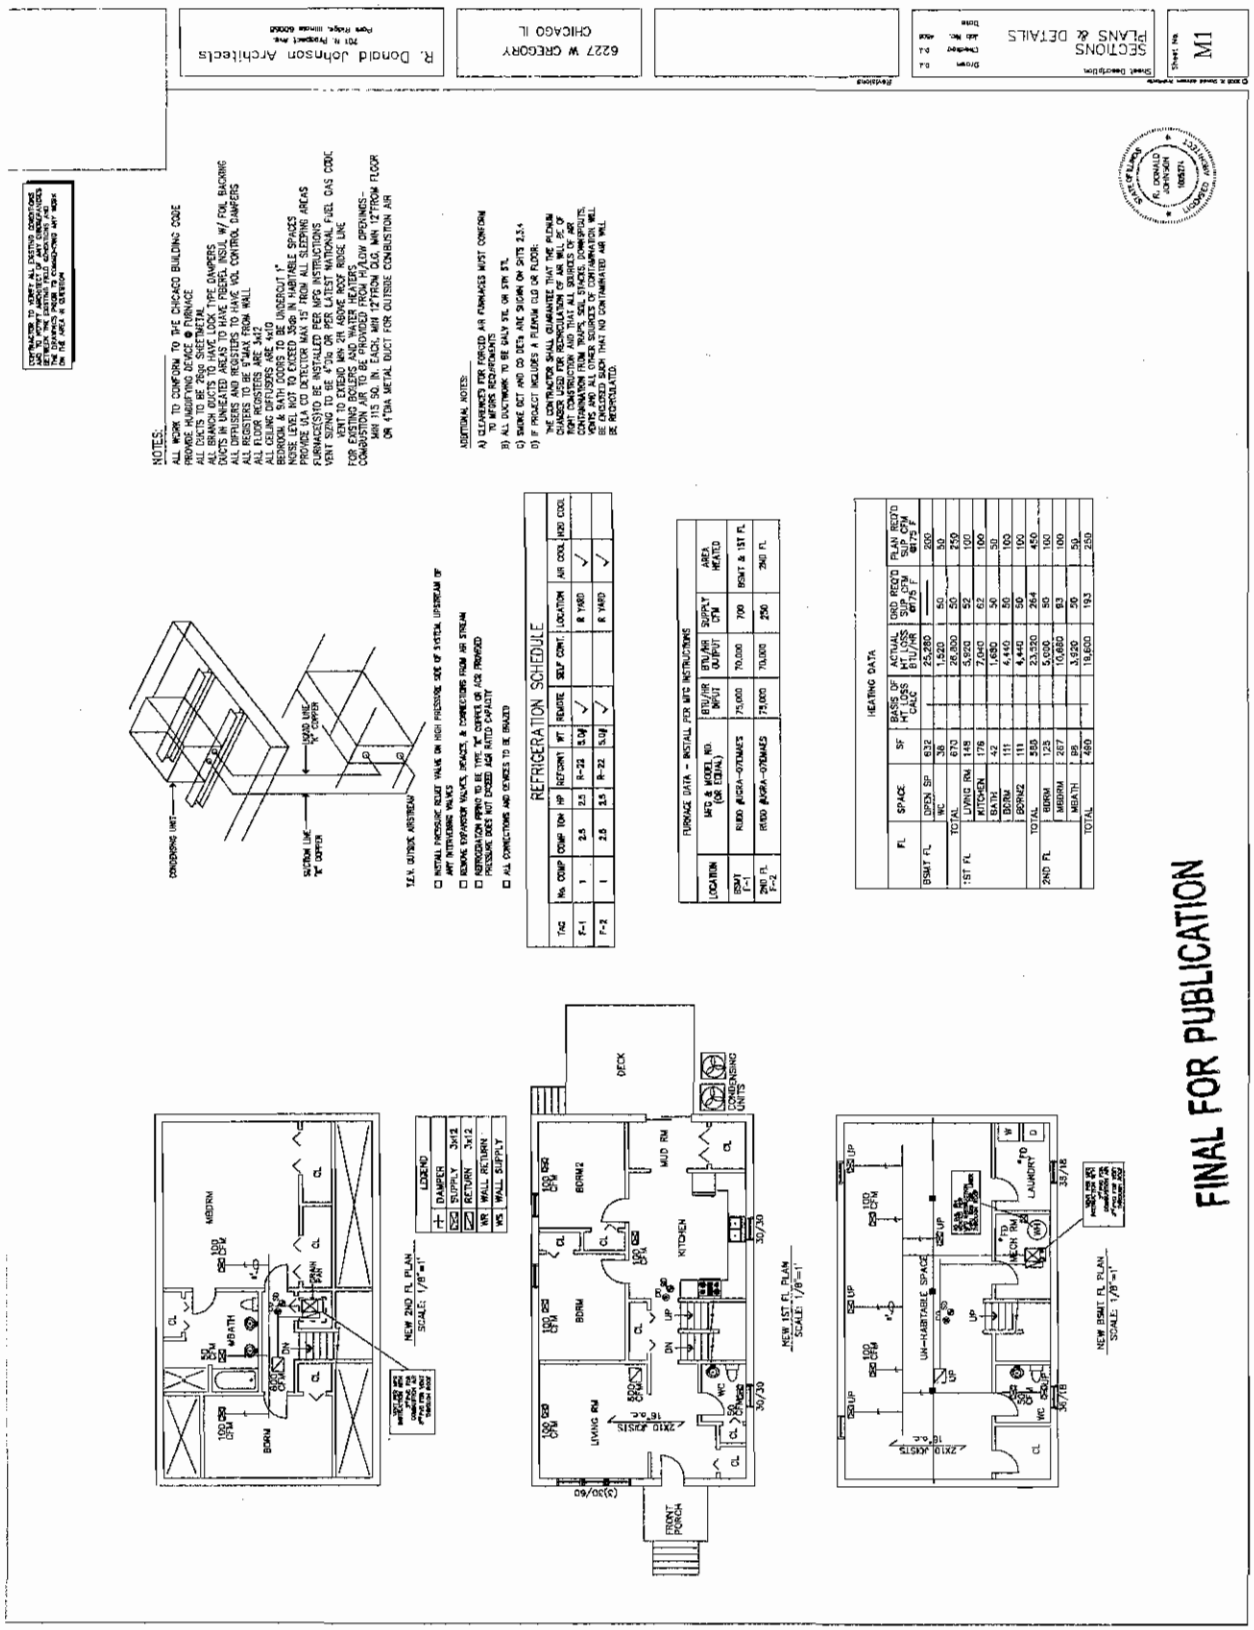
FINAL FOR PUBLICATION
R. Donald Johnson Architects
6227 W GREGORY
CHICAGO IL
SECTIONS
PLANS & DETAILS
M1
NOTES:
ADDITIONAL NOTES:
REFRIGERATION SCHEDULE
FURNACE DATA - INSTALL PER MFG INSTRUCTIONS
HEATING DATA
NEW 2ND FL PLAN
NEW 1ST FL PLAN
NEW BSMT FL PLAN
LEGEND
DECK
FRONT PORCH
LIVING RM
KITCHEN
MUD RM
LAUNDRY
MECH RM
UH-HABITABLE SPACE
FINAL FOR PUBLICATION

Reclassification Of Area Shown On Map No. 15-G.
(Application No. 18933)
(Common Address: 1054 -- 1072 W. Granville Ave.
And 6207 -- 6209 N. Winthrop Ave.)

[O2016-6328]

Be It Ordained by the City Council of the City of Chicago:

SECTION 1. Title 17 of the Municipal Code of Chicago, the Chicago Zoning Ordinance, is hereby amended by changing all of the RM6 Residential Multi-Unit District symbols and indications as shown on Map Number 15-G in an area bounded by:

North Winthrop Avenue; a line 100 feet north of and parallel to West Granville Avenue; the alley next east of and parallel to North Winthrop Avenue; and West Granville Avenue,

to those of a B3-3 Community Shopping District.

SECTION 2. This ordinance takes effect after its passage and due publication.

Reclassification Of Area Shown On Map No. 16-H.
(As Amended)
(Application No. A-8237)
(Common Address: 6543 -- 6545 S. Wood St.)

[SO2016-4863]

Be It Ordained by the City Council of the City of Chicago:

SECTION 1. Title 17 of the Municipal Code of Chicago, the Chicago Zoning Ordinance, is hereby amended by changing all of the RS3 Residential Single-Unit (Detached House) District symbols and indications as shown on Map Number 16-H in the area bounded by:

a line 181.9 feet north of and parallel to West 66th Street; the public alley next east of and parallel to South Wood Street; a line 126.9 feet north of and parallel to West 66th Street; and South Wood Street,

to those of an RT4 Residential Two-Flat, Townhouse and Multi-Unit District.

SECTION 2. This ordinance shall be in force and effect from and after its passage and due publication.

Reclassification Of Area Shown On Map No. 17-G.
(Application No. 18940T1)
(Common Address: 6726 N. Glenwood Ave.)

[O2016-6335]

Be It Ordained by the City Council of the City of Chicago:

SECTION 1. Title 17 of the Municipal Code of Chicago, the Chicago Zoning Ordinance, is hereby amended by changing all of the RS2 Residential Single-Unit District symbols and indications as shown on Map Number 17-G in the area bounded by:

a line 252.5 feet north of and parallel to West North Shore Avenue; North Glenwood Avenue; a line 202.5 feet north of and parallel to West North Shore Avenue; and the public alley west of and parallel to North Glenwood Avenue,

to those of an RM6 Residential Multi-Unit District.

SECTION 2. This ordinance shall be in force and effect from and after its passage and due publication.

[Existing Basement Plan; and Proposed Basement Plans attached to this ordinance printed on pages 38574 and 38575 of this *Journal*.]

Type 1 Narrative Rezoning Analysis attached to this ordinance reads as follows:


Zoning Amendment Application.


Project Narrative.

Integrity 3 LLC, an Illinois limited liability company ("Integrity"), is the owner of the multi-family residential property situated at 6726 North Glenwood Avenue, Chicago, Illinois (the "Property").

The Property is older than 50 years, currently zoned RS2, legally nonconforming, and contains 37 dwelling units. Integrity, in partnership with Housing Plus, a not-for-profit corporation who has a public interest in working with landlords to convert vacant space into affordable housing, intends to add one (1) ADA compliant dwelling unit within the building's existing structure. Pursuant to a deceleration to be recorded against the land, this unit shall only be leased to tenants whose household income is no more than 60 percent of the Area Median Income, as recognized by the City of Chicago.

Under the Property's current zoning, Integrity cannot add this unit, and is thus seeking to rezone the Property to an RM6 to accommodate a floor area ratio of 2.4 and a minimum lot area per unit of 165. Such accommodation can only be achieved under the RM6 zoning classification. The project will not modify the building's land use, floor area ratio, density, setbacks, or building height. The project does not include the addition of any parking as the Chicago Zoning Ordinance states that no parking requirements are triggered when increasing a building's dwelling count by less than two (2) units when such building is more than 50 years old, 17-10-0T01-B(2)(a).

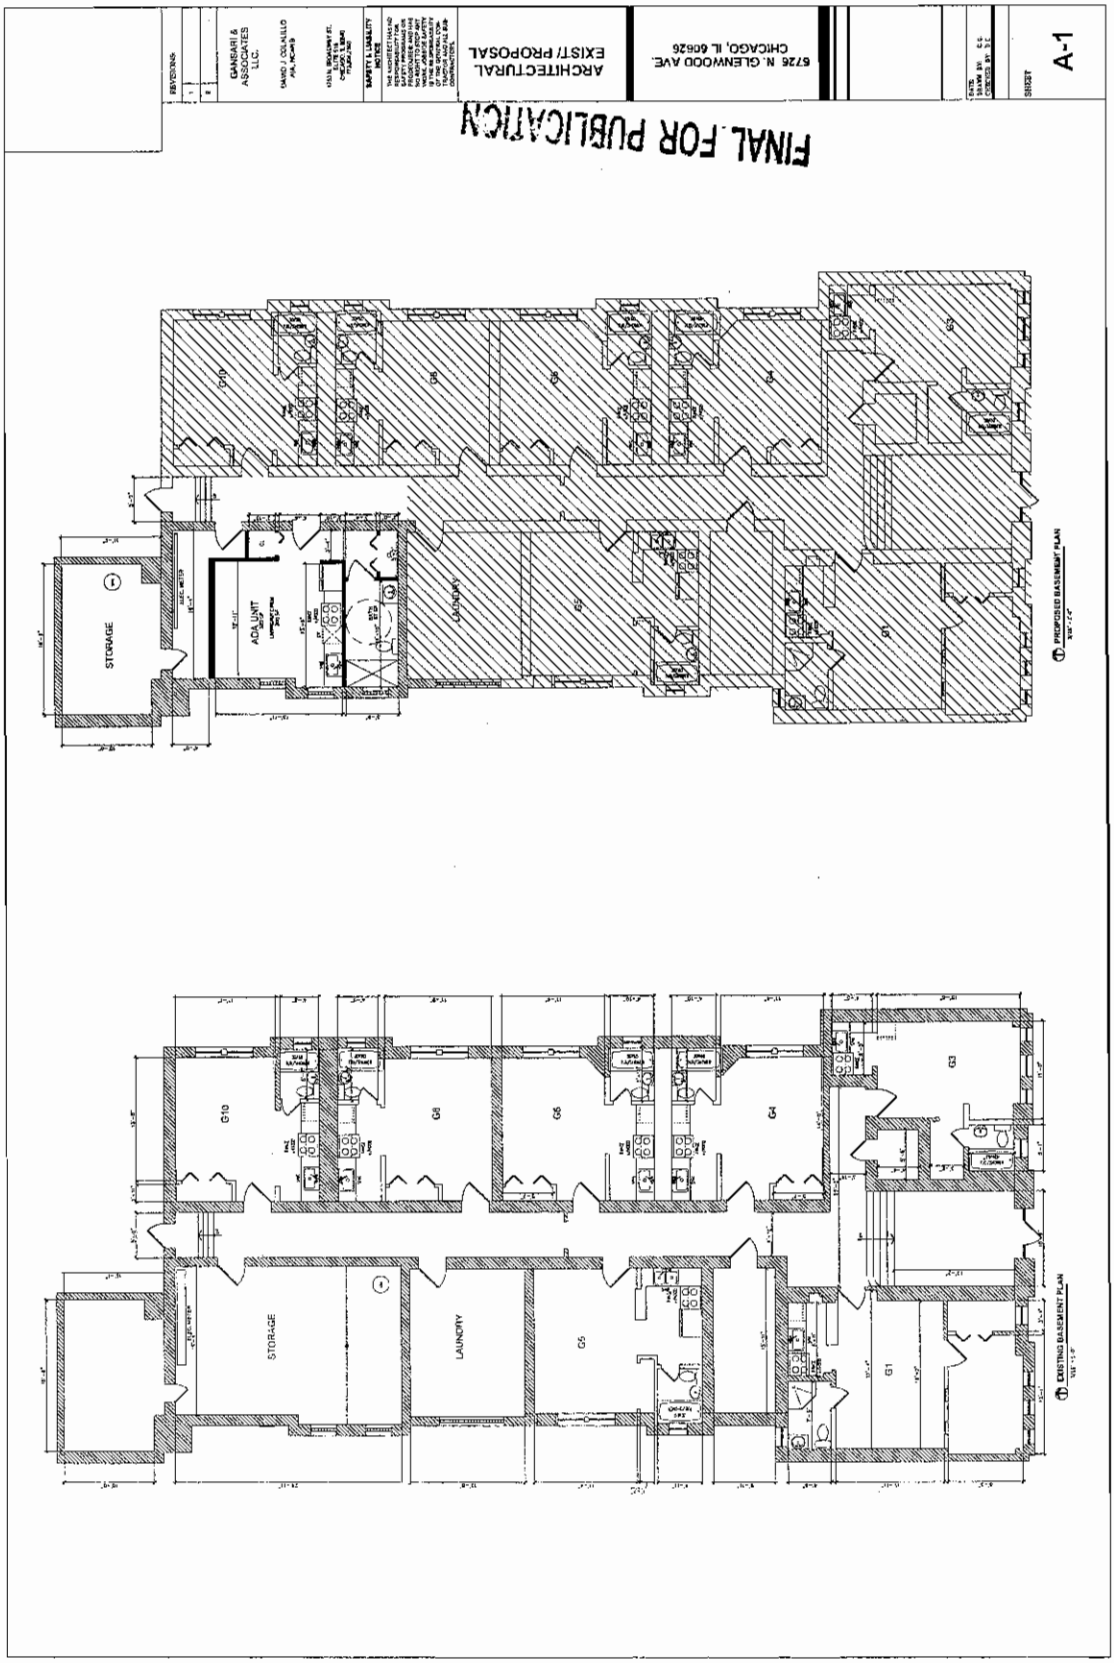
A-1
6726 N. GLENWOOD AVE.
CHICAGO, IL 60626
ARCHITECTURAL
EXIST/ PROPOSAL
FINAL FOR PUBLICATION
STORAGE
ADA UNIT
LAUNDRY
PROPOSED BASEMENT PLAN
STORAGE
LAUNDRY
EXISTING BASEMENT PLAN

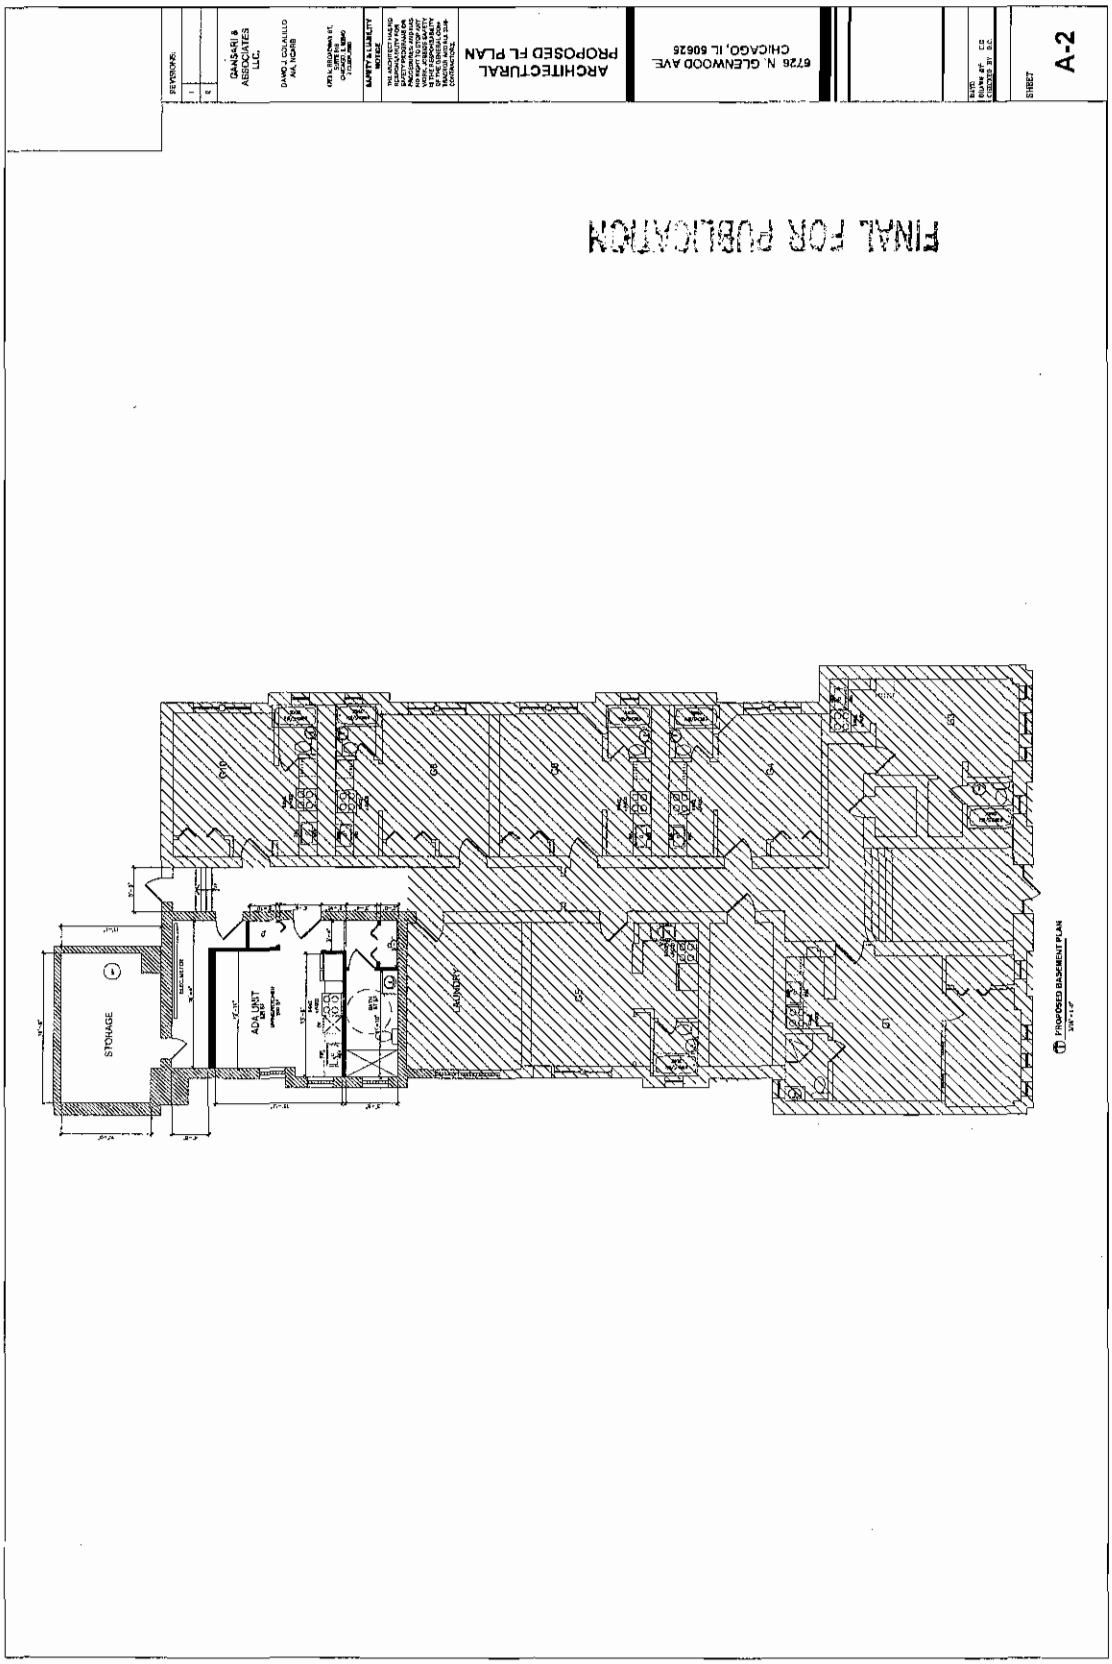
A-2
ARCHITECTURAL
PROPOSED FL PLAN
6726 N. GLENWOOD AVE.
CHICAGO, IL 60626
FINAL FOR PUBLICATION
STORAGE
LAUNDRY
ADA UNIT
PROPOSED BASEMENT PLAN

Reclassification Of Area Shown On Map No. 17-G.
(Application No. 18941T1)
(Common Address: 6818 N. Wayne Ave.)

[O2016-6336]

Be It Ordained by the City Council of the City of Chicago:

SECTION 1. Title 17 of the Municipal Code of Chicago, the Chicago Zoning Ordinance, is hereby amended by changing all of the RT4 Residential Two-Flat, Townhouse and Multi-Unit District symbols and indications as shown on Map Number 17-G in the area bounded by:

207.00 feet north of West Pratt Boulevard; North Wayne Avenue; 157.00 feet north of and parallel to West Pratt Boulevard; and North Glenwood Avenue,

to those of an RM6 Residential Multi-Unit District.

SECTION 2. This ordinance shall be in force and effect from and after its passage and due publication.

[Existing Basement Plan; and Proposed Basement Plans attached to this ordinance printed on pages 38578 and 38579 of this *Journal*.]

Type 1 Narrative Rezoning Analysis attached to this ordinance reads as follows:

Zoning Amendment Application.

Project Narrative.

Integrity 2 LLC, an Illinois limited liability company ("Integrity") is the owner of the multi-family residential property situated at 6818 North Wayne Avenue, Chicago, Illinois (the "Property").

The Property is older than 50 years, currently zoned RT4, legally non-conforming, and contains 41 dwelling units. Integrity, in partnership with Housing Plus, a not-for-profit corporation who has a public interest in working with landlords to convert vacant space into affordable housing, intends to add four (4) dwelling units within the building's existing

structure. Two (2) of these units will be ADA compliant. Pursuant to a declaration to be recorded against the land, all four (4) units shall only be leased to tenants whose household income is no more than 60 percent of the Area Median Income, as recognized by the City of Chicago.

Under the Property's current zoning, Integrity cannot add these units, and is thus seeking to rezone the Property to RM6 to accommodate a floor area ratio of 2.52 and a minimum lot area per unit of 166. Such accommodation can only be achieved under the RM6 zoning classification. The project will not modify the building's land use, floor area ratio, density, setbacks, or building height. The project does not include the addition of any parking spaces. Integrity intends to seek an administrative adjustment with the Zoning Board of Appeals ("ZBA") to reduce those parking requirements triggered by the rezoning. The Chicago Zoning Ordnance permits the ZBA to reduce parking requirements by up to five (5) spaces when the zoning classification is an RM6 and the building has been in existence for more than fifty (50) years, 17-13-1101-C.

Reclassification Of Area Shown On Map No. 26-I.
(Application No. 18936)
(Common Address: 10932 -- 10940 S. Western Ave.)

[O2016-6331]


Be It Ordained by the City Council of the City of Chicago:


SECTION 1. Title 17 of the Municipal Code of Chicago, the Chicago Zoning Ordinance, is hereby amended by changing the current B1-1 Neighborhood Shopping District symbols and indications as shown on Map Number 26-I in an area bounded by:

the alley next west of and parallel to South Western Avenue; a line 279.34 feet north of and parallel to West 110th Street; South Western Avenue; and a line 179.34 feet north of and parallel to West 110th Street,

to those of a C1-1 Neighborhood Commercial District.

SECTION 2. This ordinance takes effect after its passage and due publication.

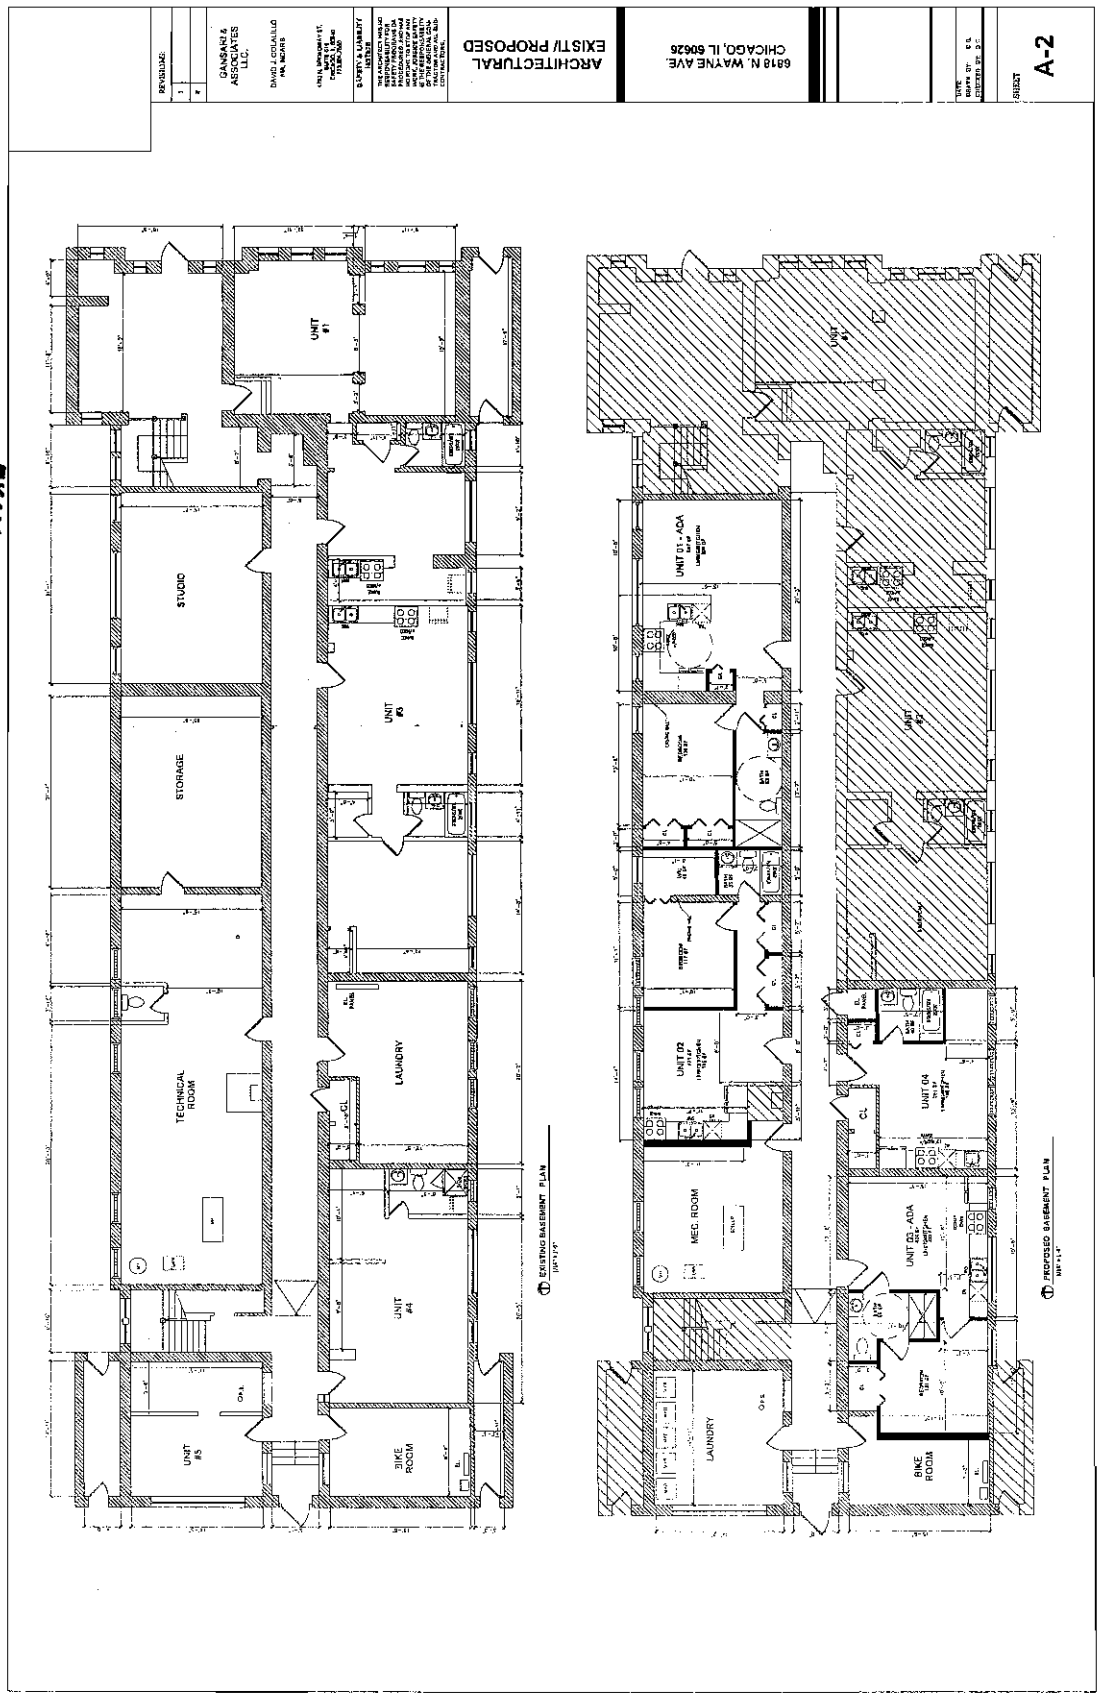
FINAL FOR PUBLICATION
ARCHITECTURAL
EXIST/ PROPOSED
6918 N. WAYNE AVE.
CHICAGO, IL 60626
A-2
STUDIO
STORAGE
TECHNICAL ROOM
LAUNDRY
UNIT #1
UNIT #2
UNIT #3
UNIT #4
UNIT #5
BIKE ROOM
EXISTING BASEMENT PLAN
UNIT 01 - ADA
UNIT 02
UNIT 03
UNIT 04
MEC. ROOM
LAUNDRY
BIKE ROOM
PROPOSED BASEMENT PLAN

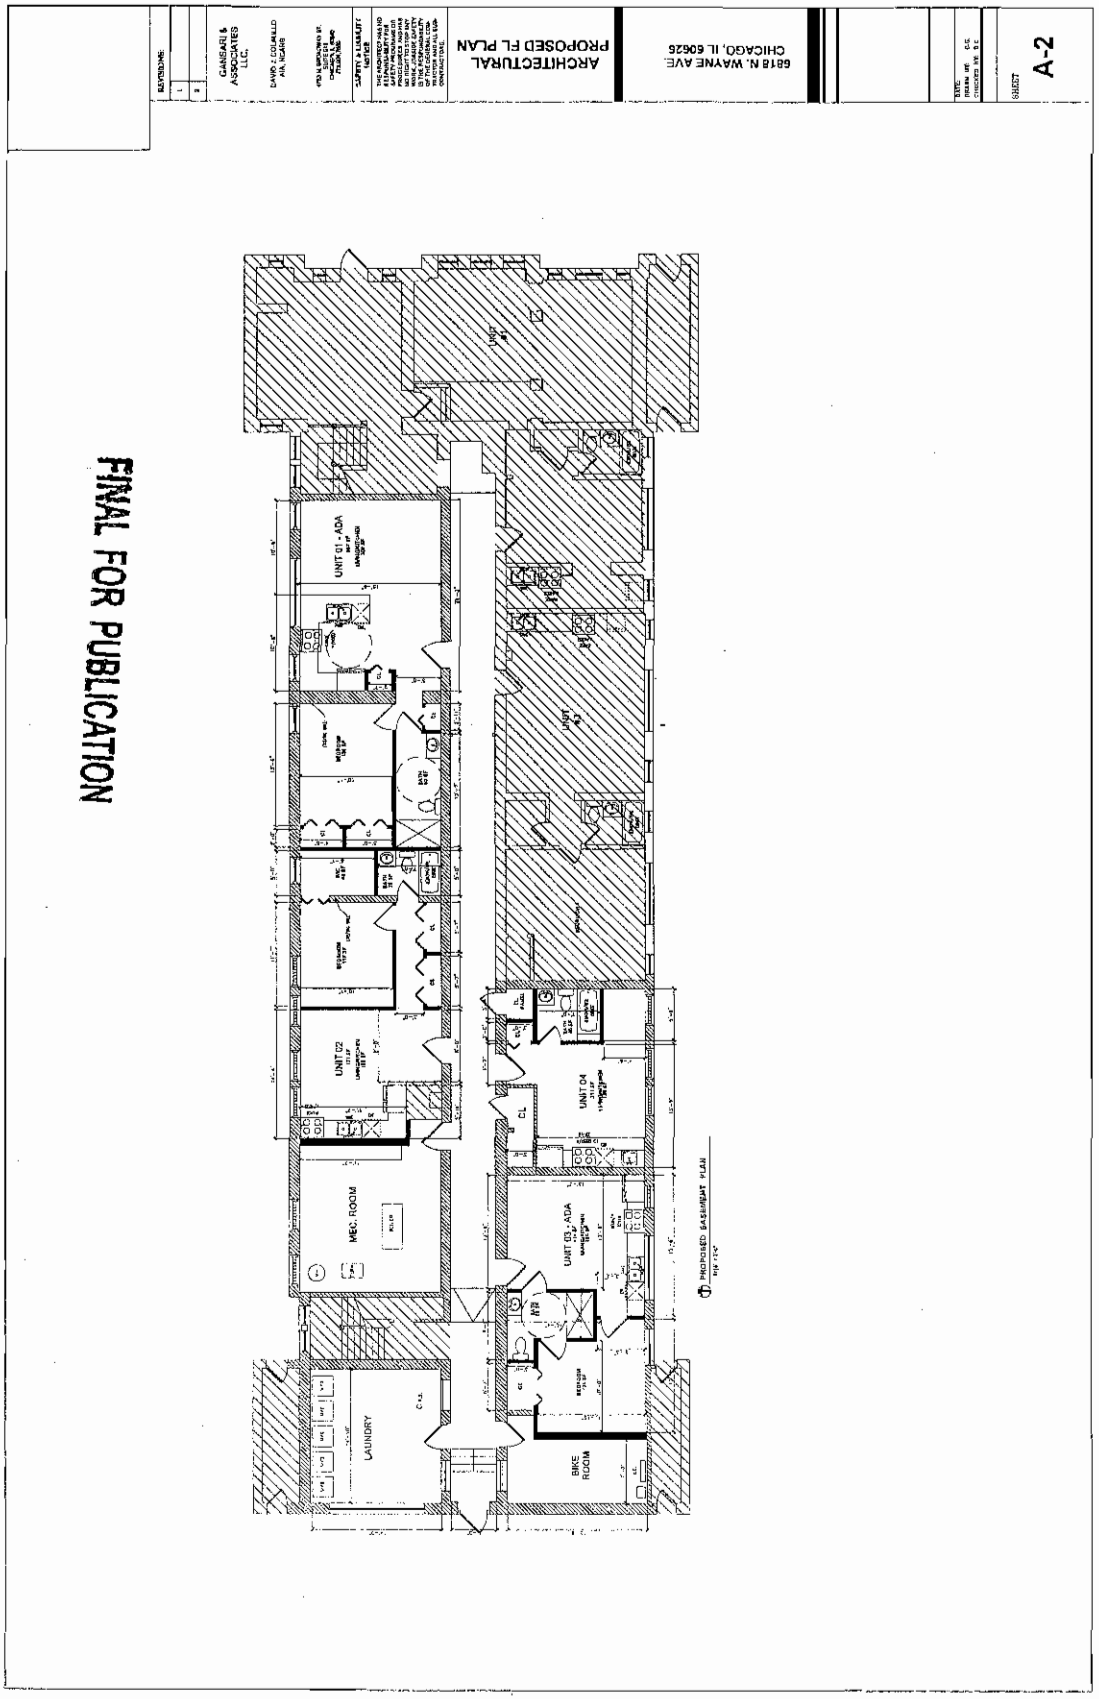
A-2
ARCHITECTURAL
PROPOSED FL PLAN
6818 N. WAYNE AVE.
CHICAGO, IL 60626
GANGADI & ASSOCIATES LLC,
UNIT 01 - ADA
UNIT 02
UNIT 03 - ADA
UNIT 04
MEC. ROOM
LAUNDRY
BIKE ROOM
CL
PROPOSED BASEMENT PLAN
FINAL FOR PUBLICATION

DESIGNATION OF ELIZABETH PALMER PEABODY SCHOOL AT 1438 -- 1454 W. AUGUSTA BLVD. AS CHICAGO LANDMARK.

[O2016-7293]

The Committee on Zoning, Landmarks and Building Standards submitted the following report:

CHICAGO, November 16, 2016.

To the President and Members of the City Council:

Presenting a report for your Committee on Zoning, Landmarks and Building Standards which held a meeting on November 15, 2016, the following items were passed by a majority of the members present:

Page 1 contains two text amendments: TAD-552 and TAD-550. TAD-552 is regarding the use of alternate principal tenant business identification regarding high-rise building signs. TAD-550 is regarding pedestrian streets in the 27th Ward.

Pages 1 through 13 contain various map amendments regarding land use.

Pages 13 and 14 contain signs larger than 100 square feet in area and 24 feet above grade.

I hereby move for passage of the proposed ordinance transmitted herewith.

Respectfully submitted,

(Signed) DANIEL S. SOLIS,
Chairman.

On motion of Alderman Solis, the said proposed ordinance transmitted with the foregoing committee report was *Passed* by yeas and nays as follows:

Yeas -- Aldermen Moreno, Hopkins, Dowell, King, Hairston, Sawyer, Mitchell, Harris, Beale, Sadlowski Garza, Thompson, Cárdenas, Quinn, Burke, Lopez, Foulkes, D. Moore, Curtis, O'Shea, Muñoz, Zalewski, Scott, Solis, Maldonado, Burnett, Ervin, Reboyras, Santiago, Waguespack, Mell, Ramirez-Rosa, Villegas, Mitts, Sposato, Laurino, O'Connor, Napolitano, Reilly, Smith, Tunney, Arena, Cappleman, Pawar, Osterman, J. Moore, Silverstein -- 46.

Nays -- None.

Alderman Beale moved to reconsider the foregoing vote. The motion was lost.

The following is said ordinance as passed:

WHEREAS, Pursuant to the procedures set forth in the Municipal Code of Chicago (the "Municipal Code"), Sections 2-120-630 through -690, the Commission on Chicago Landmarks (the "Commission") has determined that the Graeme Stewart Public School Building (the "Building"), located at 4505 -- 4545 North Kenmore Avenue, Chicago, Illinois, legally described in Exhibit A attached hereto and incorporated herein, satisfies two (2) criteria for landmark designation as set forth in Section 2-120-620 (1) and (4) of the Municipal Code; and

WHEREAS, The Building exemplifies the importance of Chicago's public schools to the City's social and cultural history; and

WHEREAS, Public education has historically been one of the most important responsibilities of Chicago government, and public school buildings are visual and social anchors in the City's neighborhoods -- opened in 1895, the Elizabeth Peabody Public School was one such institution in the West Town community area for almost 120 years, serving initially German and Polish immigrants and their children; and

WHEREAS, As the Building is a handsome example of a public school building, a building type of significance to the history of Chicago and its neighborhoods; and

WHEREAS, The Building is finely designed, combining both historic architectural styles, including the Richardson Romanesque and Queen Anne, with progressive visual elements influenced from the arts and crafts and the contemporary work of Louis H. Sullivan; and

WHEREAS, The Building's exterior, with its finely-detailed red brick and stone walls embellished with decoration in stone, molded brick, terra cotta and decorative metal, exemplifies the fine craftsmanship that defines historic architecture; and

WHEREAS, In its emphasis on large windows and high ceilings which provided large, airy, well-lighted classrooms, the Building reflects late-nineteenth century school ideals; and

WHEREAS, Consistent with Section 2-120-630 of the Municipal Code, the Building has a significant historic, community, architectural, or aesthetic interest or value, the integrity of which is preserved in light of its location, design, setting, materials, workmanship, and ability to express such historic, community, architectural, or aesthetic interest or value; and

WHEREAS, On September 1, 2016, the Commission adopted a resolution recommending to the City Council of the City of Chicago (the "City Council") that the Building be designated a Chicago landmark; now, therefore,

Be It Ordained by the City Council of the City of Chicago:

SECTION 1. The above recitals are hereby adopted as the findings of the City Council.

SECTION 2. The Building is hereby designated a Chicago landmark in accordance with Section 2-120-700 of the Municipal Code.

SECTION 3. For purposes of Sections 2-120-740 and 2-120-770 of the Municipal Code governing permit review, the significant historical and architectural features of the Building are identified as:

a) all exterior elevations, including rooflines, of the Building.

SECTION 4. The Commission is hereby directed to create a suitable plaque appropriately identifying the Building as a Chicago landmark.

SECTION 5. If any provision of this ordinance shall be held to be invalid or unenforceable for any reason, the invalidity or unenforceability of such provision shall not affect any of the other provisions of this ordinance.

SECTION 6. All ordinances, resolutions, motions or orders in conflict with this ordinance are hereby repealed to the extent of such conflict.

SECTION 7. This ordinance shall take effect upon its passage and approval.

Exhibit "A" referred to in this ordinance reads as follows:

Exhibit "A".

Legal Description:

Lots 31 to 36, both inclusive, in Block 2 in McCagg's Subdivision of Block 19 in Canal Trustee's Subdivision of the west half (except the southeast quarter of the northwest quarter and the northeast quarter of the southwest quarter) of Section 5, Township 39 North, Range 14, East of the Third Principal Meridian, in Cook County, Illinois.

Building Address:

1438 -- 1454 West Augusta Boulevard (evens)
Chicago, Illinois.

Permanent Index Number:

17-05-309-080-0000.

DESIGNATION OF GRAEME STEWART PUBLIC SCHOOL BUILDING AT 4505 -- 4545 N. KENMORE AVE. AND 1016 -- 1028 W. SUNNYSIDE AVE. AS CHICAGO LANDMARK.

[O2016-7294]

The Committee on Zoning, Landmarks and Building Standards submitted the following report:

CHICAGO, November 16, 2016.

To the President and Members of the City Council:

Presenting a report for your Committee on Zoning, Landmarks and Building Standards which held a meeting on November 15, 2016, the following items were passed by a majority of the members present:

Page 1 contains two text amendments: TAD-552 and TAD-550. TAD-552 is regarding the use of alternate principal tenant business identification regarding high-rise building signs. TAD-550 is regarding pedestrian streets in the 27th Ward.

Pages 1 through 13 contain various map amendments regarding land use.

Pages 13 and 14 contain signs larger than 100 square feet in area and 24 feet above grade.

I hereby move for passage of the proposed ordinance transmitted herewith.

Respectfully submitted,

(Signed) DANIEL S. SOLIS,
Chairman.

On motion of Alderman Solis, the said proposed ordinance transmitted with the foregoing committee report was *Passed* by yeas and nays as follows:

Yeas -- Aldermen Moreno, Hopkins, Dowell, King, Hairston, Sawyer, Mitchell, Harris, Beale, Sadlowski Garza, Thompson, Cárdenas, Quinn, Burke, Lopez, Foulkes, D. Moore, Curtis, O'Shea, Muñoz, Zalewski, Scott, Solis, Maldonado, Burnett, Ervin, Reboyras, Santiago, Waguespack, Mell, Ramirez-Rosa, Villegas, Mitts, Sposato, Laurino, O'Connor, Napolitano, Reilly, Smith, Tunney, Arena, Cappleman, Pawar, Osterman, J. Moore, Silverstein -- 46.

Nays -- None.

Alderman Beale moved to reconsider the foregoing vote. The motion was lost.

The following is said ordinance as passed:

WHEREAS, Pursuant to the procedures set forth in the Municipal Code of Chicago (the "Municipal Code"), Sections 2-120-630 through -690, the Commission on Chicago Landmarks (the "Commission") has determined that the Graeme Stewart Public School Building (the "Building"), located at 4505 -- 4545 North Kenmore Avenue, Chicago, Illinois, legally described in Exhibit A attached hereto and incorporated herein, satisfies three (3) criteria for landmark designation as set forth in Section 2-120-620 (1), (4) and (5) of the Municipal Code; and

WHEREAS, The Building exemplifies the importance of Chicago's public schools to the City's social and cultural history; and

WHEREAS, Public education has historically been one of the most important responsibilities of Chicago government, and public school buildings are visual and social anchors in the City's neighborhoods -- opened in 1907, the Building housed one such institution in the Uptown community area for more than a century; and

WHEREAS, As the Building is an example of an early transitional prairie style building that echoes nineteenth century revival styles; and

WHEREAS, The prairie style is a historically-important and innovative style derived from the Midwest plains and developed by circle of Chicago Architects; and

WHEREAS, The Building offers glimpses of what the prairie style would become, but reveals a movement that was in infancy; and

WHEREAS, The Building's exterior is well executed with deeply-colored red-brick walls, contrasting stone trim, and a grandly-scaled hip roof that shields the Building with deep bracketed eaves; and

WHEREAS, As the Building is exemplary for its significant innovations in school design with a modern exterior and an improved interior layout designed for the benefit of students; and

WHEREAS, The Building's exterior, with its finely-detailed brick walls, contrasting stone trim, and large-scale copper brackets, displays fine craftsmanship in brick, stone and copper, and exemplifies the importance of craftsmanship to the history of Chicago architecture; and

WHEREAS, The original part of the Building was designed by Dwight Heald Perkins, a significant architect in the context of Chicago architecture; and

WHEREAS, As Architect for the Chicago Board of Education, Perkins designed more than 40 school buildings and additions to existing buildings, many of which are innovative in overall design and spatial planning; and

WHEREAS, The Building, through its handsomely-designed and detailed classical revival-style exterior and well-planned interior layout, is a fine and significant example of Perkins' efforts in school architecture; and

WHEREAS, As a private architect, Perkins designed many significant buildings in Chicago and elsewhere, including the South Pond Refectory (now Cafe Brauer) and the Lincoln Park Lion House, both Chicago landmarks; and

WHEREAS, Perkins is significant in Chicago planning history as a strong advocate for Chicago parks and playgrounds and for the creation of the Forest Preserves of Cook County District; and

WHEREAS, John C. Christensen, the architect for the addition to the Building, was Board of Education architect during much of the mid-twentieth century, with his tenure starting in 1921 and extending, with a gap in the late 1920s, into the 1950s; and

WHEREAS, During this time of great growth in Chicago, Christensen designed dozens of schools and school additions and profoundly influenced the physical presence that Chicago public school buildings had in many of the City's neighborhoods; and

WHEREAS, Consistent with Section 2-120-630 of the Municipal Code, the Building has a significant historic, community, architectural, or aesthetic interest or value, the integrity of which is preserved in light of its location, design, setting, materials, workmanship, and ability to express such historic, community, architectural, or aesthetic interest or value; and

WHEREAS, On September 1, 2016, the Commission adopted a resolution recommending to the City Council of the City of Chicago (the "City Council") that the Building be designated a Chicago landmark; now, therefore,

Be It Ordained by the City Council of the City of Chicago:

SECTION 1. The above recitals are hereby adopted as the findings of the City Council.

SECTION 2. The Building is hereby designated a Chicago landmark in accordance with Section 2-120-700 of the Municipal Code.

SECTION 3. For purposes of Sections 2-120-740 and 2-120-770 of the Municipal Code governing permit review, the significant historical and architectural features of the Building are identified as:

a) all exterior elevations, including rooflines, of the Building.

SECTION 4. The Commission is hereby directed to create a suitable plaque appropriately identifying the Building as a Chicago landmark.

SECTION 5. If any provision of this ordinance shall be held to be invalid or unenforceable for any reason, the invalidity or unenforceability of such provision shall not affect any of the other provisions of this ordinance.

SECTION 6. All ordinances, resolutions, motions or orders in conflict with this ordinance are hereby repealed to the extent of such conflict.

SECTION 7. This ordinance shall take effect upon its passage and approval.

Exhibit "A" referred to in this ordinance reads as follows:

Exhibit "A".

Legal Description:

Lots 65 to 73, both inclusive, and the south 65 feet of Lots 74, 75 and 76 and the vacated alley lying north of said Lot 73 and south of Lots 74, 75 and 76 vacated by ordinance recorded August 2, 1957 as Document Number 16974644 taken as a tract in William Deering Surrenden Subdivision of the west half of the northeast quarter of Section 17, Township 40 North, Range 14, East of the Third Principal Meridian, in Cook County, Illinois, except the north 16 feet of said tract of land dedicated as an alley by plat recorded on December 10, 2007 as Document Number 0734415012.

Building Address:

4505 -- 4545 North Kenmore Avenue (odds)
1016 -- 1028 West Sunnyside Avenue (evens)
Chicago, Illinois.

Permanent Index Numbers:

14-17-219-002-0000;

14-17-219-003-0000; and

14-17-219-015-0000.

DESIGNATION OF JOHN LOTHROP MOTLEY SCHOOL BUILDING AT 729 -- 759 N. ADA ST. AND 1337 -- 1347 W. CHICAGO AVE. AS CHICAGO LANDMARK.
[O2016-6356]

The Committee on Zoning, Landmarks and Building Standards submitted the following report:

CHICAGO, November 16, 2016.

To the President and Members of the City Council:

Presenting a report for your Committee on Zoning, Landmarks and Building Standards which held a meeting on November 15, 2016, the following items were passed by a majority of the members present:

Page 1 contains two text amendments: TAD-552 and TAD-550. TAD-552 is regarding the use of alternate principal tenant business identification regarding high-rise building signs. TAD-550 is regarding pedestrian streets in the 27th Ward.

Pages 1 through 13 contain various map amendments regarding land use.

Pages 13 and 14 contain signs larger than 100 square feet in area and 24 feet above grade.

I hereby move for passage of the proposed ordinance transmitted herewith.

Respectfully submitted,

(Signed) DANIEL S. SOLIS,
Chairman.

On motion of Alderman Solis, the said proposed ordinance transmitted with the foregoing committee report was *Passed* by yeas and nays as follows:

Yeas -- Aldermen Moreno, Hopkins, Dowell, King, Hairston, Sawyer, Mitchell, Harris, Beale, Sadlowski Garza, Thompson, Cárdenas, Quinn, Burke, Lopez, Foulkes, D. Moore, Curtis, O'Shea, Muñoz, Zalewski, Scott, Solis, Maldonado, Burnett, Ervin, Reboyras, Santiago, Waguespack, Mell, Ramirez-Rosa, Villegas, Mitts, Sposato, Laurino, O'Connor, Napolitano, Reilly, Smith, Tunney, Arena, Cappleman, Pawar, Osterman, J. Moore, Silverstein -- 46.

Nays -- None.

Alderman Beale moved to reconsider the foregoing vote. The motion was lost.

The following is said ordinance as passed:

WHEREAS, Pursuant to the procedures set forth in the Municipal Code of Chicago (the "Municipal Code"), Sections 2-120-630 through -690, the Commission on Chicago Landmarks (the "Commission") has determined that the John Lothrop Motley School Building (the "Building"), located at 739 North Ada Street, Chicago, Illinois, legally described in Exhibit A attached hereto and incorporated herein, satisfies three (3) criteria for landmark designation as set forth in Section 2-120-620 (1), (4) and (5) of the Municipal Code; and

WHEREAS, The Building exemplifies the importance of Chicago's public schools to the City's social and cultural history; and

WHEREAS, Public education has historically been one of the most important responsibilities of Chicago government, and public school buildings often are visual and social anchors in the City's neighborhoods; and

WHEREAS, Opened in 1885, the Motley School has been one such anchor institution in Chicago's West Town neighborhood for almost 130 years; and

WHEREAS, The Building's design and expansion during the late nineteenth century reflect Chicago's historic position as a major center of immigration; and

WHEREAS, The school served the West Town community, which was one of Chicago's largest foreign-born and first-generation populations; and

WHEREAS, Social reform in public education is also reflected in Motley School's rapid expansion, as national laws aimed at reducing child labor and city laws requiring school attendance made education more attainable and increased attendance in Chicago's public school system; and

WHEREAS, The Building is a handsome example of a school building, a building type of significance to the history of Chicago and its neighborhoods; and

WHEREAS, The Building was finely executed with Renaissance Revival and Italianate style details in traditional materials, including red pressed-brick, limestone, and pressed metal, and exemplifies the fine craftsmanship that defines historic Chicago school architecture; and

WHEREAS, In its emphasis on large windows and high ceilings, which provided large, airy, well-lighted classrooms, the Building reflects late-nineteenth century school design ideals; and

WHEREAS, The Building was designed by important late-nineteenth century Chicago architect John J. Flanders (1847 -- 1914), architect of the Chicago Board of Education from 1884 to 1888 and from 1890 to 1893; and

WHEREAS, A proponent of modern school design, Flanders designed over 50 schools in Chicago and developed several new Chicago school design prototypes, many of which, like the Motley School, remain intact; and

WHEREAS, Flanders's architectural career was influenced by apprenticeships with several of Chicago's significant early architectural firms; and

WHEREAS, Besides schools, Flanders's work, with partner William Zimmerman, included mansions for some of Chicago's business elite; and

WHEREAS, The terra cotta details and asymmetrical form of Flanders's 1884 prototype design are early design experiments, which Flanders developed and employed in his later school and residential designs; and

WHEREAS, Consistent with Section 2-120-630 of the Municipal Code, the Building has a significant historic, community, architectural, or aesthetic interest or value, the integrity of which is preserved in light of its location, design, setting, materials, workmanship, and ability to express such historic, community, architectural, or aesthetic interest or value; and

WHEREAS, On July 7, 2016, the Commission adopted a resolution recommending to the City Council of the City of Chicago (the "City Council") that the Building be designated a Chicago landmark; now, therefore,

Be It Ordained by the City Council of the City of Chicago:

SECTION 1. The above recitals are hereby adopted as the findings of the City Council.

SECTION 2. The Building is hereby designated a Chicago landmark in accordance with Section 2-120-700 of the Municipal Code.

SECTION 3. For purposes of Sections 2-120-740 and 2-120-770 of the Municipal Code governing permit review, the significant historical and architectural features of the Building are identified as:

a. All exterior elevations, including rooflines, of the Building, except as noted in Section 3.b below.

b. The one-story boiler room and four-story chimney at the north end of the Building are both excluded from the significant features. The boiler room and chimney may be demolished subject to the review of the Commission. The foregoing is not intended to limit the Commission's discretion to approve other changes.

SECTION 4. The Commission is hereby directed to create a suitable plaque appropriately identifying the Building as a Chicago landmark.

SECTION 5. If any provision of this ordinance shall be held to be invalid or unenforceable for any reason, the invalidity or unenforceability of such provision shall not affect any of the other provisions of this ordinance.

SECTION 6. All ordinances, resolutions, motions or orders in conflict with this ordinance are hereby repealed to the extent of such conflict.

SECTION 7. This ordinance shall take effect upon its passage and approval.

Exhibit "A" referred to in this ordinance reads as follows:

Exhibit "A".

Legal Description:

Parcel 1:

Lots 5 through 18, inclusive, in Block 4 of Taylor's Subdivison of Block 1 of Assesor's Division of the east half of the northwest quarter of Section 8, Township 39 North, Range 14, East of the Third Principal Meridian, in Cook County, Illinois.

Parcel 2:

That part of the east/west 10-foot vacated alley lying north of and adjoining the north and northeast line of Lot 10, lying south of and adjoining the south line of Lots 6 through 9, and lying west of a line extending from the east line of Lot 10 to the south line of Lot 5, all set forth in Parcel 1.

Building Address:

729 -- 759 North Ada Street (odds)
1337 -- 1347 West Chicago Avenue (odds)
Chicago, Illinois.

Permanent Index Number:

17-08-104-001-0000.

DESIGNATION OF LAKEVIEW AVENUE ROW HOUSE DISTRICT AT 2700 -- 2710 N. LAKEVIEW AVE. AND 400 -- 408 W. WRIGHTWOOD AVE. AS CHICAGO LANDMARK.

[O2016-7295]

The Committee on Zoning, Landmarks and Building Standards submitted the following report:

CHICAGO, November 16, 2016.

To the President and Members of the City Council:

Presenting a report for your Committee on Zoning, Landmarks and Building Standards which held a meeting on November 15, 2016, the following items were passed by a majority of the members present:

Page 1 contains two text amendments: TAD-552 and TAD-550. TAD-552 is regarding the use of alternate principal tenant business identification regarding high-rise building signs. TAD-550 is regarding pedestrian streets in the 27th Ward.

Pages 1 through 13 contain various map amendments regarding land use.

Pages 13 and 14 contain signs larger than 100 square feet in area and 24 feet above grade.

I hereby move for passage of the proposed ordinance transmitted herewith.

Respectfully submitted,

(Signed) DANIEL S. SOLIS,
Chairman.

On motion of Alderman Solis, the said proposed ordinance transmitted with the foregoing committee report was *Passed* by yeas and nays as follows:

Yeas -- Aldermen Moreno, Hopkins, Dowell, King, Hairston, Sawyer, Mitchell, Harris, Beale, Sadlowski Garza, Thompson, Cárdenas, Quinn, Burke, Lopez, Foulkes, D. Moore, Curtis, O'Shea, Muñoz, Zalewski, Scott, Solis, Maldonado, Burnett, Ervin, Reboyras, Santiago, Waguespack, Mell, Ramirez-Rosa, Villegas, Mitts, Sposato, Laurino, O'Connor, Napolitano, Reilly, Smith, Tunney, Arena, Cappleman, Pawar, Osterman, J. Moore, Silverstein -- 46.

Nays -- None.

Alderman Beale moved to reconsider the foregoing vote. The motion was lost.

The following is said ordinance as passed:

WHEREAS, Pursuant to the procedures set forth in the Municipal Code of Chicago (the "Municipal Code"), Sections 2-120-630 through -690, the Commission on Chicago Landmarks (the "Commission") has determined that the Lakeview Avenue Row House District (the "District"), defined by 2700, 2704, 2708 and 2710 North Lakeview Avenue, Chicago, Illinois, legally described in Exhibit A attached hereto and incorporated herein, satisfies two (2) criteria for landmark designation as set forth in Section 2-120-620 (4) and (5) of the Municipal Code; and

WHEREAS, The District forms a visually distinctive group of row houses, a building type of importance to Chicago architectural history; and

WHEREAS, The District is one of Chicago's finest examples of late 18th century Georgian-style London townhouses; and

WHEREAS, Dangler and Adler's careful interpretation of the historical form, design and detailing of Georgian-style London townhouses is perfectly realized in the Lakeview Avenue row houses; and

WHEREAS, The District retains almost all of its finely crafted architectural details and finishes, including: carved limestone, wrought-iron fences and railings, cast-iron and carved wood porches; and

WHEREAS, The Lakeview Avenue row houses were designed by the architectural firm of Henry Dangler and David Adler -- both in which are significant for their interpretation of Classical Revival styles, which they applied to domestic architecture during the first half of the 20th century; and

WHEREAS, Despite operating for less than five years, many examples of Dangler and Adler's work can be found in Chicago, in North Shore communities and across the country; and

WHEREAS, Dangler and Adler were primarily commissioned by wealthy society members, for whom they mainly designed large country estates -- very few of the firm's works were designed for an urban setting; and

WHEREAS, The District is a fine and rare example of the firm's design for an urban and intimate grouping of homes; and

WHEREAS, Although the original row home concept was never completed, the significant involvement of six important artists and designers in Chicago's society greatly contributed to the development of the row; and

WHEREAS, Consistent with Section 2-120-630 of the Municipal Code, the District has a significant historic, community, architectural, or aesthetic interest or value, the integrity of which is preserved in light of its location, design, setting, materials, workmanship, and ability to express such historic, community, architectural, or aesthetic interest or value; and

WHEREAS, On September 1, 2016, the Commission adopted a resolution recommending to the City Council, of the City of Chicago (the "City Council") that the District be designated a Chicago landmark; now, therefore,

Be It Ordained by the City Council of the City of Chicago:

SECTION 1. The above recitals are hereby adopted as the findings of the City Council.

SECTION 2. The building is hereby designated a Chicago landmark in accordance with Section 2-120-700 of the Municipal Code.

SECTION 3. For purposes of Sections 2-120-740 and 2-120-770 of the Municipal Code governing permit review, the significant historical and architectural features of the Building are identified as:

a) All exterior elevations, including rooflines, of the District buildings visible from the public rights-of-way.

The mansard roof structure at the fourth floor of 2708 North Lakeview Avenue is a circa 1990 addition to the original fourth floor structure which is set back from the parapet approximately 10 feet. The mansard addition may be removed from the original structure subject to the review of the Commission. The foregoing is not intended to limit the Commission's discretion to approve other changes.

SECTION 4. The Commission is hereby directed to create a suitable plaque appropriately identifying the building as a Chicago landmark.

SECTION 5. If any provision of this ordinance shall be held to be invalid or unenforceable for any reason, the invalidity or unenforceability of such provision shall not affect any of the other provisions of this ordinance.

SECTION 6. All ordinances, resolutions, motions or orders in conflict with this ordinance are hereby repealed to the extent of such conflict.

SECTION 7. This ordinance shall take effect upon its passage and approval.

Exhibit "A" referred to in this ordinance reads as follows:

Exhibit "A".

Legal Description:

That part of Lot 78 lying south of a line drawn 25 feet, 4⅜ inches south of the north line of said lot and parallel thereto in Andrews Spafford and Colehour's Subdivision of Blocks 1 and 2 of Outlot A in Wrightwood, being a subdivision of the southwest quarter of Section 28, Township 40 North, Range 14, East of the Third Principal Meridian, in Cook County, Illinois.

Building Address:

2700 North Lakeview Avenue.

Permanent Index Number:

14-28-310-024-0000.

Legal Description:

That part of Lot 78 lying north of a line drawn 25 feet, 4⅜ inches south of the north line of said lot and parallel thereto and that part of Lot 79 lying south of a line drawn 4 feet, 6 inches north of the south line of said lot and parallel thereto in Andrews Spafford and Colehour's Subdivision of Blocks 1 and 2 of Outlot A in Wrightwood, being a subdivision of the southwest quarter of Section 28, Township 40 North, Range 14, East of the Third Principal Meridian, in Cook County, Illinois.

Building Address:

2704 North Lakeview Avenue.

Permanent Index Number:

14-28-310-023-0000.

Legal Description:

That part of Lot 79 lying north of a line drawn 4 feet, 6 inches north of the south line of said lot and parallel thereto and lying south of a line drawn 29 feet, 6 inches

north of the south line of said lot and parallel thereto in Andrews Spafford and Colehour's Subdivision of Blocks 1 and 2 of Outlot A in Wrightwood, being a subdivision of the southwest quarter of Section 28, Township 40 North, Range 14, East of the Third Principal Meridian, in Cook County, Illinois.

Building Address:

2708 North Lakeview Avenue.

Permanent Index Number:

14-28-310-022-0000.

Legal Description:

That part of Lot 79 lying north of a line drawn 29 feet, 6 inches north of the south line of said lot and parallel thereto and that part of Lot 80 lying south of a line drawn 7 feet north of the south line of said lot and parallel thereto in Andrews Spafford and Colehour's Subdivision of Blocks 1 and 2 of Outlot A in Wrightwood, being a subdivision of the southwest quarter of Section 28, Township 40 North, Range 14, East of the Third Principal Meridian, in Cook County, Illinois.

Building Address:

2710 North Lakeview Avenue.

Permanent Index Number:

14-28-310-021-0000.

DESIGNATION OF PLYMOUTH BUILDING (LATER LASALLE EXTENSION UNIVERSITY) AT 417 -- 421 S. DEARBORN ST. AND 416 -- 420 S. PLYMOUTH CT. AS CHICAGO LANDMARK.

[O2016-6357]

The Committee on Zoning, Landmarks and Building Standards submitted the following report:

CHICAGO, November 16, 2016.

To the President and Members of the City Council:

Presenting a report for your Committee on Zoning, Landmarks and Building Standards which held a meeting on November 15, 2016, the following items were passed by a majority of the members present:

Page 1 contains two text amendments: TAD-552 and TAD-550. TAD-552 is regarding the use of alternate principal tenant business identification regarding high-rise building signs. TAD-550 is regarding pedestrian streets in the 27th Ward.

Pages 1 through 13 contain various map amendments regarding land use.

Pages 13 and 14 contain signs larger than 100 square feet in area and 24 feet above grade.

I hereby move for passage of the proposed ordinance transmitted herewith.

Respectfully submitted,

(Signed) DANIEL S. SOLIS,
Chairman.

On motion of Alderman Solis, the said proposed ordinance transmitted with the foregoing committee report was *Passed* by yeas and nays as follows:

Yeas -- Aldermen Moreno, Hopkins, Dowell, King, Hairston, Sawyer, Mitchell, Harris, Beale, Sadlowski Garza, Thompson, Cárdenas, Quinn, Burke, Lopez, Foulkes, D. Moore, Curtis, O'Shea, Muñoz, Zalewski, Scott, Solis, Maldonado, Burnett, Ervin, Reboyras, Santiago, Waguespack, Mell, Ramirez-Rosa, Villegas, Mitts, Sposato, Laurino, O'Connor, Napolitano, Reilly, Smith, Tunney, Arena, Cappleman, Pawar, Osterman, J. Moore, Silverstein -- 46.

Nays -- None.

Alderman Beale moved to reconsider the foregoing vote. The motion was lost.

The following is said ordinance as passed:

WHEREAS, Pursuant to the procedures set forth in the Municipal Code of Chicago (the "Municipal Code"), Sections 2-120-630 through -690, the Commission on Chicago Landmarks (the "Commission") has determined that the Plymouth Building (the "Building"), located at 417 South Dearborn Street, Chicago, Illinois, legally described

in Exhibit A attached hereto and incorporated herein, satisfies two (2) criteria for landmark designation as set forth in Section 2-120-620 (1) and (5) of the Municipal Code; and

WHEREAS, The Building, through its historic associations with the LaSalle Extension University (LSEU), exemplifies the significance of distance learning organizations to the economic and educational history of Chicago and the nation; and

WHEREAS, LSEU was a nationally-recognized distance learning institution that operated in Chicago for roughly 90 years; and

WHEREAS, Founded in 1908 in Chicago by educators Jesse Grant Chapline and William Bethke, LSEU was one of the largest and most successful distance learning institutions in the country; and

WHEREAS, LSEU developed and published its own coursework materials for a variety of subjects, from vocational training to law, that were utilized not only by the university but by hundreds of other schools and universities across the country; and

WHEREAS, LSEU's correspondence model extended opportunities to students who had limited access to more traditional avenues of higher education because of their race, gender, class, or their physical location; and

WHEREAS, The Building is an unusual example of a tall office building whose architectural design and detailing reflects both its original purpose as a commercial loft building in Chicago's premiere printing district, housing a variety of commercial tenants, and its later reuse as an institutional building housing the LaSalle Extension University (LSEU); and

WHEREAS, The Building's mix of nineteenth-century steel-frame construction and cast-metal Sullivanesque ornament with later mid-twentieth century terra-cotta Collegiate Gothic ornament expresses the building's a typical history and evolution, unusual and significant in the context of Chicago history; and

WHEREAS, The Building is a small-scale example of the tall office building, a building type of significance to Chicago architectural and economic history; and

WHEREAS, The Building's terra-cotta window decoration and Plymouth-facing cast-iron storefronts are among the earliest, if not the earliest, examples of Sullivanesque-style ornament created by an architect other than Louis Sullivan himself; and

WHEREAS, The decoration epitomize the emergence of the Sullivanesque style as an architectural style, independent of Sullivan's use, of importance in the history of Chicago architecture during a period when a number of the city's architects sought to develop new, non-historic architectural styles; and

WHEREAS, The Building's Collegiate Gothic terra-cotta ornament, added in 1945, is an unusual mid-twentieth century use of the architectural style and reflects the style's continued cultural associations in Chicago and the nation with universities, colleges, and other institutions of higher learning; and

WHEREAS, The Building possesses fine detailing and craftsmanship in a variety of historic building materials, including brick, cast-iron, and terra-cotta; and

WHEREAS, The Building's original Sullivaneque-style cast-iron storefronts were produced by the renowned Winslow Brothers Iron Works; and

WHEREAS, The Building's later Collegiate Gothic-style terra-cotta was produced by Chicago's Northwestern Terra Cotta Company, one of the United States' major terra-cotta companies and the producers of terra-cotta cladding and ornament for many major Chicago buildings; and

WHEREAS, Consistent with Section 2-120-630 of the Municipal Code, the Building has a significant historic, community, architectural, or aesthetic interest or value, the integrity of which is preserved in light of its location, design, setting, materials, workmanship, and ability to express such historic, community, architectural, or aesthetic interest or value; and

WHEREAS, On August 4, 2016, the Commission adopted a resolution recommending to the City Council of the City of Chicago (the "City Council") that the Building be designated a Chicago landmark; now, therefore,

Be It Ordained by the City Council of the City of Chicago:

SECTION 1. The above recitals are hereby adopted as the findings of the City Council.

SECTION 2. The Building is hereby designated a Chicago landmark in accordance with Section 2-120-700 of the Municipal Code.

SECTION 3. For purposes of Sections 2-120-740 and 2-120-770 of the Municipal Code governing permit review, the significant historical and architectural features of the Building are identified as:

a. all exterior elevations, including rooflines, of the Building.

SECTION 4. The Commission is hereby directed to create a suitable plaque appropriately identifying the Building as a Chicago landmark.

SECTION 5. If any provision of this ordinance shall be held to be invalid or unenforceable for any reason, the invalidity or unenforceability of such provision shall not affect any of the other provisions of this ordinance.

SECTION 6. All ordinances, resolutions, motions or orders in conflict with this ordinance are hereby repealed to the extent of such conflict.

SECTION 7. This ordinance shall take effect upon its passage and approval.

Exhibit "A" referred to in this ordinance reads as follows:

Exhibit "A".

Legal Description:

Lot 12 (except that part thereof taken for Dearborn Street) in Wright's Subdivision of Block 138 in the School Section Addition to Chicago in Section 16, Township 39 North, Range 14, East of the Third Principal Meridian, in Cook County, Illinois.

Building Address:

417 -- 421 South Dearborn Street (odds)
416 -- 420 South Plymouth Court (evens)
Chicago, Illinois.

Permanent Index Number:

17-16-246-002-0000.

ISSUANCE OF PERMITS, FREE OF CHARGE, FOR LANDMARK PROPERTIES AT VARIOUS LOCATIONS.

The Committee on Zoning, Landmarks and Building Standards submitted the following report:

CHICAGO, November 16, 2016.

To the President and Members of the City Council:

Presenting a report for your Committee on Zoning, Landmarks and Building Standards which held a meeting on November 15, 2016, the following items were passed by a majority of the members present:

Page 1 contains two text amendments: TAD-552 and TAD-550. TAD-552 is regarding the use of alternate principal tenant business identification regarding high-rise building signs. TAD-550 is regarding pedestrian streets in the 27th Ward.

Pages 1 through 13 contain various map amendments regarding land use.

Pages 13 and 14 contain signs larger than 100 square feet in area and 24 feet above grade.

I hereby move for passage of the proposed orders transmitted herewith.

Respectfully submitted,

(Signed) DANIEL S. SOLIS,
Chairman.

On motion of Alderman Solis, the said proposed orders transmitted with the foregoing committee report were *Passed* by yeas and nays as follows:

Yeas -- Aldermen Moreno, Hopkins, Dowell, King, Hairston, Sawyer, Mitchell, Harris, Beale, Sadlowski Garza, Thompson, Cárdenas, Quinn, Burke, Lopez, Foulkes, D. Moore, Curtis, O'Shea, Muñoz, Zalewski, Scott, Solis, Maldonado, Burnett, Ervin, Reboyras, Santiago, Waguespack, Mell, Ramirez-Rosa, Villegas, Mitts, Sposato, Laurino, O'Connor, Napolitano, Reilly, Smith, Tunney, Arena, Cappleman, Pawar, Osterman, J. Moore, Silverstein -- 46.

Nays -- None.

Alderman Beale moved to reconsider the foregoing vote. The motion was lost.

The following are said orders as passed (the italic heading in each case not being a part of the order):

11307 S. St. Lawrence Ave.

[Or2016-629]

WHEREAS, Section 2-120-815 of the Municipal Code provides that the Chicago City Council may, by passage of an appropriate order, waive any fees charged by the City

for any permit for which approval of the Commission on Chicago Landmarks (the "Commission") is required, in accordance with Chapter 2-120 of the Municipal Code; and

WHEREAS, The permits identified below require Commission approval, in accordance with Section 2-120-740 of the Municipal Code; now, therefore,

Be It Ordered by the City Council of the City of Chicago:

SECTION 1. The foregoing recitals are hereby adopted as the findings of the City Council.

SECTION 2. The Commissioner of the Department of Buildings, the Commissioners of the Departments of Environment and Fire, the Director of the Department of Revenue and the Zoning Administrator are hereby directed to issue those permits for which approval of the Commission on Chicago Landmarks is required pursuant to Chapter 2-120 of the Municipal Code, free of charge, notwithstanding any other ordinances of the City Council to the contrary, for the property at:

Address:	11307 South St. Lawrence Avenue ("Property")
District/Building:	Pullman District

for work generally described as:

restoration to the facade and repairs to the side mansard roof of an historic landmark residence

Owner:	Wyatt Ollestad
Owner's Address:	11307 South St. Lawrence Avenue
City, State, Zip:	Chicago, Illinois 60628

SECTION 3. The fee waiver authorized by this order shall be effective from May 1, 2016 through May 1, 2017, and shall not apply to additional developer service fees, stop-work order fees or any fines.

SECTION 4. That the permit purchaser for the Property shall be entitled to a refund of City fees for which it has paid and which are exempt pursuant to Section 1 hereof.

SECTION 5. This order shall be in force and effect upon its passage.

5940 N. Sheridan Rd.

[Or2016-616]

WHEREAS, Section 2-120-815 of the Municipal Code provides that the Chicago City Council may, by passage of an appropriate order, waive any fees charged by the City for any permit for which approval of the Commission on Chicago Landmarks (the "Commission") is required, in accordance with Chapter 2-120 of the Municipal Code; and

WHEREAS, The permits identified below require Commission approval, in accordance with Section 2-120-740 of the Municipal Code; now, therefore,

Be It Ordered by the City Council of the City of Chicago:

SECTION 1. The foregoing recitals are hereby adopted as the findings of the City Council.

SECTION 2. The Commissioner of the Department of Buildings, the Commissioners of the Departments of Environment and Fire, the Director of the Department of Revenue and the Zoning Administrator are hereby directed to issue those permits for which approval of the Commission on Chicago Landmarks is required pursuant to Chapter 2-120 of the Municipal Code, free of charge, notwithstanding any other ordinances of the City Council to the contrary, for the property at:

Address:	5940 North Sheridan Road ("Property")
District/Building:	Edwin Colvin House

for work generally described as:

restoration of historic building damaged by water and neglect

Owner:	Valworks Properties LLC -- 5940 North Sheridan Series 2
Owner's Address:	1823 Grant Street
City, State, Zip:	Evanston, Illinois 60201

SECTION 3. The fee waiver authorized by this order shall be effective from August 24, 2016 through August 24, 2017, and shall not apply to additional developer service fees, stop-work order fees or any fines.

SECTION 4. That the permit purchaser for the Property shall be entitled to a refund of City fees for which it has paid and which are exempt pursuant to Section 1 hereof.

SECTION 5. This order shall be in force and effect upon its passage.

ISSUANCE OF PERMITS FOR SIGNS/SIGNBOARDS.

The Committee on Zoning, Landmarks and Building Standards submitted the following report:

CHICAGO, November 16, 2016.

To the President and Members of the City Council:

Presenting a report for your Committee on Zoning, Landmarks and Building Standards which held a meeting on November 15, 2016, the following items were passed by a majority of the members present:

Page 1 contains two text amendments: TAD-552 and TAD-550. TAD-552 is regarding the use of alternate principal tenant business identification regarding high-rise building signs. TAD-550 is regarding pedestrian streets in the 27th Ward.

Pages 1 through 13 contain various map amendments regarding land use.

Pages 13 and 14 contain signs larger than 100 square feet in area and 24 feet above grade.

I hereby move for passage of the proposed ordinance and orders transmitted herewith.

Respectfully submitted,

(Signed) DANIEL S. SOLIS,
Chairman.

On motion of Alderman Solis, the said proposed ordinance and orders transmitted with the foregoing committee report were *Passed* by yeas and nays as follows:

Yeas -- Aldermen Moreno, Hopkins, Dowell, King, Hairston, Sawyer, Mitchell, Harris, Beale, Sadlowski Garza, Thompson, Cárdenas, Quinn, Burke, Lopez, Foulkes, D. Moore, Curtis, O'Shea, Muñoz, Zalewski, Scott, Solis, Maldonado, Burnett, Ervin, Reboyras, Santiago, Waguespack, Mell, Ramirez-Rosa, Villegas, Mitts, Sposato, Laurino, O'Connor, Napolitano, Reilly, Smith, Tunney, Arena, Cappleman, Pawar, Osterman, J. Moore, Silverstein -- 46.

Nays -- None.

Alderman Beale moved to reconsider the foregoing vote. The motion was lost.

The following are said ordinance and orders as passed (the italic heading in each case not being a part of the ordinance or order):

3323 W. Addison St.
(133 Sq. Ft.)

[Or2016-580]

Ordered, That the Commissioner of Buildings is hereby directed to issue one sign permit to All Right Sign, 3628 Union, Steger, Illinois 60475, for the erection of a one (1) wall sign over 24 feet in height and/or over 100 square feet (in area of one face) at Life Storage, 3323 West Addison Street, Chicago, Illinois 60618:

Dimensions: length, 16 feet, 1 inch; height, 8 feet, 3 inches
Height Above Grade/Roof to Top of Sign: 20 feet
Total Square Foot Area: 133 square feet
Elevation: north.

Such sign shall comply with all applicable provisions of Title 17 of the Chicago Zoning Ordinance and all other applicable provisions of the Municipal Code of the City of Chicago governing the construction and maintenance of outdoor signs, signboards and structures.

3323 W. Addison St.
(248 Sq. Ft.)

[Or2016-581]

Ordered, That the Commissioner of Buildings is hereby directed to issue one sign permit to All Right Sign, 3628 Union, Steger, Illinois 60475, for the erection of one (1) freestanding sign over 24 feet in height and/or over 100 square feet (in area of one face) at Life Storage, 3323 West Addision Street, Chicago, Illinois 60618:

Dimensions: length, 12 feet, 7 inches; height, 19 feet, 9 inches
Height Above Grade/Roof to Top of Sign: 24 feet
Total Square Foot Area: 248 square feet
Elevation: east.

Such sign shall comply with all applicable provisions of Title 17 of the Chicago Zoning Ordinance and all other applicable provisions of the Municipal Code of the City of Chicago governing the construction and maintenance of outdoor signs, signboards and structures.

3323 W. Addison St.
(274 Sq. Ft.)

[Or2016-583]

Ordered, That the Commissioner of Buildings is hereby directed to issue one sign permit to All Right Sign, 3628 Union, Steger, Illinois 60475, for the erection of one (1) wall sign over 24 feet in height and/or over 100 square feet (in area of one face) at Life Storage, 3323 West Addision Street, Chicago, Illinois 60618:

Dimensions: length, 39 feet, 2 inches; height, 7 feet
Height Above Grade/Roof to Top of Sign: 48 feet
Total Square Foot Area: 274 square feet
Elevation: north.

Such sign shall comply with all applicable provisions of Title 17 of the Chicago Zoning Ordinance and all other applicable provisions of the Municipal Code of the City of Chicago governing the construction and maintenance of outdoor signs, signboards and structures.

5339 -- 5347 W. Belmont Ave.

[Or2016-535]

Ordered, That the Commissioner of Buildings is hereby directed to issue a sign permit to The Holland Design Group, Inc., 1090 Brown Street, Wauconda, Illinois 60084, for the erection of a sign/signboard over 24 feet in height and/or over 100 square feet (in area of one face) at Beaulieu, doing business as Beaulieu Real Estate, (Legal) Brokers Two, Inc., 5339 -- 5347 West Belmont Avenue, Chicago, Illinois 60641 (dynamic display sign):

Dimensions: length, 8 feet; height, 4 feet, total height: 6 feet, 10 inches
Height Above Grade/Roof to Top of Sign: 18 feet, 6 inches
Total Square Foot Area: 32 square feet.

Such sign(s) shall comply with all applicable provisions of Title 17 of the Chicago Zoning Ordinance and all other applicable provisions of the Municipal Code of the City of Chicago governing the construction and maintenance of outdoor signs, signboards and structures.

5630 W. Belmont Ave.

[Or2016-534]

Ordered, That the Commissioner of Buildings is hereby directed to issue a sign permit to Olympic Signs, Inc., 1130 North Garfield, Lombard, Illinois 60148, for the erection of a

sign/signboard over 24 feet in height and/or over 100 square feet (in area of one face) at Tony's Finer Foods, 5630 West Belmont Avenue, Chicago, Illinois (sign Permit Application Number 100668778):

Dimensions: length, 27 feet, 0 inches; height, 10 feet, 4 inches
Height Above Grade/Roof to Top of Sign: 26 feet, 4 inches
Total Square Foot Area: 279 square feet.

Such sign(s) shall comply with all applicable provisions of Title 17 of the Chicago Zoning Ordinance and all other applicable provisions of the Municipal Code of the City of Chicago governing the construction and maintenance of outdoor signs, signboards and structures.

3030 N. Broadway.
(North Elevation)

[Or2016-576]

Ordered, That the Commissioner of Buildings is hereby directed to issue a sign permit to Doyle Signs, Inc., 232 West Interstate Road, Addison, Illinois 60101, for the erection of a sign/signboard over 24 feet in height and/or over 100 square feet (in area of one face) at Xsport Fitness, 3030 North Broadway, Chicago, Illinois 60657:

Dimensions: length, 16 feet, 2¾ inches; height, 9 feet, 8 inches
Height Above Grade/Roof to Top of Sign: 50 feet
Total Square Foot Area: 157 square feet
Elevation: north.

Such sign(s) shall comply with all applicable provisions of Title 17 of the Chicago Zoning Ordinance and all other applicable provisions of the Municipal Code of the City of Chicago governing the construction and maintenance of outdoor signs, signboards and structures.

At no time shall the illumination exceed 50 percent capacity or the equivalent 4912 Lumens. Said sign shall be turned off between the hours of 10:00 P.M. and 8:00 A.M. Revocation of this ordinance and associated sign permit shall be enacted if these conditions are not met and/or if the illumination has a quality of life impact on neighboring residents.

3030 N. Broadway.
(South Elevation)

[Or2016-577]

Ordered, That the Commissioner of Buildings is hereby directed to issue a sign permit to Doyle Signs, Inc., 232 West Interstate Road, Addison, Illinois 60101, for the erection of a

sign/signboard over 24 feet in height and/or over 100 square feet (in area of one face) at Xsport Fitness, 3030 North Broadway, Chicago, Illinois 60657:

Dimensions: length, 16 feet, 2¾ inches; height, 9 feet, 8 inches
Height Above Grade/Roof to Top of Sign: 65 feet
Total Square Foot Area: 157 square feet
Elevation: south.

Such sign(s) shall comply with all applicable provisions of Title 17 of the Chicago Zoning Ordinance and all other applicable provisions of the Municipal Code of the City of Chicago governing the construction and maintenance of outdoor signs, signboards and structures.

At no time shall the illumination exceed 50 percent capacity or the equivalent 4912 Lumens. Said sign shall be turned off between the hours of 10:00 P.M. and 8:00 A.M. Revocation of this ordinance and associated sign permit shall be enacted if these conditions are not met and/or if the illumination has a quality of life impact on neighboring residents.

8770 W. Bryn Mawr Ave.
(North Elevation)

[Or2016-586]

Ordered, That the Commissioner of Buildings is hereby directed to issue a sign permit to Doyle Signs, Inc., 232 West Interstate Road, Addison, Illinois 60101, for the erection of a sign/signboard over 24 feet in height and/or over 100 square feet (in area of one face) at Ardaugh Group, 8770 West Bryn Mawr Avenue, Chicago, Illinois 60631:

Dimensions: length, 38 feet, 7 inches; height, 5 feet, 6 inches
Height Above Grade/Roof to Top of Sign: 155 feet, 6 inches
Total Square Foot Area: 212 square feet
Elevation: north.

Such sign(s) shall comply with all applicable provisions of Title 17 of the Chicago Zoning Ordinance and all other applicable provisions of the Municipal Code of the City of Chicago governing the construction and maintenance of outdoor signs, signboards and structures.

8770 W. Bryn Mawr Ave.
(West Elevation)

[Or2016-541]

Ordered, That the Commissioner of Buildings is hereby directed to issue a sign permit to Doyle Signs, Inc., 232 West Interstate Road, Addison, Illinois 60101, for the erection of a

sign/signboard over 24 feet in height and/or over 100 square feet (in area of one face) at Ardaugh Group, 8770 West Bryn Mawr Avenue, Chicago, Illinois 60631:

Dimensions: length, 38 feet, 7 inches; height, 5 feet, 6 inches
Height Above Grade/Roof to Top of Sign: 155 feet, 6 inches
Total Square Foot Area: 212 square feet
Elevation: west.

Such sign(s) shall comply with all applicable provisions of Title 17 of the Chicago Zoning Ordinance and all other applicable provisions of the Municipal Code of the City of Chicago governing the construction and maintenance of outdoor signs, signboards and structures.

3450 S. California Ave.
(108 Sq. Ft.)

[Or2016-567]

Ordered, That the Commissioner of Buildings is hereby directed to issue a sign permit to Modern Signs, Inc., 1727 Armitage Court, Addison, Illinois 60101, for the erection of a sign/signboard over 24 feet in height and/or over 100 square feet (in area of one face) at Thornton's, 3450 South California Avenue, Chicago, Illinois 60608:

Dimensions: length, 20 feet; height, 5 feet, 5 inches
Height Above Grade/Roof to Top of Sign: 21 feet, 5 inches
Total Square Foot Area: 108 square feet.

Such sign(s) shall comply with all applicable provisions of Title 17 of the Chicago Zoning Ordinance and all other applicable provisions of the Municipal Code of the City of Chicago governing the construction and maintenance of outdoor signs, signboards and structures.

3450 S. California Ave.
(154 Sq. Ft.)

[Or2016-569]

Ordered, That the Commissioner of Buildings is hereby directed to issue a sign permit to Modern Signs, Inc., 1727 Armitage Court, Addison, Illinois 60101, for the erection of a sign/signboard over 24 feet in height and/or over 100 square feet (in area of one face) at Thornton's, 3450 South California Avenue, Chicago, Illinois 60608:

Dimensions: length, 11 feet; height, 14 feet
Height Above Grade/Roof to Top of Sign: 24 feet
Total Square Foot Area: 154 square feet.

Such sign(s) shall comply with all applicable provisions of Title 17 of the Chicago Zoning Ordinance and all other applicable provisions of the Municipal Code of the City of Chicago governing the construction and maintenance of outdoor signs, signboards and structures.

3450 S. California Ave.
(208 Sq. Ft.)

[Or2016-570]

Ordered, That the Commissioner of Buildings is hereby directed to issue a sign permit to Modern Signs, Inc., 1727 Armitage Court, Addison, Illinois 60101, for the erection of a sign/signboard over 24 feet in height and/or over 100 square feet (in area of one face) at Thornton's, 3450 South California Avenue, Chicago, Illinois 60608:

Dimensions: length, 19 feet, 4 inches; height, 10 feet, 9 inches
Height Above Grade/Roof to Top of Sign: 50 feet
Total Square Foot Area: 208 square feet.

Such sign(s) shall comply with all applicable provisions of Title 17 of the Chicago Zoning Ordinance and all other applicable provisions of the Municipal Code of the City of Chicago governing the construction and maintenance of outdoor signs, signboards and structures.

1154 S. Clark St.

[Or2016-613]

Ordered, That the Commissioner of Buildings is hereby directed to issue a sign permit to Icon Identity Solutions, Inc., 1418 Elmhurst Road, Elk Grove Village, Illinois 60007, for the erection of a sign/signboard over 24 feet in height and/or over 100 square feet (in area of one face) at 1154 South Clark Street:

Dimensions: length, 18 feet, 4 inches; height, 1 foot, 11 inches
Height Above Grade/Roof to Top of Sign: 42 feet, 0 inches grade to bottom of sign
Total Square Foot Area: 36 square feet
Elevation: south facing.

Such sign(s) shall comply with all applicable provisions of Title 17 of the City of Chicago Zoning Ordinance and all other applicable provisions of the Municipal Code of the City of Chicago governing the construction and maintenance of outdoor signs, signboards and structures.

2757 N. Clybourn Ave.

[Or2016-605]

Ordered, That the Commissioner of Buildings is hereby directed to issue a sign permit to Landmark Sign Company, 7424 Industrial Avenue, Cheserton, Indiana 46304, for the erection of a sign/signboard over 24 feet in height and/or over 100 square feet (in area of one face) at Safeguard Self Storage, 2757 North Clybourn Avenue, Chicago, Illinois 60614 (Permit Number 100649392):

Dimensions: length, 62 feet, 11 inches; height, 12 feet, 6 inches
Height Above Grade/Roof to Top of Sign: 24 feet, 6 inches
Total Square Foot Area: 786 square feet
Elevation: south.

Such signs shall comply with all provisions of Title 17 of the Chicago Zoning Ordinance and all other applicable provisions of the Municipal Code of the City of Chicago governing the construction and maintenance of outdoor signs, signboards and structures.

4100 W. Diversey Ave.
(Permit No. 100664351)

[Or2016-542]

Ordered, That the Commissioner of Buildings is hereby directed to issue a sign permit to Ozko Sign and Lighting Company, 1119 Lunt Avenue, Schaumburg, Illinois 60193, for the erection of a sign/signboard over 24 feet in height and/or over 100 square feet (in area of one face) at Cubesmart, 4100 West Diversey Avenue, Chicago, Illinois 60639 (Permit Number 100664351):

Dimensions: length, 41 feet, 6 inches; height, 4 feet
Height Above Grade/Roof to Top of Sign: 14 feet
Total Square Foot Area: 166 square feet
Elevation: east.

Such sign shall comply with all applicable provisions of Title 17 of the Chicago Zoning Ordinance and all other applicable provisions of the Municipal Code of the City of Chicago governing the construction and maintenance of outdoor signs, signboards and structures.

4100 W. Diversey Ave.
(Permit No. 100664356)

[Or2016-543]

Ordered, That the Commissioner of Buildings is hereby directed to issue a sign permit to Ozko Sign and Lighting Company, 1119 Lunt Avenue, Schaumburg, Illinois 60193, for the erection of a sign/signboard over 24 feet in height and/or over 100 square feet (in area of one face) at Cubesmart, 4100 West Diversey Avenue, Chicago, Illinois 60639 (Permit Number 100664356):

Dimensions: length, 19 feet, 6 inches; height, 10 feet
Height Above Grade/Roof to Top of Sign: 34 feet
Total Square Foot Area: 195 square feet
Elevation: east.

Such sign shall comply with all applicable provisions of Title 17 of the Chicago Zoning Ordinance and all other applicable provisions of the Municipal Code of the City of Chicago governing the construction and maintenance of outdoor signs, signboards and structures.

4100 W. Diversey Ave.
(Permit No. 100664358)

[Or2016-544]

Ordered, That the Commissioner of Buildings is hereby directed to issue a sign permit to Ozko Sign and Lighting Company, 1119 Lunt Avenue, Schaumburg, Illinois 60193, for the erection of a sign/signboard over 24 feet in height and/or over 100 square feet (in area of one face) at Cubesmart, 4100 West Diversey Avenue, Chicago, Illinois 60639 (Permit Number 100664358):

Dimensions: length, 19 feet, 6 inches; height, 10 feet
Height Above Grade/Roof to Top of Sign: 18 feet
Total Square Foot Area: 195 square feet
Elevation: east.

Such sign shall comply with all applicable provisions of Title 17 of the Chicago Zoning Ordinance and all other applicable provisions of the Municipal Code of the City of Chicago governing the construction and maintenance of outdoor signs, signboards and structures.

2536 N. Elston Ave.
(69 Sq. Ft.)

[Or2016-607]

Ordered, That the Commissioner of Buildings is hereby directed to issue a sign permit to Parvin-Clauss Sign Company, 165 Tubeway Drive, Carol Stream, Illinois, for the erection of a sign/signboard over 24 feet in height and/or over 100 square feet (in area of one face) at Value City Furniture, 2536 North Elston Avenue:

Dimensions: length, 15 feet, 4 inches; height, 4 feet, 6 inches
Height Above Grade/Roof to Top of Sign: 23 feet
Total Square Foot Area: 69 square feet.

Such sign(s) shall comply with all applicable provisions of Title 17 of the Chicago Zoning Ordinance and all other applicable provisions of the Municipal Code of the City of Chicago governing the construction and maintenance of outdoor signs, signboards and structures.

2536 N. Elston Ave.
(100 Sq. Ft.)

[Or2016-609]

Ordered, That the Commissioner of Buildings is hereby directed to issue a sign permit to Parvin-Clauss Sign Company, 165 Tubeway Drive, Carol Stream, Illinois, for the erection of a sign/signboard over 24 feet in height and/or over 100 square feet (in area of one face) at Value City Furniture, 2536 North Elston Avenue:

Dimensions: length, 10 feet, 0 inches; height, 10 feet, 0 inches
Height Above Grade/Roof to Top of Sign: 27 feet
Total Square Foot Area: 100 square feet.

Such sign(s) shall comply with all applicable provisions of Title 17 of the Chicago Zoning Ordinance and all other applicable provisions of the Municipal Code of the City of Chicago governing the construction and maintenance of outdoor signs, signboards and structures.

2536 N. Elston Ave.
(189 Sq. Ft.)

[Or2016-610]

Ordered, That the Commissioner of Buildings is hereby directed to issue a sign permit to Parvin-Clauss Sign Company, 165 Tubeway Drive, Carol Stream, Illinois, for the erection of a sign/signboard over 24 feet in height and/or over 100 square feet (in area of one face) at Value City Furniture, 2536 North Elston Avenue:

Dimensions: length, 38 feet, 6 inches; height, 4 feet, 11 inches
Height Above Grade/Roof to Top of Sign: 20 feet
Total Square Foot Area: 189 square feet.

Such sign(s) shall comply with all applicable provisions of Title 17 of the Chicago Zoning Ordinance and all other applicable provisions of the Municipal Code of the City of Chicago governing the construction and maintenance of outdoor signs, signboards and structures.

2536 N. Elston Ave.
(702 Sq. Ft.)

[Or2016-611]

Ordered, That the Commissioner of Buildings is hereby directed to issue a sign permit to Parvin-Clauss Sign Company, 165 Tubeway Drive, Carol Stream, Illinois, for the erection of a sign/signboard over 24 feet in height and/or over 100 square feet (in area of one face) at Value City Furniture, 2536 North Elston Avenue:

Dimensions: length, 50 feet, 2 inches; height, 14 feet
Height Above Grade/Roof to Top of Sign: 42 feet
Total Square Foot Area: 702 square feet.

Such sign(s) shall comply with all applicable provisions of Title 17 of the Chicago Zoning Ordinance and all other applicable provisions of the Municipal Code of the City of Chicago governing the construction and maintenance of outdoor signs, signboards and structures.

4500 W. Grand Ave.

[Or2016-546]

Ordered, That the Commissioner of Buildings is hereby directed to issue one sign permit to All Right Sign, 3628 Union, Steger, Illinois 60475, for the erection of one (1) wall sign over 24 feet in height and/or over 100 square feet (in area of one face) at Life Storage, 4500 West Grand Avenue, Chicago, Illinois 60639:

Dimensions: length, 16 feet, 1 inch; height, 8 feet, 3 inches
Height Above Grade/Roof to Top of Sign: 21 feet
Total Square Foot Area: 133 square feet
Elevation: south.

Such sign shall comply with all applicable provisions of Title 17 of the Chicago Zoning Ordinance and all other applicable provisions of the Municipal Code of the City of Chicago governing the construction and maintenance of outdoor signs, signboards and structures.

6515 W. Grand Ave.

[Or2016-602]


Ordered, That the Commissioner of Buildings is hereby directed to issue a sign permit to Poblocki Sign Company LLC, 922 South 70th Street, West Allis, Wisconsin 53214, for the erection of a sign/signboard over 24 feet in height and/or 100 square feet (in area of one face) at Radio Flyer, 6515 West Grand Avenue:

Dimensions: 16 feet, 10½ inches by 20 feet, 11½ inches; height, 16 feet, 10½ inches
Height Above Grade/Roof to Top of Sign: 27 feet above grade to top of sign
Total Square Foot Area: 353.67 square feet (see drawing 75311 LL-01).

Such sign(s) shall comply with all applicable provisions of Title 17 of the Chicago Zoning Ordinance and all other applicable provisions of the Municipal Code of the City of Chicago governing the construction and maintenance of outdoor signs, signboards and structures.

[Drawing 75311 LL-01 referred to in this order printed on page 38615 of this *Journal.*]

Drawing 75311 LL-01.

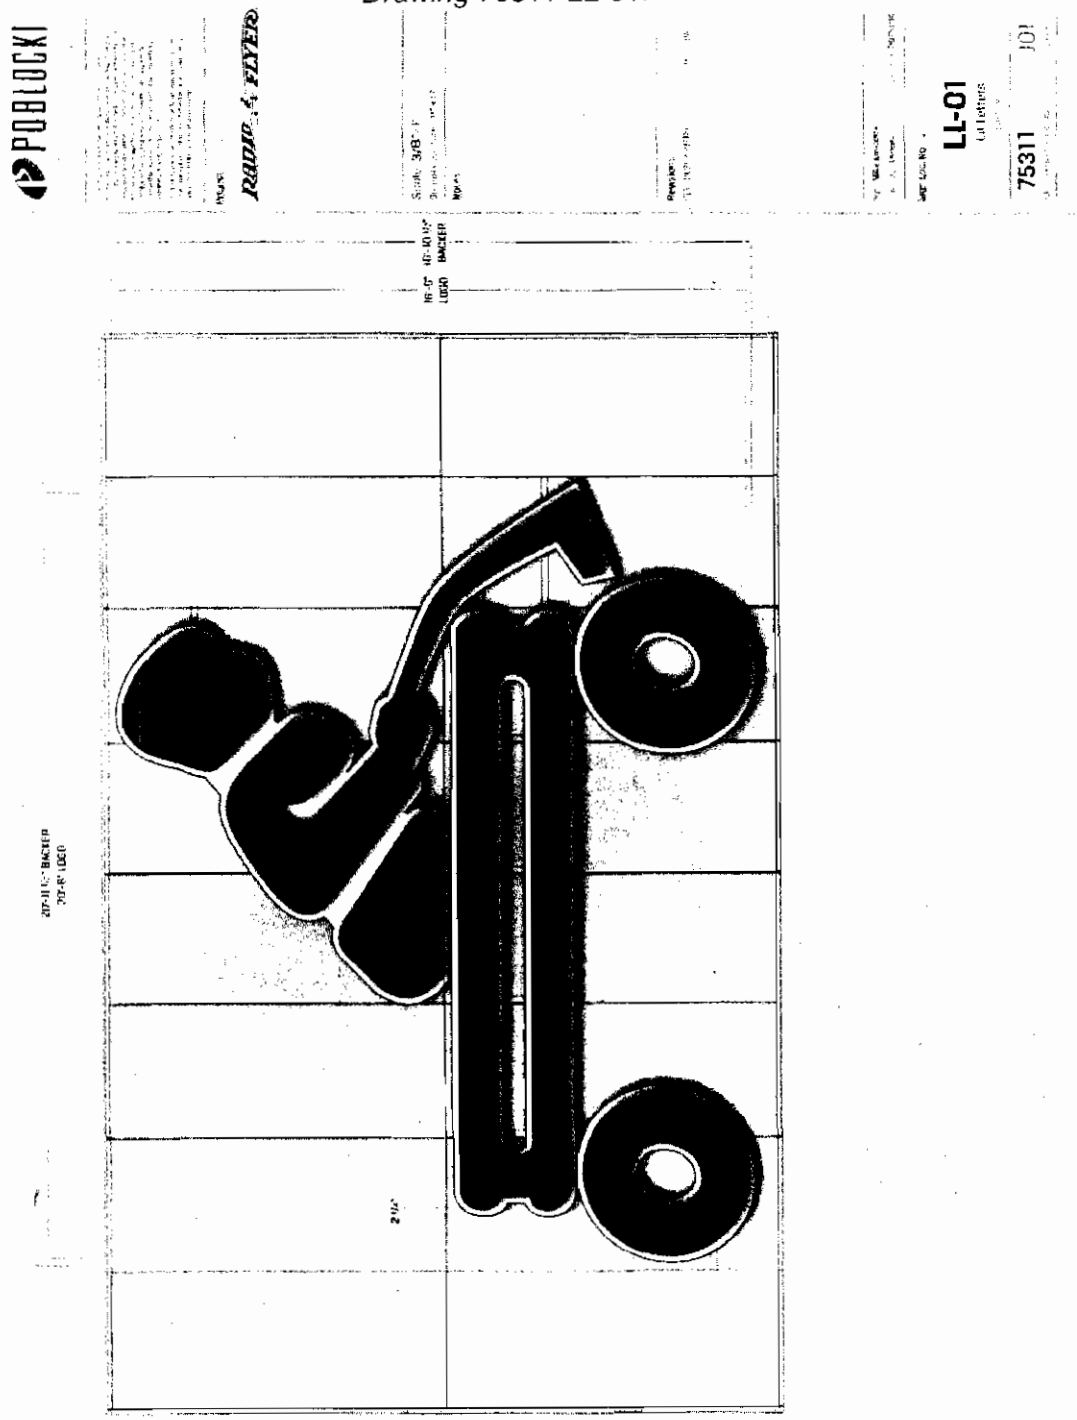

1743 N. Harlem Ave.

[Or2016-617]

Ordered, That the Commissioner of Buildings is hereby directed to issue a sign permit to Magic Sign, 2839 West Montrose Avenue, Chicago, Illinois 60618, for the erection of a sign/signboard over 24 feet in height and/or over 100 square feet (in area of one face) at Mark Sokolowski, M.D. Orthopedic Surgery, 1743 North Harlem Avenue, Chicago, Illinois 60707:

Dimensions: length, 40 feet; height, 8 feet
Height Above Grade/Roof to Top of Sign: 9 feet
Total Square Foot Area: 320 square feet
Sign Element Square Foot: 44 feet.

Such sign(s) shall comply with all applicable provisions of Title 17 of the Chicago Zoning Ordinance and all other applicable provisions of the Municipal Code of the City of Chicago governing the construction and maintenance of outdoor signs, signboards and structures.

1832 W. Juneway Ter.
(South Elevation)

[Or2016-630]

Ordered, That the Commissioner of Buildings is hereby directed to issue a sign permit to H.M. Witt & Company Signs, 3319 West Newport Avenue, Chicago, Illinois 60618, for the erection of a sign/signboard over 24 feet in height and/or over 100 square feet (in area of one face) at The Lock Up Storage, 1832 West Juneway Terrace, Chicago, Illinois 60626:

Dimensions: length, 17 feet, 0 inches; height, 8 feet, ½ inch
Height Above Grade/Roof to Top of Sign: 44 feet, 1 inch
Total Square Foot Area: 137 square feet
Elevation: south.

Such sign(s) shall comply with all applicable provisions of Title 17 of the Chicago Zoning Ordinance and all other applicable provisions of the Municipal Code of the City of Chicago governing the construction and maintenance of outdoor signs, signboards and structures.

1832 W. Juneway Ter.
(West Elevation)

[Or2016-604]

Ordered, That the Commissioner of Buildings is hereby directed to issue a sign permit to H.M. Witt & Company Signs, 3319 West Newport Avenue, Chicago, Illinois 60618, for the

erection of a sign/signboard over 24 feet in height and/or over 100 square feet (in area of one face) at The Lock Up Storage, 1832 West Juneway Terrace, Chicago, Illinois 60626:

Dimensions: length, 17 feet, 0 inches; height, 8 feet, ½ inch
Height Above Grade/Roof to Top of Sign: 44 feet, 1 inch
Total Square Foot Area: 137 square feet
Elevation: west.

Such sign(s) shall comply with all applicable provisions of Title 17 of the Chicago Zoning Ordinance and all other applicable provisions of the Municipal Code of the City of Chicago governing the construction and maintenance of outdoor signs, signboards and structures.

---

905 S. Menard Ave.

[Or2016-601]

Ordered, That the Commissioner of Buildings is hereby directed to issue a sign permit to Custom Sign Consultants, 1928 West Fulton, Chicago, Illinois 60612, for the erection of a sign/signboard over 24 feet in height and/or over 100 square feet (in area of one face) at Rework By Roe, 905 South Menard Avenue, Chicago, Illinois 60644 (Permit Number 100674244):

Dimensions: length, 39 feet, 0 inches; height, 12 feet, 0 inches
Height Above Grade/Roof to Top of Sign: 39 feet
Total Square Foot Area: 468 square feet
Elevation: north.

Such sign shall comply with all applicable provisions of Title 17 of the Chicago Zoning Ordinance and all other applicable provisions of the Municipal Code of the City of Chicago governing the construction and maintenance of outdoor signs, signboards and structures.

---

770 N. Milwaukee Ave.

[Or2016-606]

Ordered, That the Commissioner of Buildings is hereby directed to issue a sign permit to OOS Investments LLC, 451 North Racine Avenue, 2nd Floor, Chicago, Illinois 60642, for the erection of a sign/signboard over 24 feet in height and/or over 100 square feet (in area of one face) at Matchbox, 770 North Milwaukee Avenue, Chicago, Illinois 60642:

Dimensions: length, 60 feet; height, 16 feet
Height Above Grade/Roof to Top of Sign: 99 feet
Total Square Foot Area: 960 square feet.

Such sign(s) shall comply with all applicable provisions of Title 17 of the Chicago Zoning Ordinance and all other applicable provisions of the Municipal Code of the City of Chicago governing the construction and maintenance of outdoor signs, signboards and structures.

1418 N. Milwaukee Ave.

[O2016-8404]

Be It Ordained by the City Council of the City of Chicago:

SECTION 1. That the Commissioner of Buildings is hereby authorized and directed to issue a sign permit to Project Outdoor LLC, 188 North Wells Street, Chicago, Illinois 60606, for the erection of a sign/signboard over 24 feet in height and/or over 100 square feet (in area of one face) at 1418 North Milwaukee Avenue, Chicago, Illinois, with the dimensions, height and square foot area:

Dimensions: length, 22 feet; height, 22 feet
Height Above Grade/Roof to Top of Sign: 45 feet
Total Square Foot Area: 484 square feet.

Notwithstanding any provisions of Title 17 of the Municipal Code of the City of Chicago (the Chicago Zoning Ordinance) to the contrary, the Commissioner of Buildings is hereby directed and authorized to issue a sign permit to the address referenced within this ordinance.

SECTION 2. This ordinance shall be in force and effect from and after its passage and due publication.

---

500 W. Monroe St.

[Or2016-599]

Ordered, That the Commissioner of Buildings is hereby directed to issue a sign permit to Doyle Signs, Inc., 232 West Interstate Road, Addison, Illinois 60101, for the erection of a

sign/signboard over 24 feet in height and/or over 100 square feet (in area of one face) at Motorola, 500 West Monroe Street, Chicago, Illinois 60661, with the following dimensions, height and square foot area:

Dimensions: length, 22 feet; height, 22 feet
Height Above Grade/Roof to Top of Sign: 569 feet, 0 inches
Total Square Foot Area: 484 square feet.

Such sign(s) shall comply with all applicable provisions of Title 17 of the Chicago Zoning Ordinance and all other applicable provisions of the Municipal Code of the City of Chicago governing the construction and maintenance of outdoor signs, signboards and structures.

1523 W. North Ave.

[Or2016-551]

Ordered, That the Commissioner of Buildings is hereby directed to issue a sign permit to Olympic Signs, Inc., 1120 North Garfield Street, Lombard, Illinois 60148, for the erection of a sign/signboard over 24 feet in height and/or over 100 square feet (in area of one face) at Fletcher Jones Audi, 1523 West North Avenue, Chicago, Illinois 60642:

Dimensions: length, 23 feet; height, 8 feet
Height Above Grade/Roof to Top of Sign: 58 feet
Total Square Foot Area: 184 square feet.

Such sign(s) shall comply with all applicable provisions of Title 17 of the Chicago Zoning Ordinance and all other applicable provisions of the Municipal Code of the City of Chicago governing the construction and maintenance of outdoor signs, signboards and structures.

2341 S. State St.
(65 Sq. Ft.)

[Or2016-574]

Ordered, That the Commissioner of Buildings is hereby directed to issue one sign permit to All Right Sign, 3628 Union, Steger, Illinois 60475, for the erection of one (1) wall sign over 24 feet in height and/or over 100 square feet (in area of one face) at Life Storage, 2341 South State Street, Chicago, Illinois 60612:

Dimensions: length, 3 feet, 3 inches; height, 20 feet, 1 inch
Height Above Grade/Roof to Top of Sign: 48 feet
Total Square Foot Area: 65 square feet
Elevation: west.

Such sign shall comply with all applicable provisions of Title 17 of the Chicago Zoning Ordinance and all other applicable provisions of the Municipal Code of the City of Chicago governing the construction and maintenance of outdoor signs, signboards and structures.

2341 S. State St.
(145 Sq. Ft.)

[Or2016-573]

Ordered, That the Commissioner of Buildings is hereby directed to issue one sign permit to All Right Sign, 3628 Union, Steger, Illinois 60475, for the erection of one (1) wall sign over 24 feet in height and/or over 100 square feet (in area of one face) at Life Storage, 2341 South State Street, Chicago, Illinois 60612:

Dimensions: length, 12 feet, 4 inches; height, 30 feet
Height Above Grade/Roof to Top of Sign: 67 feet
Total Square Foot Area: 145 square feet
Elevation: southwest.

Such sign shall comply with all applicable provisions of Title 17 of the Chicago Zoning Ordinance and all other applicable provisions of the Municipal Code of the City of Chicago governing the construction and maintenance of outdoor signs, signboards and structures.

1033 W. Van Buren St.

[Or2016-650]

Ordered, That the Commissioner of Buildings is hereby directed to issue a sign permit to Landmark Sign Company, 7424 Industrial Avenue, Chesterton, Indiana 46304, for the erection of a sign/signboard over 24 feet in height and/or over 100 square feet (in area of one face) at The Nerdery, 1033 West Van Buren Street, Chicago, Illinois 60607 (Permit Number 100659804):

Dimensions: length, 26 feet; height, 17 feet, 5 inches
Height Above Grade/Roof to Top of Sign: 90 feet
Total Square Foot Area: 453 square feet
Elevation: west.

Such sign shall comply with all applicable provisions of Title 17 of the Chicago Zoning Ordinance and all other applicable provisions of the Municipal Code of the City of Chicago governing the construction and maintenance of outdoor signs, signboards and structures.

---

1 W. Wacker Dr.

[Or2016-598]

Ordered, That the Commissioner of Buildings is hereby directed to issue a sign permit to Design Group Singage Corporation, 2135 South Frontage Road, Des Plaines, Illinois 60018, for the erection of a sign/signboard over 24 feet in height and/or over 100 square feet (in area of one face) at Renaissance Chicago Hotel, 1 West Wacker Drive, Chicago, Illinois 60601, with the following dimensions, height and square foot area:

Dimensions: length, 6; height, 2
Height Above Grade/Roof to Top of Sign: 45
Total Square Foot Area: 12 square feet.

Such signs shall comply with all provisions of Title 17 of the Chicago Zoning Ordinance and all other applicable provisions of the Municipal Code of the City of Chicago governing the construction and maintenance of outdoor signs, signboards and structures.

2407 W. 23rd St.
(North Elevation)

[Or2016-587]

Ordered, That the Commissioner of Buildings is hereby directed to issue one sign permit to Aurora Sign Company, 1100 Route 34, Aurora, Illinois 60503, for the erection of one (1) wall sign over 24 feet in height and/or over 100 square feet (in area of one face) at Ducky's, 2407 West 23rd Street, Chicago, Illinois 60608:

Dimensions: length, 15 feet, 1 inch; height, 13 feet, 8 inches
Height Above Grade/Roof to Top of Sign: 29 feet
Total Square Foot Area: 206 square feet
Elevation: north.

Such sign shall comply with all applicable provisions of Title 17 of the Chicago Zoning Ordinance and all other applicable provisions of the Municipal Code of the City of Chicago governing the construction and maintenance of outdoor signs, signboards and structures.

2407 W. 23rd St.
(South Elevation)

[Or2016-547]

Ordered, That the Commissioner of Buildings is hereby directed to issue one sign permit to Aurora Sign Company, 1100 Route 34, Aurora, Illinois 60503, for the erection of one (1) wall sign over 24 feet in height and/or over 100 square feet (in area of one face) at Ducky's, 2407 West 23rd Street, Chicago, Illinois 60608:

Dimensions: length, 15 feet, 1 inch; height, 13 feet, 8 inches
Height Above Grade/Roof to Top of Sign: 29 feet
Total Square Foot Area: 206 square feet
Elevation: south.

Such sign shall comply with all applicable provisions of Title 17 of the Chicago Zoning Ordinance and all other applicable provisions of the Municipal Code of the City of Chicago governing the construction and maintenance of outdoor signs, signboards and structures.

1010 W. 35th St.
(East Elevation)

[Or2016-562]

Ordered, That the Commissioner of Buildings is hereby directed to issue one sign permit to Corporate ID, 5563 North Elston Avenue, Chicago, Illinois 60630, for the erection of one (1) wall sign over 24 feet in height and/or over 100 square feet (in area of one face) at Blue Star Properties, 1010 West 35th Street, Chicago, Illinois 60609:

Dimensions: length, 60 feet; height, 6 feet
Height Above Grade/Roof to Top of Sign: 40 feet
Total Square Foot Area: 360 square feet
Elevation: east.

Such sign shall comply with all applicable provisions of Title 17 of the Chicago Zoning Ordinance and all other applicable provisions of the Municipal Code of the City of Chicago governing the construction and maintenance of outdoor signs, signboards and structures.

1010 W. 35th St.
(West Elevation)

[Or2016-560]

Ordered, That the Commissioner of Buildings is hereby directed to issue one sign permit to Corporate ID, 5563 North Elston Avenue, Chicago, Illinois 60630, for the erection of one (1) wall sign over 24 feet in height and/or over 100 square feet (in area of one face) at Blue Star Properties, 1010 West 35th Street, Chicago, Illinois 60609:

Dimensions: length, 60 feet; height, 6 feet
Height Above Grade/Roof to Top of Sign: 40 feet
Total Square Foot Area: 360 square feet
Elevation: west.

Such sign shall comply with all applicable provisions of Title 17 of the Chicago Zoning Ordinance and all other applicable provisions of the Municipal Code of the City of Chicago governing the construction and maintenance of outdoor signs, signboards and structures.

1808 W. 95th St.

[Or2016-603]

Ordered, That the Commissioner of Buildings is hereby directed to issue a sign permit to Volkan Sign and Lighting, 602 Lunt Avenue, Schaumburg, Illinois 60193, for the erection of a sign/signboard over 24 feet in height and/or over 100 square feet (in area of one face) at Advanced Auto Parts, 1808 West 95th Street, Chicago, Illinois 60643 (Permit Number 100651264):

Dimensions: length, 39 feet, 6 inches; height, 6 feet, 8 inches
Height Above Grade/Roof to Top of Sign: 14 feet
Total Square Foot Area: 263 square feet
Elevation: south.

Such sign(s) shall comply with all applicable provisions of Title 17 of the Chicago Zoning Ordinance and all other applicable provisions of the Municipal Code of the City of Chicago governing the construction and maintenance of outdoor signs, signboards and structures.

AGREED CALENDAR.

Alderman Burke moved to *Suspend the Rules Temporarily* for the purpose of including in the Agreed Calendar a series of resolutions presented by the Honorable Rahm Emanuel, Mayor, and Aldermen Moreno, Cárdenas, Burke, Muñoz, Maldonado, Reboyras, Ramirez-Rosa, Mitts, Tunney, and Pawar. The motion *Prevailed.*

Thereupon, on motion of Alderman Burke, the proposed resolutions presented through the Agreed Calendar were *Adopted* by yeas and nays as follows:

Yeas -- Aldermen Moreno, Hopkins, Dowell, King, Hairston, Sawyer, Mitchell, Harris, Beale, Sadlowski Garza, Thompson, Cárdenas, Quinn, Burke, Lopez, Foulkes, D. Moore, Curtis, O'Shea, Cochran, Muñoz, Zalewski, Scott, Solis, Maldonado, Burnett, Ervin, Taliaferro, Reboyras, Santiago, Waguespack, Mell, Ramirez-Rosa, Villegas, Mitts, Sposato, Laurino, O'Connor, Napolitano, Reilly, Smith, Tunney, Arena, Cappleman, Pawar, Osterman, J. Moore, Silverstein -- 48.

Nays -- None.

Alderman Beale moved to reconsider the foregoing vote. The motion was lost.

Sponsored by the elected city officials named below, respectively, said Agreed Calendar resolutions, as adopted, read as follows (the italic heading in each case not being a part of the resolution):

Presented By

THE HONORABLE RAHM EMANUEL, MAYOR:

DECLARATION OF NOVEMBER 2016 AS "NATIONAL VETERANS AWARENESS MONTH" IN CHICAGO.

[R2016-910]

WHEREAS, Tens of millions of Americans have served in the Armed Forces of the United States during the past century; and

WHEREAS, Hundreds of thousands of Americans have given their lives while serving in the Armed Forces during the past century; and

WHEREAS, The contributions and sacrifices of the men and women who served in our Armed Forces have been vital in maintaining the freedom and way of life enjoyed by the people of the United States; and

WHEREAS, The advent of the all-volunteer Armed Forces has resulted in a sharp decline in the number of individuals and families who have had any personal connection with the Armed Forces; and

WHEREAS, This reduction in familiarity with the Armed Forces has resulted in a marked decrease in the awareness by citizens of the nature and importance of the accomplishments of those who have served in the Armed Forces, despite the current educational efforts of the Department of Veterans Affairs and the veterans service organizations; and

WHEREAS, The system of civilian control of the Armed Forces makes it essential that the future leaders of the Nation understand the history of military action and the contributions and sacrifices of those who conduct such actions; and

WHEREAS, In each of the years 2000 through 2007 the Senate has recognized the need to increase the understanding of the contributions of veterans among school-aged children by approving a resolution recognizing the week containing Veterans Day as "National Veterans Awareness Week". We view it as fitting and appropriate to continue and expand upon this worthy recognition; now, therefore,

Be It Resolved, That we, the Mayor and the members of the City Council, assembled this 16th day of November 2016, do hereby designate the month of November 2016, as "National Veterans Awareness Month" in Chicago for the purpose of emphasizing educational efforts directed at elementary and secondary school students concerning the contributions and sacrifices of veterans; and

Be It Further Resolved, That we encourage the people of Chicago to observe National Veterans Awareness Month with appropriate educational activities.

Presented By

ALDERMAN MORENO (1st Ward):

GRATITUDE EXTENDED TO KAZIMIERA BOBER FOR CONTRIBUTIONS TO 1ST WARD, WEST TOWN NEIGHBORHOOD AND POLISH COMMUNITY AND HONORARY DEDICATION OF PORTION OF N. HOYNE AVE. AS "KAZIMIERA 'KASIA' BOBER WAY".

[R2016-916]

WHEREAS, Kazimiera Bober, better known as "Kasia", immigrated to the United States from Poland in the 1970s with a dream of a better life for herself and her children; and

WHEREAS, After years of working odd jobs and struggling financially, Kasia decided to pursue her passion for cooking, and she opened Kasia's Polish Deli in December of 1982 in the West Town neighborhood; and

WHEREAS, Kasia worked diligently to make her corner deli the centerpiece of excellent high quality products and service; and

WHEREAS, Kasia's Deli is a cornerstone of the community, providing job opportunities for the diverse population of the community for over 30 years; and

WHEREAS, Kasia frequently participated in neighborhood festivals, and in 1999 she participated in the Taste of Chicago, one of the largest food festivals in the country; and

WHEREAS, Kasia won consecutive awards for "The Best Pierogi in Chicago", and she sold her pierogis to some of the largest supermarkets in the Chicagoland area; and

WHEREAS, Kasia's pierogis were the first ever to be served aboard United Airlines; and

WHEREAS, *Newsweek* magazine picked Kasia's as one of the top 15 entrepreneurs for her work; and

WHEREAS, Kasia was the recipient of the 2010 Citibank Illinois Polish Heritage awards, and she was recognized for making significant contributions to the Polish community; and

WHEREAS, Kasia shared her success with parishes and schools, and she was always generous with giving back to the community and providing food and donations for events, organizations, and community fundraisers with delicacies from her deli; and

WHEREAS, Kasia was also a great friend to the Ukrainian community and to institutions in the neighborhood such as St. Nicholas Cathedral School, St. Helen Catholic Schools and St. Volodymyr Ukrainian Orthodox Cathedral; and

WHEREAS, Kasia was a role model citizen, an exemplary person, and a successful businesswoman who strived to make the neighborhood a better place; and

WHEREAS, Kasia's legacy is a shining example of how immigrants to this country can make their dreams come true with determination and perseverance; and

WHEREAS, Kasia had a huge heart, a deep love for her community, and a strong passion for cooking. She was always incredibly generous and gracious, and she will be sorely missed in our community; now, therefore,

Be It Resolved, That we, the Mayor and members of the City Council of the City of Chicago, assembled this 16th day of November 2016, do hereby pay tribute with esteem and appreciation to Kasia Bober, and we honor the valuable contributions of Kasia Bober

to the 1st Ward, the West Town neighborhood and to the Polish community by erecting an honorary street-name sign on North Hoyne Avenue, from West Chicago Avenue to West Superior Street, as "Kasimiera 'Kasia' Bober Way"; and

Be It Further Resolved That suitable copies of this resolution be presented in the memory of Kasia Bober to her family as a token of our appreciation for her lasting legacy and contribution to the West Town community.

Presented By

ALDERMAN CÁRDENAS (12th Ward):

GRATITUDE EXTENDED TO RONALD BALTIERRA AND DAVID M. RAMIREZ FOR MILITARY SERVICE AND CULTURAL CONTRIBUTIONS.

[R2016-919]

WHEREAS, Ronald Baltierra and David M. Ramirez, both Americans of Mexican descent, bravely served their country during the Vietnam War; and

WHEREAS, After retiring from active duty service, Ronald Baltierra and David M. Ramirez partnered and founded dr/Balti, a construction management/architectural engineering company; and

WHEREAS, Ronald Baltierra and David M. Ramirez were partners for more than 28 years and created numerous jobs for veterans; and

WHEREAS, In the summer of 1990, they built the first Mexican Arch this side of the Rio Grande in the Little Village neighborhood in Chicago; and

WHEREAS, Ronald Baltierra and David M. Ramirez are exceedingly worthy of our highest admiration and esteem; and

WHEREAS, The Honorable George A. Cárdenas, Alderman of the 12th Ward, has apprised this august body of the notable military service and cultural contribution embodied in the work of these remarkable men; now, therefore,

Be It Resolved, That we, the Mayor and members of the City Council, assembled this 16th day of November 2016, do hereby salute Ronald Baltierra and David M. Ramirez for their noteworthy military service and contribution in building the Little Village Arch, a structure of symbolic significance to the Mexican community in the City of Chicago; and

Be It Further Resolved, That a suitable copy of this resolution be prepared and presented to Mexican American veterans Ronald Baltierra and David M. Ramirez as a token of our appreciation and esteem.

Presented By

ALDERMAN BURKE (14th Ward):

TRIBUTE TO LATE VINCE GAVIN.

[R2016-927]

WHEREAS, Vince Gavin has been called to eternal life by the wisdom of God at the age of 74; and

WHEREAS, The Chicago City Council has been informed of his passing by Alderman Edward M. Burke; and

WHEREAS, Vince Gavin was a widely respected member of the law enforcement community and the loving and devoted husband of Eileen, nee Burke; and

WHEREAS, Vince Gavin was the much-adored father of Mary Eileen, Vince, John and Paul and the grandfather of six to whom he imparted many of the fine and noble qualities that he possessed in abundance; and

WHEREAS, Vince Gavin was the dear brother of Ed, Peggy, Joe and Cathy; and

WHEREAS, Vince Gavin ably served as a member of the Chicago Police Department and retired as a sergeant; and

WHEREAS, Throughout his tenure, Vince Gavin upheld the finest and most noble traditions of public service; and

WHEREAS, When Vince Gavin left the Chicago Police Department he went on to enjoy a very successful career in business with Arthur Rubloff & Company and later was head of security at Navy Pier; and

WHEREAS, Vince Gavin served as a member of the board directors of the Hundred Club of Chicago and Cook County; and

WHEREAS, The hard work, sacrifice and dedication of Vince Gavin serve as an example to all; and

WHEREAS, His love of life and ability to live it to the fullest endeared Vince Gavin to his family members, friends and all who knew him, and enabled him to enrich their lives in ways they will never forget; and

WHEREAS, To his beloved family, Vince Gavin imparts a legacy of faithfulness, service and dignity; now, therefore,

Be It Resolved, That we, the Mayor and the members of the Chicago City Council, assembled this 16th day of November 2016, do hereby commemorate Vince Gavin for his grace-filled life and do hereby express our condolences to his family; and

Be It Further Resolved, That a suitable copy of this resolution be presented to the family of Vince Gavin.

TRIBUTE TO LATE PHIL GEORGEFF.

[R2016-923]

WHEREAS, Phil Georgeff has been called to eternal life by the wisdom of God at the age of 85; and

WHEREAS, The Chicago City Council has been informed of his passing by Alderman Edward M. Burke; and

WHEREAS, A native of Chicago, Phil Georgeff was born on January 1, 1931 and was raised on the West Side; and

WHEREAS, Phil Georgeff graduated from Austin High School before earning a journalism degree at Northwestern University specializing in radio and television; and

WHEREAS, Phil Georgeff met his future wife, Bobbi, when he was 20 and she was 15 at a Jehovah's Witness Kingdom Hall; and

WHEREAS, The couple married four years later in 1954; and

WHEREAS, Phil Georgeff enjoyed a legendary career as a broadcaster and was considered "one of the premier race callers in the United States" and "The Voice of Chicago Racing"; and

WHEREAS, Phil Georgeff worked at all of the area's tracks and coined the term "And here they come spinning out of the turn" which from the outset of his career became his trademark; and

WHEREAS, For decades, Phil Georgeff called thoroughbred in the afternoon and harness races at night; and

WHEREAS, Phil Georgeff earned a place in the *Guinness Book of World Records* by calling 96,131 races; and

WHEREAS, His love of life and ability to live it to the fullest endeared Phil Georgeff to his family members, friends and all who knew him, and enabled him to enrich their lives in ways they will never forget; and

WHEREAS, The hard work, sacrifice and dedication of Phil Georgeff serve as an example to all; and

WHEREAS, To his devoted wife, Bobbi and his son, Scot, Phil Georgeff imparts a legacy of faithfulness, service and dignity; now, therefore,

Be It Resolved, That we, the Mayor and the members of the Chicago City Council, assembled this 16th day of November 2016, do hereby commemorate Phil Georgeff for his grace-filled life and do hereby express our condolences to his family; and

Be It Further Resolved, That a suitable copy of this resolution be presented to the family of Phil Georgeff.

TRIBUTE TO LATE GWEN IFILL.

[R2016-924]

WHEREAS, Gwen Ifill has gone to her eternal reward at the age of 61; and

WHEREAS, The Chicago City Council has been informed of her passing by Alderman Edward M. Burke; and

WHEREAS, Gwen Ifill was a veteran newspaper and broadcast journalist and co-anchor of the NewsHour on PBS; and

WHEREAS, Gwen Ifill moderated the vice presidential debates in 2004 and 2008 and was the author of the book, *The Breakthrough: Politics and Race in the Age of Obama*; and

WHEREAS, A native of New York City, Gwen Ifill graduated from Simmons College in Boston, Massachusetts and wrote for newspapers including the *Boston Herald-American, the Baltimore Evening Sun*, the *Washington Post* and the *New York Times*; and

WHEREAS, Gwen Ifill joined NBC news before moving to PBS in 1999 as host of Washington Week and was named co-anchor of the NewsHour program in 2013; and

WHEREAS, Gwen Ifill was an award-winning journalist who will be remembered by her colleagues as "a calm and perceptive voice in the midst of turmoil"; and

WHEREAS, Throughout her highly prominent career, Gwen Ifill was a much respected mentor to many of her colleagues; and

WHEREAS, The hard work, sacrifice and dedication of Gwen Ifill serve as an example to all; and

WHEREAS, To her beloved family, Gwen Ifill imparts a legacy of faithfulness, service and dignity; now, therefore,

Be It Resolved, That we, the Mayor and the members of the Chicago City Council, assembled this 16th day of November 2016, do hereby commemorate Gwen Ifill for her grace-filled life and do hereby express our condolences to her family; and

Be It Further Resolved, That a suitable copy of this resolution be presented to the family of Gwen Ifill.

TRIBUTE TO LATE TYLER R. IUBELT.

[R2016-926]

WHEREAS, Tyler R. Iubelt has gone to his eternal reward at the age of 20; and

WHEREAS, The Chicago City Council has been informed of his passing by Alderman Edward M. Burke; and

WHEREAS, Tyler R. Iubelt lost his life while bravely serving his country in the global war against terrorism in Afghanistan; and

WHEREAS, Tyler R. Iubelt died of injuries sustained from an improvised explosive device at Bagram Airfield that claimed the lives of a fellow American soldier and two contractors; and

WHEREAS, Sixteen U.S. service members and a Polish soldier were also wounded in the explosion; and

WHEREAS, Raised in Tamaroa in downstate Illinois, Tyler R. Iubelt was assigned to Headquarters and Headquarters Company, 1st Special Troops Battalion, 1st Sustainment Brigade, 1st Cavalry Division based in Fort Hood, Texas; and

WHEREAS, The courage, sacrifice and dedication of Tyler R. Iubelt serve as an example to all; and

WHEREAS, His love of life and ability to live it to the fullest endeared Tyler R. Iubelt to his family members, friends and all who knew him, and enabled him to enrich their lives in ways they will never forget; and

WHEREAS, To his beloved family, Tyler R. Iubelt imparts a legacy of faithfulness, service and dignity; now, therefore,

Be It Resolved, That we, the Mayor and the members of the Chicago City Council, assembled this 16th day of November 2016, do hereby commemorate Tyler R. Iubelt for his grace-filled life and do hereby express our condolences to his family; and

Be It Further Resolved, That a suitable copy of this resolution be presented to the family of Tyler R. Iubelt.

TRIBUTE TO LATE DANIEL MORIARTY.

[R2016-912]

WHEREAS, Daniel Moriarty has been called to eternal life by the wisdom of God; and

WHEREAS, The Chicago City Council has been informed of his passing by Alderman Edward M. Burke; and

WHEREAS, Daniel Moriarty was the loving husband for 45 years of Kaye, nee Weaver; and

WHEREAS, Daniel Moriarty was the much-adored father of Kara, Erin and Bridget and the grandfather of six to whom he imparted many of the fine and noble qualities that he possessed in abundance; and

WHEREAS, Daniel Moriarty was the dear brother of the Reverend Barry, C.M., Sister Rita, C.S.J., Sharon, Terry, Mary Beth and the late Carol; and

WHEREAS, Daniel Moriarty came from a long line of Chicagoans and was the son of the late Daniel and Therese, the owners of Moriarty's Shamrock Brand Corned Beef; and

WHEREAS, Daniel Moriarty devoted his career to public service and served with honor and distinction for 35 years as a member of the Chicago Fire Department; and

WHEREAS, Daniel Moriarty retired in 2004 as the director of the shops responsible for the repair and maintenance of fire trucks and equipment; and

WHEREAS, In his retirement, Daniel Moriarty moved to his beloved Grand Beach, Michigan; and

WHEREAS, A man who was extremely proud of his Irish heritage, Daniel Moriarty was a longtime and valued member of the Irish Fellowship Club of Chicago; and

WHEREAS, Daniel Moriarty will be remembered for his beautiful tenor voice which brought to life songs such as "Danny Boy"; and

WHEREAS, His love of life and ability to live it to the fullest endeared Daniel Moriarty to his family members, friends and all who knew him, and enabled him to enrich their lives in ways they will never forget; and

WHEREAS, The hard work, sacrifice and dedication of Daniel Moriarty serve as an example to all; and

WHEREAS, To his beloved family, Daniel Moriarty imparts a legacy of faithfulness, service and dignity; now, therefore,

Be It Resolved, That we, the Mayor and the members of the Chicago City Council, assembled this 16th day of November 2016, do hereby commemorate Daniel Moriarty for his grace-filled life and do hereby express our condolences to his family; and

Be It Further Resolved, That a suitable copy of this resolution be presented to the family of Daniel Moriarty.

TRIBUTE TO LATE JANET RENO.

[R2016-925]

WHEREAS, Janet Reno has been called to eternal life by the wisdom of God at the age of 78; and

WHEREAS, The Chicago City Council has been informed of her passing by Alderman Edward M. Burke; and

WHEREAS, Janet Reno was the first female to serve as United States Attorney General; and

WHEREAS, The daughter of a newspaper reporter, Janet Reno was born in Miami, Florida and graduated from Cornell University and Harvard Law School; and

WHEREAS, Janet Reno enjoyed a trailblazing career in government and remained in office longer than any other attorney general of the 20th century; and

WHEREAS, During her highly esteemed tenure, Janet Reno shaped the United States' responses to the most prominent legal cases of the 1990s; and

WHEREAS, Janet Reno prosecuted cases ranging from the Federal Bureau of Investigation's siege of the Branch Davidian compound in Texas to Sheik Omar Abdel Rahman's involvement in the 1993 World Trade Center bombings to Microsoft's anti-competitive violations; and

WHEREAS, Known for her level of heightened integrity and professionalism, Janet Reno earned a reputation as a leader who was adamant about separating her department from politics; and

WHEREAS, Janet Reno won high marks outside Washington, D.C., for her plain-spoken manner and respect for the rule of law; and

WHEREAS, The hard work, sacrifice and dedication of Janet Reno serve as an example to all; and

WHEREAS, Janet Reno was an individual of great integrity and accomplishment who will be dearly missed and fondly remembered by her many relatives, friends and admirers; and

WHEREAS, To her beloved family, Janet Reno imparts a legacy of faithfulness, service and dignity; now, therefore,

Be It Resolved, That we, the Mayor and the members of the Chicago City Council, assembled this 16th day of November 2016, do hereby commemorate Janet Reno for her grace-filled life and do hereby express our condolences to her family; and

Be It Further Resolved, That a suitable copy of this resolution be presented to the family of Janet Reno.

CONGRATULATIONS EXTENDED TO LIEUTENANT JOHN T. ANDERSON ON RETIREMENT.

[R2016-928]

WHEREAS, We, in this city of immigrants, this city of neighborhoods, this most American of all cities, are particularly cognizant of the "American Dream"; and

WHEREAS, Though seemingly fixed and inviolable, the complex social fabric of our great metropolis could be easily torn asunder were it not for the guardians of the public welfare, indeed, the guardians of the American Dream; and

WHEREAS, Dedication to and fulfillment of the motto of the Chicago Police Department -- "We Serve and Protect" -- exacts a substantial physical and emotional toll not only on the officers who must daily cope with the stress and danger of being life's arbitrator for countless citizens, but also on their family members; and

WHEREAS, Through professionalism and sacrifice, the members of the Chicago Police Department have provided us with one of the safest cities in the United States of America, allowing each of us to pursue our own version of the "American Dream" in safety and confidence; and

WHEREAS, The words of Sir Winston Churchill, "never was so much owed to so few" were never so apropos; and

WHEREAS, John T. Anderson, Star Number 572, began his illustrious career with the Chicago Police Department on June 16, 1986; and

WHEREAS, John T. Anderson officially retired on June 16, 2016, as a lieutenant assigned to the 9th District; and

WHEREAS, John T. Anderson devoted 30 years of his life in service to the people of the City of Chicago and in doing so has personally ensured that the City of Chicago is the safe, healthy and vibrant community it is today; now, therefore,

Be It Resolved, That we, the Mayor and the members of the Chicago City Council, assembled this 16th day of November 2016, do hereby express our gratitude and heartfelt appreciation to John T. Anderson on the occasion of his retirement for his dedication, professionalism and personal sacrifice that he provided during his 30 years of public service; and

Be It Further Resolved, That a suitable copy of this resolution be presented to John T. Anderson.

CONGRATULATIONS EXTENDED TO POLICE OFFICER LINDA A. BARRY ON RETIREMENT.

[R2016-929]

WHEREAS, We, in this city of immigrants, this city of neighborhoods, this most American of all cities, are particularly cognizant of the "American Dream"; and

WHEREAS, Though seemingly fixed and inviolable, the complex social fabric of our great metropolis could be easily torn asunder were it not for the guardians of the public welfare, indeed, the guardians of the American Dream; and

WHEREAS, Dedication to and fulfillment of the motto of the Chicago Police Department -- "We Serve and Protect" -- exacts a substantial physical and emotional toll not only on the officers who must daily cope with the stress and danger of being life's arbitrator for countless citizens, but also on their family members; and

WHEREAS, Through professionalism and sacrifice, the members of the Chicago Police Department have provided us with one of the safest cities in the United States of America, allowing each of us to pursue our own version of the "American Dream" in safety and confidence; and

WHEREAS, The words of Sir Winston Churchill, "never was so much owed to so few" were never so apropos; and

WHEREAS, Linda A. Barry began her illustrious career with the Chicago Police Department on June 16, 1986; and

WHEREAS, Linda A. Barry officially retired on October 1, 2016, as a police officer assigned to the 8th District; and

WHEREAS, Linda A. Barry devoted 30 years of her life in service to the people of the City of Chicago and in doing so has personally ensured that the City of Chicago is the safe, healthy and vibrant community it is today; now, therefore,

Be It Resolved, That we, the Mayor and the members of the Chicago City Council, assembled this 16th day of November 2016, do hereby express our gratitude and heartfelt appreciation to Linda A. Barry on the occasion of her retirement for her dedication, professionalism and personal sacrifice that she provided during her 30 years of public service; and

Be It Further Resolved, That a suitable copy of this resolution be presented to Linda A. Barry.

CONGRATULATIONS EXTENDED TO POLICE OFFICER JAMES S. BLASZCZYK ON RETIREMENT.

[R2016-930]

WHEREAS, We, in this city of immigrants, this city of neighborhoods, this most American of all cities, are particularly cognizant of the "American Dream"; and

WHEREAS, Though seemingly fixed and inviolable, the complex social fabric of our great metropolis could be easily torn asunder were it not for the guardians of the public welfare, indeed, the guardians of the American Dream; and

WHEREAS, Dedication to and fulfillment of the motto of the Chicago Police Department -- "We Serve and Protect" -- exacts a substantial physical and emotional toll not only on the officers who must daily cope with the stress and danger of being life's arbitrator for countless citizens, but also on their family members; and

WHEREAS, Through professionalism and sacrifice, the members of the Chicago Police Department have provided us with one of the safest cities in the United States of America, allowing each of us to pursue our own version of the "American Dream" in safety and confidence; and

WHEREAS, The words of Sir Winston Churchill, "never was so much owed to so few" were never so apropos; and

WHEREAS, James S. Blaszczyk, Star Number 18816, began his illustrious career with the Chicago Police Department on July 10, 1995; and

WHEREAS, James S. Blaszczyk officially retired on July 21, 2016, as a police officer assigned to the 8th District; and

WHEREAS, James S. Blaszczyk devoted 21 years of his life in service to the people of the City of Chicago and in doing so has personally ensured that the City of Chicago is the safe, healthy and vibrant community it is today; now, therefore,

Be It Resolved, That we, the Mayor and the members of the Chicago City Council, assembled this 16th day of November 2016, do hereby express our gratitude and heartfelt appreciation to James S. Blaszczyk on the occasion of his retirement for his dedication, professionalism and personal sacrifice that he provided during his 21 years of public service; and

Be It Further Resolved, That a suitable copy of this resolution be presented to James S. Blaszczyk.

CONGRATULATIONS EXTENDED TO SERGEANT DENNIS J. BOYLE ON RETIREMENT.

[R2016-931]

WHEREAS, We, in this city of immigrants, this city of neighborhoods, this most American of all cities, are particularly cognizant of the "American Dream"; and

WHEREAS, Though seemingly fixed and inviolable, the complex social fabric of our great metropolis could be easily torn asunder were it not for the guardians of the public welfare, indeed, the guardians of the American Dream; and

WHEREAS, Dedication to and fulfillment of the motto of the Chicago Police Department -- "We Serve and Protect" -- exacts a substantial physical and emotional toll not only on the officers who must daily cope with the stress and danger of being life's arbitrator for countless citizens, but also on their family members; and

WHEREAS, Through professionalism and sacrifice, the members of the Chicago Police Department have provided us with one of the safest cities in the United States of America, allowing each of us to pursue our own version of the "American Dream" in safety and confidence; and

WHEREAS, The words of Sir Winston Churchill, "never was so much owed to so few" were never so apropos; and

WHEREAS, Dennis J. Boyle, Star Number 1694, began his illustrious career with the Chicago Police Department on January 30, 1991; and

WHEREAS, Dennis J. Boyle officially retired on May 2, 2016, as a sergeant assigned to the 8th District; and

WHEREAS, Dennis J. Boyle devoted 26 years of his life in service to the people of the City of Chicago and in doing so has personally ensured that the City of Chicago is the safe, healthy and vibrant community it is today; now, therefore,

Be It Resolved, That we, the Mayor and the members of the Chicago City Council, assembled this 16th day of November 2016, do hereby express our gratitude and heartfelt appreciation to Dennis J. Boyle on the occasion of his retirement for his dedication, professionalism and personal sacrifice that he provided during his 26 years of public service; and

Be It Further Resolved, That a suitable copy of this resolution be presented to Dennis J. Boyle.

CONGRATULATIONS EXTENDED TO POLICE OFFICER COLETTE T. BUEHLER ON RETIREMENT.

[R2016-932]

WHEREAS, We, in this city of immigrants, this city of neighborhoods, this most American of all cities, are particularly cognizant of the "American Dream"; and

WHEREAS, Though seemingly fixed and inviolable, the complex social fabric of our great metropolis could be easily torn asunder were it not for the guardians of the public welfare, indeed, the guardians of the American Dream; and

WHEREAS, Dedication to and fulfillment of the motto of the Chicago Police Department -- "We Serve and Protect" -- exacts a substantial physical and emotional toll not only on the officers who must daily cope with the stress and danger of being life's arbitrator for countless citizens, but also on their family members; and

WHEREAS, Through professionalism and sacrifice, the members of the Chicago Police Department have provided us with one of the safest cities in the United States of America, allowing each of us to pursue our own version of the "American Dream" in safety and confidence; and

WHEREAS, The words of Sir Winston Churchill, "never was so much owed to so few" were never so apropos; and

WHEREAS, Colette T. Buehler began her illustrious career with the Chicago Police Department on May 6, 1996; and

WHEREAS, Colette T. Buehler officially retired on March 18, 2016, as a police officer assigned to the 8th District; and

WHEREAS, Colette T. Buehler devoted 20 years of her life in service to the people of the City of Chicago and in doing so has personally ensured that the City of Chicago is the safe, healthy and vibrant community it is today; now, therefore,

Be It Resolved, That we, the Mayor and the members of the Chicago City Council, assembled this 16th day of November 2016, do hereby express our gratitude and heartfelt appreciation to Colette T. Buehler on the occasion of her retirement for her dedication, professionalism and personal sacrifice that she provided during her 20 years of public service; and

Be It Further Resolved, That a suitable copy of this resolution be presented to Colette T. Buehler.

CONGRATULATIONS EXTENDED TO POLICE OFFICER MARILYN J. DRISH ON RETIREMENT.

[R2016-911]

WHEREAS, We, in this city of immigrants, this city of neighborhoods, this most American of all cities, are particularly cognizant of the "American Dream"; and

WHEREAS, Though seemingly fixed and inviolable, the complex social fabric of our great metropolis could be easily torn asunder were it not for the guardians of the public welfare, indeed, the guardians of the American Dream; and

WHEREAS, Dedication to and fulfillment of the motto of the Chicago Police Department -- "We Serve and Protect" -- exacts a substantial physical and emotional toll not only on the officers who must daily cope with the stress and danger of being life's arbitrator for countless citizens, but also on their family members; and

WHEREAS, Through professionalism and sacrifice, the members of the Chicago Police Department have provided us with one of the safest cities in the United States of America, allowing each of us to pursue our own version of the "American Dream" in safety and confidence; and

WHEREAS, The words of Sir Winston Churchill, "never was so much owed to so few" were never so apropos; and

WHEREAS, Marilyn J. Drish, Star Number 16368, began her illustrious career with the Chicago Police Department on January 2, 1992; and

WHEREAS, Marilyn J. Drish officially retired on March 16, 2016, as a police officer assigned to the 9th District; and

WHEREAS, Marilyn J. Drish devoted 24 years of her life in service to the people of the City of Chicago and in doing so has personally ensured that the City of Chicago is the safe, healthy and vibrant community it is today; now, therefore,

Be It Resolved, That we, the Mayor and the members of the Chicago City Council, assembled this 16th day of November 2016, do hereby express our gratitude and heartfelt appreciation to Marilyn J. Drish on the occasion of her retirement for her dedication, professionalism and personal sacrifice that she provided during her 24 years of public service; and

Be It Further Resolved, That a suitable copy of this resolution be presented to Marilyn J. Drish.

CONGRATULATIONS EXTENDED TO POLICE OFFICER JANE A. FUDACZ ON RETIREMENT.

[R2016-933]

WHEREAS, We, in this city of immigrants, this city of neighborhoods, this most American of all cities, are particularly cognizant of the "American Dream"; and

WHEREAS, Though seemingly fixed and inviolable, the complex social fabric of our great metropolis could be easily torn asunder were it not for the guardians of the public welfare, indeed, the guardians of the American Dream; and

WHEREAS, Dedication to and fulfillment of the motto of the Chicago Police Department -- "We Serve and Protect" -- exacts a substantial physical and emotional toll not only on the officers who must daily cope with the stress and danger of being life's arbitrator for countless citizens, but also on their family members; and

WHEREAS, Through professionalism and sacrifice, the members of the Chicago Police Department have provided us with one of the safest cities in the United States of America, allowing each of us to pursue our own version of the "American Dream" in safety and confidence; and

WHEREAS, The words of Sir Winston Churchill, "never was so much owed to so few" were never so apropos; and

WHEREAS, Jane A. Fudacz began her illustrious career with the Chicago Police Department on December 16, 1991; and

WHEREAS, Jane A. Fudacz officially retired on May 16, 2016, as a police officer assigned to the 8th District; and

WHEREAS, Jane A. Fudacz devoted 25 years of her life in service to the people of the City of Chicago and in doing so has personally ensured that the City of Chicago is the safe, healthy and vibrant community it is today; now, therefore,

Be It Resolved, That we, the Mayor and the members of the Chicago City Council assembled this 16th day of November 2016, do hereby express our gratitude and heartfelt appreciation to Jane A. Fudacz on the occasion of her retirement for her dedication, professionalism and personal sacrifice that she provided during her 25 years of public service; and

Be It Further Resolved, That a suitable copy of this resolution be presented to Jane A. Fudacz.

CONGRATULATIONS EXTENDED TO POLICE OFFICER ANTHONY V. GIBBONS ON RETIREMENT.

[R2016-934]

WHEREAS, We, in this city of immigrants, this city of neighborhoods, this most American of all cities, are particularly cognizant of the "American Dream"; and

WHEREAS, Though seemingly fixed and inviolable, the complex social fabric of our great metropolis could be easily torn asunder were it not for the guardians of the public welfare, indeed, the guardians of the American Dream; and

WHEREAS, Dedication to and fulfillment of the motto of the Chicago Police Department -- "We Serve and Protect" -- exacts a substantial physical and emotional toll not only on the officers who must daily cope with the stress and danger of being life's arbitrator for countless citizens, but also on their family members; and

WHEREAS, Through professionalism and sacrifice, the members of the Chicago Police Department have provided us with one of the safest cities in the United States of America, allowing each of us to pursue our own version of the "American Dream" in safety and confidence; and

WHEREAS, The words of Sir Winston Churchill, "never was so much owed to so few" were never so apropos; and

WHEREAS, Anthony V. Gibbons, Star Number 12094, began his illustrious career with the Chicago Police Department on January 30, 1991; and

WHEREAS, Anthony V. Gibbons officially retired on February 16, 2016, as a police officer assigned to the 8th District; and

WHEREAS, Anthony V. Gibbons devoted 25 years of his life in service to the people of the City of Chicago and in doing so has personally ensured that the City of Chicago is the safe, healthy and vibrant community it is today; now, therefore,

Be It Resolved, That we, the Mayor and the members of the Chicago City Council, assembled this 16th day of November 2016, do hereby express our gratitude and heartfelt appreciation to Anthony V. Gibbons on the occasion of his retirement for his dedication, professionalism and personal sacrifice that he provided during his 25 years of public service; and

Be It Further Resolved, That a suitable copy of this resolution be presented to Anthony V. Gibbons.

CONGRATULATIONS EXTENDED TO SERGEANT THOMAS G. GIUDICE ON RETIREMENT.

[R2016-935]

WHEREAS, We, in this city of immigrants, this city of neighborhoods, this most American of all cities, are particularly cognizant of the "American Dream"; and

WHEREAS, Though seemingly fixed and inviolable, the complex social fabric of our great metropolis could be easily torn asunder were it not for the guardians of the public welfare, indeed, the guardians of the American Dream; and

WHEREAS, Dedication to and fulfillment of the motto of the Chicago Police Department -- "We Serve and Protect" -- exacts a substantial physical and emotional toll not only on the officers who must daily cope with the stress and danger of being life's arbitrator for countless citizens, but also on their family members; and

WHEREAS, Through professionalism and sacrifice, the members of the Chicago Police Department have provided us with one of the safest cities in the United States of America, allowing each of us to pursue our own version of the "American Dream" in safety and confidence; and

WHEREAS, The words of Sir Winston Churchill, "never was so much owed to so few" were never so apropos; and

WHEREAS, Thomas G. Giudice, Star Number 850, began his illustrious career with the Chicago Police Department on December 7, 1987; and

WHEREAS, Thomas G. Giudice officially retired on May 16, 2016, as a sergeant assigned to the 8th District; and

WHEREAS, Thomas G. Giudice devoted 29 years of his life in service to the people of the City of Chicago and in doing so has personally ensured that the City of Chicago is the safe, healthy and vibrant community it is today; now, therefore,

Be It Resolved, That we, the Mayor and the members of the Chicago City Council, assembled this 16th day of November 2016, do hereby express our gratitude and heartfelt appreciation to Thomas G. Giudice on the occasion of his retirement for his dedication, professionalism and personal sacrifice that he provided during his 29 years of public service; and

Be It Further Resolved, That a suitable copy of this resolution be presented to Thomas G. Giudice.

CONGRATULATIONS EXTENDED TO SERGEANT THOMAS J. GLYNN ON RETIREMENT.

[R2016-936]

WHEREAS, We, in this city of immigrants, this city of neighborhoods, this most American of all cities, are particularly cognizant of the "American Dream"; and

WHEREAS, Though seemingly fixed and inviolable, the complex social fabric of our great metropolis could be easily torn asunder were it not for the guardians of the public welfare, indeed, the guardians of the American Dream; and

WHEREAS, Dedication to and fulfillment of the motto of the Chicago Police Department -- "We Serve and Protect" -- exacts a substantial physical and emotional toll not only on the officers who must daily cope with the stress and danger of being life's arbitrator for countless citizens, but also on their family members; and

WHEREAS, Through professionalism and sacrifice, the members of the Chicago Police Department have provided us with one of the safest cities in the United States of America, allowing each of us to pursue our own version of the "American Dream" in safety and confidence; and

WHEREAS, The words of Sir Winston Churchill, "never was so much owed to so few" were never so apropos; and

WHEREAS, Thomas J. Glynn, Star Number 2553, began his illustrious career with the Chicago Police Department on September 29, 1980; and

WHEREAS, Thomas J. Glynn officially retired on November 16, 2016, as a sergeant assigned to the 8th District; and

WHEREAS, Thomas J. Glynn devoted 36 years of his life in service to the people of the City of Chicago and in doing so has personally ensured that the City of Chicago is the safe, healthy and vibrant community it is today; now, therefore,

Be It Resolved, That we, the Mayor and the members of the Chicago City Council, assembled this 16th day of November 2016, do hereby express our gratitude and heartfelt appreciation to Thomas J. Glynn on the occasion of his retirement for his dedication, professionalism and personal sacrifice that he provided during his 36 years of public service; and

Be It Further Resolved, That a suitable copy of this resolution be presented to Thomas J. Glynn.

CONGRATULATIONS EXTENDED TO POLICE OFFICER JOHN A. GOLAB ON RETIREMENT.

[R2016-937]

WHEREAS, We, in this city of immigrants, this city of neighborhoods, this most American of all cities, are particularly cognizant of the "American Dream"; and

WHEREAS, Though seemingly fixed and inviolable, the complex social fabric of our great metropolis could be easily torn asunder were it not for the guardians of the public welfare, indeed, the guardians of the American Dream; and

WHEREAS, Dedication to and fulfillment of the motto of the Chicago Police Department -- "We Serve and Protect" -- exacts a substantial physical and emotional toll not only on the officers who must daily cope with the stress and danger of being life's arbitrator for countless citizens, but also on their family members; and

WHEREAS, Through professionalism and sacrifice, the members of the Chicago Police Department have provided us with one of the safest cities in the United States of America, allowing each of us to pursue our own version of the "American Dream" in safety and confidence; and

WHEREAS, The words of Sir Winston Churchill, "never was so much owed to so few" were never so apropos; and

WHEREAS, John A. Golab, Star Number 10555, began his illustrious career with the Chicago Police Department on March 26, 1990; and

WHEREAS, John A. Golab officially retired on April 16, 2016, as a police officer assigned to the 9th District; and

WHEREAS, John A. Golab devoted 26 years of his life in service to the people of the City of Chicago and in doing so has personally ensured that the City of Chicago is the safe, healthy and vibrant community it is today; now, therefore,

Be It Resolved, That we, the Mayor and the members of the Chicago City Council, assembled this 16th day of November 2016, do hereby express our gratitude and heartfelt appreciation to John A. Golab on the occasion of his retirement for his dedication, professionalism and personal sacrifice that he provided during his 26 years of public service; and

Be It Further Resolved, That a suitable copy of this resolution be presented to John A. Golab.

CONGRATULATIONS EXTENDED TO POLICE OFFICER JOHN A. HAICRZ ON RETIREMENT.

[R2016-938]

WHEREAS, We, in this city of immigrants, this city of neighborhoods, this most American of all cities, are particularly cognizant of the "American Dream"; and

WHEREAS, Though seemingly fixed and inviolable, the complex social fabric of our great metropolis could be easily torn asunder were it not for the guardians of the public welfare, indeed, the guardians of the American Dream; and

WHEREAS, Dedication to and fulfillment of the motto of the Chicago Police Department -- "We Serve and Protect" -- exacts a substantial physical and emotional toll not only on the officers who must daily cope with the stress and danger of being life's arbitrator for countless citizens, but also on their family members; and

WHEREAS, Through professionalism and sacrifice, the members of the Chicago Police Department have provided us with one of the safest cities in the United States of America, allowing each of us to pursue our own version of the "American Dream" in safety and confidence; and

WHEREAS, The words of Sir Winston Churchill, "never was so much owed to so few" were never so apropos; and

WHEREAS, John A. Haicrz, Star Number 7023, began his illustrious career with the Chicago Police Department on September 13, 1999; and

WHEREAS, John A. Haicrz will officially retire on November 29, 2016 as a police officer assigned to the 8th District; and

WHEREAS, John A. Haicrz devoted 17 years of his life in service to the people of the City of Chicago and in doing so has personally ensured that the City of Chicago is the safe, healthy and vibrant community it is today; now, therefore,

Be It Resolved, That we, the Mayor and the members of the Chicago City Council, assembled this 16th day of November 2016, do hereby express our gratitude and heartfelt appreciation to John A. Haicrz on the occasion of his retirement for his dedication, professionalism and personal sacrifice that he provided during his 17 years of public service; and

Be It Further Resolved, That a suitable copy of this resolution be presented to John A. Haicrz.

CONGRATULATIONS EXTENDED TO POLICE OFFICER MARK A. JAEGER ON RETIREMENT.

[R2016-939]

WHEREAS, We, in this city of immigrants, this city of neighborhoods, this most American of all cities, are particularly cognizant of the "American Dream"; and

WHEREAS, Though seemingly fixed and inviolable, the complex social fabric of our great metropolis could be easily torn asunder were it not for the guardians of the public welfare, indeed, the guardians of the American Dream; and

WHEREAS, Dedication to and fulfillment of the motto of the Chicago Police Department -- "We Serve and Protect" -- exacts a substantial physical and emotional toll not only on the officers who must daily cope with the stress and danger of being life's arbitrator for countless citizens, but also on their family members; and

WHEREAS, Through professionalism and sacrifice, the members of the Chicago Police Department have provided us with one of the safest cities in the United States of America, allowing each of us to pursue our own version of the "American Dream" in safety and confidence; and

WHEREAS, The words of Sir Winston Churchill, "never was so much owed to so few" were never so apropos; and

WHEREAS, Mark A. Jaeger, Star Number 9974, began his illustrious career with the Chicago Police Department on August 1, 1994; and

WHEREAS, Mark A. Jaeger officially retired on February 16, 2016, as a police officer assigned to the 9th District; and

WHEREAS, Mark A. Jaeger devoted 21 years of his life in service to the people of the City of Chicago and in doing so has personally ensured that the City of Chicago is the safe, healthy and vibrant community it is today; now, therefore,

Be It Resolved, That we, the Mayor and the members of the Chicago City Council, assembled this 16th day of November 2016, do hereby express our gratitude and heartfelt appreciation to Mark A. Jaeger on the occasion of his retirement for his dedication, professionalism and personal sacrifice that he provided during his 21 years of public service; and

Be It Further Resolved, That a suitable copy of this resolution be presented to Mark A. Jaeger.

CONGRATULATIONS EXTENDED TO POLICE OFFICER DWIGHT A. JOY ON RETIREMENT.

[R2016-940]

WHEREAS, We, in this city of immigrants, this city of neighborhoods, this most American of all cities, are particularly cognizant of the "American Dream"; and

WHEREAS, Though seemingly fixed and inviolable, the complex social fabric of our great metropolis could be easily torn asunder were it not for the guardians of the public welfare, indeed, the guardians of the American Dream; and

WHEREAS, Dedication to and fulfillment of the motto of the Chicago Police Department -- "We Serve and Protect" -- exacts a substantial physical and emotional toll not only on the officers who must daily cope with the stress and danger of being life's arbitrator for countless citizens, but also on their family members; and

WHEREAS, Through professionalism and sacrifice, the members of the Chicago Police Department have provided us with one of the safest cities in the United States of America, allowing each of us to pursue our own version of the "American Dream" in safety and confidence; and

WHEREAS, The words of Sir Winston Churchill, "never was so much owed to so few" were never so apropos; and

WHEREAS, Dwight A. Joy, Star Number 18674, began his illustrious career with the Chicago Police Department on December 5, 1994; and

WHEREAS, Dwight A. Joy officially retired on October 16, 2016, as a police officer assigned to the 8th District; and

WHEREAS, Dwight A. Joy devoted 22 years of his life in service to the people of the City of Chicago and in doing so has personally ensured that the City of Chicago is the safe, healthy and vibrant community it is today; now, therefore,

Be It Resolved, That we, the Mayor and the members of the Chicago City Council, assembled this 16th day of November 2016, do hereby express our gratitude and heartfelt appreciation to Dwight A. Joy on the occasion of his retirement for his dedication, professionalism and personal sacrifice that he provided during his 22 years of public service; and

Be It Further Resolved, That a suitable copy of this resolution be presented to Dwight A. Joy.

CONGRATULATIONS EXTENDED TO POLICE OFFICER LAWRENCE A. KEATING ON RETIREMENT.

[R2016-941]

WHEREAS, We, in this city of immigrants, this city of neighborhoods, this most American of all cities, are particularly cognizant of the "American Dream"; and

WHEREAS, Though seemingly fixed and inviolable, the complex social fabric of our great metropolis could be easily torn asunder were it not for the guardians of the public welfare, indeed, the guardians of the American Dream; and

WHEREAS, Dedication to and fulfillment of the motto of the Chicago Police Department -- "We Serve and Protect" -- exacts a substantial physical and emotional toll not only on the officers who must daily cope with the stress and danger of being life's arbitrator for countless citizens, but also on their family members; and

WHEREAS, Through professionalism and sacrifice, the members of the Chicago Police Department have provided us with one of the safest cities in the United States of America, allowing each of us to pursue our own version of the "American Dream" in safety and confidence; and

WHEREAS, The words of Sir Winston Churchill, "never was so much owed to so few" were never so apropos; and

WHEREAS, Lawrence A. Keating, Star Number 18703, began his illustrious career with the Chicago Police Department on December 5, 1994; and

WHEREAS, Lawrence A. Keating officially retired on February 16, 2016, as a police officer assigned to the 9th District; and

WHEREAS, Lawrence A. Keating devoted 21 years of his life in service to the people of the City of Chicago and in doing so has personally ensured that the City of Chicago is the safe, healthy and vibrant community it is today; now, therefore,

Be It Resolved, That we, the Mayor and the members of the Chicago City Council assembled this 16th day of November 2016, do hereby express our gratitude and heartfelt appreciation to Lawrence A. Keating on the occasion of his retirement for his dedication, professionalism and personal sacrifice that he provided during his 21 years of public service; and

Be It Further Resolved, That a suitable copy of this resolution be presented to Lawrence A. Keating.

CONGRATULATIONS EXTENDED TO POLICE OFFICER ANTHONY MEJIA ON RETIREMENT.

[R2016-942]

WHEREAS, We, in this city of immigrants, this city of neighborhoods, this most American of all cities, are particularly cognizant of the "American Dream"; and

WHEREAS, Though seemingly fixed and inviolable, the complex social fabric of our great metropolis could be easily torn asunder were it not for the guardians of the public welfare, indeed, the guardians of the American Dream; and

WHEREAS, Dedication to and fulfillment of the motto of the Chicago Police Department -- "We Serve and Protect" -- exacts a substantial physical and emotional toll not only on the officers who must daily cope with the stress and danger of being life's arbitrator for countless citizens, but also on their family members; and

WHEREAS, Through professionalism and sacrifice, the members of the Chicago Police Department have provided us with one of the safest cities in the United States of America, allowing each of us to pursue our own version of the "American Dream" in safety and confidence; and

WHEREAS, The words of Sir Winston Churchill, "never was so much owed to so few" were never so apropos; and

WHEREAS, Anthony Mejia, Star Number 8697, began his illustrious career with the Chicago Police Department on January 30, 1991; and

WHEREAS, Anthony Mejia officially retired on May 1, 2016, as a police officer assigned to the 9th District; and

WHEREAS, Anthony Mejia devoted 25 years of his life in service to the people of the City of Chicago and in doing so has personally ensured that the City of Chicago is the safe, healthy and vibrant community it is today; now, therefore,

Be It Resolved, That we, the Mayor and the members of the Chicago City Council, assembled this 16th day of November 2016, do hereby express our gratitude and heartfelt appreciation to Anthony Mejia on the occasion of his retirement for his dedication, professionalism and personal sacrifice that he provided during his 25 years of public service; and

Be It Further Resolved, That a suitable copy of this resolution be presented to Anthony Mejia.

CONGRATULATIONS EXTENDED TO BOMB TECHNICIAN JOSEPH C. O'CARROLL ON RETIREMENT.

[R2016-943]

WHEREAS, We, in this city of immigrants, this city of neighborhoods, this most American of all cities, are particularly cognizant of the "American Dream"; and

WHEREAS, Though seemingly fixed and inviolable, the complex social fabric of our great metropolis could be easily torn asunder were it not for the guardians of the public welfare, indeed, the guardians of the American Dream; and

WHEREAS, Dedication to and fulfillment of the motto of the Chicago Police Department -- "We Serve and Protect" -- exacts a substantial physical and emotional toll not only on the officers who must daily cope with the stress and danger of being life's arbitrator for countless citizens, but also on their family members; and

WHEREAS, Through professionalism and sacrifice, the members of the Chicago Police Department have provided us with one of the safest cities in the United States of America, allowing each of us to pursue our own version of the "American Dream" in safety and confidence; and

WHEREAS, The words of Sir Winston Churchill, "never was so much owed to so few" were never so apropos; and

WHEREAS, Joseph C. O'Carroll, Star Number 20805, began his illustrious career with the Chicago Police Department on August 11, 1986; and

WHEREAS, Joseph C. O'Carroll officially retired on August 12, 2015, as a bomb technician assigned to the 8th District; and

WHEREAS, Joseph C. O'Carroll devoted 29 years of his life in service to the people of the City of Chicago and in doing so has personally ensured that the City of Chicago is the safe, healthy and vibrant community it is today; now, therefore,

Be It Resolved, That we, the Mayor and the members of the Chicago City Council, assembled this 16th day of November 2016, do hereby express our gratitude and heartfelt appreciation to Joseph C. O'Carroll on the occasion of his retirement for his dedication, professionalism and personal sacrifice that he provided during his 29 years of public service; and

Be It Further Resolved, That a suitable copy of this resolution be presented to Joseph C. O'Carroll.

CONGRATULATIONS EXTENDED TO PATROL OFFICER RONALD J. OLSZEWSKI ON RETIREMENT.

[R2016-944]

WHEREAS, We, in this city of immigrants, this city of neighborhoods, this most American of all cities, are particularly cognizant of the "American Dream"; and

WHEREAS, Though seemingly fixed and inviolable, the complex social fabric of our great metropolis could be easily torn asunder were it not for the guardians of the public welfare, indeed, the guardians of the American Dream; and

WHEREAS, Dedication to and fulfillment of the motto of the Chicago Police Department -- "We Serve and Protect" -- exacts a substantial physical and emotional toll not only on the officers who must daily cope with the stress and danger of being life's arbitrator for countless citizens, but also on their family members; and

WHEREAS, Through professionalism and sacrifice, the members of the Chicago Police Department have provided us with one of the safest cities in the United States of America, allowing each of us to pursue our own version of the "American Dream" in safety and confidence; and

WHEREAS, The words of Sir Winston Churchill, "never was so much owed to so few" were never so apropos; and

WHEREAS, Ronald J. Olszewski, Star Number 3316, began his illustrious career with the Chicago Police Department on January 25, 1988; and

WHEREAS, Ronald J. Olszewski officially retired on November 16, 2016, as a patrol officer assigned to the 8th District; and

WHEREAS, Ronald J. Olszewski devoted 29 years of his life in service to the people of the City of Chicago and in doing so has personally ensured that the City of Chicago is the safe, healthy and vibrant community it is today; now, therefore,

Be It Resolved, That we, the Mayor and the members of the Chicago City Council, assembled this 16th day of November 2016, do hereby express our gratitude and heartfelt appreciation to Ronald J. Olszewski on the occasion of his retirement for his dedication, professionalism and personal sacrifice that he provided during his 29 years of public service; and

Be It Further Resolved, That a suitable copy of this resolution be presented to Ronald J. Olszewski.

CONGRATULATIONS EXTENDED TO SERGEANT CHRISTOPHER C. PALUCH ON RETIREMENT.

[R2016-945]

WHEREAS, We, in this city of immigrants, this city of neighborhoods, this most American of all cities, are particularly cognizant of the "American Dream"; and

WHEREAS, Though seemingly fixed and inviolable, the complex social fabric of our great metropolis could be easily torn asunder were it not for the guardians of the public welfare, indeed, the guardians of the American Dream; and

WHEREAS, Dedication to and fulfillment of the motto of the Chicago Police Department -- "We Serve and Protect" -- exacts a substantial physical and emotional toll not only on the officers who must daily cope with the stress and danger of being life's arbitrator for countless citizens, but also on their family members; and

WHEREAS, Through professionalism and sacrifice, the members of the Chicago Police Department have provided us with one of the safest cities in the United States of America, allowing each of us to pursue our own version of the "American Dream" in safety and confidence; and

WHEREAS, The words of Sir Winston Churchill, "never was so much owed to so few" were never so apropos; and

WHEREAS, Christopher C. Paluch, Star Number 2090, began his illustrious career with the Chicago Police Department on July 19, 1982; and

WHEREAS, Christopher C. Paluch officially retired on May 16, 2016, as a sergeant assigned to the 8th District; and

WHEREAS, Christopher C. Paluch devoted 34 years of his life in service to the people of the City of Chicago and in doing so has personally ensured that the City of Chicago is the safe, healthy and vibrant community it is today; now, therefore,

Be It Resolved, That we, the Mayor and the members of the Chicago City Council, assembled this 16th day of November 2016, do hereby express our gratitude and heartfelt appreciation to Christopher C. Paluch on the occasion of his retirement for his dedication, professionalism and personal sacrifice that he provided during his 34 years of public service; and

Be It Further Resolved, That a suitable copy of this resolution be presented to Christopher C. Paluch.

CONGRATULATIONS EXTENDED TO SERGEAMT KAREN A. POPP ON RETIREMENT.

[R2016-946]

WHEREAS, We, in this city of immigrants, this city of neighborhoods, this most American of all cities, are particularly cognizant of the "American Dream"; and

WHEREAS, Though seemingly fixed and inviolable, the complex social fabric of our great metropolis could be easily torn asunder were it not for the guardians of the public welfare, indeed, the guardians of the American Dream; and

WHEREAS, Dedication to and fulfillment of the motto of the Chicago Police Department -- "We Serve and Protect" -- exacts a substantial physical and emotional toll not only on the officers who must daily cope with the stress and danger of being life's arbitrator for countless citizens, but also on their family members; and

WHEREAS, Through professionalism and sacrifice, the members of the Chicago Police Department have provided us with one of the safest cities in the United States of America, allowing each of us to pursue our own version of the "American Dream" in safety and confidence; and

WHEREAS, The words of Sir Winston Churchill, "never was so much owed to so few" were never so apropos; and

WHEREAS, Karen A. Popp began her illustrious career with the Chicago Police Department on June 14, 1982; and

WHEREAS, Karen A. Popp officially retired on May 16, 2016, as a sergeant assigned to the 8th District; and

WHEREAS, Karen A. Popp devoted years of her life in service to the people of the City of Chicago and in doing so has personally ensured that the City of Chicago is the safe, healthy and vibrant community it is today; now, therefore,

Be It Resolved, That we, the Mayor and the members of the Chicago City Council, assembled this 16th day of November 2016, do hereby express our gratitude and heartfelt appreciation to Karen A. Popp on the occasion of her retirement for her dedication, professionalism and personal sacrifice that she provided during her 34 years of public service; and

Be It Further Resolved, That a suitable copy of this resolution be presented to Karen A. Popp.

CONGRATULATIONS EXTENDED TO POLICE OFFICER SUZANNE M. PRZYBYLSKI ON RETIREMENT.

[R2016-947]

WHEREAS, We, in this city of immigrants, this city of neighborhoods, this most American of all cities, are particularly cognizant of the "American Dream"; and

WHEREAS, Though seemingly fixed and inviolable, the complex social fabric of our great metropolis could be easily torn asunder were it not for the guardians of the public welfare, indeed, the guardians of the American Dream; and

WHEREAS, Dedication to and fulfillment of the motto of the Chicago Police Department -- "We Serve and Protect" -- exacts a substantial physical and emotional toll not only on the officers who must daily cope with the stress and danger of being life's arbitrator for countless citizens, but also on their family members; and

WHEREAS, Through professionalism and sacrifice, the members of the Chicago Police Department have provided us with one of the safest cities in the United States of America, allowing each of us to pursue our own version of the "American Dream" in safety and confidence; and

WHEREAS, The words of Sir Winston Churchill, "never was so much owed to so few" were never so apropos; and

WHEREAS, Suzanne M. Przybylski began her illustrious career with the Chicago Police Department on October 13, 1986; and

WHEREAS, Suzanne M. Przybylski officially retired on February 16, 2016, as a police officer assigned to the 8th District; and

WHEREAS, Suzanne M. Przybylski devoted 30 years of her life in service to the people of the City of Chicago and in doing so has personally ensured that the City of Chicago is the safe, healthy and vibrant community it is today; now, therefore,

Be It Resolved, That we, the Mayor and the members of the Chicago City Council, assembled this 16th day of November 2016, do hereby express our gratitude and heartfelt appreciation to Suzanne M. Przybylski on the occasion of her retirement for her dedication, professionalism and personal sacrifice that she provided during her 30 years of public service; and

Be It Further Resolved, That a suitable copy of this resolution be presented to Suzanne M. Przybylski.

CONGRATULATIONS EXTENDED TO POLICE OFFICER MICHELLE ROBERTS ON RETIREMENT.

[R2016-948]

WHEREAS, We, in this city of immigrants, this city of neighborhoods, this most American of all cities, are particularly cognizant of the "American Dream"; and

WHEREAS, Though seemingly fixed and inviolable, the complex social fabric of our great metropolis could be easily torn asunder were it not for the guardians of the public welfare, indeed, the guardians of the American Dream; and

WHEREAS, Dedication to and fulfillment of the motto of the Chicago Police Department -- "We Serve and Protect" -- exacts a substantial physical and emotional toll not only on the officers who must daily cope with the stress and danger of being life's arbitrator for countless citizens, but also on their family members; and

WHEREAS, Through professionalism and sacrifice, the members of the Chicago Police Department have provided us with one of the safest cities in the United States of America, allowing each of us to pursue our own version of the "American Dream" in safety and confidence; and

WHEREAS, The words of Sir Winston Churchill, "never was so much owed to so few" were never so apropos; and

WHEREAS, Michelle Roberts, Star Number 19914, began her illustrious career with the Chicago Police Department on July 8, 1996; and

WHEREAS, Michelle Roberts officially retired on October 16, 2016, as a police officer assigned to the 9th District; and

WHEREAS, Michelle Roberts devoted 20 years of her life in service to the people of the City of Chicago and in doing so has personally ensured that the City of Chicago is the safe, healthy and vibrant community it is today; now, therefore,

Be It Resolved, That we, the Mayor and the members of the Chicago City Council, assembled this 16th day of November 2016, do hereby express our gratitude and heartfelt appreciation to Michelle Roberts on the occasion of her retirement for her dedication, professionalism and personal sacrifice that she provided during her 20 years of public service; and

Be It Further Resolved, That a suitable copy of this resolution be presented to Michelle Roberts.

CONGRATULATIONS EXTENDED TO POLICE OFFICER ROBERT SANCHEZ ON RETIREMENT.

[R2016-949]

WHEREAS, We, in this city of immigrants, this city of neighborhoods, this most American of all cities, are particularly cognizant of the "American Dream"; and

WHEREAS, Though seemingly fixed and inviolable, the complex social fabric of our great metropolis could be easily torn asunder were it not for the guardians of the public welfare, indeed, the guardians of the American Dream; and

WHEREAS, Dedication to and fulfillment of the motto of the Chicago Police Department -- "We Serve and Protect" -- exacts a substantial physical and emotional toll not only on the officers who must daily cope with the stress and danger of being life's arbitrator for countless citizens, but also on their family members; and

WHEREAS, Through professionalism and sacrifice, the members of the Chicago Police Department have provided us with one of the safest cities in the United States of America, allowing each of us to pursue our own version of the "American Dream" in safety and confidence; and

WHEREAS, The words of Sir Winston Churchill, "never was so much owed to so few" were never so apropos; and

WHEREAS, Robert Sanchez, Star Number 6778, began his illustrious career with the Chicago Police Department on January 30, 1991; and

WHEREAS, Robert Sanchez officially retired on July 16, 2016, as a police officer assigned to the 9th District; and

WHEREAS, Robert Sanchez devoted 25 years of his life in service to the people of the City of Chicago and in doing so has personally ensured that the City of Chicago is the safe, healthy and vibrant community it is today; now, therefore,

Be It Resolved, That we, the Mayor and the members of the Chicago City Council, assembled this 16th day of November 2016, do hereby express our gratitude and heartfelt appreciation to Robert Sanchez on the occasion of his retirement for his dedication, professionalism and personal sacrifice that he provided during his 25 years of public service; and

Be It Further Resolved, That a suitable copy of this resolution be presented to Robert Sanchez.

CONGRATULATIONS EXTENDED TO LIEUTENANT RICHARD D. SCOTT ON RETIREMENT.

[R2016-950]

WHEREAS, We, in this city of immigrants, this city of neighborhoods, this most American of all cities, are particularly cognizant of the "American Dream"; and

WHEREAS, Though seemingly fixed and inviolable, the complex social fabric of our great metropolis could be easily torn asunder were it not for the guardians of the public welfare, indeed, the guardians of the American Dream; and

WHEREAS, Dedication to and fulfillment of the motto of the Chicago Police Department -- "We Serve and Protect" -- exacts a substantial physical and emotional toll not only on the officers who must daily cope with the stress and danger of being life's arbitrator for countless citizens, but also on their family members; and

WHEREAS, Through professionalism and sacrifice, the members of the Chicago Police Department have provided us with one of the safest cities in the United States of America, allowing each of us to pursue our own version of the "American Dream" in safety and confidence; and

WHEREAS, The words of Sir Winston Churchill, "never was so much owed to so few" were never so apropos; and

WHEREAS, Richard D. Scott, Star Number 308, began his illustrious career with the Chicago Police Department on June 16, 1986; and

WHEREAS, Richard D. Scott officially retired on May 16, 2016 as a lieutenant assigned to the 8th District; and

WHEREAS, Richard D. Scott devoted 30 years of his life in service to the people of the City of Chicago and in doing so has personally ensured that the City of Chicago is the safe, healthy and vibrant community it is today; now, therefore,

Be It Resolved, That we, the Mayor and the members of the Chicago City Council, assembled this 16th day of November 2016, do hereby express our gratitude and heartfelt appreciation to Richard D. Scott on the occasion of his retirement for his dedication, professionalism and personal sacrifice that he provided during his 30 years of public service; and

Be It Further Resolved, That a suitable copy of this resolution be presented to Richard D. Scott.

CONGRATULATIONS EXTENDED TO SERGEANT DONNA L. STRAND ON RETIREMENT.

[R2016-952]

WHEREAS, We, in this city of immigrants, this city of neighborhoods, this most American of all cities, are particularly cognizant of the "American Dream"; and

WHEREAS, Though seemingly fixed and inviolable, the complex social fabric of our great metropolis could be easily torn asunder were it not for the guardians of the public welfare, indeed, the guardians of the American Dream; and

WHEREAS, Dedication to and fulfillment of the motto of the Chicago Police Department -- "We Serve and Protect" -- exacts a substantial physical and emotional toll not only on the officers who must daily cope with the stress and danger of being life's arbitrator for countless citizens, but also on their family members; and

WHEREAS, Through professionalism and sacrifice, the members of the Chicago Police Department have provided us with one of the safest cities in the United States of America, allowing each of us to pursue our own version of the "American Dream" in safety and confidence; and

WHEREAS, The words of Sir Winston Churchill, "never was so much owed to so few" were never so apropos; and

WHEREAS, Donna L. Strand began her illustrious career with the Chicago Police Department on June 16, 1986; and

WHEREAS, Donna L. Strand officially retired on May 16, 2016, as a sergeant assigned to the 9th District; and

WHEREAS, Donna L. Strand devoted 29 years of her life in service to the people of the City of Chicago and in doing so has personally ensured that the City of Chicago is the safe, healthy and vibrant community it is today; now, therefore,

Be It Resolved, That we, the Mayor and the members of the Chicago City Council, assembled this 16th day of November 2016, do hereby express our gratitude and heartfelt appreciation to Donna L. Strand on the occasion of her retirement for her dedication, professionalism and personal sacrifice that she provided during her 29 years of public service; and

Be It Further Resolved, That a suitable copy of this resolution be presented to Donna L. Strand.

CONGRATULATIONS EXTENDED TO POLICE OFFICER JOSEPH A. TYRCHA ON RETIREMENT.

[R2016-951]

WHEREAS, We, in this city of immigrants, this city of neighborhoods, this most American of all cities, are particularly cognizant of the "American Dream"; and

WHEREAS, Though seemingly fixed and inviolable, the complex social fabric of our great metropolis could be easily torn asunder were it not for the guardians of the public welfare, indeed, the guardians of the American Dream; and

WHEREAS, Dedication to and fulfillment of the motto of the Chicago Police Department -- "We Serve and Protect" -- exacts a substantial physical and emotional toll not only on the officers who must daily cope with the stress and danger of being life's arbitrator for countless citizens, but also on their family members; and

WHEREAS, Through professionalism and sacrifice, the members of the Chicago Police Department have provided us with one of the safest cities in the United States of America, allowing each of us to pursue our own version of the "American Dream" in safety and confidence; and

WHEREAS, The words of Sir Winston Churchill, "never was so much owed to so few" were never so apropos; and

WHEREAS, Joseph A. Tyrcha, Star Number 15320, began his illustrious career with the Chicago Police Department on March 16, 1998; and

WHEREAS, Joseph A. Tyrcha officially retired on February 29, 2016, as a Police Officer assigned to the 9th District; and

WHEREAS, Joseph A. Tyrcha devoted 17 years of his life in service to the people of the City of Chicago and in doing so has personally ensured that the City of Chicago is the safe, healthy and vibrant community it is today; now, therefore,

Be It Resolved, That we, the Mayor and the members of the Chicago City Council, assembled this 16th day of November 2016, do hereby express our gratitude and heartfelt appreciation to Joseph A. Tyrcha on the occasion of his retirement for his dedication, professionalism and personal sacrifice that he provided during his 17 years of public service; and

Be It Further Resolved, That a suitable copy of this resolution be presented to Joseph A. Tyrcha.

Presented By

ALDERMAN MUÑOZ (22nd Ward):

GRATITUDE EXTENDED TO REVEREND DR. AHMAD R. BOYD FOR DEDICATED SERVICE TO MISSIONARY BAPTIST CHURCH AND COMMUNITY.

[R2016-921]

WHEREAS, Reverend Dr. Ahmad R. Boyd was elected as pastor of LeClairc Missionary Baptist Church on December 4, 2010, and since then, has made a tremendous impact on his community; and

WHEREAS, This esteemed body has been informed of his service to the community by the Honorable Ricardo Muñoz, Alderman of the 22nd Ward; and

WHEREAS, Ahmad R. Boyd was born on June 2, 1984 to Pastor Marty Boyd and Michelle Davis. He comes from a long line of world renowned pastors starting with both of his great-grandfathers, Reverend Walter Boyd and Bishop M. W. Goodman; and

WHEREAS, Reverend Dr. A. R. Boyd accepted his divine call to preach at the age of 17, and was ordained as a minister of the Gospel on November 25, 2001 by the late Pastor George E. Liggins in Chicago, Illinois; and

WHEREAS, In 2007, he received his associate's degree in biblical studies from Jones Bible Institute; in 2009, he obtained his bachelor's degree in biblical studies from Midwest Theological Seminary in Schererville, Indiana; upon recommendation from the Board of Trustees, the Dean, and the faculty of Midwest Theological Seminary, Reverend Boyd was chosen to receive a "Humanitarian Doctorate Degree in Ministry" in 2014; and most recently in 2016, he received his doctorate of Theology degree from Kingdom Theological Seminary in Mississippi; and

WHEREAS, Reverend Dr. A. R. Boyd is the founder and president of PREACH Ministerial network, "Preparing, Reaching, Equipping, Ambassadors, Committed to Holiness", a network designated to skillfully encourage, prepare, and empower pastors, ministers, and faith leaders; and

WHEREAS, During his many years of dedicated work for the church, Reverend Dr. A. R. Boyd continues to expand his mission and ministry, hosting revivals in the Chicagoland area and nationwide revivals in Missouri, Mississippi and Texas; and

WHEREAS, Reverend Dr. A. R. Boyd has an exuberant passion for preaching, is an avid reader with an extensive biblical library and is known for his support of activities throughout the community; and

WHEREAS, Reverend Dr. A. R. Boyd has a unique gift when it comes to the delivery of his sermons, he believes and teaches his fellow ministers that they should always have three sermons ready at all times: one in their head, in their heart and in their hand; now, therefore,

Be It Resolved, That we, the Mayor and members of the City Council of the City of Chicago, assembled this 16th day of November 2016, do hereby extend our heartiest thanks to Reverend Dr. Ahmad R. Boyd for his service to the community and to LeClaire Missionary Baptist Church; and

Be It Further Resolved, That a suitable copy of this resolution are presented to Reverend Dr. Ahmad R. Boyd as a sign of our honor, gratitude, and respect.

Presented By

ALDERMAN MITTS (37th Ward):

CONGRATULATIONS EXTENDED TO JUNE M. DAVIS ON RETIREMENT FROM CHICAGO PUBLIC SCHOOLS.

[R2016-913]

WHEREAS, We the members of the Chicago City Council would like to extend greetings and best wishes to Mrs. June M. Davis in the recognition of 50 years of service to the Chicago Teacher's Union and the Chicago Public Schools ; and

WHEREAS, I, Alderman Emma Mitts, would like to pay tribute to Mrs. June M. Davis on the occasion of this well-deserved honor in recognition of your many years of stellar dedication as a paraprofessional school related personnel (PSRP) and citizen in the City of Chicago; and

WHEREAS, Mrs. June M. Davis has provided many years of service, this is a time in which a person celebrates their past and acknowledge their present; with the spirit of love from friends and relatives abound; and

WHEREAS, Mrs. June M. Davis is a woman of God, a woman at all times oriented towards the service of others; she is a mother, grandmother of one and great-grandmother of two; and

WHEREAS, Mrs. June M. Davis is a friend to the poor, a mother to motherless; and whenever a wonderful talented and highly capable lady such as you, cross one's life path, it is always the right time to give recognition and praise they deserve for their spirit, exemplary level of professionalism, and job well done over many years of service to the community; now, therefore,

Be It Resolved, That we, the Mayor and the members of the City Council of City of Chicago, gathered here this 16th day of November 2016 A.D., do hereby congratulate Mrs. June Davis on the occasion of her retirement after 50 years of service and extend our best wishes for continued health, happiness and success in all future endeavors; and the 37th Ward has reserved Saturday, 19th to express their unconditional gratitude and to assure unwavering support to Mrs. Davis during this 50th year Retirement Roast Celebration 2016; and

Be It Further Resolved, That a suitable copy of this resolution is presented to Mrs. June M. Davis, as she is duly celebrating her 50th retirement, as a token of our esteem and good wishes.

DECLARATION OF YEAR 2016 AS LIBERTY FOR ALL HEBREW ISRAELITE MEN.

[R2016-914]

WHEREAS, The Ancient Hebrew Israelites from the house of Jacahin of the house of Benjamin of the tribes of Levi who was scattered throughout the four corners of the world, north, east, south and west; and

WHEREAS, I, Osiros Israel Ben Gibbora Chief Levites and a Mighty one of Israel. I am now risen up to stand in the tenth course which is the course of Melchizadak priesthood of righteousness. The creator of the heavens and the earth has appeared unto me; and

WHEREAS, Moses has appointed us a law which is called the law of liberty, to preach good tidings unto the meek he hath sent me to bind up broken hearted, to proclaim liberty to the captives of Israel Deuteronomy 33, Exodus 21, Leviticus 25 and Deuteronomy 15; and

WHEREAS, The spirit of the Lord God is upon me because the Lord hath anointed me to preach good tidings unto the broken hearted, to proclaim liberty to captives and the opening of the prison to them that are bound to proclaim the acceptable year of the Lord and the day of vengeance of our God, to comfort all that mourn in Zion Isaiah 61; and

WHEREAS, This council and this Mayor has under the authority granted by the State of Illinois of the 90th General Assembly Legislation called "New Act" also known as the Religious Freedom Restoration Act to grant this resolution; now, therefore,

Be It Resolved, That we, the Mayor and the members of City Council of the City of Chicago, gathered here this 16th day of November 2016, declare year 2016 to be the year of liberty for all Hebrew Israelite Men and urge all citizens to recognize the events for that time; and

Be It Further Resolved, That a suitable copy of this resolution is presented to Osiros Israel Ben Gibbora and the Levites as they celebrate the year of Jubilee, this declaration page as a token of our esteem and good wishes.

Presented By

ALDERMAN LAURINO (39th Ward):

TRIBUTE TO LATE FRANK A. BRIODY.

[R2016-904]

WHEREAS, It is with great sadness that the members of this chamber learned of the death of Frank A. Briody at the age of 80; and

WHEREAS, The Chicago City Council has been informed of his passing by the Honorable Margaret Laurino, Alderman of the 39th Ward; and

WHEREAS, Frank was the beloved husband of Ann, nee Reetz; loving father of Frank W. (Erin), Kathryn (Michael) Dieperink, John (Kristin), Greg (Ashley), Mary (Aaron) Ory, and Bridget (Michael) Young; cherished grandfather of Rita, Molly, Nora, Emily, Lauren, Declan, Logan, Colleen, Evelyn, Owen, Benjamin, and Colin; dear brother of Louis J. Briody and the late George, William and Duckie; and

WHEREAS, A man of deep faith, Frank was a devoted member of Queen of All Saints Parish in Chicago's Sauganash Community for 50 years. Frank was a vital mainstay of his Sauganash neighborhood, making many lasting contributions in the lives of local families and children; and

WHEREAS, Frank touched the lives of all who knew him through his laughter, great sense of humor, and sweet fun loving spirit. He will be deeply missed, but the memory of his character will live on in those who knew and loved him; now, therefore,

Be It Resolved, That we, the Mayor and members of the City Council of the City of Chicago, assembled this 16th day of November 2016, do hereby extend our heartfelt condolences to the family of Mr. Frank A. Briody; and

Be It Further Resolved, That suitable copies of this resolution are presented to the family of Mr. Frank A. Briody as a sign of our honor, gratitude, and respect.

TRIBUTE TO LATE MARY A. KOEGLER.

[R2016-905]

WHEREAS, It is with great sadness that members of this chamber learned of the death of Mary A. Koegler, nee Leemputte at the age of 89; and

WHEREAS, The City Council has been informed of her passing by the Honorable Margaret Laurino, Alderman of the 39th Ward; and

WHEREAS, Mary was the adored wife of 68 years to Walter Koegler. Cherished mother of Thomas (Mary Ann), Timothy (Karen), Kathleen (William) Unverzagt, Kristine (Jeffery) Jozwik and Terrence; precious grandmother of Michael (Kelly) Koegler, Kristin (Geoff) Silverwood, Matthew (Erin) Koegler, Sarah (Carlos, Jr.) Mendez, Lauren (Matthew Ihnen) Koegler, Carolyn (Salvator) Aloisio, Kathryn Koegler, Mark (Kaylee) Unverzagt, Luke (Rachel) Unverzagt, Julie Jozwik, John Jozwik and Eric Jozwik; proud great-grandmother of Patrick, Marty, Cece, Ruby and Timothy Koegler, Maya and Jack Silverwood, Matthew,

Emily and Elena Mendez, Gwendolyn Aloisio and Christian, William and Brooke Unverzagt; fond sister of the late Margaret (Bud) Rojewski, Ann (Bernard) Wagner, Hattie (Nicholas) Reding, Peter (Mary) Leemputte and Theresa (Robert) Stuckey; and treasured friend to all who had the pleasure of knowing her. Mary leaves a legacy of faith, dignity and love; and

WHEREAS, Mary, a mainstay in the North Mayfair Community, was a faithful member of St. Edward Church. She is remembered for walking hand in hand with Walter to Sunday mass, waving to friends and neighbors along the way. At the core of their marriage they believed life was their faith and devotedly prayed the rosary daily; and

WHEREAS, Mary's greatest pleasure was her family, blessed with five children, 12 grandchildren, and 14 great-grandchildren, she made it her mission to spend time for each and every one of them. She relished family gatherings and never missed a party; and

WHEREAS, Mary was a talented and accomplished artist, creating beautiful oil paintings, charcoal sketches, needlepoint and stitcheries. Every family member was gifted with their own hand made Christmas stocking and every grandchild and great-grandchild came home from the hospital wrapped in a blanket she lovingly crocheted; and

WHEREAS, Mary was a woman of great strength, strong will, and deep faith. She had endured much pain and illnesses throughout her life but the fighter in her never gave up. She had a terrific sense of humor and extremely quick witted. She was a great joke teller and laughed along with you; and

WHEREAS, Mary, silent servant, was a vital member of her community who touched the lives of all who knew her through her kindness, generosity and welcoming spirit. Mary will be deeply missed, but the memory of her character, intelligence and compassion will live on in those who knew and loved her, now, therefore,

Be It Resolved, That we, the Mayor and member of the City Council of the City of Chicago, gathered here this 16th day of November 2016, do hereby express our sorrow on the death of Mary A. Koegler and express to her family and friends our deepest sympathy; and

Be It Further Resolved, That a suitable copy of this resolution be presented to the family of Mary A. Koegler as a token of our honor, gratitude, and respect.

TRIBUTE TO LATE JOSEPHINE VAZQUEZ.

[R2016-903]

WHEREAS, It is with great sadness that members of this chamber learned of the death of Josephine Vazquez on November 5, 2016, at the age of 90; and

WHEREAS, The City Council has been informed of her passing by the Honorable Margaret Laurino, Alderman of the 39th Ward; and

WHEREAS, Josephine will be remembered for her smiling face, her wonderful sense of humor, her thoughtfulness and grace. She leaves a legacy of faith, dignity and love; and

WHEREAS, Josephine touched the lives of all who knew her through her kindness, her generosity, her heart and her caring spirit, making her a truly unforgettable person. She will be deeply missed, but the memory of her character, intelligence and compassion will live on in those who knew and loved her, now, therefore,

Be It Resolved, That we, the Mayor and members of the City Council of the City of Chicago, gathered here this 16th day of November 2016, do hereby express our sorrow on the death of Josephine Vazquez and express to her family and friends our deepest sympathy; and

Be It Further Resolved, That a suitable copy of this resolution be presented to the family of Josephine Vazquez as a token of our honor, gratitude, and respect.

COGRATULATIONS EXTENDED TO CHICAGO CUBS LIFETIME FAN DON SAVAGE DURING CELEBRATION OF 2016 CHICAGO CUBS WORLD SERIES CHAMPIONSHIP.

[R2016-907]

WHEREAS, Don Savage, a Chicago 39th Ward resident and mainstay of the Sauganash community, has been a dedicated Chicago Cubs fan for his entire life, and at the age of 98, finally saw his beloved team win the World Series; and

WHEREAS, The City Council has been informed of his love of the game of baseball and the Chicago Cubs by the Honorable Margaret Laurino, Alderman of the 39th Ward; and

WHEREAS, As an 11-year-old boy, Savage delivered newspapers to afford a bleacher ticket in Wrigley Field to the 1929 World Series against the Philadelphia Athletics; and

WHEREAS, Don describes himself as "obsessed" with baseball, and is a living encyclopedia of Cubs facts from over the last 100 years, including the starting lineup of the 1927 Cubs; and

WHEREAS, More than just a fan of the game, Don spent decades playing softball in multiple citywide leagues, winning a small collection of championship trophies and earning his way into the 16-inch Softball Hall of Fame; and

WHEREAS, Don was there when the Chicago Cubs hosted World Series games in 1932 and 1935, and in 1938, when the Cubs were swept in four games by Lou Gehrig and Joe DiMaggio's Yankees. Savage was also sitting along Wrigley's left field line during Game 6 of the 1945 World Series, when the Cubs lost a 7 -- 3 lead in the 8th inning and dragged the afternoon into extra innings against the Detroit Tigers; and

WHEREAS, Today, Don lines up at the Wrigley Field press office every February to pick up tickets for senior games. He gathers dozens of neighbors and church friends, serves drinks in his backyard then buses them to the ballpark; and

WHEREAS, In 2016, Don was able to see the Chicago Cubs win the World Series, in a dramatic 7 game series that lasted until the 10th inning of Game 7; and

WHEREAS, In recognition of the rich history to which Don has witnessed and contributed, the Chicago City Council believes that Don is richly deserving of adulation and good wishes as we celebrate the 2016 World Series Champion Chicago Cubs; now, therefore,

Be It Resolved, That we, the Mayor and members of the City Council of the City of Chicago, gathered here this 16th day of November 2016, do hereby express our best wishes to Don Savage; and

Be It Further Resolved, That a suitable copy of this resolution be presented to Don Savage as a token of our congratulations and respect.

Presented By

ALDERMAN TUNNEY (44th Ward),
ALDERMAN CAPPLEMAN (46th Ward),
ALDERMAN MELL (31st Ward),
ALDERMAN LOPEZ (15th Ward) And
ALDERMAN RAMIREZ-ROSA (35th Ward):

TRIBUTE TO LATE REVEREND GREGORY DELL.

[R2016-922]

WHEREAS, Reverend Gregory R. Dell, 70 years of age, retired clergy member of Broadway United Methodist Church in Chicago, passed away on Sunday, October 30, 2016 from complications of Parkinson's disease; and

WHEREAS, The Chicago City Council has been informed of his passing by Chicago City LGBT Caucus; and

WHEREAS, Gregory was born to Anthony and Jeannette (Bingham) Dell in suburban Blue Island in 1945 and grew up in Midlothian with sisters Gloria and Laura, during the turbulent civil rights era of the 60s; and

WHEREAS, Gregory participated in the marches and efforts to challenge racism in Chicago neighborhoods led by the Reverend Dr. Martin Luther King, Jr.; and

WHEREAS, Gregory was enrolled in Illinois Wesleyan in 1963, graduating with honors in 1967, with degrees in religion and philosophy, before heading to Duke University, where he graduated in 1970 magna cum laude from Duke Divinity School; and

WHEREAS, Gregory married the love of his life, Jade Luerssen, in August 1967, and she became his full partner in his activism. They have a son, Jason, a daughter-in-law, Tonya, and two beloved granddaughters, Olivia and Ramona; and

WHEREAS, Reverend Dell was ordained in 1968 and began serving churches in Northern Illinois two years later, his appointments included congregations in Naperville, Minooka, Evanston, Oak Park, and in the Lake View Community of Chicago; and

WHEREAS, In March 1999, Reverend Dell was subjected to a nationally publicized church trial that resulted from charges filed against him within the United Methodist Church for conducting a service of Holy Union for two gay men from his Broadway United Methodist Church congregation; and

WHEREAS, As the second United Methodist minister in the United States to be penalized for the violation, Reverend Dell could have had the suspension lifted if he pledged not to do it again, but he refused and the result of the trial was a yearlong suspension from his pastoral duties; and

WHEREAS, Reverend Dell was inducted into the Chicago Gay and Lesbian Hall of Fame in 2008, for his support of recognizing the unions of same-sex couples in the face of a church trial and suspension from his pastoral duties, and for his ongoing support of social justice for sexual and other minorities; and

WHEREAS, Reverend Dell has received numerous awards, including a Chicago Commission on Human Relations award in 2000 and honorary doctorates from Illinois Wesleyan University (2000) and Chicago Theological Seminary (2007); and

WHEREAS, In 2009, Reverend Dell received the Gilbert H. Caldwell Justice Ministry award for his advocacy for lesbian, gay, bisexual and transgendered people in the church and society -- as well as his work for justice at the intersection of race, class, gender and orientation; and

WHEREAS, Although Reverend Dell was forced by illness to take early retirement from pastoral ministry in mid-2007, it did not stop him from his mission as he attended several protests on behalf of transgender rights in his wheelchair in July, August and September of this year; and

WHEREAS, While his ministry focused on peace, justice, and the celebration of human diversity, including a commitment to the inclusion of LGBTQI persons in faith communities, Greg, to his family was an avid fisherman, scuba diver, private pilot, and delighted in spending time with his family; and he will always be remembered as "Bubba" by his granddaughters; and

WHEREAS, On Sunday, November 20, 2016, at 1:30 P.M. at the Alice Millar Chapel at Northwestern University, a celebration of his life will be held, so all can remember his lifetime of good works, his legacy of major efforts, his mentorship and his friendship; and

WHEREAS, Throughout his career, Reverend Dell has served as an exemplary ally to LGBT communities in Chicago and beyond and as a model activist for social justice; now, therefore,

Be It Resolved, That we, the Mayor and members of the City Council of the City of Chicago, assembled this 16th day of November 2016, do hereby honor the life and memory of Reverend Gregory Dell and extend our heartfelt condolences to his family; and

Be It Further Resolved, That a suitable copy of this resolution be presented to the family of Reverend Gregory R. Dell.

MATTERS PRESENTED BY THE ALDERMEN.

(Presented By Wards, In Order, Beginning With The First Ward)

Arranged under the following subheadings:

1. Traffic Regulations, Traffic Signals and Traffic-Control Devices.
2. Zoning Ordinance Amendments.
3. Claims.
4. Unclassified Matters (arranged in order according to ward numbers).
5. Free Permits, License Fee Exemptions, Cancellation of Warrants for Collection and Water Rate Exemptions, Et Cetera.

1. TRAFFIC REGULATIONS, TRAFFIC SIGNS AND TRAFFIC-CONTROL DEVICES.

Referred -- ESTABLISHMENT OF LOADING ZONE AT 1932 W. LAKE ST.

[O2016-8446]

Alderman Burnett (27th Ward) presented a proposed ordinance to establish a loading zone at 1932 West Lake Street, between North Damen Avenue and North Wood Street to be in effect from 7:00 A.M. to 8:00 P.M., all days, which was *Referred to the Committee on Pedestrian and Traffic Safety.*

Referred -- AMENDMENT OF LOADING ZONES.

The aldermen named below presented proposed ordinances to amend previously passed ordinances which established loading zones at the locations designated and for the distances and times specified, which were *Referred to the Committee on Pedestrian and Traffic Safety,* as follows:

Alderman	Location, Distance And Time
MORENO (1st Ward)	Amend ordinance by striking: "West Hirsch Street (north side) from North Claremont Avenue to North Western Avenue -- no parking tow-away zone -- 9:00 A.M. to 5:00 P.M. -- Monday through Friday" and inserting in lieu thereof: "West Hirsch Street (north side) from North Claremont Avenue to North Western Avenue -- no parking tow-away zone -- 7:00 A.M. to 4:30 P.M. (school days)"; [O2016-8441]
	Amend ordinance by striking: "West Pierce Avenue, at 2001"; [O2016-8439]

Alderman	Location, Distance And Time
DOWELL (3rd Ward)	Amend ordinance passed by the City Council on December 9, 2015 and printed in the *Journal of the Proceedings of the City Council of the City of Chicago*, page 15498, by striking: "South Michigan Avenue (west side) from a point 118 feet north of East Cermak Road to a point 20 feet north thereof -- no parking loading zone -- 8:00 A.M. to 6:00 P.M. -- all days -- all other times pay to park"; [O2016-8443]
MELL (33rd Ward)	Amend ordinance by striking: "North Kedzie Avenue, at 4332 -- Tuesdays -- 5:00 P.M. to 9:00 P.M., Wednesdays -- 5:00 P.M. to 9:30 P.M., Fridays -- 5:00 P.M. to 10:00 P.M., Saturdays -- 10:00 A.M. to 6:00 P.M. and Sundays -- 8:00 A.M. to 4:00 P.M. -- approximate length of seven vehicle spaces (public benefit) (no parking, standing zone -- 30 minute parking -- use flashing lights". [O2016-8449]

Referred -- AMENDMENT OF PARKING PROHIBITION ON PORTION OF N. CENTRAL AVE.

[O2016-8454]

Alderman Arena (45th Ward) presented a proposed ordinance to amend a previously passed ordinance, by striking: "no parking -- Monday through Friday -- 7:00 A.M to 9:00 P.M on North Central Avenue (west side), from West Lawrence Avenue to West Eastwood Avenue" and "no parking -- 4:00 P.M. to 6:00 P.M. -- Monday through Friday on North Central Avenue (east side), from West Windsor Avenue to West Giddings Street", which was *Referred to the Committee on Pedestrian and Traffic Safety.*

Referred -- PROHIBITION OF PARKING AT ALL TIMES.
(Except For Disabled)

The aldermen named below presented proposed ordinances to prohibit the parking of vehicles at all times at the locations designated and for the distances specified, which were *Referred to the Committee on Pedestrian and Traffic Safety*, as follows:

Alderman	Location And Permit Number
MORENO (1st Ward)	North Artesian Avenue, at 1438 (Handicapped Parking Permit 104290); [O2016-8457]
	West Cortez Street, at 2329 (Handicapped Parking Permit 99244); [O2016-8437]
	North Francisco Avenue, at 1930 (Handicapped Parking Permit 104351); [O2016-8436]
	West Huron Street, at 1818 (Handicapped Parking Permit 99248); [O2016-8435]
DOWELL (3rd Ward)	South Indiana Avenue, at 3920 (Handicapped Parking Permit 96872); [O2016-8458]
	East 45th Street, at 431 (Handicapped Parking Permit 106584); [O2016-8459]
MITCHELL (7th Ward)	South Saginaw Avenue, at 8613 (Handicapped Parking Permit 106749); [O2016-8462]
	East 72nd Place, at 1748 (handicapped permit parking); [O2016-8461]
HARRIS (8th Ward)	South Drexel Avenue, at 8140 (Handicapped Parking Permit 107749); [O2016-8463]
	East 72nd Place, at 1319 (Handicapped Parking Permit 107752); [O2016-8464]
CURTIS (18th Ward)	West 83rd Place, at 3739 (Handicapped Parking Permit 10365); [O2016-8465]

Alderman	Location And Permit Number
	West 85th Place, at 3732 (Handicapped Parking Permit 104053); [O2016-8466]
MUÑOZ (22nd Ward)	South La Crosse Avenue, at 4949 (Handicapped Parking Permit 106546); [O2016-8467]
ZALEWSKI (23rd Ward)	South Hamlin Avenue, at 5341 (Handicapped Parking Permit 106504); [O2016-8468]
	South Linder Avenue, at 5401 (Handicapped Parking Permit 106496); [O2016-8469]
	South Narragansett Avenue, at 6435 (Handicapped Parking Permit 100691); [O2016-8470]
	South Tripp Avenue, at 5355 (Handicapped Parking Permit 106506); [O2016-8471]
	West 65th Street, at 3642 (Handicapped Parking Permit 100680); [O2016-8472]
SOLIS (25th Ward)	South Ashland Avenue, at 1844 (Handicapped Parking Permit 100015); [O2016-8492]
TALIAFERRO (29th Ward)	North Mango Avenue, at 1725 (Handicapped Parking Permit 105813); [O2016-8473]
	North Narraganset Avenue, at 1843 (Handicapped Parking Permit 101352); [O2016-8474]

Alderman	Location And Permit Number
	North Narraganset Avenue, at 1844 (Handicapped Parking Permit 101375); [O2016-8475]
VILLEGAS (36th Ward)	North Lawler Avenue, at 2048 (Handicapped Parking Permit 106827); [O2016-8476]
	North Lockwood Avenue, at 2047 (Handicapped Parking Permit 106679); [O2016-8477]
MITTS (37th Ward)	West Haddon Avenue, at 4337 (Handicapped Parking Permit 82629); [O2016-8478]
	North Leamington Avenue, at 537 (Handicapped Parking Permit 103734); [O2016-8479]
ARENA (45th Ward)	West Byron Street, at 5033 (Handicapped Parking Permit 103603); [O2016-8456]
SILVERSTEIN (50th Ward)	North Francisco Avenue, at 6144 (Handicapped Parking Permit 106169); [O2016-8480]
	West Lunt Avenue, at 2832 (Handicapped Parking Permit 103908); [O2016-8481]
	North Mozart Street, at 6110 (Handicapped Parking Permit 106174); [O2016-8482]
	North Mozart Street, at 6143 (Handicapped Parking Permit 106177); [O2016-8483]

Alderman	Location And Permit Number
	North Mozart Street, at 6318 (Handicapped Parking Permit 103895); [O2016-8484]
	North Oakley Avenue, at 6230 (Handicapped Parking Permit 106171); [O2016-8485]
	North Richmond Street, at 6124 (Handicapped Parking Permit 106179); [O2016-8486]
	West Rosemont Avenue, at 2914 (Handicapped Parking Permit 106160); [O2016-8487]
	North Talman Avenue, at 6330 (Handicapped Parking Permit 106170); [O2016-8488]
	North Washtenaw Avenue, at 6501 (Handicapped Parking Permit 106168). [O2016-8489]

Referred -- AMENDMENT OF PARKING PROHIBITION AT ALL TIMES.
(Disabled Permit Parking)

The aldermen named below presented proposed ordinances to amend previously passed ordinances which prohibited the parking of vehicles at all times on portions of specified public ways, which were *Referred to the Committee on Pedestrian and Traffic Safety*, as follows:

Alderman	Location And Permit Number
MELL (33rd Ward)	Amend ordinance by striking: "North Francisco Avenue, at 2804 (Handicapped Parking Permit 73400)"; [O2016-8447]

Alderman	Location And Permit Number
VILLEGAS (36th Ward)	Amend ordinance by striking: "North Leamington Avenue, at 2254 (Handicapped Parking Permit 95134)"; [O2016-8450]
	Amend ordinance by striking: "North Neenah Avenue, at 2826 (Handicapped Parking Permit 105907)"; [O2016-8451]
O'CONNOR (40th Ward)	Amend ordinance by striking: "North Ashland Avenue, at 6522 (Handicapped Parking Permit 97013)". [O2016-8452]

Referred -- ESTABLISHMENT OF TWO-HOUR PARKING LIMITATION DURING SPECIFIED HOURS ON PORTION OF W. CHICAGO AVE.

[O2016-8460]

Alderman Taliaferro (29th Ward) presented a proposed ordinance to establish a two-hour parking limit on West Chicago Avenue (both sides), from North Austin Boulevard to North Mayfield Avenue to be in effect from 9:00 A.M. to 5:00 P.M., Monday through Saturday, which was *Referred to the Committee on Pedestrian and Traffic Safety.*

Referred -- ESTABLISHMENT OF RESIDENTIAL PERMIT PARKING ZONES.

The aldermen named below presented proposed orders to establish residential permit parking zones on portions of specified public ways, which were *Referred to the Committee on Pedestrian and Traffic Safety*, as follows:

Alderman	Location, Distance And Time
HARRIS (8th Ward)	South Woodlawn Avenue, in the 8900 block, on west side of the street and wrap southwest side East 89th Street (included) -- at all times -- all days; [Or2016-664]
SCOTT (24th Ward)	South Albany Avenue (west side) in the 1600 block -- 5:00 P.M. to 7:00 A.M. -- Monday through Friday and on Saturday and Sunday -- at all times; [Or2016-667]
	South Christiana Avenue (both sides) in the 1500 block -- at all times -- all days; [Or2016-666]
	West Grenshaw Street (both sides) in the 3900 block -- at all times -- all days. [Or2016-668]

Referred -- EXTENSION OF RESIDENTIAL PERMIT PARKING ZONES.

The aldermen named below presented proposed orders for the extension of residential permit parking zones on portions of specified public ways, which were *Referred to the Committee on Pedestrian and Traffic Safety*, as follows:

Alderman	Location, Distance And Time
ZALEWSKI (23rd Ward)	Extend Residential Permit Parking Zone 23 to include 5201 South Harding Avenue and West 52nd Street alongside 5201 South Harding Avenue -- at all times -- all days; [Or2016-665]

Alderman	Location, Distance And Time
RAMIREZ-ROSA (35th Ward)	Extend Residential Permit Parking Zone 114 to include the 3900 block of North Drake Avenue (both sides) from 3900 to 3999, between North Elston Avenue and West Irving Park Road -- at all times -- all days;
	[Or2016-669]
	Extend Residential Permit Parking Zone 325 to include the 1800 block of North Kedvale Avenue (both sides) from 1800 to 1854, between West Cortland Street and West Bloomingdale Avenue -- 6:00 P.M. to 6:00 A.M. -- all days;
	[Or2016-670]
	Extend Residential Permit Parking Zone 325 to include the 1800 block of North Kildare Avenue (both sides) from 1800 to 1856, between West Cortland Street and West Bloomingdale Avenue -- at all times -- all days;
	[Or2016-663]
	Extend Residential Permit Parking Zone 367 to include the 2100 block of North St. Louis Avenue (west side) from 2136 to 2142, between West Palmer Street and West Shakespeare Avenue -- at all times -- all days.
	[Or2016-671]

Referred -- DESIGNATION OF 1266 -- 1272 N. WOLCOTT AVE. AS BUFFER ZONE FOR RESIDENTIAL PERMIT PARKING ZONE 154.

[O2016-8438]

Alderman Moreno (1st Ward) presented a proposed ordinance to designate 1266 -- 1272 North Wolcott Avenue (west side) as a buffer zone for Residential Permit Parking Zone 154, which was *Referred to the Committee on Pedestrian and Traffic Safety.*

Referred -- AMENDMENT OF RESIDENTIAL PERMIT PARKING BUFFER ZONES FOR 2144 -- 2198 W. CONCORD PL.

[O2016-8442]

Alderman Hopkins (2nd Ward) presented a proposed ordinance to amend an ordinance which included 2144 -- 2198 West Concord Place (within the buffer zone for Residential Permit Parking Zone 102) by striking: "2144 -- 2198 West Concord Place (north side) --

designated as a buffer zone for Residential Permit Parking Zone 102" and inserting in lieu thereof: "2100 block of West Concord Place (both sides) -- designated as Residential Permit Parking Zone 102", which was *Referred to the Committee on Pedestrian and Traffic Safety.*

Referred -- INSTALLATION OF TRAFFIC WARNING SIGNS.

Alderman Burnett (27th Ward) presented proposed ordinances directing the Commissioner of Transportation to give consideration to the installation of traffic signs of the nature indicated at the locations specified, which were *Referred to the Committee on Pedestrian and Traffic Safety*, as follows:

North Aberdeen Street and West Lake Street -- "All-Way Stop";

[O2016-8444]

North Carpenter Street and West Lake Street -- "All-Way Stop".

[O2016-8445]

---

2. ZONING ORDINANCE AMENDMENTS.

Referred -- ZONING RECLASSIFICATION OF AREA SHOWN ON MAP NO. 16-N.
[O2016-8493]

Alderman Zalewski (23rd Ward) presented a proposed ordinance to amend the Chicago Zoning Ordinance by reclassifying as an RM4.5 Residential Multi-Unit District instead of an RT3.5 Residential Two-Flat, Townhouse and Multi-Unit District and an RM4.5 Residential Multi-Unit District and further, by reclassifying as Institutional Planned Development Number _____ instead of an RM4.5 Residential Multi-Unit District the area shown on Map Number 16-N bounded by: West 64th Place; South Nottingham Avenue; West 65th Street; and the alley immediately east of and parallel to South Harlem Avenue (common address: 7101 -- 7147 West 64th Place; 6434 -- 6458 South Nottingham Avenue; and 7100 -- 7146 West 65th Street), which was *referred to the Committee on Zoning, Landmarks and Building Standards.*

3. CLAIMS.

None.

4. UNCLASSIFIED MATTERS.

(Arranged In Order According To Ward Number)

Proposed ordinances, orders and resolutions were presented by the aldermen named below, respectively, and were acted upon by the City Council in each case in the manner noted, as follows:

Presented By

ALDERMAN MORENO (1st Ward):

Referred -- EXEMPTION OF APPLICANTS FROM PHYSICAL BARRIER REQUIREMENT PERTAINING TO ALLEY ACCESSIBILITY FOR PARKING FACILITIES.

Two proposed ordinances to exempt the applicants listed from the physical barrier requirement pertaining to alley accessibility for the parking facilities adjacent to the locations specified, pursuant to the provisions of Title 10, Chapter 20, Section 430 of the Municipal Code of Chicago, which were *Referred to the Committee on Transportation and Public Way,* as follows:

Bros. Auto Care -- 2801 West Fullerton Avenue; and

[O2016-8432]

The Joinery LLC -- 2533 West Homer Street.

[O2016-8429]

Referred -- STANDARDIZATION OF PORTION OF N. HOYNE AVE. AS "KAZIMIERA 'KASIA' BOBER WAY".

[O2016-8427]

Also, a proposed ordinance directing the Commissioner of Transportation to take the necessary action for the standardization of North Hoyne Avenue, from West Chicago Avenue to West Superior Street, as "Kazimiera 'Kasia' Bober Way", which was *Referred to the Committee on Transportation and Public Way.*

Referred -- ISSUANCE OF PERMITS FOR SIGNS/SIGNBOARDS.

Also, two proposed ordinances directing the Commissioner of Buildings to issue permits to the applicants listed to install signs/signboards at the locations specified, which were *Referred to the Committee on Zoning, Landmarks and Building Standards,* as follows:

Colossal Media Group -- for one sign/signboard at 701 North Damen Avenue; and

[O2016-8430]

Project Outdoor LLC -- for one sign/signboard at 1574 North Milwaukee Avenue.

[O2016-8431]

Presented By

ALDERMAN HOPKINS (2nd Ward):

Referred -- AMENDMENT OF SECTION 17-6-0403-F OF MUNICIPAL CODE TO REQUIRE SPECIAL USE APPROVAL FOR SMALL VENUE ENTERTAINMENT AND SPECTATOR SPORTS AND SPORTS AND RECREATION PARTICIPANTS WITHIN PLANNED MANUFACTURING DISTRICT NO. 2A.

[O2016-8421]

A proposed ordinance to amend Title 17, Chapter 6, Section 0403-F of the Municipal Code of Chicago to require special use approval for small venue entertainment and spectator sports and sports and recreation participants within Planned Manufacturing District Number 2A, which was *Referred to the Committee on Zoning, Landmarks and Building Standards.*

Referred -- AMENDMENT OF SECTIONS 17-17-0309 AND 17-17-0311-B OF MUNICIPAL CODE CONCERNING HEIGHT LIMITATIONS ON ROOFTOP FEATURES IN RESIDENTIAL ZONING DISTRICTS.

[SO2016-8422]

Also, a proposed substitute ordinance to amend Title 17, Chapter 17 of the Municipal Code of Chicago by modifying Section 17-17-0309 to allow unenclosed stairs, not to exceed a tread width of 4 feet, 0 inches, that are necessary for access to a rooftop deck on a private accessory garage to obstruct or project into side and rear setbacks; and Section 17-17-0311-B to allow pergolas, arbors and trellises located on rooftops of principal buildings and private garages in R Districts to exceed the maximum building height if the principal building is less than 80 feet tall, and are set back at least 20 feet from the front of the building line, or is at least 15 feet from the front and side building lines of corner lots and, if they are on principal buildings and private garages, they do not exceed 11 feet in overall height above the roof deck or extend more than 8 feet above the building parapet and are safely and securely attached to the rooftop, which was *Referred to the Committee on Zoning, Landmarks and Building Standards.*

Presented By

ALDERMAN KING (4th Ward):

Referred -- ISSUANCE OF PERMIT FOR SIGN/SIGNBOARD AT 1240 E. 47TH ST.

[Or2016-661]

A proposed order directing the Commissioner of Buildings to issue a permit to Real Neon, Inc. to install a sign/signboard at 1240 East 47th Street, which was *Referred to the Committee on Zoning, Landmarks and Building Standards.*

Presented By

ALDERMAN BEALE (9th Ward):

Referred -- REPEAL OF PRIOR ORDINANCE WHICH AUTHORIZED HONORARY STREET NAME DESIGNATION AND AMENDMENT OF CHAPTER 2-8 OF MUNICIPAL CODE BY ADDING NEW SECTION 2-8-040 ENTITLED "HONORARY STREET NAME DESIGNATION".

[O2016-8426]

A proposed ordinance to repeal a prior ordinance which authorized honorary street name

designation and to amend Chapter 2-8 of the Municipal Code of Chicago by adding new Section 2-8-040 entitled "Honorary Street Name Designation", concerning honorary street designation of portions of various public ways to individuals or groups who have distinguished themselves by significant contributions to the City, state, nation or world by establishing various requirements and restrictions, minimizing two designation ordinances per alderman in a calendar year and expiring in five years unless renewed, retaining its official name and its legal status, which was *Referred to the Committee on Transportation and Public Way.*

Presented By

ALDERMAN CÁRDENAS (12th Ward):

Referred -- AMENDMENT OF SECTION 4-60-022 OF MUNICIPAL CODE BY DELETING SUBSECTION 12.288 TO ALLOW ISSUANCE OF ADDITIONAL ALCOHOLIC LIQUOR LICENSES ON PORTION OF W. 34TH ST.

[O2016-8491]

A proposed ordinance to amend Title 4, Chapter 60, Section 022 of the Municipal Code of Chicago by deleting subsection 12.288 which restricted the issuance of additional alcoholic liquor licenses on West 34th Street, from South Damen Avenue to South Leavitt Street, which was *Referred to the Committee on License and Consumer Protection.*

Referred -- AMENDMENT OF CHAPTER 4-60 OF MUNICIPAL CODE BY DELETING SUBSECTIONS 4-60-022 (12.149) AND 4-60-023 (15.121) TO ALLOW ISSUANCE OF ADDITIONAL ALCOHOLIC LIQUOR AND PACKAGE GOODS LICENSES ON PORTIONS OF S. CAMPBELL AVE.

[O2016-8419]

Also, a proposed ordinance to amend Title 4, Chapter 60 of the Municipal Code of Chicago by deleting subsections 4-60-022 (12.149) and 4-60-023 (15.121) which restricted the issuance of additional alcoholic liquor and package goods licenses, respectively, on the east side of South Campbell Avenue, from West 40th Street to West 42nd Street; and on both sides of South Campbell Avenue, from East 42nd Street to East 43rd Street, which was *Referred to the Committee on License and Consumer Protection.*

Presented By

**ALDERMAN BURKE (14th Ward),
ALDERMAN LOPEZ (15th Ward)
And OTHERS:**

Referred -- AMENDMENT OF TITLES 2, 4 AND 7 OF MUNICIPAL CODE CONCERNING POWERS AND DUTIES OF EXECUTIVE DIRECTOR OF COMMISSION ON ANIMAL CARE AND CONTROL AND RELATED REGULATIONS AND PROCEDURES.

[O2016-8490]

A proposed ordinance presented by Aldermen Burke, Lopez, Moreno, Harris, Sadlowski Garza, Cárdenas, Quinn, Foulkes, D. Moore, Curtis, O'Shea, Muñoz, Zalewski, Maldonado, Reboyras, Santiago, Waguespack, Villegas, Mitts, O'Connor, Napolitano, Reilly, Smith, Tunney, Arena, Pawar, Osterman, J. Moore and Silverstein, to amend Titles 2, 4 and 7 of the Municipal Code of Chicago concerning the powers and duties of the Executive Director of the Commission on Animal Care and Control by adding new Sections 4-384-025 concerning breeding restrictions of animal care facilities; 7-12-018 concerning assumption of all rights, powers, duties, obligations and responsibilities of the City Clerk related to the licensing of dogs; and 7-12-380 and 7-12-410 requiring the executive director to make quarterly reports to be submitted to the City Council Committee on Health and Environmental Protection on the operations of the commission and develop a written animal euthanasia policy specifying grounds for painless death and humane procedure, which was *Referred to the Committee on Finance.*

Referred -- EXECUTIVE DIRECTOR OF CHICAGO ANIMAL CARE AND CONTROL COMMISSION DIRECTED TO DECLARE ALL ANIMAL SHELTERS "NO-KILL" INSTITUTIONS AND AMEND OPERATING PROCEDURES TO REFLECT HUMANE MEASURES AND POLICIES.

[Or2016-673]

Also, a proposed order, presented by Aldermen Burke, Lopez, Moreno, Harris, Sadlowski Garza, Cárdenas, Quinn, Foulkes, D. Moore, Curtis, O'Shea, Muñoz, Zalewski, Maldonado, Reboyras, Santiago, Waguespack, Villegas, Mitts, Laurino, O'Connor, Napolitano, Reilly, Smith, Tunney, Arena, Pawar, Osterman, J. Moore and Silverstein, directing the Executive Director of the Chicago Animal Care and Control Commission as head of Chicago's state regulated euthanasia facility to declare all animal shelter facilities a "no-kill" institutions and amend all operating procedures to reflect said directive through established, recognized humane measures and policies, which was *Referred to the Committee on Finance.*

Presented By

ALDERMAN COCHRAN (20th Ward):

Referred -- EXEMPTION OF PREMIUM FINANCIALS LTD. FROM PHYSICAL BARRIER REQUIREMENT PERTAINING TO ALLEY ACCESSIBILITY FOR PARKING FACILITIES.

[O2016-8425]

A proposed ordinance to exempt Premium Financials Ltd. from the physical barrier requirement pertaining to alley accessibility for the parking facilities for 6430 South Woodlawn Avenue, pursuant to the provisions of Title 10, Chapter 20, Section 430 of the Municipal Code of Chicago, which was *Referred to the Committee on Transportation and Public Way.*

Presented By

ALDERMAN MUÑOZ (22nd Ward):

Referred -- EXEMPTION OF PRESTIGE AUTO REPAIR FROM PHYSICAL BARRIER REQUIREMENT PERTAINING TO ALLEY ACCESSIBILITY FOR PARKING FACILITIES.

[O2016-8418]

A proposed ordinance to exempt Prestige Auto Repair from the physical barrier requirement pertaining to alley accessibility for the parking facilities for 4172 West Ogden Avenue, pursuant to the provisions of Title 10, Chapter 20, Section 430 of the Municipal Code of Chicago, which was *Referred to the Committee on Transportation and Public Way.*

Presented By

ALDERMAN SOLIS (25th Ward):

Referred -- ISSUANCE OF PERMIT FOR SIGN/SIGNBOARD AT 1055 W. ROOSEVELT RD.

[Or2016-662]

A proposed order directing the Commissioner of Buildings to issue a permit to Aurora Sign

Company to install a sign/signboard at 1055 West Roosevelt Road, which was *Referred to the Committee on Zoning, Landmarks and Building Standards.*

Presented By

ALDERMAN MALDONADO (26th Ward)
And OTHERS:

Rules Suspended -- COMMEMORATION OF WORLD PANCREATIC CANCER DAY.
[R2016-953]

A proposed resolution presented by Aldermen Maldonado, Moreno, Hairston, Sadlowski Garza, Thompson, Burke, Scott, Solis, Mitts, Arena and City Clerk Mendoza reading as follows:

WHEREAS, World Pancreatic Cancer Day is November 17, 2016; and

WHEREAS, This august body has been notified of this important event by the Honorable Roberto Maldonado, Alderman of the 26th Ward; and

WHEREAS, Pancreatic cancer is the 4th most common cause of cancer related death in developed countries like the United States; and

WHEREAS, Pancreatic cancer is the 12th most common cancer in the world; and

WHEREAS, Approximately 1,000 people die daily from this terrible disease; and

WHEREAS, About 338,000 people are diagnosed with pancreatic cancer each year; and

WHEREAS, The five year survival rate for people with pancreatic cancer is less than 10 percent; and

WHEREAS, The survival rate for pancreatic cancer has dropped in recent years while the survival rate for other cancers has improved; and

WHEREAS, World Pancreatic Cancer Day calls attention to this horrible disease which can lead to earlier detection and a possible cure; now, therefore,

Be It Resolved, That we, the Mayor and members of the City Council of the City of Chicago, gathered here this 16th day of November 2016, do hereby recognize World Pancreatic Cancer Day.

On motion of Alderman Maldonado, seconded by Aldermen Moreno, Hairston, Sadlowski Garza, Burke, Scott, Solis, Mitts and Arena, the foregoing resolution was *Adopted* by yeas and nays as follows:

Yeas -- Aldermen Moreno, Hopkins, Dowell, King, Hairston, Sawyer, Mitchell, Harris, Beale, Sadlowski Garza, Thompson, Cárdenas, Quinn, Burke, Lopez, Foulkes, D. Moore, Curtis, O'Shea, Cochran, Muñoz, Zalewski, Scott, Solis, Maldonado, Burnett, Ervin, Taliaferro, Reboyras, Santiago, Waguespack, Mell, Ramirez-Rosa, Villegas, Mitts, Sposato, Laurino, O'Connor, Napolitano, Reilly, Smith, Tunney, Arena, Cappleman, Pawar, Osterman, J. Moore, Silverstein -- 48.

Nays -- None.

Alderman Beale moved to reconsider the foregoing vote. The motion was lost.

Presented By

ALDERMAN BURNETT (27th Ward):

Referred -- ISSUANCE OF PERMIT FOR SIGN/SIGNBOARD AT 900 N. NORTH BRANCH ST.

[Or2016-660]

A proposed order directing the Commissioner of Buildings to issue a permit to Omega Sign & Lighting, Inc. to install a sign/signboard at 900 North North Branch Street, which was *Referred to the Committee on Zoning, Landmarks and Building Standards.*

Presented By

ALDERMAN TALIAFERRO (29th Ward):

Referred -- ISSUANCE OF PERMIT FOR SIGN/SIGNBOARD AT 1900 N. NARRAGANSETT AVE.

[Or2016-654]

A proposed order directing the Commissioner of Buildings to issue a permit to Ozko Sign

and Lighting to install a sign/signboard at 1900 North Narragansett Avenue, which was *Referred to the Committee on Zoning, Landmarks and Building Standards.*

Presented By

ALDERMAN WAGUESPACK (32nd Ward):

Referred -- ISSUANCE OF PERMIT FOR SIGN/SIGNBOARD AT 1831 N. WESTERN AVE.

[Or2016-659]

A proposed order directing the Commissioner of Buildings to issue a permit to James A. Lopez to install a sign/signboard at 1831 North Western Avenue, which was *Referred to the Committee on Zoning, Landmarks and Building Standards.*

Presented By

ALDERMAN MELL (33rd Ward):

Referred -- ISSUANCE OF PERMIT FOR SIGN/SIGNBOARD AT 2933 N. ELSTON AVE.

[Or2016-658]

A proposed order directing the Commissioner of Buildings to issue a permit to T.A. Cummings, Jr. Company to install a sign/signboard at 2933 North Elston Avenue, which was *Referred to the Committee on Zoning, Landmarks and Building Standards.*

Presented By

ALDERMAN RAMIREZ-ROSA (35th Ward):

Referred -- AMENDMENT OF SECTION 4-60-023 OF MUNICIPAL CODE BY DELETING SUBSECTION 35.85 TO ALLOW ISSUANCE OF ADDITIONAL PACKAGE GOODS LICENSES ON PORTION OF W. ARMITAGE AVE.

[O2016-8423]

A proposed ordinance to amend Title 4, Chapter 60, Section 023 of the Municipal Code of Chicago by deleting subsection 35.85 which restricted the issuance of additional package goods licenses on West Armitage Avenue, from North Lowell Avenue to North Kedvale Avenue, which was *Referred to the Committee on License and Consumer Protection.*

Referred -- ISSUANCE OF PERMIT FOR SIGN/SIGNBOARD AT 3801 W. LAWRENCE AVE.

[O2016-8424]

Also, a proposed ordinance directing the Commissioner of Buildings to issue a permit to M-K Signs, Inc. to install a sign/signboard at 3801 West Lawrence Avenue, which was *Referred to the Committee on Zoning, Landmarks and Building Standards.*

Presented By

ALDERMAN VILLEGAS (36th Ward):

Referred -- ISSUANCE OF PERMITS FOR SIGNS/SIGNBOARDS AT 4500 W. GRAND AVE.

Three proposed orders directing the Commissioner of Buildings to issue permits to All Right Sign to install signs/signboards at 4500 West Grand Avenue, which were *Referred to the Committee on Zoning, Landmarks and Building Standards,* as follows:

one sign/signboard at east elevation;

[Or2016-655]

one sign/signboard at south elevation; and

[Or2016-657]

one sign/signboard at west elevation.

[Or2016-656]

Presented By

**ALDERMAN MITTS (37th Ward),
ALDERMAN REBOYRAS (30th Ward) And
ALDERMAN LOPEZ (15th Ward):**

Rules Suspended -- DECLARATION OF FIRST SUNDAY IN DECEMBER AS "TOYS FOR TOTS DAY" IN CHICAGO.

[R2016-954]

A proposed resolution reading as follows:

WHEREAS, 2016 marks the 39th anniversary of the Chicagoland Toys for Tots Motorcycle Parade which is the largest of its kind in the world, 2016 is also the 69th anniversary of the U.S. Marine Corps Toys for Tots program; and

WHEREAS, The U.S. Marine Corps Reserve coordinates the national Toys for Tots program with local units working in concert with communities and with recognized local social welfare agencies throughout the United States to customize each campaign to local needs; and

WHEREAS, Since 1978 the Chicagoland Toys for Tots Motorcycle Parade has conducted its annual event, first led by U.S. Marine Corps Veteran Ed "Aminal" Wisniewski and five other individuals. Eventually developing into a Chicagoland tradition involving tens of thousands of motorcyclists with many other donors, volunteer workers, corporations, small businesses, and officials of the private and public sector all donating their time, energies and monies towards making a joyful Christmas holiday for children and organizations in need in the Chicagoland area; and

WHEREAS, On Sunday, December 4, 2016 hundreds of volunteers of the wonderful Chicagoland Toys for Tots Motorcycle Parade will gather at the Dan Ryan Woods Grove at 85th and Western Avenue on Chicago's South Side. Whereby, they will orchestrate this motorcade to DeVry University on Chicago's North Side. They will be led by the "Jolly Old Elf" and thousands of toy-bearing motorcyclists, to assist the U.S. Marine Corps Toys for Tots program. These brand new toys being delivered via motorcycles will eventually be distributed to needy children throughout Chicagoland in time for Christmas; and

WHEREAS, The leaders of this great City of Chicago join the volunteers of Chicagoland Toys for Tots Motorcycle Parade and the U.S. Marine Corps Reserve Toys for Tots program in the motto and sentiment that "Every Needy Child Deserves A Brand New Toy For Christmas"; now, therefore,

Be It Resolved, That we, the Mayor and members of the City Council of the City of Chicago, gathered this 16th day of November 2016, call public attention to the Chicagoland Toys for Tots Motorcycle Parade's 39th anniversary and the U.S. Marine Corps Toys for Tots program 69th anniversary and in that regard do hereby declare that the 1st Sunday in December be known as: "Toys For Tots Day" in Chicago; and

Be It Further Resolved, That a suitable copy of this resolution be prepared and presented to the Chicagoland Toys for Tots Motorcycle Parade Organization.

On motion of Alderman Mitts, seconded by Alderman Reboyras, the foregoing resolution was *Adopted* by yeas and nays as follows:

Yeas -- Aldermen Moreno, Hopkins, Dowell, King, Hairston, Sawyer, Mitchell, Harris, Beale, Sadlowski Garza, Thompson, Cárdenas, Quinn, Burke, Lopez, Foulkes, D. Moore, Curtis, O'Shea, Cochran, Muñoz, Zalewski, Scott, Solis, Maldonado, Burnett, Ervin, Taliaferro, Reboyras, Santiago, Waguespack, Mell, Ramirez-Rosa, Villegas, Mitts, Sposato, Laurino, O'Connor, Napolitano, Reilly, Smith, Tunney, Arena, Cappleman, Pawar, Osterman, J. Moore, Silverstein -- 48.

Nays -- None.

Alderman Beale moved to reconsider the foregoing vote. The motion was lost.

Presented By

ALDERMAN O'CONNOR (40th Ward) And
ALDERMAN LAURINO (39th Ward):

Referred -- AMENDMENT OF SECTION 17-13-0905 OF MUNICIPAL CODE BY ADDING NEW SUBSECTION 17-13-0905-G TO ESTABLISH REGULATIONS FOR SPECIAL USE APPROVAL FOR RESTAURANT DRIVE-THROUGH FACILITIES.
[O2016-8433]

A proposed ordinance to amend Title 17, Chapter 13, Section 0905 of the Municipal Code of Chicago by adding new subsection 17-13-0905-G to allow any initial or renewal of a

special use approval for a restaurant drive-through facility that provides drive-through food service between the hours of 12:00 Midnight and 7:00 A.M. to be effective for a five-year period; the Zoning Administrator may recommend and the Zoning Board of Appeals may impose reasonable time limits of operation to protect the public health, safety, morals or general welfare as a condition of approving or reapproving any special use for such restaurant drive-through facility; and further, if any initial or renewed special use approval application is denied for said restaurant drive-through facility that provides drive-through food service between the hours of 12:00 Midnight and 7:00 A.M., such denial shall not affect the restaurant's lawful drive-through facility operations at other times, which was *Referred to the Committee on Zoning, Landmarks and Building Standards.*

Presented By

ALDERMAN J. MOORE (49th Ward):

Referred -- CORRECTION OF OCTOBER 5, 2016 CITY COUNCIL *JOURNAL OF PROCEEDINGS.*

[O2016-8448]

A proposed ordinance to correct the October 5, 2016 *Journal of the Proceedings of the City Council of the City of Chicago* for an ordinance printed on page 33659 by replacing the erroneous reference of: "One Thousand and no/100 Dollars" to: "Two Thousand and no/100 Dollars" at line 3 of Section 2, which was *Referred to the Committee on Committees, Rules and Ethics.*

Referred -- AMENDMENT OF SECTION 10-28-675 OF MUNICIPAL CODE BY MODIFYING BOUNDARIES OF ADVERTISING BENCH RESTRICTED ZONES.

[O2016-8453]

Also, a proposed ordinance to amend Title 10, Chapter 28, Section 675 of the Municipal Code of Chicago by modifying the boundaries of advertising bench restricted zones within the 49th Ward, which was *Referred to the Committee on Transportation and Public Way.*

5. FREE PERMITS, LICENSE FEE EXEMPTIONS, CANCELLATION OF WARRANTS FOR COLLECTION AND WATER RATE EXEMPTIONS, ET CETERA.

Proposed ordinances, orders, et cetera, described below, were presented by the aldermen named and were *Referred to the Committee on Finance*, as follows:

SENIOR CITIZENS SEWER REFUNDS:
($50.00)

BY ALDERMAN HOPKINS (2nd Ward):

[O2016-8494]

Brown, Caroline E.

BY ALDERMAN SILVERSTEIN (50th Ward):

[O2016-8495]

McDonagh, Yvonne

Yohnka, Barbara K.

APPROVAL OF JOURNAL OF PROCEEDINGS.

JOURNAL (November 9, 2016)

The Honorable Susana A. Mendoza, City Clerk, submitted the printed official *Journal of the Proceedings of the City Council of the City of Chicago* for the regular meeting held on Wednesday, November 9, 2016 at 10:00 A.M., signed by her as such City Clerk.

Alderman Burke moved to *Approve* said printed official *Journal* and to dispense with the reading thereof. The question being put, the motion *Prevailed.*

UNFINISHED BUSINESS.

On motion of Alderman Burke, the City Council went out of the regular order of business during the Reports and Communications from City Officers portion of the meeting to consider those matters which would otherwise have been contained in the Unfinished Business portion of the meeting. (Please see pages 37282 through 38084 of this *Journal* for the full text of these matters.)

MISCELLANEOUS BUSINESS.

PRESENCE OF VISITORS NOTED.

The following individuals were in attendance and recognized by the City Council:

members of Chicago Fire Department Airport Operations Division: Timothy Sampey, Assistant Deputy Fire Commissioner; Jeffrey A. Lyle, District Deputy Chief; Richard Ford II, First Deputy Fire Commissioner; all accompanied by various individuals from the Department.

representatives of Toys for Tots Program: George L. Fortier, Jr., President; Jack Voss, Bylaw Historian; Geo Webster, Northside; Ed Wisniewski, Founder.

Time Fixed For Next Succeeding Regular Meeting.

[O2016-8511]

By unanimous consent, Alderman Burke presented a proposed ordinance which reads as follows:

Be It Ordained by the City Council of the City of Chicago:

SECTION 1. That the next succeeding regular meeting of the City Council of the City of Chicago to be held after the meeting held on Wednesday, the sixteenth (16th) day of November, 2016, at 10:00 A.M., be and the same is hereby fixed to be held on Wednesday, the fourteenth (14th) day of December, 2016, at 10:00 A.M., in the Council Chamber in City Hall.

SECTION 2. This ordinance shall take effect and be in force from and after its passage.

On motion of Alderman Burke, the foregoing proposed ordinance was *Passed* by yeas and nays as follows:

Yeas -- Aldermen Moreno, Hopkins, Dowell, King, Hairston, Sawyer, Mitchell, Harris, Beale, Sadlowski Garza, Thompson, Cárdenas, Quinn, Burke, Lopez, Foulkes, D. Moore, Curtis, O'Shea, Cochran, Muñoz, Zalewski, Scott, Solis, Maldonado, Burnett, Ervin, Taliaferro, Reboyras, Santiago, Waguespack, Mell, Ramirez-Rosa, Villegas, Mitts, Sposato, Laurino, O'Connor, Napolitano, Reilly, Smith, Tunney, Arena, Cappleman, Pawar, Osterman, J. Moore, Silverstein -- 48.

Nays -- None.

Alderman Beale moved to reconsider the foregoing vote. The motion was lost.

Adjournment.

Thereupon, Alderman Burke moved that the City Council do *Adjourn*. The motion *Prevailed* and the City Council *Stood Adjourned* to meet in regular meeting on Wednesday, December 14, 2016, at 10:00 A.M., in the Council Chamber in City Hall.

Susana A. Mendoza

SUSANA A. MENDOZA,
City Clerk.

APPENDIX A

LEGISLATIVE INDEX

JOURNAL of the PROCEEDINGS
of the
CITY COUNCIL
of the
CITY of CHICAGO, ILLINOIS

Regular Meeting – Wednesday, November 16, 2016

Main Category List

LEGISLATIVE INDEX
JOURNAL of the PROCEEDINGS
of the
CITY COUNCIL
of the
CITY of CHICAGO, ILLINOIS

Regular Meeting – Wednesday, November 16, 2016

Agreements
Alley
Appointments
Bonds & Bond Issues
Budget & Appropriations
City Departments/Agencies
Claims
Commendations & Declarations
Historical Landmarks
Illinois, State of
Journal Corrections
Lawsuits/Settlements
Municipal Code Amendments
Parking
Permits/License/Fee Exemptions
Property
Signs/Signboards
Special Events
Special Service Areas
Streets
Tag Days
Tax Increment Financing Districts
Tax Levies
Traffic
Tributes
Zoning Reclassifications

Abbreviations And Acronyms

A

Admin.	Administration
Agcy.	Agency
a.k.a.	Also Known As
Ald.	Alderman
AME	African Methodist Episcopal Church
ANLAP	Adjacent Neighbors Land Acquisition Program
App.	Application
Apt(s).	Apartment(s)
Assn.	Association
Assoc.	Associates
Asst.	Assistant
Atty.	Attorney
Ave	Avenue
A.M.	Ante Meridian

B

B.A..	Bachelor of Arts
Bd. of Ed.	Board of Education
Bldg.	Building
Bhp.	Bishop
Blvd	Boulevard
Bro.	Brother

C

Capt.	Captain
Card.	Cardinal
CCL	Concealed Carry License
CDBG	Community Development Block Grant
CDC	Community Development Commission
CEO	Chief Executive Officer
CFD	Chicago Fire Department
CFO	Chief Financial Officer
CFP	Chicago Firearm Permit
CHA	Chicago Housing Authority
Chap.	Chapter
Chpl.	Chaplain
Chgo.	Chicago
Co.	Company
Col	Colonel
Com.	Committee/Community
Comdr.	Commander

C

Coml.	Commercial
Comm.	Commerce/Commission
Comr.	Commissioner
Condo	Condominium
Co-Op	Cooperative
Corp.	Corporation
Corpl.	Corporal
Constr.	Construction
CPA	Certified Public Accountant
CPD	Chicago Police Department/
CPS	Chicago Public Schools
Ct	Court
CTA	Chicago Transit Authority

D

DARLEP	Digital Automated Red Light Enforcement Program
d.b.a.	Doing Business As
Deferred	Action Deferred
deg.	Degree(s)
Det.	Detective
Dept.	Department
Devel.	Developer/Development
Dist.	District
Div.	Division
Dr.	Doctor
Dr	Drive

E

E	East
EAV	Equalized Assessed Value
eb	eastbound
Elem.	Elementary
EMT	Emergency Medical Technician
Eng'r	Engineer
Equip.	Equipment
Exchg.	Exchange
Exec. Dir.	Executive Director
Expy.	Expressway

F

FAA	Federal Aviation Administration
Fahr.	Fahrenheit
FAR	Floor Area Ratio
FBI	Federal Bureau of Investigation
FDA	Federal Drug Administration

Abbreviations And Acronyms

F	
F.F.	Firefighter
Filed	Placed on File
FOID	Firearm Owner's Identification Card
Fr.	Father
ft.	feet
f.k.a.	formerly known as
G	
Gen.	General
Govt.	Government
H	
Hon.	Honorable
hrs.	Hours
HUD	Housing and Urban Development
Hwy.	Highway
HQ	Headquarters
I	
IDOT	Illinois Dept. of Transportation
IL	Illinois
Inc.	Incorporated
Ind.	Industries
Ins.	Insurance
Insp. Gen.	Inspector General
Inst'l.	Institutional
IPD	Institutional Planned Development
J	
Jr.	Junior
L	
LCpl	Lance Corporal
LLC	Limited Liability Company
LP	Limited Partnership
Lt.	Lieutenant
Ltd.	Limited
LUCHA	Latin United Community Housing Association
M	
Maj.	Major
M.B.	Missionary Baptist
MBA	Master of Business Administration
MBE	Minority Business-Owned Enterprise
M	
MWBE	Minority Women Business Enterprise
Mfg.	Manufacturing
MFT	Motor Fuel Tax
Mgmt.	Management
mins.	Minutes
MOPD	Mayors Office for People with Disabilities
Msgr.	Monsignor
Mun.	Municipal
N	
N	North
Natl.	National
NFP	Not-for-profit corporation
No.	Number
O	
Off.	Officer
Org.	Organization
P	
pg(s)	page(s)
PhD	Doctor of Philosophy
Pkg.	Package/Parking
Pkwy	Parkway
Pl	Place
Plz	Plaza
P.M.	Post Meridian
P.O.	Police Officer
PFC	Private First Class
R	
RA	Very Reverend
Rd.	Road
Re-Ref.	Re-Referred
Redevel.	Redevelopment
Ref.	Referred
Rehab.	Rehabilitation
Res.	Residence/Residential
Rest.	Restricted/Restaurant
Rev.	Reverend
ROTC	Reserve Officer's Training Corps
ROW	Right-of-way
RR	Railroad
Rt. Rev.	Right Reverend

Abbreviations And Acronyms

R

Ry.	Railway
RTA	Regional Transportation Authority

Q

Q1	1st Quarter (Jan – Mar)
Q2	2nd Quarter (Apr – Jun)
Q3	3rd Quarter (Jul – Sep)
Q4	4th Quarter (Oct – Dec)

S

S	South
SBIF	Small Business Improvement Fund
St.	Saint
Sch.	School
Sgt.	Sergeant
SFC.	Sergeant First Class
Sist.	Sister
Soc.	Society
Sq.	Square
Sr.	Senior
SSA	Special Service Area
SSgt.	Staff Sergeant
St	Street
STEM	Science, Technology, Engineering and Math
Subdiv.	Subdivision
Supt.	Superintendent

T

Terr	Terrace
thru	through
TIF	Tax Increment Financing
Trans.	Transportation

U

Univ.	University
U.S.	United States
u.t.a.	Under trust agreement
Util.	Utility

V

v	versus (against)
Veh.	Vehicle

W

W	West

Y

YMCA	Young Men's Christian Association
YWCA	Young Women's Christian Association

Zoning Districts

B	Business
BPD	Business Planned Development
C	Commercial
CPD	Commercial Planned Development
DC	Downtown Core
DX	Downtown Mixed-Use
DR	Downtown Residential
DS	Downtown Service
M	Manufacturing
PD	Planned Development
PMD	Planned Manufacturing
POS	Parks and Open Space
R	Residential
RM	Residential Multi-Unit
RPD	Residential Planned Development
RS	Residential Single Unit (Detached House)
RT	Residential Two-Flat, Townhouse and Multi-Unit
SD	Special Character Overlay

OFFICE OF THE CITY CLERK

Date: 11/16/2016 CITY COUNCIL LEGISLATIVE INDEX

AGREEMENTS

Collective Bargaining

Public Safety Employees Union, Unit II

Emanuel (Mayor) O2016-7961

Referred [C.J.p. 34672] Workforce Development

Passed [C.J.p. 38281]

Miscellaneous

Interstate JCDecaux LLC

First amendment to Coordinated City Digital Sign Program

Emanuel (Mayor) SO2016-7983

Referred [C.J.p. 34658] Budget

Deferred and Published [C.J.p. 36325]

Passed as Substitute [C.J.p. 37901]

Redevelopment

Greenwood on 87th LLC for Stony Island Avenue Commercial and Burnside Industrial Corridors Tax Increment Financing (TIF) Redevelopment Project Area

Amend

Emanuel (Mayor) O2016-7965

Referred [C.J.p. 34667] Finance

Passed [C.J.p. 38121]

ALLEY

Ingress/Egress

Bros. Auto Care

2801 W Fullerton Ave

Moreno (1) O2016-8432

Referred [C.J.p. 38680] Transportation

Joinery LLC, The

2533 W Homer St

Moreno (1) O2016-8429

Referred [C.J.p. 38680] Transportation

Premium Financials, Ltd.

6430 S Woodlawn Ave

Cochran (20) O2016-8425

Referred [C.J.p. 38685] Transportation

Prestige Auto Repair

4172 W Ogden Ave

Munoz (22) O2016-8418

Referred [C.J.p. 38685] Transportation

APPOINTMENTS

Carpenter, Denise R.

Calumet Heights/Avalon Commission (S.S. A. No. 50) (Member)

Emanuel (Mayor) A2016-109

Referred [C.J.p. 37270] Finance

Dixon, Rethel T.

Calumet Heights/Aviation Commission (S.S.A. No. 50) (Member)

Emanuel (Mayor) A2016-110

Referred [C.J.p. 37271] Finance

Dohe, Rebecca C.

Wicker Park and Bucktown Commission (S.S.A. No. 33) (Member)

Emanuel (Mayor) A2016-104

Referred [C.J.p. 34656] Finance

Approved [C.J.p. 38088]

Hoven, Barry M.A.

Howard Street Commission (S.S.A. No. 19) (Member)

Emanuel (Mayor) A2016-107

Referred [C.J.p. 37268] Finance

Huttas, Marcy S.

Wicker Park and Bucktown Commission (S.S.A. No. 33) (Member)

Emanuel (Mayor) A2016-104

Referred [C.J.p. 34656] Finance

Approved [C.J.p. 38088]

Hutzel, Patricia A.

Uptown Commission (S.S.A. No. 34) (Member)

Emanuel (Mayor) A2016-105

Referred [C.J.p. 34657] Finance

Approved [C.J.p. 38089]

Janik, Wayne A.

Wicker Park & Bucktown Commission (S.S.A. No. 33) (Member)

Emanuel (Mayor) A2016-108

Referred [C.J.p. 37269] Finance

Jones, Peggie M.

Marquette Park Commission (S.S.A. No. 14) (Member)

Emanuel (Mayor) A2016-102

Referred [C.J.p. 34654] Finance

Approved [C.J.p. 38086]

APPOINTMENTS

Lewin, Jonathan

Chicago Emergency Telephone System Board (Member)

Emanuel (Mayor) A2016-94

Referred [C.J.p. 29676] Public Safety

Approved [C.J.p. 38275]

Loncar, Robert D.

Commerical Avenue Commission (S.S.A.No. 5) (Member)

Emanuel (Mayor) A2016-101

Referred [C.J.p. 34654] Finance

Approved [C.J.p. 38085]

Matos, Cristina

Chicago Housing Authority Board of Commissioners (Member)

Emanuel (Mayor) A2016-106

Referred [C.J.p. 37272] Housing

Park, Susie

Chicago Emergency Telephone System Board (Chair and Member)

Emanuel (Mayor) A2016-92

Referred [C.J.p. 29677] Public Safety

Approved [C.J.p. 38276]

Raduendzel, Cally E.

Howard Street Commission (S.S.A. No. 19) (Member)

Emanuel (Mayor) A2016-103

Referred [C.J.p. 34655] Finance

Approved [C.J.p. 38087]

Thomas, Shanina M.

Calumet Heights/Avalon Commission (S.S.A. No. 50) (Member)

Emanuel (Mayor) A2016-111

Referred [C.J.p. 37271] Finance

BONDS & BOND ISSUES

John Penncuff Apartments

2031-2037 N Milwaukee Ave

Inducement language for low-income housing

Emanuel (Mayor) O2016-8455

Referred [C.J.p. 37273] Finance

BONDS & BOND ISSUES

Refunding of second amended and restated Michael Reese promissory note

Emanuel (Mayor) SO2016-7981

Referred [C.J.p. 34660] Finance

Deferred and Published [C.J.p. 36218]

Passed as Substitute [C.J.p. 38042]

BUDGET & APPROPRIATIONS

Annual Appropriation Ordinance

Year 2017

Corrections and revisions

Dept./Agency O2016-8353

Direct Introduction Budget

Deferred and Published [C.J.p. 36462]

Passed [C.J.p. 37282]

Executive Budget - Recommendations, as amended

Emanuel (Mayor) SO2016-7780

Referred [C.J.p. 34631] Budget

Deferred and Published [C.J.p. 36533]

Passed as Substitute [C.J.p. 37353]

CDBG

Year XLIII

Corrections and revisions

Dept./Agency O2016-8354

Direct Introduction Budget

Deferred and Published [C.J.p. 37161]

Passed [C.J.p. 37847]

Draft Action Plan and Budget Recommendations, as amended

Emanuel (Mayor) SO2016-7782

Referred [C.J.p. 34631] Budget

Deferred and Published [C.J.p. 37166]

Passed as Substitute [C.J.p. 37852]

CITY COUNCIL

Regular Meetings

December 14, 2016 at 10:00 A.M.

Burke (14) O2016-8511

Passed [C.J.p. 38695]

CITY DEPARTMENTS/AGENCIES

Animal Care & Control

Call for executive director to declare facilities "no-kill" institutions and amend operating procedures to reflect humane measures and policies

Burke (14), and Others Or2016-673

Referred [C.J.p. 38684] Finance

CLAIMS

Condominium Refuse Rebate

Aspen Place Condo Assn. and sundry others

Burke (14) CL2016-1712

Direct Introduction Finance

Failed to Pass [C.J.p. 38271]

Damage to Property

LaPorta, Kevin J.

Misc. Transmittal CL2016-1714

Referred [C.J.p. 37281] Finance

Lidnsay, Gregg

Misc. Transmittal CL2016-1713

Referred [C.J.p. 37281] Finance

Damage to Vehicle

Chappelle, Laquita D.

Misc. Transmittal CL2016-1716

Referred [C.J.p. 37280] Finance

Cook, Garrett W.

Misc. Transmittal CL2016-1705

Referred [C.J.p. 37280] Finance

Element Vehicle Management Services LLC and D.L Peterson Trust

Misc. Transmittal CL2016-1718

Referred [C.J.p. 37280] Finance

Hernandez, Jessica

Misc. Transmittal CL2016-1706

Referred [C.J.p. 37281] Finance

Kronfeld, David

Misc. Transmittal CL2016-1717

Referred [C.J.p. 37281] Finance

CLAIMS

Damage to Vehicle

Mullen, Alexia G.

Misc. Transmittal CL2016-1704

Referred [C.J.p. 37281] Finance

Norberg, Grace M.

Misc. Transmittal CL2016-1708

Referred [C.J.p. 37281] Finance

Parekh, Neil

Misc. Transmittal CL2016-1703

Referred [C.J.p. 37281] Finance

Salerno, Anthony R.

Misc. Transmittal CL2016-1720

Referred [C.J.p. 37281] Finance

Silva, Jose M.

Misc. Transmittal CL2016-1707

Referred [C.J.p. 37281] Finance

Terrell, Irene D.

Misc. Transmittal CL2016-1721

Referred [C.J.p. 37281] Finance

Zhou, Fei

Misc. Transmittal CL2016-1719

Referred [C.J.p. 37281] Finance

Damage to Vehicle - Pothole

Guzman, Blanca

Misc. Transmittal CL2016-1723

Referred [C.J.p. 37280] Finance

Heffernan, Marie E.

Misc. Transmittal CL2016-1710

Referred [C.J.p. 37280] Finance

Higgins, Samuel B.

Misc. Transmittal CL2016-1724

Referred [C.J.p. 37281] Finance

Klein, Olia

Misc. Transmittal CL2016-1722

Referred [C.J.p. 37281] Finance

Nazar, Priti

Misc. Transmittal CL2016-1709

Referred [C.J.p. 37281] Finance

CLAIMS

Small Claims

Attalla, Christine A
Burke (14) CL2016-1711
Direct Introduction Finance
Failed to Pass [C.J.p. 38269]

Banovic, Matthew and sundry others
Burke (14) Or2016-651
Direct Introduction Finance
Passed [C.J.p. 38264]

COMMENDATIONS & DECLARATIONS

"National Veterans Awareness Month" in Chicago November 2016
Emanuel (Mayor) R2016-910
Adopted [C.J.p. 38624]

"World Pancreatic Cancer Day" in Chicago November 17, 2016
Maldonado (26), and Others R2016-953
Adopted [C.J.p. 38686]

Anderson, John T. (P.O.)
Retirement from Chicago Police Department
Burke (14) R2016-928
Adopted [C.J.p. 38634]

Baltierra, Ronald
Gratitude for military service and congratulations on contributions to Mexican Community
Cardenas (12) R2016-919
Adopted [C.J.p. 38627]

Barry, Linda A. (P.O.)
Retirement from Chicago Police Department
Burke (14) R2016-929
Adopted [C.J.p. 38635]

Blaszczyk, James S. (P.O.)
Retirement from Chicago Police Department
Burke (14) R2016-930
Adopted [C.J.p. 38636]

Bober, Kazimiera
Gratitude for contributions to 1st Ward, West Town neighborhood and Polish community and dedication of "Kazimiera 'Kasia' Bober Way"
Moreno (1) R2016-916
Adopted [C.J.p. 38625]

COMMENDATIONS & DECLARATIONS

Boyd, Ahmad R. (Dr.) (Rev.)
Gratitude for dedicated service to LeClaire Missionary Baptist Church community
Munoz (22) R2016-921
Adopted [C.J.p. 38660]

Boyle, Dennis J. (Sgt.)
Retirement from Chicago Police Department
Burke (14) R2016-931
Adopted [C.J.p. 38637]

Buehler, Colette T. (P.O.)
Retirement from Chicago Police Department
Burke (14) R2016-932
Adopted [C.J.p. 38638]

Chicago Fire Department Airport Operations Division
Gratitude for heroic actions
Emanuel (Mayor), and Others R2016-917
Adopted [C.J.p. 37266]

Chicagoland Toys for Tots Motorcycle Parade
39th anniversary and First Sunday of December declared "Toys for Tots Day' in Chicago and 69th anniversary U.S. Marine Corps Toys for Tots Program
Mitts (37) R2016-918
Adopted [C.J.p. 38690]

Davis, June M.
Retirement from Chicago Public Schools
Mitts (37) R2016-913
Adopted [C.J.p. 38642]

Drish, Marilyn J. (P.O.)
Retirement from Chicago Police Department
Burke (14) R2016-911
Adopted [C.J.p. 38639]

Fudacz, Jane A. (P.O.)
Retirement from Chicago Police Department
Burke (14) R2016-933
Adopted [C.J.p. 38640]

Gibbons, Anthony V. (P.O.)
Retirement from Chicago Police Department
Burke (14) R2016-934
Adopted [C.J.p. 38641]

COMMENDATIONS & DECLARATIONS

Giudice, Thomas G. (P.O.)
Retirement from Chicago Police Department
Burke (14) R2016-935
Adopted [C.J.p. 38642]

Glynn, Thomas J. (Sgt.)
Retirement from Chicago Police Department
Burke (14) R2016-936
Adopted [C.J.p. 38643]

Golab, John A. (P.O.)
Retirement from Chicago Police Department
Burke (14) R2016-937
Adopted [C.J.p. 38644]

Haicrz, John A. (P.O.)
Retirement from Chicago Police Department
Burke (14) R2016-938
Adopted [C.J.p. 38645]

Hebrew Israelite Men
Declare 2016 as year of liberty for all
Mitts (37) R2016-914
Adopted [C.J.p. 38663]

Jaeger, Mark A. (P.O.)
Retirement from Chicago Police Department
Burke (14) R2016-939
Adopted [C.J.p. 38646]

Joy, Dwight A. (P.O.)
Retirement from Chicago Police Department
Burke (14) R2016-940
Adopted [C.J.p. 38647]

Keating, Lawrence A. (P.O.)
Retirement from Chicago Police Department
Burke (14) R2016-941
Adopted [C.J.p. 38648]

Mejia, Anthony (P.O.)
Retirement from Chicago Police Department
Burke (14) R2016-942
Adopted [C.J.p. 38649]

O'Carroll, Joseph C. (P.O.) (Bomb Technician)
Retirement from Chicago Police Department
Burke (14) R2016-943
Adopted [C.J.p. 38650]

COMMENDATIONS & DECLARATIONS

Olszewski, Ronald J. (P.O.)
Retirement from Chicago Police Department
Burke (14) R2016-944
Adopted [C.J.p. 38651]

Paluch, Christopher C. (Sgt.)
Retirement from Chicago Police Department
Burke (14) R2016-945
Adopted [C.J.p. 38652]

Popp, Karen A. (Sgt.)
Retirement from Chicago Police Department
Burke (14) R2016-946
Adopted [C.J.p. 38653]

Przybylski, Suzanne M. (P.O.)
Retirement from Chicago Police Department
Burke (14) R2016-947
Adopted [C.J.p. 38654]

Ramirez, David M.
Gratitude for military service and congratulations on contributions to Mexican Community
Cardenas (12) R2016-919
Adopted [C.J.p. 38627]

Roberts, Michelle (P.O.)
Retirement from Chicago Police Department
Burke (14) R2016-948
Adopted [C.J.p. 38655]

Sanchez, Robert (P.O.)
Retirement from Chicago Police Department
Burke (14) R2016-949
Adopted [C.J.p. 38656]

Savage, Don
Recognition as lifetime Chicago Cubs fan in celebration of 2016 Chicago Cubs World Series Championship
Laurino (39) R2016-907
Adopted [C.J.p. 38666]

Scott, Richard D. (Lt.)
Retirement from Chicago Police Department
Burke (14) R2016-950
Adopted [C.J.p. 38657]

COMMENDATIONS & DECLARATIONS

Strand, Donna L. (Sgt.)

Retirement from Chicago Police Department

Burke (14) R2016-952

Adopted [C.J.p. 38658]

Tyrcha, Joseph A. (P.O.)

Retirement from Chicago Police Department

Burke (14) R2016-951

Adopted [C.J.p. 38659]

U.S. Marine Corps Reserve and Community Partners

69th anniversary of Toys for Tots program, 39th anniversary of Chicagoland Toys for Tots Motorcycle Parade, and first Sunday in December declared "Toys for Tots Day" in Chicago

Mitts (37), and Others R2016-954

Adopted [C.J.p. 38690]

HISTORICAL LANDMARKS

Demolition & Demolition Lien

Milwaukee Avenue District

1446 N Milwaukee Ave

Dept./Agency Or2016-649

Referred [C.J.p. 37281] Zoning

Designation

Elizabeth Palmer Peabody School

1438-1454 W Augusta Blvd

Dept./Agency O2016-7293

Referred [C.J.p. 32556] Zoning

Passed [C.J.p. 38580]

John Lothrop Motley School Building

729-759 N Ada St, 1337-1347 W Chicago Ave

Dept./Agency O2016-6356

Referred [C.J.p. 29713] Zoning

Passed [C.J.p. 38587]

Lakeview Avenue Row House District

2700-2714 N Lakeview Ave, 400-408 W Wrightwood Ave

Dept./Agency O2016-7295

Referred [C.J.p. 32557] Zoning

Passed [C.J.p. 38591]

HISTORICAL LANDMARKS

Designation

Plymouth Building (Later LaSalle Extension University)

417-421 S Dearborn St, 416-420 S Plymouth Ct

Dept./Agency O2016-6357

Referred [C.J.p. 29714] Zoning

Passed [C.J.p. 38595]

Uptown Square District

4518-4866 N Broadway, 4601-4829 N Broadway, 1200-1214 W Gunnison St and 1201-1215 W Gunnison St and various additional addresses

Dept./Agency O2016-8402

Referred [C.J.p. 37282] Zoning

Graeme Stewart Public School Building

4505-4545 N Kenmore Ave, 1016-1028 W Sunnyside Ave

Dept./Agency O2016-7294

Referred [C.J.p. 32556] Zoning

Passed [C.J.p. 38583]

Permit Fee Waivers

Ollestad, Wyatt

11307 S St Lawrence Ave

Beale (9) Or2016-629

Referred [C.J.p. 35739] Zoning

Passed [C.J.p. 38600]

Valworks Properties LLC - 5940 N Sheridan Series 2

5940 N Sheridan Rd

Osterman (48) Or2016-616

Referred [C.J.p. 35771] Zoning

Passed [C.J.p. 38602]

ILLINOIS, STATE OF

Call upon Governor Rauner to support Chicago Welcoming City ordinance and strengthen policies to protect undocumented immigrants

Emanuel (Mayor), and Others R2016-908

Referred [C.J.p. 37276] Human Relations

JOURNAL CORRECTIONS

Year 2016

Sale of property at 4025 S Indiana Ave, by replacing compensation amount - O2016-6603

October 5, 2016 C.J.p. 33659

Moore (49) O2016-8448

Referred [C.J.p. 38692] Rules

LAWSUITS/SETTLEMENTS

Report of Settlements

Month of September 2016

Burke (14) F2016-56

Filed [C.J.p. 38275] Finance

MUNICIPAL CODE AMENDMENTS

Title 1 - General Provisions

Ch. 4 Code Adoption-Organization

1-4-100 modifying provision for interpretation of language by adding Code references to wards by number having no accompanying boundary or other geographic description

Emanuel (Mayor) SO2016-7983

Referred [C.J.p. 34658] Budget

Deferred and Published [C.J.p. 36325]

Passed as Substitute [C.J.p. 37901]

Title 2 - City Government & Administration

Ch. 8 City Council & Wards of City

2-8-040 (new) (a thru e) defining qualifications for honorary street names of individuals not living or entity groups, establishing procedure, physical location and 5 year expiration limitations, assigning cost of installation to ward

Beale (9) O2016-8426

Referred [C.J.p. 38682] Transportation

Ch. 12 City Clerk

2-12-010 modifying powers and duties of City Clerk relating to residential zone parking permits

Emanuel (Mayor) SO2016-7983

Referred [C.J.p. 34658] Budget

Deferred and Published [C.J.p. 36325]

Passed as Substitute [C.J.p. 37901]

2-12-010 removing authority of City Clerk to administer and enforce dog licensing requirements, and issuance of citations related thereto

Burke (14), and Others O2016-8490

Referred [C.J.p. 38684] Finance

MUNICIPAL CODE AMENDMENTS

Title 2 - City Government & Administration

Ch. 14 Dept. of Administrative Hearings

2-14-130 (c) adding One-Call Adjudicatory Process established in Chapter 10-21 to list of agencies not affected by Chapter 2-14

Emanuel (Mayor) SO2016-7983

Referred [C.J.p. 34658] Budget

Deferred and Published [C.J.p. 36325]

Passed as Substitute [C.J.p. 37901]

2-14-132 (l) subjecting any impounded vehicle to possessory lien in favor of City in amount required to obtain release of vehicle

Emanuel (Mayor) SO2016-7983

Referred [C.J.p. 34658] Budget

Deferred and Published [C.J.p. 36325]

Passed as Substitute [C.J.p. 37901]

Ch. 16 Animal Care & Control

2-16-010 (new) establishing City department to be known as Chicago Animal Care and Control, and its composition

Emanuel (Mayor) SO2016-7983

Referred [C.J.p. 34658] Budget

Deferred and Published [C.J.p. 36325]

Passed as Substitute [C.J.p. 37901]

2-16-015 (new) (a) thru (j) establishing powers and duties of Executive Director

Emanuel (Mayor) SO2016-7983

Referred [C.J.p. 34658] Budget

Deferred and Published [C.J.p. 36325]

Passed as Substitute [C.J.p. 37901]

2-16-020 (new) providing for assumption of rights, powers and duties of Commission on Animal Care and Control, and succession under existing contracts, grant or loan agreements or programs

Emanuel (Mayor) SO2016-7983

Referred [C.J.p. 34658] Budget

Deferred and Published [C.J.p. 36325]

Passed as Substitute [C.J.p. 37901]

MUNICIPAL CODE AMENDMENTS

Title 2 - City Government & Administration

Ch. 32 Dept. of Finance

2-32-520 (a) (b) (e) (h) (k) (l) (m) (q) (r) modifying provisions for purchase of investments by Comptroller and Treasurer

Emanuel (Mayor) SO2016-7981

Referred [C.J.p. 34660] Finance

Deferred and Published [C.J.p. 36218]

Passed as Substitute [C.J.p. 38042]

2-32-525 modifying provision for minimum credit quality

Emanuel (Mayor) SO2016-7981

Referred [C.J.p. 34660] Finance

Deferred and Published [C.J.p. 36218]

Passed as Substitute [C.J.p. 38042]

2-32-615 (new) requiring persons supervised by Treasurer and authorized to execute investment transactions to undergo training sessions

Emanuel (Mayor) SO2016-7981

Referred [C.J.p. 34660] Finance

Deferred and Published [C.J.p. 36218]

Passed as Substitute [C.J.p. 38042]

2-32-622 (new) (a) thru (i) establishing investment vehicle to be known as Chicago Community Catalyst Fund (CCCF)

Emanuel (Mayor) SO2016-7981

Referred [C.J.p. 34660] Finance

Deferred and Published [C.J.p. 36218]

Passed as Substitute [C.J.p. 38042]

MUNICIPAL CODE AMENDMENTS

Title 2 - City Government & Administration

Ch. 51 Commissioner of Fleet & Facility Management

2-51-050 (l) (kk) (ll) (mm) modifying powers and duties of Commissioner of Fleet and Facility Management to include establishment of City-wide Environmental, Health and Safety Compliance Program

Emanuel (Mayor) SO2016-7983

Referred [C.J.p. 34658] Budget

Deferred and Published [C.J.p. 36325]

Passed as Substitute [C.J.p. 37901]

Ch. 64 Municipal Libraries

2-64-020 authorizing board of directors to prosecute any person in violation of Section 8-16-127 which limits access to Chicago Public Library by child sex offenders

Quinn (13), and Others O2016-6448

Referred [C.J.p. 32463] Public Safety

Passed [C.J.p. 38277]

Ch. 102 Dept. of Transportation

2-102-030 (u) (w) adding power and duty of Commissioner to administer Chapter 10-21 and serve as ex officio director of One-Call Adjudicatory Process

Emanuel (Mayor) SO2016-7983

Referred [C.J.p. 34658] Budget

Deferred and Published [C.J.p. 36325]

Passed as Substitute [C.J.p. 37901]

2-102-080 (a) (b) modifying provisions governing legal descriptions, addresses and vacation of public way easements

Emanuel (Mayor) SO2016-7981

Referred [C.J.p. 34660] Finance

Deferred and Published [C.J.p. 36218]

Passed as Substitute [C.J.p. 38042]

MUNICIPAL CODE AMENDMENTS

Title 2 - City Government & Administration

Ch. 106 Dept. of Water Management

2-106-040 (a) thru (n) modifying language enumerating powers and duties of Commissioner of Water Management and adding authority to enter into easement and right-of-entry agreements for sewer systems or stormwater management

Emanuel (Mayor) SO2016-7983

Referred [C.J.p. 34658] Budget

Deferred and Published [C.J.p. 36325]

Passed as Substitute [C.J.p. 37901]

Ch. 112 Dept. of Public Health

2-112-240 removing January 1, 2017 repeal date regarding clinical health services agreements

Emanuel (Mayor) SO2016-7983

Referred [C.J.p. 34658] Budget

Deferred and Published [C.J.p. 36325]

Passed as Substitute [C.J.p. 37901]

Ch. 120 Commissioners & Commissions

2-120-010 (new) establishing Commission on Animal Care and Control, and its composition

Emanuel (Mayor) SO2016-7983

Referred [C.J.p. 34658] Budget

Deferred and Published [C.J.p. 36325]

Passed as Substitute [C.J.p. 37901]

2-120-020 (new) establishing duties of Commission on Animal Care and Control

Emanuel (Mayor) SO2016-7983

Referred [C.J.p. 34658] Budget

Deferred and Published [C.J.p. 36325]

Passed as Substitute [C.J.p. 37901]

MUNICIPAL CODE AMENDMENTS

Title 3 - Revenue & Finance

Ch. 4 Uniform Revenue Procedures

3-4-100 (k) establishing conditions for application of credits for tax liabilities

Emanuel (Mayor) SO2016-7981

Referred [C.J.p. 34660] Finance

Deferred and Published [C.J.p. 36218]

Passed as Substitute [C.J.p. 38042]

3-4-120 (c) (d) (f) modifying provisions for statute of limitations on tax

Emanuel (Mayor) SO2016-7981

Referred [C.J.p. 34660] Finance

Deferred and Published [C.J.p. 36218]

Passed as Substitute [C.J.p. 38042]

3-4-186 adding checkout bag and tour boat operator taxes as annual return taxes

Emanuel (Mayor) SO2016-7981

Referred [C.J.p. 34660] Finance

Deferred and Published [C.J.p. 36218]

Passed as Substitute [C.J.p. 38042]

Ch. 20 Tour Boat Operator Tax Ordinance

3-20-010 (new) establishing new chapter to be known and cited as Tour Boat Operator Tax Ordinance

Emanuel (Mayor) SO2016-7981

Referred [C.J.p. 34660] Finance

Deferred and Published [C.J.p. 36218]

Passed as Substitute [C.J.p. 38042]

3-20-020 (new) (a) thru (d) imposing tax on all persons operating tour boats in City in addition to tax imposed by Section 4-156-020

Emanuel (Mayor) SO2016-7981

Referred [C.J.p. 34660] Finance

Deferred and Published [C.J.p. 36218]

Passed as Substitute [C.J.p. 38042]

MUNICIPAL CODE AMENDMENTS

Title 3 - Revenue & Finance

Ch. 32 Chicago Personal Property Lease Transaction Tax

3-32-020 (new) (g) (k) modifying definition of department and lease price or rental price

Emanuel (Mayor) SO2016-7981

Referred [C.J.p. 34660] Finance

Deferred and Published [C.J.p. 36218]

Passed as Substitute [C.J.p. 38042]

Ch. 46 Chicago Ground Transportation Tax

3-46-040 (new) (e) adding provision requiring any person to pay tax imposed by Chapter and Metropolitan Pier and Exposition Authority Airport Departure Tax for and on day of departure

Emanuel (Mayor) SO2016-7981

Referred [C.J.p. 34660] Finance

Deferred and Published [C.J.p. 36218]

Passed as Substitute [C.J.p. 38042]

Ch. 50 Chicago Checkout Bag Tax Ordinance

3-50-010 (new) establishing chapter to be known and cited as Chicago Checkout Bag Tax Ordinance

Emanuel (Mayor) SO2016-7981

Referred [C.J.p. 34660] Finance

Deferred and Published [C.J.p. 36218]

Passed as Substitute [C.J.p. 38042]

3-50-020 (new) defining checkout bag, paper carryout bag, plastic carryout bag, customer, and related terminology

Emanuel (Mayor) SO2016-7981

Referred [C.J.p. 34660] Finance

Deferred and Published [C.J.p. 36218]

Passed as Substitute [C.J.p. 38042]

3-50-030 (new) imposing tax on checkout bags at $0.07 per bag

Emanuel (Mayor) SO2016-7981

Referred [C.J.p. 34660] Finance

Deferred and Published [C.J.p. 36218]

Passed as Substitute [C.J.p. 38042]

MUNICIPAL CODE AMENDMENTS

Title 3 - Revenue & Finance

Ch. 50 Chicago Checkout Bag Tax Ordinance

3-50-040 (new) (a) (b) (c) establishing liability for payment of tax

Emanuel (Mayor) SO2016-7981

Referred [C.J.p. 34660] Finance

Deferred and Published [C.J.p. 36218]

Passed as Substitute [C.J.p. 38042]

3-50-050 (new) (a) thru (d) providing for collection, remittance and payment of tax

Emanuel (Mayor) SO2016-7981

Referred [C.J.p. 34660] Finance

Deferred and Published [C.J.p. 36218]

Passed as Substitute [C.J.p. 38042]

3-50-060 (new) (a) (b) providing for tax payments and returns

Emanuel (Mayor) SO2016-7981

Referred [C.J.p. 34660] Finance

Deferred and Published [C.J.p. 36218]

Passed as Substitute [C.J.p. 38042]

3-50-070 (new) (a) thru (g) establishing guidelines for returns and payments after implementation of tax and future tax rate increases

Emanuel (Mayor) SO2016-7981

Referred [C.J.p. 34660] Finance

Deferred and Published [C.J.p. 36218]

Passed as Substitute [C.J.p. 38042]

3-50-080 (new) requiring every person collecting tax to keep accurate books and records of business or activity

Emanuel (Mayor) SO2016-7981

Referred [C.J.p. 34660] Finance

Deferred and Published [C.J.p. 36218]

Passed as Substitute [C.J.p. 38042]

MUNICIPAL CODE AMENDMENTS

Title 3 - Revenue & Finance

Ch. 50 Chicago Checkout Bag Tax Ordinance

3-50-090 (new) requiring wholesalers or stores to collect tax

Emanuel (Mayor) SO2016-7981

Referred [C.J.p. 34660] Finance

Deferred and Published [C.J.p. 36218]

Passed as Substitute [C.J.p. 38042]

3-50-100 (new) authorizing Comptroller to appoint one or more persons as collection agents for tax

Emanuel (Mayor) SO2016-7981

Referred [C.J.p. 34660] Finance

Deferred and Published [C.J.p. 36218]

Passed as Substitute [C.J.p. 38042]

3-50-110 (new) (a) thru (d) providing for tax exemptions and credits

Emanuel (Mayor) SO2016-7981

Referred [C.J.p. 34660] Finance

Deferred and Published [C.J.p. 36218]

Passed as Substitute [C.J.p. 38042]

3-50-120 (new) requiring every wholesaler or store to register with Department within 30 days of effective date of Chapter

Emanuel (Mayor) SO2016-7981

Referred [C.J.p. 34660] Finance

Deferred and Published [C.J.p. 36218]

Passed as Substitute [C.J.p. 38042]

3-50-130 (new) establishing provisions of Uniform Revenue Procedures Ordinance to supplement Chapter for silent provisions

Emanuel (Mayor) SO2016-7981

Referred [C.J.p. 34660] Finance

Deferred and Published [C.J.p. 36218]

Passed as Substitute [C.J.p. 38042]

MUNICIPAL CODE AMENDMENTS

Title 3 - Revenue & Finance

Ch. 50 Chicago Checkout Bag Tax Ordinance

3-50-140 (new) requiring all tax proceeds to be deposited in Corporate fund

Emanuel (Mayor) SO2016-7981

Referred [C.J.p. 34660] Finance

Deferred and Published [C.J.p. 36218]

Passed as Substitute [C.J.p. 38042]

Ch. 56 Wheel Tax Licenses

3-56-040 (c) capitalizing term "City Clerk" and modifying provision regarding wheel tax license

Emanuel (Mayor) SO2016-7983

Referred [C.J.p. 34658] Budget

Deferred and Published [C.J.p. 36325]

Passed as Substitute [C.J.p. 37901]

3-56-070 capitalizing term "City Clerk" and modifying provision governing wheel tax license emblems

Emanuel (Mayor) SO2016-7983

Referred [C.J.p. 34658] Budget

Deferred and Published [C.J.p. 36325]

Passed as Substitute [C.J.p. 37901]

Title 4 - Businesses, Occupations & Consumer Protection

Ch. 4 General Licensing Provisions

4-4-280 (b) (c) modifying provisions for license revocation

Emanuel (Mayor) SO2016-7983

Referred [C.J.p. 34658] Budget

Deferred and Published [C.J.p. 36325]

Passed as Substitute [C.J.p. 37901]

MUNICIPAL CODE AMENDMENTS

Title 4 - Businesses, Occupations & Consumer Protection

Ch. 5 License Fees for Title 4 Licenses

4-5-010 capitalizing term "Commissioner of Business Affairs and Consumer Protection" and imposing pharmaceutical representative license fee of $1,500

Emanuel (Mayor) SO2016-7983

Referred [C.J.p. 34658] Budget

Deferred and Published [C.J.p. 36325]

Passed as Substitute [C.J.p. 37901]

Ch. 6 Regulated Business License

4-6-010 (c) adding pharmaceutical representative to list of regulated business licenses

Emanuel (Mayor) SO2016-7983

Referred [C.J.p. 34658] Budget

Deferred and Published [C.J.p. 36325]

Passed as Substitute [C.J.p. 37901]

4-6-060 (c) modifying provision for legal duties of licensee of tattooing, body piercing or tanning business

Emanuel (Mayor) SO2016-7983

Referred [C.J.p. 34658] Budget

Deferred and Published [C.J.p. 36325]

Passed as Substitute [C.J.p. 37901]

4-6-190 (e) modifying provision for legal duties of licensee of board-up company business

Emanuel (Mayor) SO2016-7983

Referred [C.J.p. 34658] Budget

Deferred and Published [C.J.p. 36325]

Passed as Substitute [C.J.p. 37901]

4-6-230 (f) modifying provision for legal duties of licensee of motor vehicle booting business

Emanuel (Mayor) SO2016-7983

Referred [C.J.p. 34658] Budget

Deferred and Published [C.J.p. 36325]

Passed as Substitute [C.J.p. 37901]

MUNICIPAL CODE AMENDMENTS

Title 4 - Businesses, Occupations & Consumer Protection

Ch. 6 Regulated Business License

4-6-250 (d) modifying provision for legal duties of licensee of expediter company business

Emanuel (Mayor) SO2016-7983

Referred [C.J.p. 34658] Budget

Deferred and Published [C.J.p. 36325]

Passed as Substitute [C.J.p. 37901]

4-6-260 (d) modifying provision for legal duties of licensee of expediter business owned sole proprietor

Emanuel (Mayor) SO2016-7983

Referred [C.J.p. 34658] Budget

Deferred and Published [C.J.p. 36325]

Passed as Substitute [C.J.p. 37901]

4-6-280 (d) modifying provision for legal duties of licensee of home repair business

Emanuel (Mayor) SO2016-7983

Referred [C.J.p. 34658] Budget

Deferred and Published [C.J.p. 36325]

Passed as Substitute [C.J.p. 37901]

4-6-310 (new) (a) thru (k) establishing regulations on pharmaceutical representatives, including licenses, disclosures, ethical standards, and penalty for violations

Emanuel (Mayor) SO2016-7983

Referred [C.J.p. 34658] Budget

Deferred and Published [C.J.p. 36325]

Passed as Substitute [C.J.p. 37901]

Ch. 8 Food Establishments

4-8-036 (a) modifying general requirements for mobile food vendors

Emanuel (Mayor) SO2016-7983

Referred [C.J.p. 34658] Budget

Deferred and Published [C.J.p. 36325]

Passed as Substitute [C.J.p. 37901]

MUNICIPAL CODE AMENDMENTS

Title 4 - Businesses, Occupations & Consumer Protection

Ch. 17 Restricted Residential Zones

4-17-010 adding definition of legal voter and modifying meaning of primary residence under Section 4-14-010

Emanuel (Mayor) SO2016-7983

Referred [C.J.p. 34658] Budget

Deferred and Published [C.J.p. 36325]

Passed as Substitute [C.J.p. 37901]

Ch. 28 Drain Layers

4-28-060 modifying insurance requirement for drain layer's license applicant

Emanuel (Mayor) SO2016-7983

Referred [C.J.p. 34658] Budget

Deferred and Published [C.J.p. 36325]

Passed as Substitute [C.J.p. 37901]

Ch. 36 Licensing of General Contractors

4-36-090 (a) thru (e) modifying insurance requirement for general contractor license applicant

Emanuel (Mayor) SO2016-7983

Referred [C.J.p. 34658] Budget

Deferred and Published [C.J.p. 36325]

Passed as Substitute [C.J.p. 37901]

Ch. 60 Liquor Dealers

4-60-022 (12.149) allow issuance of additional alcoholic liquor licenses on portions of S Campbell Ave

Cardenas (12) O2016-8419

Referred [C.J.p. 38683] License

4-60-022 (12.288) allow issuance of additional alcoholic liquor licenses on portions of W 34th St

Cardenas (12) O2016-8491

Referred [C.J.p. 38683] License

4-60-023 (15.121) allow issuance of additional package good licenses on portions of S Campbell Ave

Cardenas (12) O2016-8419

Referred [C.J.p. 38683] License

MUNICIPAL CODE AMENDMENTS

Title 4 - Businesses, Occupations & Consumer Protection

Ch. 60 Liquor Dealers

4-60-023 (35.85) allow issuance of additional package goods licenses on portions of W Armitage Ave

Ramirez-Rosa (35) O2016-8423

Referred [C.J.p. 38689] License

4-60-025 deleting text "as amended" from provision restricting additional late hour licenses

Emanuel (Mayor) SO2016-7983

Referred [C.J.p. 34658] Budget

Deferred and Published [C.J.p. 36325]

Passed as Substitute [C.J.p. 37901]

Ch. 64 Tobacco Dealers

4-64-240 (a) modifying provision for revocation of retail tobacco licenses

Emanuel (Mayor) SO2016-7983

Referred [C.J.p. 34658] Budget

Deferred and Published [C.J.p. 36325]

Passed as Substitute [C.J.p. 37901]

4-64-245 (a) modifying provision for nonrenewal of retail tobacco licenses

Emanuel (Mayor) SO2016-7983

Referred [C.J.p. 34658] Budget

Deferred and Published [C.J.p. 36325]

Passed as Substitute [C.J.p. 37901]

Ch. 68 Ambulances

4-68-150 modifying insurance requirement for ambulance owner

Emanuel (Mayor) SO2016-7983

Referred [C.J.p. 34658] Budget

Deferred and Published [C.J.p. 36325]

Passed as Substitute [C.J.p. 37901]

MUNICIPAL CODE AMENDMENTS

Title 4 - Businesses, Occupations & Consumer Protection

Ch. 75 Childrens Services Facility

4-75-080 modifying insurance requirement for licensee under Chapter

Emanuel (Mayor) SO2016-7983

Referred [C.J.p. 34658] Budget
Deferred and Published [C.J.p. 36325]
Passed as Substitute [C.J.p. 37901]

Ch. 83 Heliports

4-83-070 (a) modifying insurance requirement for heliport owner

Emanuel (Mayor) SO2016-7983

Referred [C.J.p. 34658] Budget
Deferred and Published [C.J.p. 36325]
Passed as Substitute [C.J.p. 37901]

Ch. 144 Weapons

4-144-060 (a) modifying insurance requirement for licensee under Chapter

Emanuel (Mayor) SO2016-7983

Referred [C.J.p. 34658] Budget
Deferred and Published [C.J.p. 36325]
Passed as Substitute [C.J.p. 37901]

Ch. 151 License - Application and Issuance Procedures

4-151-070 modifying insurance requirement for licensee under Chapter

Emanuel (Mayor) SO2016-7983

Referred [C.J.p. 34658] Budget
Deferred and Published [C.J.p. 36325]
Passed as Substitute [C.J.p. 37901]

MUNICIPAL CODE AMENDMENTS

Title 4 - Businesses, Occupations & Consumer Protection

Ch. 156 Amusements

4-156-020 (a) (j) (k) providing for rate of tax imposed on buyer of ticket or other license in resale transaction

Emanuel (Mayor) SO2016-7981

Referred [C.J.p. 34660] Finance
Deferred and Published [C.J.p. 36218]
Passed as Substitute [C.J.p. 38042]

4-156-030 (a) modifying provision for collection, payment and accounting of tax

Emanuel (Mayor) SO2016-7981

Referred [C.J.p. 34660] Finance
Deferred and Published [C.J.p. 36218]
Passed as Substitute [C.J.p. 38042]

4-156-620 (a) modifying insurance requirement for indoor special event license applicant

Emanuel (Mayor) SO2016-7983

Referred [C.J.p. 34658] Budget
Deferred and Published [C.J.p. 36325]
Passed as Substitute [C.J.p. 37901]

Ch. 168 Bicycle Messenger Services

4-168-050 (a) modifying insurance requirement for bicycle messenger service license applicant

Emanuel (Mayor) SO2016-7983

Referred [C.J.p. 34658] Budget
Deferred and Published [C.J.p. 36325]
Passed as Substitute [C.J.p. 37901]

Ch. 232 Motor Vehicle Storage & Sales

4-232-070 (b) modifying insurance requirement for valet parking operator license applicant

Emanuel (Mayor) SO2016-7983

Referred [C.J.p. 34658] Budget
Deferred and Published [C.J.p. 36325]
Passed as Substitute [C.J.p. 37901]

MUNICIPAL CODE AMENDMENTS

Title 4 - Businesses, Occupations & Consumer Protection

Ch. 232 Motor Vehicle Storage & Sales

4-232-080 (f) modifying provision governing valet parking operations

Emanuel (Mayor) SO2016-7983

Referred [C.J.p. 34658] Budget

Deferred and Published [C.J.p. 36325]

Passed as Substitute [C.J.p. 37901]

Ch. 236 Parking Lot & Garage Operations Tax

4-236-020 (d) excluding tax imposition for parking in lot or garage owned or operated by Chicago Transit Authority, Chicago Park District or other governmental body

Emanuel (Mayor) SO2016-7981

Referred [C.J.p. 34660] Finance

Deferred and Published [C.J.p. 36218]

Passed as Substitute [C.J.p. 38042]

Ch. 280 Cable Communication

4-280-140 (a) modifying provisions governing insurance, bonds and indemnity requirements for franchise holders

Emanuel (Mayor) SO2016-7983

Referred [C.J.p. 34658] Budget

Deferred and Published [C.J.p. 36325]

Passed as Substitute [C.J.p. 37901]

Ch. 384 Animal Care

4-384-010 adding definition of animal shelter

Burke (14), and Others O2016-8490

Referred [C.J.p. 38684] Finance

4-384-020 (a) (b) requiring license to operate animal shelter, upon satisfaction of statistics report on euthanasia and pet surrender

Burke (14), and Others O2016-8490

Referred [C.J.p. 38684] Finance

4-384-025 prohibiting animal care facilities from breeding cats or dogs more than once per year

Burke (14), and Others O2016-8490

Referred [C.J.p. 38684] Finance

MUNICIPAL CODE AMENDMENTS

Title 7 - Health & Safety

Ch. 12 Animal Care & Control

7-12-010 modifying language to establish Commission on Animal Care and Control

Burke (14), and Others O2016-8490

Referred [C.J.p. 38684] Finance

7-12-010 section repealed

Emanuel (Mayor) SO2016-7983

Referred [C.J.p. 34658] Budget

Deferred and Published [C.J.p. 36325]

Passed as Substitute [C.J.p. 37901]

7-12-015 expanding powers and duties of Executive Director

Burke (14), and Others O2016-8490

Referred [C.J.p. 38684] Finance

7-12-015 section repealed

Emanuel (Mayor) SO2016-7983

Referred [C.J.p. 34658] Budget

Deferred and Published [C.J.p. 36325]

Passed as Substitute [C.J.p. 37901]

7-12-018 transferring rights, powers and duties from City Clerk to Executive Director and Commission on Animal Care and Control

Burke (14), and Others O2016-8490

Referred [C.J.p. 38684] Finance

7-12-020 adding definition of Department and modifying description of animal control center, animal control officer, Commission, and related terminology

Emanuel (Mayor) SO2016-7983

Referred [C.J.p. 34658] Budget

Deferred and Published [C.J.p. 36325]

Passed as Substitute [C.J.p. 37901]

MUNICIPAL CODE AMENDMENTS

Title 7 - Health & Safety

Ch. 12 Animal Care & Control

7-12-050 (a) thru (f) capitalizing terms "Executive Director", "Department" and "Administrative Hearings"

Emanuel (Mayor) SO2016-7983

Referred [C.J.p. 34658] Budget

Deferred and Published [C.J.p. 36325]

Passed as Substitute [C.J.p. 37901]

7-12-050 (f) (g) requiring humane treatment of impounded animals during holding period

Burke (14), and Others O2016-8490

Referred [C.J.p. 38684] Finance

7-12-050 (g) replacing Commission with Department

Emanuel (Mayor) SO2016-7983

Referred [C.J.p. 34658] Budget

Deferred and Published [C.J.p. 36325]

Passed as Substitute [C.J.p. 37901]

7-12-050 modifying insurance requirement for dangerous animals

Emanuel (Mayor) SO2016-7983

Referred [C.J.p. 34658] Budget

Deferred and Published [C.J.p. 36325]

Passed as Substitute [C.J.p. 37901]

7-12-051 (a) (b) capitalizing term "Executive Director" and replacing Commission with Department

Emanuel (Mayor) SO2016-7983

Referred [C.J.p. 34658] Budget

Deferred and Published [C.J.p. 36325]

Passed as Substitute [C.J.p. 37901]

7-12-052 (a) (d) (e) capitalizing term "Executive Director"

Emanuel (Mayor) SO2016-7983

Referred [C.J.p. 34658] Budget

Deferred and Published [C.J.p. 36325]

Passed as Substitute [C.J.p. 37901]

MUNICIPAL CODE AMENDMENTS

Title 7 - Health & Safety

Ch. 12 Animal Care & Control

7-12-052 (c) authorizing Executive Director to enact regulations governing dangerous animals

Burke (14), and Others O2016-8490

Referred [C.J.p. 38684] Finance

7-12-060 capitalizing term "Executive Director" and replacing Commission with Department

Emanuel (Mayor) SO2016-7983

Referred [C.J.p. 34658] Budget

Deferred and Published [C.J.p. 36325]

Passed as Substitute [C.J.p. 37901]

7-12-065 (a) (b) (c) modifying provision governing impoundment of dogs and cats, and compulsory sterilization and microchip implantation

Emanuel (Mayor) SO2016-7983

Referred [C.J.p. 34658] Budget

Deferred and Published [C.J.p. 36325]

Passed as Substitute [C.J.p. 37901]

7-12-070 capitalizing term "Executive Director"

Emanuel (Mayor) SO2016-7983

Referred [C.J.p. 34658] Budget

Deferred and Published [C.J.p. 36325]

Passed as Substitute [C.J.p. 37901]

7-12-080 (a) (b) capitalizing term "Executive Director" and replacing Commission with Department

Emanuel (Mayor) SO2016-7983

Referred [C.J.p. 34658] Budget

Deferred and Published [C.J.p. 36325]

Passed as Substitute [C.J.p. 37901]

7-12-090 (a) thru (d) (f) capitalizing term "Executive Director"

Emanuel (Mayor) SO2016-7983

Referred [C.J.p. 34658] Budget

Deferred and Published [C.J.p. 36325]

Passed as Substitute [C.J.p. 37901]

MUNICIPAL CODE AMENDMENTS

Title 7 - Health & Safety

Ch. 12 Animal Care & Control

7-12-110 capitalizing term "Executive Director" and replacing Commission with Department

Emanuel (Mayor) SO2016-7983

Referred [C.J.p. 34658] Budget

Deferred and Published [C.J.p. 36325]

Passed as Substitute [C.J.p. 37901]

7-12-115 (a) (b) (c) capitalizing term "Executive Director" and replacing Commission with Department

Emanuel (Mayor) SO2016-7983

Referred [C.J.p. 34658] Budget

Deferred and Published [C.J.p. 36325]

Passed as Substitute [C.J.p. 37901]

7-12-115 (a) (b) (c) providing administrative powers to Executive Director regarding rabies and distemper vaccinations, and maintenance of spay/neuter clinics

Burke (14), and Others O2016-8490

Referred [C.J.p. 38684] Finance

7-12-120 (a) thru (d) capitalizing terms "Executive Director", "Administrative Hearings" and replacing Commission with Department

Emanuel (Mayor) SO2016-7983

Referred [C.J.p. 34658] Budget

Deferred and Published [C.J.p. 36325]

Passed as Substitute [C.J.p. 37901]

7-12-120 (d) authorizing Executive Director to charge and collect fees

Burke (14), and Others O2016-8490

Referred [C.J.p. 38684] Finance

7-12-130 capitalizing term "Executive Director"

Emanuel (Mayor) SO2016-7983

Referred [C.J.p. 34658] Budget

Deferred and Published [C.J.p. 36325]

Passed as Substitute [C.J.p. 37901]

MUNICIPAL CODE AMENDMENTS

Title 7 - Health & Safety

Ch. 12 Animal Care & Control

7-12-140 (d) capitalizing term "Code"

Emanuel (Mayor) SO2016-7983

Referred [C.J.p. 34658] Budget

Deferred and Published [C.J.p. 36325]

Passed as Substitute [C.J.p. 37901]

7-12-150 (a) (b) (c) requiring dog license applications to be made to Commission

Burke (14), and Others O2016-8490

Referred [C.J.p. 38684] Finance

7-12-150 (a) (b) capitalizing term "City Clerk"

Emanuel (Mayor) SO2016-7983

Referred [C.J.p. 34658] Budget

Deferred and Published [C.J.p. 36325]

Passed as Substitute [C.J.p. 37901]

7-12-160 capitalizing term "City Clerk"

Emanuel (Mayor) SO2016-7983

Referred [C.J.p. 34658] Budget

Deferred and Published [C.J.p. 36325]

Passed as Substitute [C.J.p. 37901]

7-12-160 modifying provision governing issuance of rabies inoculation certificates

Burke (14), and Others O2016-8490

Referred [C.J.p. 38684] Finance

7-12-185 (c) thru (f) capitalizing terms "Executive Director", "Department" and "Administrative Hearings"

Emanuel (Mayor) SO2016-7983

Referred [C.J.p. 34658] Budget

Deferred and Published [C.J.p. 36325]

Passed as Substitute [C.J.p. 37901]

MUNICIPAL CODE AMENDMENTS

Title 7 - Health & Safety

Ch. 12 Animal Care & Control

7-12-190 replacing Commission with Department

Emanuel (Mayor) SO2016-7983

Referred [C.J.p. 34658] Budget

Deferred and Published [C.J.p. 36325]

Passed as Substitute [C.J.p. 37901]

7-12-200 capitalizing terms "Executive Director" and "City Clerk"

Emanuel (Mayor) SO2016-7983

Referred [C.J.p. 34658] Budget

Deferred and Published [C.J.p. 36325]

Passed as Substitute [C.J.p. 37901]

7-12-200 modifying provision governing rabies vaccination

Burke (14), and Others O2016-8490

Referred [C.J.p. 38684] Finance

7-12-210 capitalizing term "Executive Director"

Emanuel (Mayor) SO2016-7983

Referred [C.J.p. 34658] Budget

Deferred and Published [C.J.p. 36325]

Passed as Substitute [C.J.p. 37901]

7-12-220 capitalizing term "Executive Director"

Emanuel (Mayor) SO2016-7983

Referred [C.J.p. 34658] Budget

Deferred and Published [C.J.p. 36325]

Passed as Substitute [C.J.p. 37901]

7-12-230 capitalizing term "Executive Director"

Emanuel (Mayor) SO2016-7983

Referred [C.J.p. 34658] Budget

Deferred and Published [C.J.p. 36325]

Passed as Substitute [C.J.p. 37901]

MUNICIPAL CODE AMENDMENTS

Title 7 - Health & Safety

Ch. 12 Animal Care & Control

7-12-240 capitalizing term "Executive Director"

Emanuel (Mayor) SO2016-7983

Referred [C.J.p. 34658] Budget

Deferred and Published [C.J.p. 36325]

Passed as Substitute [C.J.p. 37901]

7-12-260 (d) (j) (k) (m) capitalizing term "Executive Director"

Emanuel (Mayor) SO2016-7983

Referred [C.J.p. 34658] Budget

Deferred and Published [C.J.p. 36325]

Passed as Substitute [C.J.p. 37901]

7-12-290 (i) capitalizing term "Executive Director" and replacing Commission with Department

Emanuel (Mayor) SO2016-7983

Referred [C.J.p. 34658] Budget

Deferred and Published [C.J.p. 36325]

Passed as Substitute [C.J.p. 37901]

7-12-300 modifying provision governing ban of unlicensed possession of animals for slaughter

Burke (14), and Others O2016-8490

Referred [C.J.p. 38684] Finance

7-12-300 replacing Chicago commission on animal care and control with Department

Emanuel (Mayor) SO2016-7983

Referred [C.J.p. 34658] Budget

Deferred and Published [C.J.p. 36325]

Passed as Substitute [C.J.p. 37901]

7-12-310 replacing Commission with Department

Emanuel (Mayor) SO2016-7983

Referred [C.J.p. 34658] Budget

Deferred and Published [C.J.p. 36325]

Passed as Substitute [C.J.p. 37901]

MUNICIPAL CODE AMENDMENTS

Title 7 - Health & Safety

Ch. 12 Animal Care & Control

7-12-320 replacing Chicago commission on animal care and control with Department

Emanuel (Mayor) SO2016-7983

Referred [C.J.p. 34658] Budget
Deferred and Published [C.J.p. 36325]
Passed as Substitute [C.J.p. 37901]

7-12-340 replacing Commission with Department

Emanuel (Mayor) SO2016-7983

Referred [C.J.p. 34658] Budget
Deferred and Published [C.J.p. 36325]
Passed as Substitute [C.J.p. 37901]

7-12-360 capitalizing term "Executive Director" and replacing Commission with Department

Emanuel (Mayor) SO2016-7983

Referred [C.J.p. 34658] Budget
Deferred and Published [C.J.p. 36325]
Passed as Substitute [C.J.p. 37901]

7-12-380 (new) requiring Executive Director to submit quarterly operation report to City Council Committee on Health and Environmental Protection

Burke (14), and Others O2016-8490

Referred [C.J.p. 38684] Finance

7-12-390 replacing Commission with Department

Emanuel (Mayor) SO2016-7983

Referred [C.J.p. 34658] Budget
Deferred and Published [C.J.p. 36325]
Passed as Substitute [C.J.p. 37901]

7-12-400 authorizing Executive Director to promulgate rules and regulations for Chapter administration and enforcement, and conduct inspections

Burke (14), and Others O2016-8490

Referred [C.J.p. 38684] Finance

MUNICIPAL CODE AMENDMENTS

Title 7 - Health & Safety

Ch. 12 Animal Care & Control

7-12-400 replacing Commission with Department

Emanuel (Mayor) SO2016-7983

Referred [C.J.p. 34658] Budget
Deferred and Published [C.J.p. 36325]
Passed as Substitute [C.J.p. 37901]

7-12-410 (new) requiring Executive Director to develop policy on animal euthanasia consistent with applicable law and professional standards

Burke (14), and Others O2016-8490

Referred [C.J.p. 38684] Finance

Ch. 28 Health Nuisances

7-28-785 (i) modifying non-emergency abatement provision for violation of collection bins regulation

Emanuel (Mayor) SO2016-7983

Referred [C.J.p. 34658] Budget
Deferred and Published [C.J.p. 36325]
Passed as Substitute [C.J.p. 37901]

Ch. 30 Plastic Bag & Film Plastic Recycling Ordinance

7-30-020 (a) (b) (c) (e) modifying recycling program requirements

Emanuel (Mayor) SO2016-7981

Referred [C.J.p. 34660] Finance
Deferred and Published [C.J.p. 36218]
Passed as Substitute [C.J.p. 38042]

Title 8 - Offenses Affecting Public Peace, Morals & Welfare

Ch. 16 Offenses By or Against Minors

8-16-127 (new) (a) thru (g) establishing provisions restricting any child sex offender access to designated child or teen areas, or from attending designated child or teen programs at Chicago Public Library, and imposing penalty and fines for Section violation

Quinn (13), and Others O2016-6448

Referred [C.J.p. 32463] Public Safety
Passed [C.J.p. 38277]

MUNICIPAL CODE AMENDMENTS

Title 9 - Vehicles, Traffic & Rail Transportation

Ch. 4 Traffic Definitions & General Provisions

9-4-010 modifying definition of parking meter zone

Emanuel (Mayor) SO2016-7981

Referred [C.J.p. 34660] Finance

Deferred and Published [C.J.p. 36218]

Passed as Substitute [C.J.p. 38042]

Ch. 64 Parking Regulations

9-64-090 (g) (h) modifying provisions governing residential parking daily permits, and extending expiration of pilot program to December 31, 2017

Emanuel (Mayor) SO2016-7983

Referred [C.J.p. 34658] Budget

Deferred and Published [C.J.p. 36325]

Passed as Substitute [C.J.p. 37901]

9-64-165 (new) (a) thru (i) establishing commercial loading zone program

Emanuel (Mayor) SO2016-7981

Referred [C.J.p. 34660] Finance

Deferred and Published [C.J.p. 36218]

Passed as Substitute [C.J.p. 38042]

9-64-190 (a) (c) prohibiting stopping, standing or parking of any vehicle in commercial loading zone in violation of requirements

Emanuel (Mayor) SO2016-7981

Referred [C.J.p. 34660] Finance

Deferred and Published [C.J.p. 36218]

Passed as Substitute [C.J.p. 38042]

9-64-200 (a) assigning power to Parking Administrator to cause installation of parking meters

Emanuel (Mayor) SO2016-7981

Referred [C.J.p. 34660] Finance

Deferred and Published [C.J.p. 36218]

Passed as Substitute [C.J.p. 38042]

MUNICIPAL CODE AMENDMENTS

Title 9 - Vehicles, Traffic & Rail Transportation

Ch. 64 Parking Regulations

9-64-205 (c) (f) (g) (h) modifying provisions governing parking meter rates

Emanuel (Mayor) SO2016-7981

Referred [C.J.p. 34660] Finance

Deferred and Published [C.J.p. 36218]

Passed as Substitute [C.J.p. 38042]

9-64-205 (f) (g) assigning power to Parking Administrator to control parking meter rates, and imposing rate of $3.50 per 15 minutes in commercial loading zones

Emanuel (Mayor) SO2016-7981

Referred [C.J.p. 34660] Finance

Deferred and Published [C.J.p. 36218]

Passed as Substitute [C.J.p. 38042]

9-64-206 (c) (12) authorizing parking meter operation on portions of W Erie St and W Huron St

Emanuel (Mayor) SO2016-7981

Referred [C.J.p. 34660] Finance

Deferred and Published [C.J.p. 36218]

Passed as Substitute [C.J.p. 38042]

9-64-206 (g) (h) authorizing all commercial loading zones to operate 24 hours per day unless otherwise posted

Emanuel (Mayor) SO2016-7981

Referred [C.J.p. 34660] Finance

Deferred and Published [C.J.p. 36218]

Passed as Substitute [C.J.p. 38042]

Ch. 68 Restricted Parking-Permits & Regulations

9-68-020 (new) (a) thru (k) repealing existing section and inserting new Section governing residential parking permits

Emanuel (Mayor) SO2016-7983

Referred [C.J.p. 34658] Budget

Deferred and Published [C.J.p. 36325]

Passed as Substitute [C.J.p. 37901]

MUNICIPAL CODE AMENDMENTS

Title 9 - Vehicles, Traffic & Rail Transportation

Ch. 68 Restricted Parking-Permits & Regulations

9-68-021 (a) (b) (c) modifying provisions governing sale of residential parking permits

Emanuel (Mayor) SO2016-7983

Referred [C.J.p. 34658] Budget
Deferred and Published [C.J.p. 36325]
Passed as Substitute [C.J.p. 37901]

Ch. 72 Size & Weight Limits

9-72-070 (d) modifying insurance requirement for issuance of special permits

Emanuel (Mayor) SO2016-7983

Referred [C.J.p. 34658] Budget
Deferred and Published [C.J.p. 36325]
Passed as Substitute [C.J.p. 37901]

Ch. 76 Vehicle Equipment

9-76-160 (a) (b) modifying provisions requiring registration plate for every vehicle subject to requirements of Illinois Vehicle Code, and imposing fine for violation thereof

Emanuel (Mayor) SO2016-7983

Referred [C.J.p. 34658] Budget
Deferred and Published [C.J.p. 36325]
Passed as Substitute [C.J.p. 37901]

Ch. 80 Miscellaneous Rules

9-80-140 (b) modifying provision prohibiting removal from vehicle of residential zone parking, residential parking daily, or professional service parking permit without consent of owner

Emanuel (Mayor) SO2016-7983

Referred [C.J.p. 34658] Budget
Deferred and Published [C.J.p. 36325]
Passed as Substitute [C.J.p. 37901]

MUNICIPAL CODE AMENDMENTS

Title 9 - Vehicles, Traffic & Rail Transportation

Ch. 92 Impounding & Relocation of Vehicles

9-92-080 (f) subjecting any impounded vehicle to possessory lien in favor of City in amount required to obtain release of vehicle

Emanuel (Mayor) SO2016-7983

Referred [C.J.p. 34658] Budget
Deferred and Published [C.J.p. 36325]
Passed as Substitute [C.J.p. 37901]

9-92-100 (a) (e) modifying provisions for disposal of unclaimed vehicles

Emanuel (Mayor) SO2016-7983

Referred [C.J.p. 34658] Budget
Deferred and Published [C.J.p. 36325]
Passed as Substitute [C.J.p. 37901]

Ch. 100 Admin. Adjudication of Parking or Compliance Violations

9-100-020 (b) adding fine of $140 for violation of Section 9-64-190(c)

Emanuel (Mayor) SO2016-7981

Referred [C.J.p. 34660] Finance
Deferred and Published [C.J.p. 36218]
Passed as Substitute [C.J.p. 38042]

9-100-020 imposing fines for violation of Section 9-68-020 (a) (b) (c)

Emanuel (Mayor) SO2016-7983

Referred [C.J.p. 34658] Budget
Deferred and Published [C.J.p. 36325]
Passed as Substitute [C.J.p. 37901]

Ch. 108 Horse-Drawn Carriages

9-108-080 (b) (c) (d) modifying insurance requirement for horse-drawn carriage license applicant

Emanuel (Mayor) SO2016-7983

Referred [C.J.p. 34658] Budget
Deferred and Published [C.J.p. 36325]
Passed as Substitute [C.J.p. 37901]

MUNICIPAL CODE AMENDMENTS

Title 9 - Vehicles, Traffic & Rail Transportation

Ch. 110 Pedicabs

9-110-080 (b) (c) (d) modifying insurance requirement for pedicab license applicant

Emanuel (Mayor) SO2016-7983

Referred [C.J.p. 34658] Budget

Deferred and Published [C.J.p. 36325]

Passed as Substitute [C.J.p. 37901]

Ch. 112 Public Passenger Vehicles

9-112-090 modifying provision for license renewal and application

Emanuel (Mayor) SO2016-7981

Referred [C.J.p. 34660] Finance

Deferred and Published [C.J.p. 36218]

Passed as Substitute [C.J.p. 38042]

9-112-100 (a) (c) modifying provisions governing qualifications for license or renewal

Emanuel (Mayor) SO2016-7981

Referred [C.J.p. 34660] Finance

Deferred and Published [C.J.p. 36218]

Passed as Substitute [C.J.p. 38042]

9-112-110 (a) (b) (c) modifying provisions for investigation and issuance of license

Emanuel (Mayor) SO2016-7981

Referred [C.J.p. 34660] Finance

Deferred and Published [C.J.p. 36218]

Passed as Substitute [C.J.p. 38042]

9-112-330 (a) modifying insurance requirements for licensee under Chapter

Emanuel (Mayor) SO2016-7983

Referred [C.J.p. 34658] Budget

Deferred and Published [C.J.p. 36325]

Passed as Substitute [C.J.p. 37901]

MUNICIPAL CODE AMENDMENTS

Title 9 - Vehicles, Traffic & Rail Transportation

Ch. 114 Public Passenger Vehicles other than Taxicabs

9-114-170 (a) modifying insurance requirements for licensee under Chapter

Emanuel (Mayor) SO2016-7983

Referred [C.J.p. 34658] Budget

Deferred and Published [C.J.p. 36325]

Passed as Substitute [C.J.p. 37901]

Ch. 115 Transportation Network Providers

9-115-090 (b) modifying insurance requirements for transportation network provider license applicant

Emanuel (Mayor) SO2016-7983

Referred [C.J.p. 34658] Budget

Deferred and Published [C.J.p. 36325]

Passed as Substitute [C.J.p. 37901]

Ch. 116 School Vehicle Registration

9-116-050 modifying insurance requirements for owner/operator of school vehicle

Emanuel (Mayor) SO2016-7983

Referred [C.J.p. 34658] Budget

Deferred and Published [C.J.p. 36325]

Passed as Substitute [C.J.p. 37901]

Title 10 - Streets, Public Ways, Parks, Airports & Harbors

Ch. 20 Work On & Under Public Ways

10-20-115 modifying insurance requirement for public way license

Emanuel (Mayor) SO2016-7983

Referred [C.J.p. 34658] Budget

Deferred and Published [C.J.p. 36325]

Passed as Substitute [C.J.p. 37901]

MUNICIPAL CODE AMENDMENTS

Title 10 - Streets, Public Ways, Parks, Airports & Harbors

Ch. 20 Work On & Under Public Ways

10-20-415 (b) modifying insurance requirement for driveway plans and specifications

Emanuel (Mayor) SO2016-7983

Referred [C.J.p. 34658] Budget

Deferred and Published [C.J.p. 36325]

Passed as Substitute [C.J.p. 37901]

10-20-510 (a) thru (e) modifying provision governing use of nonstandard surface material on sidewalks, including insurance requirements therefor

Emanuel (Mayor) SO2016-7983

Referred [C.J.p. 34658] Budget

Deferred and Published [C.J.p. 36325]

Passed as Substitute [C.J.p. 37901]

Ch. 21 Chicago Underground Facilities Damage Prevention Ordinance

10-21-010 (new) establishing Chapter to be known and cited as Chicago Underground Facilities Damage Prevention Ordinance

Emanuel (Mayor) SO2016-7983

Referred [C.J.p. 34658] Budget

Deferred and Published [C.J.p. 36325]

Passed as Substitute [C.J.p. 37901]

10-21-020 (new) defining CDOT, DIGGER, emergency excavation or demolition, underground facility and related terminology

Emanuel (Mayor) SO2016-7983

Referred [C.J.p. 34658] Budget

Deferred and Published [C.J.p. 36325]

Passed as Substitute [C.J.p. 37901]

MUNICIPAL CODE AMENDMENTS

Title 10 - Streets, Public Ways, Parks, Airports & Harbors

Ch. 21 Chicago Underground Facilities Damage Prevention Ordinance

10-21-030 (new) (a) (b) establishing powers of Commissioner, his/her authority to investigate Chapter violations, and to administer and enforce provisions

Emanuel (Mayor) SO2016-7983

Referred [C.J.p. 34658] Budget

Deferred and Published [C.J.p. 36325]

Passed as Substitute [C.J.p. 37901]

10-21-040 (new) (a) thru (d) requiring every person that owns or operates underground facility to become member of DIGGER by January 1, 2017

Emanuel (Mayor) SO2016-7983

Referred [C.J.p. 34658] Budget

Deferred and Published [C.J.p. 36325]

Passed as Substitute [C.J.p. 37901]

10-21-050 (new) (a) (b) (c) establishing required actions for every person engaged in non-emergency excavation or demolition

Emanuel (Mayor) SO2016-7983

Referred [C.J.p. 34658] Budget

Deferred and Published [C.J.p. 36325]

Passed as Substitute [C.J.p. 37901]

10-21-060 (new) (a) thru (d) establishing underground facility markings

Emanuel (Mayor) SO2016-7983

Referred [C.J.p. 34658] Budget

Deferred and Published [C.J.p. 36325]

Passed as Substitute [C.J.p. 37901]

10-21-070 (new) prohibiting any third-party from removal, alteration or damaging markings, flags, or stakes in underground facilities

Emanuel (Mayor) SO2016-7983

Referred [C.J.p. 34658] Budget

Deferred and Published [C.J.p. 36325]

Passed as Substitute [C.J.p. 37901]

MUNICIPAL CODE AMENDMENTS

Title 10 - Streets, Public Ways, Parks, Airports & Harbors

Ch. 21 Chicago Underground Facilities Damage Prevention Ordinance

10-21-080 (new) establishing required actions of persons responsible in event of damage to underground facilities

Emanuel (Mayor) SO2016-7983

Referred [C.J.p. 34658] Budget

Deferred and Published [C.J.p. 36325]

Passed as Substitute [C.J.p. 37901]

10-21-090 (new) (a) (b) (c) providing for liability or financial responsibility, or otherwise, of CDOT, DIGGER or residential property owner

Emanuel (Mayor) SO2016-7983

Referred [C.J.p. 34658] Budget

Deferred and Published [C.J.p. 36325]

Passed as Substitute [C.J.p. 37901]

10-21-100 (new) (a) (b) establishing limitation on liability

Emanuel (Mayor) SO2016-7983

Referred [C.J.p. 34658] Budget

Deferred and Published [C.J.p. 36325]

Passed as Substitute [C.J.p. 37901]

10-21-110 (new) (a) (b) establishing penalty provisions for Chapter violations

Emanuel (Mayor) SO2016-7983

Referred [C.J.p. 34658] Budget

Deferred and Published [C.J.p. 36325]

Passed as Substitute [C.J.p. 37901]

10-21-120 (new) requiring any person to reimburse any cost due to negligent damage of underground facility causing emergency telephone system outage

Emanuel (Mayor) SO2016-7983

Referred [C.J.p. 34658] Budget

Deferred and Published [C.J.p. 36325]

Passed as Substitute [C.J.p. 37901]

MUNICIPAL CODE AMENDMENTS

Title 10 - Streets, Public Ways, Parks, Airports & Harbors

Ch. 21 Chicago Underground Facilities Damage Prevention Ordinance

10-21-130 (new) establishing Chicago Underground Facilities Damage Prevention Fund

Emanuel (Mayor) SO2016-7983

Referred [C.J.p. 34658] Budget

Deferred and Published [C.J.p. 36325]

Passed as Substitute [C.J.p. 37901]

10-21-210 (new) authorizing Chapter compliance enforcement thru One-Call Adjudicatory Process

Emanuel (Mayor) SO2016-7983

Referred [C.J.p. 34658] Budget

Deferred and Published [C.J.p. 36325]

Passed as Substitute [C.J.p. 37901]

10-21-220 (new) (a) thru (g) establishing powers and duties of Commissioner of Transportation

Emanuel (Mayor) SO2016-7983

Referred [C.J.p. 34658] Budget

Deferred and Published [C.J.p. 36325]

Passed as Substitute [C.J.p. 37901]

10-21-230 (new) (a) (b) (c) authorizing Director to establish evaluation panel

Emanuel (Mayor) SO2016-7983

Referred [C.J.p. 34658] Budget

Deferred and Published [C.J.p. 36325]

Passed as Substitute [C.J.p. 37901]

10-21-240 (new) (a) (b) (c) establishing qualifications and manner of appointment of Administrative Law Officer

Emanuel (Mayor) SO2016-7983

Referred [C.J.p. 34658] Budget

Deferred and Published [C.J.p. 36325]

Passed as Substitute [C.J.p. 37901]

MUNICIPAL CODE AMENDMENTS

Title 10 - Streets, Public Ways, Parks, Airports & Harbors

Ch. 21 Chicago Underground Facilities Damage Prevention Ordinance

10-21-270 (new) (a) thru (d) providing for inspection, administrative notice of violation and pre-payment

Emanuel (Mayor) SO2016-7983

Referred [C.J.p. 34658] Budget
Deferred and Published [C.J.p. 36325]
Passed as Substitute [C.J.p. 37901]

10-21-280 (new) (a) thru (e) establishing guidelines for issuing notices before any administrative adjudication proceedings

Emanuel (Mayor) SO2016-7983

Referred [C.J.p. 34658] Budget
Deferred and Published [C.J.p. 36325]
Passed as Substitute [C.J.p. 37901]

10-21-290 (new) (a) (b) providing guidelines to Evaluation Panel for issuing recommendation, decision and request for review

Emanuel (Mayor) SO2016-7983

Referred [C.J.p. 34658] Budget
Deferred and Published [C.J.p. 36325]
Passed as Substitute [C.J.p. 37901]

10-21-300 (new) (a) (b) (c) authorizing Administrative Law Officer to issue subpoenas

Emanuel (Mayor) SO2016-7983

Referred [C.J.p. 34658] Budget
Deferred and Published [C.J.p. 36325]
Passed as Substitute [C.J.p. 37901]

10-21-310 (new) (a) thru (l) establishing guidelines for review hearings

Emanuel (Mayor) SO2016-7983

Referred [C.J.p. 34658] Budget
Deferred and Published [C.J.p. 36325]
Passed as Substitute [C.J.p. 37901]

MUNICIPAL CODE AMENDMENTS

Title 10 - Streets, Public Ways, Parks, Airports & Harbors

Ch. 21 Chicago Underground Facilities Damage Prevention Ordinance

10-21-320 (new) (a) (b) establishing rule for failure of respondent or his/her attorney to appear at hearings

Emanuel (Mayor) SO2016-7983

Referred [C.J.p. 34658] Budget
Deferred and Published [C.J.p. 36325]
Passed as Substitute [C.J.p. 37901]

10-21-330 (new) authorizing Administrative Law Officer to vacate any order entered by default and set new hearing date upon petition

Emanuel (Mayor) SO2016-7983

Referred [C.J.p. 34658] Budget
Deferred and Published [C.J.p. 36325]
Passed as Substitute [C.J.p. 37901]

10-21-340 (new) (a) thru (d) enumerating incidents of violation orders and establishing fine and penalty therefor

Emanuel (Mayor) SO2016-7983

Referred [C.J.p. 34658] Budget
Deferred and Published [C.J.p. 36325]
Passed as Substitute [C.J.p. 37901]

10-21-350 (new) subjecting final decision by Administrative Law Officer to review under Illinois Administrative Review Law

Emanuel (Mayor) SO2016-7983

Referred [C.J.p. 34658] Budget
Deferred and Published [C.J.p. 36325]
Passed as Substitute [C.J.p. 37901]

10-21-360 (new) (a) thru (d) establishing guidelines for enforcement

Emanuel (Mayor) SO2016-7983

Referred [C.J.p. 34658] Budget
Deferred and Published [C.J.p. 36325]
Passed as Substitute [C.J.p. 37901]

MUNICIPAL CODE AMENDMENTS

Title 10 - Streets, Public Ways, Parks, Airports & Harbors

Ch. 21 Chicago Underground Facilities Damage Prevention Ordinance

10-21-370 (new) providing for accrual of interest on any debt due and owing at rate set for interest upon judgments

Emanuel (Mayor) SO2016-7983

Referred [C.J.p. 34658] Budget

Deferred and Published [C.J.p. 36325]

Passed as Substitute [C.J.p. 37901]

10-21-380 (new) requiring all fines under Chapter to be remitted to Dept. of Finance

Emanuel (Mayor) SO2016-7983

Referred [C.J.p. 34658] Budget

Deferred and Published [C.J.p. 36325]

Passed as Substitute [C.J.p. 37901]

Ch. 28 Structures On & Under Public Ways

10-28-015 (e) modifying insurance requirements for public way use permits

Emanuel (Mayor) SO2016-7983

Referred [C.J.p. 34658] Budget

Deferred and Published [C.J.p. 36325]

Passed as Substitute [C.J.p. 37901]

10-28-281.2 (d) modifying insurance requirement for canopy permits

Emanuel (Mayor) SO2016-7983

Referred [C.J.p. 34658] Budget

Deferred and Published [C.J.p. 36325]

Passed as Substitute [C.J.p. 37901]

10-28-660 (c) modifying insurance requirement for contractors of advertising benches

Emanuel (Mayor) SO2016-7983

Referred [C.J.p. 34658] Budget

Deferred and Published [C.J.p. 36325]

Passed as Substitute [C.J.p. 37901]

MUNICIPAL CODE AMENDMENTS

Title 10 - Streets, Public Ways, Parks, Airports & Harbors

Ch. 28 Structures On & Under Public Ways

10-28-675 (b)(43) modifying list of streets restricting advertising benches

Moore (49) O2016-8453

Referred [C.J.p. 38692] Transportation

10-28-794 (a) modifying insurance requirement for erection of refuse compactor or grease container on public way

Emanuel (Mayor) SO2016-7983

Referred [C.J.p. 34658] Budget

Deferred and Published [C.J.p. 36325]

Passed as Substitute [C.J.p. 37901]

10-28-799 (d) modifying insurance requirement for dumpsters/roll off boxes on public way

Emanuel (Mayor) SO2016-7983

Referred [C.J.p. 34658] Budget

Deferred and Published [C.J.p. 36325]

Passed as Substitute [C.J.p. 37901]

10-28-815 modifying insurance requirement for sidewalk café permits

Emanuel (Mayor) SO2016-7983

Referred [C.J.p. 34658] Budget

Deferred and Published [C.J.p. 36325]

Passed as Substitute [C.J.p. 37901]

Ch. 32 Trees, Plants & Shrubs

10-32-080 (c) modifying insurance requirement for work on parkways

Emanuel (Mayor) SO2016-7983

Referred [C.J.p. 34658] Budget

Deferred and Published [C.J.p. 36325]

Passed as Substitute [C.J.p. 37901]

MUNICIPAL CODE AMENDMENTS

Title 10 - Streets, Public Ways, Parks, Airports & Harbors

Ch. 36 Parks, Playgrounds & Airports

10-36-330 (a) (c) (d) (e) (f) modifying fees for parking at airport public parking stations

Emanuel (Mayor) SO2016-7981

Referred [C.J.p. 34660] Finance
Deferred and Published [C.J.p. 36218]
Passed as Substitute [C.J.p. 38042]

Ch. 40 Chicago Harbor

10-40-091 modifying insurance requirement for renting vessel or providing fishing entertainment or passenger services on vessel within harbor

Emanuel (Mayor) SO2016-7983

Referred [C.J.p. 34658] Budget
Deferred and Published [C.J.p. 36325]
Passed as Substitute [C.J.p. 37901]

Ch. 8 Use Of Public Ways & Places

10-8-332 (b) (d) (e) adding staggered nonrefundable processing fee associated with application for athletic event permit

Emanuel (Mayor) SO2016-7981

Referred [C.J.p. 34660] Finance
Deferred and Published [C.J.p. 36218]
Passed as Substitute [C.J.p. 38042]

10-8-335 (c) (g) adding staggered nonrefundable processing fee associated with application for outdoor special event permit

Emanuel (Mayor) SO2016-7981

Referred [C.J.p. 34660] Finance
Deferred and Published [C.J.p. 36218]
Passed as Substitute [C.J.p. 38042]

MUNICIPAL CODE AMENDMENTS

Title 11 - Utilities & Environmental Protection

Ch. 5 Chicago Recycling Ordinance

11-5-030 (d) modifying notice provisions for violation of section governing contracts with private haulers

Emanuel (Mayor) SO2016-7983

Referred [C.J.p. 34658] Budget
Deferred and Published [C.J.p. 36325]
Passed as Substitute [C.J.p. 37901]

Ch. 12 Water Supply & Service

11-12-130 modifying provision governing use of water hose

Emanuel (Mayor) SO2016-7983

Referred [C.J.p. 34658] Budget
Deferred and Published [C.J.p. 36325]
Passed as Substitute [C.J.p. 37901]

11-12-290 modifying provision governing temporary use of water from fire hydrant

Emanuel (Mayor) SO2016-7983

Referred [C.J.p. 34658] Budget
Deferred and Published [C.J.p. 36325]
Passed as Substitute [C.J.p. 37901]

11-12-420 modifying provision governing payment of water rates or charges

Emanuel (Mayor) SO2016-7983

Referred [C.J.p. 34658] Budget
Deferred and Published [C.J.p. 36325]
Passed as Substitute [C.J.p. 37901]

11-12-530 restoring language regarding certification of payment in transfers of real property

Emanuel (Mayor) SO2016-7983

Referred [C.J.p. 34658] Budget
Deferred and Published [C.J.p. 36325]
Passed as Substitute [C.J.p. 37901]

MUNICIPAL CODE AMENDMENTS

Title 11 - Utilities & Environmental Protection

Ch. 12 Water Supply & Service

11-12-531 restoring language providing for certificate of payment regarding condominiums and townhomes

Emanuel (Mayor) SO2016-7983

Referred [C.J.p. 34658] Budget

Deferred and Published [C.J.p. 36325]

Passed as Substitute [C.J.p. 37901]

Title 13 - Building & Construction

Ch. 12 Enforcement of Building, Electrical & Fire Regulations

13-12-125 (c) modifying insurance requirement for vacant buildings

Emanuel (Mayor) SO2016-7983

Referred [C.J.p. 34658] Budget

Deferred and Published [C.J.p. 36325]

Passed as Substitute [C.J.p. 37901]

Ch. 20 Building Inspection

13-20-090 modifying insurance requirement for mechanical amusement riding devices

Emanuel (Mayor) SO2016-7983

Referred [C.J.p. 34658] Budget

Deferred and Published [C.J.p. 36325]

Passed as Substitute [C.J.p. 37901]

13-20-700 (a) (b) modifying bond requirement for erecting, maintaining and removing signs

Emanuel (Mayor) SO2016-7983

Referred [C.J.p. 34658] Budget

Deferred and Published [C.J.p. 36325]

Passed as Substitute [C.J.p. 37901]

MUNICIPAL CODE AMENDMENTS

Title 13 - Building & Construction

Ch. 32 Building Permits

13-32-240 modifying bond requirement for building wrecking

Emanuel (Mayor) SO2016-7983

Referred [C.J.p. 34658] Budget

Deferred and Published [C.J.p. 36325]

Passed as Substitute [C.J.p. 37901]

Ch. 124 Safeguards During Construction-Building Safety Requirements

13-124-420 modifying insurance requirement for excavation on public way or portion of structure located on property of another

Emanuel (Mayor) SO2016-7983

Referred [C.J.p. 34658] Budget

Deferred and Published [C.J.p. 36325]

Passed as Substitute [C.J.p. 37901]

Title 15 - Fire Prevention

Ch. 4 Bureau of Fire Prevention

15-4-330 modifying bond requirement for contractors engaged in blasting operations

Emanuel (Mayor) SO2016-7983

Referred [C.J.p. 34658] Budget

Deferred and Published [C.J.p. 36325]

Passed as Substitute [C.J.p. 37901]

15-4-470 modifying insurance requirement for qualified license applicants who have passed required under Section 15-4-440

Emanuel (Mayor) SO2016-7983

Referred [C.J.p. 34658] Budget

Deferred and Published [C.J.p. 36325]

Passed as Substitute [C.J.p. 37901]

MUNICIPAL CODE AMENDMENTS

Title 15 - Fire Prevention

Ch. 4 Bureau of Fire Prevention

15-4-480 modifying insurance requirement for license under Article VII

Emanuel (Mayor) SO2016-7983

Referred [C.J.p. 34658] Budget

Deferred and Published [C.J.p. 36325]

Passed as Substitute [C.J.p. 37901]

15-4-550 modifying insurance requirement for giving display of fireworks on privately owned property

Emanuel (Mayor) SO2016-7983

Referred [C.J.p. 34658] Budget

Deferred and Published [C.J.p. 36325]

Passed as Substitute [C.J.p. 37901]

Title 17 - Chicago Zoning Ordinance

Ch. 3 Business & Commercial Districts

17-3-0503-D designating segment as pedestrian street

847-861 N Larrabee St

Burnett (27) SO2016-4860

Referred [C.J.p. 27955] Zoning

Passed as Substitute [C.J.p. 38285]

Ch. 6 Special Purpose Districts

17-6-0403-F requiring special use approval for small venue entertainment and spectator sports facilities and sports and recreation participants within Planned Manufacturing District No. 2A

Hopkins (2) O2016-8421

Referred [C.J.p. 38681] Zoning

Ch. 12 Signs

17-12-1005-D authorizing use of alternate principal tenant business identification signs in high-rise buildings

Reilly (42) O2016-7445

Referred [C.J.p. 34616] Zoning

Passed [C.J.p. 38287]

MUNICIPAL CODE AMENDMENTS

Title 17 - Chicago Zoning Ordinance

Ch. 13 Review & Approval Procedures

17-13-0905-G (new) regulating drive-through facilities for restaurants

O'Connor (40), Laurino (39) O2016-8433

Referred [C.J.p. 38691] Zoning

Ch. 17 Terminology & Measurements, Land Use & Zoning-Tables & Index

17-17-0311-B modifying rooftop features in Residential Zoning R District

Hopkins (2) SO2016-8422

Referred [C.J.p. 38682] Zoning

Title 18 - Building Infrastructure

Ch. 29 Water Service Charges & Plumbing Requirements

18-29-401.5 (new) requiring WaterSense labeled fixtures and irrigation controllers for new installation or replacement of sprinkler system

Emanuel (Mayor) SO2016-7983

Referred [C.J.p. 34658] Budget

Deferred and Published [C.J.p. 36325]

Passed as Substitute [C.J.p. 37901]

18-29-605.3 modifying regulation on lead content of water supply pipe and fittings

Emanuel (Mayor) SO2016-7983

Referred [C.J.p. 34658] Budget

Deferred and Published [C.J.p. 36325]

Passed as Substitute [C.J.p. 37901]

PARKING

Buffer Zones

W Concord Pl, 2100 block

Amend

Hopkins (2) O2016-8442

Referred [C.J.p. 38678] Pedestrian and Traffic Safety

1266-1272 N Wolcott Ave

Zone No. 154

Moreno (1) O2016-8438

Referred [C.J.p. 38678] Pedestrian and Traffic Safety

PARKING

Handicapped

431 E 45th St
Dowell (3) O2016-8459
Referred [C.J.p. 38672] Pedestrian and Traffic Safety

3642 W 65th St
Zalewski (23) O2016-8472
Referred [C.J.p. 38673] Pedestrian and Traffic Safety

1319 E 72nd Pl
Harris (8) O2016-8464
Referred [C.J.p. 38672] Pedestrian and Traffic Safety

1748 E 72nd Pl
Mitchell (7) O2016-8461
Referred [C.J.p. 38672] Pedestrian and Traffic Safety

3739 W 83rd Pl
Curtis (18) O2016-8465
Referred [C.J.p. 38672] Pedestrian and Traffic Safety

3732 W 85th Pl
Curtis (18) O2016-8466
Referred [C.J.p. 38673] Pedestrian and Traffic Safety

1438 N Artesian Ave
Moreno (1) O2016-8457
Referred [C.J.p. 38672] Pedestrian and Traffic Safety

1844 S Ashland Ave
Solis (25) O2016-8492
Referred [C.J.p. 38673] Pedestrian and Traffic Safety

6522 N Ashland Ave
Remove
O'Connor (40) O2016-8452
Referred [C.J.p. 38676] Pedestrian and Traffic Safety

5033 W Byron St
Arena (45) O2016-8456
Referred [C.J.p. 38674] Pedestrian and Traffic Safety

PARKING

Handicapped

1500-1599 S Christiana Ave
Scott, Jr. (24) Or2016-666
Referred [C.J.p. 38677] Pedestrian and Traffic Safety

2329 W Cortez St
Moreno (1) O2016-8437
Referred [C.J.p. 38672] Pedestrian and Traffic Safety

8140 S Drexel Ave
Harris (8) O2016-8463
Referred [C.J.p. 38672] Pedestrian and Traffic Safety

1930 N Francisco Ave
Moreno (1) O2016-8436
Referred [C.J.p. 38672] Pedestrian and Traffic Safety

2804 N Francisco Ave
Remove
Mell (33) O2016-8447
Referred [C.J.p. 38675] Pedestrian and Traffic Safety

6144 N Francisco Ave
Silverstein (50) O2016-8480
Referred [C.J.p. 38674] Pedestrian and Traffic Safety

4337 W Haddon Ave
Mitts (37) O2016-8478
Referred [C.J.p. 38674] Pedestrian and Traffic Safety

5341 S Hamlin Ave
Zalewski (23) O2016-8468
Referred [C.J.p. 38673] Pedestrian and Traffic Safety

1818 W Huron St
Moreno (1) O2016-8435
Referred [C.J.p. 38672] Pedestrian and Traffic Safety

3920 S Indiana Ave
Dowell (3) O2016-8458
Referred [C.J.p. 38672] Pedestrian and Traffic Safety

PARKING

Handicapped

4949 S La Crosse Ave

Munoz (22) O2016-8467

Referred [C.J.p. 38673] Pedestrian and Traffic Safety

2048 N Lawler Ave

Villegas (36) O2016-8476

Referred [C.J.p. 38674] Pedestrian and Traffic Safety

537 N Leamington Ave

Mitts (37) O2016-8479

Referred [C.J.p. 38674] Pedestrian and Traffic Safety

2254 N Leamington Ave

Remove

Villegas (36) O2016-8450

Referred [C.J.p. 38676] Pedestrian and Traffic Safety

5401 S Linder Ave

Zalewski (23) O2016-8469

Referred [C.J.p. 38673] Pedestrian and Traffic Safety

2047 N Lockwood Ave

Villegas (36) O2016-8477

Referred [C.J.p. 38674] Pedestrian and Traffic Safety

2832 W Lunt Ave

Silverstein (50) O2016-8481

Referred [C.J.p. 38674] Pedestrian and Traffic Safety

1725 N Mango Ave

Taliaferro (29) O2016-8473

Referred [C.J.p. 38673] Pedestrian and Traffic Safety

6110 N Mozart St

Silverstein (50) O2016-8482

Referred [C.J.p. 38674] Pedestrian and Traffic Safety

6143 N Mozart St

Silverstein (50) O2016-8483

Referred [C.J.p. 38674] Pedestrian and Traffic Safety

PARKING

Handicapped

6318 N Mozart St

Silverstein (50) O2016-8484

Referred [C.J.p. 38675] Pedestrian and Traffic Safety

1843 N Narragansett Ave

Taliaferro (29) O2016-8474

Referred [C.J.p. 38673] Pedestrian and Traffic Safety

1844 N Narragansett Ave

Taliaferro (29) O2016-8475

Referred [C.J.p. 38674] Pedestrian and Traffic Safety

6435 S Narragansett Ave

Zalewski (23) O2016-8470

Referred [C.J.p. 38673] Pedestrian and Traffic Safety

2826 N Neenah Ave

Remove

Villegas (36) O2016-8451

Referred [C.J.p. 38676] Pedestrian and Traffic Safety

6230 N Oakley Ave

Silverstein (50) O2016-8485

Referred [C.J.p. 38675] Pedestrian and Traffic Safety

6124 N Richmond St

Silverstein (50) O2016-8486

Referred [C.J.p. 38675] Pedestrian and Traffic Safety

2914 W Rosemont Ave

Silverstein (50) O2016-8487

Referred [C.J.p. 38675] Pedestrian and Traffic Safety

8613 S Saginaw Ave

Mitchell (7) O2016-8462

Referred [C.J.p. 38672] Pedestrian and Traffic Safety

6330 N Talman Ave

Silverstein (50) O2016-8488

Referred [C.J.p. 38675] Pedestrian and Traffic Safety

PARKING

Handicapped

5355 S Tripp Ave

Zalewski (23) O2016-8471

Referred [C.J.p. 38673] Pedestrian and Traffic Safety

6501 N Washtenaw Ave

Silverstein (50) O2016-8489

Referred [C.J.p. 38675] Pedestrian and Traffic Safety

Loading/Standing/Tow Zones

W Hirsch St, from N Claremont Ave to N Western Ave

Amend

Moreno (1) O2016-8441

Referred [C.J.p. 38670] Pedestrian and Traffic Safety

4332 N Kedzie Ave

Remove

Mell (33) O2016-8449

Referred [C.J.p. 38671] Pedestrian and Traffic Safety

1932 W Lake St

Burnett (27) O2016-8446

Referred [C.J.p. 38670] Pedestrian and Traffic Safety

S Michigan Ave, at E Cermak Rd

Repeal

Dowell (3) O2016-8443

Referred [C.J.p. 38671] Pedestrian and Traffic Safety

2001 W Pierce Ave

Repeal

Moreno (1) O2016-8439

Referred [C.J.p. 38670] Pedestrian and Traffic Safety

Prohibitions

N Central Ave, from W Lawrence Ave to W Eastwood Ave; from W Windsor Ave to W Gidding Ave

Remove

Arena (45) O2016-8454

Referred [C.J.p. 38671] Pedestrian and Traffic Safety

PARKING

Residential Permit

1600-1699 S Albany Ave

Scott, Jr. (24) Or2016-667

Referred [C.J.p. 38677] Pedestrian and Traffic Safety

3900-3999 N Drake Ave

Zone No. 114 - extend

Ramirez-Rosa (35) Or2016-669

Referred [C.J.p. 38678] Pedestrian and Traffic Safety

3900-3999 W Grenshaw St

Scott, Jr. (24) Or2016-668

Referred [C.J.p. 38677] Pedestrian and Traffic Safety

5201 S Harding Ave

Zone No. 23 extend

Zalewski (23) Or2016-665

Referred [C.J.p. 38677] Pedestrian and Traffic Safety

1800-1854 N Kedzie Ave

Zone No. 325 extend

Ramirez-Rosa (35) Or2016-670

Referred [C.J.p. 38678] Pedestrian and Traffic Safety

1800-1856 N Kildare Ave

Zone No. 325 extend

Ramirez-Rosa (35) Or2016-663

Referred [C.J.p. 38678] Pedestrian and Traffic Safety

2136-2142 N St Louis Ave

Zone No. 367 extend

Ramirez-Rosa (35) Or2016-671

Referred [C.J.p. 38678] Pedestrian and Traffic Safety

S Woodlawn Ave, 8900 block

Harris (8) Or2016-664

Referred [C.J.p. 38677] Pedestrian and Traffic Safety

PERMITS/LICENSE/FEE EXEMPTIONS

Refund of Fees

Senior Citizen Sewer

Bolee, Renee F, and sundry others
Burke (14) Or2016-652
Direct Introduction Finance
Passed [C.J.p. 38265]

Brown, Caroline E.
Hopkins (2) O2016-8494
Referred [C.J.p. 38693] Finance

McDonagh, Yvonne and sundry others
Silverstein (50) O2016-8495
Referred [C.J.p. 38693] Finance

Watts, Willie and sundry others
Burke (14) CL2016-1715
Direct Introduction Finance
Failed to Pass [C.J.p. 38273]

PROPERTY

Sale

B.E.T.O.N. Construction Co.
3620-3632 S Loomis Pl
Emanuel (Mayor) O2016-8420
Referred [C.J.p. 37275] Housing

Zitella Management LLC
2817-2827 N Natoma Ave
Emanuel (Mayor) O2016-8417
Referred [C.J.p. 37275] Housing

SIGNS/SIGNBOARDS

All Right Sign
3323 W Addison St
Ramirez-Rosa (35) Or2016-583
Referred [C.J.p. 34606] Zoning
Passed [C.J.p. 38605]

All Right Sign
3323 W Addison St
Ramirez-Rosa (35) Or2016-581
Referred [C.J.p. 34606] Zoning
Passed [C.J.p. 38604]

SIGNS/SIGNBOARDS

All Right Sign
3323 W Addison St
Ramirez-Rosa (35) Or2016-580
Referred [C.J.p. 34606] Zoning
Passed [C.J.p. 38604]

All Right Sign
4500 W Grand Ave
Villegas (36) Or2016-656
Referred [C.J.p. 38690] Zoning

All Right Sign
4500 W Grand Ave
Villegas (36) Or2016-657
Referred [C.J.p. 38689] Zoning

All Right Sign
4500 W Grand Ave
Villegas (36) Or2016-655
Referred [C.J.p. 38689] Zoning

All Right Sign
4500 W Grand Ave
Villegas (36) Or2016-546
Referred [C.J.p. 34607] Zoning
Passed [C.J.p. 38614]

All Right Sign
2341 S State St
Dowell (3) Or2016-574
Referred [C.J.p. 34580] Zoning
Passed [C.J.p. 38619]

All Right Sign
2341 S State St
Dowell (3) Or2016-573
Referred [C.J.p. 34580] Zoning
Passed [C.J.p. 38620]

Aurora Sign Co.
2407 W 23rd St
Solis (25) Or2016-587
Referred [C.J.p. 34594] Zoning
Passed [C.J.p. 38621]

Aurora Sign Co.
2407 W 23rd St
Solis (25) Or2016-547
Referred [C.J.p. 34594] Zoning
Passed [C.J.p. 38622]

SIGNS/SIGNBOARDS

Aurora Sign Co.
1055 W Roosevelt Rd
Solis (25) Or2016-662
Referred [C.J.p. 38685] Zoning

Colossal Media Group
701 N Damen Ave
Moreno (1) O2016-8430
Referred [C.J.p. 38681] Zoning

Corporate ID
1010 W 35th St
Thompson (11) Or2016-562
Referred [C.J.p. 34585] Zoning
Passed [C.J.p. 38622]

Corporate ID
1010 W 35th St
Thompson (11) Or2016-560
Referred [C.J.p. 34585] Zoning
Passed [C.J.p. 38623]

Custom Sign Consultants
905 S Menard Ave
Taliaferro (29) Or2016-601
Referred [C.J.p. 35753] Zoning
Passed [C.J.p. 38617]

Design Group Signage Corp.
1 W Wacker Dr
Reilly (42) Or2016-598
Referred [C.J.p. 35765] Zoning
Passed [C.J.p. 38621]

Doyle Signs, Inc.
3030 N Broadway
Tunney (44) Or2016-576
Referred [C.J.p. 34619] Zoning
Passed [C.J.p. 38606]

Doyle Signs, Inc.
3030 N Broadway
Tunney (44) Or2016-577
Referred [C.J.p. 34619] Zoning
Passed [C.J.p. 38606]

SIGNS/SIGNBOARDS

Doyle Signs, Inc.
8770 W Bryn Mawr Ave
Napolitano (41) Or2016-541
Referred [C.J.p. 34612] Zoning
Passed [C.J.p. 38607]

Doyle Signs, Inc.
8770 W Bryn Mawr Ave
Napolitano (41) Or2016-586
Referred [C.J.p. 34612] Zoning
Passed [C.J.p. 38607]

Doyle Signs, Inc.
500 W Monroe St
Reilly (42) Or2016-599
Referred [C.J.p. 35765] Zoning
Passed [C.J.p. 38618]

H.M. Witt & Co. Signs
1832 W Juneway Ter
Moore (49) Or2016-604
Referred [C.J.p. 35772] Zoning
Passed [C.J.p. 38616]

H.M. Witt & Co. Signs
1832 W Juneway Ter
Moore (49) Or2016-630
Referred [C.J.p. 35772] Zoning
Passed [C.J.p. 38616]

Holland Design Group, Inc., The
5339-5347 W Belmont Ave
Reboyras (30) Or2016-535
Referred [C.J.p. 34600] Zoning
Passed [C.J.p. 38605]

Icon Identity Solutions, Inc.
1154 S Clark St
King (4) Or2016-613
Referred [C.J.p. 35736] Zoning
Passed [C.J.p. 38609]

Landmark Sign Co.
2757 N Clybourn Ave
Waguespack (32) Or2016-605
Referred [C.J.p. 35756] Zoning
Passed [C.J.p. 38610]

SIGNS/SIGNBOARDS

Landmark Sign Co.
1033 W Van Buren St
Solis (25) Or2016-650
Direct Introduction Zoning
Passed [C.J.p. 38620]

Lopez, James A.
1831 N Western Ave
Waguespack (32) Or2016-659
Referred [C.J.p. 38688] Zoning

Magic Sign
1743 N Harlem Ave
Taliaferro (29) Or2016-617
Referred [C.J.p. 35753] Zoning
Passed [C.J.p. 38616]

M-K Signs, Inc.
3801 W Lawrence Ave
Ramirez-Rosa (35) O2016-8424
Referred [C.J.p. 38689] Zoning

Modern Signs, Inc.
3450 S California Ave
Cardenas (12) Or2016-570
Referred [C.J.p. 34587] Zoning
Passed [C.J.p. 38609]

Modern Signs, Inc.
3450 S California Ave
Cardenas (12) Or2016-569
Referred [C.J.p. 34587] Zoning
Passed [C.J.p. 38608]

Modern Signs, Inc.
3450 S California Ave
Cardenas (12) Or2016-567
Referred [C.J.p. 34587] Zoning
Passed [C.J.p. 38608]

Olympic Signs, Inc.
5630 W Belmont Ave
Reboyras (30) Or2016-534
Referred [C.J.p. 34600] Zoning
Passed [C.J.p. 38605]

SIGNS/SIGNBOARDS

Olympic Signs, Inc.
1523 W North Ave
Hopkins (2) Or2016-551
Referred [C.J.p. 34578] Zoning
Passed [C.J.p. 38619]

Omega Sign & Lighting, Inc.
900 N North Branch St
Burnett (27) Or2016-660
Referred [C.J.p. 38687] Zoning

OOS Investments LLC
770 N Milwaukee Ave
Burnett (27) Or2016-606
Referred [C.J.p. 35752] Zoning
Passed [C.J.p. 38617]

Ozko Sign and Lighting
1900 N Narragansett Ave
Taliaferro (29) Or2016-654
Referred [C.J.p. 38687] Zoning

Ozko Sign and Lighting Co.
4100 W Diversey Ave
Santiago (31) Or2016-542
Referred [C.J.p. 34602] Zoning
Passed [C.J.p. 38610]

Ozko Sign and Lighting Co.
4100 W Diversey Ave
Santiago (31) Or2016-544
Referred [C.J.p. 34602] Zoning
Passed [C.J.p. 38611]

Ozko Sign and Lighting Co.
4100 W Diversey Ave
Santiago (31) Or2016-543
Referred [C.J.p. 34602] Zoning
Passed [C.J.p. 38611]

Parvin-Clauss Sign Co.
2536 N Elston Ave
Moreno (1) Or2016-611
Referred [C.J.p. 35730] Zoning
Passed [C.J.p. 38613]

SIGNS/SIGNBOARDS

Parvin-Clauss Sign Co.
2536 N Elston Ave
Moreno (1) Or2016-607
Referred [C.J.p. 35730] Zoning
Passed [C.J.p. 38612]

Parvin-Clauss Sign Co.
2536 N Elston Ave
Moreno (1) Or2016-610
Referred [C.J.p. 35730] Zoning
Passed [C.J.p. 38613]

Parvin-Clauss Sign Co.
2536 N Elston Ave
Moreno (1) Or2016-609
Referred [C.J.p. 35730] Zoning
Passed [C.J.p. 38612]

Poblocki Sign Co. LLC
6515 W Grand Ave
Taliaferro (29) Or2016-602
Referred [C.J.p. 35753] Zoning
Passed [C.J.p. 38614]

Project Outdoor LLC
1418 N Milwaukee Ave
Moreno (1) O2016-8404
Direct Introduction Zoning
Passed [C.J.p. 38618]

Project Outdoor LLC
1574 N Milwaukee Ave
Moreno (1) O2016-8431
Referred [C.J.p. 38681] Zoning

Real Neon, Inc.
1240 E 47th St
King (4) Or2016-661
Referred [C.J.p. 38682] Zoning

T.A. Cummings Jr., Co.
2933 N Elston Ave
Mell (33) Or2016-658
Referred [C.J.p. 38688] Zoning

Volkan Sign and Lighting
1808 W 95th St
O'Shea (19) Or2016-603
Referred [C.J.p. 35745] Zoning
Passed [C.J.p. 38623]

SOCIAL ISSUES & PROGRAMS

Reaffirmation of support for Chicago Welcoming City ordinance
Emanuel (Mayor), and Others R2016-908
Referred [C.J.p. 37276] Human Relations

SPECIAL EVENTS

Miscellaneous

Dept. of Cultural Affairs and Special Events
City-sponsored events for Year 2017
Emanuel (Mayor) O2016-8405
Referred [C.J.p. 37277] Special Events

SPECIAL SERVICE AREAS

S.S.A. No. 17 (Central Lake View)

Tax levy and annual budget for 2017 and amendment of establishment ordinance
Emanuel (Mayor) O2016-7946
Referred [C.J.p. 34666] Finance
Passed [C.J.p. 38134]

S.S.A. No. 18 (North Halsted Street)

Tax levy, annual budget and 2017 service provider agreement
Emanuel (Mayor) O2016-7947
Referred [C.J.p. 34666] Finance
Passed [C.J.p. 38140]

S.S.A. No. 21 (Lincoln Square)

Establishment, tax levy, annual budget and 2017 service provider agreement
Emanuel (Mayor) O2016-8413
Referred [C.J.p. 37274] Finance

S.S.A. No. 32 (79th Street-Auburn Gresham)

Tax levy, annual budget and 2017 service provider agreement
Emanuel (Mayor) O2016-7948
Referred [C.J.p. 34666] Finance
Passed [C.J.p. 38146]

S.S.A. No. 38 (North Center)

Tax levy, annual budget and 2017 service provider agreement and amendment of 2016 ordinance
Emanuel (Mayor) O2016-7949
Referred [C.J.p. 34666] Finance
Passed [C.J.p. 38152]

SPECIAL SERVICE AREAS

S.S.A. No. 43 (Devon Avenue)

Tax levy, annual budget and 2017 service provider agreement and amendment of 2016 ordinance

Emanuel (Mayor) SO2016-7364
Referred [C.J.p. 32537] Finance
Passed [C.J.p. 38195]

S.S.A. No. 44 (103rd Street-Beverly)

Tax levy, annual budget and 2017 service provider agreement

Emanuel (Mayor) O2016-7950
Referred [C.J.p. 34666] Finance
Passed [C.J.p. 38238]

S.S.A. No. 47 (Cottage Grove)

Tax levy, annual budget and 2017 service preovider agreement

Emanuel (Mayor) O2016-7951
Referred [C.J.p. 346666] Finance
Passed [C.J.p. 38243]

S.S.A. No. 50 (Calumet Heights/Avalon)

Tax levy, annual budget and 2017 service provider agreement

Emanuel (Mayor) O2016-7952
Referred [C.J.p. 34666] Finance
Passed [C.J.p. 38248]

S.S.A. No. 52 (51st Street)

Establishment, tax levy, annual budget and 2017 service provider agreement

Emanuel (Mayor) O2016-8416
Referred [C.J.p. 37274] Finance

S.S.A. No. 61 (Hyde Park)

Tax levy, annual budget and 2017 service provider agreement

Emanuel (Mayor) O2016-7953
Referred [C.J.p. 34666] Finance
Passed [C.J.p. 38253]

S.S.A. No. 69 (95th/Ashland)

Tax levy, annual budget and 2017 service provider agreement

Emanuel (Mayor) O2016-7954
Referred [C.J.p. 34666] Finance
Passed [C.J.p. 38258]

SPECIAL SERVICE AREAS

S.S.A. No. 71

Establishment, tax levy, annual budget and 2017 service provider agreement

Emanuel (Mayor) O2016-8414
Referred [C.J.p. 37274] Finance

S.S.A. No. 72

Establisment, tax levy, annual budget and 2017 service provider agreement

Emanuel (Mayor) O2016-8415
Referred [C.J.p. 37274] Finance

STREETS

Honorary Designations

"Kazimiera 'Kasia' Bober Way"

N Hoyne Ave, from W Chicago Ave to W Superior St

Moreno (1) O2016-8427
Referred [C.J.p. 38681] Transportation

TAG DAYS

St. Olaf College, December 3 - 4. 2-16

Burke (14) Or2016-653
Direct Introduction Finance
Passed [C.J.p. 38263]

TAX INCREMENT FINANCING DISTRICTS

69th/Ashland T.I.F.

Termination

Emanuel (Mayor) O2016-8434
Referred [C.J.p. 37274] Finance

Addison Corridor North T.I.F.

Termination

Emanuel (Mayor) O2016-8440
Referred [C.J.p. 37274] Finance

Calumet River T.I.F.

Termination

Emanuel (Mayor) O2016-8428
Referred [C.J.p. 37274] Finance

Chicago/Central Park T.I.F.

Small Business Improvement Fund

Forty-ninth amending agreement for improvement of commerical and industrial facilities

Emanuel (Mayor) O2016-7966
Referred [C.J.p. 34666] Finance
Passed [C.J.p. 38090]

TAX INCREMENT FINANCING DISTRICTS

Red and Purple Modernization Phase One Project Redevelopment Project Area

Dept./Agency F2016-55

Filed [C.J.p. 37277]

TAXES/TAX LEVIES

Levies

2017

Appropriation expenditure and amounts levied

Emanuel (Mayor) O2016-7989

Referred [C.J.p. 34662] Finance

Deferred and Published [C.J.p. 36261]

Passed [C.J.p. 38038]

TRAFFIC

Signs

Stop Signs

N Aberdeen St, at W Lake St

All-Way Stop

Burnett (27) O2016-8444

Referred [C.J.p. 38679] Pedestrian and Traffic Safety

N Carpenter St, at W Lake St

All-Way Stop

Burnett (27) O2016-8445

Referred [C.J.p. 38679] Pedestrian and Traffic Safety

Warning & Regulatory Signs

W Chicago Ave, from N Austin Blvd to N Mayfield Ave

Two-Hour Parking

Taliaferro (29) O2016-8460

Referred [C.J.p. 38676] Pedestrian and Traffic Safety

TRIBUTES

Briody, Frank A.

Laurino (39) R2016-904

Adopted [C.J.p. 38663]

Dell, Gregory (Rev.)

Tunney (44), and Others R2016-922

Adopted [C.J.p. 38667]

Gavin, Vince

Burke (14) R2016-927

Adopted [C.J.p. 38628]

TRIBUTES

Georgeff, Phil

Burke (14) R2016-923

Adopted [C.J.p. 38629]

Ifill, Gwen

Burke (14) R2016-924

Adopted [C.J.p. 38630]

Iubelt, Tyler R.

Burke (14) R2016-926

Adopted [C.J.p. 38631]

Koegler, Mary A.

Laurino (39) R2016-905

Adopted [C.J.p. 38664]

Moriarty, Daniel

Burke (14) R2016-912

Adopted [C.J.p. 38632]

Reno, Janet

Burke (14) R2016-925

Adopted [C.J.p. 38633]

Vazquez, Josephine

Laurino (39) R2016-903

Adopted [C.J.p. 38665]

ZONING RECLASSIFICATIONS

Map No. 1-F

CRP/Centrum Hubbard Street Owner LLC

201-223 W Hubbard St, 412-420 N Wells St

App No. 18943, RBPD No. 1288 to RBPD No. 1288 as amended

Misc. Transmittal SO2016-6338

Referred [C.J.p. 29697] Zoning

Passed as Substitute [C.J.p. 38291]

LaSalle 676 LLC

670-678 N LaSalle St

App No. 18944T1, DX7 to DX7

Misc. Transmittal SO2016-6339

Referred [C.J.p. 29701] Zoning

Passed as Substitute [C.J.p. 38321]

ZONING RECLASSIFICATIONS

Map No. 1-G

1105 W Fulton LLC

1107 W Fulton Market

App No. 18693T1, C1-1 to DX5

Misc. Transmittal SO2016-1618

Referred [C.J.p. 19422] Zoning

Passed as Substitute [C.J.p. 38338]

Medema, Renee

1468 W Ohio St

App No. 18953, RS3 to RT4

Misc. Transmittal O2016-6348

Referred [C.J.p. 29702] Zoning

Passed [C.J.p. 38354]

Map No. 3-F

Pedestrian street designation

847-861 N Larrabee St

App No. A-8238

Burnett (27) O2016-5504

Referred [C.J.p. 27955] Zoning

Passed [C.J.p. 38354]

Map No. 3-G

Guzik, Joseph

1522 W Walton St

App. No. 18934T1, RS3 to RM4.5

Misc. Transmittal SO2016-6329

Referred [C.J.p. 29698] Zoning

Passed as Substitute [C.J.p. 38355]

Map No. 3-H

Claremont Condos LLC

1300-1302 N Claremont Ave, 2334-2344 W Potomac Ave

App No. 18705T1, RT4 to B2-3

Misc. Transmittal SO2016-1630

Referred [C.J.p. 19415] Zoning

Passed as Substitute [C.J.p. 38361]

ZONING RECLASSIFICATIONS

Map No. 3-H

Yepez, Laura

1329-1331 N Wicker Park Ave

App No. 18954, RS3 to RM4.5

Misc. Transmittal O2016-6349

Referred [C.J.p. 29704] Zoning

Passed [C.J.p. 38372]

Map No. 3-I

IFF Von Humboldt LLC

2600-2624 W Hirsch St, 1401-1439 N Talman Ave, 1400-1436 N Rockwell St

App No. 19038, RS3 to B2-3 then to RBPD

Misc. Transmittal O2016-8412

Referred [C.J.p. 37279] Zoning

Map No. 3-J

Perez, Stephen

3352 W Pierce Ave

App No. 18958, RS3 to RM4.5

Misc. Transmittal O2016-6353

Referred [C.J.p. 29703] Zoning

Passed [C.J.p. 38372]

Map No. 4-F

Klein, Nathaniel J.

1610 S Union Ave

App No. 18971, RT4 to RM4.5

Misc. Transmittal O2016-7289

Referred [C.J.p. 32547] Zoning

Passed [C.J.p. 38373]

Map No. 4-G

1818 May LLC

1028 W Cullerton St

App No. 18889T1, RT4 to B2-3

Misc. Transmittal SO2016-5553

Referred [C.J.p. 28050] Zoning

Passed as Substitute [C.J.p. 38373]

Brown, Anna and Brown, Nicholas

1909-1911 S Racine Ave

App No. 18931, RT4 to B2-2

Misc. Transmittal O2016-6326

Referred [C.J.p. 29695] Zoning

Passed [C.J.p. 38381]

ZONING RECLASSIFICATIONS

Map No. 4-H

Mason, James R. and Margaret A.
2008-2010 W 21st St
App No. 19033, RT4 to RM4.5
Misc. Transmittal O2016-8407
Referred [C.J.p. 37279] Zoning

Map No. 4-I

1900 S Western Ave
App No. A-8248, M2-3 to C3-5
Ervin (28) O2016-5631
Referred [C.J.p. 29572] Zoning
Passed [C.J.p. 38389]

Chicago Housing Authority
1852 S Albany Ave
App No. 18959T1, RM5 to B3-3
Misc. Transmittal O2016-6354
Referred [C.J.p. 29696] Zoning
Passed [C.J.p. 38381]

Map No. 5-G

1205 W Webster LLC
1211 W Webster Ave
App. No. 18924T1, RT4 and B2-1 to B2-3
Misc. Transmittal O2016-6316
Referred [C.J.p. 29706] Zoning
Passed [C.J.p. 38313]

803-811 West Belden Townhouse Assoc.
803-811 W Belden Ave
App No. 18925T1, RT4 to RM5
Misc. Transmittal O2016-6317
Referred [C.J.p. 29705] Zoning
Passed [C.J.p. 38389]

Garcia, Mark
2238 N Halsted St
App No. 19035, RT4 to RM4.5
Misc. Transmittal O2016-8409
Referred [C.J.p. 37279] Zoning

ZONING RECLASSIFICATIONS

Map No. 5-H

Kreindler, Greg
1939 W Wabansia Ave
App No. 18927T1, RS3 to RT4
Misc. Transmittal O2016-6319
Referred [C.J.p. 29700] Zoning
Passed [C.J.p. 38408]

Land Equities LLC
1667-1675 N Western Ave
App No. 18937T1, C1-2 and M1-2 to B3-3
Misc. Transmittal O2016-6332
Referred [C.J.p. 29701] Zoning
Passed [C.J.p. 38415]

Map No. 5-I

Averian, Ionel
1665 N Richmond St
App No. 18957T1, RS3 to RT4
Misc. Transmittal SO2016-6352
Referred [C.J.p. 29695] Zoning
Passed as Substitute [C.J.p. 38446]

Capricorn Real Estate Group LLC
2556-2560 W Armitage Ave
App No. 18784T1, B3-1 to B2-3
Misc. Transmittal SO2016-3917
Referred [C.J.p. 23539] Zoning
Passed as Substitute [C.J.p. 38397]

Fullerton Properties LLC
2529-2537 W Fullerton Ave
App No. 18694T1, B3-1 to B2-3
Misc. Transmittal SO2016-1619
Referred [C.J.p. 19416] Zoning
Passed as Substitute [C.J.p. 38434]

Ivankevych, Oleksander
1637 N Artesian Ave
App No. 19032, RS3 to RT4
Misc. Transmittal O2016-8406
Referred [C.J.p. 37279] Zoning

ZONING RECLASSIFICATIONS

Map No. 5-I

SNS Realty Group LLC

1837-1841 N California Ave

App No. 18932T1, B3-1 to B2-3

Misc. Transmittal		O2016-6327
Referred	[C.J.p. 29704]	Zoning
Passed	[C.J.p. 38425]	

Virage LLC

2424 W Lyndale St

App No. 19036, RS3 to RT4

Misc. Transmittal		O2016-8410
Referred	[C.J.p. 37280]	Zoning

Map No. 6-E

Local Union 134 of International Brotherhood of Electrical Workers

2722 S Dr Martin Luther King Jr Dr

App No. 18969, RM5 to C2-2

Misc. Transmittal		O2016-6366
Referred	[C.J.p. 29701]	Zoning
Passed	[C.J.p. 38320]	

Map No. 6-F

2611-2615 S Wells St

App No. A-8246, RS3 and C1-3 to C1-3

Thompson (11)		O2016-5719
Referred	[C.J.p. 29571]	Zoning
Passed	[C.J.p. 38452]	

Map No. 6-G

Pilarski, John

2918 S Archer Ave

App No. 18771, B1-3 to B2-3

Misc. Transmittal		O2016-3892
Referred	[C.J.p. 23543]	Zoning
Passed	[C.J.p. 38452]	

Map No. 7-F

3115 Properties LLC

3115 N Broadway

App No. 18921T1, B3-2 to B3-5

Misc. Transmittal		SO2016-5598
Referred	[C.J.p. 28051]	Zoning
Passed as Substitute	[C.J.p. 38453]	

ZONING RECLASSIFICATIONS

Map No. 7-G

DSSG 13 LLC

1314-1318 W Wrightwood Ave

App No. 18858, C1-2 to B2-3

Misc. Transmittal		O2016-4776
Referred	[C.J.p. 25607]	Zoning
Passed	[C.J.p. 38471]	

GW Property Group LLC - Series 32

937-945 W Belmont Ave

App No. 18938T1, B3-3 to B3-5

Misc. Transmittal		SO2016-6333
Referred	[C.J.p. 29698]	Zoning
Passed as Substitute	[C.J.p. 38459]	

Map No. 7-H

IL Properties LLC

2465 N Clybourn Ave

App No. 18772T1, M1-2 to RM4.5

Misc. Transmittal		SO2016-3893
Referred	[C.J.p. 23541]	Zoning
Passed as Substitute	[C.J.p. 38471]	

Map No. 7-I

HACM 2 LLC - Washtenaw Series

2619-2621 N Washtenaw Ave

App No. 18968, RT3.5 to RS3

Misc. Transmittal		O2016-6365
Referred	[C.J.p. 29699]	Zoning
Passed	[C.J.p. 38488]	

Map No. 7-J

Jimenez, Jose and Jimenez, Guadalupe

2416-2420 N Hamlin Ave

App No. 18905, RS3 to B1-1

Misc. Transmittal		SO2016-5580
Referred	[C.J.p. 28044]	Zoning
Passed as Substitute	[C.J.p. 38488]	

ZONING RECLASSIFICATIONS

Map No. 7-J

Maestro, Joseph

2839 N Hamlin Ave

App No. 18962, RS3 to RT4

Misc. Transmittal O2016-6359

Referred [C.J.p. 29701] Zoning

Passed [C.J.p. 38489]

Map No. 8-H

Shah, Mohammad

3201 S Archer Ave

App No. 18935T1, C1-2 to B2-5

Misc. Transmittal O2016-6330

Referred [C.J.p. 29703] Zoning

Passed [C.J.p. 38489]

Map No. 8-I

McKinley Square Development LLC

3525-3545 S Maplewood Ave

App No. 18961T1, RM5 and M1-2 to RM5

Misc. Transmittal SO2016-6358

Referred [C.J.p. 29702] Zoning

Passed as Substitute [C.J.p. 38495]

Map No. 9-G

Seminary Properties and Management Ltd.

3647-3649 N Southport Ave

App No. 19037T1, B3-2 to B3-3

Misc. Transmittal O2016-8411

Referred [C.J.p. 37280] Zoning

Map No. 9-H

1911 W Irving Park LLC

1911-1921 W Irving Park Rd

App No. 18963T1, B1-2 to B1-3

Misc. Transmittal O2016-6360

Referred [C.J.p. 29706] Zoning

Passed [C.J.p. 38499]

Map No. 9-J

Szymanski, Rafal

3338-3340 N Lawndale Ave

App No. 19034, RS3 to RM4.5

Misc. Transmittal O2016-8408

Referred [C.J.p. 37280] Zoning

ZONING RECLASSIFICATIONS

Map No. 9-K

Saffron Capital Partners LLC

4124 W School St

App No. 18967, RS3 to RT4

Misc. Transmittal O2016-6364

Referred [C.J.p. 29703] Zoning

Passed [C.J.p. 38508]

Map No. 9-L

Irving Park Property Holdings LLC

4900-4958 W Dakin St

App No. 18956, B1-1 to C1-1

Misc. Transmittal O2016-6351

Referred [C.J.p. 29700] Zoning

Passed [C.J.p. 38508]

Map No. 11-H

Jaeger Electric, Inc.

2254-2256 W Irving Park Rd

App No. 18946T1, B1-1 to B2-3

Misc. Transmittal SO2016-6341

Referred [C.J.p. 29700] Zoning

Passed as Substitute [C.J.p. 38509]

Map No. 11-J

Halcyon Theatre

3253-3257 W Wilson Ave

App No. 18951, RS3 to B2-1

Misc. Transmittal O2016-6346

Referred [C.J.p. 29699] Zoning

Passed [C.J.p. 38518]

Map No. 13-G

Broadway 5050 LLC

5036-5066 N Broadway, 1201-1213 W Carmen Ave, 5047-5061 N Broadway, 5077-5085 N Broadway and 1125-1145 W Winona St

App No. 18859, B1-2 to C2-5 then to RBPD

Misc. Transmittal SO2016-4777

Referred [C.J.p. 25606] Zoning

Passed as Substitute [C.J.p. 38518]

ZONING RECLASSIFICATIONS

Map No. 13-G

Kenmore 5029 LLC

5029 N Kenmore Ave

App No. 18960T1, RT4 to RM5.5

Misc. Transmittal		O2016-6355
Referred	[C.J.p. 29700]	Zoning
Passed	[C.J.p. 38544]	

Map No. 13-M

Chelminski, Jaroslaw

6221-6227 W Gregory St

App No. 18926T1, RS2 to RS3

Misc. Transmittal		O2016-6318
Referred	[C.J.p. 29696]	Zoning
Passed	[C.J.p. 38557]	

Map No. 15-G

Granville Condo Assn.

1054-1072 W Granville Ave, 6207-6209 N Winthrop Ave

App No. 18933, RM6 to B3-3

Misc. Transmittal		O2016-6328
Referred	[C.J.p. 29698]	Zoning
Passed	[C.J.p. 38572]	

Map No. 16-H

6543-6545 S Wood St

App No. A-8237, RS3 to RT4

Lopez (15)		SO2016-4863
Referred	[C.J.p. 27921]	Zoning
Passed as Substitute	[C.J.p. 38572]	

Map No. 16-N

7101-7147 W 64th Pl, 6434-6458 S Nottingham Ave, 7100-7146 W 65th ST

RT3.5 and RM4.5 to RM4.5 then to IPD

Zalewski (23)		O2016-8493
Referred	[C.J.p. 38679]	Zoning

Map No. 17-G

Integrity 2 LLC

6818 N Wayne Ave

App No. 18941T1, RT4 to RM6

Misc. Transmittal		O2016-6336
Referred	[C.J.p. 29699]	Zoning
Passed	[C.J.p. 38576]	

ZONING RECLASSIFICATIONS

Map No. 17-G

Integrity 3 LLC

6726 N Glenwood Ave

App No. 18940T1, RS2 to RM6

Misc. Transmittal		O2016-6335
Referred	[C.J.p. 29700]	Zoning
Passed	[C.J.p. 38573]	

Map No. 26-I

Four Brands Enterprises LLC

10932-10940 S Western Ave

App No. 18936, B1-1 to C1-1

Misc. Transmittal		O2016-6331
Referred	[C.J.p. 29698]	Zoning
Passed	[C.J.p. 38577]	