(Published by the Authority of the City Council of the City of Chicago)

COPY

JOURNAL of the PROCEEDINGS of the CITY COUNCIL of the CITY of CHICAGO, ILLINOIS

Regular Meeting -- Wednesday, December 13, 2017

at 10:00 A.M.

(Council Chamber -- City Hall -- Chicago, Illinois)

OFFICIAL RECORD.

RAHM EMANUEL
Mayor

ANDREA M. VALENCIA
City Clerk

JOURNAL OF THE PROCEEDINGS OF THE CITY COUNCIL
Regular Meeting -- Wednesday, December 13, 2017

TABLE OF CONTENTS

Page

Public Comment....62754

Communications From City Officers....62754

Reports Of Committees....62794

- Committee on Finance....62794
- Committee on Aviation....63125
- Committee on Economic, Capital and Technology Development....63269
- Committee on Health and Environmental Protection....63286
- Committee on Housing and Real Estate....63355
- Committee on Human Relations....63379
- Committee on License and Consumer Protection....63380
- Committee on Pedestrian and Traffic Safety....63399
- Committee on Transportation and Public Way....63426
- Committee on Workforce Development and Audit....63755
- Committee on Zoning, Landmarks and Building Standards....63758
- Joint Committee:
  - Committee on Finance
    Committee on Aviation....63904

Agreed Calendar....63911

JOURNAL OF THE PROCEEDINGS OF THE CITY COUNCIL
Regular Meeting -- Wednesday, December 13, 2017

Page

New Business Presented By Aldermen 64023

Traffic Regulations, Traffic Signs, Etc. 64023

Zoning Ordinance Amendments 64042

Claims 64043

Unclassified Matters 64043

Free Permits, License Fee Exemptions, Etc. 64095

Approval Of The Journal 64098

Unfinished Business 64098

Miscellaneous Business 64098

Legislative Index ..... Appendix A

Attendance At Meeting.

Present -- The Honorable Rahm Emanuel, Mayor, and Aldermen Moreno, Hopkins, Dowell, King, Hairston, Mitchell, Harris, Beale, Sadlowski Garza, Thompson, Cárdenas, Quinn, Burke, Lopez, Foulkes, D. Moore, Curtis, O'Shea, Cochran, Brookins, Muñoz, Zalewski, Scott, Solis, Maldonado, Burnett, Ervin, Taliaferro, Reboyras, Santiago, Mell, Austin, Ramirez-Rosa, Villegas, Mitts, Sposato, Laurino, O'Connor, Napolitano, Reilly, Smith, Tunney, Arena, Cappleman, Pawar, Osterman, J. Moore, Silverstein.

Absent -- Aldermen Sawyer, Waguespack.

Call To Order.

On Wednesday, December 13, 2017 at 10:00 A.M., the Honorable Rahm Emanuel, Mayor, called the City Council to order. The Honorable Andrea M. Valencia, City Clerk, called the roll of members and it was found that there were present at that time: Aldermen Hopkins, Dowell, King, Hairston, Mitchell, Harris, Beale, Sadlowski Garza, Thompson, Cárdenas, Quinn, Burke, Lopez, Foulkes, D. Moore, Curtis, O'Shea, Cochran, Brookins, Muñoz, Zalewski, Scott, Solis, Maldonado, Burnett, Ervin, Taliaferro, Reboyras, Santiago, Mell, Austin, Villegas, Mitts, Sposato, Laurino, Napolitano, Reilly, Smith, Arena, Cappleman, Osterman, J. Moore, Silverstein -- 43.

Quorum present.

Pledge Of Allegiance.

Alderman Ervin led the City Council and assembled guests in the Pledge of Allegiance to the Flag of the United States of America.

Invocation.

Reverend James Brooks, senior pastor of Harmony Community Church, opened the meeting with prayer.

PUBLIC COMMENT.

In accordance with the City Council's Rules of Order and Procedure, the following members of the general public addressed the City Council:

George Blakemore

Jackie Paige

Nancy Curran

Carlos Estes

Audrey Fischer

Erica Nanton

Allisah Love

Denis Garrett, M.D.

Wallace Gator Bradley

George Wimberly

In accordance with the City Council's Rules of Order and Procedure, the following member of the general public submitted written comments to the City Council:

Allisah Love

REPORTS AND COMMUNICATIONS FROM CITY OFFICERS.

Rules Suspended -- GRATITUDE EXTENDED TO MEMBERS OF CHICAGO FIRE DEPARTMENT BATTALION 10, ENGINE COMPANY 69, ENGINE COMPANY 124, TRUCK COMPANY 38, TOWER LADDER 23, SQUAD 2 AND TRUCK COMPANY 13 FOR HEROIC FIRE RESCUE.

[R2017-1099]

The Honorable Rahm Emanuel, Mayor, presented the following communication:

OFFICE OF THE MAYOR
CITY OF CHICAGO

December 13, 2017.

To the Honorable, The City Council of the City of Chicago:

LADIES AND GENTLEMEN -- I transmit herewith, together with Aldermen Reboyras and Sposato, a congratulatory resolution concerning the Chicago Fire Department.

Your favorable consideration of this resolution will be appreciated.

Very truly yours,

(Signed) RAHM EMANUEL,
Mayor.

Alderman Burke moved to *Suspend the Rules Temporarily* to permit immediate consideration of and action upon the said proposed resolution. The motion *Prevailed.*

The following is said proposed resolution:

WHEREAS, Shortly after midnight on November 29, 2017, companies of the Chicago Fire Department responded to a fire reported at 3804 -- 3806 West Montrose Avenue; and

WHEREAS, While Engine Company 124 and Battalion 10 were on their way, the fire was spreading so rapidly that the main fire alarm office issued a Still and Box Alarm; and

WHEREAS, Arriving at the scene, firefighters saw fire billowing through the roof of the three-story structure. Even more alarming, they could see people at the windows; apparently trapped by the blaze; and

WHEREAS, Acting quickly, Firefighters of Tower Ladder Truck 23 raised a 35-foot ladder to the third floor to rescue several trapped residents; and

WHEREAS, At the same time, members of Truck 13 fought their way through intense heat and smoke to the second floor, where they encountered a resident and his dog. They carefully led the resident and the dog out of the building without injury; and

WHEREAS, Truck 38 and the Rapid Intervention Team Truck also arrived and deployed a 35-foot ladder to rescue a victim from the third floor; and

WHEREAS, Battalion 10 directed Squad 2 to conduct a primary search of the second and third floors to look for victims. By this time, the fire had spread into the landings of both floors; and

WHEREAS, Engine Company 69 personnel maneuvered their fire engine into the alley and used the deck gun to extinguish the fire on the fully engulfed porches; and

WHEREAS, As a result of the swift actions by all the fire crews on the scene, everyone in the building was rescued, including three adults and one child who required hospitalization; and

WHEREAS, The firefighters involved in this dramatic rescue deserve our admiration and respect. All of Chicago is proud of our outstanding and brave firefighters for putting their lives on the line every day in incidents such as this one; now, therefore,

Be It Resolved, That we, the Mayor and members of the City Council of the City of Chicago, assembled this 13th day of December 2017, do hereby commend the following units of the Chicago Fire Department: Battalion 10, headed by Chief Frank Ruscello, Engine Company 69, Engine Company 124, Truck Company 38, Tower Ladder 23, Squad 2 and Truck Company 13; and

Be It Further Resolved, That suitable copies of this resolution be presented to the Chicago Fire Department units involved in this heroic fire rescue, and placed on permanent record in the personnel files of the responding individuals, as a token of our admiration and gratitude.

On motion of Alderman Burke, seconded by Aldermen Thompson, Curtis, O'Shea, Taliaferro, Reboyras, Sposato, Laurino and Napolitano, the foregoing proposed resolution was *Adopted* by a viva voce vote.

At this point in the proceedings, the Honorable Rahm Emanuel, Mayor, rose and on behalf of a grateful city, extended appreciation to members of the Chicago Fire Department: Battalion 10, headed by Chief Frank Ruscello, Engine Company 69, Engine Company 124, Truck Company 38, Tower Ladder 23, Squad 2 and Truck Company 13 for their life-saving rescue. Lauding the brave and selfless response by the honorees under life-threatening and challenging conditions, Mayor Emanuel spoke of the dedication, training, teamwork and focus necessary to perform such a dangerous rescue. A debt of gratitude is owed not only to the honorees and all members of the Fire Department who place their lives in danger each day for the safety and protection of others, the Mayor declared, but also to their caring and supportive families who face the uncertainty that their loved ones will return home safely after answering the call to duty. Mayor Emanuel then invited Battalion Chief Frank Ruscello and Captain Gregory J. Niles to the Mayor's rostrum where he presented each with a parchment copy of the congratulatory resolution.

Rules Suspended -- CONGRATULATIONS EXTENDED TO CHICAGO PUBLIC SCHOOL STUDENTS ON ATHLETIC ACCOMPLISHMENTS.

[R2017-1098]

The Honorable Rahm Emanuel, Mayor, presented the following communication:

OFFICE OF THE MAYOR
CITY OF CHICAGO

December 13, 2017.

To the Honorable, The City Council of the City of Chicago:

LADIES AND GENTLEMEN -- I transmit herewith, together with Aldermen Brookins, Burke, O'Connor, Dowell, Scott and Burnett, a resolution honoring CPS sports champions.

Your favorable consideration of this resolution will be appreciated.

Very truly yours,

(Signed) RAHM EMANUEL,
Mayor.

Alderman Burke moved to *Suspend the Rules Temporarily* to permit immediate consideration of and action upon the said proposed resolution. The motion *Prevailed.*

The following is said proposed resolution:

WHEREAS, Chicago Public Schools offers students opportunities to take part in a wide variety of athletic competitions to promote and develop athletic skills, teamwork, perseverance, responsibility, physical endurance, commitment, and time management, as well as promote personal and emotional health; and

WHEREAS, Many of our diverse, talented, and hard-working students have excelled in these competitions; and

WHEREAS, In the Class 2A IHSA boys soccer tournament, Eric Solorio Academy High School students Joel Estrada, Bryan Rangel Hurtado, Angel Campos, Michael B. Perez,

Omar Salgado, Brian Marin, Julián Arroyo, Alejandro Sánchez, Jr., Kevin Patino, Jose Solis, Missael Rodriguez, David Diaz, Luis Batalia, Ricardo Silva-Torres, Rafael Soto, David Gamez, Roberto C. Villa, Edgar Torres, Jonathan Vasquez Cortez, and Oscar Ramirez, led by Assistant Coaches Justin Rodriguez, Miguel Ramirez, and Jesus Herrera, Head Coach Adrián Calleros, and Principal Victor Iturralde, won the state championship. Newly-opened in 2010, Solorio Academy's boys soccer team captured the school's first state title in only its eighth year as a school, and fourth year as a complete grade 9-12 high school; and

WHEREAS, In the Class 2A IHSA girls tennis tournament, Whitney Young High School students Camryn Salter, Madison Beckham, Mackenzie Beckham, Darinka Stepan and Sarah Williams, led by Assistant Coach Carl Abram, Head Coach Dempsey Willard, and Principal Dr. Joyce Kenner, won the state championship, and is the first CPS team to win a girls' state title in tennis; and

WHEREAS, In the Class 5A IHSA football tournament, Wendell Phillips Academy High School students Craig Elmore, J'Bore Gibbs, Breon Holmes, Ronald Pledger, Courtney Maples, Joseph Thompson, Fabian McCray, Chris Annison, Jahleel Billingsley, Thierno Aidara, Anthony Davis, Dyelon Latimore, Jaiquon Banks, William Jones, Shayvon Williams, Richard Price, Xavier Hanks, Rayshawn Davis, Michael Smith, Rayshaun Thompson, Jaree Herron, Demarus Dumas, Dominick Bass, Queneil Morrison, Terrance Taylor, Jamel Britt, Markell Drain, Imori Heard, Robert Tate, Deandre Johnson, Amari Hampton, Brandon Forney, Kevion Whaley, Quinghon Stewart, Demerick Morris, Kendell Love, Darius Locke, Antonio Ray, Jalen Jones, Corey McNeal, Tyler Skinner, Patrick Bell, Emannuel Clark, Kordell Johnson, Gaerrel Jackson, Vyron Ashford, Jeremiah Jones, Torrence Gresham, Tyberius O'Neal, Marcus Puller, Arnell Evans, Deavion Pierce, Sabeer Al-Shareef, Shameir Faulkner, Alvin Harold, Carl Myrant, and Jason Cannon, led by Assistant Coaches Michael Larson, Mike Barry, William Hendrickson, Patrick Jerome, Michael Mancini, Jowon Powell, Dana Robinson, Steve Tracey, and Joe Winslow, Head Coach Troy McAllister, and Principal Matthew Sullivan, finished the season undefeated and won the state championship. Philips has gone to the state final four years in a row, and has won the state title in two of the last three years. This graduating senior class is the winningest in CPS football history, with a record of 51-4; and

WHEREAS, In the Class 1A IHSA girls tennis tournament, Northside College Preparatory High School student Nicole Roc, led by Coaches Darlene Horn and Alex Hughes, and Principal Kelly Mest, finished the season undefeated and won the singles championship. Nicole is Northside College Prep's first state champion in singles tennis, and has been awarded a full scholarship to West Virginia University, where she will compete in Division I competition in the Big 12; and

WHEREAS, The Members of this Chamber are pleased to congratulate all of the members of the Chicago Public Schools teams on their overwhelming success in their fields of competition; now, therefore,

Be It Resolved, That we, the Mayor and members of the City Council of the City of Chicago, assembled this 13th day of December 2017, do hereby applaud and congratulate all of these Chicago Public School students on their championship performances, and wish them continued success; and

Be It Further Resolved, That a suitable copy of this resolution be presented to each of these exemplary Chicago Public School students as a token of our respect and of our best wishes for a bright and prosperous future.

On motion of Alderman Burke, seconded by Aldermen Dowell, Cárdenas, D. Moore, Zalewski, O'Connor and Scott, the foregoing proposed resolution was *Adopted* by a viva voce vote.

At this point in the proceedings, the Honorable Rahm Emanuel, Mayor, rose and on behalf of the people of Chicago extended congratulations to Chicago Public School student athletes on their championship performances during 2017. Congratulating Eric Solorio Academy High School students on winning the Class 2A IHSA boys soccer tournament, Whitney Young High School students on winning the Class 2A IHSA girls tennis tournament, Wendell Phillips Academy High School students on winning the Class 5A IHSA football tournament, and Northside College Preparatory High School student Nicole Roc on winning the singles championship in the Class 1A IHSA girls tennis tournament, Mayor Emanuel noted the discipline, dedication and sacrifice necessary for these extraordinary achievements and declared even more impressive was their ability to transform that same focus and fortitude into academic prowess. Recognizing the character-building attributes developed through athletic endeavors and lauding the ongoing academic improvements and successes at Chicago Public Schools across the city, Mayor Emanuel thanked the parents, teachers, coaches and school administrators for their support, guidance and encouragement in helping motivate and prepare these student athletes for future success. Declaring the students a source of pride to their families, their schools and the City of Chicago, Mayor Emanuel invited David Diaz and Oscar Ramirez of Eric Solorio Academy High School, Camryn Salter and Sarah Williams of Whitney Young High School, Jbore Gibbs and Craig Elmore of Wendell Phillips Academy High School and Nicole Roc of Northside College Preparatory High School to the Mayor's rostrum where he presented each with a parchment copy of the congratulatory resolution.

Referred -- APPOINTMENT OF PABLO R. MEDINA AS MEMBER OF NORTHWEST HOME EQUITY COMMISSION.

[A2017-132]

The Honorable Rahm Emanuel, Mayor, submitted the following communication which was, at the request of two aldermen present (under the provisions of Council Rule 43), *Referred to the Committee on Finance:*

OFFICE OF THE MAYOR
CITY OF CHICAGO

December 13, 2017.

To the Honorable, The City Council of the City of Chicago:

LADIES AND GENTLEMEN -- I have appointed Pablo R. Medina as a member of Northwest Home Equity Commission, for a term effective immediately and expiring June 28, 2020, to succeed Alma E. Rivera, whose term has expired.

Your favorable consideration of this appointment will be appreciated.

Very truly yours,

(Signed) RAHM EMANUEL,
Mayor.

Referred -- APPOINTMENT OF DIANE REYES AS MEMBER OF NORTHWEST HOME EQUITY COMMISSION.

[A2017-131]

The Honorable Rahm Emanuel, Mayor, submitted the following communication which was, at the request of two aldermen present (under the provisions of Council Rule 43), *Referred to the Committee on Finance:*

OFFICE OF THE MAYOR
CITY OF CHICAGO

December 13, 2017.

To the Honorable, The City Council of the City of Chicago:

LADIES AND GENTLEMEN -- I have appointed Diane Reyes as a member of the Northwest Home Equity Commission, for a term effective immediately and expiring June 28, 2020, to succeed Robert J. Bugielski, who has resigned.

Your favorable consideration of this appointment will be appreciated.

Very truly yours,

(Signed) RAHM EMANUEL,
Mayor.

Referred -- REAPPOINTMENT OF JAMES M. HANSON AS MEMBER OF HYDE PARK COMMISSION (SPECIAL SERVICE AREA NO. 61).

[A2017-125]

The Honorable Rahm Emanuel, Mayor, submitted the following communication which was, at the request of two aldermen present (under the provisions of Council Rule 43), *Referred to the Committee on Finance:*

OFFICE OF THE MAYOR
CITY OF CHICAGO

December 13, 2017.

To the Honorable, The City Council of the City of Chicago:

LADIES AND GENTLEMEN -- I have reappointed James M. Hanson as a member of Special Service Area Number 61, the Hyde Park Commission, for a term effective immediately and expiring January 1, 2019.

Your favorable consideration of this appointment will be appreciated.

Very truly yours,

(Signed) RAHM EMANUEL,
Mayor.

Referred -- APPOINTMENT OF TIFFANY PAIGE AS MEMBER OF HYDE PARK COMMISSION (SPECIAL SERVICE AREA NO. 61).

[A2017-127]

The Honorable Rahm Emanuel, Mayor, submitted the following communication which was, at the request of two aldermen present (under the provisions of Council Rule 43), *Referred to the Committee on Finance:*

OFFICE OF THE MAYOR
CITY OF CHICAGO

December 13, 2017.

To the Honorable, The City Council of the City of Chicago:

LADIES AND GENTLEMEN -- I have appointed Tiffany Paige as a member of Special Service Area Number 61, the Hyde Park Commission, for a term effective immediately and expiring January 1, 2020, to succeed Tony Fox, whose term has expired.

Your favorable consideration of this appointment will be appreciated.

Very truly yours,

(Signed) RAHM EMANUEL,
Mayor.

Referred -- REAPPOINTMENT OF GEORGE W. RUMSEY AS MEMBER OF HYDE PARK COMMISSION (SPECIAL SERVICE AREA NO. 61).

[A2017-126]

The Honorable Rahm Emanuel, Mayor, submitted the following communication which was, at the request of two aldermen present (under the provisions of Council Rule 43), *Referred to the Committee on Finance:*

OFFICE OF THE MAYOR
CITY OF CHICAGO

December 13, 2017.

To the Honorable, The City Council of the City of Chicago:

LADIES AND GENTLEMEN -- I have reappointed George W. Rumsey as a member of Special Service Area Number 61, the Hyde Park Commission, for a term effective immediately and expiring January 1, 2020.

Your favorable consideration of this appointment will be appreciated.

Very truly yours,

(Signed) RAHM EMANUEL,
Mayor.

Referred -- APPOINTMENT OF NOSA C. EHIMWENMAN AS MEMBER OF AFFIRMATIVE ACTION ADVISORY BOARD.

[A2017-123]

The Honorable Rahm Emanuel, Mayor, submitted the following communication which was, at the request of two aldermen present (under the provisions of Council Rule 43), *Referred to the Committee on the Budget and Government Operations:*

OFFICE OF THE MAYOR
CITY OF CHICAGO

December 13, 2017.

To the Honorable, The City Council of the City of Chicago:

LADIES AND GENTLEMEN -- I have appointed Nosa C. Ehimwenman as a member of the Affirmative Action Advisory Board, for a term effective immediately and expiring February 15, 2020, to succeed Rajiv Khanna, whose term has expired.

Your favorable consideration of this appointment will be appreciated.

Very truly yours,

(Signed) RAHM EMANUEL,
Mayor.

Referred -- APPOINTMENT OF JOHN TULLY AS COMMISSIONER OF STREETS AND SANITATION.

[A2017-124]

The Honorable Rahm Emanuel, Mayor, submitted the following communication which was, at the request of two aldermen present (under the provisions of Council Rule 43), *Referred to the Committee on the Budget and Government Operations:*

OFFICE OF THE MAYOR
CITY OF CHICAGO

December 13, 2017.

To the Honorable, The City Council of the City of Chicago:

LADIES AND GENTLEMEN -- I have appointed John Tully as Commissioner of Streets and Sanitation.

Your favorable consideration of this appointment will be appreciated.

Very truly yours,

(Signed) RAHM EMANUEL,
Mayor.

Referred -- APPOINTMENT OF RAUL GARZA AS MEMBER OF CHICAGO PLAN COMMISSION.

[A2017-128]

The Honorable Rahm Emanuel, Mayor, submitted the following communication which was, at the request of two aldermen present (under the provisions of Council Rule 43), *Referred to the Committee on Zoning Landmarks and Building Standards:*

OFFICE OF THE MAYOR
CITY OF CHICAGO

December 13, 2017.

To the Honorable, The City Council of the City of Chicago:

LADIES AND GENTLEMEN -- I have appointed Raul Garza as a member of the Chicago Plan Commission for a term effective immediately and expiring January 25, 2019, to complete the unexpired term of Lucino Sotelo, who has resigned.

Your favorable consideration of this appointment will be appreciated.

Very truly yours,

(Signed) RAHM EMANUEL,
Mayor.

Referred -- REAPPOINTMENT OF SARAH E. LYONS AS MEMBER OF CHICAGO PLAN COMMISSION.

[A2017-129]

The Honorable Rahm Emanuel, Mayor, submitted the following communication which was, at the request of two aldermen present (under the provisions of Council Rule 43), *Referred to the Committee on Zoning, Landmarks and Building Standards:*

OFFICE OF THE MAYOR
CITY OF CHICAGO

December 13, 2017.

To the Honorable, The City Council of the City of Chicago:

LADIES AND GENTLEMEN -- I have reappointed Sarah E. Lyons as a member of the Chicago Plan Commission, for a term effective January 25, 2018 and expiring January 25, 2023.

Your favorable consideration of this appointment will be appreciated.

Very truly yours,

(Signed) RAHM EMANUEL,
Mayor.

Referred -- REAPPOINTMENT OF ALBERT D. TYSON, III AS MEMBER OF CHICAGO PLAN COMMISSION.

[A2017-130]

The Honorable Rahm Emanuel, Mayor, submitted the following communication which was, at the request of two aldermen present (under the provisions of Council Rule 43), *Referred to the Committee on Zoning, Landmarks and Building Standards:*

OFFICE OF THE MAYOR
CITY OF CHICAGO

December 13, 2017.

To the Honorable, The City Council of the City of Chicago:

LADIES AND GENTLEMEN -- I have reappointed Albert D. Tyson, III as a member of the Chicago Plan Commission for a term effective January 25, 2018 and expiring January 25, 2023.

Your favorable consideration of this appointment will be appreciated.

Very truly yours,

(Signed) RAHM EMANUEL,
Mayor.

Referred -- REDEVELOPMENT AGREEMENT WITH PRESENCE HEALTH NETWORK FOR CONSTRUCTION AND RENOVATION OF HEADQUARTERS AND NEIGHBORHOOD MEDICAL FACILITIES.

[O2017-8599]

The Honorable Rahm Emanuel, Mayor, submitted the following communication which was, together with the proposed ordinance transmitted therewith, *Referred to the Committee on Finance:*

OFFICE OF THE MAYOR
CITY OF CHICAGO

December 13, 2017.

To the Honorable, The City Council of the City of Chicago:

LADIES AND GENTLEMEN -- At the request of the Commissioner of Planning and Development, I transmit herewith an ordinance authorizing the execution of a redevelopment agreement for Presence Health.

Your favorable consideration of this ordinance will be appreciated.

Very truly yours,

(Signed) RAHM EMANUEL,
Mayor.

Referred -- SUPPLEMENTAL APPROPRIATION AND AMENDMENT OF YEAR 2018 ANNUAL APPROPRIATION ORDINANCE WITHIN FUND NO. 925.

[O2017-8581]

The Honorable Rahm Emanuel, Mayor, submitted the following communication which was, together with the proposed ordinance transmitted therewith, *Referred to the Committee on the Budget and Government Operations:*

OFFICE OF THE MAYOR
CITY OF CHICAGO

December 13, 2017.

To the Honorable, The City Council of the City of Chicago:

LADIES AND GENTLEMEN -- At the request of the Budget Director, I transmit herewith a Fund 925 amendment.

Your favorable consideration of this ordinance will be appreciated.

Very truly yours,

(Signed) RAHM EMANUEL,
Mayor.

Referred -- RENEWAL OF INTERGOVERNMENTAL AGREEMENT WITH CHICAGO HOUSING AUTHORITY FOR ADDITIONAL POLICE SERVICES.

[O2017-8577]

The Honorable Rahm Emanuel, Mayor, submitted the following communication which was, together with the proposed ordinance transmitted therewith, *Referred to the Committee on the Budget and Government Operations:*

OFFICE OF THE MAYOR
CITY OF CHICAGO

December 13, 2017.

To the Honorable, The City Council of the City of Chicago:

LADIES AND GENTLEMEN -- At the request of the Superintendent of Police, I transmit herewith an ordinance authorizing a renewal of an intergovernmental agreement with the Chicago Housing Authority.

Your favorable consideration of this ordinance will be appreciated.

Very truly yours,

(Signed) RAHM EMANUEL,
Mayor.

Referred -- INTERGOVERNMENTAL AGREEMENT WITH COUNTY OF COOK REGARDING AUTOMATED COURT REMINDER SYSTEM DATA SHARING AND OPERATION.

[O2017-8579]

The Honorable Rahm Emanuel, Mayor, submitted the following communication which was, together with the proposed ordinance transmitted therewith, *Referred to the Committee on the Budget and Government Operations:*

OFFICE OF THE MAYOR
CITY OF CHICAGO

December 13, 2017.

To the Honorable, The City Council of the City of Chicago:

LADIES AND GENTLEMEN -- At the request of the Superintendent of Police, I transmit herewith an ordinance authorizing the execution of an intergovernmental agreement with the County of Cook regarding data sharing.

Your favorable consideration of this ordinance will be appreciated.

Very truly yours,

(Signed) RAHM EMANUEL,
Mayor.

Referred -- SALE OF VARIOUS CITY-OWNED PROPERTIES.
[O2017-8623, O2017-8639, O2017-8642,
O2017-8645, O2017-8657]

The Honorable Rahm Emanuel, Mayor, submitted the following communication which was, together with the proposed ordinance transmitted therewith, *Referred to the Committee on Housing and Real Estate:*

OFFICE OF THE MAYOR
CITY OF CHICAGO

December 13, 2017.

To the Honorable, The City Council of the City of Chicago:

LADIES AND GENTLEMEN -- At the request of the Commissioner of Planning and Development, I transmit herewith ordinances authorizing the sale of city-owned property.

Your favorable consideration of these ordinances will be appreciated.

Very truly yours,

(Signed) RAHM EMANUEL,
Mayor.

Referred -- INTERGOVERNMENTAL AGREEMENT WITH BOARD OF TRUSTEES OF UNIVERSITY OF ILLINOIS FOR CONTINUATION OF RIGHT OF ENTRY AGREEMENT.

[O2017-8592]

The Honorable Rahm Emanuel, Mayor, submitted the following communication which was, together with the proposed ordinance transmitted therewith, *Referred to the Committee on Housing and Real Estate:*

OFFICE OF THE MAYOR
CITY OF CHICAGO

December 13, 2017.

To the Honorable, The City Council of the City of Chicago:

LADIES AND GENTLEMEN -- At the request of the Commissioner of Fleet and Facility Management, I transmit herewith an ordinance authorizing the execution of a right of entry agreement with the University of Illinois.

Your favorable consideration of this ordinance will be appreciated.

Very truly yours,

(Signed) RAHM EMANUEL,
Mayor.

Referred -- EXPENDITURE OF PORTION OF AFFORDABLE HOUSING OPPORTUNITY FUNDS FOR FLEXIBLE HOUSING SUBSIDY PROGRAM.

[O2017-8587]

The Honorable Rahm Emanuel, Mayor, submitted the following communication which was, together with the proposed ordinance transmitted therewith, *Referred to the Committee on Housing and Real Estate:*

OFFICE OF THE MAYOR
CITY OF CHICAGO

December 13, 2017.

To the Honorable, The City Council of the City of Chicago:

LADIES AND GENTLEMEN -- At the request of the Commissioner of Planning and Development, I transmit herewith an ordinance authoring an expenditure of $500,000 in Affordable Housing Opportunity Funds for a Flexible Housing Subsidy Pool.

Your favorable consideration of this ordinance will be appreciated.

Very truly yours,

(Signed) RAHM EMANUEL,
Mayor.

Referred -- DESIGN/BUILD PROJECT AGREEMENT WITH AECOM TECHNICAL SERVICES, INC. AND AECOM HUNT CONSTRUCTION GROUP, INC. FOR DESIGN, CONSTRUCTION AND DELIVERY OF CITY VEHICLE REPAIR AND FUELING FACILITIES.

[O2017-8607]

The Honorable Rahm Emanuel, Mayor, submitted the following communication which was, together with the proposed ordinances transmitted therewith, *Referred to the Committee on Housing and Real Estate:*

OFFICE OF THE MAYOR
CITY OF CHICAGO

December 13, 2017.

To the Honorable, The City Council of the City of Chicago:

LADIES AND GENTLEMEN -- At the request of the Commissioner of Fleet and Facility Management, I transmit herewith an ordinance authorizing the execution of a design/build

agreement with AECOM for the design, construction and delivery of City vehicle and repair facilities.

Your favorable consideration of this ordinance will be appreciated.

Very truly yours,

(Signed) RAHM EMANUEL,
Mayor.

Referred – EXECUTION OF LEASE AGREEMENTS.
[O2017-8791, O2017-8815, O2017-8822, O2017-8970, O2017-8971]

The Honorable Rahm Emanuel, Mayor, submitted the following communication which was, together with the proposed ordinance transmitted therewith, *Referred to the Committee on Housing and Real Estate:*

OFFICE OF THE MAYOR
CITY OF CHICAGO

December 13, 2017.

To the Honorable, The City Council of the City of Chicago:

LADIES AND GENTLEMEN -- At the request of the Commissioner of Fleet and Facility Management, I transmit herewith ordinances authorizing the execution of lease agreements.

Your favorable consideration of these ordinances will be appreciated.

Very truly yours,

(Signed) RAHM EMANUEL,
Mayor.

Referred -- EXPENDITURE OF OPEN SPACE IMPACT FEE FUNDS FOR JULIA DE BURGOS PARK.

[O2017-8585]

The Honorable Rahm Emanuel, Mayor, submitted the following communication which was, together with the proposed ordinance transmitted therewith, *Referred to the Committee on Special Events, Cultural Affairs and Recreation:*

OFFICE OF THE MAYOR
CITY OF CHICAGO

December 13, 2017.

To the Honorable, The City Council of the City of Chicago:

LADIES AND GENTLEMEN -- At the request of the Commissioner of Planning and Development, I transmit herewith an ordinance authorizing the expenditure of Open Space Impact Fee funds for De Burgos Park.

Your favorable consideration of this ordinance will be appreciated.

Very truly yours,

(Signed) RAHM EMANUEL,
Mayor.

City Council Informed As To Miscellaneous Documents Filed In City Clerk's Office.

The Honorable Andrea M. Valencia, City Clerk, informed the City Council that documents have been filed in her office relating to the respective subjects designated as follows:

Placed On File -- OFFICE OF INSPECTOR GENERAL'S AUDIT REPORT REGARDING CITY CONTRACTORS' AND SUBCONTRACTORS' COMPLIANCE WITH CHICAGO BASE WAGE ORDINANCE.

[F2017-83]

A communication from Joseph M. Ferguson, Inspector General, under the date of November 30, 2017, received in the Office of the City Clerk on November 30, 2017,

transmitting an audit report regarding City contractors' and related subcontractors' compliance with the Chicago Base Wage Ordinance, which was *Placed on File.*

Placed On File -- OFFICE OF INSPECTOR GENERAL'S FOLLOW-UP REPORT TO 2015 AUDIT OF CITY OF CHICAGO DEPARTMENT OF TRANSPORTATION PAVEMENT MANAGEMENT PROCESS.

[F2017-86]

A communication from Joseph M. Ferguson, Inspector General, under the date of December 11, 2017, received in the Office of the City Clerk on December 12, 2017, transmitting a follow-up report to a 2015 audit regarding City of Chicago Department of Transportation's Pavement Management Process, which was *Placed on File.*

Placed On File -- BOARD OF EDUCATION RESOLUTION REGARDING PROPERTY TAX LEVY FOR FISCAL YEAR 2017 -- 2018 FOR SCHOOL PURPOSES.

[F2017-92]

A communication from Frank M. Clark, president of the Board of Education of the City of Chicago, under the date of December 11, 2017, received in the Office of the City Clerk on December 12, 2017, transmitting the notification of adoption by the Board of Education of Resolution 17-0828-RS4, regarding the levying of property taxes and authorizing and directing the filing of a Controller's Certificate for the Fiscal Year 2017 -- 2018 for capital improvement purposes, which was *Placed on File.*

Placed On File -- FUNDING LOAN NOTIFICATION OF CITY OF CHICAGO MULTI-FAMILY HOUSING REVENUE NOTE (MAYFAIR COMMONS), SERIES 2017.

[F2017-85]

A communication from Erin S. Keane, City Comptroller, under the date of December 4, 2017, received in the Office of the City Clerk on December 4, 2017, transmitting the

Funding Loan Notification of City of Chicago Multi-Family Housing Revenue Note (Mayfair Commons), Series 2017, together with executed copies of the Funding Loan Agreement, the Note, the Borrower Loan Agreement, the Borrower Note and the Land-Use Restriction Agreement, which was *Placed on File.*

City Council Informed As To Certain Actions Taken.

PUBLICATION OF JOURNAL.

The City Clerk informed the City Council that all those ordinances, et cetera, which were passed by the City Council on November 21, 2017 and which were required by statute to be published in book or pamphlet form or in one or more newspapers, were published in pamphlet form on December 13, 2017 by being printed in full text in printed pamphlet copies of the *Journal of the Proceedings of the City Council of the City of Chicago* of the regular meeting held on November 21, 2017, published by authority of the City Council, in accordance with the provisions of Title 2, Chapter 12, Section 050 of the Municipal Code of Chicago, as passed on June 27, 1990.

PUBLICATION OF SPECIAL PAMPHLETS.

Imposition Of Tax Levy, Approval Of Year 2018 Budget, Execution Of Service Provider Agreement And Amendment Of Year 2017 Appropriation, Levy And Agreement Ordinance For Special Service Area No. 5.

The City Clerk informed the City Council that the ordinance authorizing the imposition of a tax levy, approval of a year 2018 budget, execution of a service provider agreement and amendment of year 2017 appropriation, levy and agreement ordinance for Special Service Area Number 5, which was passed by the City Council on November 21, 2017, and which was requested to be published in special pamphlet form, was published in special pamphlet form on November 28, 2017.

Imposition Of Tax Levy, Approval Of Year 2018 Budget And Execution Of Service Provider Agreement For Special Service Area No. 8.

The City Clerk informed the City Council that the ordinance authorizing the imposition of a tax levy, approval of a year 2018 budget and execution of a service provider agreement for Special Service Area Number 8, which was passed by the City Council on November 21, 2017, and which was requested to be published in special pamphlet form, was published in special pamphlet form on November 28, 2017.

Imposition Of Tax Levy, Approval Of Year 2018 Budget, Execution Of Service Provider Agreement And Amendment Of Year 2017 Appropriation, Levy And Agreement Ordinance For Special Service Area No. 17.

The City Clerk informed the City Council that the ordinance authorizing the imposition of a tax levy, approval of a year 2018 budget, execution of a service provider agreement, and amendment of year 2017 appropriation, levy and agreement ordinance for Special Service Area Number 17, which was passed by the City Council on November 21, 2017, and which was requested to be published in special pamphlet form, was published in special pamphlet form on November 28, 2017.

Imposition Of Tax Levy, Approval Of Year 2018 Budget And Execution Of Service Provider Agreement For Special Service Area No. 18.

The City Clerk informed the City Council that the ordinance authorizing the imposition of a tax levy, approval of a year 2018 budget and execution of a service provider agreement for Special Service Area Number 18, which was passed by the City Council on November 21, 2017, and which was requested to be published in special pamphlet form, was published in special pamphlet form on November 28, 2017.

Reestablishment Of Special Service Area No. 25, Imposition Of Tax Levy, Approval of Year 2018 Budget And Execution Of Service Provider Agreement.

The City Clerk informed the City Council that the ordinance authorizing the reestablishment of Special Service Area Number 25, imposition of a tax levy, approval of a year 2018 budget and execution of a service provider agreement, which was passed by the City Council on November 21, 2017, and which was requested to be published in special pamphlet form, was published in special pamphlet form on November 28, 2017.

Expansion Of Special Service Area No. 31, Imposition Of Tax Levy, Approval Of Year 2018 Budget, Extension Of Tax Levy Period And Execution Of Service Provider Agreement.

The City Clerk informed the City Council that the ordinance authorizing the expansion of Special Service Area Number 31, imposition of a tax levy, approval of a year 2018 budget, extension of a tax levy period and execution of a service provider agreement, which was passed by the City Council on November 21, 2017, and which was requested to be published in special pamphlet form, was published in special pamphlet form on November 29, 2017.

Imposition Of Tax Levy, Approval Of Year 2018 Budget And Execution Of Service Provider Agreement For Special Service Area No. 33.

The City Clerk informed the City Council that the ordinance authorizing the imposition of a tax levy, approval of a year 2018 budget and execution of a service provider agreement for Special Service Area Number 33, which was passed by the City Council on November 21, 2017, and which was requested to be published in special pamphlet form, was published in special pamphlet form on November 28, 2017.

Imposition Of Tax Levy, Approval Of Year 2018 Budget And Execution Of Service Provider Agreement For Special Service Area No. 35-2015.

The City Clerk informed the City Council that the ordinance authorizing the imposition of a tax levy, approval of a year 2018 budget and execution of a service provider agreement for Special Service Area Number 35-2015, which was passed by the City Council on November 21, 2017, and which was requested to be published in special pamphlet form, was published in special pamphlet form on November 29, 2017.

Imposition Of Tax Levy, Approval Of Year 2018 Budget, Execution Of Service Provider Agreement And Amendment Of Year 2017 Appropriation, Levy And Agreement Ordinance For Special Service Area No. 42.

The City Clerk informed the City Council that the ordinance authorizing the imposition of a tax levy, approval of a year 2018 budget, execution of a service provider agreement and amendment of year 2017 appropriation, levy and agreement ordinance for Special Service Area Number 42, which was passed by the City Council on November 21, 2017, and which was requested to be published in special pamphlet form, was published in special pamphlet form on November 29, 2017.

Imposition Of Tax Levy, Approval Of Year 2018 Budget, Execution Of Service Provider Agreement And Amendment Of Year 2017 Appropriation, Levy And Agreement Ordinance For Special Service Area No. 48.

The City Clerk informed the City Council that the ordinance authorizing the imposition of a tax levy, approval of a year 2018 budget, execution of a service provider agreement and amendment of year 2017 appropriation, levy and agreement ordinance for Special Service Area Number 48, which was passed by the City Council on November 21, 2017, and which was requested to be published in special pamphlet form, was published in special pamphlet form on November 29, 2017.

Imposition Of Tax Levy, Approval Of Year 2018 Budget And Execution Of Service Provider Agreement For Special Service Area No. 56.

The City Clerk informed the City Council that the ordinance authorizing the imposition of a tax levy, approval of a year 2018 budget, and execution of a service provider agreement for Special Service Area Number 56, which was passed by the City Council on November 21, 2017, and which was requested to be published in special pamphlet form, was published in special pamphlet form on November 29, 2017.

Imposition Of Tax Levy, Approval Of Year 2018 Budget, Execution Of Service Provider Agreement And Amendment Of Year 2017 Appropriation, Levy And Agreement Ordinance For Special Service Area No. 62.

The City Clerk informed the City Council that the ordinance authorizing the imposition of a tax levy, approval of a year 2018 budget, execution of a service provider agreement and amendment of year 2017 appropriation, levy and agreement for Special Service Area Number 62, which was passed by the City Council on November 21, 2017, and which was requested to be published in special pamphlet form, was published in special pamphlet form on November 30, 2017.

Imposition Of Tax Levy, Approval Of Year 2018 Budget And Execution Of Service Provider Agreement For Special Service Area No. 72.

The City Clerk informed the City Council that the ordinance authorizing the imposition of a tax levy, approval of a year 2018 budget and execution of a service provider agreement for Special Service Area Number 72, which was passed by the City Council on November 21, 2017, and which was requested to be published in special pamphlet form, was published in special pamphlet form on November 29, 2017.

Miscellaneous Communications, Reports, Et Cetera, Requiring Council Action (Transmitted To City Council By City Clerk).

The City Clerk transmitted communications, reports, et cetera, relating to the respective subjects listed below, which were acted upon by the City Council in each case in the manner noted, as follows:

Referred -- ZONING RECLASSIFICATIONS OF PARTICULAR AREAS.

Applications (in triplicate) together with the proposed ordinances for amendment of Title 17 of the Municipal Code of Chicago (the Chicago Zoning Ordinance), as amended, for the purpose of reclassifying particular areas, which were *Referred to the Committee on Zoning, Landmarks and Building Standards*, as follows:

Albany Bank & Trust Company, Land Trust Number 11-4493 (Application Number 19490T1) -- to classify as a B3-2 Community Shopping District instead of an M1-2 Limited Manufacturing/Business Park District the area shown on Map Number 5-H bounded by:

beginning at a point 81.71 feet north of West North Avenue and 297.76 feet west of the intersection of North Milwaukee Avenue and West North Avenue as measured at the north right-of-way line of West North Avenue; a line from a point 81.71 feet north of West North Avenue and 297.76 feet west of the intersection of North Milwaukee Avenue and West North Avenue to a point 34.81 feet north of West North Avenue and 245.76 feet west of the intersection of North Milwaukee Avenue and West North Avenue as measured at the north right-of-way line of West North Avenue; a line 245.76 feet west of the intersection of North Milwaukee Avenue and West North Avenue as measured at the north right-of-way line of West North Avenue and perpendicular thereto; West North Avenue; and a line 297.76 feet west of the intersection of West North Avenue and North Milwaukee Avenue as measured at the north right-of-way line of West North Avenue and perpendicular thereto (PoB) (common address: 2036 and 2038 West North Avenue).

[O2017-9014]

Bridgford Foods Corporation (Application Number 19473) -- to classify as Residential-Business Planned Development Number 1354, as amended, instead of Residential-Business Planned Development Number 1354 the area shown on Map Number 1-G bounded by:

West Lake Street; North Green Street; a line 270 feet south of and parallel to West Lake Street; a line 115 feet west of and parallel to North Green Street; and a line 230 feet south of and parallel to West Lake Street and North Peoria Street (common address: 158 -- 182 North Green Street/833 -- 857 West Lake Street /163 -- 185 North Peoria Street).

[O2017-8982]

CSS Capital LLC (Application Number 19481) -- to classify as an RM4.5 Residential Multi-Unit District instead of an RS3 Residential Single-Unit (Detached House) District the area shown on Map Number 1-H bounded by:

a line 207 feet north of and parallel to West Grand Avenue; the alley next east of and parallel to North Claremont Avenue; a line 160 feet north of and parallel to West Grand Avenue; and North Claremont Avenue (common address: 517 -- 519 North Claremont Avenue).

[O2017-9002]

EZMB LLC (Application Number 19484T1) -- to classify as a B2-3 Neighborhood Mixed-Use District instead of a B3-2 Community Shopping District the area shown on Map Number 5-H bounded by:

West Webster Avenue; a line 100 feet east of North Seeley Avenue; the alley south of and parallel to West Webster Avenue; and a line 125 feet west of North Seeley Avenue (common address: 2016 West Webster Avenue).

[O2017-9005]

Abdul Faraj (Application Number 19459) -- to classify as an RM4.5 Residential Multi-Unit District instead of an RS3 Residential Single-Unit (Detached House) District the area shown on Map Number 13-H bounded by:

the public alley next west of and parallel to North Ashland Avenue; a line 82 feet south of and parallel to West Balmoral Avenue; North Ashland Avenue; and a line 107 feet south of and parallel to West Balmoral Avenue (common address: 5348 North Ashland Avenue).

[O2017-8574]

Mariusz Florek (Application Number 19471T1) -- to classify as a B2-3 Neighborhood Mixed-Use District instead of an M1-3 Limited Manufacturing/Business Park District the area shown on Map Number 2-G bounded by:

West Jackson Boulevard; a line 261 feet west of and parallel to South Racine Avenue; the public alley next south of West Jackson Boulevard; and a line 286 feet west of and parallel to South Racine Avenue (common address: 1227 West Jackson Boulevard).

[O2017-8980]

Gammadock LLC (Application Number 19462T1) -- to classify as a C1-2 Neighborhood Commercial District instead of a C1-2 Neighborhood Commercial District and M1-2 Limited Manufacturing/Business Park District the area shown on Map Number 16-E bounded by:

the public alley 275 feet south of and parallel to East 68th Street; the public alley 125 feet northeast of and parallel to South South Chicago Avenue; South Keefe Avenue; South South Chicago Avenue; a line 350 feet southeast of and parallel to South Keefe Avenue; a line 60 feet south of and parallel to the public alley; and South St. Lawrence Avenue (common address: 6817 -- 6853 South South Chicago Avenue).

[O2017-8635]

Mark Goodman & Associates, Inc. (Application Number 19477) -- to classify as a DX-5 Downtown Mixed-Use District instead of an M2-3 Light Industry District and further, to classify as a Business Planned Development instead of a DX-5 Downtown Mixed-Use District the area shown on Map Number 1-G bounded by:

North Sangamon Street; a line 234.46 feet south of and parallel to vacated West Carroll Avenue; a line 116.94 feet west of and parallel to North Sangamon Street; a line 229.07 feet south of and parallel to vacated West Carroll Avenue; a line 125.94 feet west of and parallel to North Sangamon Street; and the south line of vacated West Carroll Avenue (common address: 310 -- 328 North Sangamon Street/933 -- 943 West Carroll Avenue).

[O2017-8997]

Green Kinzie LLC (Application Number 19475) -- to classify as a DX-5 Downtown Mixed-Use District instead of an M2-3 Light Industry District and further, to classify as a Business Planned Development instead of a DX-5 Downtown Mixed-Use District the area shown on Map Number 1-G bounded by:

West Kinzie Street; North Green Street; the north line of Metra (formerly known as the Chicago, Milwaukee, St. Paul & Pacific Railroad); North Morgan Street; a line 6.94 feet north of the north line of Metra (formerly known as the Chicago, Milwaukee, St. Paul & Pacific Railroad) and parallel to West Kinzie Street; and North Peoria Street (common address: 352 -- 372 North Green Street/833 -- 857 West Kinzie Street/ 357 -- 373 North Peoria Street/358 -- 360 North Peoria Street/362 and 363 North Sangamon Street/363 North Morgan Street).

[O2017-8984]

Stanislaw Grochowski (Application Number 19470) -- to classify as a B2-2 Neighborhood Mixed-Use District instead of a B1-1 Neighborhood Shopping District the area shown on Map Number 11-M bounded by:

West Lawrence Avenue; a line 133.57 feet east of and parallel to North Major Avenue; the alley next south of and parallel to West Lawrence Avenue; and a line 108.57 feet east of and parallel to North Major Avenue (common address: 5647 West Lawrence Avenue).

[O2017-8979]

GW Fidelity Belmont LLC (Application Number 19478T1) -- to classify as a B3-5 Community Shopping District instead of a B3-5 Community Shopping District the area shown on Map Number 7-G bounded by:

West Belmont Avenue; a line 275.22 feet east of and parallel to North Sheffield Avenue; the alley (private) next south of and parallel to West Belmont Avenue; and the westerly right-of-way line of the Chicago Transit Authority elevated ("L") railroad structure (which is a line 223.22 feet east of and parallel to North Sheffield Avenue) (common address: 937 -- 945 West Belmont Avenue).

[O2017-8998]

HH Wacker Acquisition Company LLC (Application Number 19463) -- to classify as Waterway-Business Planned Development 1369, as amended, instead of Waterway-Business Planned Development 1369 the area shown on Map Number 1-F bounded by:

West Randolph Street; North Wacker Drive; West Washington Street; and the east bank of the south branch of the Chicago River (common address: 110 North Wacker Drive).

[O2017-8762]

Arthur Kiwacz (Application Number 19469) -- to classify as an RT4 Residential Two-Flat, Townhouse and Multi-Unit District instead of an RS3 Residential Single-Unit (Detached House) District the area shown on Map Number 9-J bounded by:

a line 114 feet north of and parallel to West School Street; North Harding Avenue; a line 84 feet north of and parallel to West School Street; and the public alley next west of North Harding Avenue (common address: 3310 North Harding Avenue).

[O2017-8978]

Edward McBrearty (Application Number 19467T1) -- to classify as a B2-2 Neighborhood Mixed-Use District instead of an RS3 Residential Single-Unit (Detached House) District the area shown on Map Number 1-G bounded by:

the public alley next north of West Grand Avenue; a line 100 feet east of and parallel to North Bishop Street; West Grand Avenue; and a line 75 feet east of and parallel to North Bishop Street (common address: 1428 West Grand Avenue).

[O2017-8580]

Oleg Minkevitch (Application Number 19479) -- to classify as an RT3.5 Residential Two-Flat, Townhouse and Multi-Unit District instead of an RS3 Residential Single-Unit (Detached House) District the area shown on Map Number 3-I bounded by:

West Rice Street; a line 175 feet east of and parallel to North Washtenaw Avenue; the alley next south of and parallel to West Rice Street; and a line 150 feet east of and parallel to North Washtenaw Avenue (common address: 2643 West Rice Street).

[O2017-8999]

Joel Seiboldt (Application Number 19468) -- to classify as an RT4 Residential Two-Flat, Townhouse and Multi-Unit District instead of an RS3 Residential Single-Unit (Detached House) District the area shown on Map Number 7-J bounded by:

the public alley next south of West Diversey Avenue; North Hamlin Avenue; a line 207 feet south of and parallel to West Diversey Avenue; and the public alley next west of North Hamlin Avenue (common address: 2740 -- 2744 North Hamlin Avenue).

[O2017-8977]

SGR Capital Group LLC (Application Number 19489T1) -- to classify as an RM4.5 Residential Multi-Unit District instead of an RS3 Residential Single-Unit (Detached House) District the area shown on Map Number 1-H bounded by:

West Huron Street; a line 50.75 feet west of and parallel to North Damen Avenue; the alley next south of and parallel to West Huron Street; and a line 74.75 feet west of and parallel to North Damen Avenue (common address: 2005 West Huron Street).

[O2017-9012]

Sheridan Road LLC (Application Number 19461T1) -- to classify as a C2-2 Motor Vehicle-Related Residential District instead of an M1-2 Limited Manufacturing/Business Park District, C1-2 Neighborhood District and RT4 Two-Flat, Townhouse and Multi-Unit District the area shown on Map Number 20-D bounded by:

the alley next south of and parallel to East 80th Street; the westerly line of the Illinois Central Railroad right-of-way; East 81st Street; a line 25 feet westerly of and parallel to the westerly line of the Illinois Central Railroad right-of-way; the (north line [of the

vacated]) alley next south of and parallel to East 81st Street; the westerly line of the Illinois Central Railroad right-of-way; East 82nd Street; the alley next west of and parallel to South Dobson Avenue; a line 87.06 feet north of and parallel to East 82nd Street; South Dobson Avenue; East 81st Street; and the alley next east of and parallel to South Dobson Avenue (common address: 1035 East 81st Street, 1048 East 81st Street and 1014 East 82nd Street).

[O2017-8606]

South Shore Commercial Properties LLC (Application Number 19472) -- to classify as a B3-3 Community Shopping District instead of a B1-3 Neighborhood Shopping District the area shown on Map Number 16-C bounded by:

South Jeffery Boulevard; East 71st Street; South Euclid Avenue; and a line approximately 178.08 feet north of and parallel to East 71st Street (common address: 7041 -- 7057 South Euclid Avenue; 1934 -- 1958 West 71st Street; and 7038 -- 7056 South Jeffery Boulevard).

[O2017-8981]

Spectre Partners LLC (Application Number 19474) -- to classify as a DX-7 Downtown Mixed-Use District instead of a C3-1 Commercial, Manufacturing and Employment District, DX-5 Downtown Mixed-Use District and Residential-Business Planned Development Number 1354 the area shown on Map Number 1-G bounded by:

West Lake Street; a line 50 feet east of and parallel to North Green Street; the public alley south of and parallel to West Lake Street; the public alley west of and parallel to North Halsted Street; a line 165 feet south of and parallel to West Lake Street; North Halsted Street; a line 315 feet south of and parallel to West Lake Street; the public alley west of and parallel to North Halsted Street; the public alley north of and parallel to West Randolph Street and North Green Street,

also, to classify as Business Planned Development Number 1359, as amended, instead of a DX-7 Downtown Mixed-Use District and Business Planned Development Number 1359 the area shown on Map Number 1-G bounded by:

West Lake Street; a line 50 feet east of and parallel to North Green Street; the public alley south of and parallel to West Lake Street; a line 150 feet west of and parallel to North Halsted Street; West Lake Street; North Halsted Street; a line 315 feet south of and parallel to West Lake Street; the public alley west of and parallel to North Halsted Street; the public alley north of and parallel to West Randolph Street and North Green Street (common address: 159 -- 185 North Green Street, 801 -- 813/821 -- 825 West Lake Street and 162 -- 184 North Halsted Street).

[O2017-8983]

St. Boniface LLC (Application Number 19464) -- to classify as a B2-3 Neighborhood Mixed-Use District instead of an RS3 Residential Single-Unit District and further, to classify as a Residential Planned Development instead of a B2-3 Neighborhood Mixed-Used District the area shown on Map Number 3-G bounded by:

a line 218.0 feet north of and parallel to West Chestnut Street; a line 82.0 feet east of and parallel to North Noble Street; a line 128.0 feet north of and parallel to West Chestnut Street; a line 200 feet east of and parallel to North Noble Street; West Chestnut Street; and North Noble Street (common address: 1340 -- 1358 West Chestnut Street; and 901 -- 927 North Noble Street).

[O2017-8890]

Rosa Vargas-Villar (Application Number 19488) -- to classify as a B2-1 Neighborhood Mixed-Use District instead of an RS3 Residential Single-Unit (Detached House) District the area shown on Map Number 6-J bounded by:

a line 253 feet north of and parallel to West 28th Street; a public alley next east of and parallel to South Pulaski Road; a line 203 feet north of and parallel to West 28th Street; and South Pulaski Road (common address: 2735 South Pulaski Road).

[O2017-9011]

James D. Vittori (Application Number 19466T1) -- to classify as an RM5.5 Residential Multi-Unit District instead of an RS3 Residential Single-Unit (Detached House) District the area shown on Map Number 8-F bounded by:

West 33rd Street; South Wallace Street; a line 50 feet south of and parallel to West 33rd Street; and the public alley next west of and parallel to South Wallace Street (common address: 3300 -- 3302 South Wallace Street).

[O2017-8576]

Washtenaw Dev LLC (Application Number 19487) -- to classify as an RM4.5 Residential Multi-Unit District instead of an RS3 Residential Single-Unit (Detached House) District the area shown on Map Number 5-I bounded by:

a line 54.40 feet north of and parallel to West Wabansia Avenue; North Washtenaw Avenue; a line 29.40 feet north of and parallel to West Wabansia Avenue; and the public alley next west of and parallel to North Washtenaw Avenue (common address: 1702 North Washtenaw Avenue).

[O2017-9010]

Zocalo Development LLC (Application Number 19460) -- to classify as a B2-2 Neighborhood Mixed-Use District instead of an RT4 Residential Two-Flat, Townhouse and Multi-Unit District the area shown on Map Number 4-G bounded by:

a line 49.00 feet north of West 19th Street; South Morgan Street; a line 25.00 feet north of West 19th Street; and the public alley next west of South Morgan Street (common address: 1838 South Morgan Street).

[O2017-8575]

330 North Halsted LLC (Application Number 19476) -- to classify as a DX-7 Downtown Mixed-Use District instead of an M2-3 Light Industry District and further, to classify as a Business Planned Development instead of a DX-7 Downtown Mixed-Use District the area shown on Map Number 1-G bounded by:

North Halsted Street; West Wayman Street; North Peoria Street; and the south line of Metra (formerly known as the Chicago, Milwaukee, St. Paul & Pacific Railroad) (common address: 322 -- 338 North Halsted Street/800 -- 856 West Wayman Street/323 -- 349 North Peoria Street/323 -- 343 North Green Street/322 -- 344 North Green Street).

[O2017-8996]

345 North Morgan LLC (Application Number 19480) -- to classify as a DX-5 Downtown Mixed-Use District instead of an M2-3 Light Industry District and further, to classify as a Business Planned Development instead of a DX-5 Downtown Mixed-Use District the area shown on Map Number 1-G bounded by:

North Morgan Street; the south line of Metra (formerly known as the Chicago, Milwaukee, St. Paul & Pacific Railroad); a line 139.30 feet east of and parallel to North Morgan Street; and a line 189.71 feet south of the south line of Metra (formerly known as the Chicago, Milwaukee, St. Paul & Pacific Railroad) measured along North Morgan Street and parallel to vacated West Carroll Avenue (common address: 339 -- 355 North Morgan Street/ 942 -- 956 West Carroll Avenue).

[O2017-9000]

1241 West Erie LLC (Application Number 19486T1) -- to classify as a B1-3 Neighborhood Shopping District instead of a B1-1 Neighborhood Shopping District the area shown on Map Number 117-B bounded by:

the public alley northwest of and parallel to South Archer Avenue; South Lock Street; South Archer Avenue; and a line 36.07 feet southwest of and parallel to South Lock Street (common address: 3000 South Archer Avenue).

[O2017-9007]

2200 Chicago LLC (Application Number 19483) -- to classify as a B2-3 Neighborhood Mixed-Use District instead of a C1-2 Neighborhood Commercial District the area shown on Map Number 3-H bounded by:

West Chicago Avenue; a line 24 feet west of North Leavitt Street; the alley south of and parallel to West Chicago Avenue; and west of North Leavitt Street (common address: 2200 West Chicago Avenue).

[O2017-9004]

2445 South Rockwell LLC (Application Number 19465) -- to classify as Manufacturing Planned Development Number ___ instead of an M1-3 Limited Manufacturing/Business Park District the area shown on Map Number 6-I bounded by:

West 24th Street; a line 601.20 feet east of and parallel to South Rockwell Street; West 25th Street; and South Rockwell Street (common address: 2401 -- 2459 South Rockwell Street; 2501 -- 2559 West 24th Street; and 2500 -- 2558 West 25th Street).

[O2017-8972]

3300 North Clark LLC (Application Number 19482) -- to classify as a B3-5 Community Shopping District instead of a B3-3 Community Shopping District and further, to classify as Residential-Business Planned Development Number _____ instead of a B3-5 Community Shopping District the area shown on Map Number 9-G bounded by:

beginning at a line 196.8 feet northwest of the intersection of North Clark Street and West School Street as measured at the southwesterly right-of-way of North Clark Street and perpendicular thereto; West School Street; and the alley west of and parallel to North Clark Street running northwest to the point of beginning (common address: 3300 North Clark Street).

[O2017-9003]

3701 West Diversey LLC (Application Number 19485T1) -- to classify as a B2-3 Neighborhood Mixed-Use District instead of a B3-1 Community Shopping District the area shown on Map Number 64-B bounded by:

West Diversey Avenue; North Lawndale Avenue; the public alley next south of and parallel to West Diversey Avenue; and a line 25.43 feet west of and parallel to North Lawndale Avenue (common address: 3701 West Diversey Avenue).

[O2017-9006]

Referred -- CLAIMS AGAINST CITY OF CHICAGO.

Claims against the City of Chicago, which were *Referred to the Committee on Finance*, filed by the following:

Aaron, Jeff	[CL2017-1275]
Abbey, Steven H.	[CL2017-1270]
Ahmadzadeh, Sheida	[CL2017-1250]
Allstate Insurance and Stobart, Ryan	[CL2017-1267]
Allstate Insurance and Wang, Eugene	[CL2017-1226]
Azeemullah, Mohammed	[CL2017-1219]
Brandon, Kelvin M.	[CL2017-1274]
Brown, Monique	[CL2017-1269]
Brown, Quida L.	[CL2017-1255]
Carter, Donta D.	[CL2017-1234]
Cieri, James and Rundblom, Irene	[CL2017-1230]
Cloud, Danielle A.	[CL2017-1239]
Coleman, Trishaun S.	[CL2017-1225]
Colonna, Donato	[CL2017-1253]
Donahue, Mark B.	[CL2017-1279]
Drury, Rhonda A.	[CL2017-1272]
Failor, Michael R.	[CL2017-1252]
Fessett, Thomas E.	[CL2017-1212]
Fisher, Melissa	[CL2017-1214]
Fleming, Marlon L.	[CL2017-1213]

Gold-Banks, Mindy B.	[CL2017-1242]
Harris, Timothy L.	[CL2017-1227]
Hill, Dundre L.	[CL2017-1249]
Huesca, Luis M.	[CL2017-1271]
Jara, Michael	[CL2017-1232]
Jenkins, Eddie J.	[CL2017-1259]
Johnson, Jonathan H.	[CL2017-1240]
Kalantonis, Nick	[CL2017-1221]
Kerner, Dale R.	[CL2017-1266]
Kirby, Ryne C.	[CL2017-1231]
Krukowski, Valerie L.	[CL2017-1262]
Laughlin, Bryan C.	[CL2017-1246]
Loehndorf, Mark M.	[CL2017-1217]
Love, Phylecia	[CL2017-1238]
McKenna, Susan C.	[CL2017-1256]
Mejia, Linette	[CL2017-1276]
Murphy, Lorna J.	[CL2017-1260]
O'Shea, Beverly K.	[CL2017-1254]
Pasquesi, Deborah	[CL2017-1235]
Perteet, Koryon K.	[CL2017-1216]
Pyne, Kathleen J.	[CL2017-1224]
Robinson, Delores W.	[CL2017-1215]
Roman, Carmen N.	[CL2017-1218]
Rosen, Karyn	[CL2017-1228]

Sader, Stanley	[CL2017-1223]
Scarlett, Greg E.	[CL2017-1236]
Schwier, Todd A.	[CL2017-1233]
Scott, Morgan A.	[CL2017-1277]
Shaheen, Zeeshan	[CL2017-1251]
Skarbek, Laura A.	[CL2017-1264]
Smart, Allen J.	[CL2017-1222]
Stanton, Isaac J.	[CL2017-1237]
Stojakovic, Boris	[CL2017-1247]
Tate, Corey D.	[CL2017-1243]
Terrell, Arturo H.	[CL2017-1258]
Thompson, Shaune F.	[CL2017-1268]
Torres-Wilmore, Nadia K.	[CL2017-1273]
Visaya, Jose A.	[CL2017-1229]
Walker, Damarius A.	[CL2017-1241]
Walsh, Mark R.	[CL2017-1263]
Ward, Jason M.	[CL2017-1261]
Warso, Michael A.	[CL2017-1278]
Wayne, Maureen L.	[CL2017-1244]
Wirtz, Kimberly M.	[CL2017-1220]
Woodford, Peter C.	[CL2017-1265]
Woods, Columbus	[CL2017-1248]
Woods, Dorvella	[CL2017-1257]
Zavaleta, Juan D.	[CL2017-1245]

Referred -- AMENDMENT OF SECTION 9-64-090 OF MUNICIPAL CODE REGARDING ESTABLISHMENT OF NOT-FOR-PROFIT ORGANIZATION ONE-DAY RESIDENTIAL PARKING DAILY PERMIT PROGRAM.

[O2017-8558]

A communication from the Honorable Andrea M. Valencia, City Clerk, transmitting a proposed ordinance to amend Section 9-64-090 of the Municipal Code of the City of Chicago by deleting "Pilot Program" and establishing a not-for-profit organization one-day residential parking daily permit program, which was *Referred to the Committee on Pedestrian and Traffic Safety.*

Referred -- RECOMMENDATION BY COMMISSION ON CHICAGO LANDMARKS FOR DESIGNATION OF EPISCOPAL CHURCH OF THE ADVENT AND PARISH HOUSE AS EXTENSION TO LOGAN SQUARE BOULEVARDS LANDMARK DISTRICT.

[O2017-8553]

A communication from Eleanor Esser Gorski, AIA, Deputy Commissioner, Planning, Design and Historic Preservation Division, Department of Planning and Development, under the date of December 7, 2017 and received in the Office of the City Clerk on December 7, 2017, transmitting the Commission on Chicago Landmarks' recommendation, together with a proposed ordinance, for designation of the Episcopal Church of the Advent and Parish House located at 2900 West Logan Boulevard as an extension to Logan Square Boulevards' Landmark District as a Chicago landmark, which was *Referred to the Committee on Zoning, Landmarks and Building Standards.*

Referred -- CORRECTION OF NOVEMBER 8, 2017 CITY COUNCIL *JOURNAL OF PROCEEDINGS.*

[O2017-8554]

A communication from the Honorable Andrea M. Valencia, City Clerk, transmitting a proposed correction of the *Journal of the Proceedings of the City Council of the City of Chicago* of November 8, 2017, which was *Referred to the Committee on Committees, Rules and Ethics.*

REPORTS OF COMMITTEES.

COMMITTEE ON FINANCE.

REPEAL OF CHICAGO LAKESIDE DEVELOPMENT-PHASE I TAX INCREMENT FINANCING REDEVELOPMENT PROJECT AREA.

[O2017-8434]

The Committee on Finance submitted the following report:

CHICAGO, December 13, 2017.

To the President and Members of the City Council:

Your Committee on Finance, having had under consideration an ordinance authorizing the repeal of the Chicago Lakeside Development-Phase I Redevelopment Project Area, having had the same under advisement, begs leave to report and recommend that Your Honorable Body *Pass* the proposed ordinance transmitted herewith.

This recommendation was concurred in by a viva voce vote of the members of the committee, with no dissenting vote.

Respectfully submitted,

(Signed) EDWARD M. BURKE,
Chairman.

On motion of Alderman Burke, the said proposed ordinance transmitted with the foregoing committee report was *Passed* by yeas and nays as follows:

Yeas -- Aldermen Moreno, Hopkins, Dowell, King, Hairston, Mitchell, Harris, Beale, Sadlowski Garza, Thompson, Cárdenas, Quinn, Burke, Lopez, Foulkes, D. Moore, Curtis, O'Shea, Cochran, Brookins, Muñoz, Zalewski, Scott, Solis, Maldonado, Burnett, Ervin, Taliaferro, Reboyras, Santiago, Mell, Austin, Ramirez-Rosa, Villegas, Mitts, Sposato, Laurino, O'Connor, Napolitano, Reilly, Smith, Tunney, Arena, Cappleman, Pawar, Osterman, J. Moore, Silverstein -- 48.

Nays -- None.

Alderman Beale moved to reconsider the foregoing vote. The motion was lost.

The following is said ordinance as passed:

WHEREAS, The City Council of the City of Chicago (the "City") adopted the following ordinances in accordance with the Tax Increment Allocation Redevelopment Act, 65 ILCS 5/11-74.4-1, et seq. (the "Act"), on May 12, 2010: (1) "Authorization for Approval of a Tax Increment Redevelopment Plan for the Chicago Lakeside Development-Phase I Redevelopment Project Area"; (2) "Designation of the Chicago Lakeside Development-Phase I Redevelopment Project Area as a Tax Increment Financing District"; and (3) "Adoption of Tax Increment Allocation Financing for the Chicago Lakeside Development-Phase I Redevelopment Project Area"; and

WHEREAS, Pursuant to Section 4(r) of the Act, if no redevelopment project has been initiated in a redevelopment project area within seven years after the area was designated by ordinance under Section 4(a) of the Act, then the municipality which designated the redevelopment project area shall adopt an ordinance repealing the area's designation as a redevelopment project area; and

WHEREAS, Pursuant to Section 4(r) of the Act, initiation of a redevelopment project shall be evidenced by either a signed redevelopment agreement or expenditures on eligible redevelopment project costs associated with a redevelopment project; and

WHEREAS, No redevelopment project has been initiated in the Chicago Lakeside Development-Phase I Redevelopment Project Area (the "Area") within seven years after the designation thereof; and

WHEREAS, In accordance with the provisions of Section 4(r) of the Act, the City is required to repeal the designation of the Area as a redevelopment project area; now, therefore,

Be It Ordained by the City Council of the City of Chicago:

SECTION 1. The above recitals are incorporated herein and made a part hereof.

SECTION 2. The designation of the Area legally described on Exhibit A attached hereto and otherwise depicted on Exhibit B attached hereto is hereby repealed. The list of parcels comprising the Area is attached hereto as Exhibit C.

SECTION 3. Notwithstanding Section 2 hereof, it is anticipated that the City will continue to receive incremental property taxes for assessment year 2016/collection year 2017, with the last collection of such taxes expected in the fall of 2017. Accordingly, although the designation of the Area is repealed by Section 2 hereof, the City will continue to maintain the Chicago Lakeside Development-Phase I Redevelopment Project Area Special Tax Allocation Fund (the "Special Fund") for the limited purpose of receiving any

remaining incremental property taxes for assessment year 2016/collection year 2017. Pursuant to the Act, upon receipt of such taxes, the City shall calculate and declare surplus revenue, and shall return surplus revenue to the Cook County Treasurer in a timely manner for redistribution to the local taxing districts that overlap the Area. Thereupon, the Special Fund shall be considered to be dissolved.

SECTION 4. The Commissioner of the Department of Planning and Development (the "Commissioner"), or a designee thereof, is authorized to execute any documents and take any steps necessary to repeal the designation of the Area pursuant to this ordinance and the Act on behalf of the City, and the previous execution of any documents and the previous taking of any steps necessary to repeal the designation of the Area pursuant to the Act by the Commissioner, or a designee thereof, on behalf of the City are hereby ratified.

SECTION 5. This ordinance shall be in full force and effect upon its passage.

SECTION 6. If any section, paragraph, clause or provision of this ordinance shall be held invalid, the invalidity of section, paragraph, clause or provision shall not affect any of the other provisions of this ordinance.

SECTION 7. All ordinances (including but not limited to the three ordinances identified in the first recital hereof), resolutions or orders, or parts thereof, in conflict with the provisions of this ordinance are hereby repealed to the extent of their conflict.

[Exhibit "B" referred to in this ordinance printed on page 62798 of this *Journal*.]

Exhibits "A" and "C" referred to in this ordinance read as follows:

Exhibit "A".

Legal Description Of The Area.

(Includes Parcel A And Adjacent Right-Of-Way)

That part of the west half of the southwest quarter of Section 29, the east half of the northeast quarter of Section 31 and the west half of Section 32, Township 38 North, Range 15, East of the Third Principal Meridian, described as follows:

beginning at the intersection of the north line of East 79th Street and the northerly extension of the east line of South Brandon Avenue; thence easterly along said north line of East 79th Street to the northerly extension of a northeasterly line of South Avenue O, per plat of highways recorded November 21, 2008 as Document 0832645125; thence southeasterly, easterly, southerly and westerly along the northeasterly and easterly lines of South Avenue O, 41 per plat of highways recorded November 21, 2008 as Document 0832645125 and March 9, 2006 as Document 0606834023 to the south line of East 83rd Street per plat of highways recorded March 9, 2006 as Document 0606834023; thence westerly along said south line of East 83rd Street and its westerly extension to the east line of South Green Bay Avenue; thence northerly along said east line of South Green Bay Avenue to the north line of East 83rd Street; thence westerly along said north line of East 83rd Street to the east line of South Mackinaw Avenue; thence northerly along said east line of South Mackinaw Avenue to a straight line 297 feet north of and parallel to the north line of East 83rd Street, said line also being the southerly line of Block 1 in Illinois Steel Company's South Works Resubdivision; thence easterly along said line 297 feet north of and parallel to the north line of East 83rd Street and its westerly extension to the west line of South Brandon Avenue; thence northerly along said west line of South Brandon Avenue to the easterly extension of the north line of Lot 11 in Mahan's Subdivision; thence easterly along said line to the east line of South Brandon Avenue; thence northerly along said east line of South Brandon Avenue and its northerly extension to the point of beginning, all in Cook County, Illinois.

Exhibit "C".

List Of Parcels Within The Area.

21321000120000;


21321000120000;

21321000120000; and

21321000120000.

Exhibit "B".

Map Of Chicago Lakeside Development-Phase I Tax Increment Financing.

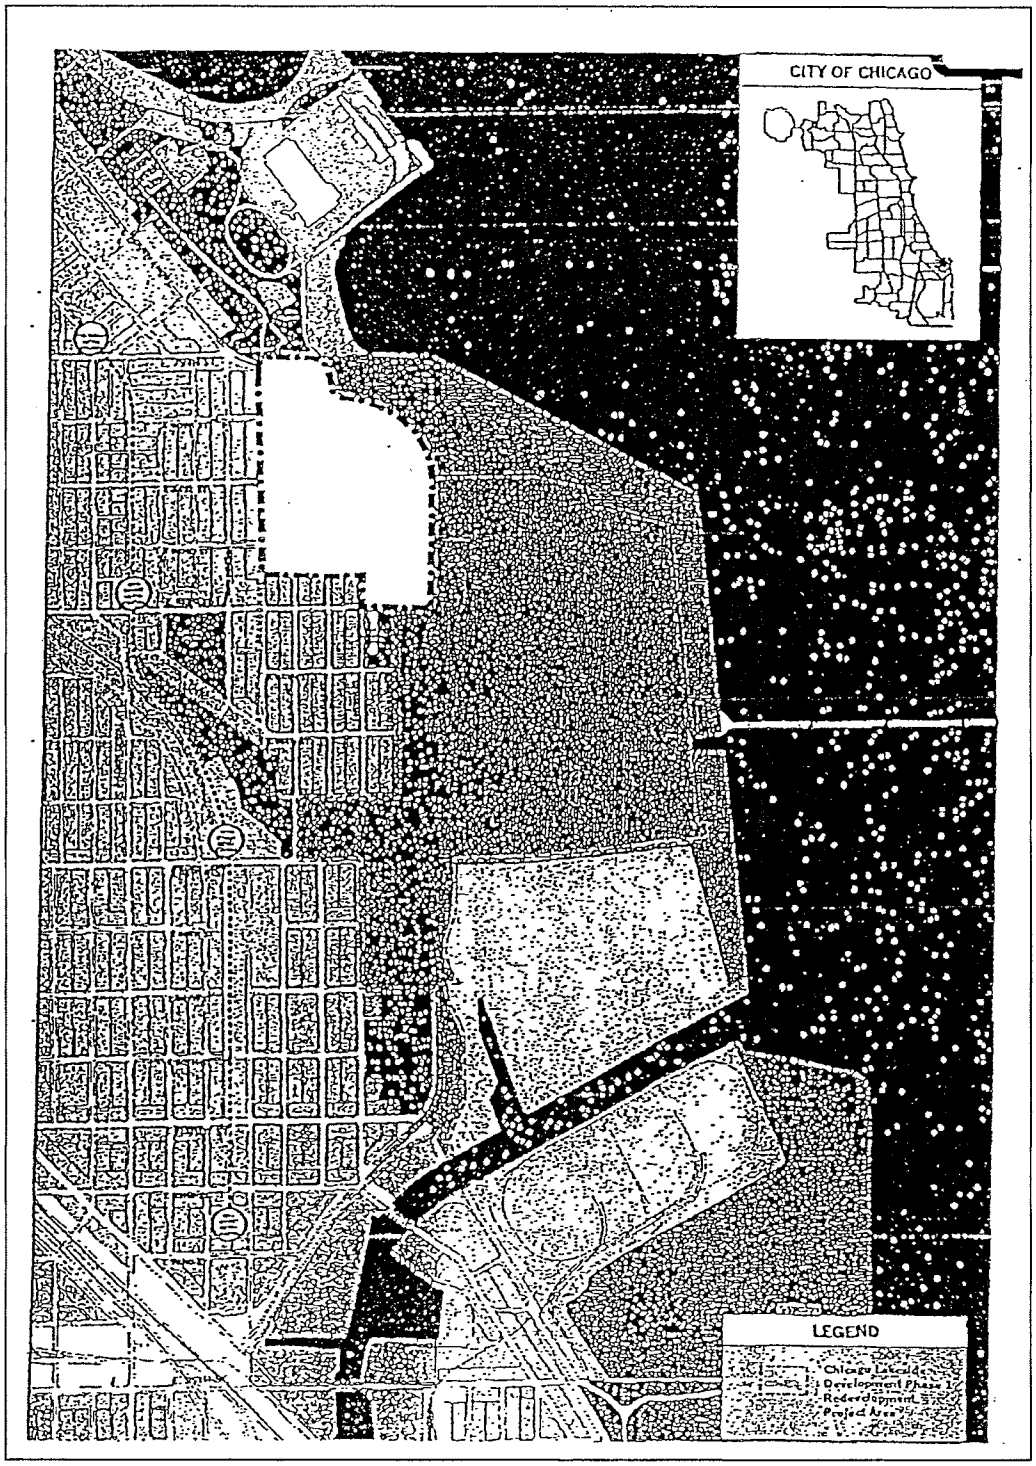

IMPOSITION OF TAX LEVY, APPROVAL OF YEAR 2018 BUDGET AND EXECUTION OF SERVICE PROVIDER AGREEMENT FOR SPECIAL SERVICE AREA NO. 14.

[O2017-8415]

The Committee on Finance submitted the following report:

CHICAGO, December 13, 2017.

To the President and Members of the City Council:

Your Committee on Finance, having had under consideration an ordinance authorizing the imposition of a tax levy, the approval of the 2018 budget and the approval of the service provider agreement for Special Service Area Number 14, amount of levy: $492,580, having had the same under advisement, begs leave to report and recommend that Your Honorable Body *Pass* the proposed ordinance transmitted herewith.

This recommendation was concurred in by a viva voce vote of the members of the committee, with no dissenting vote.

Respectfully submitted,

(Signed) EDWARD M. BURKE,
Chairman.

On motion of Alderman Burke, the said proposed ordinance transmitted with the foregoing committee report was *Passed* by yeas and nays as follows:

Yeas -- Aldermen Moreno, Hopkins, Dowell, King, Hairston, Mitchell, Harris, Beale, Sadlowski Garza, Thompson, Cárdenas, Quinn, Burke, Lopez, Foulkes, D. Moore, Curtis, O'Shea, Cochran, Brookins, Muñoz, Zalewski, Scott, Solis, Maldonado, Burnett, Ervin, Taliaferro, Reboyras, Santiago, Mell, Austin, Ramirez-Rosa, Villegas, Mitts, Sposato, Laurino, O'Connor, Napolitano, Reilly, Smith, Tunney, Arena, Cappleman, Pawar, Osterman, J. Moore, Silverstein -- 48.

Nays -- None.

Alderman Beale moved to reconsider the foregoing vote. The motion was lost.

The following is said ordinance as passed:

WHEREAS, Special service areas may be established pursuant to Article VII, Sections 6(l) and 7(6) of the Constitution of the State of Illinois, and pursuant to the provisions of the Special Service Area Tax Law, 35 ILCS 200/27-5, et seq., as amended from time to time (the "Act") and pursuant to the Property Tax Code, 35 ILCS 200/1-1, et seq., as amended from time to time; and

WHEREAS, On October 7, 1993, the City Council of the City of Chicago (the "City Council") enacted an ordinance establishing a special service area known and designated as City of Chicago Special Service Area Number 14 to provide special governmental services in the area in addition to services provided generally by the City of Chicago and authorizing a real property tax not to exceed an annual rate of forty-one one-hundredths of one percent (0.41%) of the equalized assessed value of all property within the area to provide such services for a period of four years (the "Initial Levy Period"), which such ordinance was amended on March 9, 1995; and

WHEREAS, The Initial Levy Period has expired; and

WHEREAS, On December 10, 1997, the City Council enacted an ordinance which again established a special service area known and designated as City of Chicago Special Service Area Number 14 and authorized the levy of an annual tax for the period beginning in 1997 through and including 2000 (the "Second Levy Period"), not to exceed an annual rate of forty-one one-hundredths of one percent (0.41%) of the equalized assessed value of the taxable property therein to provide certain special services in and for the area in addition to the services provided by and to the City of Chicago generally; and

WHEREAS, The Second Levy Period has expired; and

WHEREAS, On December 5, 2001, the City Council enacted an ordinance which again established a special service area known and designated as City of Chicago Special Service Area Number 14 and authorized the levy of an annual tax, for the period beginning in 2001 through and including 2004 (the "Third Levy Period"), not to exceed the sum of forty-one one-hundredths of one percent (0.41%) of the equalized assessed value of the taxable property therein to provide certain special services in and for the area in addition to the services provided by and to the City of Chicago generally; and

WHEREAS, The Third Levy Period has expired; and

WHEREAS, On December 7, 2005, the City Council enacted an ordinance which again established a special service area known and designated as City of Chicago Special Service Area Number 14 and authorized the levy of an annual tax, for the period beginning in 2005 through and including 2007 (the "Fourth Levy Period"), not to exceed the sum of forty-one one-hundredths of one percent (0.41%) of the equalized assessed value of the taxable property therein to provide certain special services in and for the area in addition to the services provided by and to the City of Chicago generally; and

WHEREAS, The Fourth Levy Period has expired; and

WHEREAS, On November 12, 2008, the City Council enacted an ordinance which again established a special service area known and designated as City of Chicago Special Service Area Number 14 and authorized the levy of an annual tax, for a period of five (5) years beginning in 2008 through and including 2012 (the "Fifth Levy Period"), not to exceed the sum of forty-one one-hundredths of one percent (0.41%) of the equalized assessed value of the taxable property therein to provide certain special services in and for the area in addition to the services provided by and to the City of Chicago generally; and

WHEREAS, The Fifth Levy Period has expired; and

WHEREAS, On December 11, 2013, the City Council enacted an ordinance (the "Establishment Ordinance") which established an area known and designated as City of Chicago Special Service Area Number 14 (the "Area") and authorized the levy of an annual tax, for the period beginning in 2013 through and including 2017, not to exceed an annual rate of forty-one one-hundredths of one percent (0.41%) of the equalized assessed value of the taxable property therein (the "Services Tax") to provide certain special services in and for the Area in addition to the services provided by and to the City of Chicago generally (the "Special Services"); and

WHEREAS, Certain funds in Fund 392 ("Fund 392") in the amount of $216 are available for use in connection with the Area; and

WHEREAS, The Establishment Ordinance established the Area as that territory consisting approximately of West Marquette Road on the north, 75th Street on the south, Kedzie Avenue on the west and Bell Avenue on the east; and

WHEREAS, The Special Services authorized in the Establishment Ordinance include, but are not limited to: security services provided in the Area, including the administration necessary for the implementation of such security services; coordinated marketing and promotional activities; business retention and recruitment; area strategic planning; and other technical assistance activities to promote community and economic development; and

WHEREAS, The Establishment Ordinance provided for the appointment of the Marquette Park Special Service Area Commission (the "Commission") to advise the City Council regarding the amount of the Services Tax to be levied and for the purpose of recommending to the City Council: (1) a yearly budget based upon the cost of providing the Special Services; (2) an entity to serve as a service provider (the "Service Provider"); (3) an agreement between the City and the Service Provider for the provision of Special Services to the Area (the "Service Provider Agreement"); and (4) a budget to be included in the agreement between the City and the Service Provider (the "Budget") (the aforementioned items 1 through 4 shall be known collectively herein as the "Recommendations"); and

WHEREAS, The Commission has heretofore prepared and transmitted to the Commissioner of the Department of Planning and Development (the "Commissioner") its Recommendations to the City Council, including the Budget attached hereto as Exhibit A and hereby made a part hereof; now, therefore,

Be It Ordained by the City Council of the City of Chicago:

SECTION 1. Incorporation Of Preambles. The preambles of this ordinance are hereby incorporated into this text as if set out herein in full.

SECTION 2. Appropriations. There is hereby appropriated the following sums in the amounts and for the purposes necessary to provide the Special Services in and for the Area, the estimated amounts of miscellaneous income and the amounts required to be raised by the levy of the Services Tax indicated as follows:

Marquette Park Special Service Area Commission

Special Service Area Budget.

For the fiscal year commencing January 1, 2018 and ending December 31, 2018.

	Expenditures
Service Provider Agreement for the provision of Special Services	$619,152
TOTAL BUDGET REQUEST:	$619,152
Source Of Funding	
Tax levy at an annual rate not to exceed forty-one one-hundredths of one percent (0.41%) of the equalized assessed value of the taxable property within Special Service Area Number 14	$492,580
Fund 392	$216
Carryover funds currently available from prior tax years	$95,000
Late collections received by the City of Chicago attributable to the levy of the Services Tax in prior tax years, along with interest income thereon, if any	$31,356

SECTION 3. Levy Of Taxes. There is hereby levied pursuant to the provisions of Article VII, Sections 6(a) and 6(l)(2) of the Constitution of the State of Illinois and pursuant to the provisions of the Act and pursuant to the provisions of the Establishment Ordinance, the sum of $492,580 as the amount of the Services Tax for the tax year 2017.

SECTION 4. Filing. The City Clerk of the City (the "City Clerk") is hereby ordered and directed to file in the Office of the County Clerk of Cook County, Illinois (the "County Clerk") a certified copy of this ordinance on or prior to December 26, 2017, and the County Clerk shall thereafter extend for collection together with all other taxes to be levied by the City of Chicago, the Services Tax herein provided for, said Services Tax to be extended for collection by the County Clerk for the tax year 2017 against all the taxable property within the Area, the amount of the Services Tax herein levied to be in addition to and in excess of all other taxes to be levied and extended against all taxable property within the Area.

SECTION 5. Service Provider Agreement. The Commissioner, or a designee of the Commissioner (each, an "Authorized Officer"), are each hereby authorized, subject to approval by the Corporation Counsel as to form and legality, to enter into, execute and deliver a Service Provider Agreement as authorized herein with Lithuanian Human Services Council of the USA, Inc., an Illinois not-for-profit corporation, as the Service Provider, for a one-year term in a form acceptable to such Authorized Officer, along with such other supporting documents, if any, as may be necessary to carry out and comply with the provisions of the Service Provider Agreement. The Budget shall be attached to the Service Provider Agreement as an exhibit. Upon the execution of the Service Provider Agreement and the receipt of proper documentation the Authorized Officer and the City Comptroller are each hereby authorized to disburse the sums appropriated in Section 2 above to the Service Provider in consideration for the provision of the Special Services described in the Budget. The Department of Planning and Development shall promptly make a copy of the executed Service Provider Agreement readily available for public inspection.

SECTION 6. Enforceability. If any section, paragraph or provision of this ordinance shall be held to be invalid or unenforceable for any reason, the invalidity or unenforceability of such section, paragraph or provision shall not affect any of the remaining provisions of this ordinance.

SECTION 7. Conflict. This ordinance shall control over any provision of any other ordinance, resolution, motion or order in conflict with this ordinance, to the extent of such conflict.

SECTION 8. Publication. This ordinance shall be published by the City Clerk, in special pamphlet form, and made available in her office for public inspection and distribution to members of the public who may wish to avail themselves of a copy of this ordinance.

SECTION 9. Effective Date. This ordinance shall take effect 10 days after its passage and publication.

Exhibit "A" referred to in this ordinance reads as follows:

Exhibit "A".

Budget.

Special Service Area #	14
Service Provider Agency:	Lithuanian Human Services Council of the USA, Inc.

2018 BUDGET SUMMARY

Budget and Services Period: January 1, 2018 through December 31, 2018

CATEGORY		2017 Levy Collectable Levy	Estimated Loss Collection	Carry Over	TIF Rebate Fund #392	Estimated Late Collections and Interest	Total All Sources 2018 Budget
1.00 Customer Attraction		$3,000	$0	$2,000	$216	$0	$5,216
2.00 Public Way Aesthetics		$0	$0	$0	$0	$0	$0
3.00 Sustainability and Public Places		$0	$0	$0	$0	$0	$0
4.00 Economic/ Business Development		$5,000	$0	$65,000	$0	$0	$70,000
5.00 Safety Programs		$367,582	$31,356	$28,000	$0	$31,356	$458,294
6.00 SSA Management		$44,950	$0	$0	$0	$0	$44,950
7.00 Personnel		$40,692	$0		$0	$0	$40,692
	Sub-total	$461,224	$31,356				
GRAND TOTALS	Levy Total	**$492,580**		**$95,000**	**$216**	**$31,356**	**$619,152**

LEVY ANALYSIS	
Estimated 2017 EAV:	$120,911,858
Authorized Tax Rate Cap:	0.410%
Maximum Potential Levy limited by Rate Cap:	$495,739
Requested 2017 Levy Amount:	$492,580
Estimated Tax Rate to Generate 2017 Levy:	0.41%

ENLARGEMENT OF BOUNDARIES OF SPECIAL SERVICE AREA NO. 47, IMPOSITION OF TAX LEVY, APPROVAL OF YEAR 2018 BUDGET, EXTENSION OF TAX LEVY PERIOD AND EXECUTION OF SERVICE PROVIDER AGREEMENT.

[O2017-8416]

The Committee on Finance submitted the following report:

CHICAGO, December 13, 2017.

To the President and Members of the City Council:

Your Committee on Finance, having had under consideration an ordinance authorizing (1) the approval of the enlargement of the boundaries of the original area of Special Service Area Number 47, and the levy of a service tax upon the property within the enlarged area; (2) the approval of the special services district from the original special services; and (3) the approval of the extension of the levy period for the levy of services taxes within Special Service Area Number 47, (4) the approval of the 2018 budget, and (5) the approval of the service provider agreement for Special Service Area Number 47, amount of levy: $326,100, having had the same under advisement, begs leave to report and recommend that Your Honorable Body *Pass* the proposed ordinance transmitted herewith.

This recommendation was concurred in by a viva voce vote of the members of the committee, with no dissenting vote.

Respectfully submitted,

(Signed) EDWARD M. BURKE,
Chairman.

On motion of Alderman Burke, the said proposed ordinance transmitted with the foregoing committee report was *Passed* by yeas and nays as follows:

Yeas -- Aldermen Moreno, Hopkins, Dowell, King, Hairston, Mitchell, Harris, Beale, Sadlowski Garza, Thompson, Cárdenas, Quinn, Burke, Lopez, Foulkes, D. Moore, Curtis, O'Shea, Cochran, Brookins, Muñoz, Zalewski, Scott, Solis, Maldonado, Burnett, Ervin, Taliaferro, Reboyras, Santiago, Mell, Austin, Ramirez-Rosa, Villegas, Mitts, Sposato, Laurino, O'Connor, Napolitano, Reilly, Smith, Tunney, Arena, Cappleman, Pawar, Osterman, J. Moore, Silverstein -- 48.

Nays -- None.

Alderman Beale moved to reconsider the foregoing vote. The motion was lost.

The following is said ordinance as passed:

WHEREAS, Special service areas may be established pursuant to Article VII, Sections 6(l) and 7(6) of the Constitution of the State of Illinois, and pursuant to the provisions of the Special Service Area Tax Law, 35 ILCS 200/27-5, et seq., as amended from time to time (the "Act"), and pursuant to the Property Tax Code, 35 ILCS 200/1-1, et seq., as amended from time to time (the "Code"); and

WHEREAS, On November 12, 2008, the City Council of the City of Chicago (the "City Council") enacted an ordinance (the "Establishment Ordinance") which established an area known and designated as City of Chicago Special Service Area Number 47 (the "Original Area") and authorized the levy of an annual tax, for the period beginning in tax year 2008 through and including tax year 2017 (the "Original Period"), not to exceed an annual rate of three percent (3%) of the equalized assessed value of the taxable property therein (the "Services Tax") to provide certain special services in and for the Original Area in addition to the services provided by and to the City of Chicago generally (the "Original Special Services"); and

WHEREAS, The City Council finds that it is in the best interests of the City (i) to enlarge the boundaries of the Original Area (as enlarged, the "Area"), (ii) authorize certain special services in the Area distinct from the Original Special Services (the "Special Services"), and (iii) to authorize the extension of the time period for which the levy of the Services Tax is authorized within the Area from the Original Period to a period from tax year 2017 through and including tax year 2031 (the "Levy Period"); and

WHEREAS, The Establishment Ordinance established the Original Area as that territory consisting of Cottage Grove Avenue, from 40th Street on the north to 51st Street on the south and along 47th Street, from Lake Park Avenue on the east to St. Lawrence Avenue on the west; and

WHEREAS, The Original Special Services authorized in the Establishment Ordinance include but are not limited to maintenance and beautification activities; new construction; coordinated marketing and promotional activities; parking and transit programs; area strategic planning; business retention/recruitment initiatives; building facade improvements; security services; social services; and other technical assistance activities to promote community and economic development; and

WHEREAS, The Establishment Ordinance provided for the appointment of 47th Street and Cottage Grove Special Service Area Commission (the "Commission") to advise the City Council regarding the amount of the Services Tax to be levied and for the purpose of recommending to the City Council: (1) a yearly budget based upon the cost of providing the Special Services; (2) an entity to serve as a service provider (the "Service Provider"); (3) an agreement between the City and the Service Provider for the provision of Special Services to the Area (the "Service Provider Agreement"); and (4) a budget to be

included in the agreement between the City and the Service Provider (the "Budget") (the aforementioned items 1 through 4 shall be known collectively herein as the "Recommendations"); and

WHEREAS, The Commission has heretofore prepared and transmitted to the Commissioner of the Department of Planning and Development (the "Commissioner") its Recommendations to the City Council, including the Budget; now, therefore,

Be It Ordained by the City Council of the City of Chicago:

SECTION 1. Incorporation Of Preambles. The preambles of this ordinance are hereby incorporated into this text as if set out herein in full.

SECTION 2. Findings. The City Council finds and declares as follows:

(a) The City Council enacted an ordinance on October 11, 2017, authorizing a public hearing (the "Public Hearing") to consider (i) the enlargement of the boundaries of the Original Area to the Area while keeping its designation as City of Chicago Special Service Area Number 47, (ii) the authorization of the Special Services distinct from the Original Special Services, and (iii) the authorization of the extended Levy Period;

(b) Notice of the Public Hearing was given by publication at least once not less than 15 days prior to the hearing in the *Chicago Sun-Times*, a newspaper published in and of general circulation within the City, and notice of the Public Hearing was also given by depositing said notice in the United States mail addressed to the person or persons in whose name the general taxes for the last preceding year were paid on each property lying within the Area, not less than 10 days prior to the time set for the Public Hearing. For any properties for which taxes for the last preceding year were not paid, the notice was sent to the person last listed on the tax rolls prior to that year as the owner of the property;

(c) The notice complied with all of the applicable provisions of the Act;

(d) The Public Hearing was held on November 16, 2017, by the Committee on Finance of the City Council. All interested persons, including all persons owning real property located within the Area, were given an opportunity to be heard at the Public Hearing regarding any issues embodied in the notice and have had an opportunity to file with the City Clerk of the City of Chicago (the "City Clerk") written objections on such issues;

(e) The Committee on Finance of the City Council has heard and considered all of the comments, objections, protests and statements made at the Public Hearing with regard to the issues embodied in the notice and has determined to recommend to the City Council that it is in the public interest and in the interest of the City and the Area to authorize the Special Services and extend the Original Period and the levy of the Services Tax, all as provided in this ordinance;

(f) The Public Hearing was finally adjourned on November 16, 2017;

(g) The 60-day period as described in Section 27-55 of the Act, in which an objection petition to this ordinance may be filed, commenced on November 16, 2017; and

(h) The City Council hereby finds and determines that it is in the best interests of the City to (i) authorize the enlargement of the boundaries of the Original Area to the Area (ii) authorize certain Special Services in the Area distinct from the Original Special Services and (iii) authorize the extension of the time period for which the levy of the Services Tax is authorized within the Area from the Original Period to a period from tax year 2017 through and including tax year 2031.

SECTION 3. Area Enlarged. The Original Area is hereby enlarged to the Area, which shall consist of South Cottage Grove Avenue, from East 40th Street on the north to East 51st Street on the south and along East 47th Street, from South Lake Park Avenue on the east to South St. Lawrence Avenue on the west. A legal description of the Area is attached as Exhibit 1 hereto and hereby incorporated herein. A map of the Area is attached as Exhibit 2 hereto and hereby incorporated herein. A list of Permanent Index Numbers for the properties in the Area is attached hereto as Exhibit 3 and hereby incorporated herein.

SECTION 4. Special Services Authorized. The Special Services authorized hereby include but are not limited to: customer attraction, public way aesthetics, sustainability and public place enhancements, economic/business development, safety programs, and other activities to promote commercial and economic development. The Special Services may include new construction or maintenance. Some or all of the proceeds of the proposed Services Tax are anticipated to be used by an entity other than the City of Chicago to provide the Special Services to the Area, which such entity shall be a "service provider" pursuant to a "services contract", each as defined in the Act. The Special Services shall be in addition to services provided to and by the City of Chicago generally.

SECTION 5. Authorization Of Levy. There is hereby authorized to be levied in each year beginning in 2017 through and including 2031 the Services Tax upon the taxable property within the Area to produce revenues required to provide the Special Services, said Services Tax not to exceed an annual rate of three percent (3%) of the equalized assessed value of the taxable property within the Area. The Services Tax shall be in addition to all other taxes provided by law and shall be levied pursuant to the provisions of the Code. The levy of the Services Tax for each year shall be made by annual ordinance, commencing with this ordinance.

SECTION 6. Appropriation. There is hereby appropriated the following sums in the amounts and for the purposes necessary to provide the Special Services in and for the Area, the estimated amounts of miscellaneous income and the amounts required to be raised by the levy of the Services Tax indicated as follows:

47th Street And Cottage Grove Special Service Area Commission

Special Service Area Budget.

For the fiscal year commencing January 1, 2018 and ending December 31, 2018.

	Expenditures
Service Provider Agreement for the provision of Special Services	$344,904
TOTAL BUDGET REQUEST:	$344,904
Source Of Funding	
Tax levy at an annual rate not to exceed three percent (3%) of the equalized assessed value of the taxable property within Special Service Area Number 47	$326,100
Carryover funds currently available from prior tax years	$15,990
Late collections received by the City of Chicago attributable to the levy of the Services Tax in prior tax years, along with interest income thereon, if any	$2,814

SECTION 7. Levy Of Taxes. There is hereby levied pursuant to the provisions of Article VII, Sections 6(a) and 6(l)(2) of the Constitution of the State of Illinois and pursuant to the provisions of the Act and pursuant to the provisions of this ordinance, the sum of $326,100 as the amount of the Services Tax for the tax year 2017.

SECTION 8. Service Provider Agreement. The Commissioner of the Department of Planning and Development (the "Commissioner"), or a designee of the Commissioner (each, an "Authorized Officer"), are each hereby authorized, subject to approval by the Corporation Counsel as to form and legality, to enter into, execute and deliver a service provider agreement (the "Service Provider Agreement") as authorized herein with Quad Communities Development Corporation, NFP, an Illinois not-for-profit corporation, as the service provider (the "Service Provider"), for a one-year term in a form acceptable to such Authorized Officer, along with such other supporting documents, if any, as may be necessary to carry out and comply with the provisions of the Service Provider Agreement.

The Budget attached as Exhibit 5 hereto and hereby incorporated herein shall also be attached to the Service Provider Agreement as an exhibit. Upon the execution of the Service Provider Agreement and the receipt of proper documentation, the Authorized Officer and the City Comptroller are each hereby authorized to disburse the sums appropriated in Section 6 above to the Service Provider in consideration for the provision of the Special Services described in the Budget. The Department of Planning and Development shall make a copy of the executed Service Provider Agreement readily available for public inspection.

SECTION 9. Protests And Objections. If a petition of objection is filed with the Office of the City Clerk signed by at least fifty-one percent (51%) of the electors residing within the boundaries of the Area and by at least fifty-one percent (51%) of the owners of record of the property included within the boundaries of the Area within sixty (60) days following the adjournment of the Public Hearing, all as provided for in Section 27-55 of the Act, as a result of such filing the portions of this ordinance which authorize (i) the enlargement of the boundaries of the Area, (ii) the Special Services distinct from the Original Special Services, (iii) the extension of the Original Period and the levy of the Services Tax, and (iv) the Service Provider Agreement, shall be deemed to be null and void, and such provisions shall not take effect.

SECTION 10. Severability. If any provision of this ordinance or the application of any such provision to any person or circumstances shall be invalid, such invalidity shall not affect the provisions or application of this ordinance which can be given effect without the invalid provision or application, and to this end each provision of this ordinance is declared to be severable.

SECTION 11. Filing. The City Clerk is hereby ordered and directed to file in the Office of the County Clerk of Cook County, Illinois (the "County Clerk"), in accordance with Section 27-75 of the Act, a certified copy of this ordinance containing an accurate map of the Area and a copy of the public hearing notice attached as Exhibit 4. The City Clerk is hereby further ordered and directed to file in the Office of the Recorder of Deeds of Cook County, in accordance with Section 27-40 of the Act, a certified copy of this ordinance containing a description of the Area, within 60 days of the effective date of this ordinance. In addition, the City Clerk is hereby further ordered and directed to file in the Office of the County Clerk, in accordance with Section 27-75 of the Act, a certified copy of this ordinance on or prior to December 26, 2017, and the County Clerk shall thereafter extend for collection together with all other taxes to be levied by the City, the Services Tax herein provided for, said Services Tax to be extended for collection by the County Clerk for the tax year 2017 against all the taxable property within the Area, the amount of the Services Tax herein levied to be in addition to and in excess of all other taxes to be levied and extended against all taxable property within the Area.

SECTION 12. Conflict. This ordinance shall control over any provision of any other ordinance, resolution, motion, or order in conflict with this ordinance, to the extent of such conflict.

SECTION 13. Publication. This ordinance shall be published by the City Clerk, in special pamphlet form, and made available in her office for public inspection and distribution to members of the public who may wish to avail themselves of a copy of this ordinance.

SECTION 14. Effective Date. This ordinance shall take effect 10 days after its passage and publication.

[Exhibit 2 referred to in this ordinance printed on page 62822 of this *Journal.*]

Exhibits 1, 3, 4 and 5 referred to in this ordinance read as follows:

Exhibit 1.

Legal Description.

Special Service Area No. 47.

Those parts of Sections 2, 3, 10 and 11 in Township 38 North, Range 14, East of the Third Principal Meridian, in Cook County, Illinois, more particularly described as follows: beginning at the intersection of the centerlines of 47th Street and St. Lawrence Avenue, being also the northwest corner of the east half of the northeast quarter of Section 10 aforesaid; thence south along the centerline of St. Lawrence Avenue to the westerly extension of the centerline of the first alley south of 47th Street; thence east along said centerline and its westerly extension to the centerline of Evans Avenue; thence south along said centerline of Evans Avenue to the westerly extension of the south line of Lot 4 in George B. Upp's Subdivision of Lots 35 to 38 in the subdivision of Lots 1 and 2 in Stone & McGlashan's Subdivision of the north half of the north half of the northeast quarter of Section 10 aforesaid; thence east along said westerly extension and the south line of Lot 4 in George B. Upp's Subdivision and its easterly extension to the centerline of the first 16-foot wide alley west of Cottage Grove Avenue; thence south along said centerline to the north line of Lot 2 in Elisha Bayley's Subdivision; thence west along said north line and its westerly extension to the centerline of Evans Avenue; thence south along said centerline to the centerline of 50th Street; thence east along said centerline to the northerly extension of the centerline of the first alley west of Cottage Grove Avenue; thence south along said northerly extension and the centerline and its southerly

extension to the centerline of 50th Place; thence west along said centerline to the west line of Matthew Laflin's Subdivision; thence south on said west line to the centerline of 51st Street; thence east along said centerline to the centerline of Cottage Grove Avenue; thence north along said centerline to the centerline of 48th Street; thence east along said centerline to the southerly extension of the centerline of the first alley east of Cottage Grove Avenue; thence north along said centerline to the centerline of the first alley south of 47th Street; thence east along said centerline to the centerline of the second alley east of Cottage Grove Avenue; thence south along said centerline to the extension of the south line of Lot 6 in the resubdivision of Lots 1, 4, 5, 8 and 9 in Block 2 in Drexel and Smith's Subdivision; thence east along said south line and its extensions to the centerline of Drexel Boulevard; thence north along said centerline to the extension of the south line of the first alley south of 47th Street; thence east along said extension and said south line to a line 75 feet east of the east line of Ingleside Avenue; thence north along said line to the north line of said alley; thence east along said line and its extension to the centerline of Ellis Avenue; thence south along said centerline of Ellis Avenue to the westerly extension of the centerline of the 20-foot wide alley south of 47th Street; thence east along said westerly extension and the centerline of the 20-foot wide alley south of 47th Street to the southerly extension of the east line of Lot 3 in John Middleton's Subdivision of Lots 1, 4 and the north half of Lot 5 of Block 11 and Lots 1 to 5 in Jno. Woodbridge, Jr's Subdivision of part of Block 11 of Lyman, Larned & Woodbridge's Subdivision in Section 11 aforesaid; thence north along said southerly extension and the east line of Lot 3 in John Middleton's Subdivision to the south line of 47th Street; thence east along said south line to the east line of Kennicott Place Resubdivision; thence south along said east line of Kennicott Place Resubdivision to the north line of the south half of Lot 19 in Young Trustee's Subdivision; thence east along said north line of the south half of Lot 19 in Young Trustee's Subdivision and its easterly extension to the centerline of Kimbark Avenue; thence south along said centerline of Kimbark Avenue to the extension of the north line of the 20-foot wide alley lying north of Lot 7 in Young Trustee's Subdivision; thence east along said north line of the 20-foot wide alley lying north of Lot 7 and its easterly extension to the southerly extension of the west line of J.P. Taylor's Subdivision; thence north along said southerly extension of the west line of J.P. Taylor's Subdivision to the south line thereof; thence east along said south line of J.P. Taylor's Subdivision to the centerline of Kenwood Avenue; thence south along said centerline of Kenwood Avenue to the easterly extension of the 20-foot public right-of-way as opened by ordinance passed June 7, 1978 and recorded August 23, 1978 as Document 24596490; thence east along said easterly extension of the north line of the 20-foot public right-of-way as opened by ordinance to the west line of W.B. Pierce's Subdivision of Block 2 in Lyman, Lamed & Woodbridge's Subdivision in Section 11 aforesaid; thence north along said west line of W.B. Pierce's Subdivision and its northerly extension to the centerline of 47th Street; thence east along said centerline to the west line of the Illinois Central Railroad; thence northerly along said line to the south line of the north 12.5 feet of Lot 8 in Sherman's Resubdivision; thence southwesterly along said line and its extension to the centerline of Lake Park Avenue; thence northwesterly along

said centerline to the extension of the south line of Waite's Subdivision; thence southwesterly along said line and its extension to the west line of said subdivision; thence northwesterly along said line and its extension to the centerline of the first alley north of 47th Street; thence westerly along said centerline and its westerly extension to the centerline of Woodlawn Avenue; thence south along said centerline to a line 110.8 feet north of the north line of 47th Street; thence west along said line 140 feet; thence north along a line 140 feet west of the centerline of Woodlawn Avenue to a line 7.8 feet north of the south line of Lot 2 in Charles Hitchcock's Subdivision; thence west along said line to the west line of said Lot 2; thence north along said west line of Lot 2 and Lot 1 to the north line of Charles Hitchcock's Subdivision; thence west along said north line and its westerly extension to the centerline of Greenwood Avenue; thence south along said centerline to the easterly extension of the centerline of the first alley north of 47th Street; thence west along said easterly extension and the centerline and its westerly extension to the centerline of Ellis Avenue; thence south along said centerline to the north line of 47th Street; thence west along said north line to the southerly extension of the centerline of an alley lying west of and adjoining R.P. Layton's Resubdivision, said alley since vacated; thence north along said southerly extension and the centerline to the easterly extension of the north line of Lot 4 in Clarke and Layton's Subdivision; thence west along said north line and its westerly extension to the centerline of Drexel Boulevard; thence south along said centerline to the extension of the south line of the north 5 feet of Lot 10 in the resubdivision of Block 7 in Walker and Stinson's Subdivision; thence west along said line and its westerly extension to the centerline of the first alley west of Drexel Boulevard; thence north along said centerline to a line 202.60 feet north of the north line of 47th Street; thence west along said line to the centerline of the first alley east of Cottage Grove Avenue; thence north along said centerline and its northerly extension to the centerline of 45th Street; thence east along said centerline of 45th Street to the extension of the centerline of the first alley west of Drexel Boulevard; thence north along said centerline and its extension to the centerline of the first alley north of 45th Street; thence west along said centerline to the centerline of the first alley east of Cottage Grove Avenue in Robert H. Law's Subdivision; thence north along said centerline to the extension of the north line of Lot 1 in Robert H. Law's Subdivision of Lots 5 to 10 in Block 3 of Walker and Stinson's Subdivision; thence east along said extension and the north line of lot in Robert H. Law's Subdivision to the centerline of the first 20.44-foot wide alley west of Drexel Boulevard; thence north along said centerline and its extension to the centerline of 44th Street; thence west along said centerline to the southerly extension of the centerline of the first alley east of Cottage Grove Avenue in Tyler's Subdivision; thence north along said centerline and its extension to the centerline of 42nd Place; thence west along said centerline to the southerly extension of the centerline of the first alley east of Cottage Grove Avenue (vacated); thence north along said centerline and its extension to the centerline of Bowen Avenue; thence west along said centerline to the east line of Cottage Grove Avenue; thence north along said east line of Cottage Grove Avenue to the easterly extension of the centerline of the first 10-foot wide alley north of 40th Street in Block 4 in Cleaverville Addition; thence west along said extension and the centerline of the first 10-foot wide alley north of 40th Street to the east line of the first 14-foot wide alley north

of 40th Street in Block 4 in Cleaverville aforesaid; thence north along said east line of the first 14-foot wide alley north of 40th Street to the centerline thereof; thence west along said centerline of the first 14-foot wide alley north of 40th Street to a line 175 feet west of the west line of Cottage Grove Avenue; thence south along said line to the centerline of 41st Street; thence east along said centerline to the west line of McKeever and Brown's Subdivision; thence south along said west line to the north line of the Chicago Transit Authority Railroad right-of-way; thence east along said north line to the centerline of Cottage Grove Avenue; thence south along said centerline to the south line of the Chicago Transit Authority railroad right-of-way; thence west along said south line of the Chicago Transit Authority railroad right-of-way to the west line of the east 24 feet, 8.5 inches of Lot 38 in Dobbin's Subdivision; thence south along said west line of the east 24 feet, 8.5 inches of Lot 38 in Dobbin's Subdivision and its extension to the centerline of Bowen Avenue; thence east along said centerline to the northerly extension of the centerline of the first alley west of Cottage Grove Avenue; thence south along said centerline and its extension to the centerline of 42nd Street; thence west along said centerline to the northerly extension of the centerline of the first alley east of Langley Avenue; thence south along said centerline and its extension to the centerline of 43rd Street; thence east along said centerline to the centerline of Evans Avenue; thence south along said centerline to the westerly extension of the centerline of the first alley south of 43rd Street and east of Evans Avenue; thence east along said centerline and its extension to the centerline of the first alley west of Cottage Grove Avenue; thence south along said centerline and its extension to a line 25 feet north of the south line of Lot 8 in Block 1 of Saltonstall and Russell's Subdivision; thence east to the west line of said Lot 8 in Block 1 in Saltonstall and Russell's Subdivision; thence south along said west line of Lot 8 in Block 1 in Saltonstall and Russell's Subdivision to the centerline of the first alley north of 44th Street; thence west along said centerline to the centerline of the alley lying east of Lot 7 in Warner's Subdivision; thence south along said centerline to the centerline of 44th Street; thence west along said centerline to the centerline of Evans Avenue; thence south along said centerline to the westerly extension of the south line of Circuit Court Partition of Lot 1 of Forrestville Subdivision; thence east along said south line of Circuit Court Partition and its extension to the centerline of the first vacated alley west of Cottage Grove Avenue; thence south along said centerline to the centerline of the alley lying north of Lots 8 to 10 of D.B. Scully's Subdivision; thence east along said centerline to the centerline of the alley, said alley being the first alley west of Cottage Grove Avenue; thence south along said centerline to the centerline of the first alley north of 47th Street; thence west along said centerline to the east line of original Champlain Avenue; thence north along said line to the centerline of 46th Street; thence west to the centerline of the original Champlain Avenue; thence south along said centerline to the easterly extension of the centerline of the first alley north of 47th Street; thence west along said centerline and its extension to the centerline of St. Lawrence Avenue; thence south along said centerline to the centerline of 47th Street and the point of beginning, all in the City of Chicago, Cook County, Illinois.

Exhibit 3.

Permanent Index Numbers.

Special Service Area No. 47.

20021110010000
20021110020000
20021110030000
20021120190000
20021190010000
20021190020000
20021190030000
20021190040000
20021190050000
20021190060000
20021190300000
20023000010000
20023000020000
20023000050000
20023000060000
20023000070000
20023000080000
20023000090000
20023000100000
20023000110000
20023000120000
20023000130000
20023000340000
20023000360000
20023050010000
20023050020000
20023050030000
20023050040000
20023050050000
20023050060000
20023050070000
20023110010000
20023110020000
20023110030000
20023110040000
20023110050000
20023110060000
20023110070000
20023110080000
20023110090000
20023150010000
20023150020000
20023150030000
20023150040000
20023150050000
20023150060000
20023150210000
20023150220000
20023160090000
20023160160000
20023160240000
20023170130000
20023170140000
20023170240000
20023170250000
20023170260000
20023170321001
20023170321002
20023170321003
20023170321004
20023170321005
20023170321006
20023170571001
20023170571002
20023170571003
20023170571004
20023170571005
20023170571006
20023170571007
20023170571008
20023170571009
20023180080000
20023180090000
20023180100000
20023180110000
20023180130000
20023180270000
20023180370000
20023180540000
20023180770000
20023180780000
20023180790000
20023180800000
20023180810000
20023180820000
20024030200000
20024030210000
20024030220000
20024030230000
20024030240000
20024030260000
20024030300000
20024030350000
20024030360000
20024030370000
20024030380000
20024030390000
20024030400000
20024030410000
20024030420000
20024030430000
20024030440000
20024030450000
20024030530000
20024030550000
20024030700000
20024050550000
20024050560000
20024050570000
20032080340000
20032080350000
20032080360000
20032080370000
20032080380000
20032110260000
20032110270000
20032110280000
20032110290000
20032110300000
20032110310000
20032110320000
20032110330000
20032110340000
20032110410000
20032110420000
20032110430000
20032110440000
20032110581001
20032110581002
20032110581003
20032110581004
20032110581005
20032110581006
20032110581007
20032110581008
20032110581009
20032110581010
20032110581011
20032110581012
20032190430000
20032190440000
20032190450000
20032190460000
20032190470000
20032190480000
20032260240000
20032260250000
20032260260000
20032260270000
20032260280000
20032260290000
20032260300000
20032260320000
20032260330000
20032260340000
20032260370000
20032260380000
20032260390000
20032260400000
20032260410000
20032260420000
20032260430000
20032260440000
20032260450000
20032260460000
20032260470000
20032260480000
20032260490000
20032260500000
20032260510000
20032260570000
20032260580000
20032260590000
20032270010000
20032270060000
20032270070000
20032270080000
20032270110000
20032270120000
20032270130000
20032270140000
20032270150000
20032270160000
20032270170000
20032270180000
20032270190000
20032270200000
20032270210000
20032270260000
20032270270000
20032270310000
20032270320000
20032270330000
20032270340000
20032270350000
20032270360000
20032270390000
20032270400000
20032270410000
20032270420000
20032270430000
20032270440000
20032270451001
20032270451002
20032270451003
20032270451004
20032270451005
20032270451006
20032270451007
20032270451008
20032270451009
20032270451010
20032270451011
20032270451012
20032270451013
20032270451014
20032270451015
20032270451016
20032270451017
20032270451018

20032270460000
20034060010000
20034060020000
20034060030000
20034060040000
20034060110000
20034060120000
20034060270000
20034060290000
20034060300000
20034060310000
20034060350000
20034060360000
20034060370000
20034060380000
20034060390000
20034060400000
20034060410000
20034060420000
20034130010000
20034130040000
20034130420000
20034130430000
20034130440000
20034130470000
20034130480000
20034200220000
20034200230000
20034200240000
20034200250000
20034200270000
20034200280000
20034200290000
20034200310000
20034200320000
20034200330000
20034200340000
20034200350000
20034200360000
20034200380000
20034200390000
20034200411001
20034200411002
20034200411003
20034200411004
20034250260000
20034250270000
20034250280000
20034250290000
20034250300000
20034250310000
20034250320000
20034260350000
20034260360000
20034260370000
20034260380000
20034260390000
20034260400000
20034260440000
20034270310000
20034270320000
20034270330000
20034270340000
20034270350000
20034270370000
20034270380000
20034280140000
20034280150000
20034280160000
20034280170000
20034280180000
20034280190000
20034280200000
20034280260000
20034280270000
20034280280000
20034280290000
20034280300000
20034280310000
20102030010000
20102030020000
20102030030000
20102030040000
20102030050000
20102030060000
20102040020000
20102040030000
20102040040000
20102040571001
20102040571002
20102040571003
20102040571004
20102040571005
20102040571006
20102040571007
20102040571008
20102040571009
20102040571010
20102040571011
20102040571012
20102040571013
20102040571014
20102040571015
20102040571016
20102040571017
20102040571018
20102040571019
20102040571020
20102040571021
20102040571022
20102040571023
20102040571024
20102040571025
20102040571026
20102040571027
20102040571028
20102050390000
20102060010000
20102060210000
20102060240000
20102060250000
20102060260000
20102060270000
20102060280000
20102060290000
20102060300000
20102060310000
20102060330000
20102140030000
20102140040000
20102140060000
20102140090000
20102140100000
20102140110000
20102140120000
20102140130000
20102140160000
20102140170000
20102140180000
20102140190000
20102140201001
20102140201002
20102140201003
20102140201004
20102140201005
20102140201006
20102140210000
20102140270000
20102140280000
20102140290000
20102140300000
20102140310000
20102140320000
20102140330000
20102140340000
20102140350000
20102210020000
20102210030000
20102260490000
20102320110000
20102320120000
20102320230000
20102320240000
20111000010000
20111000050000
20111000150000
20111000160000
20111000170000
20111000180000
20111000190000
20111000200000
20111000210000
20111000400000
20111000410000
20111000490000
20111010260000
20112010540000
20112010550000
20112010560000
20112020410000
20112020430000
20111030280000
20112010590000
20023050080000
20023050090000
20023050100000
20023050110000
20023050120000
20023050130000
20023050200000
20032150340000
20032150350000
20032150380000
20032150390000
20032150400000
20102060020000
20102060030000
20102060040000
20102060050000
20102060060000
20102060070000
20102060080000
20102060090000
20102060100000
20111030300000
20112010570000
20112010580000

Exhibit 4.

Certificate Of Publication Of Public Hearing Notice.

Special Service Area No. 47.
(Page 1 of 2)

QUAD COMMUNITIES DEVELOPMENT CORPORATION
SSA 47 pg 1 of 2

ADORDERNUMBER: 0001041882-01
PO NUMBER: SSA 47 pg 1 of 2
AMOUNT: 883.20
NO OF AFFIDAVITS: 1

Chicago Sun-Times
Certificate of Publication

State of Illinois - County of Cook

Chicago Sun-Times, does hereby certify it has published the attached advertisments in the following secular newspapers. All newspapers meet Illinois Compiled Statue requirements for publication of Notices per Chapter 715 ILCS 5/0.01 et seq R.S. 1874, P728 Sec 1, EFF. July 1, 1874. Amended by Laws 1959, P1494, EFF. July 17, 1959. Formerly Ill. Rev. Stat 1991, CH100, Pl.
Note: Notice appeared in the following checked positions.

PUBLICATION DATE(S): 10/23/2017

Chicago Sun-Times

Jennifer M Streff
NOTARY PUBLIC

OFFICIAL SEAL
JENNIFER M STREFF
NOTARY PUBLIC - STATE OF ILLINOIS
MY COMMISSION EXPIRES:02/26/19

IN WITNESS WHEREOF, the undersigned, being duly authorized, has caused this Certificate to be signed

by Mary Lou Davis

Mary Lou Davis
Account Manager - Public Legal Notices

This 23rd Day of October 2017 A.D.

QUAD COMMUNITIES DEVELOPMENT
CORPORATION
4210 S BERKELEY AVENUE
CHICAGO, IL 60653

Exhibit 4.

Certificate Of Publication Of Public Hearing Notice.

Special Service Area No. 47.
(Page 2 of 2)

QUAD COMMUNITIES DEVELOPMENT CORPORATION
SSA 47 pg 2 of 2

ADORDERNUMBER: 0001041883-01
PO NUMBER: SSA 47 pg 2 of 2
AMOUNT: 0.00
NO OF AFFIDAVITS: 1

Chicago Sun-Times
Certificate of Publication

State of Illinois - County of Cook

Chicago Sun-Times, does hereby certify it has published the attached advertisments in the following secular newspapers. All newspapers meet Illinois Compiled Statue requirements for publication of Notices per Chapter 715 ILCS 5/0.01 et seq. R.S. 1874, P728 Sec 1, EFF. July 1, 1874 Amended by Laws 1959, P1494, EFF. July 17, 1959. Formerly Ill. Rev. Stat. 1991, CH100, PI.
Note: Notice appeared in the following checked positions.
PUBLICATION DATE(S): 10/23/2017

Chicago Sun-Times

OFFICIAL SEAL
JENNIFER M STREFF
NOTARY PUBLIC - STATE OF ILLINOIS
MY COMMISSION EXPIRES:02/26/19

NOTARY PUBLIC

IN WITNESS WHEREOF, the undersigned, being duly authorized, has caused this Certificate to be signed

by

Mary Lou Davis
Account Manager - Public Legal Notices

This 23rd Day of October 2017 A D

QUAD COMMUNITIES DEVELOPMENT
CORPORATION
4210 S BERKELEY AVENUE
CHICAGO, IL 60653

Published Advertisement referred to in this Certificate of Publication of Public Hearing Notice reads as follows:

Published Advertisement.
(To Certificate Of Publication Of Public Hearing Notice.

(Page 1 of 2)

CHICAGO SUN-TIMES
Publication Date: 10/23/2017
This E-Sheet® is provided as conclusive evidence that the ad appeared in the Chicago Sun-Times on the date & page indicated. You may not create derivative works, or in any way exploit or repurpose any content.

Ad Number: 104188241 Client Name QUAD COMMUNITIES DEVELOPMENT CORPOR
Insertion Number Advertiser
Size: 8x9.50 Section/Page/Zone Main/039/
Color Type: B&W Description SSA 47 pg 1 of 2

CLASSIFIEDS 312.321.2345

Notice of Public Hearing
City of Chicago Special Service Area Number 47

Notice is hereby given that at 10:00 o'clock a.m. on the 16th day of November, 2017 in Room 2014, City Hall, 121 North LaSalle Street, Chicago, Illinois, a public hearing will be held by the Committee on Finance of the City Council of the City of Chicago to consider certain matters with respect to an area within the City of Chicago known and designated as Special Service Area Number 47 and the authorization of the levy of a special annual services tax (the "Services Tax") within the Area. The matters shall include (i) enlarging the boundaries of the original special service area while keeping the designation as City of Chicago Special Service Area Number 47 (as enlarged, the "Area") (ii) authorizing certain special services in the Area (the "Special Services") and (iii) authorizing the extension of the time period for which the levy of the Services Tax is authorized within the Area through and including tax year 2031.

The Services Tax may be authorized to be levied annually in tax years 2017 through and including 2031 for the provision of the Special Services. The purpose of the Services Tax shall be to provide the Special Services within the Area, which may include, but are not limited to, customer attraction, public way aesthetics, sustainability and public space enhancements, economic/business development, safety programs, and other activities to promote commercial and economic development. The Special Services may include new construction or maintenance. Some or all of the proceeds of the proposed Services Tax are proposed to be used by an entity other than the City of Chicago to provide the Special Services to the Area, which such entity shall be a "service provider" pursuant to a "services contract," each as defined in the Special Service Area Tax Law, 35 ILCS 200/27-5 et seq., as amended from time to time.

The Services Tax to be levied against the taxable property included within the Area for the provision of the Special Services shall not exceed the annual rate of three percent (3%) of the equalized assessed value of taxable property within the Area. The proposed amount of the tax levy for Special Services in tax year 2017 is $326,100. The Services Tax shall be in addition to all other taxes provided by law and shall be levied pursuant to the provisions of the Property Tax Code, 35 ILCS 200/1-1 et seq., as amended from time to time.

The Area shall consist of the territory described herein and incorporated herein as Exhibit 1. The approximate street location of said territory consists of South Cottage Grove Avenue from East 40th Street on the north to East 51st Street on the south, and along East 47th Street from South Lake Park Avenue on the east to South St. Lawrence Avenue on the west.

At the public hearing any interested person, including all persons owning taxable real property located within the proposed Area, affected by (i) the enlargement of the boundaries of the original special service area to the Area while keeping the designation as City of Chicago Special Service Area Number 47, (ii) the authorization of the Special Services in the Area, distinct from the original special services provided therein, and (iii) the authorization of the extension of the time period for which the levy of the Services Tax is authorized within the Area from the initial period to the period from tax year 2017 through and including tax year 2031, may file with the City Clerk of the City of Chicago written objections to and may be heard orally with respect to any issues embodied in this notice. The Committee on Finance of the City Council of the City of Chicago shall hear and determine all protests and objections at said hearing, and said hearing may be adjourned to another date without further notice other than a motion to be entered upon the minutes fixing the time and place it will reconvene.

If a petition signed by at least fifty-one percent (51%) of the electors residing within the boundaries of the Area and by at least fifty-one percent (51%) of the landowners included within the boundaries of the Area objecting to (i) the enlargement of the boundaries of the original special service area to the Area while keeping the designation as City of Chicago Special Service Area Number 47, (ii) the authorization of the Special Services in the Area distinct from the original special services provided therein, and/or (iii) the authorization of the extension of the time period for which the levy of the Services Tax is authorized within the Area from the initial period to the period from tax year 2017 through and including tax year 2031, is filed with the City Clerk of the City of Chicago within sixty (60) days following the final adjournment of the public hearing, then such action objected to shall not be approved or authorized.

By order of the City Council of the City of Chicago, Cook County, Illinois.

Dated this 11th day of October, 2017

City Clerk, City of Chicago,
Cook County Illinois

EXHIBIT 1
Legal Description and Permanent Index Numbers

THOSE PARTS OF SECTIONS 2, 3, 10 AND 11 IN TOWNSHIP 38 NORTH, RANGE 14 EAST OF THE THIRD PRINCIPAL MERIDIAN, IN COOK COUNTY, ILLINOIS, MORE PARTICULARLY DESCRIBED AS FOLLOWS:

BEGINNING AT THE INTERSECTION OF THE CENTERLINES OF 47TH STREET AND ST. LAWRENCE AVENUE, BEING ALSO THE NORTHWEST CORNER OF THE EAST HALF OF THE NORTHEAST QUARTER OF SECTION 10 AFORESAID;

THENCE SOUTH ALONG THE CENTERLINE OF ST. LAWRENCE AVENUE TO THE WESTERLY EXTENSION OF THE CENTERLINE OF THE FIRST ALLEY SOUTH OF 47TH STREET;

THENCE EAST ALONG SAID CENTERLINE, AND ITS WESTERLY EXTENSION TO THE CENTERLINE OF EVANS AVENUE;

THENCE SOUTH ALONG SAID CENTERLINE OF EVANS AVENUE TO THE WESTERLY EXTENSION OF THE SOUTH LINE OF LOT 4 IN GEORGE B. UPP'S SUBDIVISION OF LOTS 35 TO 38 IN THE SUBDIVISION OF LOTS 1 & 2 IN STONE & MCGLASHAN'S SUBDIVISION OF THE NORTH HALF OF THE NORTH HALF OF THE NORTHEAST QUARTER OF SECTION 10 AFORESAID;

THENCE EAST ALONG SAID WESTERLY EXTENSION AND THE SOUTH LINE OF LOT 4 IN GEORGE B. UPP'S SUBDIVISION AND ITS EASTERLY EXTENSION TO THE CENTERLINE OF THE FIRST 16 FOOT WIDE ALLEY WEST OF COTTAGE GROVE AVENUE;

THENCE SOUTH ALONG SAID CENTERLINE TO THE NORTH LINE OF LOT 2 IN ELISHA BAILEY'S SUBDIVISION;

THENCE WEST ALONG SAID NORTH LINE AND ITS WESTERLY EXTENSION TO THE CENTERLINE OF EVANS AVENUE;

THENCE SOUTH ALONG SAID CENTERLINE TO THE CENTERLINE OF 50TH STREET;

THENCE EAST ALONG SAID CENTERLINE TO THE NORTHERLY EXTENSION OF THE CENTERLINE OF THE FIRST ALLEY WEST OF COTTAGE GROVE AVENUE;

THENCE SOUTH ALONG SAID NORTHERLY EXTENSION AND THE CENTERLINE AND ITS SOUTHERLY EXTENSION TO THE CENTERLINE OF 50TH PLACE;

THENCE WEST ALONG SAID CENTERLINE TO THE WEST LINE OF MATTHEW LAHLIN'S SUBDIVISION

THENCE SOUTH ON SAID WEST LINE TO THE CENTERLINE OF 51ST STREET

THENCE EAST ALONG SAID CENTERLINE TO THE CENTERLINE OF COTTAGE GROVE AVENUE;

THENCE NORTH ALONG SAID CENTERLINE TO THE CENTERLINE OF 48TH STREET;

THENCE EAST ALONG SAID CENTERLINE TO THE SOUTHERLY EXTENSION OF THE CENTERLINE OF THE FIRST ALLEY EAST OF COTTAGE GROVE AVENUE;

THENCE NORTH ALONG SAID CENTERLINE TO THE CENTERLINE OF THE FIRST ALLEY SOUTH OF 47TH STREET;

THENCE EAST ALONG SAID CENTERLINE TO THE CENTERLINE OF THE SECOND ALLEY EAST OF COTTAGE GROVE AVENUE;

THENCE SOUTH ALONG SAID CENTERLINE TO THE EXTENSION OF THE SOUTH LINE OF LOT 6 IN THE RESUBDIVISION OF LOTS 1, 4, 5, 8 AND 9 IN DREXEL AND SAMUEL'S SUBDIVISION;

THENCE EAST ALONG SAID SOUTH LINE AND ITS EXTENSIONS TO THE CENTERLINE OF DREXEL BOULEVARD;

THENCE NORTH ALONG SAID CENTERLINE TO THE EXTENSION OF THE SOUTH LINE OF THE FIRST ALLEY SOUTH OF 47TH STREET;

THENCE EAST ALONG SAID EXTENSION AND SAID SOUTH LINE TO A LINE 75 FEET EAST OF THE EAST LINE OF INGLESIDE AVENUE;

THENCE NORTH ALONG SAID LINE TO THE NORTH LINE OF SAID ALLEY;

THENCE EAST ALONG SAID LINE AND ITS EXTENSION TO THE CENTERLINE OF ELLIS AVENUE;

THENCE SOUTH ALONG SAID CENTERLINE OF ELLIS AVENUE TO THE WESTERLY EXTENSION OF THE CENTERLINE OF THE 20 FOOT WIDE ALLEY SOUTH OF 47TH STREET;

THENCE EAST ALONG SAID WESTERLY EXTENSION AND THE CENTERLINE OF THE 20 FOOT WIDE ALLEY SOUTH OF 47TH STREET TO THE SOUTHERLY EXTENSION OF THE EAST LINE OF LOT 3 IN JOHN MIDDLETON'S SUBDIVISION OF LOTS 1, 4 & THE NORTH HALF OF LOT 5 OF BLOCK 11 AND LOTS 1 TO 5 IN JAD WOODBRIDGE, JR'S SUBDIVISION OF PART OF BLOCK 11 OF LYMAN, LARNED & WOODBRIDGE'S SUBDIVISION IN SECTION 11 AFORESAID;

THENCE NORTH ALONG SAID SOUTHERLY EXTENSION AND THE EAST LINE OF LOT 3 IN JOHN MIDDLETON'S SUBDIVISION TO THE SOUTH LINE OF 47TH STREET;

THENCE EAST ALONG SAID SOUTH LINE TO THE EAST LINE OF KENNICOTT PLACE RESUBDIVISION;

THENCE SOUTH ALONG SAID EAST LINE OF KENNICOTT PLACE RESUBDIVISION TO THE NORTH LINE OF THE SOUTH HALF OF LOT 19 IN YOUNG TRUSTEE'S SUBDIVISION;

THENCE EAST ALONG SAID NORTH LINE OF THE SOUTH HALF OF LOT 19 IN YOUNG TRUSTEE'S SUBDIVISION AND ITS EASTERLY EXTENSION TO THE CENTERLINE OF KIMBARK AVENUE;

THENCE SOUTH ALONG SAID CENTERLINE OF KIMBARK AVENUE TO THE EXTENSION OF THE NORTH LINE OF THE 20 FOOT WIDE ALLEY LYING NORTH OF LOT 7 IN YOUNG TRUSTEE'S SUBDIVISION;

THENCE EAST ALONG SAID NORTH LINE OF THE 20 FOOT WIDE ALLEY LYING NORTH OF LOT 7 AND ITS EASTERLY EXTENSION TO THE SOUTH RAY EXTENSION OF THE WEST LINE OF J.P. TAYLOR'S SUBDIVISION;

THENCE NORTH ALONG SAID SOUTH RAY EXTENSION OF THE WEST LINE OF J.P. TAYLOR'S SUBDIVISION TO THE SOUTH LINE THEREOF;

THENCE EAST ALONG SAID SOUTH LINE OF J.P. TAYLOR'S SUBDIVISION TO THE CENTERLINE OF KENWOOD AVENUE;

THENCE SOUTH ALONG SAID CENTERLINE OF KENWOOD AVENUE TO THE EASTERLY EXTENSION OF THE 20 FOOT PUBLIC RIGHT OF WAY AS OPENED BY ORDINANCE PASSED JUNE 7, 1978 AND RECORDED AUGUST 23, 1978 AS DOCUMENT 24536490;

THENCE EAST ALONG SAID EASTERLY EXTENSION OF THE NORTH LINE OF THE 20 FOOT PUBLIC RIGHT OF WAY AS OPENED BY ORDINANCE TO THE WEST LINE OF W.B. PIERCE'S SUBDIVISION OF BLOCK 7 IN LYMAN, LARNED & WOODBRIDGE'S SUBDIVISION IN SECTION 11 AFORESAID;

THENCE NORTH ALONG SAID WEST LINE OF W.B. PIERCE'S SUBDIVISION AND ITS NORTHERLY EXTENSION TO THE CENTERLINE OF 47TH STREET;

THENCE EAST ALONG SAID CENTERLINE TO THE WEST LINE OF THE ILLINOIS CENTRAL RAILROAD;

THENCE NORTHERLY ALONG SAID LINE TO THE SOUTH LINE OF THE NORTH 12.5 FEET OF LOT 8 IN SHERMAN'S RESUBDIVISION;

THENCE SOUTHWESTERLY ALONG SAID LINE AND ITS EXTENSION TO THE CENTERLINE OF LAKE PARK AVENUE;

THENCE NORTHWESTERLY ALONG SAID CENTERLINE TO THE EXTENSION OF THE SOUTH LINE OF WAITE'S SUBDIVISION;

THENCE SOUTHWESTERLY ALONG SAID LINE AND ITS EXTENSION TO THE WEST LINE OF SAID SUBDIVISION;

THENCE NORTHWESTERLY ALONG SAID LINE AND ITS EXTENSION TO THE CENTERLINE OF THE FIRST ALLEY NORTH OF 47TH STREET;

THENCE WESTERLY ALONG SAID CENTERLINE AND ITS WESTERLY EXTENSION TO THE CENTERLINE OF WOODLAWN AVENUE;

THENCE SOUTH ALONG SAID CENTERLINE TO A LINE 110.8 FEET NORTH OF THE NORTH LINE OF 47TH STREET;

THENCE WEST ALONG SAID LINE 140 FEET;

THENCE NORTH ALONG A LINE 140 FEET WEST OF THE CENTERLINE OF WOODLAWN AVENUE TO A LINE 7.6 FEET NORTH OF THE SOUTH LINE OF LOT 2 IN CHARLES HITCHCOCK'S SUBDIVISION;

THENCE WEST ALONG SAID LINE TO THE WEST LINE OF SAID LOT 2;

THENCE NORTH ALONG SAID WEST LINE OF LOT 2 AND LOT 1 TO THE NORTH LINE OF CHARLES HITCHCOCK'S SUBDIVISION;

THENCE WEST ALONG SAID NORTH LINE AND ITS WESTERLY EXTENSION TO THE CENTERLINE OF GREENWOOD AVENUE;

THENCE SOUTH ALONG SAID CENTERLINE TO THE EASTERLY EXTENSION OF THE CENTERLINE OF THE FIRST ALLEY NORTH OF 47TH STREET;

THENCE WEST ALONG SAID EASTERLY EXTENSION AND THE CENTERLINE AND ITS WESTERLY EXTENSION TO THE CENTERLINE OF ELLIS AVENUE;

THENCE SOUTH ALONG SAID CENTERLINE TO THE NORTH LINE OF 47TH STREET;

THENCE WEST ALONG SAID NORTH LINE TO THE SOUTHERLY EXTENSION OF THE CENTERLINE OF AN ALLEY LYING WEST OF AND ADJOINING R.P. LAYTON'S RESUBDIVISION, SAID ALLEY SINCE VACATED;

THENCE NORTH ALONG SAID SOUTHERLY EXTENSION AND THE CENTERLINE TO THE EASTERLY EXTENSION OF THE NORTH LINE OF LOT 4 IN CLARKE AND LAYTON'S SUBDIVISION;

THENCE WEST ALONG SAID NORTH LINE AND ITS WESTERLY EXTENSION TO THE CENTERLINE OF DREXEL BOULEVARD;

THENCE SOUTH ALONG SAID CENTERLINE TO THE EXTENSION OF THE SOUTH LINE OF THE NORTH 5 FEET OF LOT 10 IN THE RESUBDIVISION OF BLOCK 7 IN WALKER AND STINSON'S SUBDIVISION;

THENCE WEST ALONG SAID LINE AND ITS WESTERLY EXTENSION TO THE CENTERLINE OF THE FIRST ALLEY WEST OF DREXEL BOULEVARD;

THENCE NORTH ALONG SAID LAST CENTERLINE TO A LINE 252.50 FEET NORTH OF THE NORTH LINE OF 47TH STREET;

THENCE WEST ALONG SAID LINE TO THE CENTERLINE OF THE FIRST ALLEY EAST OF COTTAGE GROVE AVENUE;

THENCE NORTH ALONG SAID CENTERLINE AND ITS NORTHERLY EXTENSION TO THE CENTERLINE OF 45TH STREET;

THENCE EAST ALONG SAID CENTERLINE OF 45TH STREET TO THE EXTENSION OF THE CENTERLINE OF THE FIRST ALLEY WEST OF DREXEL BOULEVARD;

THENCE NORTH ALONG SAID CENTERLINE AND ITS EXTENSION TO THE CENTERLINE OF THE FIRST ALLEY NORTH OF 45TH STREET;

THENCE WEST ALONG SAID CENTERLINE TO THE CENTERLINE OF THE FIRST ALLEY EAST OF COTTAGE GROVE AVENUE IN HOBART H. LAW'S SUBDIVISION;

THENCE NORTH ALONG SAID CENTERLINE TO THE EXTENSION OF THE NORTH LINE OF LOT 1 IN ROBERT H. LAW'S SUBDIVISION OF LOTS 5 TO 10 IN BLOCK 3 OF WALKER AND STINSON'S SUBDIVISION;

THENCE EAST ALONG SAID EXTENSION AND THE NORTH LINE OF LOT 1 IN ROBERT H. LAW'S SUBDIVISION TO THE CENTERLINE OF THE FIRST 20.44 FOOT WIDE ALLEY WEST OF DREXEL BOULEVARD;

THENCE NORTH ALONG SAID CENTERLINE AND ITS EXTENSION TO THE CENTERLINE OF 44TH STREET;

THENCE WEST ALONG SAID CENTERLINE TO THE SOUTHERLY EXTENSION OF THE CENTERLINE OF THE FIRST ALLEY EAST OF COTTAGE GROVE AVENUE IN TYLER'S SUBDIVISION;

THENCE NORTH ALONG SAID CENTERLINE AND ITS EXTENSION TO THE CENTERLINE OF 42ND PLACE;

THENCE WEST ALONG SAID CENTERLINE TO THE SOUTHERLY EXTENSION OF THE CENTERLINE OF THE FIRST ALLEY EAST OF COTTAGE GROVE AVENUE (VACATED);

THENCE NORTH ALONG SAID CENTERLINE AND ITS EXTENSION TO THE CENTERLINE OF BOWEN AVENUE;

THENCE WEST ALONG SAID CENTERLINE AND ITS EXTENSION TO THE CENTERLINE OF COTTAGE GROVE AVENUE;

THENCO NORTH ALONG SAID EAST LINE OF COTTAGE GROVE AVENUE TO THE EASTERLY EXTENSION OF THE CENTERLINE OF THE FIRST 10 FOOT WIDE ALLEY NORTH OF 40TH STREET TO THE EAST LINE OF THE FIRST 14 FOOT WIDE ALLEY NORTH OF 40TH STREET IN BLOCK 4 IN CLEAVERVILLE ADDITION;

THENCE WEST ALONG SAID EXTENSION AND THE CENTERLINE OF THE FIRST 10 FOOT WIDE ALLEY NORTH OF 40TH STREET TO THE EAST LINE OF THE FIRST 14 FOOT WIDE ALLEY NORTH OF 40TH STREET IN BLOCK 4 IN CLEAVERVILLE AFORESAID;

THENCE NORTH ALONG SAID EAST LINE OF THE FIRST 14 FOOT WIDE ALLEY NORTH OF 40TH STREET TO THE CENTERLINE THEREOF;

THENCE WEST ALONG SAID CENTERLINE OF THE FIRST 14 FOOT WIDE ALLEY NORTH OF 40TH STREET TO A LINE 175 FEET WEST OF THE WEST LINE OF COTTAGE GROVE AVENUE;

THENCE SOUTH ALONG SAID LINE TO THE CENTERLINE OF 41ST STREET

THENCE EAST ALONG SAID CENTERLINE TO THE WEST LINE OF MCKEEVER AND BROWN'S SUBDIVISION

THENCE SOUTH ALONG SAID WEST LINE TO THE NORTH LINE OF THE CHICAGO TRANSIT AUTHORITY RAILROAD RIGHT OF WAY;

THENCE SOUTH ALONG SAID CENTERLINE TO THE SOUTH LINE OF THE CHICAGO TRANSIT AUTHORITY RAILROAD RIGHT OF WAY;

THENCE WEST ALONG SAID SOUTH LINE OF THE CHICAGO TRANSIT AUTHORITY RAILROAD RIGHT OF WAY TO THE WEST LINE OF THE EAST 24 FEET 8.5 INCHES OF LOT 38 IN DOBBIN'S SUBDIVISION

THENCE SOUTH ALONG SAID WEST LINE OF THE EAST 24 FEET 8.5 INCHES OF LOT 38 IN DOBBIN'S SUBDIVISION AND ITS EXTENSION TO THE CENTERLINE OF 42ND AVENUE;

THENCE EAST ALONG SAID CENTERLINE TO THE NORTHERLY EXTENSION OF THE CENTERLINE OF THE FIRST ALLEY WEST OF COTTAGE GROVE AVENUE;

THENCE SOUTH ALONG SAID CENTERLINE AND ITS EXTENSION TO THE CENTERLINE OF 42ND STREET

THENCE WEST ALONG SAID CENTERLINE TO THE CENTERLINE OF EVANS AVENUE;

THENCE SOUTH ALONG SAID CENTERLINE TO THE CENTERLINE OF THE FIRST ALLEY SOUTH OF 43RD STREET AND EAST OF EVANS AVENUE

THENCE EAST ALONG SAID CENTERLINE AND ITS EXTENSION TO THE CENTERLINE OF THE FIRST ALLEY WEST OF COTTAGE GROVE AVENUE;

THENCE SOUTH ALONG SAID CENTERLINE AND ITS EXTENSION TO A LINE 75 FEET NORTH OF THE SOUTH LINE OF LOT 8 IN BLOCK 1 OF SALTONSTALL AND RUSSELL'S SUBDIVISION;

THENCE EAST TO THE WEST LINE OF SAID LOT 8 IN BLOCK 1 IN SALTONSTALL AND RUSSELL'S SUBDIVISION;

THENCE SOUTH ALONG SAID WEST LINE OF LOT 8 IN BLOCK 1 IN SALTONSTALL AND RUSSELL'S SUBDIVISION TO THE CENTERLINE OF THE FIRST ALLEY NORTH OF 44TH STREET;

THENCE WEST ALONG SAID CENTERLINE TO THE CENTERLINE OF THE ALLEY LYING EAST OF LOT 7 IN WARNER'S SUBDIVISION;

THENCE SOUTH ALONG SAID CENTERLINE TO THE CENTERLINE OF 44TH STREET

THENCE WEST ALONG SAID CENTERLINE TO THE CENTERLINE OF EVANS AVENUE;

THENCE SOUTH ALONG SAID CENTERLINE TO THE WESTERLY EXTENSION OF THE SOUTH LINE OF CIRCUIT COURT PARTITION OF LOT 1 OF POWNSVILLE SUBDIVISION;

THENCE EAST ALONG SAID SOUTH LINE OF CIRCUIT COURT PARTITION AND ITS EXTENSION TO THE CENTERLINE OF THE FIRST VACATED ALLEY WEST OF COTTAGE GROVE AVENUE;

THENCE SOUTH ALONG SAID CENTERLINE TO THE CENTERLINE OF THE ALLEY LYING NORTH OF LOTS 8 TO 10 OF D. B. SCULLY'S SUBDIVISION;

THENCE EAST ALONG SAID CENTERLINE TO THE CENTERLINE OF THE ALLEY, SAID ALLEY BEING THE FIRST ALLEY WEST OF COTTAGE GROVE AVENUE;

THENCE SOUTH ALONG SAID CENTERLINE TO THE CENTERLINE OF THE FIRST ALLEY NORTH OF 47TH STREET;

THENCE WEST ALONG SAID CENTERLINE TO THE EAST LINE OF ORIGINAL CHAMPLAIN AVENUE;

THENCE NORTH ALONG SAID LINE TO THE CENTERLINE OF 46TH STREET;

THENCE WEST TO THE CENTERLINE OF THE ORIGINAL CHAMPLAIN AVENUE;

THENCE SOUTH ALONG SAID CENTERLINE, TO THE EASTERLY EXTENSION OF THE CENTERLINE OF THE FIRST ALLEY NORTH OF 47TH STREET,

THENCE WEST ALONG SAID CENTERLINE AND ITS EXTENSION TO THE CENTERLINE OF ST LAWRENCE AVENUE;

THENCE SOUTH ALONG SAID CENTERLINE TO THE CENTERLINE OF 47TH STREET AND THE POINT OF BEGINNING,

ALL IN THE CITY OF CHICAGO, COOK COUNTY, ILLINOIS

Published Advertisement.
(To Certificate Of Publication Of Public Hearing Notice.

(Page 2 of 2)

Ad Number: 1041883-01 Client Name
Insertion Number. Advertiser QUAD COMMUNITIES DEVELOPMENT CORPOR
Size: 8x5.37 Section/Page/Zone Main/04Q
Color Type: B&W Description SSA 47 pg 2 of 2
This E-Sheet(r) is provided as conclusive evidence that the ad appeared in the Chicago Sun-Times on the date & page indicated. You may not create derivative works, or in any way exploit or repurpose any content.
CHICAGO SUN-TIMES
Publication Date: 10/23/2017

CLASSIFIEDS 312.321.2345

Public Notices | Public Notices | Public Notices

RAILROAD RIGHT OF WAY;

THENCE EAST ALONG SAID NORTH LINE TO THE CENTERLINE OF COTTAGE GROVE AVENUE;

THENCE SOUTH ALONG SAID CENTERLINE TO THE SOUTH LINE OF THE CHICAGO TRANSIT AUTHORITY RAILROAD RIGHT-OF-WAY;

THENCE WEST ALONG SAID SOUTH LINE OF THE CHICAGO TRANSIT AUTHORITY RAILROAD RIGHT-OF-WAY TO THE WEST LINE OF THE EAST 24 FEET 8.5 INCHES OF LOT 38 IN DOBBIN'S SUBDIVISION;

THENCE SOUTH ALONG SAID WEST LINE OF THE EAST 24 FEET 8.5 INCHES OF LOT 38 IN DOBBIN'S SUBDIVISION AND ITS EXTENSION TO THE CENTERLINE OF BOWEN AVENUE;

THENCE EAST ALONG SAID CENTERLINE TO THE NORTHERLY EXTENSION OF THE CENTERLINE OF THE FIRST ALLEY WEST OF COTTAGE GROVE AVENUE;

THENCE SOUTH ALONG SAID CENTERLINE AND ITS EXTENSION TO THE CENTERLINE OF 42ND STREET;

THENCE WEST ALONG SAID CENTERLINE TO THE NORTHERLY EXTENSION OF THE CENTERLINE OF THE FIRST ALLEY EAST OF LANGLEY AVENUE;

THENCE SOUTH ALONG SAID CENTERLINE AND ITS EXTENSION TO THE CENTERLINE OF 43RD STREET

THENCE EAST ALONG SAID CENTERLINE TO THE CENTERLINE OF EVANS AVENUE;

THENCE SOUTH ALONG SAID CENTERLINE TO THE WESTERLY EXTENSION OF THE CENTERLINE OF THE FIRST ALLEY SOUTH OF 43RD STREET AND EAST OF EVANS AVENUE

THENCE EAST ALONG SAID CENTERLINE AND ITS EXTENSION TO THE CENTERLINE OF THE FIRST ALLEY WEST OF COTTAGE GROVE AVENUE;

THENCE SOUTH ALONG SAID CENTERLINE AND ITS EXTENSION TO A LINE 25 FEET NORTH OF THE SOUTH LINE OF LOT 8 IN BLOCK 1 OF SALTONSTALL AND RUSSELL'S SUBDIVISION

THENCE EAST TO THE WEST LINE OF SAID LOT 8 IN BLOCK 1 IN SALTONSTALL AND RUSSELL'S SUBDIVISION;

THENCE SOUTH ALONG SAID WEST LINE OF LOT 8 IN BLOCK 1 IN SALTONSTALL AND RUSSELL'S SUBDIVISION TO THE CENTER OF THE FIRST ALLEY NORTH OF 44TH STREET

THENCE WEST ALONG SAID CENTERLINE TO THE CENTERLINE OF THE ALLEY LYING EAST OF LOT 7 IN WARNER'S SUBDIVISION;

THENCE SOUTH ALONG SAID CENTERLINE TO THE CENTERLINE OF 44TH STREET;

THENCE WEST ALONG SAID CENTERLINE TO THE CENTERLINE OF EVANS AVENUE

THENCE SOUTH ALONG SAID CENTERLINE TO THE WESTERLY EXTENSION OF THE SOUTH LINE OF CIRCUIT COURT PARTITION OF LOT 1 OF EVANS STEELE'S SUBDIVISION;

THENCE EAST ALONG SAID SOUTH LINE OF CIRCUIT COURT PARTITION AND ITS EXTENSION TO THE CENTERLINE OF THE FIRST VACATED ALLEY WEST OF COTTAGE GROVE AVENUE;

THENCE SOUTH ALONG SAID CENTERLINE TO THE CENTERLINE OF THE ALLEY LYING NORTH OF LOTS 8 TO 10 OF O. B. SCULLY'S SUBDIVISION;

THENCE EAST ALONG SAID CENTERLINE TO THE CENTERLINE OF THE ALLEY, SAID ALLEY BEING THE FIRST ALLEY WEST OF COTTAGE GROVE AVENUE;

THENCE SOUTH ALONG SAID CENTERLINE TO THE CENTERLINE OF THE FIRST ALLEY NORTH OF 47TH STREET;

THENCE WEST ALONG SAID CENTERLINE TO THE EAST LINE OF ORIGINAL CHAMPLAIN AVENUE;

THENCE NORTH ALONG SAID LINE TO THE CENTERLINE OF 46TH STREET;

THENCE WEST TO THE CENTERLINE OF THE ORIGINAL CHAMPLAIN AVENUE;

THENCE SOUTH ALONG SAID CENTERLINE TO THE EASTERLY EXTENSION OF THE CENTERLINE OF THE FIRST ALLEY NORTH OF 47TH STREET;

THENCE WEST ALONG SAID CENTERLINE AND ITS EXTENSION TO THE CENTERLINE OF ST. LAWRENCE AVENUE;

THENCE SOUTH ALONG SAID CENTERLINE TO THE CENTERLINE OF 47TH STREET AND THE POINT OF BEGINNING,

ALL IN THE CITY OF CHICAGO, COOK COUNTY, ILLINOIS

Open Position? **Advertise here.**

Call 312-321-2345

SUN-TIMES | MONSTER

JOBS

Exhibit 5.

Budget.

	Special Service Area # 47
Service Provider Agency:	Quad Communities Development Corporation, NFP

2018 BUDGET SUMMARY


Budget and Services Period: January 1, 2018 through December 31, 2018

CATEGORY		2017 Levy Collectable Levy	Estimated Loss Collection	Carry Over	TIF Rebate Fund # A71	Estimated Late Collections and Interest	Total All Sources 2018 Budget
1.00 Customer Attraction		$74,157	$7,075	$0	$0	$0	$81,232
2.00 Public Way Aesthetics		$135,800	$0	$7,990	$0	$0	$143,790
3.00 Sustainability and Public Places		$6,897	$0	$3,000	$0	$0	$9,897
4.00 Economic/ Business Development		$9,000	$0	$3,500	$0	$2,814	$15,314
5.00 Safety Programs		$3,500	$0	$1,500	$0	$0	$5,000
6.00 SSA Management		$29,206	$0	$0	$0	$0	$29,206
7.00 Personnel		$60,465	$0		$0	$0	$60,465
	Sub-total	$319,025	$7,075				
GRAND TOTALS	Levy Total	$326,100		$15,990	$0	$2,814	$344,904

LEVY ANALYSIS	
Estimated 2017 EAV:	$28,655,951
Authorized Tax Rate Cap:	3.000%
Maximum Potential Levy limited by Rate Cap:	$859,679
Requested 2017 Levy Amount:	$326,100
Estimated Tax Rate to Generate 2017 Levy:	1.14%

Exhibit 2.

Map.

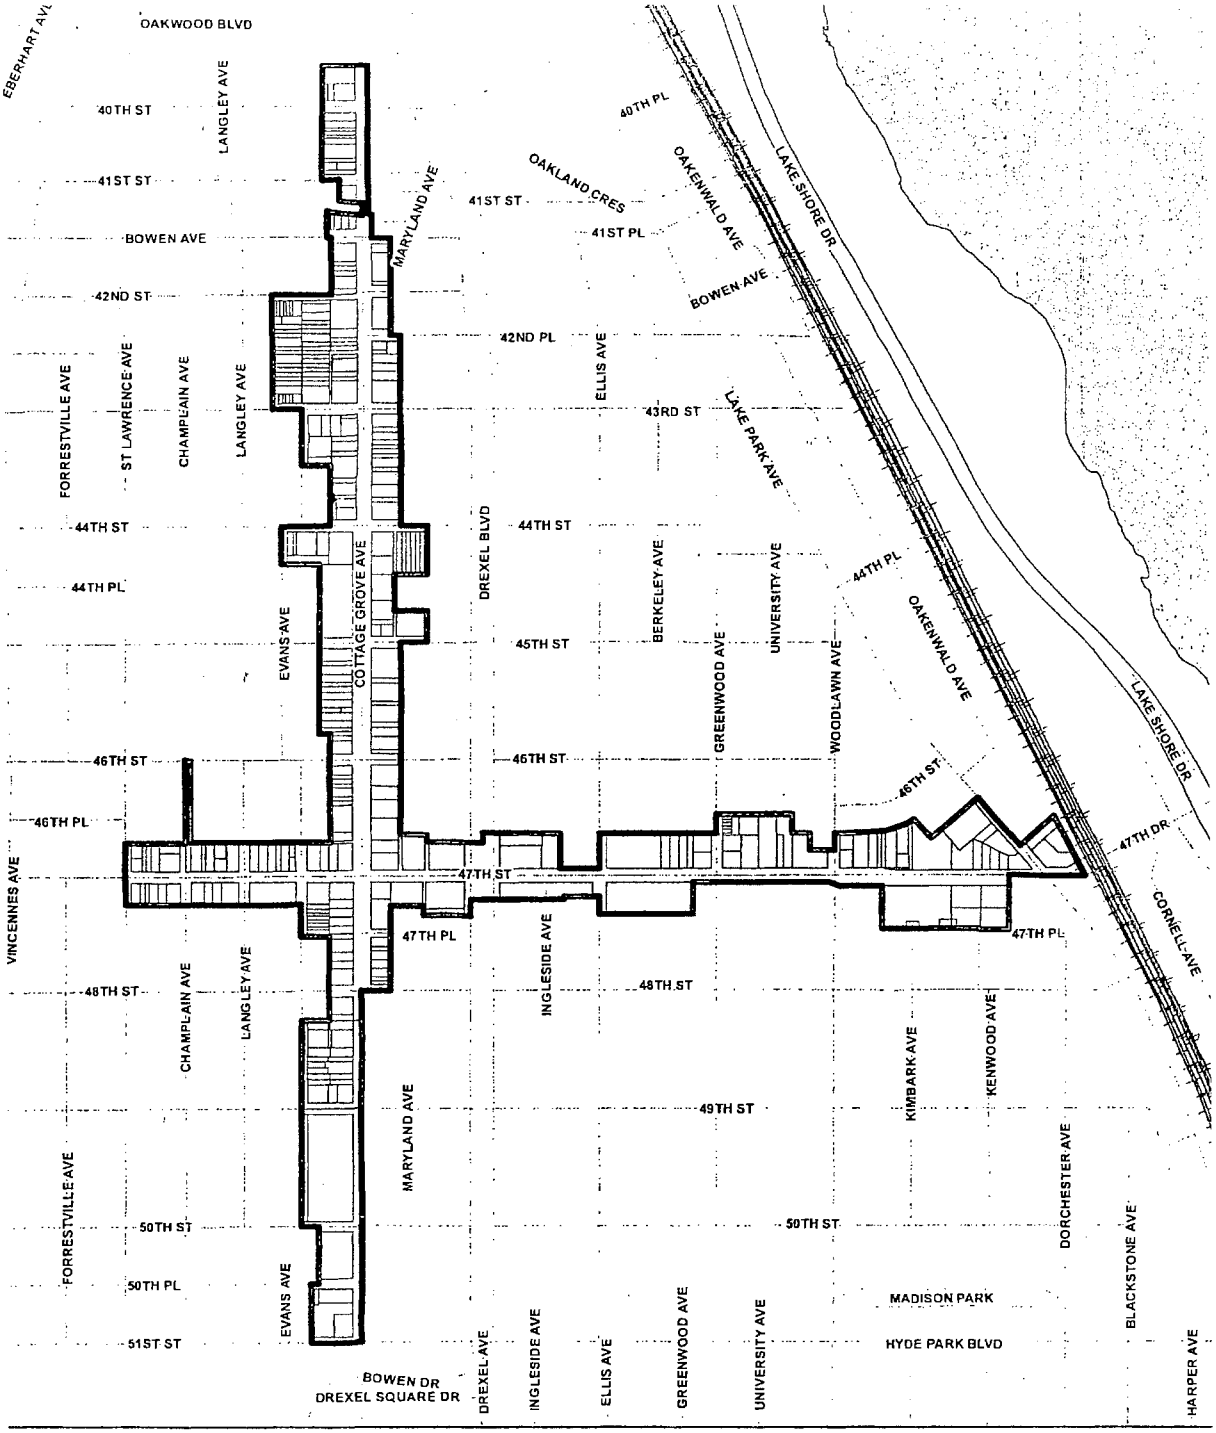

Cottage Grove - 47th St
SSA #47

NORTH

WORK PRODUCT

IMPOSITION OF TAX LEVY, APPROVAL OF YEAR 2018 BUDGET AND EXECUTION OF SERVICE PROVIDER AGREEMENT FOR SPECIAL SERVICE AREA NO. 52.

[O2017-8417]

The Committee on Finance submitted the following report:

CHICAGO, December 13, 2017.

To the President and Members of the City Council:

Your Committee on Finance, having had under consideration an ordinance authorizing the imposition of a tax levy, the approval of the 2018 budget and the approval of the service provider agreement for Special Service Area Number 52, amount of levy: $38,326, having had the same under advisement, begs leave to report and recommend that Your Honorable Body *Pass* the proposed ordinance transmitted herewith.

This recommendation was concurred in by a viva voce vote of the members of the committee, with no dissenting vote.

Respectfully submitted,

(Signed) EDWARD M. BURKE,
Chairman.

On motion of Alderman Burke, the said proposed ordinance transmitted with the foregoing committee report was *Passed* by yeas and nays as follows:

Yeas -- Aldermen Moreno, Hopkins, Dowell, King, Hairston, Mitchell, Harris, Beale, Sadlowski Garza, Thompson, Cárdenas, Quinn, Burke, Lopez, Foulkes, D. Moore, Curtis, O'Shea, Cochran, Brookins, Muñoz, Zalewski, Scott, Solis, Maldonado, Burnett, Ervin, Taliaferro, Reboyras, Santiago, Mell, Austin, Ramirez-Rosa, Villegas, Mitts, Sposato, Laurino, O'Connor, Napolitano, Reilly, Smith, Tunney, Arena, Cappleman, Pawar, Osterman, J. Moore, Silverstein -- 48.

Nays -- None.

Alderman Beale moved to reconsider the foregoing vote. The motion was lost.

The following is said ordinance as passed:

WHEREAS, Special service areas may be established pursuant to Article VII, Sections 6(l) and 7(6) of the Constitution of the State of Illinois, and pursuant to the provisions of the Special Service Area Tax Law, 35 ILCS 200/27-5, et seq., as amended from time to time (the "Act"), and pursuant to the Property Tax Code, 35 ILCS 200/1-1, et seq., as amended from time to time; and

WHEREAS, On November 16, 2011, the City Council of the City of Chicago (the "City Council") enacted an ordinance (the "Establishment Ordinance") which established an area known and designated as City of Chicago Special Service Area Number 52 (the "Area") and authorized the levy of an annual tax, for the period beginning in 2011 through and including 2020, not to exceed an annual rate of three percent of the equalized assessed value of the taxable property therein (the "Services Tax") to provide certain special services in and for the Area in addition to the services provided by and to the City of Chicago generally (the "Special Services"); and

WHEREAS, The Establishment Ordinance established the Area as that territory consisting approximately of both sides of 51st Street, from Dr. Martin Luther King, Jr. Drive on the east side to the Metra Railroad tracks on the west side; and

WHEREAS, The Special Services authorized in the Establishment Ordinance include, but are not limited to: recruitment of new businesses to the Area, rehabilitation activities, maintenance and beautification activities, new construction, security, coordination of promotional and advertising activities, strategic planning for the Area, and other technical assistance activities to promote commercial and economic development (which may include, but are not limited to, streetscape improvements, strategic transit/parking improvement including parking management studies, and enhanced land use oversight and control initiatives); and

WHEREAS, The Establishment Ordinance provided for the appointment of the 51st Street Special Service Area Commission (the "Commission") to advise the City Council regarding the amount of the Services Tax to be levied and for the purpose of recommending to the City Council: (1) a yearly budget based upon the cost of providing the Special Services; (2) an entity to serve as a service provider (the "Service Provider"); (3) an agreement between the City and the Service Provider for the provision of Special Services to the Area (the "Service Provider Agreement"); and (4) a budget to be included in the agreement between the City and the Service Provider (the "Budget") (the aforementioned items 1 through 4 shall be known collectively herein as the "Recommendations"); and

WHEREAS, The Commission has heretofore prepared and transmitted to the Commissioner of the Department of Planning and Development (the "Commissioner") its Recommendations to the City Council, including the Budget attached hereto as Exhibit A and hereby made a part hereof; now, therefore,

Be It Ordained by the City Council of the City of Chicago:

SECTION 1. Incorporation Of Preambles. The preambles of this ordinance are hereby incorporated into this text as if set out herein in full.

SECTION 2. Appropriations. There is hereby appropriated the following sums in the amounts and for the purposes necessary to provide the Special Services in and for the Area, the estimated amounts of miscellaneous income and the amounts required to be raised by the levy of the Services Tax indicated as follows:

51st Street Special Service Area Commission

Special Service Area Budget.

For the fiscal year commencing January 1, 2018 and ending December 31, 2018.

	Expenditures
Service Provider Agreement for the provision of Special Services	$42,076
TOTAL BUDGET REQUEST:	$42,076
Source Of Funding	
Tax levy at an annual rate not to exceed three percent of the equalized assessed value of the taxable property within Special Service Area Number 52	$38,326
Carryover funds currently available from prior tax years	$1,500
Late collections received by the City of Chicago attributable to the levy of the Services Tax in prior tax years, along with interest income thereon, if any	$2,250

SECTION 3. Levy Of Taxes. There is hereby levied pursuant to the provisions of Article VII, Sections 6(a) and 6(l)(2) of the Constitution of the State of Illinois and pursuant

to the provisions of the Act and pursuant to the provisions of the Establishment Ordinance, the sum of $38,326 as the amount of the Services Tax for the tax year 2017.

SECTION 4. Filing. The City Clerk of the City (the "City Clerk") is hereby ordered and directed to file in the Office of the County Clerk of Cook County, Illinois (the "County Clerk") a certified copy of this ordinance on or prior to December 26, 2017, and the County Clerk shall thereafter extend for collection together with all other taxes to be levied by the City of Chicago, the Services Tax herein provided for, said Services Tax to be extended for collection by the County Clerk for the tax year 2017 against all the taxable property within the Area, the amount of the Services Tax herein levied to be in addition to and in excess of all other taxes to be levied and extended against all taxable property within the Area.

SECTION 5. Service Provider Agreement. The Commissioner, or a designee of the Commissioner (each, an "Authorized Officer"), are each hereby authorized, subject to approval by the Corporation Counsel as to form and legality, to enter into, execute and deliver a Service Provider Agreement as authorized herein with 51st Street Business Association, an Illinois not-for-profit corporation, as the Service Provider, for a one-year term in a form acceptable to such Authorized Officer, along with such other supporting documents, if any, as may be necessary to carry out and comply with the provisions of the Service Provider Agreement. The Budget shall be attached to the Service Provider Agreement as an exhibit. Upon the execution of the Service Provider Agreement and the receipt of proper documentation the Authorized Officer and the City Comptroller are each hereby authorized to disburse the sums appropriated in Section 2 above to the Service Provider in consideration for the provision of the Special Services described in the Budget. The Department of Planning and Development shall promptly make a copy of the executed Service Provider Agreement readily available for public inspection.

SECTION 6. Enforceability. If any section, paragraph or provision of this ordinance shall be held to be invalid or unenforceable for any reason, the invalidity or unenforceability of such section, paragraph or provision shall not affect any of the remaining provisions of this ordinance.

SECTION 7. Conflict. This ordinance shall control over any provision of any other ordinance, resolution, motion or order in conflict with this ordinance, to the extent of such conflict.

SECTION 8. Publication. This ordinance shall be published by the City Clerk, in special pamphlet form, and made available in her office for public inspection and distribution to members of the public who may wish to avail themselves of a copy of this ordinance.

SECTION 9. Effective Date. This ordinance shall take effect 10 days after its passage and publication.

Exhibit "A" referred to in this ordinance reads as follows:

Exhibit "A".

Budget.

	Special Service Area # 52
Service Provider Agency:	51st Street Business Association

2018 BUDGET SUMMARY

Budget and Services Period: January 1, 2018 through December 31, 2018

CATEGORY		2017 Levy Collectable Levy	2017 Levy Estimated Loss Collection	Carry Over	TIF Rebate Fund #D02	Estimated Late Collections and Interest	Total All Sources 2018 Budget
1.00 Customer Attraction		$6,000	$3,000	$0	$0	$1,750	$10,750
2.00 Public Way Aesthetics		$11,632	$2,794	$1,500	$0	$500	$16,426
3.00 Sustainability and Public Places		$0	$0	$0	$0	$0	$0
4.00 Economic/ Business Development		$5,680	$0	$0	$0	$0	$5,680
5.00 Safety Programs		$0	$0	$0	$0	$0	$0
6.00 SSA Management		$9,220	$0	$0	$0	$0	$9,220
7.00 Personnel		$0	$0		$0	$0	$0
	Sub-total	$32,532	$5,794				
GRAND TOTALS	Levy Total	$38,326		$1,500	$0	$2,250	$42,076

LEVY ANALYSIS	
Estimated 2017 EAV:	$3,520,978
Authorized Tax Rate Cap:	3.000%
Maximum Potential Levy limited by Rate Cap:	$105,629
Requested 2017 Levy Amount:	$38,326
Estimated Tax Rate to Generate 2017 Levy:	1.09%

IMPOSITION OF TAX LEVY, APPROVAL OF YEAR 2018 BUDGET AND EXECUTION OF SERVICE PROVIDER AGREEMENT FOR SPECIAL SERVICE AREA NO. 63.

[O2017-8428]

The Committee on Finance submitted the following report:

CHICAGO, December 13, 2017.

To the President and Members of the City Council:

Your Committee on Finance, having had under consideration an ordinance authorizing the imposition of a tax levy, the approval of the 2018 budget and the approval of the service provider agreement for Special Service Area Number 63, amount of levy: $128,054, having had the same under advisement, begs leave to report and recommend that Your Honorable Body *Pass* the proposed ordinance transmitted herewith.

This recommendation was concurred in by a viva voce vote of the members of the committee, with no dissenting vote.

Respectfully submitted,

(Signed) EDWARD M. BURKE,
Chairman.

On motion of Alderman Burke, the said proposed ordinance transmitted with the foregoing committee report was *Passed* by yeas and nays as follows:

Yeas -- Aldermen Moreno, Hopkins, Dowell, King, Hairston, Mitchell, Harris, Beale, Sadlowski Garza, Thompson, Cárdenas, Quinn, Burke, Lopez, Foulkes, D. Moore, Curtis, O'Shea, Cochran, Brookins, Muñoz, Zalewski, Scott, Solis, Maldonado, Burnett, Ervin, Taliaferro, Reboyras, Santiago, Mell, Austin, Ramirez-Rosa, Villegas, Mitts, Sposato, Laurino, O'Connor, Napolitano, Reilly, Smith, Tunney, Arena, Cappleman, Pawar, Osterman, J. Moore, Silverstein -- 48.

Nays -- None.

Alderman Beale moved to reconsider the foregoing vote. The motion was lost.

The following is said ordinance as passed:

WHEREAS, Special service areas may be established pursuant to Article VII, Sections 6(l) and 7(6) of the Constitution of the State of Illinois, and pursuant to the provisions of the Special Service Area Tax Law, 35 ILCS 200/27-5, et seq., as amended from time to time (the "Act") and pursuant to the Property Tax Code, 35 ILCS 200/1-1, et seq., as amended from time to time; and

WHEREAS, On December 11, 2013, the City Council of the City of Chicago (the "City Council") enacted an ordinance (the "Establishment Ordinance") which established an area known and designated as City of Chicago Special Service Area Number 63 (the "Area") and authorized the levy of an annual tax, for the period beginning in 2013 through and including 2022, not to exceed an annual rate of 1.5 percent of the equalized assessed value of the taxable property therein (the "Services Tax") to provide certain special services in and for the Area in addition to the services provided by and to the City of Chicago generally (the "Special Services"); and

WHEREAS, The Establishment Ordinance established the Area as that territory consisting approximately of Chicago Avenue, between Albany Avenue and Karlov Avenue; and

WHEREAS, The Special Services authorized in the Establishment Ordinance include, but are not limited to: recruitment of new businesses to the Area, rehabilitation activities, maintenance and beautification activities, new construction, security, promotional and advertising activities, strategic planning for the Area, and other technical assistance activities to promote commercial and economic development (which may include, but are not limited to, streetscape improvements, strategic transit/parking improvement including parking management studies, and enhanced land use oversight and control initiatives); and

WHEREAS, The Establishment Ordinance provided for the appointment of the West Humboldt Park Special Service Area Commission (the "Commission") to advise the City Council regarding the amount of the Services Tax to be levied and for the purpose of recommending to the City Council: (1) a yearly budget based upon the cost of providing the Special Services; (2) an entity to serve as a service provider (the "Service Provider"); (3) an agreement between the City and the Service Provider for the provision of Special Services to the Area (the "Service Provider Agreement"); and (4) a budget to be included in the agreement between the City and the Service Provider (the "Budget") (the aforementioned items 1 through 4 shall be known collectively herein as the "Recommendations"); and

WHEREAS, The Commission has heretofore prepared and transmitted to the Commissioner of the Department of Planning and Development (the "Commissioner") its Recommendations to the City Council, including the Budget attached hereto as Exhibit A and hereby made a part hereof; now, therefore,

Be It Ordained by the City Council of the City of Chicago:

SECTION 1. Incorporation Of Preambles. The preambles of this ordinance are hereby incorporated into this text as if set out herein in full.

SECTION 2. Appropriations. There is hereby appropriated the following sums in the amounts and for the purposes necessary to provide the Special Services in and for the Area, the estimated amounts of miscellaneous income and the amounts required to be raised by the levy of the Services Tax indicated as follows:

West Humboldt Park Special Service Area Commission

Special Service Area Budget.

For the fiscal year commencing January 1, 2018 and ending December 31, 2018.

	Expenditures
Service Provider Agreement for the provision of Special Services	$155,948
TOTAL BUDGET REQUEST:	$155,948
Source Of Funding	
Tax levy at an annual rate not to exceed 1.5 percent of the equalized assesse value of the taxable property within Special Service Area Number 63	$128,054
Carryover funds currently available from prior tax years	$5,455
Late collections received by the City of Chicago attributable to the levy of the Services Tax in prior tax years, along with interest income thereon, if any	$22,439

SECTION 3. Levy Of Taxes. There is hereby levied pursuant to the provisions of Article VII, Sections 6(a) and 6(l)(2) of the Constitution of the State of Illinois and pursuant

to the provisions of the Act and pursuant to the provisions of the Establishment Ordinance, the sum of $128,054 as the amount of the Services Tax for the tax year 2017.

SECTION 4. Filing. The City Clerk of the City (the "City Clerk") is hereby ordered and directed to file in the Office of the County Clerk of Cook County, Illinois (the "County Clerk") a certified copy of this ordinance on or prior to December 26, 2017, and the County Clerk shall thereafter extend for collection together with all other taxes to be levied by the City of Chicago, the Services Tax herein provided for, said Services Tax to be extended for collection by the County Clerk for the tax year 2017 against all the taxable property within the Area, the amount of the Services Tax herein levied to be in addition to and in excess of all other taxes to be levied and extended against all taxable property within the Area.

SECTION 5. Service Provider Agreement. The Commissioner, or a designee of the Commissioner (each, an "Authorized Officer"), are each hereby authorized, subject to approval by the Corporation Counsel as to form and legality, to enter into, execute and deliver a Service Provider Agreement as authorized herein with West Humboldt Park Development Council, an Illinois not-for-profit corporation, as the Service Provider, for a one-year term in a form acceptable to such Authorized Officer, along with such other supporting documents, if any, as may be necessary to carry out and comply with the provisions of the Service Provider Agreement. The Budget shall be attached to the Service Provider Agreement as an exhibit. Upon the execution of the Service Provider Agreement and the receipt of proper documentation the Authorized Officer and the City Comptroller are each hereby authorized to disburse the sums appropriated in Section 2 above to the Service Provider in consideration for the provision of the Special Services described in the Budget. The Department of Planning and Development shall promptly make a copy of the executed Service Provider Agreement readily available for public inspection.

SECTION 6. Enforceability. If any section, paragraph or provision of this ordinance shall be held to be invalid or unenforceable for any reason, the invalidity or unenforceability of such section, paragraph or provision shall not affect any of the remaining provisions of this ordinance.

SECTION 7. Conflict. This ordinance shall control over any provision of any other ordinance, resolution, motion or order in conflict with this ordinance, to the extent of such conflict.

SECTION 8. Publication. This ordinance shall be published by the City Clerk, in special pamphlet form, and made available in her office for public inspection and distribution to members of the public who may wish to avail themselves of a copy of this ordinance.

SECTION 9. Effective Date. This ordinance shall take effect 10 days after its passage and publication.

Exhibit "A" referred to in this ordinance reads as follows:

Exhibit "A".

Budget.

Special Service Area # 63	
Service Provider Agency:	West Humboldt Park Development Council

2018 BUDGET SUMMARY

Budget and Services Period: January 1, 2018 through December 31, 2018

CATEGORY		2017 Levy Collectable Levy	2017 Levy Estimated Loss Collection	Carry Over	TIF Rebate Fund # D14	Estimated Late Collections and Interest	Total All Sources 2018 Budget
1.00 Customer Attraction		$400	$7,559	$0	$0	$4,600	$12,559
2.00 Public Way Aesthetics		$39,845	$14,085	$5,455	$0	$14,839	$74,224
3.00 Sustainability and Public Places		$0	$0	$0	$0	$0	$0
4.00 Economic/ Business Development		$0	$0	$0	$0	$0	$0
5.00 Safety Programs		$40,205	$795	$0	$0	$3,000	$44,000
6.00 SSA Management		$3,600	$0	$0	$0	$0	$3,600
7.00 Personnel		$21,565	$0		$0	$0	$21,565
	Sub-total	$105,615	$22,439				
GRAND TOTALS	Levy Total	**$128,054**		**$5,455**	**$0**	**$22,439**	**$155,948**

LEVY ANALYSIS	
Estimated 2017 EAV:	$9,665,055
Authorized Tax Rate Cap:	1.500%
Maximum Potential Levy limited by Rate Cap:	$144,976
Requested 2017 Levy Amount:	$128,054
Estimated Tax Rate to Generate 2017 Levy:	1.32%

ESTABLISHMENT OF SPECIAL SERVICE AREA NO. 73, IMPOSITION OF TAX LEVY, APPROVAL OF YEAR 2018 BUDGET AND EXECUTION OF SERVICE PROVIDER AGREEMENT.

[SO2017-8431]

The Committee on Finance submitted the following report:

CHICAGO, December 13, 2017.

To the President and Members of the City Council:

Your Committee on Finance, having had under consideration a substitute ordinance authorizing the establishment of Special Service Area Number 73, the approval of the imposition of a tax levy, the approval of the 2018 budget and the approval of the service provider agreement, amount to be levied: $93,605, having had the same under advisement, begs leave to report and recommend that Your Honorable Body *Pass* the proposed substitute ordinance transmitted herewith.

This recommendation was concurred in by a viva voce vote of the members of the committee, with no dissenting vote.

Respectfully submitted,

(Signed) EDWARD M. BURKE,
Chairman.

On motion of Alderman Burke, the said proposed substitute ordinance transmitted with the foregoing committee report was *Passed* by yeas and nays as follows:

Yeas -- Aldermen Moreno, Hopkins, Dowell, King, Hairston, Mitchell, Harris, Beale, Sadlowski Garza, Thompson, Cárdenas, Quinn, Burke, Lopez, Foulkes, D. Moore, Curtis, O'Shea, Cochran, Brookins, Muñoz, Zalewski, Scott, Solis, Maldonado, Burnett, Ervin, Taliaferro, Reboyras, Santiago, Mell, Austin, Ramirez-Rosa, Villegas, Mitts, Sposato, Laurino, O'Connor, Napolitano, Reilly, Smith, Tunney, Arena, Cappleman, Pawar, Osterman, J. Moore, Silverstein -- 48.

Nays -- None.

Alderman Beale moved to reconsider the foregoing vote. The motion was lost.

The following is said ordinance as passed:

WHEREAS, Special service areas may be established pursuant to Article VII, Sections 6(l) and 7(6) of the Constitution of the State of Illinois, and pursuant to the provisions of the Special Service Area Tax Law, 35 ILCS 200/27-5, et seq., as amended from time to time (the "Act") and pursuant to the Property Tax Code, 35 ILCS 200/1-1, et seq., as amended from time to time; and

WHEREAS, The City Council of the City of Chicago (the "City Council") determines that it is in the best interests of the City of Chicago (the "City") to establish a special service area to be known and designated as Special Service Area Number 73 (the "Area") to provide certain special governmental services in addition to services provided generally by the City, all as further provided in this ordinance (the "Special Services"), and further determines to authorize the levy of an annual ad valorem real property tax in the Area for a period of ten (10) years sufficient to produce revenues required to provide those Special Services (the "Services Tax"); and

WHEREAS, The City Council desires to authorize the execution of an agreement with a service provider for the provision of the Special Services in and for the Area in fiscal year 2018; now, therefore,

Be It Ordained by the City Council of the City of Chicago:

SECTION 1. Incorporation Of Preambles. The preambles of this ordinance are hereby incorporated into this text as if set out herein in full.

SECTION 2. Findings. The City Council finds and declares as follows:

(a) The Area, as established by this ordinance, consists of contiguous territory in the City;

(b) The City Council adopted an ordinance on October 11, 2017, authorizing a public hearing (the "Public Hearing") to consider the establishment of the Area and the levy of the Services Tax on the taxable property located in the Area to provide the Special Services;

(c) Notice of the Public Hearing was given by publication at least once not less than 15 days prior to the hearing in the *Chicago Sun-Times*, a newspaper published in and of general circulation within the City, and notice of the Public Hearing was also given by depositing said notice in the United States mail addressed to the person or persons in whose name the general taxes for the last preceding year were paid on each property lying within the Area, not less than 10 days prior to the time set for the Public Hearing. For any properties for which taxes for the last preceding year were not paid, the notice was sent to the person last listed on the tax rolls prior to that year as the owner of the property;

(d) The notice complied with all of the applicable provisions of the Act;

(e) The Public Hearing was held on November 16, 2017, by the Committee on Finance of the City Council. All interested persons, including all persons owning real property located within the Area, were given an opportunity to be heard at the Public Hearing regarding any issues embodied in the notice and have had an opportunity to file with the City Clerk of the City of Chicago (the "City Clerk") written objections on such issues;

(f) The Committee on Finance of the City Council has heard and considered all of the comments, objections, protests and statements made at the Public Hearing with regard to the issues embodied in the notice and has determined to recommend to the City Council that it is in the public interest and in the interest of the City and the Area to establish the Area and to authorize the levy of the Services Tax, all as provided in this ordinance;

(g) The Public Hearing was finally adjourned on November 16, 2017;

(h) The 60-day period as described in Section 27-55 of the Act, in which an objection petition to this ordinance may be filed, commenced on November 16, 2017; and

(i) The City Council hereby finds and determines that it is in the best interests of the City that the Area be established and the Services Tax be authorized, all as set forth herein.

SECTION 3. Area Established. There is hereby established a special service area located within the City to be known and designated as City of Chicago Special Service Area Number 73. The approximate street location of said territory consists of the area on both sides of South Wentworth Avenue, from West 24th Place to South Archer Avenue; the east side of South Wentworth Avenue, from South Archer Avenue to West Cullerton Street; both sides of West Cermak Road, from the railroad tracks west of South Clark Street to the railroad tracks just west of South Stewart Avenue; the north side of South Archer Avenue, from the railroad tracks just west of South Stewart Avenue to South Princeton Avenue; the south side of South Archer Avenue, from South Princeton Avenue to South Wentworth Avenue; and both sides of South Archer Avenue, from South Wentworth Avenue to South LaSalle Street. A legal description of the Area is attached as Exhibit 1 hereto and hereby incorporated herein. A map of the Area is attached as Exhibit 2 hereto and hereby incorporated herein. A list of Permanent Index Numbers for the properties in the Area is attached hereto as Exhibit 3 and hereby incorporated herein.

SECTION 4. Special Services Authorized. The Special Services authorized hereby include, but are not limited to: customer attraction, public way aesthetics, sustainability and public place enhancements, economic/business development, safety programs, and other activities to promote commercial and economic development, which will be hereinafter referred to collectively as the "Special Services". The Special Services may include new construction or maintenance. Some or all of the proceeds of the proposed Services Tax are anticipated to be used by an entity other than the City of Chicago to provide the Special Services to the Area, which such entity shall be a "service provider" pursuant to a "services contract", each as defined in the Act. The Special Services shall be in addition to services provided to and by the City of Chicago generally.

SECTION 5. Authorization Of Levy. There is hereby authorized to be levied in each year beginning in 2017 through and including 2026 the Services Tax upon the taxable property within the Area to produce revenues required to provide the Special Services, said Services Tax not to exceed an annual rate of 0.800 percent of the equalized assessed value of the taxable property within the Area. The Services Tax shall be in addition to all other taxes provided by law and shall be levied pursuant to the provisions of the Code. The levy of the Services Tax for each year shall be made by annual ordinance, commencing with this ordinance.

SECTION 6. Appropriations. Based on the recommendation of the Department of Planning and Development, there is hereby appropriated the following sum in the amount and for the purposes necessary to provide the Special Services in and for the Area indicated as follows:

Special Service Area Number 73

Special Service Area Budget.

For the fiscal year beginning January 1, 2018 and ending December 31, 2018.

	Expenditures
Service Provider Agreement for the provision of Special Services	$93,605
TOTAL BUDGET REQUEST:	$93,605

Source Of Funding

Tax levy not to exceed an annual rate of 0.800 percent of the equalized assessed value of taxable property within Special Service Area Number 73	$93,605

SECTION 7. Levy Of Taxes. There is hereby levied pursuant to the provisions of Article VII, Sections 6(a) and 6(I)(2) of the Constitution of the State of Illinois and pursuant to the provisions of the Act and pursuant to the provisions of this ordinance, the sum of $93,605 as the amount of the Services Tax for the tax year 2017.

SECTION 8. Commission Authorized. There is hereby established the Chinatown Special Service Area Commission (the "Commission") which shall consist of nine (9) members. The Mayor, with the approval of the City Council, shall appoint the initial

Commission members. Of the initial Commission members, five (5) members shall be appointed to serve for three-year terms, and four (4) members shall be appointed to serve for two-year terms. Upon the expiration of the term of any Commission member, the Mayor, with the approval of City Council, shall appoint a successor Commission member. Other than the initial Commissioners, each Commission member shall be appointed to serve for a term of two years and until a successor is appointed. In the event of a vacancy on the Commission due to resignation, death, inability to serve, removal by the Mayor, or other reason, the Mayor, with the approval of City Council, shall appoint a successor. Each successor so appointed shall serve for the remaining term for which he/she was appointed. The Commission shall designate one member as the Chairman of the Commission, and he/she shall serve not more than two successive two-year terms. The Commission may establish bylaws for its procedural operation.

The Commission shall have the powers delegated to it in Section 9 hereof. The terms and powers of the Commission members shall cease upon the termination of the time period for which the levy of the Services Tax is authorized. The members of the Commission shall serve without compensation.

SECTION 9. Powers Of The Commission. The Commission is hereby granted the following powers:

(a) to recommend the rate or amount of the Services Tax and an annual budget to the City Council; and

(b) to recommend a sole service provider contract, including a scope of services and a contractor therefor, to the City Council for the provision of the Special Services.

SECTION 10. Service Provider Agreement. The Commissioner of the Department of Planning and Development (the "Commissioner"), or a designee of the Commissioner (each, an "Authorized Officer"), are each hereby authorized, subject to approval by the Corporation Counsel as to form and legality, to enter into, execute and deliver a service provider agreement (the "Service Provider Agreement") as authorized herein with Chicago Chinatown Chamber of Commerce, an Illinois not-for-profit corporation, as the service provider (the "Service Provider"), for a one-year term in a form acceptable to such Authorized Officer, along with such other supporting documents, if any, as may be necessary to carry out and comply with the provisions of the Service Provider Agreement. The budget attached as Exhibit 5 hereto and hereby incorporated herein (the "Budget") shall also be attached to the Service Provider Agreement as an exhibit. Upon the execution of the Service Provider Agreement and the receipt of proper documentation the Authorized Officer and the City Comptroller are each hereby authorized to disburse the sums appropriated in Section 6 above to the Service Provider in consideration for the provision of the Special Services described in the Budget. The Department of Planning and Development shall make a copy of the executed Service Provider Agreement readily available for public inspection.

SECTION 11. Protests And Objections. If a petition of objection is filed with the Office of the City Clerk signed by at least fifty-one percent (51%) of the electors residing within the boundaries of the Area and by at least fifty-one percent (51%) of the owners of record of the property included within the boundaries of the Area within sixty (60) days following the adjournment of the Public Hearing, all as provided for in Section 27-55 of the Act, as a result of such filing this ordinance shall be deemed to be null and void, the Area shall not be created, the Services Tax shall not be levied, and the Service Provider Agreement shall not be entered into or shall be deemed to be null and void and no compensation in connection therewith shall be provided to the Service Provider.

SECTION 12. Severability. If any provision of this ordinance or the application of any such provision to any person or circumstances shall be invalid, such invalidity shall not affect the provisions or application of this ordinance which can be given effect without the invalid provision or application, and to this end each provision of this ordinance is declared to be severable.

SECTION 13. Filing. The City Clerk is hereby ordered and directed to file in the Office of the County Clerk of Cook County, Illinois (the "County Clerk"), in accordance with Section 27-75 of the Act, a certified copy of this ordinance containing an accurate map of the Area and a copy of the public hearing notice attached as Exhibit 4. The City Clerk is hereby further ordered and directed to file in the Office of the Recorder of Deeds of Cook County, in accordance with Section 27-40 of the Act a certified copy of this ordinance containing a description of the Area within sixty (60) days of the effective date of this ordinance. In addition, the City Clerk is hereby further ordered and directed to file in the Office of the County Clerk, in accordance with Section 27-75 of the Act, a certified copy of this ordinance on or prior to December 26, 2017, and the County Clerk shall thereafter extend for collection together with all other taxes to be levied by the City, the Services Tax herein provided for, said Services Tax to be extended for collection by the County Clerk for the tax year 2017 against all the taxable property within the Area, the amount of the Services Tax herein levied to be in addition to and in excess of all other taxes to be levied and extended against all taxable property within the Area.

SECTION 14. Conflict. This ordinance shall control over any provision of any other ordinance, resolution, motion or order in conflict with this ordinance, to the extent of such conflict.

SECTION 15. Publication. This ordinance shall be published by the City Clerk, in special pamphlet form, and made available in her office for public inspection and distribution to members of the public who may wish to avail themselves of a copy of this ordinance.

SECTION 16. Effective Date. This ordinance shall take effect 10 days after its passage and publication.

[Exhibit 2 referred to in this ordinance printed on page 62845 of this *Journal*.]

Exhibits 1, 3, 4 and 5 referred to in this ordinance read as follows:

Exhibit 1.

Legal Description.

Special Service Area No. 73.

That part of Sections 21 and 28 in Township 39 North, Range 14, East of the Third Principal Meridian, in Cook County, Illinois, bounded and described as follows: beginning at the intersection of the centerline of South Wentworth Avenue with the centerline of West 24th Place in the northeast quarter of said Section 28; thence west along said centerline of West 24th Place to the southerly extension of the west line of Lot 33 in Block 7 in Archer's Addition to Chicago in Section 28 aforesaid; thence north along said southerly extension and the west line of Lot 33 in Block 7 in Archer's Addition to Chicago to the north line of the south 50 feet of said Lot 33; thence east along said north line of the south 50 feet of said Lot 33 in Block 7 in Archer's Addition to Chicago to the west line of the east 10 feet of said Lot 33; thence north along said west line of the east 10 feet of said Lot 33 in Block 7 in Archer's Addition to Chicago and the northerly extension thereof to the centerline of the 16-foot wide alley south of West 24th Street; thence east along said centerline of the 16-foot wide alley south of West 24th Street to the southerly extension of the west line of Lots 1 and 2 in the resubdivision of the south 50 feet of Lots 25 to 28 in Block 7 in Archer's Addition to Chicago in Section 28 aforesaid; thence north along said southerly extension and the west line of Lots 1 and 2 in the resubdivision of the south 50 feet of Lots 25 to 28 in Block 7 to the north line of Lot 1 aforesaid; thence east along said north line of Lot 1 in the resubdivision of the south 50 feet of Lots 25 to 28 in Block 7 in Archer's Addition to Chicago to the west line of Lot 25 in Block 7 in Archer's Addition to Chicago aforesaid; thence north along said west line of Lot 25 in Block 7 in Archer's Addition to Chicago and the northerly extension thereof to the centerline of West 24th Street; thence west along said centerline of West 24th Street to the southerly extension of the east line of the 15-foot wide vacated alley west of South Wentworth Avenue, in Block 6 in Archer's Addition to Chicago aforesaid; thence north along said southerly extension and the east line of the 15-foot wide vacated alley west of South Wentworth Avenue, and the northerly extension thereof, to the centerline of West 23rd Place; thence east along said centerline of West 23rd Place to the southerly extension of the west line of Lots 1 to 5 in the resubdivision of Lots 1 to 5, inclusive, and the private alley lying west and adjoining said lots in the resubdivision of Lots 29, 30, 31, 32 and 33, all in Block 3 in Archer's Addition to Chicago aforesaid; thence north along said southerly extension and the west line of Lots 1 to 5 in the resubdivision of Lots 1 to 5 aforesaid and the northerly extension thereof to the centerline of the 16-foot wide alley south of West 23rd Street; thence west along said centerline of the 16-foot wide alley south of West 23rd Street to the southerly extension of the west line of Lot 21 in Block 3 in Archer's Addition to Chicago aforesaid; thence north along said southerly extension and the west line of Lot 21 in Block 3 in Archer's Addition to Chicago and the northerly extension thereof, to the centerline of West 23rd Street; thence east along said centerline of West 23rd Street to the southerly extension of the west line of Lot 12 in Block 2 in Archer's Addition to Chicago aforesaid; thence north along said southerly extension and the west line of Lot 12 in Block 2 in Archer's Addition to Chicago to the south line of Lot 119 in Waller's Subdivision of the north part of the west half of the northeast quarter of Section 28 aforesaid; thence east along said south line of Lot 119 in Waller's Subdivision to the west line of Lot 118 in Waller's Subdivision aforesaid; thence north along said west

line of Lot 118 in Waller's Subdivision and the northerly extension thereof to the centerline of West Alexander Street; thence east along said centerline of West Alexander Street to the southerly extension of the centerline of the 10-foot wide alley west of South Wentworth Avenue; thence north along said southerly extension and the centerline of the 10-foot wide alley west of South Wentworth Avenue to the centerline of the 12-foot wide alley south of West 22nd Place; thence west along said centerline of the 12-foot wide alley south of West 22nd Place to the southerly extension of the west line of Lot 67 in Waller's Subdivision aforesaid; thence north along said southerly extension and the west line of Lot 67 in Waller's Subdivision and the northerly extension thereof to the centerline of West 22nd Place; thence west along said centerline of West 22nd Place to the southerly extension of the east line of Lot 50 in Waller's Subdivision aforesaid; thence north along said southerly extension and the east line of Lot 50 in Waller's Subdivision and the northerly extension thereof to the centerline of the 15-foot wide alley south of Cermak Road; thence west along said centerline of the 15-foot wide alley south of Cermak Road and the westerly extension thereof to the centerline of South Princeton Avenue; thence north along said centerline of South Princeton Avenue to the centerline of Cermak Road; thence west along said centerline of Cermak Road to the centerline of South Archer Avenue; thence southwesterly along said centerline of South Archer Avenue to the southerly extension of the west line of Lots 238 and 239 in Waller's Subdivision aforesaid; thence north along said southerly extension and the west line of Lots 238 and 239 in Waller's Subdivision and the northerly extension thereof to the centerline of Cermak Road; thence east along said centerline of Cermak Road to the southerly extension of the west line of Lot 2 in Jade Garden Unit II, a resubdivision of sundry lots, blocks, and vacated streets and alleys in the east fractional quarter of Section 21 aforesaid; thence north along said southerly extension and the west line of Lot 2 in Jade Garden Unit II to the southwesterly line of Lot 3 in Jade Garden Unit II aforesaid; thence southeasterly along said southwesterly line of Lot 3 in Jade Garden Unit II to the southeasterly line thereof; thence northeasterly along said southeasterly line of Lot 3 in Jade Garden Unit II and the northeasterly extension thereof to the centerline of South Princeton Avenue; thence southeasterly along said centerline of South Princeton Avenue to the centerline of South Archer Avenue; thence northeasterly along said centerline of South Archer Avenue to the centerline of South Wentworth Avenue; thence north along the centerline of South Wentworth Avenue to the westerly extension of the centerline of vacated West Cullerton Street; thence east along said westerly extension and the centerline of vacated West Cullerton Street to the centerline of South LaSalle Street; thence south along said centerline of South LaSalle Street to the centerline of Cermak Road; thence east along said centerline of Cermak Road to the centerline of South LaSalle Street; thence south along said centerline of South LaSalle Street to the easterly extension of the 15-foot wide alley south of Cermak Road; thence west along said easterly extension and the centerline of the 15-foot wide alley south of Cermak Road to the centerline of the 15-foot wide alley east of South Wentworth Avenue; thence south along said centerline of the 15-foot wide alley east of South Wentworth Avenue (as it crosses West 23rd Street, West 23rd Place and West 24th Street) to the easterly extension of the south line of Lot 43 in Block 15 in Uhlich & Muhlke's Addition to Chicago, a subdivision of the east half of the northeast quarter (except the south half of the south half thereof) of Section 28 aforesaid; thence west along said easterly extension and the south line of Lot 43 in Block 15 in Uhlich & Muhlke's Addition to Chicago, and the westerly extension thereof, to the centerline of South Wentworth Avenue; thence south along said centerline of South Wentworth Avenue to the intersection with the centerline of West 24th Place in the northeast quarter of said Section 28, and the point of beginning; in Cook County, Illinois.

Exhibit 3.

Permanent Index Numbers.

Special Service Area No. 73.

17214160050000	17214210308002	17282020440000	17282110270000
17214200090000	17214210288002	17282020450000	17282110490000
17214200100000	17214210298001	17282020460000	17282110500000
17214200110000	17214210298002	17282020470000	17282110510000
17214200150000	17214210308001	17282020480000	17282130210000
17214200160000	17214340010000	17282020490000	17282130220000
17214200170000	17214340020000	17282020500000	17282130230000
17214200180000	17215040010000	17282020510000	17282130240000
17214200190000	17215040020000	17282020520000	17282130250000
17214200310000	17282000010000	17282020530000	17282130260000
17214200390000	17282000020000	17282030010000	17282130270000
17214200400000	17282000030000	17282030020000	17282130500000
17214200410000	17282000080000	17282030030000	17282130510000
17214200500000	17282000090000	17282030060000	17282130520000
17214200510000	17282000100000	17282030070000	17282130530000
17214200540000	17282000110000	17282030080000	17282130540000
17214200550000	17282000120000	17282030090000	17282140010000
17214200560000	17282000130000	17282030100000	17282140040000
17214200600000	17282000140000	17282030110000	17282140050000
17214200610000	17282000150000	17282030120000	17282140060000
17214200620000	17282000160000	17282030130000	17282140150000
17214200630000	17282000170000	17282030140000	17282140160000
17214200661001	17282000180000	17282030150000	17282140170000
17214200661002	17282000190000	17282030160000	17282200080000
17214200661003	17282000200000	17282030170000	17282200090000
17214200661004	17282020030000	17282030180000	17282200330000
17214200661005	17282020050000	17282030190000	17282200360000
17214200661006	17282020060000	17282030200000	17282200370000
17214200661007	17282020070000	17282030210000	17282220220000
17214200661008	17282020080000	17282030220000	17282220230000
17214200661009	17282020090000	17282030370000	17282220240000
17214200661010	17282020100000	17282090230000	17282220250000
17214200661011	17282020320000	17282090440000	17282220260000
17214200661012	17282020330000	17282090450000	17282220510000
17214200680000	17282020340000	17282090460000	17282220520000
17214200690000	17282020350000	17282090470000	17282220530000
17214200700000	17282020360000	17282090480000	17282220540000
17214200710000	17282020380000	17282090490000	17282230010000
17214200720000	17282020390000	17282090500000	17282230020000
17214200730000	17282020400000	17282090510000	17282230030000
17214200740000	17282020410000	17282110240000	17285010150000
17214200770000	17282020420000	17282110250000	
17214210288001	17282020430000	17282110260000	

Exhibit 4.

Certificate Of Publication Of Public Hearing Notice.

Special Service Area No. 73.

CHINATOWN CHAMBER OF COMMERCE
SSA 73

ADORDERNUMBER: 0001041887-01
PO NUMBER: SSA 73
AMOUNT: 614.40
NO OF AFFIDAVITS: 1

Chicago Sun-Times
Certificate of Publication

State of Illinois - County of Cook

Chicago Sun-Times, does hereby certify it has published the attached advertisments in the following secular newspapers All newspapers meet Illinois Compiled Statue requirements for publication of Notices per Chapter 715 ILCS 5/0 01 et seq. R.S. 1874, P728 Sec 1, EFF. July 1, 1874. Amended by Laws 1959, P1494, EFF July 17, 1959. Formerly Ill Rev. Stat 1991, CH100, Pl.
Note: Notice appeared in the following checked positions.
PUBLICATION DATE(S): 10/23/2017

Chicago Sun-Times

Jennifer M Streff
NOTARY PUBLIC

OFFICIAL SEAL
JENNIFER M STREFF
NOTARY PUBLIC - STATE OF ILLINOIS
MY COMMISSION EXPIRES:02/26/19

IN WITNESS WHEREOF, the undersigned, being duly authorized, has caused this Certificate to be signed

by Mary Lou Davis

Mary Lou Davis
Account Manager - Public Legal Notices

This 23rd Day of October 2017 A.D

CHINATOWN CHAMBER OF COMMERCE
2169B SOUTH CHINA PLACE
CHICAGO, IL 60616

Published Advertisement referred to in this Certificate of Publication of Public Hearing Notice reads as follows:

Published Advertisement.
(To Certificate Of Publication Of Public Hearing Notice)

CHICAGO SUN-TIMES
Publication Date: 10/23/2017
This E-Sheet® is provided as conclusive evidence that the ad appeared in the Chicago Sun-Times on the date & page indicated. You may not create derivative works, or in any way exploit or repurpose any content

Ad Number: 1041887-01 | Client Name
Insertion Number. | Advertiser: CHINATOWN CHAMBER OF COMMERCE
Size: 8x8.00 | Section/Page/Zone: Main/041/
Color Type: B&W | Description: SSA 73

CLASSIFIEDS 312.321.2345

Public Notices | Public Notices | Public Notices | Public Notices | Public Notices | Public Notices | Public Notices | Public Notices

Notice of Public Hearing
City of Chicago Special Service Area Number 73

Notice is hereby given that at 10:00 o'clock a.m. on the 15th day of November 2017 in Room 2014, City Hall, 121 North LaSalle Street, Chicago, Illinois, a public hearing will be held by the Commissioner of Finance of the City of Chicago to consider the creation of an area within the City of Chicago to be known and designated as Special Service Area Number 73 (the "Area") and the authorization of the levy of a special annual services tax (the "Services Tax") within the Area. The Services Tax under consideration shall be authorized to be levied in tax years 2017 through and including 2026. The purpose of creating the Area shall be to provide special services within the Area, which may include, but not limited to customer attraction, public way activities, sustainability and public space enhancements, economic/business development, safety programs, and other activities to promote commerce, retail and economic development, which will be hereinafter referred to collectively as the "Special Services." The Special Services may include new construction or maintenance. Some or all of the proceeds of the proposed Services Tax are anticipated to be used by an entity other than the City of Chicago to provide the Special Services to the Area, which such entity shall be a "service provider" pursuant to a "services contract," each as defined in the Special Service Area Tax Law, 35 ILCS 200/27-5 et seq., as amended from time to time.

At the hearing there will be considered a Services Tax to be levied against the taxable property included within the Area for the purposes of the Special Services not to exceed the annual sum of 0.800 percent of the equalized assessed value of taxable property within the Area. The proposed amount of the tax levy for special services for the initial year for which taxes will be levied within the Area in tax year 2017 is $159,055. The Services Tax shall be in addition to all other taxes provided by law and shall be levied pursuant to the provisions of the Property Tax Code, 35 ILCS 200/1-1 et seq., as amended from time to time.

The Area shall consist of the territory described herein and incorporated herein as Exhibit 1. The approximate street address of said territory consists of both sides of South Wentworth Avenue from West 24th Place to West Cullerton Street, both sides of West Cermak Road from the railroad tracks west of South Clark Street to the railroad tracks just west of South Stewart Street, the north side of South Archer Avenue from the railroad tracks just west of South Stewart Street to South Princeton Avenue, both sides of South Archer Avenue from South Princeton Avenue to South LaSalle Street.

At the public hearing any interested person including all persons owning taxable real property located within the proposed Area, affected by the creation of the Area and the levy of the Services Tax may file with the City Clerk of the City of Chicago written objections to and may be heard orally with respect to any issues embodied in this notice. The Committee on Finance of the City Council of the City of Chicago shall hear and determine all protests and objections at said hearing, and said hearing may be adjourned to another date without further notice other than a motion to be entered upon the minutes fixing the time and place it will reconvene.

If a petition signed by at least fifty-one percent (51%) of the electors residing within the boundaries of the proposed Area and by at least fifty one percent (51%) of the landowners included within the boundaries of the proposed Area objecting to the creation of the Area and the levy of the Services Tax thereon is filed with the City Clerk of the City of Chicago within sixty (60) days following the final adjournment of the public hearing, the Area shall not be created and the Services Tax shall not be levied.

By order of the City Council of the City of Chicago, Cook County, Illinois.

Dated this 11th day of October, 2017

City Clerk, City of Chicago,
Cook County, Illinois

EXHIBIT 1
Legal Description and Permanent Index Numbers

THAT PART OF SECTIONS 21 AND 28 IN TOWNSHIP 39 NORTH, RANGE 14 EAST OF THE THIRD PRINCIPAL MERIDIAN, IN COOK COUNTY, ILLINOIS, BOUNDED AND DESCRIBED AS FOLLOWS

BEGINNING AT THE INTERSECTION OF THE CENTER LINE OF SOUTH WENTWORTH AVENUE WITH THE CENTER LINE OF WEST 24TH PLACE IN THE NORTHEAST QUARTER OF SAID SECTION 28;

THENCE WEST ALONG SAID CENTER LINE OF WEST 24TH PLACE TO THE SOUTHERLY EXTENSION OF THE WEST LINE OF LOT 33 IN BLOCK 7 IN ARCHER'S ADDITION TO CHICAGO IN SECTION 28 AFORESAID;

THENCE NORTH ALONG SAID SOUTHERLY EXTENSION AND THE WEST LINE OF LOT 33 IN BLOCK 7 IN ARCHER'S ADDITION TO CHICAGO TO THE NORTH LINE OF THE SOUTH 50 FEET OF SAID LOT 33,

THENCE EAST ALONG SAID NORTH LINE OF THE SOUTH 50 FEET OF SAID LOT 33 IN BLOCK 7 IN ARCHER'S ADDITION TO CHICAGO TO THE WEST LINE OF THE EAST 10 FEET OF SAID LOT 33

THENCE NORTH ALONG SAID WEST LINE OF THE EAST 10 FEET OF SAID LOT 33 IN BLOCK 7 IN ARCHER'S ADDITION TO CHICAGO AND THE NORTHERLY EXTENSION THEREOF TO THE CENTER LINE OF THE 16 FOOT WIDE ALLEY SOUTH OF WEST 24TH STREET;

THENCE EAST ALONG SAID CENTER LINE OF THE 16 FOOT WIDE ALLEY SOUTH OF WEST 24TH STREET TO THE SOUTHERLY EXTENSION OF THE WEST LINE OF LOTS 1 & 2 IN THE RESUBDIVISION OF THE SOUTH 50 FEET OF LOTS 25 TO 28 IN BLOCK 7 IN ARCHER'S ADDITION TO CHICAGO IN SECTION 28 AFORESAID;

THENCE NORTH ALONG SAID SOUTHERLY EXTENSION AND THE WEST LINE OF LOTS 1 & 2 IN THE RESUBDIVISION OF THE SOUTH 50 FEET OF LOTS 25 TO 28 IN BLOCK 7 TO THE NORTH LINE OF LOT 1 AFORESAID;

THENCE EAST ALONG SAID NORTH LINE OF LOT 1 IN THE RESUBDIVISION OF THE SOUTH 50 FEET OF LOTS 25 TO 28 IN BLOCK 7 IN ARCHER'S ADDITION TO CHICAGO TO THE WEST LINE OF LOT 25 IN BLOCK 7 IN ARCHER'S ADDITION TO CHICAGO AFORESAID

THENCE NORTH ALONG SAID WEST LINE OF LOT 25 IN BLOCK 7 IN ARCHER'S ADDITION TO CHICAGO AND THE NORTHERLY EXTENSION THEREOF TO THE CENTER LINE OF WEST 24TH STREET

THENCE WEST ALONG SAID CENTER LINE OF WEST 24TH STREET TO THE SOUTHERLY EXTENSION OF THE EAST LINE OF THE 15 FOOT WIDE VACATED ALLEY WEST OF SOUTH WENTWORTH AVENUE, IN BLOCK 6 IN ARCHER'S ADDITION TO CHICAGO AFORESAID

THENCE NORTH ALONG SAID SOUTHERLY EXTENSION AND THE EAST LINE OF THE 15 FOOT WIDE VACATED ALLEY WEST OF SOUTH WENTWORTH AVENUE, AND THE NORTHERLY EXTENSION THEREOF, TO THE CENTER LINE OF WEST 23RD PLACE

THENCE EAST ALONG SAID CENTER LINE OF WEST 23RD PLACE TO THE SOUTHERLY EXTENSION OF THE WEST LINE OF LOTS 1 TO 5 IN THE RESUBDIVISION OF LOTS 1 TO 5, INCLUSIVE, AND THE PRIVATE ALLEY LYING WEST AND ADJOINING SAID LOTS IN THE RESUBDIVISION OF LOTS 29, 30, 31, 32 & 33, ALL IN BLOCK 3 IN ARCHER'S ADDITION TO CHICAGO AFORESAID

THENCE NORTH ALONG SAID SOUTHERLY EXTENSION AND THE WEST LINE OF LOTS 1 TO 5 IN THE RESUBDIVISION OF LOTS 1 TO 5 AFORESAID AND THE NORTHERLY EXTENSION THEREOF TO THE CENTER LINE OF THE 16 FOOT WIDE ALLEY SOUTH OF WEST 23RD STREET;

THENCE WEST ALONG SAID CENTER LINE OF THE 16 FOOT WIDE ALLEY SOUTH OF WEST 23RD STREET TO THE SOUTHERLY EXTENSION OF THE WEST LINE OF LOT 21 IN BLOCK 3 IN ARCHER'S ADDITION TO CHICAGO AFORESAID

THENCE NORTH ALONG SAID SOUTHERLY EXTENSION AND THE WEST LINE OF LOT 21 IN BLOCK 3 IN ARCHER'S ADDITION TO CHICAGO AND THE NORTHERLY EXTENSION THEREOF TO THE CENTER LINE OF WEST 23RD STREET

THENCE EAST ALONG SAID CENTER LINE OF WEST 23RD STREET TO THE SOUTHERLY EXTENSION OF THE WEST LINE OF LOT 12 IN BLOCK 2 IN ARCHER'S ADDITION TO CHICAGO AFORESAID

THENCE NORTH ALONG SAID SOUTHERLY EXTENSION AND THE WEST LINE OF LOT 12 IN BLOCK 2 IN ARCHER'S ADDITION TO CHICAGO TO THE SOUTH LINE OF LOT 119 IN WALLER'S SUBDIVISION OF THE NORTH PART OF THE WEST HALF OF THE NORTHEAST QUARTER OF SECTION 28 AFORESAID

THENCE EAST ALONG SAID SOUTH LINE OF LOT 119 IN WALLER'S SUBDIVISION TO THE WEST LINE OF LOT 118 IN WALLER'S SUBDIVISION AFORESAID

THENCE NORTH ALONG SAID WEST LINE OF LOT 118 IN WALLER'S SUBDIVISION AND THE NORTHERLY EXTENSION THEREOF TO THE CENTER LINE OF WEST ALEXANDER STREET

THENCE EAST ALONG SAID CENTER LINE OF WEST ALEXANDER STREET TO THE SOUTHERLY EXTENSION OF THE CENTER LINE OF THE 10 FOOT WIDE ALLEY WEST OF SOUTH WENTWORTH AVENUE

THENCE NORTH ALONG SAID SOUTHERLY EXTENSION AND THE CENTER LINE OF THE 10 FOOT WIDE ALLEY WEST OF SOUTH WENTWORTH AVENUE TO THE CENTER LINE OF THE 12 FOOT WIDE ALLEY SOUTH OF WEST 22ND PLACE

THENCE WEST ALONG SAID CENTER LINE OF THE 12 FOOT WIDE ALLEY SOUTH OF WEST 22ND PLACE TO THE SOUTHERLY EXTENSION OF THE WEST LINE OF LOT 67 IN WALLER'S SUBDIVISION AFORESAID

THENCE NORTH ALONG SAID SOUTHERLY EXTENSION AND THE WEST LINE OF LOT 67 IN WALLER'S SUBDIVISION AND THE NORTHERLY EXTENSION THEREOF TO THE CENTER LINE OF WEST 22ND PLACE

THENCE WEST ALONG SAID CENTER LINE OF WEST 22ND PLACE TO THE SOUTHERLY EXTENSION OF THE EAST LINE OF LOT 50 IN WALLER'S SUBDIVISION AFORESAID

THENCE NORTH ALONG SAID SOUTHERLY EXTENSION AND THE EAST LINE OF LOT 50 IN WALLER'S SUBDIVISION AND THE NORTHERLY EXTENSION THEREOF TO THE CENTER LINE OF THE 15 FOOT WIDE ALLEY SOUTH OF CERMAK ROAD

THENCE WEST ALONG SAID CENTER LINE OF THE 15 FOOT WIDE ALLEY SOUTH OF CERMAK ROAD AND THE WESTERLY EXTENSION THEREOF TO THE CENTER LINE OF SOUTH PRINCETON AVENUE,

THENCE NORTH ALONG SAID CENTER LINE OF SOUTH PRINCETON AVENUE TO THE CENTER LINE OF CERMAK ROAD,

THENCE WEST ALONG SAID CENTER LINE OF CERMAK ROAD TO THE CENTER LINE OF SOUTH ARCHER AVENUE,

THENCE SOUTHWESTERLY ALONG SAID CENTER LINE OF SOUTH ARCHER AVENUE TO THE SOUTHERLY EXTENSION OF THE WEST LINE OF LOTS 238 AND 239 IN WALLER'S SUBDIVISION AFORESAID,

THENCE NORTH ALONG SAID SOUTHERLY EXTENSION AND THE WEST LINE OF LOTS 238 AND 239 IN WALLER'S SUBDIVISION AND THE NORTHERLY EXTENSION THEREOF TO THE CENTER LINE OF CERMAK ROAD

THENCE WEST ALONG SAID CENTER LINE OF CERMAK ROAD TO THE SOUTHERLY EXTENSION OF THE WEST LINE OF LOT 2 IN JADE GARDEN UNIT 6, A RESUBDIVISION OF SUNDRY LOTS, BLOCKS, & VACATED STREETS & ALLEYS IN THE EAST FRACTIONAL QUARTER OF SECTION 21 AFORESAID

THENCE NORTH ALONG SAID SOUTHERLY EXTENSION AND THE WEST LINE OF LOT 2 IN JADE GARDEN UNIT 6 TO THE SOUTHWESTERLY LINE OF LOT 3 IN JADE GARDEN UNIT 6 AFORESAID

THENCE SOUTHEASTERLY ALONG SAID SOUTHWESTERLY LINE OF LOT 3 IN JADE GARDEN UNIT 6 TO THE SOUTHEASTERLY LINE THEREOF,

THENCE NORTHEASTERLY ALONG SAID SOUTHEASTERLY LINE OF LOT 3 IN JADE GARDEN UNIT 6 AND THE NORTHEASTERLY EXTENSION THEREOF TO THE CENTER LINE OF SOUTH PRINCETON AVENUE

THENCE SOUTHEASTERLY ALONG SAID CENTER LINE OF SOUTH PRINCETON AVENUE TO THE CENTER LINE OF CHINA PLACE

THENCE NORTHEASTERLY ALONG SAID CENTER LINE OF CHINA PLACE TO THE NORTH LINE OF LOT 27 IN CHINATOWN SQUARE, A RESUBDIVISION OF PART OF BLOCKS 29, 40, 41, 43 & 44 AND VACATED STREETS AND ALLEYS WITHIN AND ADJOINING SAID BLOCKS IN CANAL TRUSTEES' NEW SUBDIVISION IN THE EAST FRACTIONAL QUARTER OF SECTION 21 AFORESAID;

THENCE EAST ALONG THE WESTERLY EXTENSION OF THE NORTH LINE OF LOT 27 IN CHINATOWN SQUARE AND THE EASTERLY EXTENSION THEREOF TO THE SOUTHERLY EXTENSION OF A LINE 10 FEET WEST OF THE EAST LINE OF LOTS 28 TO 33 IN SAID CHINATOWN SQUARE SUBDIVISION

THENCE NORTH ALONG SAID SOUTHERLY EXTENSION OF A LINE 10 FEET WEST OF THE EAST LINE OF SAID LOTS 28 TO 33 TO THE SOUTH LINE OF LOT 28

THENCE EAST ALONG THE EASTERLY EXTENSION OF THE SOUTH LINE OF LOT 28 IN CHINATOWN SQUARE TO A LINE 5 FEET WEST OF THE EAST LINE OF LOTS 28 TO 33 IN CHINATOWN SQUARE AFORESAID;

THENCE NORTH ALONG SAID LINE 5 FEET WEST OF THE EAST LINE OF LOTS 28 TO 33 IN CHINATOWN SQUARE AND THE NORTHERLY EXTENSION THEREOF TO THE CENTERLINE OF WEST CULLERTON STREET,

THENCE EAST ALONG SAID CENTER LINE OF WEST CULLERTON STREET TO THE CENTER LINE OF SOUTH WENTWORTH AVENUE

THENCE SOUTH ALONG SAID CENTER LINE OF SOUTH WENTWORTH AVENUE TO THE WESTERLY EXTENSION OF THE CENTER LINE OF VACATED WEST CULLERTON STREET

THENCE EAST ALONG SAID WESTERLY EXTENSION AND THE CENTER LINE OF VACATED WEST CULLERTON STREET TO THE EAST LINE OF THE CHICAGO, ROCK ISLAND & PACIFIC RAILROAD RIGHT OF WAY

THENCE SOUTH ALONG SAID EAST LINE OF THE CHICAGO, ROCK ISLAND & PACIFIC RAILROAD RIGHT OF WAY TO THE CENTER LINE OF SOUTH ARCHER AVENUE

THENCE SOUTHWESTERLY ALONG SAID CENTER LINE OF SOUTH ARCHER AVENUE TO THE CENTER LINE OF SOUTH LASALLE STREET

THENCE SOUTH ALONG SAID CENTER LINE OF SOUTH LASALLE STREET TO THE CENTER LINE OF CERMAK ROAD

THENCE EAST ALONG SAID CENTER LINE OF CERMAK ROAD TO THE CENTER LINE OF SOUTH LASALLE STREET,

THENCE SOUTH ALONG SAID CENTER LINE OF SOUTH LASALLE STREET TO THE EASTERLY EXTENSION OF THE 15 FOOT WIDE ALLEY SOUTH OF CERMAK ROAD

THENCE WEST ALONG SAID EASTERLY EXTENSION AND THE CENTER LINE OF THE 15 FOOT WIDE ALLEY SOUTH OF CERMAK ROAD TO THE CENTER LINE OF THE 15 FOOT WIDE ALLEY EAST OF SOUTH WENTWORTH AVENUE


THENCE SOUTH ALONG SAID CENTER LINE OF THE 15 FOOT WIDE ALLEY EAST OF SOUTH WENTWORTH AVENUE AND IT'S EXTENSION WEST 23RD STREET, WEST 23RD PLACE AND WEST 24TH STREET TO THE EASTERLY EXTENSION OF THE SOUTH LINE OF LOT 43 IN BLOCK 15 IN UNION & MONROE'S ADDITION TO CHICAGO, A SUBDIVISION OF THE EAST HALF OF THE NORTHEAST QUARTER (EXCEPT THE SOUTH HALF OF THE SOUTH HALF THEREOF) OF SECTION 28 AFORESAID

THENCE WEST ALONG SAID EASTERLY EXTENSION AND THE SOUTH LINE OF LOT 43 IN BLOCK 15 IN UNION & MONROE'S ADDITION TO CHICAGO AND THE WESTERLY EXTENSION THEREOF TO THE CENTER LINE OF SOUTH WENTWORTH AVENUE,

THENCE SOUTH ALONG SAID CENTER LINE OF SOUTH WENTWORTH AVENUE TO THE INTERSECTION WITH THE CENTER LINE OF WEST 24TH PLACE IN THE NORTHEAST QUARTER OF SAID SECTION 28, AND THE POINT OF BEGINNING

PARCEL CONSISTS OF THE FOLLOWING PINS:

17214190950000	17214310270000	17215040020000	17282090470000
17214190990000	17214310300000	17215040030000	17282090480000
17214200110000	17214310370000	17282060030000	17282090500000
17214200150000	17214310380000	17282060040000	17282090510000
17214200160000	17214310790000	17282060050000	17282110740000
17214200170000	17214310400000	17282060100000	17282110250000
17214200180000	17214310410000	17282060110000	17282110260000
17214200190000	17214310420000	17282060120000	17282110270000
17214200310000	17214310430000	17282060130000	17282110490000
17214200390000	17214310440000	17282060140000	17282110500000
17214200400000	17214310450000	17282060150000	17282110510000
17214200540000	17214310470000	17282060160000	17282130110000
17214200560000	17214310480000	17282060170000	17282130120000
17214200510000	17214310490000	17282060180000	17282130130000
17214200540000	17214310500000	17282060190000	17282130240000
17214200550000	17214310510000	17282060200000	17282130250000
17214200560000	17214310520000	17282020030000	17214210268002
17214200600000	17214310530000	17282070050000	17214210296001
17214200610000	17214310540000	17282070060000	17214210298002
17214200620000	17214310590000	17282070070000	17214210300001
17214200630000	17214310610000	17282070040000	17282130520000
17214200661001	17214310620000	17282020090000	17282130530000
17214200661002	17214310619000	17282070100000	17282130540000
17214200661003	17214310651001	17282020120000	17282140010000
17214200661004	17214310631009	17282020130000	17282140040000
17214200661005	17214310661001	17282020140000	17282140050000
17214200661006	17214310661007	17282020350000	17282140060000
17214200661007	17214310671001	17282020360000	17282140070000
17214200661008	17214310671002	17282020340000	17282140150000
17214200661009	17214310681001	17282020390000	17282140180000
17214200661010	17214310681002	17282020440000	17282140170000
17214200661011	17214310691001	17282089180000	17282140090000
17214200661012	17214310701002	17282020420000	17282200530000
17214200660000	17214310701001	17282020430000	17282200360000
17214200690000	17214310701002	17282020440000	17282200370000
17214200700000	17214310740000	17282020450000	17282220260000
17214200710000	17214310750000	17282020460000	17282220230000
17214200720000	17214310760000	17282070470000	17282220240000
17214200730000	17214310770000	17282020480000	17282220250000
17214200740000	17214310780000	17282020510000	17282220260000
17214200770000	17214310790000	17282020610000	17282220270000
17214210288001	17214310800000	17282020620000	17282220510000
17214210306002	17214310810000	17282020630000	17282220520000
17214310010000	17214310820000	17282020640000	17282220530000
17214310090000	17214310831001	17282020670000	17282220540000
17214310060000	17214310831002	17282020680000	17282130010000
17214310090000	17214310831003	17282020690000	17282130020000
17214310100000	17214310831004	17282030150000	17282130030000
17214310110000	17214310831005	17282030110000	17282140150000
17214310120000	17214310831006	17282030120000	17214310650000
17214310130000	17214310831007	17282030130000	17214310660000
17214310140000	17214310831010	17282030140000	17214310670000
17214310150000	17214310831011	17282030150000	17214310680000
17214310160000	17214310831012	17282030160000	17214310831021
17214310170000	17214310831013	17282030170000	17214310831022
17214310190000	17214310831014	17282030300000	17282020490000
17214310200000	17214310831015	17282030210000	17282020500000
17214310210000	17214310831016	17282030270000	17282020510000
17214310220000	17214310831017	17282030370000	17282020520000
17214310230000	17214310831018	17282030230000	17282130260000
17214310240000	17214340010000	17282030440000	17282130270000
17214310250000	17214340070000	17282090450000	17282130500000
17214310260000	17215040010000	17282090460000	17282130510000

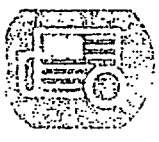

Need to fill an open job position?
Call 312-321-2345 SUN-TIMES|MONSTER



Want to sell your property quick?
Call 312-321-2345 SUN-TIMES

Exhibit 5.

Budget.

	Special Service Area # 73
Service Provider Agency:	Chicago Chinatown Chamber of Commerce

2018 BUDGET SUMMARY


Budget and Services Period: January 1, 2018 through December 31, 2018

CATEGORY		2017 Levy Collectable Levy	2017 Levy Estimated Loss Collection	Carry Over	TIF Rebate Fund #	Estimated Late Collections and Interest	Total All Sources 2018 Budget
1.00 Customer Attraction		$20,000	$2,955	$0	$0	$0	$22,955
2.00 Public Way Aesthetics		$42,300	$2,000	$0	$0	$0	$44,300
3.00 Sustainability and Public Places		$0	$0	$0	$0	$0	$0
4.00 Economic/ Business Development		$0	$0	$0	$0	$0	$0
5.00 Safety Programs		$0	$0	$0	$0	$0	$0
6.00 SSA Management		$7,800	$0	$0	$0	$0	$7,800
7.00 Personnel		$18,550	$0		$0	$0	$18,550
	Sub-total	$88,650	$4,955				
GRAND TOTALS	Levy Total	$93,605		$0	$0	$0	$93,605

LEVY ANALYSIS	
Estimated 2017 EAV:	$38,601,796
Authorized Tax Rate Cap.	0.800%
Maximum Potential Levy limited by Rate Cap:	$308,814
Requested 2017 Levy Amount:	$93,605
Estimated Tax Rate to Generate 2017 Levy:	0.24%

Exhibit 2.

Map.

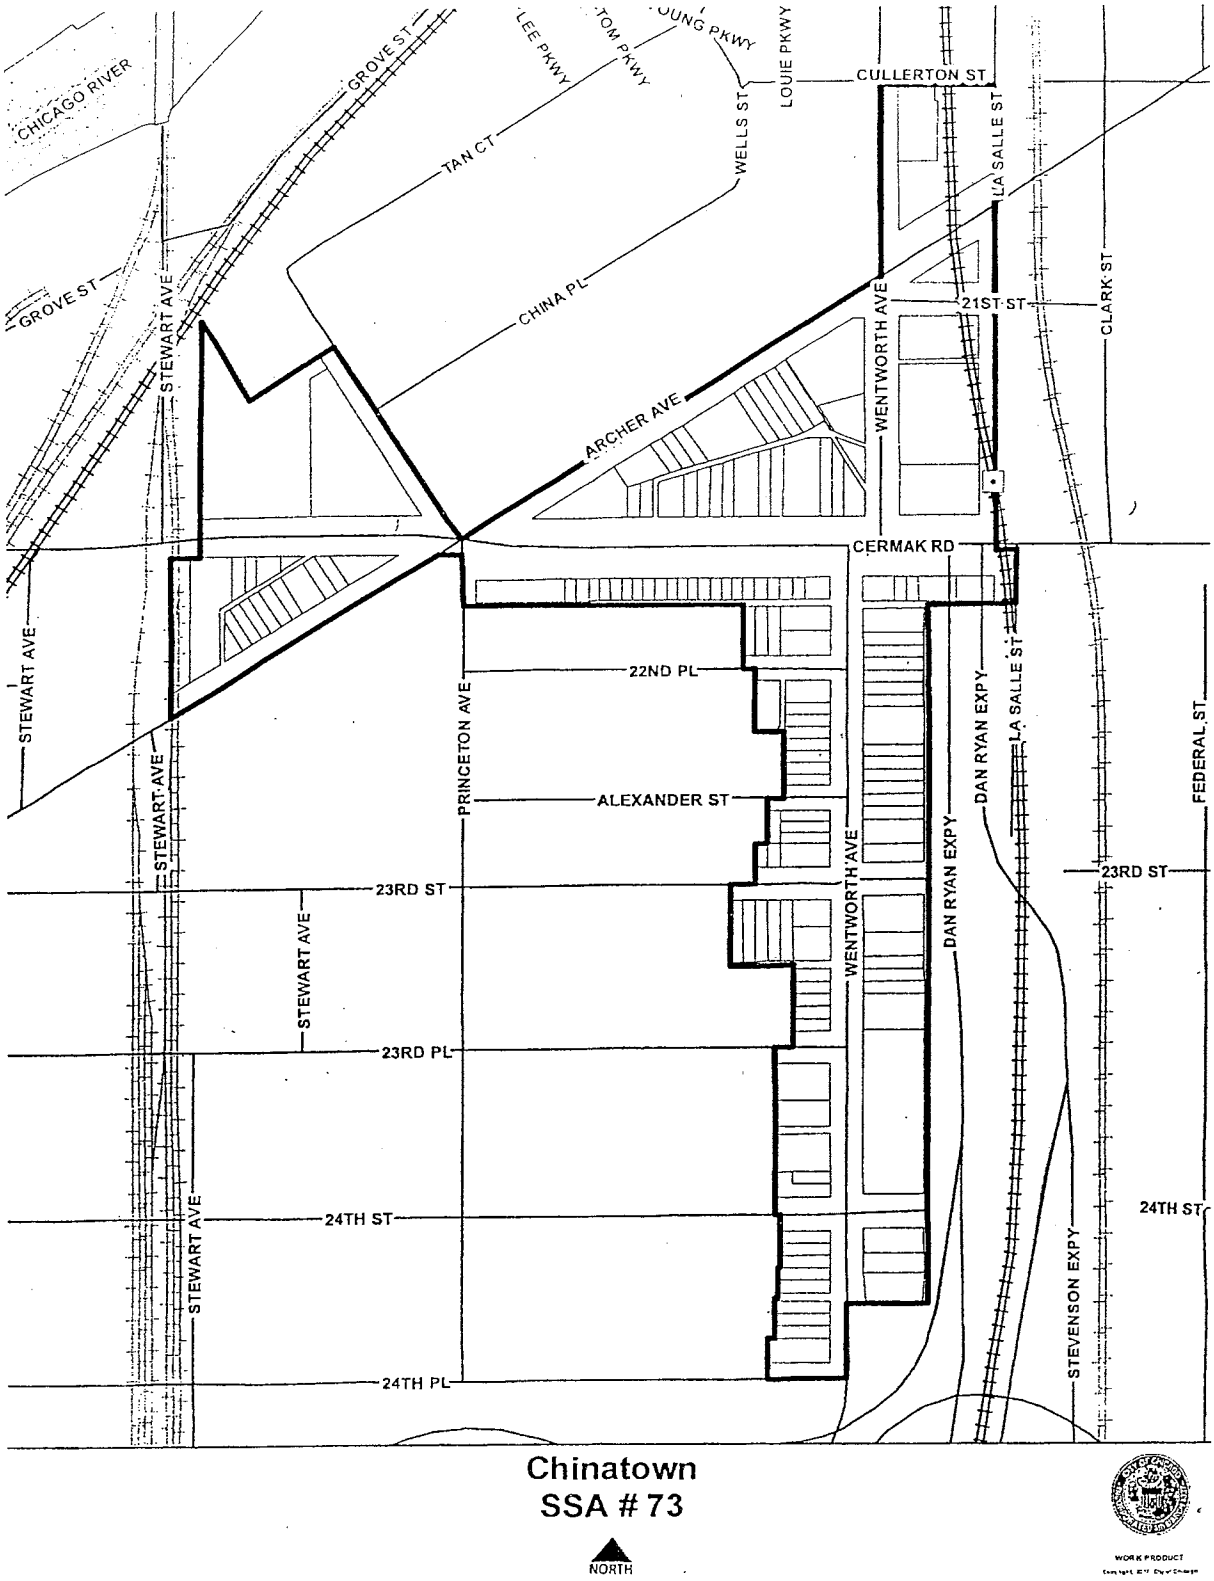

SUPPORT OF COOK COUNTY CLASS 6(b) REAL ESTATE TAX INCENTIVE FOR PROPERTY AT 3507 W. 51ST ST.

[R2017-1093]

The Committee on Finance submitted the following report:

CHICAGO, December 13, 2017.

To the President and Members of the City Council:

Your Committee on Finance, having had under consideration a resolution authorizing the approval of a Class 6(b) tax incentive classification for the property generally located at 3507 West 51st Street pursuant to the Cook County Real Property Assessment Classification Ordinance, having had the same under advisement, begs leave to report and recommend that Your Honorable Body *Adopt* the proposed resolution transmitted herewith.

This recommendation was concurred in by a viva voce vote of the members of the committee, with no dissenting vote.

Respectfully submitted,

(Signed) EDWARD M. BURKE,
Chairman.

On motion of Alderman Burke, the said proposed resolution transmitted with the foregoing committee report was *Adopted* by yeas and nays as follows:

Yeas -- Aldermen Moreno, Hopkins, Dowell, King, Hairston, Mitchell, Harris, Beale, Sadlowski Garza, Thompson, Cárdenas, Quinn, Lopez, Foulkes, D. Moore, Curtis, O'Shea, Cochran, Brookins, Muñoz, Zalewski, Scott, Solis, Maldonado, Burnett, Ervin, Taliaferro, Reboyras, Santiago, Mell, Austin, Ramirez-Rosa, Villegas, Mitts, Sposato, Laurino, O'Connor, Napolitano, Reilly, Smith, Tunney, Arena, Cappleman, Pawar, Osterman, J. Moore, Silverstein -- 47.

Nays -- None.

Alderman Beale moved to reconsider the foregoing vote. The motion was lost.

Alderman Burke abstained from voting pursuant to Rule 14 of the City Council's Rules of Order and Procedure, disclosing that he had represented parties to this ordinance in previous and unrelated matters.

The following is said resolution as adopted:

WHEREAS, The Cook County Board of Commissioners has enacted the Cook County Tax Incentive Ordinance, Classification System for Assessment, as amended from time to time (the "County Ordinance"), which provides for, among other things, real estate tax incentives to property owners who build, rehabilitate, enhance and occupy property which is located within Cook County, Illinois and which is used primarily for industrial purposes; and

WHEREAS, The City of Chicago (the "City"), consistent with the County Ordinance, wishes to induce industry to locate and expand in the City by supporting financial incentives in the form of property tax relief; and

WHEREAS, Conor Commercial Real Estate LLC, a Delaware limited liability company (the "Applicant"), intends to acquire certain real estate located generally at 3507 West 51st Street, Chicago, Illinois 60632, as further described on Exhibit A hereto (the "Subject Property"); and

WHEREAS, The Subject Property is currently vacant; and

WHEREAS, The Applicant intends to construct an approximately 316,550 square foot warehouse/logistics facility located on the Subject Property; and

WHEREAS, The redevelopment objective of the City in connection with the Subject Property is to create new jobs and attract investment; and

WHEREAS, It is intended that the Applicant will use the Subject Property for industrial purposes; and

WHEREAS, The Applicant has filed an eligibility application for a Class 6(b) tax incentive under the County Ordinance with the Office of the Assessor of Cook County (the "Assessor"); and

WHEREAS, The Subject Property is located within the 51st/Archer Redevelopment Project Area (created pursuant to the Illinois Tax Increment Allocation Redevelopment Act, 65 ILCS 5/11-74.4-1, et. seq., as amended, and pursuant to an ordinance enacted by the City Council of the City) and the purpose of Redevelopment Project Areas is also to provide certain incentives in order to stimulate economic activity and to revitalize depressed areas; and

WHEREAS, It is the responsibility of the Assessor to determine that an application for a Class 6(b) classification or renewal of a Class 6(b) classification is eligible pursuant to the County Ordinance; and

WHEREAS, The County Ordinance requires that, in connection with the filing of a Class 6(b) eligibility application with the Assessor, the applicant must obtain from the municipality in which such real estate that is proposed for Class 6(b) designation is located a resolution expressly stating, among other things, that the municipality has determined

that the incentive provided by Class 6(b) is necessary for development to occur on such real estate and that the municipality supports and consents to the Class 6(b) classification by the Assessor; and

WHEREAS, The intended use of the Subject Property will provide significant present and future employment; and

WHEREAS, Notwithstanding the Class 6(b) status of the Subject Property, the redevelopment and utilization thereof will generate significant new revenues to the City in the form of additional real estate taxes and other tax revenues; now, therefore,

Be It Resolved by the City Council of the City of Chicago:

SECTION 1. That the City determines that the incentive provided by Class 6(b) is necessary for the development to occur on the Subject Property.

SECTION 2. That the City determines that the Subject Property meets the requirements to qualify for the Class 6(b) tax incentive.

SECTION 3. That the City supports and consents to the Class 6(b) classification by the Assessor with respect to the Subject Property.

SECTION 4. That the Economic Disclosure Statement, as defined in the County Ordinance, has been received and filed by the City.

SECTION 5. That the Clerk of the City of Chicago is authorized to and shall send a certified copy of this resolution to the Assessor, and a certified copy of this resolution may be included with the Class 6(b) eligibility application filed with the Assessor by the Applicant, as applicant, in accordance with the County Ordinance.

SECTION 6. That this resolution shall be effective immediately upon its passage and approval.

Exhibit "A" referred to in this ordinance reads as follows:

Exhibit "A".

Legal Description Of Subject Property.

Parcel 1:

A parcel of land located in the west half of the west half of the southeast quarter of Section 11, Township 38 South, Range 13, East of the Third Principal Meridian, in

Cook County, Illinois, more particularly described as follows: beginning at the intersection of the south line of the West 51st Street with the west line of South St. Louis Avenue; thence south 01 degree, 38 minutes, 43 seconds east, a distance of 1,361.83 feet along said west line of South St. Louis Avenue to the north line of the property described in quitclaim deed recorded October 17, 2008 as Document Number 0829145056; thence south 88 degrees, 24 minutes, 46 seconds west, a distance of 585.61 feet along said north line to the east line of the Grand Trunk Western Railroad; thence north 01 degree, 39 minutes, 45 seconds west, a distance of 1,363.15 feet along said east line to said south line of West 51st Street; thence north 88 degrees, 32 minutes, 31 seconds east, a distance of 586.02 feet along said south line to the point of beginning.

Parcel 2:

A parcel of land being part of the west 10.04 chains of the southeast quarter of Section 11, Township 38 North, Range 13, East of the Third Principal Meridian, in Cook County, Illinois, further described as follows: commencing at the intersection of a line 494.00 feet normally distant north of the north line of West 55th Street, said north line being 33.00 feet normally distant north of the south line of said southeast quarter, with a line 50.00 feet normally distant east of the west line of said southeast quarter; thence north 01 degree, 14 minutes, 41 seconds west, parallel with the west line of said southeast quarter 397.63 feet to the point of beginning, said point being 893.63 feet north of the north line of West 55th Street; thence continuing north 01 degree, 14 minutes, 41 seconds east, parallel with the west line of said southeast quarter 346.37 feet to a line 1,238.00 feet normally distant north of the north line of West 55th Street; thence north 88 degrees, 49 minutes, 41 seconds east, parallel with said north line 230.44 feet to a point 280.44 feet east of the west line of the southeast quarter of said Section 11, as measured along said parallel line; thence southwesterly 123.59 feet along a curve concave to the northwest having a radius of 435.42 feet and a chord which bears south 32 degrees, 44 minutes, 49 seconds, west 123.17 feet; thence south 40 degrees, 52 minutes, 42 seconds west, along a tangential line 91.72 feet; thence southwesterly 204.00 feet along a curve, tangent to the last described course, concave to the southeast having a radius of 467.70 feet and a chord which bears south 28 degrees, 23 minutes, 07 seconds west, 202.39 feet to the point of beginning.

Permanent Real Estate Tax Index Numbers (PINs) For
The Subject Property:

19-11-400-011-0000; and

19-11-400-008-0000.

CALL ON PERTINENT CITY OFFICIALS, DEPARTMENTS AND SISTER AGENCIES TO ASSEMBLE CHICAGO VEHICULAR TERRORISM TASK FORCE.
[SR2017-911]

The Committee on Finance submitted the following report:

CHICAGO, December 13, 2017.

To the President and Members of the City Council:

Your Committee on Finance, having had under consideration a proposed substitute resolution calling for pertinent City officials, departments and sister agencies to assemble a Chicago Vehicular Terrorism Task Force, having had the same under advisement, begs leave to report and recommend that Your Honorable Body *Adopt* the proposed substitute resolution transmitted herewith.

This recommendation was concurred in by a viva voce vote of the members of the committee, with no dissenting vote.

Respectfully submitted,

(Signed) EDWARD M. BURKE,
Chairman.

On motion of Alderman Burke, the said proposed substitute resolution transmitted with the foregoing committee report was *Adopted* by yeas and nays as follows:

Yeas -- Aldermen Moreno, Hopkins, Dowell, King, Hairston, Mitchell, Harris, Beale, Sadlowski Garza, Thompson, Cárdenas, Quinn, Burke, Lopez, Foulkes, D. Moore, Curtis, O'Shea, Cochran, Brookins, Muñoz, Zalewski, Scott, Solis, Maldonado, Burnett, Ervin, Taliaferro, Reboyras, Santiago, Mell, Austin, Ramirez-Rosa, Villegas, Mitts, Sposato, Laurino, O'Connor, Napolitano, Reilly, Smith, Tunney, Arena, Cappleman, Pawar, Osterman, J. Moore, Silverstein -- 48.

Nays -- None.

Alderman Beale moved to reconsider the foregoing vote. The motion was lost.

The following is said resolution as adopted:

WHEREAS, Terrorism has been a singularly powerful thief of peace and security in our time; and

WHEREAS, The world has responded to large scale efforts such as plane hijackings and devastating bombings with corresponding comprehensive precautions; and

WHEREAS, We now see groups and individuals resorting to the use of seemingly innocuous tools to carry out their terrorist acts; and

WHEREAS, Notably, readily available motor vehicles have been weaponized to devastating effects; and

WHEREAS, The *New York Times* reported that a propaganda magazine of the terror group ISIS "called vehicles one of the 'safest and easiest weapons one could employ' to carry out a lethal attack"; and

WHEREAS, This efficacy has unfortunately been proven far too many times; and

WHEREAS, On October 31, 2017, a terrorist drove on to a bike path in New York City's Lower Manhattan neighborhood, leaving eight (8) people dead and at least twelve (12) injured; and

WHEREAS, On August 17, 2017, terrorists drove a van on to Las Ramblas, the famed pedestrian walkway in Barcelona, Spain, killing at least thirteen (13) and injuring one hundred and thirty (130) more; and

WHEREAS, At an August 12, 2017 white nationalist demonstration in Charlottesville, Virginia, a man drove a car into a crowd of counter protestors, killing a 32-year-old woman and injuring nineteen (19) people; and

WHEREAS, On August 9, 2017, a terrorist targeted a group of soldiers in a suburb of Paris, France, injuring six (6); and

WHEREAS, On June 3, 2017, terrorists drove onto a London Bridge sidewalk ultimately killing eight (8) and injuring forty eight (48); and

WHEREAS, Earlier that year in London, on March 22, another terrorist drove onto Westminster Bridge, killing four (4) pedestrians before running on foot and stabbing an unarmed police officer; and

WHEREAS, On April 7, 2017, a hijacked truck was used to drive into a group of shoppers in Stockholm, Sweden, ultimately killing five (5); and

WHEREAS, On July 14, 2016, a terrorist drove a tractor trailer into a Bastille Day celebration in Nice, France, and killed eighty-six (86) people; and

WHEREAS, On December 19, 2016, a hijacked truck was used to kill twelve (12) people in a Christmas Market in Berlin, Germany; and

WHEREAS, Responding to this specific type of threat and to protect pedestrian passage ways from cars, New York and the cities of Las Vegas and New Orleans are taking precautions that include the installation of barriers and posts; and

WHEREAS, According to a November 2017 *Wall Street Journal* report on vehicle attacks, recommendations from groups such as fusion centers (collaborations of public and private agencies in various areas of the country that evaluate and coordinate terror threat information and responses) include establishing guidelines for reporting suspicious vehicle rentals to police and asking police about stolen "heavy-duty" vehicles in the vicinity of large gatherings; and

WHEREAS, In other instances, authorities have "blockaded" large group gatherings with sizeable trucks from their own fleets; and

WHEREAS, Vehicular terrorism depends on unsuspecting targets and counts with readily accessible weaponry; and

WHEREAS, These elements complicate preventative efforts, which therefore require expertise from a broad range of sources and sectors; and

WHEREAS, This City Council is entrusted with securing the safety and enjoyment of individuals in the public way and at public events; and

WHEREAS, It further appreciates that discretion is a hallmark of effective counter-terrorism efforts; and

WHEREAS, The members of this City Council nonetheless seek to ensure that the City of Chicago has a considered and comprehensive plan specific to the threat of vehicular terrorism; and

WHEREAS, Said plan is to consider elements such as the size, location, and access and egress points of large public gatherings and heavily trafficked pedestrian areas; and

WHEREAS, The City's vehicular terrorism response plan should also contemplate the types of vehicles that are likely to be used in these instances, the manner in which they can be obtained, and the circumstances and methods through which information regarding instances fitting these characteristics should be communicated; and

WHEREAS, Recent months are rife with tragic examples of how no city, no landmark, and no event is safe from this type of threat; and

WHEREAS, It is the City Council's objective that, with respect to these acts of terror, the City of Chicago always hold true to "never here", and forsake the need for a "never again"; now, therefore,

Be It Resolved by the City Council of the City of Chicago:

SECTION 1. The City Council hereby calls upon pertinent City officials, departments, and sister agencies to assemble a Chicago Vehicular Terrorism Task Force. The Task Force shall be called to order by the Chicago Police Department and other members shall include the respective Chairmen of the City Council Committee on Pedestrian and Traffic Safety, Committee on Public Safety, Committee on Transportation and the Public Way, Committee on the Budget and Government Operations, and Committee on Finance. Other members shall include a designee of the Office of Emergency Management and Communications, a designee of the Department of Transportation, a designee of the Department of Cultural Affairs and Special Events, and two appointees designated by the Mayor. The Task Force shall additionally consult with the Chicago Park District, the Chicago Transit Authority, and any such other department or sister agency as may inform its findings or implementation of those findings.

SECTION 2. The Task Force shall issue a Chicago Vehicular Terrorism Response Plan that shall address topics including but not limited to the following:

(a) Locations And Events Analysis. The Task Force shall develop a procedure to survey City of Chicago locations and events and issue findings regarding the sufficiency of generally applicable existing requirements and recommended requirements regarding (i) size limitation of grounds and/or attendees, (ii) access points and means of egress, (iii) barrier or blockage points and methods, and (iv) public signage.

(b) Communications. Evaluate existing communication flow among City agencies regarding terror threats, with plans to specifically incorporate vehicular terror threat reports. Specific consideration shall be made of a "terrorism tip line" available for reports from the general public.

(c) Public Awareness. The Task Force shall evaluate the role and impact of awareness campaigns to educate the public and businesses such as vehicle rental companies on how to identify risk factors, how to report them, and how to react in circumstances of vehicular terrorism.

SECTION 3. The Task Force shall report its findings to the Committee on Finance within one hundred and twenty (120) days. Provided, however, that the Task Force and its individual participants shall not be obligated to report on measures when such public disclosure would jeopardize the counterterrorism or other law enforcement efforts of any local, state, or federal governmental agency.

SETTLEMENT AGREEMENT REGARDING CASES OF MICHAEL SAUNDERS, CITED AS *12 C 9158; VINCENT THAMES, CITED AS 12 C 9170; HAROLD RICHARDSON, CITED AS 12 C 9184 AND TERRILL SWIFT, CITED AS 12 L 12995.*

[Or2017-632]

The Committee on Finance submitted the following report:

CHICAGO, December 13, 2017.

To the President and Members of the City Council:

Your Committee on Finance, having had under consideration a communication recommending a proposed order authorizing the Corporation Counsel to enter into and execute a settlement order for the following cases: *Michael Saunders v. City of Chicago, Chicago Police Detectives Kenneth Boudreau, Richard Paladino, James Cassidy, Thomas Coughlin, William Foley, Frank Valadez and Pat McCafferty, Chicago Police Youth Officer Charles Bowen, Chicago Police Sergeant L. Tuldier, Cook County Assistant State's Attorneys Fabio Valentini and Terence Johnson and Cook County, Illinois*, cited as 12 C 9158 (U.S. Dist. Ct. N.D. Ill.); *Vincent Thames v. City of Chicago, Cook County, Illinois, Chicago Police Detectives Kenneth Boudreau, Richard Paladino, James Cassidy, Thomas Coughlin, William Foley, Frank Valadez and Pat McCafferty, Chicago Police Sergeant L. Tuldier, Terence Johnson, Cook County State's Attorney,* cited as 12 C 9170 (U.S. Dist. Ct. N.D. Ill.); *Harold Richardson v. City of Chicago, Chicago Police Detectives Kenneth Boudreau, Richard Paladino, James Cassidy, Thomas Coughlin, William Foley, Frank Valadez and Pat McCafferty, Chicago Police Youth Officer Charles Bowen, Chicago Police Sergeant L. Tuldier, Cook County Assistant State's Attorneys Fabio Valentini and Terence Johnson and Cook County, Illinois*, cited as 12 C 9184 (U.S. Dist. Ct. N.D. Ill.); *Terrill Swift v. City of Chicago, Chicago Police Detectives Kenneth Boudreau, Richard Paladino, James Cassidy, the estate of Thomas Coughlin, William Foley, Frank Valadez and Pat McCafferty, Cook County Assistant State's Attorneys Terence Johnson and Cook County, Illinois*, cited as 12 L 12995 (Circuit Court of Cook County, Ill.), in the amount of: $30,990,000, having had the same under advisement, begs leave to report and recommend that Your Honorable Body *Pass* the proposed order transmitted herewith.

This recommendation was concurred in by a viva voce vote of the members of the committee, with no dissenting vote.

Respectfully submitted,

(Signed) EDWARD M. BURKE,
Chairman.

On motion of Alderman Burke, the said proposed order transmitted with the foregoing committee report was *Passed* by yeas and nays as follows:

Yeas -- Aldermen Moreno, Hopkins, Dowell, King, Hairston, Mitchell, Harris, Beale, Sadlowski Garza, Thompson, Cárdenas, Quinn, Burke, Lopez, Foulkes, D. Moore, Curtis, O'Shea, Cochran, Brookins, Muñoz, Zalewski, Scott, Solis, Maldonado, Burnett, Ervin, Taliaferro, Reboyras, Santiago, Mell, Austin, Ramirez-Rosa, Villegas, Mitts, Laurino, O'Connor, Reilly, Smith, Tunney, Arena, Cappleman, Pawar, Osterman, J. Moore, Silverstein -- 46.

Nays -- Aldermen Sposato, Napolitano -- 2.

Alderman Beale moved to reconsider the foregoing vote. The motion was lost.

The following is said order as passed:

Ordered, That the Corporation Counsel is hereby authorized and directed to enter into and execute a settlement agreement in the following matter:

Michael Saunders v. City of Chicago, Chicago Police Detectives Kenneth Boudreau, Richard Paladino, James Cassidy, Thomas Coughlin, William Foley, Frank Valadez and Pat McCafferty, Chicago Police Youth Officer Charles Bowen, Chicago Police Sergeant L. Tuldier, Cook County Assistant State's Attorneys Fabio Valentini and Terence Johnson and Cook County, Illinois, cited as 12 C 9158 (U.S. Dist. Ct. N.D. Ill.);

Vincent Thames v. City of Chicago, Cook County, Illinois, Chicago Police Detectives Kenneth Boudreau, Richard Paladino, James Cassidy, Thomas Coughlin, William Foley, Frank Valadez and Pat McCafferty, Chicago Police Sergeant L. Tuldier, Terence Johnson, Cook County State's Attorney, cited as 12 C 9170 (U.S. Dist. Ct. N.D. Ill.);

Harold Richardson v. City of Chicago, Chicago Police Detectives Kenneth Boudreau, Richard Paladino, James Cassidy, Thomas Coughlin, William Foley, Frank Valadez and Pat McCafferty, Chicago Police Youth Officer Charles Bowen, Chicago Police Sergeant L. Tuldier, Cook County Assistant State's Attorneys Fabio Valentini and Terence Johnson and Cook County, Illinois, cited as 12 C 9184 (U.S. Dist. Ct. N.D. Ill.);

Terrill Swift v. City of Chicago, Chicago Police Detectives Kenneth Boudreau, Richard Paladino, James Cassidy, The Estate of Thomas Coughlin, William Foley, Frank Valadez and Pat McCafferty, Cook County Assistant State's Attorneys Terence Johnson and Cook County, Illinois, cited as 12 L 12995 (Circuit Court of Cook County, Ill.) in the amount of $30,990,000.

SETTLEMENT AGREEMENT REGARDING CASE OF *HERBERT E. ROBINSON V. CITY OF CHICAGO AND POLICE OFFICER VIEYRA.*

[Or2017-633]

The Committee on Finance submitted the following report:

CHICAGO, December 13, 2017.

To the President and Members of the City Council:

Your Committee on Finance, having had under consideration a communication recommending a proposed order authorizing the Corporation Counsel to enter into and execute a settlement order for the following case: *Herbert E. Robinson v. City of Chicago and Police Officer Vieyra*, cited as 14 L 7606 (Circuit Court of Cook County), in the amount of: $290,000, having had the same under advisement, begs leave to report and recommend that Your Honorable Body *Pass* the proposed order transmitted herewith.

This recommendation was concurred in by a viva voce vote of the members of the committee, with no dissenting vote.

Respectfully submitted,

(Signed) EDWARD M. BURKE,
Chairman.

On motion of Alderman Burke, the said proposed order transmitted with the foregoing committee report was *Passed* by yeas and nays as follows:

Yeas -- Aldermen Moreno, Hopkins, Dowell, King, Hairston, Mitchell, Harris, Beale, Sadlowski Garza, Thompson, Cárdenas, Quinn, Burke, Lopez, Foulkes, D. Moore, Curtis, O'Shea, Cochran, Brookins, Muñoz, Zalewski, Scott, Solis, Maldonado, Burnett, Ervin, Taliaferro, Reboyras, Santiago, Mell, Austin, Ramirez-Rosa, Villegas, Mitts, Sposato, Laurino, O'Connor, Napolitano, Reilly, Smith, Tunney, Arena, Cappleman, Pawar, Osterman, J. Moore, Silverstein -- 48.

Nays -- None.

Alderman Beale moved to reconsider the foregoing vote. The motion was lost.

The following is said order as passed:

Ordered, That the Corporation Counsel is hereby authorized and directed to enter into and execute a settlement agreement in the following matter: *Herbert E. Robinson v. City of Chicago and Police Officer Vieyra*, cited as 14 L 7606, in the amount of $290,000.

SETTLEMENT AGREEMENT REGARDING CASE OF *SAMUEL BROWN, DE ANGELO ADAMS, ERNEST SMITH V. CITY OF CHICAGO, MICHAEL DEARBORN, SHAUN JAUDON, ERIK SCHREIBER, MATTHEW SEDORY, FERNANDO SOTO, JON VANAGAS AND JOSHUA WALLACE.*

[Or2017-634]

The Committee on Finance submitted the following report:

CHICAGO, December 13, 2017.

To the President and Members of the City Council:

Your Committee on Finance, having had under consideration a communication recommending a proposed order authorizing the Corporation Counsel to enter into and execute a settlement order for the following case: *Samuel Brown, DeAngelo Adams, Ernest Smith v. City of Chicago, Michael Dearborn, Shaun Jaudon, Erik Schreiber, Matthew Sedory, Fernando Soto, Jon Vanagas and Joshua Wallace,* cited as 15 CV 1694 (U.S. Dist. Ct. N.D. Ill.) in the amount of: $285,000, having had the same under advisement, begs leave to report and recommend that Your Honorable Body *Pass* the proposed order transmitted herewith.

This recommendation was concurred in by a viva voce vote of the members of the committee, with no dissenting vote.

Respectfully submitted,

(Signed) EDWARD M. BURKE,
Chairman.

On motion of Alderman Burke, the said proposed order transmitted with the foregoing committee report was *Passed* by yeas and nays as follows:

Yeas -- Aldermen Moreno, Hopkins, Dowell, King, Hairston, Mitchell, Harris, Beale, Sadlowski Garza, Thompson, Cárdenas, Quinn, Burke, Lopez, Foulkes, D. Moore, Curtis, O'Shea, Cochran, Brookins, Muñoz, Zalewski, Scott, Solis, Maldonado, Burnett, Ervin, Taliaferro, Reboyras, Santiago, Mell, Austin, Ramirez-Rosa, Villegas, Mitts, Sposato, Laurino, O'Connor, Napolitano, Reilly, Smith, Tunney, Arena, Cappleman, Pawar, Osterman, J. Moore, Silverstein -- 48.

Nays -- None.

Alderman Beale moved to reconsider the foregoing vote. The motion was lost.

The following is said order as passed:

Ordered, That the Corporation Counsel is hereby authorized and directed to enter into and execute a settlement agreement in the following matter: *Samuel Brown, DeAngelo Adams, Ernest Smith v. City of Chicago, Michael Dearborn, Shaun Jaudon, Erik Schreiber, Matthew Sedory, Fernando Soto, Jon Vanagas and Joshua Wallace,* cited as 15 CV 1694 (U.S. Dist. Ct. N.D. Ill.) in the amount of $285,000.

SETTLEMENT AGREEMENT REGARDING CASE OF *PATASA JOHNSON V. CITY OF CHICAGO, CHICAGO POLICE SERGEANT GEORGE GRANIAS, ILLINOIS STATE POLICE AND ILLINOIS STATE POLICE OFFICER THOMAS MARSHALL.*

[Or2017-635]

The Committee on Finance submitted the following report:

CHICAGO, December 13, 2017.

To the President and Members of the City Council:

Your Committee on Finance, having had under consideration a communication recommending a proposed order authorizing the Corporation Counsel to enter into and execute a settlement order for the following case: *Patasa Johnson v. City of Chicago, Chicago Police Sergeant George Granias, the Illinois State Police and Illinois State Police Officer Thomas Marshall*, cited as 15 CV 2608 (U.S. Dist. Ct. N.D. Ill.) in the amount of: $185,000, having had the same under advisement, begs leave to report and recommend that Your Honorable Body *Pass* the proposed order transmitted herewith.

This recommendation was concurred in by a viva voce vote of the members of the committee, with no dissenting vote.

Respectfully submitted,

(Signed) EDWARD M. BURKE,
Chairman.

On motion of Alderman Burke, the said proposed order transmitted with the foregoing committee report was *Passed* by yeas and nays as follows:

Yeas -- Aldermen Moreno, Hopkins, Dowell, King, Hairston, Mitchell, Harris, Beale, Sadlowski Garza, Thompson, Cárdenas, Quinn, Burke, Lopez, Foulkes, Curtis, O'Shea, Cochran, Brookins, Muñoz, Zalewski, Scott, Solis, Maldonado, Burnett, Ervin, Taliaferro, Reboyras, Santiago, Mell, Austin, Ramirez-Rosa, Villegas, Mitts, Sposato, Laurino, O'Connor, Napolitano, Reilly, Smith, Tunney, Arena, Cappleman, Pawar, Osterman, J. Moore, Silverstein -- 47.

Nays -- Alderman D. Moore -- 1.

Alderman Beale moved to reconsider the foregoing vote. The motion was lost.

The following is said order as passed:

Ordered, That the Corporation Counsel is hereby authorized and directed to enter into and execute a settlement agreement in the following matter: *Patasa Johnson v. City of Chicago, Chicago Police Sergeant George Granias, the Illinois State Police and Illinois State Police Officer Thomas Marshall*, cited as 15 CV 2608 (U.S. Dist. Ct. N.D. Ill.) in the amount of $185,000.

PAYMENT OF HOSPITAL, MEDICAL AND NURSING SERVICES RENDERED CERTAIN INJURED MEMBERS OF POLICE AND FIRE DEPARTMENTS.

The Committee on Finance submitted the following report:

CHICAGO, December 13, 2017.

To the President and Members of the City Council:

Your Committee on Finance, having had under consideration four orders authorizing the payment of hospital and medical expenses of police officers and firefighters injured in the

line of duty, having had the same under advisement, begs leave to report and recommend that Your Honorable Body *Pass* the proposed orders transmitted herewith.

This recommendation was concurred in by a viva voce vote of the members of the committee, with no dissenting vote.

Respectfully submitted,

(Signed) EDWARD M. BURKE,
Chairman.

On motion of Alderman Burke, the said proposed orders transmitted with the foregoing committee report were *Passed* by yeas and nays as follows:

Yeas -- Aldermen Moreno, Hopkins, Dowell, King, Hairston, Mitchell, Harris, Beale, Sadlowski Garza, Thompson, Cárdenas, Quinn, Burke, Lopez, Foulkes, D. Moore, Curtis, O'Shea, Cochran, Brookins, Muñoz, Zalewski, Scott, Solis, Maldonado, Burnett, Ervin, Taliaferro, Reboyras, Santiago, Mell, Austin, Ramirez-Rosa, Villegas, Mitts, Sposato, Laurino, O'Connor, Napolitano, Reilly, Smith, Tunney, Arena, Cappleman, Pawar, Osterman, J. Moore, Silverstein -- 48.

Nays -- None.

Alderman Harris moved to reconsider the foregoing vote. The motion was lost.

The following are said orders as passed (the italic heading in each case not being a part of the order):

Regular Orders.
(Each Amount Not To Exceed $1,000.00)

[Or2017-639]

Ordered, That the City Comptroller is authorized and directed to issue payments, each in an amount not to exceed $1,000.00, in conformity with the schedule herein set forth, to physicians, hospitals, nurses or other individuals, in settlement for hospital, medical and nursing services rendered to the injured members of the Police Department and/or the Fire Department herein named. The payment of any of these bills shall not be construed as an approval of any previous claims pending or future claims for expenses or benefits on account of any alleged injury to the individuals named. The total amount of said claims is set opposite the names of the injured members of the Police Department and/or the Fire Department, and payments are to be drawn in favor of the proper claimants and charged to the following Account Numbers: 100-57-2005-0937; 610-57-4415-0937; 740-57-4415-0937; 100-59-2005-0937; 610-59-4415-0937; and 740-59-4415-0937.

[Regular orders (each amount not to exceed $1,000.00)
printed on pages 62861 through 63064
of this *Journal*.]

Police & Fire Regular Orders

Incident Date	Claimant	Rank	Unit of Assignment	Insured	Total to be Paid
Insured Name1: City Of Chicago Fire					
09/18/2017	ZITTNAN, VINCENT	8749		City Of Chicago Fire	$4.00
09/18/2017	ZITTNAN, VINCENT	8749		City Of Chicago Fire	$21.92
09/18/2017	ZITTNAN, VINCENT	8749		City Of Chicago Fire	$348.20
09/18/2017	ZITTNAN, VINCENT	8749		City Of Chicago Fire	$4.00
09/18/2017	ZITTNAN, VINCENT	8749		City Of Chicago Fire	$7.00
09/18/2017	ZITTNAN, VINCENT	8749		City Of Chicago Fire	$4.00
09/18/2017	ZITTNAN, VINCENT	8749		City Of Chicago Fire	$988.67
09/18/2017	ZITTNAN, VINCENT	8749		City Of Chicago Fire	$4.00
09/18/2017	ZITTNAN, VINCENT	8749		City Of Chicago Fire	$6.58
05/18/2017	WILLIAMS, LEWIS	8735		City Of Chicago Fire	$72.77
05/18/2017	WILLIAMS, LEWIS	8735		City Of Chicago Fire	$4.00
05/18/2017	WILLIAMS, LEWIS	8735		City Of Chicago Fire	$1.38
12/23/2016	WILEY EARLS, CARMELITA	8817		City Of Chicago Fire	$269.17
12/23/2016	WILEY EARLS, CARMELITA	8817		City Of Chicago Fire	$4.00
12/23/2016	WILEY EARLS, CARMELITA	8817		City Of Chicago Fire	$0.93
11/23/2015	WHEATLY, TENKYA	8801		City Of Chicago Fire	$72.01
07/17/2017	WESTBROOK, ANTOINE	8801		City Of Chicago Fire	$0.40
07/17/2017	WESTBROOK, ANTOINE	8801		City Of Chicago Fire	$0.42
07/17/2017	WESTBROOK, ANTOINE	8801		City Of Chicago Fire	$4.00
07/17/2017	WESTBROOK, ANTOINE	8801		City Of Chicago Fire	$406.00
07/17/2017	WESTBROOK, ANTOINE	8801		City Of Chicago Fire	$4.00
07/17/2017	WESTBROOK, ANTOINE	8801		City Of Chicago Fire	$316.31
07/17/2017	WESTBROOK, ANTOINE	8801		City Of Chicago Fire	$4.00
07/17/2017	WESTBROOK, ANTOINE	8801		City Of Chicago Fire	$0.33
07/17/2017	WESTBROOK, ANTOINE	8801		City Of Chicago Fire	$320.52
07/17/2017	WESTBROOK, ANTOINE	8801		City Of Chicago Fire	$4.00
07/17/2017	WESTBROOK, ANTOINE	8801		City Of Chicago Fire	$0.34
07/17/2017	WESTBROOK, ANTOINE	8801		City Of Chicago Fire	$316.31
07/17/2017	WESTBROOK, ANTOINE	8801		City Of Chicago Fire	$4.00

Incident Date	Claimant	Rank	Unit of Assignment	Insured	Total to be Paid
07/17/2017	WESTBROOK, ANTOINE	8801		City Of Chicago Fire	$0.33
07/17/2017	WESTBROOK, ANTOINE	8801		City Of Chicago Fire	$369.72
07/17/2017	WESTBROOK, ANTOINE	8801		City Of Chicago Fire	$4.00
07/28/2017	WENDT, MARK	8731		City Of Chicago Fire	$20.20
03/15/2017	WARREN, MICHAEL	8801		City Of Chicago Fire	$86.02
03/15/2017	WARREN, MICHAEL	8801		City Of Chicago Fire	$19.97
03/23/2010	WALSH, MICHAEL	8731		City Of Chicago Fire	$4.00
03/23/2010	WALSH, MICHAEL	8731		City Of Chicago Fire	$274.82
03/23/2010	WALSH, MICHAEL	8731		City Of Chicago Fire	$4.23
03/23/2010	WALSH, MICHAEL	8731		City Of Chicago Fire	$4.00
03/23/2010	WALSH, MICHAEL	8731		City Of Chicago Fire	$74.56
03/23/2010	WALSH, MICHAEL	8731		City Of Chicago Fire	$4.00
03/23/2010	WALSH, MICHAEL	8731		City Of Chicago Fire	$1.38
03/23/2010	WALSH, MICHAEL	8731		City Of Chicago Fire	$4.00
03/23/2010	WALSH, MICHAEL	8731		City Of Chicago Fire	$72.77
03/23/2010	WALSH, MICHAEL	8731		City Of Chicago Fire	$1.38
03/23/2010	WALSH, MICHAEL	8731		City Of Chicago Fire	$4.00
03/23/2010	WALSH, MICHAEL	8731		City Of Chicago Fire	$72.77
03/23/2010	WALSH, MICHAEL	8731		City Of Chicago Fire	$535.20
03/23/2010	WALSH, MICHAEL	8731		City Of Chicago Fire	$5.28
03/23/2010	WALSH, MICHAEL	8731		City Of Chicago Fire	$15.57
03/23/2010	WALSH, MICHAEL	8731		City Of Chicago Fire	$4.00
03/23/2010	WALSH, MICHAEL	8731		City Of Chicago Fire	$16.02
03/23/2010	WALSH, MICHAEL	8731		City Of Chicago Fire	$4.00
03/23/2010	WALSH, MICHAEL	8731		City Of Chicago Fire	$11.78
03/23/2010	WALSH, MICHAEL	8731		City Of Chicago Fire	$176.11
03/23/2010	WALSH, MICHAEL	8731		City Of Chicago Fire	$393.53
03/23/2010	WALSH, MICHAEL	8731		City Of Chicago Fire	$4.00
07/17/2010	WALSH, KEVIN	8731		City Of Chicago Fire	$304.73
07/17/2010	WALSH, KEVIN	8731		City Of Chicago Fire	$4.00
08/11/2017	WADOLNY, ALISON	8749		City Of Chicago Fire	$4.00
08/11/2017	WADOLNY, ALISON	8749		City Of Chicago Fire	$260.33
08/11/2017	WADOLNY, ALISON	8749		City Of Chicago Fire	$0.77

Incident Date	Claimant	Rank	Unit of Assignment	Insured	Total to be Paid
08/11/2017	WADOLNY, ALISON	8749		City Of Chicago Fire	$4.00
08/11/2017	WADOLNY, ALISON	8749		City Of Chicago Fire	$220.67
08/11/2017	WADOLNY, ALISON	8749		City Of Chicago Fire	$0.77
08/11/2017	WADOLNY, ALISON	8749		City Of Chicago Fire	$4.00
08/11/2017	WADOLNY, ALISON	8749		City Of Chicago Fire	$220.67
08/11/2017	WADOLNY, ALISON	8749		City Of Chicago Fire	$0.91
08/11/2017	WADOLNY, ALISON	8749		City Of Chicago Fire	$4.00
08/11/2017	WADOLNY, ALISON	8749		City Of Chicago Fire	$260.33
08/11/2017	WADOLNY, ALISON	8749		City Of Chicago Fire	$0.91
08/11/2017	WADOLNY, ALISON	8749		City Of Chicago Fire	$4.00
08/11/2017	WADOLNY, ALISON	8749		City Of Chicago Fire	$260.33
08/11/2017	WADOLNY, ALISON	8749		City Of Chicago Fire	$0.92
08/11/2017	WADOLNY, ALISON	8749		City Of Chicago Fire	$0.91
08/11/2017	WADOLNY, ALISON	8749		City Of Chicago Fire	$265.02
08/11/2017	WADOLNY, ALISON	8749		City Of Chicago Fire	$4.00
02/25/2017	VOGWILL, DAVID	8801		City Of Chicago Fire	$4.00
02/25/2017	VOGWILL, DAVID	8801		City Of Chicago Fire	$4.00
02/25/2017	VOGWILL, DAVID	8801		City Of Chicago Fire	$18.70
11/05/2017	VIRAMONTES, CARMEN	8807		City Of Chicago Fire	$4.84
11/05/2017	VIRAMONTES, CARMEN	8807		City Of Chicago Fire	$4.00
11/05/2017	VIRAMONTES, CARMEN	8807		City Of Chicago Fire	$21.62
11/05/2017	VIRAMONTES, CARMEN	8807		City Of Chicago Fire	$4.00
11/05/2017	VIRAMONTES, CARMEN	8807		City Of Chicago Fire	$256.10
06/25/2016	TUMA, MICHAEL	8731		City Of Chicago Fire	$4.00
06/25/2016	TUMA, MICHAEL	8731		City Of Chicago Fire	$0.20
06/25/2016	TUMA, MICHAEL	8731		City Of Chicago Fire	$187.80
08/08/2016	TOMASZEWSKI, CHERYL	8748		City Of Chicago Fire	$2.01
04/16/2017	TOKARZ, DALE	8750		City Of Chicago Fire	$0.94
04/16/2017	TOKARZ, DALE	8750		City Of Chicago Fire	$271.65
03/25/2009	THOMAS, RENA			City Of Chicago Fire	$1.44
06/01/2017	THOMAS, LINDA	8801		City Of Chicago Fire	$251.33
06/01/2017	THOMAS, LINDA	8801		City Of Chicago Fire	$4.00
06/01/2017	THOMAS, LINDA	8801		City Of Chicago Fire	$1.42

Incident Date	Claimant	Rank	Unit of Assignment	Insured	Total to be Paid
06/01/2017	THOMAS, LINDA	8801		City Of Chicago Fire	$4.00
06/01/2017	THOMAS, LINDA	8801		City Of Chicago Fire	$1.42
06/01/2017	THOMAS, LINDA	8801		City Of Chicago Fire	$236.96
06/01/2017	THOMAS, LINDA	8801		City Of Chicago Fire	$4.00
06/01/2017	THOMAS, LINDA	8801		City Of Chicago Fire	$0.24
06/01/2017	THOMAS, LINDA	8801		City Of Chicago Fire	$361.28
06/01/2017	THOMAS, LINDA	8801		City Of Chicago Fire	$4.00
06/01/2017	THOMAS, LINDA	8801		City Of Chicago Fire	$2.58
06/01/2017	THOMAS, LINDA	8801		City Of Chicago Fire	$251.33
05/23/2016	THEEKE, JANIECE	8745		City Of Chicago Fire	$292.66
05/23/2016	THEEKE, JANIECE	8745		City Of Chicago Fire	$19.39
05/23/2016	THEEKE, JANIECE	8745		City Of Chicago Fire	$303.59
04/10/1990	Strickler, Bernard	F	00320	City Of Chicago Fire	$253.95
10/25/2001	Sorrentino, Nicholas	F	00367	City Of Chicago Fire	$647.93
10/25/2001	Sorrentino, Nicholas	F	00367	City Of Chicago Fire	$6.59
10/25/2001	Sorrentino, Nicholas	F	00367	City Of Chicago Fire	$73.37
07/12/2015	STURDIVANT, JESSE	8801		City Of Chicago Fire	$159.62
03/20/2016	STURDIVANT, JESSE	8801		City Of Chicago Fire	$53.74
03/20/2016	STURDIVANT, JESSE	8801		City Of Chicago Fire	$4.00
03/20/2016	STURDIVANT, JESSE	8801		City Of Chicago Fire	$0.48
06/13/2017	STELLY, JOHN	8801		City Of Chicago Fire	$256.18
06/13/2017	STELLY, JOHN	8801		City Of Chicago Fire	$4.00
06/13/2017	STELLY, JOHN	8801		City Of Chicago Fire	$0.90
08/18/2017	STAFEN, KRISTEN	8745		City Of Chicago Fire	$324.73
08/18/2017	STAFEN, KRISTEN	8745		City Of Chicago Fire	$4.00
08/18/2017	STAFEN, KRISTEN	8745		City Of Chicago Fire	$0.35
10/10/2016	STACHURA, EDWARD	8750		City Of Chicago Fire	$316.31
10/10/2016	STACHURA, EDWARD	8750		City Of Chicago Fire	$0.33
04/25/2017	SPERINDEO, PAT	8811		City Of Chicago Fire	$197.95
04/25/2017	SPERINDEO, PAT	8811		City Of Chicago Fire	$3.74
04/25/2017	SPERINDEO, PAT	8811		City Of Chicago Fire	$4.00
01/23/2017	SPEARS, CHRIS	8801		City Of Chicago Fire	$178.60
11/29/2016	SOLMS, KARL	8731		City Of Chicago Fire	$312.73

Incident Date	Claimant	Rank	Unit of Assignment	Insured	Total to be Paid
11/29/2016	SOLMS, KARL	8731		City Of Chicago Fire	$4.00
11/29/2016	SOLMS, KARL	8731		City Of Chicago Fire	$1.09
11/29/2016	SOLMS, KARL	8731		City Of Chicago Fire	$4.00
11/29/2016	SOLMS, KARL	8731		City Of Chicago Fire	$7.96
10/30/2017	SOLER, MICHAEL	8801		City Of Chicago Fire	$459.87
10/30/2017	SOLER, MICHAEL	8801		City Of Chicago Fire	$4.00
03/21/2016	SKELLY, KORTNEY	8750		City Of Chicago Fire	$17.00
03/21/2016	SKELLY, KORTNEY	8750		City Of Chicago Fire	$4.00
03/21/2016	SKELLY, KORTNEY	8750		City Of Chicago Fire	$16.33
03/21/2016	SKELLY, KORTNEY	8750		City Of Chicago Fire	$4.00
08/05/2017	SKELLY, KORTNEY	8750		City Of Chicago Fire	$523.47
08/05/2017	SKELLY, KORTNEY	8750		City Of Chicago Fire	$4.00
08/05/2017	SKELLY, KORTNEY	8750		City Of Chicago Fire	$9.89
08/05/2017	SKELLY, KORTNEY	8750		City Of Chicago Fire	$220.00
08/05/2017	SKELLY, KORTNEY	8750		City Of Chicago Fire	$4.00
08/05/2017	SKELLY, KORTNEY	8750		City Of Chicago Fire	$8.56
08/05/2017	SKELLY, KORTNEY	8750		City Of Chicago Fire	$76.82
08/05/2017	SKELLY, KORTNEY	8750		City Of Chicago Fire	$4.00
08/05/2017	SKELLY, KORTNEY	8750		City Of Chicago Fire	$0.69
08/05/2017	SKELLY, KORTNEY	8750		City Of Chicago Fire	$4.00
08/05/2017	SKELLY, KORTNEY	8750		City Of Chicago Fire	$9.97
08/05/2017	SKELLY, KORTNEY	8750		City Of Chicago Fire	$364.00
08/05/2017	SKELLY, KORTNEY	8750		City Of Chicago Fire	$4.00
08/05/2017	SKELLY, KORTNEY	8750		City Of Chicago Fire	$56.04
08/05/2017	SKELLY, KORTNEY	8750		City Of Chicago Fire	$4.00
08/05/2017	SKELLY, KORTNEY	8750		City Of Chicago Fire	$120.20
08/05/2017	SKELLY, KORTNEY	8750		City Of Chicago Fire	$76.82
08/05/2017	SKELLY, KORTNEY	8750		City Of Chicago Fire	$4.00
08/05/2017	SKELLY, KORTNEY	8750		City Of Chicago Fire	$0.69
08/05/2017	SKELLY, KORTNEY	8750		City Of Chicago Fire	$183.76
08/05/2017	SKELLY, KORTNEY	8750		City Of Chicago Fire	$4.00
08/05/2017	SKELLY, KORTNEY	8750		City Of Chicago Fire	$33.39
08/05/2017	SKELLY, KORTNEY	8750		City Of Chicago Fire	$921.02

Incident Date	Claimant	Rank	Unit of Assignment	Insured	Total to be Paid
08/05/2017	SKELLY, KORTNEY	8750		City Of Chicago Fire	$4.00
08/05/2017	SKELLY, KORTNEY	8750		City Of Chicago Fire	$17.40
08/05/2017	SKELLY, KORTNEY	8750		City Of Chicago Fire	$9.61
08/05/2017	SKELLY, KORTNEY	8750		City Of Chicago Fire	$4.00
08/05/2017	SKELLY, KORTNEY	8750		City Of Chicago Fire	$5.20
08/05/2017	SKELLY, KORTNEY	8750		City Of Chicago Fire	$8.91
08/05/2017	SKELLY, KORTNEY	8750		City Of Chicago Fire	$4.00
08/05/2017	SKELLY, KORTNEY	8750		City Of Chicago Fire	$5.28
08/05/2017	SKELLY, KORTNEY	8750		City Of Chicago Fire	$76.82
08/05/2017	SKELLY, KORTNEY	8750		City Of Chicago Fire	$4.00
08/05/2017	SKELLY, KORTNEY	8750		City Of Chicago Fire	$4.00
08/05/2017	SKELLY, KORTNEY	8750		City Of Chicago Fire	$191.98
08/05/2017	SKELLY, KORTNEY	8750		City Of Chicago Fire	$0.69
08/05/2017	SKELLY, KORTNEY	8750		City Of Chicago Fire	$4.00
08/05/2017	SKELLY, KORTNEY	8750		City Of Chicago Fire	$43.50
11/14/2017	SISTANICH, JOHN	8802		City Of Chicago Fire	$249.01
11/14/2017	SISTANICH, JOHN	8802		City Of Chicago Fire	$4.00
11/14/2017	SISTANICH, JOHN	8802		City Of Chicago Fire	$1.76
06/08/2017	SILVA, ARMANDO	8749		City Of Chicago Fire	$170.78
06/08/2017	SILVA, ARMANDO	8749		City Of Chicago Fire	$4.00
11/11/2014	SHANAHAN, ROBERTA	8749		City Of Chicago Fire	$39.80
11/11/2014	SHANAHAN, ROBERTA	8749		City Of Chicago Fire	$172.69
08/26/2015	SENORSKI, JOSEPH	8801		City Of Chicago Fire	$4.00
08/26/2015	SENORSKI, JOSEPH	8801		City Of Chicago Fire	$189.59
10/30/2017	SENDAYDIEGO, FREDERIC	8801		City Of Chicago Fire	$8.68
10/30/2017	SENDAYDIEGO, FREDERIC	8801		City Of Chicago Fire	$21.16
10/30/2017	SENDAYDIEGO, FREDERIC	8801		City Of Chicago Fire	$4.00
10/30/2017	SENDAYDIEGO, FREDERIC	8801		City Of Chicago Fire	$2.15
10/30/2017	SENDAYDIEGO, FREDERIC	8801		City Of Chicago Fire	$254.56
10/30/2017	SENDAYDIEGO, FREDERIC	8801		City Of Chicago Fire	$4.00
10/30/2017	SENDAYDIEGO, FREDERIC	8801		City Of Chicago Fire	$4.81
10/30/2017	SENDAYDIEGO, FREDERIC	8801		City Of Chicago Fire	$4.00
10/30/2017	SENDAYDIEGO, FREDERIC	8801		City Of Chicago Fire	$971.10

Incident Date	Claimant	Rank	Unit of Assignment	Insured	Total to be Paid
10/30/2017	SENDAYDIEGO, FREDERIC	8801		City Of Chicago Fire	$113.60
06/28/2016	SCHAFFER JR, KENNETH	8801		City Of Chicago Fire	$4.00
06/28/2016	SCHAFFER JR, KENNETH	8801		City Of Chicago Fire	$808.81
09/30/2016	SALDANA, MATTHEW	8802		City Of Chicago Fire	$0.10
09/30/2016	SALDANA, MATTHEW	8802		City Of Chicago Fire	$92.90
06/08/1994	Robinson, Joyce	M	00642	City Of Chicago Fire	$4.00
06/08/1994	Robinson, Joyce	M	00642	City Of Chicago Fire	$19.92
06/08/1994	Robinson, Joyce	M	00642	City Of Chicago Fire	$4.00
06/08/1994	Robinson, Joyce	M	00642	City Of Chicago Fire	$0.60
06/08/1994	Robinson, Joyce	M	00642	City Of Chicago Fire	$8.55
06/08/1994	Robinson, Joyce	M	00642	City Of Chicago Fire	$53.63
06/08/1994	Robinson, Joyce	M	00642	City Of Chicago Fire	$12.33
06/08/1994	Robinson, Joyce	M	00642	City Of Chicago Fire	$4.00
06/08/1994	Robinson, Joyce	M	00642	City Of Chicago Fire	$452.80
02/19/2017	RYDER, ADAM	8728		City Of Chicago Fire	$1.02
02/19/2017	RYDER, ADAM	8728		City Of Chicago Fire	$212.31
02/19/2017	RYDER, ADAM	8728		City Of Chicago Fire	$0.73
02/19/2017	RYDER, ADAM	8728		City Of Chicago Fire	$212.31
02/19/2017	RYDER, ADAM	8728		City Of Chicago Fire	$0.87
02/19/2017	RYDER, ADAM	8728		City Of Chicago Fire	$251.97
02/19/2017	RYDER, ADAM	8728		City Of Chicago Fire	$0.73
02/19/2017	RYDER, ADAM	8728		City Of Chicago Fire	$212.31
02/19/2017	RYDER, ADAM	8728		City Of Chicago Fire	$0.73
02/19/2017	RYDER, ADAM	8728		City Of Chicago Fire	$294.11
02/19/2017	RYDER, ADAM	8728		City Of Chicago Fire	$1.02
02/19/2017	RYDER, ADAM	8728		City Of Chicago Fire	$251.97
02/19/2017	RYDER, ADAM	8728		City Of Chicago Fire	$0.87
02/19/2017	RYDER, ADAM	8728		City Of Chicago Fire	$251.97
02/19/2017	RYDER, ADAM	8728		City Of Chicago Fire	$294.11
02/19/2017	RYDER, ADAM	8728		City Of Chicago Fire	$294.11
02/19/2017	RYDER, ADAM	8728		City Of Chicago Fire	$0.87
02/19/2017	RYDER, ADAM	8728		City Of Chicago Fire	$1.02
08/03/2015	RUCH, DONNA	8750		City Of Chicago Fire	$850.00

Incident Date	Claimant	Rank	Unit of Assignment	Insured	Total to be Paid
11/28/2016	ROTTMAN, TIMOTHY	8728		City Of Chicago Fire	$0.23
11/28/2016	ROTTMAN, TIMOTHY	8728		City Of Chicago Fire	$66.83
11/28/2016	ROTTMAN, TIMOTHY	8728		City Of Chicago Fire	$0.37
11/28/2016	ROTTMAN, TIMOTHY	8728		City Of Chicago Fire	$106.19
11/28/2016	ROTTMAN, TIMOTHY	8728		City Of Chicago Fire	$151.72
11/28/2016	ROTTMAN, TIMOTHY	8728		City Of Chicago Fire	$0.82
11/28/2016	ROTTMAN, TIMOTHY	8728		City Of Chicago Fire	$233.99
11/28/2016	ROTTMAN, TIMOTHY	8728		City Of Chicago Fire	$3.34
11/28/2016	ROTTMAN, TIMOTHY	8728		City Of Chicago Fire	$961.85
11/28/2016	ROTTMAN, TIMOTHY	8728		City Of Chicago Fire	$112.41
11/28/2016	ROTTMAN, TIMOTHY	8728		City Of Chicago Fire	$0.53
12/17/2015	ROSAS, JUAN	8750		City Of Chicago Fire	$1.44
08/10/2017	ROMERO, AARON	8801		City Of Chicago Fire	$4.00
08/10/2017	ROMERO, AARON	8801		City Of Chicago Fire	$191.98
08/10/2017	ROMERO, AARON	8801		City Of Chicago Fire	$8.24
08/10/2017	ROMERO, AARON	8801		City Of Chicago Fire	$4.00
08/10/2017	ROMERO, AARON	8801		City Of Chicago Fire	$921.94
07/20/2017	RODRIGUEZ, MAURICIO	8701		City Of Chicago Fire	$4.00
07/20/2017	RODRIGUEZ, MAURICIO	8701		City Of Chicago Fire	$0.42
07/20/2017	RODRIGUEZ, MAURICIO	8701		City Of Chicago Fire	$397.58
07/20/2017	RODRIGUEZ, MAURICIO	8701		City Of Chicago Fire	$4.00
07/20/2017	RODRIGUEZ, MAURICIO	8701		City Of Chicago Fire	$0.40
07/20/2017	RODRIGUEZ, MAURICIO	8701		City Of Chicago Fire	$401.79
07/20/2017	RODRIGUEZ, MAURICIO	8701		City Of Chicago Fire	$4.00
07/20/2017	RODRIGUEZ, MAURICIO	8701		City Of Chicago Fire	$0.41
07/20/2017	RODRIGUEZ, MAURICIO	8701		City Of Chicago Fire	$0.75
07/20/2017	RODRIGUEZ, MAURICIO	8701		City Of Chicago Fire	$84.27
07/20/2017	RODRIGUEZ, MAURICIO	8701		City Of Chicago Fire	$4.00
07/20/2017	RODRIGUEZ, MAURICIO	8701		City Of Chicago Fire	$0.75
07/20/2017	RODRIGUEZ, MAURICIO	8701		City Of Chicago Fire	$84.27
07/20/2017	RODRIGUEZ, MAURICIO	8701		City Of Chicago Fire	$4.00
07/20/2017	RODRIGUEZ, MAURICIO	8701		City Of Chicago Fire	$841.97
07/20/2017	RODRIGUEZ, MAURICIO	8701		City Of Chicago Fire	$4.00

Incident Date	Claimant	Rank	Unit of Assignment	Insured	Total to be Paid
07/20/2017	RODRIGUEZ, MAURICIO	8701		City Of Chicago Fire	$7.53
07/20/2017	RODRIGUEZ, MAURICIO	8701		City Of Chicago Fire	$397.58
07/20/2017	RODRIGUEZ, MAURICIO	8701		City Of Chicago Fire	$4.00
07/20/2017	RODRIGUEZ, MAURICIO	8701		City Of Chicago Fire	$0.40
07/20/2017	RODRIGUEZ, MAURICIO	8701		City Of Chicago Fire	$407.41
07/20/2017	RODRIGUEZ, MAURICIO	8701		City Of Chicago Fire	$4.00
07/20/2017	RODRIGUEZ, MAURICIO	8701		City Of Chicago Fire	$0.42
07/20/2017	RODRIGUEZ, MAURICIO	8701		City Of Chicago Fire	$309.59
07/20/2017	RODRIGUEZ, MAURICIO	8701		City Of Chicago Fire	$4.00
07/20/2017	RODRIGUEZ, MAURICIO	8701		City Of Chicago Fire	$0.32
07/20/2017	RODRIGUEZ, MAURICIO	8701		City Of Chicago Fire	$392.56
07/20/2017	RODRIGUEZ, MAURICIO	8701		City Of Chicago Fire	$4.00
07/20/2017	RODRIGUEZ, MAURICIO	8701		City Of Chicago Fire	$0.40
07/20/2017	RODRIGUEZ, MAURICIO	8701		City Of Chicago Fire	$392.56
07/20/2017	RODRIGUEZ, MAURICIO	8701		City Of Chicago Fire	$4.00
07/20/2017	RODRIGUEZ, MAURICIO	8701		City Of Chicago Fire	$0.40
07/20/2017	RODRIGUEZ, MAURICIO	8701		City Of Chicago Fire	$350.63
07/20/2017	RODRIGUEZ, MAURICIO	8701		City Of Chicago Fire	$4.00
07/20/2017	RODRIGUEZ, MAURICIO	8701		City Of Chicago Fire	$0.35
07/20/2017	RODRIGUEZ, MAURICIO	8701		City Of Chicago Fire	$403.49
11/16/2017	RIVERA, CLINT	8802		City Of Chicago Fire	$421.19
11/16/2017	RIVERA, CLINT	8802		City Of Chicago Fire	$35.84
11/16/2017	RIVERA, CLINT	8802		City Of Chicago Fire	$4.00
11/16/2017	RIVERA, CLINT	8802		City Of Chicago Fire	$4.00
12/01/2016	RICHARDS, JOHN	8817		City Of Chicago Fire	$4.00
12/01/2016	RICHARDS, JOHN	8817		City Of Chicago Fire	$1.12
01/17/2017	RICH, JEFFREY	8819		City Of Chicago Fire	$3.17
01/17/2017	RICH, JEFFREY	8819		City Of Chicago Fire	$168.01
10/04/2017	RAMIREZ JR, GUILLERMO	8801		City Of Chicago Fire	$109.18
10/04/2017	RAMIREZ JR, GUILLERMO	8801		City Of Chicago Fire	$109.18
02/15/2008	Parks, Mary J	F	00655	City Of Chicago Fire	$1.55
02/15/2008	Parks, Mary J	F	00655	City Of Chicago Fire	$4.00
07/28/2016	PRUITTE, KIZZY	8802		City Of Chicago Fire	$4.00

Incident Date	Claimant	Rank	Unit of Assignment	Insured	Total to be Paid
07/28/2016	PRUITTE, KIZZY	8802		City Of Chicago Fire	$0.90
07/28/2016	PRUITTE, KIZZY	8802		City Of Chicago Fire	$257.85
12/11/2015	PINKSTON, ERNIE	8811		City Of Chicago Fire	$673.71
12/11/2015	PINKSTON, ERNIE	8811		City Of Chicago Fire	$4.00
12/11/2015	PINKSTON, ERNIE	8811		City Of Chicago Fire	$0.72
10/06/2017	PANATERA, NICOLE	8749		City Of Chicago Fire	$0.67
10/06/2017	PANATERA, NICOLE	8749		City Of Chicago Fire	$4.00
10/06/2017	PANATERA, NICOLE	8749		City Of Chicago Fire	$640.75
10/06/2017	PANATERA, NICOLE	8749		City Of Chicago Fire	$256.83
10/06/2017	PANATERA, NICOLE	8749		City Of Chicago Fire	$4.00
10/06/2017	PANATERA, NICOLE	8749		City Of Chicago Fire	$547.14
10/06/2017	PANATERA, NICOLE	8749		City Of Chicago Fire	$0.43
10/06/2017	PANATERA, NICOLE	8749		City Of Chicago Fire	$4.00
10/06/2017	PANATERA, NICOLE	8749		City Of Chicago Fire	$412.17
10/06/2017	PANATERA, NICOLE	8749		City Of Chicago Fire	$0.58
10/06/2017	PANATERA, NICOLE	8749		City Of Chicago Fire	$4.00
10/06/2017	PANATERA, NICOLE	8749		City Of Chicago Fire	$4.85
12/01/2016	PADUA, MICA	8750		City Of Chicago Fire	$4.00
12/01/2016	PADUA, MICA	8750		City Of Chicago Fire	$289.93
12/01/2016	PADUA, MICA	8750		City Of Chicago Fire	$10.08
12/01/2016	PADUA, MICA	8750		City Of Chicago Fire	$4.00
12/01/2016	PADUA, MICA	8750		City Of Chicago Fire	$2.60
12/01/2016	PADUA, MICA	8750		City Of Chicago Fire	$133.85
09/23/2017	ORTIZ, ALFONSO	8811		City Of Chicago Fire	$191.98
09/23/2017	ORTIZ, ALFONSO	8811		City Of Chicago Fire	$750.30
09/23/2017	ORTIZ, ALFONSO	8811		City Of Chicago Fire	$127.05
09/23/2017	ORTIZ, ALFONSO	8811		City Of Chicago Fire	$4.00
09/23/2017	ORTIZ, ALFONSO	8811		City Of Chicago Fire	$33.45
09/23/2017	ORTIZ, ALFONSO	8811		City Of Chicago Fire	$4.00
09/23/2017	ORTIZ, ALFONSO	8811		City Of Chicago Fire	$90.51
09/23/2017	ORTIZ, ALFONSO	8811		City Of Chicago Fire	$15.07
09/23/2017	ORTIZ, ALFONSO	8811		City Of Chicago Fire	$4.00
09/23/2017	ORTIZ, ALFONSO	8811		City Of Chicago Fire	$4.00

Incident Date	Claimant	Rank	Unit of Assignment	Insured	Total to be Paid
09/13/2017	ODUFUYE, IMANI	8801		City Of Chicago Fire	$158.51
09/13/2017	ODUFUYE, IMANI	8801		City Of Chicago Fire	$1.45
09/13/2017	ODUFUYE, IMANI	8801		City Of Chicago Fire	$4.00
09/13/2017	ODUFUYE, IMANI	8801		City Of Chicago Fire	$203.85
09/13/2017	ODUFUYE, IMANI	8801		City Of Chicago Fire	$2.06
09/13/2017	ODUFUYE, IMANI	8801		City Of Chicago Fire	$4.00
09/13/2017	ODUFUYE, IMANI	8801		City Of Chicago Fire	$290.34
09/13/2017	ODUFUYE, IMANI	8801		City Of Chicago Fire	$1.13
09/13/2017	ODUFUYE, IMANI	8801		City Of Chicago Fire	$4.00
03/21/2017	O'BRIEN, MARYANNE	8735		City Of Chicago Fire	$4.00
06/14/2017	NOVOTNY, DAVID	8812		City Of Chicago Fire	$4.00
06/14/2017	NOVOTNY, DAVID	8812		City Of Chicago Fire	$1.36
06/14/2017	NOVOTNY, DAVID	8812		City Of Chicago Fire	$4.00
06/14/2017	NOVOTNY, DAVID	8812		City Of Chicago Fire	$1.20
06/14/2017	NOVOTNY, DAVID	8812		City Of Chicago Fire	$4.00
06/14/2017	NOVOTNY, DAVID	8812		City Of Chicago Fire	$1.05
06/14/2017	NOVOTNY, DAVID	8812		City Of Chicago Fire	$4.00
06/14/2017	NOVOTNY, DAVID	8812		City Of Chicago Fire	$0.84
06/14/2017	NOVOTNY, DAVID	8812		City Of Chicago Fire	$4.00
06/14/2017	NOVOTNY, DAVID	8812		City Of Chicago Fire	$1.35
06/14/2017	NOVOTNY, DAVID	8812		City Of Chicago Fire	$4.00
06/14/2017	NOVOTNY, DAVID	8812		City Of Chicago Fire	$1.35
06/14/2017	NOVOTNY, DAVID	8812		City Of Chicago Fire	$4.00
06/14/2017	NOVOTNY, DAVID	8812		City Of Chicago Fire	$0.92
06/14/2017	NOVOTNY, DAVID	8812		City Of Chicago Fire	$4.00
06/14/2017	NOVOTNY, DAVID	8812		City Of Chicago Fire	$0.92
06/14/2017	NOVOTNY, DAVID	8812		City Of Chicago Fire	$4.00
06/14/2017	NOVOTNY, DAVID	8812		City Of Chicago Fire	$1.51
06/14/2017	NOVOTNY, DAVID	8812		City Of Chicago Fire	$4.00
06/14/2017	NOVOTNY, DAVID	8812		City Of Chicago Fire	$1.19
06/14/2017	NOVOTNY, DAVID	8812		City Of Chicago Fire	$4.00
06/14/2017	NOVOTNY, DAVID	8812		City Of Chicago Fire	$1.51
06/14/2017	NOVOTNY, DAVID	8812		City Of Chicago Fire	$4.00

Incident Date	Claimant	Rank	Unit of Assignment	Insured	Total to be Paid
06/14/2017	NOVOTNY, DAVID	8812		City Of Chicago Fire	$1.35
06/14/2017	NOVOTNY, DAVID	8812		City Of Chicago Fire	$4.00
06/14/2017	NOVOTNY, DAVID	8812		City Of Chicago Fire	$1.35
06/14/2017	NOVOTNY, DAVID	8812		City Of Chicago Fire	$4.00
06/14/2017	NOVOTNY, DAVID	8812		City Of Chicago Fire	$1.20
06/14/2017	NOVOTNY, DAVID	8812		City Of Chicago Fire	$4.00
06/14/2017	NOVOTNY, DAVID	8812		City Of Chicago Fire	$1.20
06/14/2017	NOVOTNY, DAVID	8812		City Of Chicago Fire	$4.00
06/14/2017	NOVOTNY, DAVID	8812		City Of Chicago Fire	$1.04
06/14/2017	NOVOTNY, DAVID	8812		City Of Chicago Fire	$4.00
06/14/2017	NOVOTNY, DAVID	8812		City Of Chicago Fire	$1.35
06/14/2017	NOVOTNY, DAVID	8812		City Of Chicago Fire	$4.00
06/14/2017	NOVOTNY, DAVID	8812		City Of Chicago Fire	$0.98
06/14/2017	NOVOTNY, DAVID	8812		City Of Chicago Fire	$4.00
06/14/2017	NOVOTNY, DAVID	8812		City Of Chicago Fire	$0.91
06/14/2017	NOVOTNY, DAVID	8812		City Of Chicago Fire	$4.00
06/14/2017	NOVOTNY, DAVID	8812		City Of Chicago Fire	$1.06
06/14/2017	NOVOTNY, DAVID	8812		City Of Chicago Fire	$4.00
06/14/2017	NOVOTNY, DAVID	8812		City Of Chicago Fire	$1.05
06/14/2017	NOVOTNY, DAVID	8812		City Of Chicago Fire	$4.00
06/14/2017	NOVOTNY, DAVID	8812		City Of Chicago Fire	$0.76
06/14/2017	NOVOTNY, DAVID	8812		City Of Chicago Fire	$4.00
06/14/2017	NOVOTNY, DAVID	8812		City Of Chicago Fire	$1.35
06/14/2017	NOVOTNY, DAVID	8812		City Of Chicago Fire	$4.00
06/14/2017	NOVOTNY, DAVID	8812		City Of Chicago Fire	$1.20
06/14/2017	NOVOTNY, DAVID	8812		City Of Chicago Fire	$4.00
06/14/2017	NOVOTNY, DAVID	8812		City Of Chicago Fire	$1.35
06/14/2017	NOVOTNY, DAVID	8812		City Of Chicago Fire	$4.00
06/14/2017	NOVOTNY, DAVID	8812		City Of Chicago Fire	$1.35
06/14/2017	NOVOTNY, DAVID	8812		City Of Chicago Fire	$4.00
06/14/2017	NOVOTNY, DAVID	8812		City Of Chicago Fire	$1.35
06/14/2017	NOVOTNY, DAVID	8812		City Of Chicago Fire	$4.00
06/14/2017	NOVOTNY, DAVID	8812		City Of Chicago Fire	$1.35

Incident Date	Claimant	Rank	Unit of Assignment	Insured	Total to be Paid
06/14/2017	NOVOTNY, DAVID	8812		City Of Chicago Fire	$4.00
06/14/2017	NOVOTNY, DAVID	8812		City Of Chicago Fire	$1.20
06/14/2017	NOVOTNY, DAVID	8812		City Of Chicago Fire	$4.00
06/14/2017	NOVOTNY, DAVID	8812		City Of Chicago Fire	$1.20
06/14/2017	NOVOTNY, DAVID	8812		City Of Chicago Fire	$4.00
06/14/2017	NOVOTNY, DAVID	8812		City Of Chicago Fire	$1.21
06/14/2017	NOVOTNY, DAVID	8812		City Of Chicago Fire	$4.00
06/14/2017	NOVOTNY, DAVID	8812		City Of Chicago Fire	$1.06
06/14/2017	NOVOTNY, DAVID	8812		City Of Chicago Fire	$4.00
06/14/2017	NOVOTNY, DAVID	8812		City Of Chicago Fire	$1.05
06/14/2017	NOVOTNY, DAVID	8812		City Of Chicago Fire	$4.00
06/14/2017	NOVOTNY, DAVID	8812		City Of Chicago Fire	$1.35
06/14/2017	NOVOTNY, DAVID	8812		City Of Chicago Fire	$4.00
06/14/2017	NOVOTNY, DAVID	8812		City Of Chicago Fire	$1.06
06/14/2017	NOVOTNY, DAVID	8812		City Of Chicago Fire	$4.00
06/14/2017	NOVOTNY, DAVID	8812		City Of Chicago Fire	$1.20
06/14/2017	NOVOTNY, DAVID	8812		City Of Chicago Fire	$4.00
06/14/2017	NOVOTNY, DAVID	8812		City Of Chicago Fire	$1.35
06/14/2017	NOVOTNY, DAVID	8812		City Of Chicago Fire	$4.00
06/14/2017	NOVOTNY, DAVID	8812		City Of Chicago Fire	$1.20
06/14/2017	NOVOTNY, DAVID	8812		City Of Chicago Fire	$4.00
06/14/2017	NOVOTNY, DAVID	8812		City Of Chicago Fire	$0.92
06/14/2017	NOVOTNY, DAVID	8812		City Of Chicago Fire	$4.00
06/14/2017	NOVOTNY, DAVID	8812		City Of Chicago Fire	$0.91
06/14/2017	NOVOTNY, DAVID	8812		City Of Chicago Fire	$4.00
06/14/2017	NOVOTNY, DAVID	8812		City Of Chicago Fire	$0.92
06/14/2017	NOVOTNY, DAVID	8812		City Of Chicago Fire	$4.00
06/14/2017	NOVOTNY, DAVID	8812		City Of Chicago Fire	$1.06
06/14/2017	NOVOTNY, DAVID	8812		City Of Chicago Fire	$4.00
06/14/2017	NOVOTNY, DAVID	8812		City Of Chicago Fire	$1.06
06/14/2017	NOVOTNY, DAVID	8812		City Of Chicago Fire	$4.00
06/14/2017	NOVOTNY, DAVID	8812		City Of Chicago Fire	$0.92
06/14/2017	NOVOTNY, DAVID	8812		City Of Chicago Fire	$4.00

Incident Date	Claimant	Rank	Unit of Assignment	Insured	Total to be Paid
06/14/2017	NOVOTNY, DAVID	8812		City Of Chicago Fire	$0.92
06/14/2017	NOVOTNY, DAVID	8812		City Of Chicago Fire	$4.00
06/14/2017	NOVOTNY, DAVID	8812		City Of Chicago Fire	$1.05
06/14/2017	NOVOTNY, DAVID	8812		City Of Chicago Fire	$4.00
06/14/2017	NOVOTNY, DAVID	8812		City Of Chicago Fire	$1.20
06/14/2017	NOVOTNY, DAVID	8812		City Of Chicago Fire	$4.00
06/14/2017	NOVOTNY, DAVID	8812		City Of Chicago Fire	$1.35
06/14/2017	NOVOTNY, DAVID	8812		City Of Chicago Fire	$4.00
06/14/2017	NOVOTNY, DAVID	8812		City Of Chicago Fire	$0.92
06/14/2017	NOVOTNY, DAVID	8812		City Of Chicago Fire	$4.00
06/14/2017	NOVOTNY, DAVID	8812		City Of Chicago Fire	$0.92
06/14/2017	NOVOTNY, DAVID	8812		City Of Chicago Fire	$389.06
06/14/2017	NOVOTNY, DAVID	8812		City Of Chicago Fire	$389.06
06/14/2017	NOVOTNY, DAVID	8812		City Of Chicago Fire	$389.06
06/14/2017	NOVOTNY, DAVID	8812		City Of Chicago Fire	$344.62
06/14/2017	NOVOTNY, DAVID	8812		City Of Chicago Fire	$389.06
06/14/2017	NOVOTNY, DAVID	8812		City Of Chicago Fire	$344.62
06/14/2017	NOVOTNY, DAVID	8812		City Of Chicago Fire	$389.06
06/14/2017	NOVOTNY, DAVID	8812		City Of Chicago Fire	$217.15
06/14/2017	NOVOTNY, DAVID	8812		City Of Chicago Fire	$262.38
06/14/2017	NOVOTNY, DAVID	8812		City Of Chicago Fire	$262.38
06/14/2017	NOVOTNY, DAVID	8812		City Of Chicago Fire	$299.40
06/14/2017	NOVOTNY, DAVID	8812		City Of Chicago Fire	$217.15
06/14/2017	NOVOTNY, DAVID	8812		City Of Chicago Fire	$389.06
06/14/2017	NOVOTNY, DAVID	8812		City Of Chicago Fire	$282.40
06/14/2017	NOVOTNY, DAVID	8812		City Of Chicago Fire	$261.59
06/14/2017	NOVOTNY, DAVID	8812		City Of Chicago Fire	$303.50
06/14/2017	NOVOTNY, DAVID	8812		City Of Chicago Fire	$299.40
06/14/2017	NOVOTNY, DAVID	8812		City Of Chicago Fire	$344.62
06/14/2017	NOVOTNY, DAVID	8812		City Of Chicago Fire	$389.06
06/14/2017	NOVOTNY, DAVID	8812		City Of Chicago Fire	$262.38
06/14/2017	NOVOTNY, DAVID	8812		City Of Chicago Fire	$262.38
06/14/2017	NOVOTNY, DAVID	8812		City Of Chicago Fire	$389.85

Incident Date	Claimant	Rank	Unit of Assignment	Insured	Total to be Paid
06/14/2017	NOVOTNY, DAVID	8812		City Of Chicago Fire	$344.62
06/14/2017	NOVOTNY, DAVID	8812		City Of Chicago Fire	$299.40
06/14/2017	NOVOTNY, DAVID	8812		City Of Chicago Fire	$93.40
06/14/2017	NOVOTNY, DAVID	8812		City Of Chicago Fire	$389.06
06/14/2017	NOVOTNY, DAVID	8812		City Of Chicago Fire	$389.06
06/14/2017	NOVOTNY, DAVID	8812		City Of Chicago Fire	$262.38
06/14/2017	NOVOTNY, DAVID	8812		City Of Chicago Fire	$262.38
06/14/2017	NOVOTNY, DAVID	8812		City Of Chicago Fire	$434.29
06/14/2017	NOVOTNY, DAVID	8812		City Of Chicago Fire	$340.52
06/14/2017	NOVOTNY, DAVID	8812		City Of Chicago Fire	$434.29
06/14/2017	NOVOTNY, DAVID	8812		City Of Chicago Fire	$389.06
06/14/2017	NOVOTNY, DAVID	8812		City Of Chicago Fire	$262.38
06/14/2017	NOVOTNY, DAVID	8812		City Of Chicago Fire	$261.59
06/14/2017	NOVOTNY, DAVID	8812		City Of Chicago Fire	$262.38
06/14/2017	NOVOTNY, DAVID	8812		City Of Chicago Fire	$303.50
06/14/2017	NOVOTNY, DAVID	8812		City Of Chicago Fire	$303.50
06/14/2017	NOVOTNY, DAVID	8812		City Of Chicago Fire	$262.38
06/14/2017	NOVOTNY, DAVID	8812		City Of Chicago Fire	$262.38
06/14/2017	NOVOTNY, DAVID	8812		City Of Chicago Fire	$344.62
06/14/2017	NOVOTNY, DAVID	8812		City Of Chicago Fire	$344.63
06/14/2017	NOVOTNY, DAVID	8812		City Of Chicago Fire	$303.50
06/14/2017	NOVOTNY, DAVID	8812		City Of Chicago Fire	$299.40
06/14/2017	NOVOTNY, DAVID	8812		City Of Chicago Fire	$389.06
06/14/2017	NOVOTNY, DAVID	8812		City Of Chicago Fire	$303.50
06/14/2017	NOVOTNY, DAVID	8812		City Of Chicago Fire	$344.62
06/14/2017	NOVOTNY, DAVID	8812		City Of Chicago Fire	$389.06
06/14/2017	NOVOTNY, DAVID	8812		City Of Chicago Fire	$344.62
06/14/2017	NOVOTNY, DAVID	8812		City Of Chicago Fire	$389.06
06/14/2017	NOVOTNY, DAVID	8812		City Of Chicago Fire	$344.62
06/14/2017	NOVOTNY, DAVID	8812		City Of Chicago Fire	$344.62
06/14/2017	NOVOTNY, DAVID	8812		City Of Chicago Fire	$299.39
06/14/2017	NOVOTNY, DAVID	8812		City Of Chicago Fire	$4.00
06/14/2017	NOVOTNY, DAVID	8812		City Of Chicago Fire	$0.76

Incident Date	Claimant	Rank	Unit of Assignment	Insured	Total to be Paid
06/14/2017	NOVOTNY, DAVID	8812		City Of Chicago Fire	$4.00
06/14/2017	NOVOTNY, DAVID	8812		City Of Chicago Fire	$0.92
06/14/2017	NOVOTNY, DAVID	8812		City Of Chicago Fire	$4.00
06/14/2017	NOVOTNY, DAVID	8812		City Of Chicago Fire	$0.92
08/10/2017	NICOL, GEORGE	8801		City Of Chicago Fire	$91.22
08/10/2017	NICOL, GEORGE	8801		City Of Chicago Fire	$136.64
08/10/2017	NICOL, GEORGE	8801		City Of Chicago Fire	$4.00
04/26/2017	NAVARRO, DAVID	8731		City Of Chicago Fire	$4.00
04/26/2017	NAVARRO, DAVID	8731		City Of Chicago Fire	$4.90
04/26/2017	NAVARRO, DAVID	8731		City Of Chicago Fire	$24.62
04/26/2017	NAVARRO, DAVID	8731		City Of Chicago Fire	$163.18
04/26/2017	NAVARRO, DAVID	8731		City Of Chicago Fire	$4.00
11/10/2016	NAGY, RYAN	8802		City Of Chicago Fire	$0.68
07/11/2017	MYERS, RONALD	8731		City Of Chicago Fire	$22.11
07/11/2017	MYERS, RONALD	8731		City Of Chicago Fire	$4.00
07/11/2017	MYERS, RONALD	8731		City Of Chicago Fire	$20.90
07/11/2017	MYERS, RONALD	8731		City Of Chicago Fire	$4.00
07/11/2017	MYERS, RONALD	8731		City Of Chicago Fire	$0.31
07/11/2017	MYERS, RONALD	8731		City Of Chicago Fire	$4.00
07/11/2017	MYERS, RONALD	8731		City Of Chicago Fire	$0.37
07/11/2017	MYERS, RONALD	8731		City Of Chicago Fire	$4.00
07/11/2017	MYERS, RONALD	8731		City Of Chicago Fire	$42.41
07/11/2017	MYERS, RONALD	8731		City Of Chicago Fire	$4.00
07/11/2017	MYERS, RONALD	8731		City Of Chicago Fire	$0.39
07/11/2017	MYERS, RONALD	8731		City Of Chicago Fire	$4.00
07/11/2017	MYERS, RONALD	8731		City Of Chicago Fire	$0.37
07/11/2017	MYERS, RONALD	8731		City Of Chicago Fire	$4.00
07/11/2017	MYERS, RONALD	8731		City Of Chicago Fire	$0.37
07/11/2017	MYERS, RONALD	8731		City Of Chicago Fire	$4.00
07/11/2017	MYERS, RONALD	8731		City Of Chicago Fire	$0.37
07/11/2017	MYERS, RONALD	8731		City Of Chicago Fire	$4.00
07/11/2017	MYERS, RONALD	8731		City Of Chicago Fire	$0.28
07/11/2017	MYERS, RONALD	8731		City Of Chicago Fire	$4.00

Incident Date	Claimant	Rank	Unit of Assignment	Insured	Total to be Paid
07/11/2017	MYERS, RONALD	8731		City Of Chicago Fire	$0.37
07/11/2017	MYERS, RONALD	8731		City Of Chicago Fire	$4.00
07/11/2017	MYERS, RONALD	8731		City Of Chicago Fire	$0.37
07/11/2017	MYERS, RONALD	8731		City Of Chicago Fire	$4.00
07/11/2017	MYERS, RONALD	8731		City Of Chicago Fire	$0.37
07/11/2017	MYERS, RONALD	8731		City Of Chicago Fire	$4.00
07/11/2017	MYERS, RONALD	8731		City Of Chicago Fire	$0.23
07/11/2017	MYERS, RONALD	8731		City Of Chicago Fire	$4.00
07/11/2017	MYERS, RONALD	8731		City Of Chicago Fire	$0.37
07/11/2017	MYERS, RONALD	8731		City Of Chicago Fire	$4.00
07/11/2017	MYERS, RONALD	8731		City Of Chicago Fire	$0.37
07/11/2017	MYERS, RONALD	8731		City Of Chicago Fire	$4.00
07/11/2017	MYERS, RONALD	8731		City Of Chicago Fire	$0.37
07/11/2017	MYERS, RONALD	8731		City Of Chicago Fire	$4.00
07/11/2017	MYERS, RONALD	8731		City Of Chicago Fire	$359.05
07/11/2017	MYERS, RONALD	8731		City Of Chicago Fire	$359.05
07/11/2017	MYERS, RONALD	8731		City Of Chicago Fire	$307.34
07/11/2017	MYERS, RONALD	8731		City Of Chicago Fire	$362.97
07/11/2017	MYERS, RONALD	8731		City Of Chicago Fire	$359.05
07/11/2017	MYERS, RONALD	8731		City Of Chicago Fire	$238.39
07/11/2017	MYERS, RONALD	8731		City Of Chicago Fire	$224.37
07/11/2017	MYERS, RONALD	8731		City Of Chicago Fire	$359.05
07/11/2017	MYERS, RONALD	8731		City Of Chicago Fire	$359.05
07/11/2017	MYERS, RONALD	8731		City Of Chicago Fire	$379.38
07/11/2017	MYERS, RONALD	8731		City Of Chicago Fire	$359.05
07/11/2017	MYERS, RONALD	8731		City Of Chicago Fire	$359.05
07/11/2017	MYERS, RONALD	8731		City Of Chicago Fire	$359.05
07/11/2017	MYERS, RONALD	8731		City Of Chicago Fire	$269.36
07/11/2017	MYERS, RONALD	8731		City Of Chicago Fire	$359.05
02/22/2016	MURPHY, MARGARET	8745		City Of Chicago Fire	$271.65
02/22/2016	MURPHY, MARGARET	8745		City Of Chicago Fire	$4.00
02/22/2016	MURPHY, MARGARET	8745		City Of Chicago Fire	$0.94
08/23/2017	MURCIO, RAUL	8801		City Of Chicago Fire	$109.18

Incident Date	Claimant	Rank	Unit of Assignment	Insured	Total to be Paid
08/10/2010	MURAWSKI, CHRISTOPHE	8749		City Of Chicago Fire	$342.29
02/06/2017	MORALES, CESAR	8750		City Of Chicago Fire	$4.00
02/06/2017	MORALES, CESAR	8750		City Of Chicago Fire	$225.36
02/06/2017	MORALES, CESAR	8750		City Of Chicago Fire	$0.78
02/06/2017	MORALES, CESAR	8750		City Of Chicago Fire	$4.00
02/06/2017	MORALES, CESAR	8750		City Of Chicago Fire	$225.36
02/06/2017	MORALES, CESAR	8750		City Of Chicago Fire	$16.23
02/06/2017	MORALES, CESAR	8750		City Of Chicago Fire	$0.78
06/02/2017	MORA, ARTURO	8801		City Of Chicago Fire	$4.00
06/02/2017	MORA, ARTURO	8801		City Of Chicago Fire	$0.27
06/02/2017	MORA, ARTURO	8801		City Of Chicago Fire	$311.55
06/02/2017	MORA, ARTURO	8801		City Of Chicago Fire	$4.00
06/02/2017	MORA, ARTURO	8801		City Of Chicago Fire	$0.32
06/02/2017	MORA, ARTURO	8801		City Of Chicago Fire	$349.82
06/02/2017	MORA, ARTURO	8801		City Of Chicago Fire	$4.00
06/02/2017	MORA, ARTURO	8801		City Of Chicago Fire	$0.36
06/02/2017	MORA, ARTURO	8801		City Of Chicago Fire	$340.56
06/02/2017	MORA, ARTURO	8801		City Of Chicago Fire	$4.00
06/02/2017	MORA, ARTURO	8801		City Of Chicago Fire	$0.35
06/02/2017	MORA, ARTURO	8801		City Of Chicago Fire	$354.29
06/02/2017	MORA, ARTURO	8801		City Of Chicago Fire	$4.00
06/02/2017	MORA, ARTURO	8801		City Of Chicago Fire	$0.36
06/02/2017	MORA, ARTURO	8801		City Of Chicago Fire	$0.32
06/02/2017	MORA, ARTURO	8801		City Of Chicago Fire	$4.00
06/02/2017	MORA, ARTURO	8801		City Of Chicago Fire	$314.06
06/02/2017	MORA, ARTURO	8801		City Of Chicago Fire	$0.36
06/02/2017	MORA, ARTURO	8801		City Of Chicago Fire	$4.00
06/02/2017	MORA, ARTURO	8801		City Of Chicago Fire	$354.29
06/02/2017	MORA, ARTURO	8801		City Of Chicago Fire	$264.60
02/16/2017	MINNICK, ANGELA	8745		City Of Chicago Fire	$277.78
02/16/2017	MINNICK, ANGELA	8745		City Of Chicago Fire	$0.30
02/16/2017	MINNICK, ANGELA	8745		City Of Chicago Fire	$4.00
08/04/2017	MC MULLIN, SEAN	8731		City Of Chicago Fire	$361.30

Incident Date	Claimant	Rank	Unit of Assignment	Insured	Total to be Paid
08/04/2017	MC MULLIN, SEAN	8731		City Of Chicago Fire	$4.00
08/04/2017	MC MULLIN, SEAN	8731		City Of Chicago Fire	$0.33
08/04/2017	MC MULLIN, SEAN	8731		City Of Chicago Fire	$4.00
08/04/2017	MC MULLIN, SEAN	8731		City Of Chicago Fire	$4.00
08/04/2017	MC MULLIN, SEAN	8731		City Of Chicago Fire	$0.38
08/04/2017	MC MULLIN, SEAN	8731		City Of Chicago Fire	$4.00
08/04/2017	MC MULLIN, SEAN	8731		City Of Chicago Fire	$0.38
08/04/2017	MC MULLIN, SEAN	8731		City Of Chicago Fire	$0.38
08/04/2017	MC MULLIN, SEAN	8731		City Of Chicago Fire	$4.00
08/04/2017	MC MULLIN, SEAN	8731		City Of Chicago Fire	$0.38
08/04/2017	MC MULLIN, SEAN	8731		City Of Chicago Fire	$4.00
08/04/2017	MC MULLIN, SEAN	8731		City Of Chicago Fire	$0.41
08/04/2017	MC MULLIN, SEAN	8731		City Of Chicago Fire	$4.00
08/04/2017	MC MULLIN, SEAN	8731		City Of Chicago Fire	$0.38
08/04/2017	MC MULLIN, SEAN	8731		City Of Chicago Fire	$4.00
08/04/2017	MC MULLIN, SEAN	8731		City Of Chicago Fire	$0.38
08/04/2017	MC MULLIN, SEAN	8731		City Of Chicago Fire	$4.00
08/04/2017	MC MULLIN, SEAN	8731		City Of Chicago Fire	$0.38
08/04/2017	MC MULLIN, SEAN	8731		City Of Chicago Fire	$4.00
08/04/2017	MC MULLIN, SEAN	8731		City Of Chicago Fire	$20.52
08/04/2017	MC MULLIN, SEAN	8731		City Of Chicago Fire	$314.35
08/04/2017	MC MULLIN, SEAN	8731		City Of Chicago Fire	$361.30
08/04/2017	MC MULLIN, SEAN	8731		City Of Chicago Fire	$363.26
08/04/2017	MC MULLIN, SEAN	8731		City Of Chicago Fire	$392.27
08/04/2017	MC MULLIN, SEAN	8731		City Of Chicago Fire	$361.30
08/04/2017	MC MULLIN, SEAN	8731		City Of Chicago Fire	$361.30
08/04/2017	MC MULLIN, SEAN	8731		City Of Chicago Fire	$363.26
08/04/2017	MC MULLIN, SEAN	8731		City Of Chicago Fire	$361.30
04/22/2017	MC CORKLE, SCOTT	8731		City Of Chicago Fire	$300.09
04/22/2017	MC CORKLE, SCOTT	8731		City Of Chicago Fire	$4.00
04/22/2017	MC CORKLE, SCOTT	8731		City Of Chicago Fire	$1.93
04/22/2017	MC CORKLE, SCOTT	8731		City Of Chicago Fire	$262.02
04/22/2017	MC CORKLE, SCOTT	8731		City Of Chicago Fire	$4.00

Incident Date	Claimant	Rank	Unit of Assignment	Insured	Total to be Paid
04/22/2017	MC CORKLE, SCOTT	8731		City Of Chicago Fire	$1.54
04/22/2017	MC CORKLE, SCOTT	8731		City Of Chicago Fire	$76.82
04/22/2017	MC CORKLE, SCOTT	8731		City Of Chicago Fire	$4.00
04/22/2017	MC CORKLE, SCOTT	8731		City Of Chicago Fire	$0.69
04/22/2017	MC CORKLE, SCOTT	8731		City Of Chicago Fire	$325.39
04/22/2017	MC CORKLE, SCOTT	8731		City Of Chicago Fire	$4.00
04/22/2017	MC CORKLE, SCOTT	8731		City Of Chicago Fire	$2.21
04/22/2017	MC CORKLE, SCOTT	8731		City Of Chicago Fire	$253.54
04/22/2017	MC CORKLE, SCOTT	8731		City Of Chicago Fire	$4.00
04/22/2017	MC CORKLE, SCOTT	8731		City Of Chicago Fire	$1.42
04/22/2017	MC CORKLE, SCOTT	8731		City Of Chicago Fire	$180.67
04/22/2017	MC CORKLE, SCOTT	8731		City Of Chicago Fire	$4.00
04/22/2017	MC CORKLE, SCOTT	8731		City Of Chicago Fire	$1.62
04/22/2017	MC CORKLE, SCOTT	8731		City Of Chicago Fire	$259.74
04/22/2017	MC CORKLE, SCOTT	8731		City Of Chicago Fire	$4.00
04/22/2017	MC CORKLE, SCOTT	8731		City Of Chicago Fire	$1.48
04/22/2017	MC CORKLE, SCOTT	8731		City Of Chicago Fire	$262.02
04/22/2017	MC CORKLE, SCOTT	8731		City Of Chicago Fire	$4.00
04/22/2017	MC CORKLE, SCOTT	8731		City Of Chicago Fire	$1.54
04/22/2017	MC CORKLE, SCOTT	8731		City Of Chicago Fire	$287.31
04/22/2017	MC CORKLE, SCOTT	8731		City Of Chicago Fire	$4.00
04/22/2017	MC CORKLE, SCOTT	8731		City Of Chicago Fire	$1.80
04/22/2017	MC CORKLE, SCOTT	8731		City Of Chicago Fire	$215.46
04/22/2017	MC CORKLE, SCOTT	8731		City Of Chicago Fire	$4.00
04/22/2017	MC CORKLE, SCOTT	8731		City Of Chicago Fire	$1.03
04/22/2017	MC CORKLE, SCOTT	8731		City Of Chicago Fire	$259.90
04/22/2017	MC CORKLE, SCOTT	8731		City Of Chicago Fire	$4.00
04/22/2017	MC CORKLE, SCOTT	8731		City Of Chicago Fire	$1.49
04/22/2017	MC CORKLE, SCOTT	8731		City Of Chicago Fire	$1.46
04/22/2017	MC CORKLE, SCOTT	8731		City Of Chicago Fire	$255.89
04/22/2017	MC CORKLE, SCOTT	8731		City Of Chicago Fire	$4.00
04/22/2017	MC CORKLE, SCOTT	8731		City Of Chicago Fire	$1.47
04/22/2017	MC CORKLE, SCOTT	8731		City Of Chicago Fire	$289.05

Incident Date	Claimant	Rank	Unit of Assignment	Insured	Total to be Paid
04/22/2017	MC CORKLE, SCOTT	8731		City Of Chicago Fire	$4.00
04/22/2017	MC CORKLE, SCOTT	8731		City Of Chicago Fire	$1.81
04/22/2017	MC CORKLE, SCOTT	8731		City Of Chicago Fire	$284.94
04/22/2017	MC CORKLE, SCOTT	8731		City Of Chicago Fire	$4.00
04/22/2017	MC CORKLE, SCOTT	8731		City Of Chicago Fire	$1.77
04/22/2017	MC CORKLE, SCOTT	8731		City Of Chicago Fire	$255.66
04/22/2017	MC CORKLE, SCOTT	8731		City Of Chicago Fire	$4.00
06/16/2017	MC AROY, ROBERT	8749		City Of Chicago Fire	$0.29
06/16/2017	MC AROY, ROBERT	8749		City Of Chicago Fire	$162.55
06/16/2017	MC AROY, ROBERT	8749		City Of Chicago Fire	$4.00
06/16/2017	MC AROY, ROBERT	8749		City Of Chicago Fire	$1.05
06/16/2017	MC AROY, ROBERT	8749		City Of Chicago Fire	$345.32
06/16/2017	MC AROY, ROBERT	8749		City Of Chicago Fire	$4.00
06/16/2017	MC AROY, ROBERT	8749		City Of Chicago Fire	$0.36
06/16/2017	MC AROY, ROBERT	8749		City Of Chicago Fire	$361.30
06/16/2017	MC AROY, ROBERT	8749		City Of Chicago Fire	$4.00
06/16/2017	MC AROY, ROBERT	8749		City Of Chicago Fire	$0.38
06/16/2017	MC AROY, ROBERT	8749		City Of Chicago Fire	$316.31
06/16/2017	MC AROY, ROBERT	8749		City Of Chicago Fire	$4.00
06/16/2017	MC AROY, ROBERT	8749		City Of Chicago Fire	$0.33
06/16/2017	MC AROY, ROBERT	8749		City Of Chicago Fire	$154.38
06/16/2017	MC AROY, ROBERT	8749		City Of Chicago Fire	$4.00
06/16/2017	MC AROY, ROBERT	8749		City Of Chicago Fire	$0.96
06/16/2017	MC AROY, ROBERT	8749		City Of Chicago Fire	$4.00
06/16/2017	MC AROY, ROBERT	8749		City Of Chicago Fire	$0.33
06/16/2017	MC AROY, ROBERT	8749		City Of Chicago Fire	$361.30
06/16/2017	MC AROY, ROBERT	8749		City Of Chicago Fire	$4.00
06/16/2017	MC AROY, ROBERT	8749		City Of Chicago Fire	$0.38
06/16/2017	MC AROY, ROBERT	8749		City Of Chicago Fire	$363.26
06/16/2017	MC AROY, ROBERT	8749		City Of Chicago Fire	$4.00
06/16/2017	MC AROY, ROBERT	8749		City Of Chicago Fire	$0.38
06/16/2017	MC AROY, ROBERT	8749		City Of Chicago Fire	$361.30
06/16/2017	MC AROY, ROBERT	8749		City Of Chicago Fire	$4.00

Incident Date	Claimant	Rank	Unit of Assignment	Insured	Total to be Paid
06/16/2017	MC AROY, ROBERT	8749		City Of Chicago Fire	$0.38
06/16/2017	MC AROY, ROBERT	8749		City Of Chicago Fire	$363.26
06/16/2017	MC AROY, ROBERT	8749		City Of Chicago Fire	$4.00
06/16/2017	MC AROY, ROBERT	8749		City Of Chicago Fire	$0.38
06/16/2017	MC AROY, ROBERT	8749		City Of Chicago Fire	$359.05
06/16/2017	MC AROY, ROBERT	8749		City Of Chicago Fire	$4.00
06/16/2017	MC AROY, ROBERT	8749		City Of Chicago Fire	$0.37
06/16/2017	MC AROY, ROBERT	8749		City Of Chicago Fire	$316.31
06/16/2017	MC AROY, ROBERT	8749		City Of Chicago Fire	$4.00
06/16/2017	MC AROY, ROBERT	8749		City Of Chicago Fire	$0.33
06/16/2017	MC AROY, ROBERT	8749		City Of Chicago Fire	$316.31
06/16/2017	MC AROY, ROBERT	8749		City Of Chicago Fire	$4.00
06/16/2017	MC AROY, ROBERT	8749		City Of Chicago Fire	$0.33
06/16/2017	MC AROY, ROBERT	8749		City Of Chicago Fire	$404.04
06/16/2017	MC AROY, ROBERT	8749		City Of Chicago Fire	$4.00
06/16/2017	MC AROY, ROBERT	8749		City Of Chicago Fire	$0.42
06/16/2017	MC AROY, ROBERT	8749		City Of Chicago Fire	$273.57
06/16/2017	MC AROY, ROBERT	8749		City Of Chicago Fire	$4.00
06/16/2017	MC AROY, ROBERT	8749		City Of Chicago Fire	$359.05
06/16/2017	MC AROY, ROBERT	8749		City Of Chicago Fire	$4.00
06/16/2017	MC AROY, ROBERT	8749		City Of Chicago Fire	$0.37
06/16/2017	MC AROY, ROBERT	8749		City Of Chicago Fire	$363.26
06/16/2017	MC AROY, ROBERT	8749		City Of Chicago Fire	$4.00
06/16/2017	MC AROY, ROBERT	8749		City Of Chicago Fire	$0.38
06/16/2017	MC AROY, ROBERT	8749		City Of Chicago Fire	$316.31
06/16/2017	MC AROY, ROBERT	8749		City Of Chicago Fire	$371.68
06/16/2017	MC AROY, ROBERT	8749		City Of Chicago Fire	$4.00
06/16/2017	MC AROY, ROBERT	8749		City Of Chicago Fire	$0.40
06/16/2017	MC AROY, ROBERT	8749		City Of Chicago Fire	$359.05
06/16/2017	MC AROY, ROBERT	8749		City Of Chicago Fire	$4.00
06/16/2017	MC AROY, ROBERT	8749		City Of Chicago Fire	$0.37
06/16/2017	MC AROY, ROBERT	8749		City Of Chicago Fire	$76.82
06/16/2017	MC AROY, ROBERT	8749		City Of Chicago Fire	$4.00

Incident Date	Claimant	Rank	Unit of Assignment	Insured	Total to be Paid
06/16/2017	MC AROY, ROBERT	8749		City Of Chicago Fire	$0.69
06/16/2017	MC AROY, ROBERT	8749		City Of Chicago Fire	$53.74
06/16/2017	MC AROY, ROBERT	8749		City Of Chicago Fire	$4.00
06/16/2017	MC AROY, ROBERT	8749		City Of Chicago Fire	$0.48
06/16/2017	MC AROY, ROBERT	8749		City Of Chicago Fire	$76.82
06/16/2017	MC AROY, ROBERT	8749		City Of Chicago Fire	$4.00
06/16/2017	MC AROY, ROBERT	8749		City Of Chicago Fire	$0.69
07/20/2009	MAYNOR, ADAM	8801		City Of Chicago Fire	$4.00
12/12/2008	MAXWELL, STEVEN			City Of Chicago Fire	$4.00
12/12/2008	MAXWELL, STEVEN			City Of Chicago Fire	$71.69
12/12/2008	MAXWELL, STEVEN			City Of Chicago Fire	$4.00
12/12/2008	MAXWELL, STEVEN			City Of Chicago Fire	$130.73
12/12/2008	MAXWELL, STEVEN			City Of Chicago Fire	$1.35
12/12/2008	MAXWELL, STEVEN			City Of Chicago Fire	$109.09
12/12/2008	MAXWELL, STEVEN			City Of Chicago Fire	$109.09
12/12/2008	MAXWELL, STEVEN			City Of Chicago Fire	$374.56
12/12/2008	MAXWELL, STEVEN			City Of Chicago Fire	$191.55
11/02/2017	MARTINEZ, ISRAEL	8801		City Of Chicago Fire	$4.00
11/02/2017	MARTINEZ, ISRAEL	8801		City Of Chicago Fire	$191.98
11/02/2017	MARTINEZ, ISRAEL	8801		City Of Chicago Fire	$7.87
11/02/2017	MARTINEZ, ISRAEL	8801		City Of Chicago Fire	$4.00
08/08/2017	MARTIN, BARBARA	8745		City Of Chicago Fire	$4.00
08/08/2017	MARTIN, BARBARA	8745		City Of Chicago Fire	$4.00
08/08/2017	MARTIN, BARBARA	8745		City Of Chicago Fire	$4.00
08/08/2017	MARTIN, BARBARA	8745		City Of Chicago Fire	$76.82
08/08/2017	MARTIN, BARBARA	8745		City Of Chicago Fire	$76.82
08/08/2017	MARTIN, BARBARA	8745		City Of Chicago Fire	$0.69
08/08/2017	MARTIN, BARBARA	8745		City Of Chicago Fire	$0.69
08/08/2017	MARTIN, BARBARA	8745		City Of Chicago Fire	$3.24
08/08/2017	MARTIN, BARBARA	8745		City Of Chicago Fire	$360.90
10/15/2017	MARSHALL, AMOS	8801		City Of Chicago Fire	$109.18
10/15/2017	MARSHALL, AMOS	8801		City Of Chicago Fire	$51.75
08/01/2017	LEWIS, VINCENT	8749		City Of Chicago Fire	$0.69

Incident Date	Claimant	Rank	Unit of Assignment	Insured	Total to be Paid
08/01/2017	LEWIS, VINCENT	8749		City Of Chicago Fire	$4.00
08/01/2017	LEWIS, VINCENT	8749		City Of Chicago Fire	$76.82
08/01/2017	LEWIS, VINCENT	8749		City Of Chicago Fire	$10.37
08/01/2017	LEWIS, VINCENT	8749		City Of Chicago Fire	$4.00
08/01/2017	LEWIS, VINCENT	8749		City Of Chicago Fire	$0.26
08/01/2017	LEWIS, VINCENT	8749		City Of Chicago Fire	$4.00
08/01/2017	LEWIS, VINCENT	8749		City Of Chicago Fire	$245.90
08/01/2017	LEWIS, VINCENT	8749		City Of Chicago Fire	$0.41
08/01/2017	LEWIS, VINCENT	8749		City Of Chicago Fire	$4.00
08/01/2017	LEWIS, VINCENT	8749		City Of Chicago Fire	$392.27
08/01/2017	LEWIS, VINCENT	8749		City Of Chicago Fire	$0.35
08/01/2017	LEWIS, VINCENT	8749		City Of Chicago Fire	$4.00
08/01/2017	LEWIS, VINCENT	8749		City Of Chicago Fire	$76.82
08/01/2017	LEWIS, VINCENT	8749		City Of Chicago Fire	$4.00
08/01/2017	LEWIS, VINCENT	8749		City Of Chicago Fire	$342.60
08/01/2017	LEWIS, VINCENT	8749		City Of Chicago Fire	$0.69
08/01/2017	LEWIS, VINCENT	8749		City Of Chicago Fire	$349.32
08/01/2017	LEWIS, VINCENT	8749		City Of Chicago Fire	$4.00
08/01/2017	LEWIS, VINCENT	8749		City Of Chicago Fire	$0.36
08/01/2017	LEWIS, VINCENT	8749		City Of Chicago Fire	$349.32
08/01/2017	LEWIS, VINCENT	8749		City Of Chicago Fire	$4.00
08/01/2017	LEWIS, VINCENT	8749		City Of Chicago Fire	$0.36
08/01/2017	LEWIS, VINCENT	8749		City Of Chicago Fire	$359.05
08/01/2017	LEWIS, VINCENT	8749		City Of Chicago Fire	$4.00
08/01/2017	LEWIS, VINCENT	8749		City Of Chicago Fire	$0.37
08/01/2017	LEWIS, VINCENT	8749		City Of Chicago Fire	$349.32
08/01/2017	LEWIS, VINCENT	8749		City Of Chicago Fire	$4.00
08/01/2017	LEWIS, VINCENT	8749		City Of Chicago Fire	$0.36
08/01/2017	LEWIS, VINCENT	8749		City Of Chicago Fire	$389.55
08/01/2017	LEWIS, VINCENT	8749		City Of Chicago Fire	$4.00
08/01/2017	LEWIS, VINCENT	8749		City Of Chicago Fire	$0.40
08/01/2017	LEWIS, VINCENT	8749		City Of Chicago Fire	$356.54
08/01/2017	LEWIS, VINCENT	8749		City Of Chicago Fire	$4.00

Incident Date	Claimant	Rank	Unit of Assignment	Insured	Total to be Paid
08/01/2017	LEWIS, VINCENT	8749		City Of Chicago Fire	$0.37
08/01/2017	LEWIS, VINCENT	8749		City Of Chicago Fire	$342.60
08/01/2017	LEWIS, VINCENT	8749		City Of Chicago Fire	$4.00
08/01/2017	LEWIS, VINCENT	8749		City Of Chicago Fire	$0.35
11/11/2017	LEMKE, BARBARA	8750		City Of Chicago Fire	$11.40
11/11/2017	LEMKE, BARBARA	8750		City Of Chicago Fire	$4.00
10/02/2017	LECODET, VICTOR	8801		City Of Chicago Fire	$0.96
10/02/2017	LECODET, VICTOR	8801		City Of Chicago Fire	$4.00
10/02/2017	LECODET, VICTOR	8801		City Of Chicago Fire	$211.24
10/02/2017	LECODET, VICTOR	8801		City Of Chicago Fire	$0.96
10/02/2017	LECODET, VICTOR	8801		City Of Chicago Fire	$4.00
10/02/2017	LECODET, VICTOR	8801		City Of Chicago Fire	$211.24
10/02/2017	LECODET, VICTOR	8801		City Of Chicago Fire	$1.76
10/02/2017	LECODET, VICTOR	8801		City Of Chicago Fire	$4.00
10/02/2017	LECODET, VICTOR	8801		City Of Chicago Fire	$283.10
10/02/2017	LECODET, VICTOR	8801		City Of Chicago Fire	$0.96
10/02/2017	LECODET, VICTOR	8801		City Of Chicago Fire	$2.82
10/02/2017	LECODET, VICTOR	8801		City Of Chicago Fire	$211.24
10/02/2017	LECODET, VICTOR	8801		City Of Chicago Fire	$4.00
10/02/2017	LECODET, VICTOR	8801		City Of Chicago Fire	$4.00
10/02/2017	LECODET, VICTOR	8801		City Of Chicago Fire	$149.40
10/02/2017	LECODET, VICTOR	8801		City Of Chicago Fire	$4.00
10/02/2017	LECODET, VICTOR	8801		City Of Chicago Fire	$0.95
10/02/2017	LECODET, VICTOR	8801		City Of Chicago Fire	$208.85
02/01/2017	LAKAWITCH, JAMES	8801		City Of Chicago Fire	$265.02
02/01/2017	LAKAWITCH, JAMES	8801		City Of Chicago Fire	$4.00
02/01/2017	LAKAWITCH, JAMES	8801		City Of Chicago Fire	$0.92
10/26/2017	KUPRIANCZYK, WANDA	8745		City Of Chicago Fire	$40.22
10/26/2017	KUPRIANCZYK, WANDA	8745		City Of Chicago Fire	$2.03
10/26/2017	KUPRIANCZYK, WANDA	8745		City Of Chicago Fire	$4.00
10/26/2017	KUPRIANCZYK, WANDA	8745		City Of Chicago Fire	$4.00
10/26/2017	KUPRIANCZYK, WANDA	8745		City Of Chicago Fire	$107.43
10/26/2017	KUPRIANCZYK, WANDA	8745		City Of Chicago Fire	$4.00

Incident Date	Claimant	Rank	Unit of Assignment	Insured	Total to be Paid
10/26/2017	KUPRIANCZYK, WANDA	8745		City Of Chicago Fire	$191.98
10/26/2017	KUPRIANCZYK, WANDA	8745		City Of Chicago Fire	$10.23
10/26/2017	KUPRIANCZYK, WANDA	8745		City Of Chicago Fire	$4.00
05/22/2017	KORANDA III, EDWARD	8801		City Of Chicago Fire	$223.76
05/22/2017	KORANDA III, EDWARD	8801		City Of Chicago Fire	$2.00
05/22/2017	KORANDA III, EDWARD	8801		City Of Chicago Fire	$4.00
05/22/2017	KORANDA III, EDWARD	8801		City Of Chicago Fire	$1.81
05/22/2017	KORANDA III, EDWARD	8801		City Of Chicago Fire	$4.00
05/22/2017	KORANDA III, EDWARD	8801		City Of Chicago Fire	$201.82
08/20/2017	KORANDA III, EDWARD	8801		City Of Chicago Fire	$81.70
08/20/2017	KORANDA III, EDWARD	8801		City Of Chicago Fire	$4.00
08/20/2017	KORANDA III, EDWARD	8801		City Of Chicago Fire	$0.73
10/02/2017	KOLLIAS, TASO	8749		City Of Chicago Fire	$161.82
10/02/2017	KOLLIAS, TASO	8749		City Of Chicago Fire	$4.00
10/02/2017	KOLLIAS, TASO	8749		City Of Chicago Fire	$6.70
09/04/2017	KOLINSKI, WALTER	8807		City Of Chicago Fire	$80.69
09/04/2017	KOLINSKI, WALTER	8807		City Of Chicago Fire	$92.40
09/04/2017	KOLINSKI, WALTER	8807		City Of Chicago Fire	$25.57
02/20/2017	KNOWLES, HARDY	8731		City Of Chicago Fire	$4.00
02/20/2017	KNOWLES, HARDY	8731		City Of Chicago Fire	$0.91
02/20/2017	KNOWLES, HARDY	8731		City Of Chicago Fire	$4.00
02/20/2017	KNOWLES, HARDY	8731		City Of Chicago Fire	$4.00
02/20/2017	KNOWLES, HARDY	8731		City Of Chicago Fire	$4.00
02/20/2017	KNOWLES, HARDY	8731		City Of Chicago Fire	$1.53
02/20/2017	KNOWLES, HARDY	8731		City Of Chicago Fire	$289.96
02/20/2017	KNOWLES, HARDY	8731		City Of Chicago Fire	$1.01
02/20/2017	KNOWLES, HARDY	8731		City Of Chicago Fire	$0.92
02/20/2017	KNOWLES, HARDY	8731		City Of Chicago Fire	$4.00
02/20/2017	KNOWLES, HARDY	8731		City Of Chicago Fire	$267.23
02/11/2017	KIRBY, JAMES	8801		City Of Chicago Fire	$65.36
01/08/2016	KINTNER, ROBERT	8731		City Of Chicago Fire	$4.00
01/08/2016	KINTNER, ROBERT	8731		City Of Chicago Fire	$4.00
01/08/2016	KINTNER, ROBERT	8731		City Of Chicago Fire	$4.00

Incident Date	Claimant	Rank	Unit of Assignment	Insured	Total to be Paid
01/08/2016	KINTNER, ROBERT	8731		City Of Chicago Fire	$1.08
01/08/2016	KINTNER, ROBERT	8731		City Of Chicago Fire	$4.00
01/08/2016	KINTNER, ROBERT	8731		City Of Chicago Fire	$1.14
01/08/2016	KINTNER, ROBERT	8731		City Of Chicago Fire	$1.07
01/08/2016	KINTNER, ROBERT	8731		City Of Chicago Fire	$4.00
01/08/2016	KINTNER, ROBERT	8731		City Of Chicago Fire	$1.07
11/09/2017	KESKE, KEN	8750		City Of Chicago Fire	$33.45
11/09/2017	KESKE, KEN	8750		City Of Chicago Fire	$4.00
11/09/2017	KESKE, KEN	8750		City Of Chicago Fire	$90.51
05/24/2013	KELLY, JOSEPH	8728		City Of Chicago Fire	$119.37
05/24/2013	KELLY, JOSEPH	8728		City Of Chicago Fire	$4.00
06/04/2017	KEHOE, MARTIN	8801		City Of Chicago Fire	$4.00
06/04/2017	KEHOE, MARTIN	8801		City Of Chicago Fire	$271.06
06/04/2017	KEHOE, MARTIN	8801		City Of Chicago Fire	$4.00
06/04/2017	KEHOE, MARTIN	8801		City Of Chicago Fire	$0.29
06/04/2017	KEHOE, MARTIN	8801		City Of Chicago Fire	$266.85
06/04/2017	KEHOE, MARTIN	8801		City Of Chicago Fire	$0.48
06/04/2017	KEHOE, MARTIN	8801		City Of Chicago Fire	$0.28
06/04/2017	KEHOE, MARTIN	8801		City Of Chicago Fire	$295.86
06/04/2017	KEHOE, MARTIN	8801		City Of Chicago Fire	$4.00
06/04/2017	KEHOE, MARTIN	8801		City Of Chicago Fire	$0.31
06/04/2017	KEHOE, MARTIN	8801		City Of Chicago Fire	$342.60
06/04/2017	KEHOE, MARTIN	8801		City Of Chicago Fire	$4.00
06/04/2017	KEHOE, MARTIN	8801		City Of Chicago Fire	$0.35
06/04/2017	KEHOE, MARTIN	8801		City Of Chicago Fire	$53.74
06/04/2017	KEHOE, MARTIN	8801		City Of Chicago Fire	$4.00
04/21/2017	KANE, MARGARET	8702		City Of Chicago Fire	$113.75
10/10/2017	JOYCE, JOHN	8733		City Of Chicago Fire	$432.36
10/10/2017	JOYCE, JOHN	8733		City Of Chicago Fire	$3.87
10/10/2017	JOYCE, JOHN	8733		City Of Chicago Fire	$4.00
05/22/2017	JONES III, RILEY	8794		City Of Chicago Fire	$27.94
05/22/2017	JONES III, RILEY	8794		City Of Chicago Fire	$4.00
10/23/2017	JOHNSON, DAVID	8731		City Of Chicago Fire	$4.00

Incident Date	Claimant	Rank	Unit of Assignment	Insured	Total to be Paid
10/23/2017	JOHNSON, DAVID	8731		City Of Chicago Fire	$31.63
10/23/2017	JOHNSON, DAVID	8731		City Of Chicago Fire	$30.65
10/04/2017	JOHNSON, BRIAN	8750		City Of Chicago Fire	$4.90
10/04/2017	JOHNSON, BRIAN	8750		City Of Chicago Fire	$163.18
10/04/2017	JOHNSON, BRIAN	8750		City Of Chicago Fire	$4.00
12/18/2016	JETT, DONALD	8819		City Of Chicago Fire	$8.00
12/18/2016	JETT, DONALD	8819		City Of Chicago Fire	$4.00
04/13/2016	JALOVE, JOSEPH	8801		City Of Chicago Fire	$485.08
02/21/2008	Harney, James	F	00449	City Of Chicago Fire	$4.00
02/21/2008	Harney, James	F	00449	City Of Chicago Fire	$0.83
05/22/2017	HOWARD, JESSE	8750		City Of Chicago Fire	$28.02
05/22/2017	HOWARD, JESSE	8750		City Of Chicago Fire	$4.00
05/22/2017	HOWARD, JESSE	8750		City Of Chicago Fire	$72.06
05/22/2017	HOWARD, JESSE	8750		City Of Chicago Fire	$205.86
05/22/2017	HOWARD, JESSE	8750		City Of Chicago Fire	$1.84
05/22/2017	HOWARD, JESSE	8750		City Of Chicago Fire	$4.00
08/02/2017	HOLIDAY, CALVIN	8811		City Of Chicago Fire	$0.38
08/02/2017	HOLIDAY, CALVIN	8811		City Of Chicago Fire	$4.00
08/02/2017	HOLIDAY, CALVIN	8811		City Of Chicago Fire	$353.74
11/10/2017	HOGAN, AARON	8750		City Of Chicago Fire	$191.98
11/10/2017	HOGAN, AARON	8750		City Of Chicago Fire	$4.00
11/08/2012	HERRERA, EDWARD	8807		City Of Chicago Fire	$1.71
10/19/2017	HELMA, MARC	8801		City Of Chicago Fire	$5.80
10/19/2017	HELMA, MARC	8801		City Of Chicago Fire	$4.00
10/19/2017	HELMA, MARC	8801		City Of Chicago Fire	$648.52
10/19/2017	HELMA, MARC	8801		City Of Chicago Fire	$0.32
10/19/2017	HELMA, MARC	8801		City Of Chicago Fire	$4.00
10/19/2017	HELMA, MARC	8801		City Of Chicago Fire	$35.54
10/19/2017	HELMA, MARC	8801		City Of Chicago Fire	$4.00
10/19/2017	HELMA, MARC	8801		City Of Chicago Fire	$191.98
11/01/2017	HEENAN, WILLIAM	8731		City Of Chicago Fire	$4.00
11/01/2017	HEENAN, WILLIAM	8731		City Of Chicago Fire	$4.00
11/01/2017	HEENAN, WILLIAM	8731		City Of Chicago Fire	$284.55

Incident Date	Claimant	Rank	Unit of Assignment	Insured	Total to be Paid
11/01/2017	HEENAN, WILLIAM	8731		City Of Chicago Fire	$22.68
07/07/2017	HECKMANN, MARGARET	8750		City Of Chicago Fire	$0.35
07/07/2017	HECKMANN, MARGARET	8750		City Of Chicago Fire	$363.26
07/07/2017	HECKMANN, MARGARET	8750		City Of Chicago Fire	$4.00
07/07/2017	HECKMANN, MARGARET	8750		City Of Chicago Fire	$0.38
07/07/2017	HECKMANN, MARGARET	8750		City Of Chicago Fire	$404.04
07/07/2017	HECKMANN, MARGARET	8750		City Of Chicago Fire	$4.00
07/07/2017	HECKMANN, MARGARET	8750		City Of Chicago Fire	$0.42
07/07/2017	HECKMANN, MARGARET	8750		City Of Chicago Fire	$318.56
07/07/2017	HECKMANN, MARGARET	8750		City Of Chicago Fire	$4.00
07/07/2017	HECKMANN, MARGARET	8750		City Of Chicago Fire	$0.34
07/07/2017	HECKMANN, MARGARET	8750		City Of Chicago Fire	$396.27
07/07/2017	HECKMANN, MARGARET	8750		City Of Chicago Fire	$4.00
07/07/2017	HECKMANN, MARGARET	8750		City Of Chicago Fire	$0.41
07/07/2017	HECKMANN, MARGARET	8750		City Of Chicago Fire	$322.77
07/07/2017	HECKMANN, MARGARET	8750		City Of Chicago Fire	$4.00
07/07/2017	HECKMANN, MARGARET	8750		City Of Chicago Fire	$53.74
07/07/2017	HECKMANN, MARGARET	8750		City Of Chicago Fire	$4.00
07/07/2017	HECKMANN, MARGARET	8750		City Of Chicago Fire	$0.48
07/07/2017	HECKMANN, MARGARET	8750		City Of Chicago Fire	$4.00
07/07/2017	HECKMANN, MARGARET	8750		City Of Chicago Fire	$32.69
07/07/2017	HECKMANN, MARGARET	8750		City Of Chicago Fire	$4.00
07/07/2017	HECKMANN, MARGARET	8750		City Of Chicago Fire	$105.96
07/07/2017	HECKMANN, MARGARET	8750		City Of Chicago Fire	$0.38
07/07/2017	HECKMANN, MARGARET	8750		City Of Chicago Fire	$4.00
07/07/2017	HECKMANN, MARGARET	8750		City Of Chicago Fire	$361.30
07/07/2017	HECKMANN, MARGARET	8750		City Of Chicago Fire	$392.27
07/07/2017	HECKMANN, MARGARET	8750		City Of Chicago Fire	$0.41
10/18/2017	HANSEN, JOHANNA	8750		City Of Chicago Fire	$4.00
11/13/2017	HANSEN, JOHANNA	8750		City Of Chicago Fire	$16.52
03/22/2017	GUZMAN III, CESAR	8750		City Of Chicago Fire	$53.15
03/22/2017	GUZMAN III, CESAR	8750		City Of Chicago Fire	$4.00
03/22/2017	GUZMAN III, CESAR	8750		City Of Chicago Fire	$1.00

Incident Date	Claimant	Rank	Unit of Assignment	Insured	Total to be Paid
04/15/2017	GROSZEK, KEN	8731		City Of Chicago Fire	$76.51
09/21/2017	GRIFFIN, SEAN	8728		City Of Chicago Fire	$56.99
09/21/2017	GRIFFIN, SEAN	8728		City Of Chicago Fire	$1.76
09/21/2017	GRIFFIN, SEAN	8728		City Of Chicago Fire	$4.00
09/21/2017	GRIFFIN, SEAN	8728		City Of Chicago Fire	$72.42
09/21/2017	GRIFFIN, SEAN	8728		City Of Chicago Fire	$224.18
09/21/2017	GRIFFIN, SEAN	8728		City Of Chicago Fire	$4.00
09/21/2017	GRIFFIN, SEAN	8728		City Of Chicago Fire	$4.00
09/21/2017	GRIFFIN, SEAN	8728		City Of Chicago Fire	$1.38
09/21/2017	GRIFFIN, SEAN	8728		City Of Chicago Fire	$2.53
09/21/2017	GRIFFIN, SEAN	8728		City Of Chicago Fire	$84.51
09/21/2017	GRIFFIN, SEAN	8728		City Of Chicago Fire	$4.00
09/21/2017	GRAHAM, CHARLES	8749		City Of Chicago Fire	$4.00
09/21/2017	GRAHAM, CHARLES	8749		City Of Chicago Fire	$32.55
09/21/2017	GRAHAM, CHARLES	8749		City Of Chicago Fire	$77.17
09/21/2017	GRAHAM, CHARLES	8749		City Of Chicago Fire	$56.99
09/21/2017	GRAHAM, CHARLES	8749		City Of Chicago Fire	$4.00
09/21/2017	GRAHAM, CHARLES	8749		City Of Chicago Fire	$123.32
06/01/2012	GIUFFRE, PHILIP	FF/P		City Of Chicago Fire	$680.35
06/01/2012	GIUFFRE, PHILIP	FF/P		City Of Chicago Fire	$695.68
07/29/2017	GIES, JOHN	8817		City Of Chicago Fire	$488.07
07/29/2017	GIES, JOHN	8817		City Of Chicago Fire	$4.37
07/29/2017	GIES, JOHN	8817		City Of Chicago Fire	$4.00
08/09/2016	GAWEL, CARTER	8801		City Of Chicago Fire	$38.79
08/09/2016	GAWEL, CARTER	8801		City Of Chicago Fire	$134.68
08/09/2016	GAWEL, CARTER	8801		City Of Chicago Fire	$2.19
08/09/2016	GAWEL, CARTER	8801		City Of Chicago Fire	$3.45
08/09/2016	GAWEL, CARTER	8801		City Of Chicago Fire	$27.33
08/09/2016	GAWEL, CARTER	8801		City Of Chicago Fire	$0.24
08/09/2016	GAWEL, CARTER	8801		City Of Chicago Fire	$385.72
08/09/2016	GAWEL, CARTER	8801		City Of Chicago Fire	$244.51
11/03/2017	GALLOZA, EDWARD	8801		City Of Chicago Fire	$0.70
11/03/2017	GALLOZA, EDWARD	8801		City Of Chicago Fire	$4.00

Incident Date	Claimant	Rank	Unit of Assignment	Insured	Total to be Paid
11/03/2017	GALLOZA, EDWARD	8801		City Of Chicago Fire	$202.05
09/10/2011	GALLAPO, ROBERT	8735		City Of Chicago Fire	$4.00
08/23/2017	GALLAGHER, MARTIN	8731		City Of Chicago Fire	$0.38
08/23/2017	GALLAGHER, MARTIN	8731		City Of Chicago Fire	$363.00
08/23/2017	GALLAGHER, MARTIN	8731		City Of Chicago Fire	$4.00
08/23/2017	GALLAGHER, MARTIN	8731		City Of Chicago Fire	$0.39
08/23/2017	GALLAGHER, MARTIN	8731		City Of Chicago Fire	$356.54
08/23/2017	GALLAGHER, MARTIN	8731		City Of Chicago Fire	$4.00
08/23/2017	GALLAGHER, MARTIN	8731		City Of Chicago Fire	$0.37
08/23/2017	GALLAGHER, MARTIN	8731		City Of Chicago Fire	$349.82
08/23/2017	GALLAGHER, MARTIN	8731		City Of Chicago Fire	$4.00
08/23/2017	GALLAGHER, MARTIN	8731		City Of Chicago Fire	$0.36
08/23/2017	GALLAGHER, MARTIN	8731		City Of Chicago Fire	$340.56
08/23/2017	GALLAGHER, MARTIN	8731		City Of Chicago Fire	$4.00
08/23/2017	GALLAGHER, MARTIN	8731		City Of Chicago Fire	$0.35
08/23/2017	GALLAGHER, MARTIN	8731		City Of Chicago Fire	$4.00
08/23/2017	GALLAGHER, MARTIN	8731		City Of Chicago Fire	$0.35
08/23/2017	GALLAGHER, MARTIN	8731		City Of Chicago Fire	$347.07
08/23/2017	GALLAGHER, MARTIN	8731		City Of Chicago Fire	$352.33
08/23/2017	GALLAGHER, MARTIN	8731		City Of Chicago Fire	$4.00
08/23/2017	GALLAGHER, MARTIN	8731		City Of Chicago Fire	$0.36
08/23/2017	GALLAGHER, MARTIN	8731		City Of Chicago Fire	$218.20
08/23/2017	GALLAGHER, MARTIN	8731		City Of Chicago Fire	$4.00
08/23/2017	GALLAGHER, MARTIN	8731		City Of Chicago Fire	$0.22
08/23/2017	GALLAGHER, MARTIN	8731		City Of Chicago Fire	$72.77
08/23/2017	GALLAGHER, MARTIN	8731		City Of Chicago Fire	$4.00
08/23/2017	GALLAGHER, MARTIN	8731		City Of Chicago Fire	$1.38
08/23/2017	GALLAGHER, MARTIN	8731		City Of Chicago Fire	$363.26
08/23/2017	GALLAGHER, MARTIN	8731		City Of Chicago Fire	$4.00
08/23/2017	GALLAGHER, MARTIN	8731		City Of Chicago Fire	$0.38
08/23/2017	GALLAGHER, MARTIN	8731		City Of Chicago Fire	$363.26
08/23/2017	GALLAGHER, MARTIN	8731		City Of Chicago Fire	$4.00
08/23/2017	GALLAGHER, MARTIN	8731		City Of Chicago Fire	$0.38

Incident Date	Claimant	Rank	Unit of Assignment	Insured	Total to be Paid
08/23/2017	GALLAGHER, MARTIN	8731		City Of Chicago Fire	$299.53
08/23/2017	GALLAGHER, MARTIN	8731		City Of Chicago Fire	$4.00
08/23/2017	GALLAGHER, MARTIN	8731		City Of Chicago Fire	$0.31
08/23/2017	GALLAGHER, MARTIN	8731		City Of Chicago Fire	$363.26
08/23/2017	GALLAGHER, MARTIN	8731		City Of Chicago Fire	$4.00
10/17/2016	GAICHAS, KRISTY	8745		City Of Chicago Fire	$361.01
10/17/2016	GAICHAS, KRISTY	8745		City Of Chicago Fire	$0.37
10/17/2016	GAICHAS, KRISTY	8745		City Of Chicago Fire	$4.00
11/14/2016	FUNK, JOHN	8819		City Of Chicago Fire	$2.06
11/14/2016	FUNK, JOHN	8819		City Of Chicago Fire	$4.00
11/14/2016	FUNK, JOHN	8819		City Of Chicago Fire	$312.26
09/25/2017	FRANZEN, RYAN	8728		City Of Chicago Fire	$0.55
09/25/2017	FRANZEN, RYAN	8728		City Of Chicago Fire	$4.00
09/25/2017	FRANZEN, RYAN	8728		City Of Chicago Fire	$77.63
09/25/2017	FRANZEN, RYAN	8728		City Of Chicago Fire	$49.92
09/25/2017	FRANZEN, RYAN	8728		City Of Chicago Fire	$4.00
09/25/2017	FRANZEN, RYAN	8728		City Of Chicago Fire	$1.26
09/25/2017	FRANZEN, RYAN	8728		City Of Chicago Fire	$4.00
09/25/2017	FRANZEN, RYAN	8728		City Of Chicago Fire	$66.72
09/25/2017	FRANZEN, RYAN	8728		City Of Chicago Fire	$0.55
09/25/2017	FRANZEN, RYAN	8728		City Of Chicago Fire	$4.00
09/25/2017	FRANZEN, RYAN	8728		City Of Chicago Fire	$77.63
08/17/2017	FLORES, RAMON	8731		City Of Chicago Fire	$4.00
05/18/2008	FITZPATRICK, KEVIN			City Of Chicago Fire	$4.00
10/24/2017	FITZMAURICE, PATRICK	8748		City Of Chicago Fire	$4.00
10/24/2017	FITZMAURICE, PATRICK	8748		City Of Chicago Fire	$9.97
11/20/2008	FITZGIBBON, JAMES			City Of Chicago Fire	$1.94
11/20/2008	FITZGIBBON, JAMES			City Of Chicago Fire	$1.01
09/06/2010	FERNANDEZ, JOHN	8731		City Of Chicago Fire	$42.85
09/06/2010	FERNANDEZ, JOHN	8731		City Of Chicago Fire	$4.00
04/21/2014	FARRIS, VINCENT	8811		City Of Chicago Fire	$1.52
04/21/2014	FARRIS, VINCENT	8811		City Of Chicago Fire	$4.00
04/21/2014	FARRIS, VINCENT	8811		City Of Chicago Fire	$4.00

Incident Date	Claimant	Rank	Unit of Assignment	Insured	Total to be Paid
04/21/2014	FARRIS, VINCENT	8811		City Of Chicago Fire	$1.00
04/21/2014	FARRIS, VINCENT	8811		City Of Chicago Fire	$1.00
04/21/2014	FARRIS, VINCENT	8811		City Of Chicago Fire	$4.00
03/12/2017	FARRIS, VINCENT	8811		City Of Chicago Fire	$4.00
03/12/2017	FARRIS, VINCENT	8811		City Of Chicago Fire	$109.18
03/12/2017	FARRIS, VINCENT	8811		City Of Chicago Fire	$1.90
03/12/2017	FARRIS, VINCENT	8811		City Of Chicago Fire	$4.00
03/12/2017	FARRIS, VINCENT	8811		City Of Chicago Fire	$8.20
03/12/2017	FARRIS, VINCENT	8811		City Of Chicago Fire	$100.39
07/24/2016	EVANS, JESSICA	8801		City Of Chicago Fire	$31.74
07/24/2016	EVANS, JESSICA	8801		City Of Chicago Fire	$4.00
09/01/2017	ESTKA, JOSEPH	8807		City Of Chicago Fire	$0.30
09/01/2017	ESTKA, JOSEPH	8807		City Of Chicago Fire	$396.77
09/01/2017	ESTKA, JOSEPH	8807		City Of Chicago Fire	$4.00
09/01/2017	ESTKA, JOSEPH	8807		City Of Chicago Fire	$0.43
09/01/2017	ESTKA, JOSEPH	8807		City Of Chicago Fire	$192.09
09/01/2017	ESTKA, JOSEPH	8807		City Of Chicago Fire	$4.00
09/01/2017	ESTKA, JOSEPH	8807		City Of Chicago Fire	$0.20
09/01/2017	ESTKA, JOSEPH	8807		City Of Chicago Fire	$72.77
09/01/2017	ESTKA, JOSEPH	8807		City Of Chicago Fire	$4.00
09/01/2017	ESTKA, JOSEPH	8807		City Of Chicago Fire	$1.38
09/01/2017	ESTKA, JOSEPH	8807		City Of Chicago Fire	$367.76
09/01/2017	ESTKA, JOSEPH	8807		City Of Chicago Fire	$4.00
09/01/2017	ESTKA, JOSEPH	8807		City Of Chicago Fire	$0.40
09/01/2017	ESTKA, JOSEPH	8807		City Of Chicago Fire	$322.77
09/01/2017	ESTKA, JOSEPH	8807		City Of Chicago Fire	$4.00
09/01/2017	ESTKA, JOSEPH	8807		City Of Chicago Fire	$0.35
09/01/2017	ESTKA, JOSEPH	8807		City Of Chicago Fire	$252.58
09/01/2017	ESTKA, JOSEPH	8807		City Of Chicago Fire	$4.00
09/01/2017	ESTKA, JOSEPH	8807		City Of Chicago Fire	$0.26
09/01/2017	ESTKA, JOSEPH	8807		City Of Chicago Fire	$275.82
09/01/2017	ESTKA, JOSEPH	8807		City Of Chicago Fire	$4.00
07/16/2017	ENRIGHT, JOHN	8818		City Of Chicago Fire	$4.00

Incident Date	Claimant	Rank	Unit of Assignment	Insured	Total to be Paid
07/16/2017	ENRIGHT, JOHN	8818		City Of Chicago Fire	$0.39
07/16/2017	ENRIGHT, JOHN	8818		City Of Chicago Fire	$356.54
07/16/2017	ENRIGHT, JOHN	8818		City Of Chicago Fire	$4.00
07/16/2017	ENRIGHT, JOHN	8818		City Of Chicago Fire	$0.37
07/16/2017	ENRIGHT, JOHN	8818		City Of Chicago Fire	$356.54
07/16/2017	ENRIGHT, JOHN	8818		City Of Chicago Fire	$90.58
07/16/2017	ENRIGHT, JOHN	8818		City Of Chicago Fire	$4.00
07/16/2017	ENRIGHT, JOHN	8818		City Of Chicago Fire	$0.38
07/16/2017	ENRIGHT, JOHN	8818		City Of Chicago Fire	$303.07
07/16/2017	ENRIGHT, JOHN	8818		City Of Chicago Fire	$4.00
07/16/2017	ENRIGHT, JOHN	8818		City Of Chicago Fire	$0.32
07/16/2017	ENRIGHT, JOHN	8818		City Of Chicago Fire	$386.04
07/16/2017	ENRIGHT, JOHN	8818		City Of Chicago Fire	$4.00
07/16/2017	ENRIGHT, JOHN	8818		City Of Chicago Fire	$0.40
07/16/2017	ENRIGHT, JOHN	8818		City Of Chicago Fire	$361.30
07/16/2017	ENRIGHT, JOHN	8818		City Of Chicago Fire	$4.00
07/16/2017	ENRIGHT, JOHN	8818		City Of Chicago Fire	$0.38
07/16/2017	ENRIGHT, JOHN	8818		City Of Chicago Fire	$349.32
07/16/2017	ENRIGHT, JOHN	8818		City Of Chicago Fire	$4.00
07/16/2017	ENRIGHT, JOHN	8818		City Of Chicago Fire	$0.36
07/16/2017	ENRIGHT, JOHN	8818		City Of Chicago Fire	$355.78
07/16/2017	ENRIGHT, JOHN	8818		City Of Chicago Fire	$93.17
07/16/2017	ENRIGHT, JOHN	8818		City Of Chicago Fire	$4.00
07/16/2017	ENRIGHT, JOHN	8818		City Of Chicago Fire	$0.83
07/16/2017	ENRIGHT, JOHN	8818		City Of Chicago Fire	$56.10
07/16/2017	ENRIGHT, JOHN	8818		City Of Chicago Fire	$4.00
07/16/2017	ENRIGHT, JOHN	8818		City Of Chicago Fire	$1.68
07/16/2017	ENRIGHT, JOHN	8818		City Of Chicago Fire	$386.04
07/16/2017	ENRIGHT, JOHN	8818		City Of Chicago Fire	$4.00
07/16/2017	ENRIGHT, JOHN	8818		City Of Chicago Fire	$0.40
07/16/2017	ENRIGHT, JOHN	8818		City Of Chicago Fire	$4.00
07/16/2017	ENRIGHT, JOHN	8818		City Of Chicago Fire	$0.37
07/16/2017	ENRIGHT, JOHN	8818		City Of Chicago Fire	$378.33

Incident Date	Claimant	Rank	Unit of Assignment	Insured	Total to be Paid
10/14/2017	ELLIS, DANIEL	8811		City Of Chicago Fire	$264.25
10/14/2017	ELLIS, DANIEL	8811		City Of Chicago Fire	$0.28
10/14/2017	ELLIS, DANIEL	8811		City Of Chicago Fire	$0.28
10/14/2017	ELLIS, DANIEL	8811		City Of Chicago Fire	$4.00
10/14/2017	ELLIS, DANIEL	8811		City Of Chicago Fire	$4.00
10/14/2017	ELLIS, DANIEL	8811		City Of Chicago Fire	$264.25
10/14/2017	ELLIS, DANIEL	8811		City Of Chicago Fire	$0.30
10/14/2017	ELLIS, DANIEL	8811		City Of Chicago Fire	$4.00
10/14/2017	ELLIS, DANIEL	8811		City Of Chicago Fire	$279.74
10/14/2017	ELLIS, DANIEL	8811		City Of Chicago Fire	$0.30
10/14/2017	ELLIS, DANIEL	8811		City Of Chicago Fire	$4.00
10/14/2017	ELLIS, DANIEL	8811		City Of Chicago Fire	$281.70
10/14/2017	ELLIS, DANIEL	8811		City Of Chicago Fire	$0.26
10/14/2017	ELLIS, DANIEL	8811		City Of Chicago Fire	$4.00
10/14/2017	ELLIS, DANIEL	8811		City Of Chicago Fire	$239.98
10/14/2017	ELLIS, DANIEL	8811		City Of Chicago Fire	$0.28
10/14/2017	ELLIS, DANIEL	8811		City Of Chicago Fire	$4.00
10/14/2017	ELLIS, DANIEL	8811		City Of Chicago Fire	$260.33
10/14/2017	ELLIS, DANIEL	8811		City Of Chicago Fire	$0.30
10/14/2017	ELLIS, DANIEL	8811		City Of Chicago Fire	$4.00
10/14/2017	ELLIS, DANIEL	8811		City Of Chicago Fire	$279.74
10/14/2017	ELLIS, DANIEL	8811		City Of Chicago Fire	$0.29
10/14/2017	ELLIS, DANIEL	8811		City Of Chicago Fire	$4.00
10/14/2017	ELLIS, DANIEL	8811		City Of Chicago Fire	$267.52
10/14/2017	ELLIS, DANIEL	8811		City Of Chicago Fire	$0.32
10/14/2017	ELLIS, DANIEL	8811		City Of Chicago Fire	$4.00
10/14/2017	ELLIS, DANIEL	8811		City Of Chicago Fire	$297.87
10/14/2017	ELLIS, DANIEL	8811		City Of Chicago Fire	$0.28
10/14/2017	ELLIS, DANIEL	8811		City Of Chicago Fire	$4.00
10/14/2017	ELLIS, DANIEL	8811		City Of Chicago Fire	$262.29
10/14/2017	ELLIS, DANIEL	8811		City Of Chicago Fire	$0.28
10/14/2017	ELLIS, DANIEL	8811		City Of Chicago Fire	$262.29
10/14/2017	ELLIS, DANIEL	8811		City Of Chicago Fire	$4.00

Incident Date	Claimant	Rank	Unit of Assignment	Insured	Total to be Paid
10/07/2015	EDWARDS, TIM	8735		City Of Chicago Fire	$4.00
10/07/2015	EDWARDS, TIM	8735		City Of Chicago Fire	$4.00
10/07/2015	EDWARDS, TIM	8735		City Of Chicago Fire	$4.00
10/07/2015	EDWARDS, TIM	8735		City Of Chicago Fire	$4.00
10/07/2015	EDWARDS, TIM	8735		City Of Chicago Fire	$4.00
10/07/2015	EDWARDS, TIM	8735		City Of Chicago Fire	$4.00
10/07/2015	EDWARDS, TIM	8735		City Of Chicago Fire	$4.00
10/07/2015	EDWARDS, TIM	8735		City Of Chicago Fire	$4.00
09/13/2017	EAMES JR, BENJAMIN	8731		City Of Chicago Fire	$0.35
09/13/2017	EAMES JR, BENJAMIN	8731		City Of Chicago Fire	$4.00
09/13/2017	EAMES JR, BENJAMIN	8731		City Of Chicago Fire	$322.77
09/13/2017	EAMES JR, BENJAMIN	8731		City Of Chicago Fire	$1.38
09/13/2017	EAMES JR, BENJAMIN	8731		City Of Chicago Fire	$4.00
09/13/2017	EAMES JR, BENJAMIN	8731		City Of Chicago Fire	$72.77
09/13/2017	EAMES JR, BENJAMIN	8731		City Of Chicago Fire	$0.38
09/13/2017	EAMES JR, BENJAMIN	8731		City Of Chicago Fire	$4.00
09/13/2017	EAMES JR, BENJAMIN	8731		City Of Chicago Fire	$356.28
09/13/2017	EAMES JR, BENJAMIN	8731		City Of Chicago Fire	$0.39
09/13/2017	EAMES JR, BENJAMIN	8731		City Of Chicago Fire	$4.00
09/13/2017	EAMES JR, BENJAMIN	8731		City Of Chicago Fire	$356.28
09/13/2017	EAMES JR, BENJAMIN	8731		City Of Chicago Fire	$4.00
09/13/2017	EAMES JR, BENJAMIN	8731		City Of Chicago Fire	$0.38
09/13/2017	EAMES JR, BENJAMIN	8731		City Of Chicago Fire	$349.56
09/13/2017	EAMES JR, BENJAMIN	8731		City Of Chicago Fire	$4.00
09/13/2017	EAMES JR, BENJAMIN	8731		City Of Chicago Fire	$0.37
09/13/2017	EAMES JR, BENJAMIN	8731		City Of Chicago Fire	$42.41
09/13/2017	EAMES JR, BENJAMIN	8731		City Of Chicago Fire	$4.00
09/13/2017	EAMES JR, BENJAMIN	8731		City Of Chicago Fire	$363.00
12/01/2016	DURHAM, MARIO	8801		City Of Chicago Fire	$5.56
12/01/2016	DURHAM, MARIO	8801		City Of Chicago Fire	$621.23
12/01/2016	DURHAM, MARIO	8801		City Of Chicago Fire	$0.31
12/01/2016	DURHAM, MARIO	8801		City Of Chicago Fire	$35.17
12/01/2016	DURHAM, MARIO	8801		City Of Chicago Fire	$22.28

Incident Date	Claimant	Rank	Unit of Assignment	Insured	Total to be Paid
12/01/2016	DURHAM, MARIO	8801		City Of Chicago Fire	$120.13
12/01/2016	DURHAM, MARIO	8801		City Of Chicago Fire	$12.66
12/01/2016	DURHAM, MARIO	8801		City Of Chicago Fire	$58.92
12/01/2016	DURHAM, MARIO	8801		City Of Chicago Fire	$1.07
08/07/2016	DUNSON, RONNIE	8801		City Of Chicago Fire	$176.65
08/07/2016	DUNSON, RONNIE	8801		City Of Chicago Fire	$0.62
08/07/2016	DUNSON, RONNIE	8801		City Of Chicago Fire	$4.00
10/05/2016	DUNFORD, MICHAEL	8801		City Of Chicago Fire	$0.49
10/05/2016	DUNFORD, MICHAEL	8801		City Of Chicago Fire	$4.00
10/05/2016	DUNFORD, MICHAEL	8801		City Of Chicago Fire	$487.41
10/05/2016	DUNFORD, MICHAEL	8801		City Of Chicago Fire	$0.85
10/05/2016	DUNFORD, MICHAEL	8801		City Of Chicago Fire	$0.69
10/05/2016	DUNFORD, MICHAEL	8801		City Of Chicago Fire	$864.51
10/05/2016	DUNFORD, MICHAEL	8801		City Of Chicago Fire	$4.00
10/05/2016	DUNFORD, MICHAEL	8801		City Of Chicago Fire	$4.00
10/05/2016	DUNFORD, MICHAEL	8801		City Of Chicago Fire	$76.82
09/08/2017	DOUGHERTY, LAUREN	8750		City Of Chicago Fire	$0.37
09/08/2017	DOUGHERTY, LAUREN	8750		City Of Chicago Fire	$0.37
09/08/2017	DOUGHERTY, LAUREN	8750		City Of Chicago Fire	$4.00
09/08/2017	DOUGHERTY, LAUREN	8750		City Of Chicago Fire	$0.32
09/08/2017	DOUGHERTY, LAUREN	8750		City Of Chicago Fire	$356.54
09/08/2017	DOUGHERTY, LAUREN	8750		City Of Chicago Fire	$4.00
09/08/2017	DOUGHERTY, LAUREN	8750		City Of Chicago Fire	$0.37
09/08/2017	DOUGHERTY, LAUREN	8750		City Of Chicago Fire	$385.55
09/08/2017	DOUGHERTY, LAUREN	8750		City Of Chicago Fire	$4.00
09/08/2017	DOUGHERTY, LAUREN	8750		City Of Chicago Fire	$0.40
09/08/2017	DOUGHERTY, LAUREN	8750		City Of Chicago Fire	$356.54
09/08/2017	DOUGHERTY, LAUREN	8750		City Of Chicago Fire	$4.00
09/08/2017	DOUGHERTY, LAUREN	8750		City Of Chicago Fire	$0.37
09/08/2017	DOUGHERTY, LAUREN	8750		City Of Chicago Fire	$356.54
09/08/2017	DOUGHERTY, LAUREN	8750		City Of Chicago Fire	$4.00
09/08/2017	DOUGHERTY, LAUREN	8750		City Of Chicago Fire	$356.54
09/08/2017	DOUGHERTY, LAUREN	8750		City Of Chicago Fire	$4.00

Incident Date	Claimant	Rank	Unit of Assignment	Insured	Total to be Paid
09/08/2017	DOUGHERTY, LAUREN	8750		City Of Chicago Fire	$0.37
09/08/2017	DOUGHERTY, LAUREN	8750		City Of Chicago Fire	$4.00
09/08/2017	DOUGHERTY, LAUREN	8750		City Of Chicago Fire	$356.54
09/08/2017	DOUGHERTY, LAUREN	8750		City Of Chicago Fire	$309.59
01/11/2016	CONNOLLY, MARTIN	8801		City Of Chicago Fire	$4.00
01/11/2016	CONNOLLY, MARTIN	8801		City Of Chicago Fire	$81.40
01/11/2016	CONNOLLY, MARTIN	8801		City Of Chicago Fire	$2.44
01/11/2016	CONNOLLY, MARTIN	8801		City Of Chicago Fire	$63.76
01/11/2016	CONNOLLY, MARTIN	8801		City Of Chicago Fire	$4.00
01/11/2016	CONNOLLY, MARTIN	8801		City Of Chicago Fire	$1.91
08/15/2017	COLLINS, CEDRIC	8801		City Of Chicago Fire	$359.05
08/15/2017	COLLINS, CEDRIC	8801		City Of Chicago Fire	$4.00
08/15/2017	COLLINS, CEDRIC	8801		City Of Chicago Fire	$0.37
08/15/2017	COLLINS, CEDRIC	8801		City Of Chicago Fire	$390.02
08/15/2017	COLLINS, CEDRIC	8801		City Of Chicago Fire	$4.00
08/15/2017	COLLINS, CEDRIC	8801		City Of Chicago Fire	$0.40
08/15/2017	COLLINS, CEDRIC	8801		City Of Chicago Fire	$403.75
08/15/2017	COLLINS, CEDRIC	8801		City Of Chicago Fire	$4.00
08/15/2017	COLLINS, CEDRIC	8801		City Of Chicago Fire	$0.41
08/15/2017	COLLINS, CEDRIC	8801		City Of Chicago Fire	$361.01
08/15/2017	COLLINS, CEDRIC	8801		City Of Chicago Fire	$4.00
08/15/2017	COLLINS, CEDRIC	8801		City Of Chicago Fire	$0.37
08/15/2017	COLLINS, CEDRIC	8801		City Of Chicago Fire	$361.01
08/15/2017	COLLINS, CEDRIC	8801		City Of Chicago Fire	$4.00
08/15/2017	COLLINS, CEDRIC	8801		City Of Chicago Fire	$0.37
08/15/2017	COLLINS, CEDRIC	8801		City Of Chicago Fire	$304.54
08/15/2017	COLLINS, CEDRIC	8801		City Of Chicago Fire	$0.37
08/15/2017	COLLINS, CEDRIC	8801		City Of Chicago Fire	$4.00
08/15/2017	COLLINS, CEDRIC	8801		City Of Chicago Fire	$359.05
08/15/2017	COLLINS, CEDRIC	8801		City Of Chicago Fire	$0.41
08/15/2017	COLLINS, CEDRIC	8801		City Of Chicago Fire	$0.32
08/15/2017	COLLINS, CEDRIC	8801		City Of Chicago Fire	$399.28
08/15/2017	COLLINS, CEDRIC	8801		City Of Chicago Fire	$4.00

Incident Date	Claimant	Rank	Unit of Assignment	Insured	Total to be Paid
08/15/2017	COLLINS, CEDRIC	8801		City Of Chicago Fire	$4.00
09/29/2008	CODY, THOMAS			City Of Chicago Fire	$50.75
07/04/2014	CNOTA, FRED	8812		City Of Chicago Fire	$218.73
07/04/2014	CNOTA, FRED	8812		City Of Chicago Fire	$4.00
07/04/2014	CNOTA, FRED	8812		City Of Chicago Fire	$0.76
07/13/2017	CLEMENS, WILLIAM	8731		City Of Chicago Fire	$302.47
07/13/2017	CLEMENS, WILLIAM	8731		City Of Chicago Fire	$4.00
07/13/2017	CLEMENS, WILLIAM	8731		City Of Chicago Fire	$1.06
07/13/2017	CLEMENS, WILLIAM	8731		City Of Chicago Fire	$302.47
07/13/2017	CLEMENS, WILLIAM	8731		City Of Chicago Fire	$4.00
07/13/2017	CLEMENS, WILLIAM	8731		City Of Chicago Fire	$1.06
07/13/2017	CLEMENS, WILLIAM	8731		City Of Chicago Fire	$109.18
07/13/2017	CLEMENS, WILLIAM	8731		City Of Chicago Fire	$302.47
07/13/2017	CLEMENS, WILLIAM	8731		City Of Chicago Fire	$4.00
07/13/2017	CLEMENS, WILLIAM	8731		City Of Chicago Fire	$1.06
07/13/2017	CLEMENS, WILLIAM	8731		City Of Chicago Fire	$260.33
07/13/2017	CLEMENS, WILLIAM	8731		City Of Chicago Fire	$4.00
07/13/2017	CLEMENS, WILLIAM	8731		City Of Chicago Fire	$0.91
07/13/2017	CLEMENS, WILLIAM	8731		City Of Chicago Fire	$105.96
07/13/2017	CLEMENS, WILLIAM	8731		City Of Chicago Fire	$4.00
07/13/2017	CLEMENS, WILLIAM	8731		City Of Chicago Fire	$32.69
07/13/2017	CLEMENS, WILLIAM	8731		City Of Chicago Fire	$302.47
07/13/2017	CLEMENS, WILLIAM	8731		City Of Chicago Fire	$4.00
07/13/2017	CLEMENS, WILLIAM	8731		City Of Chicago Fire	$1.06
07/13/2017	CLEMENS, WILLIAM	8731		City Of Chicago Fire	$302.47
07/13/2017	CLEMENS, WILLIAM	8731		City Of Chicago Fire	$4.00
07/13/2017	CLEMENS, WILLIAM	8731		City Of Chicago Fire	$1.06
07/13/2017	CLEMENS, WILLIAM	8731		City Of Chicago Fire	$260.33
07/13/2017	CLEMENS, WILLIAM	8731		City Of Chicago Fire	$4.00
07/13/2017	CLEMENS, WILLIAM	8731		City Of Chicago Fire	$0.91
07/13/2017	CLEMENS, WILLIAM	8731		City Of Chicago Fire	$56.57
07/13/2017	CLEMENS, WILLIAM	8731		City Of Chicago Fire	$4.00
07/13/2017	CLEMENS, WILLIAM	8731		City Of Chicago Fire	$260.33

Incident Date	Claimant	Rank	Unit of Assignment	Insured	Total to be Paid
07/13/2017	CLEMENS, WILLIAM	8731		City Of Chicago Fire	$4.00
07/13/2017	CLEMENS, WILLIAM	8731		City Of Chicago Fire	$0.91
07/13/2017	CLEMENS, WILLIAM	8731		City Of Chicago Fire	$302.47
07/13/2017	CLEMENS, WILLIAM	8731		City Of Chicago Fire	$4.00
07/13/2017	CLEMENS, WILLIAM	8731		City Of Chicago Fire	$1.06
07/13/2017	CLEMENS, WILLIAM	8731		City Of Chicago Fire	$302.47
07/13/2017	CLEMENS, WILLIAM	8731		City Of Chicago Fire	$4.00
07/13/2017	CLEMENS, WILLIAM	8731		City Of Chicago Fire	$1.06
07/13/2017	CLEMENS, WILLIAM	8731		City Of Chicago Fire	$302.47
07/13/2017	CLEMENS, WILLIAM	8731		City Of Chicago Fire	$4.00
07/13/2017	CLEMENS, WILLIAM	8731		City Of Chicago Fire	$1.06
05/18/2017	CHAZARO, KYLE	8749		City Of Chicago Fire	$1.17
05/18/2017	CHAZARO, KYLE	8749		City Of Chicago Fire	$294.13
05/18/2017	CHAZARO, KYLE	8749		City Of Chicago Fire	$1.14
05/18/2017	CHAZARO, KYLE	8749		City Of Chicago Fire	$4.00
05/18/2017	CHAZARO, KYLE	8749		City Of Chicago Fire	$0.91
05/18/2017	CHAZARO, KYLE	8749		City Of Chicago Fire	$4.00
05/18/2017	CHAZARO, KYLE	8749		City Of Chicago Fire	$0.91
05/18/2017	CHAZARO, KYLE	8749		City Of Chicago Fire	$4.00
05/18/2017	CHAZARO, KYLE	8749		City Of Chicago Fire	$263.08
05/18/2017	CHAZARO, KYLE	8749		City Of Chicago Fire	$263.08
05/18/2017	CHAZARO, KYLE	8749		City Of Chicago Fire	$4.00
05/18/2017	CHAZARO, KYLE	8749		City Of Chicago Fire	$1.07
05/18/2017	CHAZARO, KYLE	8749		City Of Chicago Fire	$4.00
05/18/2017	CHAZARO, KYLE	8749		City Of Chicago Fire	$1.14
05/18/2017	CHAZARO, KYLE	8749		City Of Chicago Fire	$4.00
05/18/2017	CHAZARO, KYLE	8749		City Of Chicago Fire	$1.14
05/18/2017	CHAZARO, KYLE	8749		City Of Chicago Fire	$4.00
05/18/2017	CHAZARO, KYLE	8749		City Of Chicago Fire	$0.42
05/18/2017	CHAZARO, KYLE	8749		City Of Chicago Fire	$4.00
05/18/2017	CHAZARO, KYLE	8749		City Of Chicago Fire	$1.14
05/18/2017	CHAZARO, KYLE	8749		City Of Chicago Fire	$4.00
05/18/2017	CHAZARO, KYLE	8749		City Of Chicago Fire	$1.14

Incident Date	Claimant	Rank	Unit of Assignment	Insured	Total to be Paid
05/18/2017	CHAZARO, KYLE	8749		City Of Chicago Fire	$4.00
05/18/2017	CHAZARO, KYLE	8749		City Of Chicago Fire	$1.14
05/18/2017	CHAZARO, KYLE	8749		City Of Chicago Fire	$4.00
05/18/2017	CHAZARO, KYLE	8749		City Of Chicago Fire	$1.14
05/18/2017	CHAZARO, KYLE	8749		City Of Chicago Fire	$1.02
05/18/2017	CHAZARO, KYLE	8749		City Of Chicago Fire	$4.00
05/18/2017	CHAZARO, KYLE	8749		City Of Chicago Fire	$1.06
05/18/2017	CHAZARO, KYLE	8749		City Of Chicago Fire	$4.00
05/18/2017	CHAZARO, KYLE	8749		City Of Chicago Fire	$1.06
05/18/2017	CHAZARO, KYLE	8749		City Of Chicago Fire	$4.00
05/18/2017	CHAZARO, KYLE	8749		City Of Chicago Fire	$1.06
05/18/2017	CHAZARO, KYLE	8749		City Of Chicago Fire	$4.00
05/18/2017	CHAZARO, KYLE	8749		City Of Chicago Fire	$0.90
05/18/2017	CHAZARO, KYLE	8749		City Of Chicago Fire	$4.00
05/18/2017	CHAZARO, KYLE	8749		City Of Chicago Fire	$1.02
05/18/2017	CHAZARO, KYLE	8749		City Of Chicago Fire	$4.00
05/18/2017	CHAZARO, KYLE	8749		City Of Chicago Fire	$1.14
05/18/2017	CHAZARO, KYLE	8749		City Of Chicago Fire	$4.00
05/18/2017	CHAZARO, KYLE	8749		City Of Chicago Fire	$4.00
05/18/2017	CHAZARO, KYLE	8749		City Of Chicago Fire	$4.00
05/18/2017	CHAZARO, KYLE	8749		City Of Chicago Fire	$295.63
05/18/2017	CHAZARO, KYLE	8749		City Of Chicago Fire	$305.22
05/18/2017	CHAZARO, KYLE	8749		City Of Chicago Fire	$305.22
05/18/2017	CHAZARO, KYLE	8749		City Of Chicago Fire	$305.22
05/18/2017	CHAZARO, KYLE	8749		City Of Chicago Fire	$258.93
05/18/2017	CHAZARO, KYLE	8749		City Of Chicago Fire	$295.63
05/18/2017	CHAZARO, KYLE	8749		City Of Chicago Fire	$330.02
05/18/2017	CHAZARO, KYLE	8749		City Of Chicago Fire	$309.37
05/18/2017	CHAZARO, KYLE	8749		City Of Chicago Fire	$330.02
05/18/2017	CHAZARO, KYLE	8749		City Of Chicago Fire	$330.02
05/18/2017	CHAZARO, KYLE	8749		City Of Chicago Fire	$123.19
05/18/2017	CHAZARO, KYLE	8749		City Of Chicago Fire	$330.02
05/18/2017	CHAZARO, KYLE	8749		City Of Chicago Fire	$330.02

Incident Date	Claimant	Rank	Unit of Assignment	Insured	Total to be Paid
05/18/2017	CHAZARO, KYLE	8749		City Of Chicago Fire	$330.02
05/18/2017	CHAZARO, KYLE	8749		City Of Chicago Fire	$330.02
05/18/2017	CHAZARO, KYLE	8749		City Of Chicago Fire	$337.77
05/18/2017	CHAZARO, KYLE	8749		City Of Chicago Fire	$330.02
09/28/2017	CAVANAUGH, DENNIS	8745		City Of Chicago Fire	$7.17
09/28/2017	CAVANAUGH, DENNIS	8745		City Of Chicago Fire	$4.00
09/28/2017	CAVANAUGH, DENNIS	8745		City Of Chicago Fire	$845.00
09/29/2017	BUDVAITIS, ANTHONY	8731		City Of Chicago Fire	$593.10
09/29/2017	BUDVAITIS, ANTHONY	8731		City Of Chicago Fire	$191.98
09/29/2017	BUDVAITIS, ANTHONY	8731		City Of Chicago Fire	$4.00
05/29/2009	BROWN, ALICIA	8749		City Of Chicago Fire	$4.00
01/12/2011	BRNE, BERNARD	8731		City Of Chicago Fire	$372.04
01/12/2011	BRNE, BERNARD	8731		City Of Chicago Fire	$26.25
01/12/2011	BRNE, BERNARD	8731		City Of Chicago Fire	$4.00
01/12/2011	BRNE, BERNARD	8731		City Of Chicago Fire	$2.03
01/12/2011	BRNE, BERNARD	8731		City Of Chicago Fire	$107.43
04/12/2015	BRENNAN, JOHN	8701		City Of Chicago Fire	$2.74
10/05/2009	BRANNIGAN, MICHAEL	8733		City Of Chicago Fire	$155.57
07/05/2017	BRACKEN, MAUREEN	8807		City Of Chicago Fire	$359.05
07/05/2017	BRACKEN, MAUREEN	8807		City Of Chicago Fire	$4.00
07/05/2017	BRACKEN, MAUREEN	8807		City Of Chicago Fire	$0.37
07/05/2017	BRACKEN, MAUREEN	8807		City Of Chicago Fire	$359.05
07/05/2017	BRACKEN, MAUREEN	8807		City Of Chicago Fire	$4.00
07/05/2017	BRACKEN, MAUREEN	8807		City Of Chicago Fire	$0.37
07/05/2017	BRACKEN, MAUREEN	8807		City Of Chicago Fire	$156.97
07/05/2017	BRACKEN, MAUREEN	8807		City Of Chicago Fire	$4.00
07/05/2017	BRACKEN, MAUREEN	8807		City Of Chicago Fire	$2.97
07/05/2017	BRACKEN, MAUREEN	8807		City Of Chicago Fire	$359.05
07/05/2017	BRACKEN, MAUREEN	8807		City Of Chicago Fire	$4.00
07/05/2017	BRACKEN, MAUREEN	8807		City Of Chicago Fire	$0.37
07/05/2017	BRACKEN, MAUREEN	8807		City Of Chicago Fire	$72.77
07/05/2017	BRACKEN, MAUREEN	8807		City Of Chicago Fire	$4.00
07/05/2017	BRACKEN, MAUREEN	8807		City Of Chicago Fire	$1.38

Incident Date	Claimant	Rank	Unit of Assignment	Insured	Total to be Paid
09/15/2017	BLOCK, WILLIAM	8701		City Of Chicago Fire	$1.13
09/15/2017	BLOCK, WILLIAM	8701		City Of Chicago Fire	$161.16
09/15/2017	BLOCK, WILLIAM	8701		City Of Chicago Fire	$4.00
09/15/2017	BLOCK, WILLIAM	8701		City Of Chicago Fire	$1.13
09/15/2017	BLOCK, WILLIAM	8701		City Of Chicago Fire	$54.82
09/15/2017	BLOCK, WILLIAM	8701		City Of Chicago Fire	$4.00
09/15/2017	BLOCK, WILLIAM	8701		City Of Chicago Fire	$3.17
09/15/2017	BLOCK, WILLIAM	8701		City Of Chicago Fire	$161.16
09/15/2017	BLOCK, WILLIAM	8701		City Of Chicago Fire	$4.00
09/15/2017	BLOCK, WILLIAM	8701		City Of Chicago Fire	$1.13
09/15/2017	BLOCK, WILLIAM	8701		City Of Chicago Fire	$161.16
09/15/2017	BLOCK, WILLIAM	8701		City Of Chicago Fire	$4.00
09/15/2017	BLOCK, WILLIAM	8701		City Of Chicago Fire	$1.13
09/15/2017	BLOCK, WILLIAM	8701		City Of Chicago Fire	$206.75
09/15/2017	BLOCK, WILLIAM	8701		City Of Chicago Fire	$4.00
09/15/2017	BLOCK, WILLIAM	8701		City Of Chicago Fire	$1.46
09/15/2017	BLOCK, WILLIAM	8701		City Of Chicago Fire	$176.11
09/15/2017	BLOCK, WILLIAM	8701		City Of Chicago Fire	$4.00
09/15/2017	BLOCK, WILLIAM	8701		City Of Chicago Fire	$1.24
09/15/2017	BLOCK, WILLIAM	8701		City Of Chicago Fire	$161.16
09/15/2017	BLOCK, WILLIAM	8701		City Of Chicago Fire	$4.00
09/26/2017	BETANCUR, RICARDO	8802		City Of Chicago Fire	$523.47
09/26/2017	BETANCUR, RICARDO	8802		City Of Chicago Fire	$146.56
09/26/2017	BETANCUR, RICARDO	8802		City Of Chicago Fire	$2.12
09/26/2017	BETANCUR, RICARDO	8802		City Of Chicago Fire	$4.00
09/26/2017	BETANCUR, RICARDO	8802		City Of Chicago Fire	$4.00
09/26/2017	BETANCUR, RICARDO	8802		City Of Chicago Fire	$9.89
09/26/2017	BETANCUR, RICARDO	8802		City Of Chicago Fire	$236.99
09/26/2017	BETANCUR, RICARDO	8802		City Of Chicago Fire	$4.00
06/25/2008	BENDER, KATHRIN	8749		City Of Chicago Fire	$6.02
03/03/2017	BEARD, LISA	8749		City Of Chicago Fire	$0.40
03/03/2017	BEARD, LISA	8749		City Of Chicago Fire	$4.00
03/03/2017	BEARD, LISA	8749		City Of Chicago Fire	$392.06

Incident Date	Claimant	Rank	Unit of Assignment	Insured	Total to be Paid
03/03/2017	BEARD, LISA	8749		City Of Chicago Fire	$0.34
03/03/2017	BEARD, LISA	8749		City Of Chicago Fire	$4.00
03/03/2017	BEARD, LISA	8749		City Of Chicago Fire	$334.73
06/11/2015	BEALS JR, AARON	8812		City Of Chicago Fire	$1.36
01/11/2016	BATKA JR, BRADLEY	8794		City Of Chicago Fire	$4.00
01/11/2016	BATKA JR, BRADLEY	8794		City Of Chicago Fire	$5.52
10/10/2013	BARABASZ, GREGORY	8812		City Of Chicago Fire	$4.00
10/10/2013	BARABASZ, GREGORY	8812		City Of Chicago Fire	$4.00
10/12/2016	BAILEY, KIMBERLY	8750		City Of Chicago Fire	$0.15
10/12/2016	BAILEY, KIMBERLY	8750		City Of Chicago Fire	$4.00
10/12/2016	BAILEY, KIMBERLY	8750		City Of Chicago Fire	$0.73
10/12/2016	BAILEY, KIMBERLY	8750		City Of Chicago Fire	$4.00
10/12/2016	BAILEY, KIMBERLY	8750		City Of Chicago Fire	$17.10
10/12/2016	BAILEY, KIMBERLY	8750		City Of Chicago Fire	$81.70
10/07/2017	BAILEY, KIMBERLY	8750		City Of Chicago Fire	$191.98
10/07/2017	BAILEY, KIMBERLY	8750		City Of Chicago Fire	$4.00
03/23/2017	ARRINGTON, REGINALD	8801		City Of Chicago Fire	$354.60
03/23/2017	ARRINGTON, REGINALD	8801		City Of Chicago Fire	$5.24
03/23/2017	ARRINGTON, REGINALD	8801		City Of Chicago Fire	$4.00
03/23/2017	ARRINGTON, REGINALD	8801		City Of Chicago Fire	$14.21
03/23/2017	ARRINGTON, REGINALD	8801		City Of Chicago Fire	$4.00
03/23/2017	ARRINGTON, REGINALD	8801		City Of Chicago Fire	$80.86
07/09/2017	ANDERSON, TODD	8745		City Of Chicago Fire	$5.03
07/09/2017	ANDERSON, TODD	8745		City Of Chicago Fire	$4.00
07/09/2017	ANDERSON, TODD	8745		City Of Chicago Fire	$282.94
07/09/2017	ANDERSON, TODD	8745		City Of Chicago Fire	$4.00
07/09/2017	ANDERSON, TODD	8745		City Of Chicago Fire	$23.53
04/19/2012	ALLEN, MICHAEL	8749		City Of Chicago Fire	$4.00
07/21/2017	ALBANO, MARC	8801		City Of Chicago Fire	$148.91
07/21/2017	ALBANO, MARC	8801		City Of Chicago Fire	$4.00
07/21/2017	ALBANO, MARC	8801		City Of Chicago Fire	$2.81
07/10/2017	ADAMCZYK, LAWRENCE	8731		City Of Chicago Fire	$4.00
07/10/2017	ADAMCZYK, LAWRENCE	8731		City Of Chicago Fire	$0.34

	Incident Date	Claimant	Rank	Unit of Assignment	Insured	Total to be Paid
	07/10/2017	ADAMCZYK, LAWRENCE	8731		City Of Chicago Fire	$38.21
	Number	Amount				
Total:	1449	$138,691.06				

Insured Name1: City Of Chicago Police

09/08/2014	kaelin, KELLI	9161		City Of Chicago Police	$76.01
09/08/2014	kaelin, KELLI	9161		City Of Chicago Police	$4.00
09/08/2014	kaelin, KELLI	9161		City Of Chicago Police	$0.90
09/08/2014	kaelin, KELLI	9161		City Of Chicago Police	$258.39
09/08/2014	kaelin, KELLI	9161		City Of Chicago Police	$4.00
09/08/2014	kaelin, KELLI	9161		City Of Chicago Police	$0.82
09/21/2017	ZATORA, MONIKA	9161		City Of Chicago Police	$25.82
09/21/2017	ZATORA, MONIKA	9161		City Of Chicago Police	$0.78
09/21/2017	ZATORA, MONIKA	9161		City Of Chicago Police	$4.00
09/21/2017	ZATORA, MONIKA	9161		City Of Chicago Police	$0.78
09/21/2017	ZATORA, MONIKA	9161		City Of Chicago Police	$225.36
09/21/2017	ZATORA, MONIKA	9161		City Of Chicago Police	$4.00
09/21/2017	ZATORA, MONIKA	9161		City Of Chicago Police	$225.36
09/21/2017	ZATORA, MONIKA	9161		City Of Chicago Police	$0.78
09/21/2017	ZATORA, MONIKA	9161		City Of Chicago Police	$4.00
09/21/2017	ZATORA, MONIKA	9161		City Of Chicago Police	$225.36
09/21/2017	ZATORA, MONIKA	9161		City Of Chicago Police	$1.67
09/21/2017	ZATORA, MONIKA	9161		City Of Chicago Police	$4.00
09/21/2017	ZATORA, MONIKA	9161		City Of Chicago Police	$88.49
09/21/2017	ZATORA, MONIKA	9161		City Of Chicago Police	$86.45
09/21/2017	ZATORA, MONIKA	9161		City Of Chicago Police	$4.00
09/21/2017	ZATORA, MONIKA	9161		City Of Chicago Police	$0.78
09/21/2017	ZATORA, MONIKA	9161		City Of Chicago Police	$225.36
09/21/2017	ZATORA, MONIKA	9161		City Of Chicago Police	$4.00
09/21/2017	ZATORA, MONIKA	9161		City Of Chicago Police	$0.78
09/21/2017	ZATORA, MONIKA	9161		City Of Chicago Police	$225.36
09/21/2017	ZATORA, MONIKA	9161		City Of Chicago Police	$4.00
09/21/2017	ZATORA, MONIKA	9161		City Of Chicago Police	$0.78
09/21/2017	ZATORA, MONIKA	9161		City Of Chicago Police	$229.51

Incident Date	Claimant	Rank	Unit of Assignment	Insured	Total to be Paid
09/21/2017	ZATORA, MONIKA	9161		City Of Chicago Police	$4.00
09/21/2017	ZATORA, MONIKA	9161		City Of Chicago Police	$0.79
09/21/2017	ZATORA, MONIKA	9161		City Of Chicago Police	$229.51
09/21/2017	ZATORA, MONIKA	9161		City Of Chicago Police	$4.00
09/21/2017	ZATORA, MONIKA	9161		City Of Chicago Police	$0.79
09/21/2017	ZATORA, MONIKA	9161		City Of Chicago Police	$225.36
09/21/2017	ZATORA, MONIKA	9161		City Of Chicago Police	$4.00
09/21/2017	ZATORA, MONIKA	9161		City Of Chicago Police	$0.78
09/21/2017	ZATORA, MONIKA	9161		City Of Chicago Police	$18.62
09/21/2017	ZATORA, MONIKA	9161		City Of Chicago Police	$4.00
09/21/2017	ZATORA, MONIKA	9161		City Of Chicago Police	$225.36
09/21/2017	ZATORA, MONIKA	9161		City Of Chicago Police	$4.00
09/21/2017	ZATORA, MONIKA	9161		City Of Chicago Police	$0.78
09/21/2017	ZATORA, MONIKA	9161		City Of Chicago Police	$225.36
09/21/2017	ZATORA, MONIKA	9161		City Of Chicago Police	$4.00
11/22/2016	ZAMORA, CARLOS	9161	044	City Of Chicago Police	$131.34
11/22/2016	ZAMORA, CARLOS	9161	044	City Of Chicago Police	$1.82
11/22/2016	ZAMORA, CARLOS	9161	044	City Of Chicago Police	$4.00
11/22/2016	ZAMORA, CARLOS	9161	044	City Of Chicago Police	$168.43
11/22/2016	ZAMORA, CARLOS	9161	044	City Of Chicago Police	$7.16
11/22/2016	ZAMORA, CARLOS	9161	044	City Of Chicago Police	$4.00
11/22/2016	ZAMORA, CARLOS	9161	044	City Of Chicago Police	$32.03
11/22/2016	ZAMORA, CARLOS	9161	044	City Of Chicago Police	$4.00
11/22/2016	ZAMORA, CARLOS	9161	044	City Of Chicago Police	$800.46
11/22/2016	ZAMORA, CARLOS	9161	044	City Of Chicago Police	$1.42
03/02/2016	ZALEWSKI, MARK	9161	016	City Of Chicago Police	$4.00
03/02/2016	ZALEWSKI, MARK	9161	016	City Of Chicago Police	$4.00
09/02/2017	ZABLOCKI, EDMUND	9161	193	City Of Chicago Police	$1.02
09/02/2017	ZABLOCKI, EDMUND	9161	193	City Of Chicago Police	$4.00
09/02/2017	ZABLOCKI, EDMUND	9161	193	City Of Chicago Police	$304.68
09/02/2017	ZABLOCKI, EDMUND	9161	193	City Of Chicago Police	$4.00
09/02/2017	ZABLOCKI, EDMUND	9161	193	City Of Chicago Police	$1.06
09/02/2017	ZABLOCKI, EDMUND	9161	193	City Of Chicago Police	$256.18

Incident Date	Claimant	Rank	Unit of Assignment	Insured	Total to be Paid
09/02/2017	ZABLOCKI, EDMUND	9161	193	City Of Chicago Police	$4.00
09/02/2017	ZABLOCKI, EDMUND	9161	193	City Of Chicago Police	$0.90
09/02/2017	ZABLOCKI, EDMUND	9161	193	City Of Chicago Police	$4.00
09/02/2017	ZABLOCKI, EDMUND	9161	193	City Of Chicago Police	$1.31
09/02/2017	ZABLOCKI, EDMUND	9161	193	City Of Chicago Police	$302.47
09/02/2017	ZABLOCKI, EDMUND	9161	193	City Of Chicago Police	$4.00
09/02/2017	ZABLOCKI, EDMUND	9161	193	City Of Chicago Police	$1.06
09/02/2017	ZABLOCKI, EDMUND	9161	193	City Of Chicago Police	$375.91
09/02/2017	ZABLOCKI, EDMUND	9161	193	City Of Chicago Police	$289.96
09/02/2017	ZABLOCKI, EDMUND	9161	193	City Of Chicago Police	$4.00
09/02/2017	ZABLOCKI, EDMUND	9161	193	City Of Chicago Police	$1.01
09/02/2017	ZABLOCKI, EDMUND	9161	193	City Of Chicago Police	$260.87
09/02/2017	ZABLOCKI, EDMUND	9161	193	City Of Chicago Police	$4.00
09/02/2017	ZABLOCKI, EDMUND	9161	193	City Of Chicago Police	$0.91
09/02/2017	ZABLOCKI, EDMUND	9161	193	City Of Chicago Police	$422.20
09/02/2017	ZABLOCKI, EDMUND	9161	193	City Of Chicago Police	$4.00
09/02/2017	ZABLOCKI, EDMUND	9161	193	City Of Chicago Police	$1.47
09/02/2017	ZABLOCKI, EDMUND	9161	193	City Of Chicago Police	$4.00
09/02/2017	ZABLOCKI, EDMUND	9161	193	City Of Chicago Police	$4.00
09/02/2017	ZABLOCKI, EDMUND	9161	193	City Of Chicago Police	$302.47
09/02/2017	ZABLOCKI, EDMUND	9161	193	City Of Chicago Police	$4.00
09/02/2017	ZABLOCKI, EDMUND	9161	193	City Of Chicago Police	$1.06
09/02/2017	ZABLOCKI, EDMUND	9161	193	City Of Chicago Police	$333.77
09/02/2017	ZABLOCKI, EDMUND	9161	193	City Of Chicago Police	$4.00
09/02/2017	ZABLOCKI, EDMUND	9161	193	City Of Chicago Police	$1.16
09/02/2017	ZABLOCKI, EDMUND	9161	193	City Of Chicago Police	$294.11
09/02/2017	ZABLOCKI, EDMUND	9161	193	City Of Chicago Police	$4.00
01/20/2017	YZAGUIRRE, MICHAEL	9161	023	City Of Chicago Police	$239.01
01/20/2017	YZAGUIRRE, MICHAEL	9161	023	City Of Chicago Police	$0.83
01/20/2017	YZAGUIRRE, MICHAEL	9161	023	City Of Chicago Police	$4.00
03/14/2012	YAU, ALICE	9161		City Of Chicago Police	$2.32
07/21/2017	YANEZ, ARNULFO	9161		City Of Chicago Police	$419.90
07/21/2017	YANEZ, ARNULFO	9161		City Of Chicago Police	$4.00

Incident Date	Claimant	Rank	Unit of Assignment	Insured	Total to be Paid
04/17/2017	YANEZ JR, CARLOS	9161		City Of Chicago Police	$68.10
04/17/2017	YANEZ JR, CARLOS	9161		City Of Chicago Police	$4.00
04/17/2017	YANEZ JR, CARLOS	9161		City Of Chicago Police	$4.00
04/17/2017	YANEZ JR, CARLOS	9161		City Of Chicago Police	$0.60
04/17/2017	YANEZ JR, CARLOS	9161		City Of Chicago Police	$182.38
04/17/2017	YANEZ JR, CARLOS	9161		City Of Chicago Police	$1.63
06/06/2017	YANEZ JR, CARLOS	9161		City Of Chicago Police	$16.40
06/06/2017	YANEZ JR, CARLOS	9161		City Of Chicago Police	$95.46
06/06/2017	YANEZ JR, CARLOS	9161		City Of Chicago Police	$4.00
06/06/2017	YANEZ JR, CARLOS	9161		City Of Chicago Police	$7.57
06/06/2017	YANEZ JR, CARLOS	9161		City Of Chicago Police	$150.75
06/06/2017	YANEZ JR, CARLOS	9161		City Of Chicago Police	$4.00
06/06/2017	YANEZ JR, CARLOS	9161		City Of Chicago Police	$33.09
06/06/2017	YANEZ JR, CARLOS	9161		City Of Chicago Police	$4.00
06/06/2017	YANEZ JR, CARLOS	9161		City Of Chicago Police	$546.67
06/06/2017	YANEZ JR, CARLOS	9161		City Of Chicago Police	$0.11
06/06/2017	YANEZ JR, CARLOS	9161		City Of Chicago Police	$12.64
06/06/2017	YANEZ JR, CARLOS	9161		City Of Chicago Police	$17.12
06/06/2017	YANEZ JR, CARLOS	9161		City Of Chicago Police	$4.00
06/06/2017	YANEZ JR, CARLOS	9161		City Of Chicago Police	$906.53
06/06/2017	YANEZ JR, CARLOS	9161		City Of Chicago Police	$0.06
06/06/2017	YANEZ JR, CARLOS	9161		City Of Chicago Police	$4.00
06/06/2017	YANEZ JR, CARLOS	9161		City Of Chicago Police	$46.87
06/06/2017	YANEZ JR, CARLOS	9161		City Of Chicago Police	$48.34
06/06/2017	YANEZ JR, CARLOS	9161		City Of Chicago Police	$4.00
06/06/2017	YANEZ JR, CARLOS	9161		City Of Chicago Police	$4.00
09/19/2017	YAMAJI, BRADLEY	9161		City Of Chicago Police	$191.98
09/19/2017	YAMAJI, BRADLEY	9161		City Of Chicago Police	$4.00
09/08/1997	Wright-Krygowski, Tammi L	P	00022	City Of Chicago Police	$26.90
01/08/2007	Woznicki, Robert A	P	00016	City Of Chicago Police	$815.52
01/08/2007	Woznicki, Robert A	P	00016	City Of Chicago Police	$847.56
01/08/2007	Woznicki, Robert A	P	00016	City Of Chicago Police	$39.15
01/08/2007	Woznicki, Robert A	P	00016	City Of Chicago Police	$4.00

Incident Date	Claimant	Rank	Unit of Assignment	Insured	Total to be Paid
02/17/2017	Weibel, Nicholas			City Of Chicago Police	$76.82
02/17/2017	Weibel, Nicholas			City Of Chicago Police	$4.00
02/17/2017	Weibel, Nicholas			City Of Chicago Police	$0.69
07/04/2001	Walker, Clay T	P	00014	City Of Chicago Police	$6.09
07/04/2001	Walker, Clay T	P	00014	City Of Chicago Police	$332.56
07/04/2001	Walker, Clay T	P	00014	City Of Chicago Police	$4.00
07/04/2001	Walker, Clay T	P	00014	City Of Chicago Police	$4.00
07/04/2001	Walker, Clay T	P	00014	City Of Chicago Police	$18.96
07/04/2001	Walker, Clay T	P	00014	City Of Chicago Police	$2.98
07/04/2001	Walker, Clay T	P	00014	City Of Chicago Police	$332.56
07/04/2001	Walker, Clay T	P	00014	City Of Chicago Police	$4.00
07/04/2001	Walker, Clay T	P	00014	City Of Chicago Police	$2.98
07/04/2001	Walker, Clay T	P	00014	City Of Chicago Police	$664.12
07/04/2001	Walker, Clay T	P	00014	City Of Chicago Police	$4.00
07/04/2001	Walker, Clay T	P	00014	City Of Chicago Police	$48.39
07/04/2001	Walker, Clay T	P	00014	City Of Chicago Police	$4.00
07/04/2001	Walker, Clay T	P	00014	City Of Chicago Police	$4.00
07/04/2001	Walker, Clay T	P	00014	City Of Chicago Police	$48.39
07/04/2001	Walker, Clay T	P	00014	City Of Chicago Police	$83.56
07/04/2001	Walker, Clay T	P	00014	City Of Chicago Police	$6.09
07/04/2001	Walker, Clay T	P	00014	City Of Chicago Police	$664.12
07/04/2001	Walker, Clay T	P	00014	City Of Chicago Police	$4.00
07/04/2001	Walker, Clay T	P	00014	City Of Chicago Police	$83.56
09/08/2017	WORD, HOSEA	9171	007	City Of Chicago Police	$317.40
09/08/2017	WORD, HOSEA	9171	007	City Of Chicago Police	$317.40
09/08/2017	WORD, HOSEA	9171	007	City Of Chicago Police	$0.94
09/08/2017	WORD, HOSEA	9171	007	City Of Chicago Police	$4.00
09/08/2017	WORD, HOSEA	9171	007	City Of Chicago Police	$4.00
09/08/2017	WORD, HOSEA	9171	007	City Of Chicago Police	$1.10
09/08/2017	WORD, HOSEA	9171	007	City Of Chicago Police	$4.00
09/08/2017	WORD, HOSEA	9171	007	City Of Chicago Police	$1.10
09/08/2017	WORD, HOSEA	9171	007	City Of Chicago Police	$4.00
09/08/2017	WORD, HOSEA	9171	007	City Of Chicago Police	$0.94

Incident Date	Claimant	Rank	Unit of Assignment	Insured	Total to be Paid
09/08/2017	WORD, HOSEA	9171	007	City Of Chicago Police	$4.00
09/08/2017	WORD, HOSEA	9171	007	City Of Chicago Police	$271.11
09/08/2017	WORD, HOSEA	9171	007	City Of Chicago Police	$277.74
09/08/2017	WORD, HOSEA	9171	007	City Of Chicago Police	$4.00
09/08/2017	WORD, HOSEA	9171	007	City Of Chicago Police	$0.96
09/08/2017	WORD, HOSEA	9171	007	City Of Chicago Police	$271.11
09/08/2017	WORD, HOSEA	9171	007	City Of Chicago Police	$4.00
09/08/2017	WORD, HOSEA	9171	007	City Of Chicago Police	$0.94
09/08/2017	WORD, HOSEA	9171	007	City Of Chicago Police	$271.11
09/08/2017	WORD, HOSEA	9171	007	City Of Chicago Police	$271.11
09/08/2017	WORD, HOSEA	9171	007	City Of Chicago Police	$4.00
09/08/2017	WORD, HOSEA	9171	007	City Of Chicago Police	$0.94
10/07/2014	WOLINSKI, SEBASTIAN	9161		City Of Chicago Police	$1.54
06/26/2017	WOLINSKI, LUKASZ	9161	015	City Of Chicago Police	$4.00
06/26/2017	WOLINSKI, LUKASZ	9161	015	City Of Chicago Police	$8.19
06/26/2017	WOLINSKI, LUKASZ	9161	015	City Of Chicago Police	$433.97
02/23/2016	WO, RANDALL	9165	630	City Of Chicago Police	$0.83
07/19/2012	WILLIAMS, SILK	9161	004	City Of Chicago Police	$4.00
07/19/2012	WILLIAMS, SILK	9161	004	City Of Chicago Police	$0.89
07/19/2012	WILLIAMS, SILK	9161	004	City Of Chicago Police	$255.91
09/03/2009	WILLIAMS, RICKEY	9161	006	City Of Chicago Police	$100.00
09/03/2009	WILLIAMS, RICKEY	9161	006	City Of Chicago Police	$1.91
09/03/2009	WILLIAMS, RICKEY	9161	006	City Of Chicago Police	$4.00
05/12/2017	WIELAND JR, HEINZ	9171		City Of Chicago Police	$257.51
05/12/2017	WIELAND JR, HEINZ	9171		City Of Chicago Police	$4.00
05/12/2017	WIELAND JR, HEINZ	9171		City Of Chicago Police	$1.47
05/12/2017	WIELAND JR, HEINZ	9171		City Of Chicago Police	$331.50
05/12/2017	WIELAND JR, HEINZ	9171		City Of Chicago Police	$4.00
05/12/2017	WIELAND JR, HEINZ	9171		City Of Chicago Police	$2.27
05/12/2017	WIELAND JR, HEINZ	9171		City Of Chicago Police	$80.86
05/12/2017	WIELAND JR, HEINZ	9171		City Of Chicago Police	$4.00
05/12/2017	WIELAND JR, HEINZ	9171		City Of Chicago Police	$304.05
05/12/2017	WIELAND JR, HEINZ	9171		City Of Chicago Police	$4.00

Incident Date	Claimant	Rank	Unit of Assignment	Insured	Total to be Paid
05/12/2017	WIELAND JR, HEINZ	9171		City Of Chicago Police	$1.98
05/12/2017	WIELAND JR, HEINZ	9171		City Of Chicago Police	$287.53
05/12/2017	WIELAND JR, HEINZ	9171		City Of Chicago Police	$4.00
05/12/2017	WIELAND JR, HEINZ	9171		City Of Chicago Police	$1.80
05/12/2017	WIELAND JR, HEINZ	9171		City Of Chicago Police	$285.41
05/12/2017	WIELAND JR, HEINZ	9171		City Of Chicago Police	$4.00
05/12/2017	WIELAND JR, HEINZ	9171		City Of Chicago Police	$1.77
05/12/2017	WIELAND JR, HEINZ	9171		City Of Chicago Police	$287.53
05/12/2017	WIELAND JR, HEINZ	9171		City Of Chicago Police	$4.00
05/12/2017	WIELAND JR, HEINZ	9171		City Of Chicago Police	$1.80
05/12/2017	WIELAND JR, HEINZ	9171		City Of Chicago Police	$305.89
05/12/2017	WIELAND JR, HEINZ	9171		City Of Chicago Police	$4.00
05/12/2017	WIELAND JR, HEINZ	9171		City Of Chicago Police	$2.01
05/12/2017	WIELAND JR, HEINZ	9171		City Of Chicago Police	$261.48
05/12/2017	WIELAND JR, HEINZ	9171		City Of Chicago Police	$4.00
05/12/2017	WIELAND JR, HEINZ	9171		City Of Chicago Police	$1.54
05/12/2017	WIELAND JR, HEINZ	9171		City Of Chicago Police	$259.63
05/12/2017	WIELAND JR, HEINZ	9171		City Of Chicago Police	$4.00
05/12/2017	WIELAND JR, HEINZ	9171		City Of Chicago Police	$1.49
05/12/2017	WIELAND JR, HEINZ	9171		City Of Chicago Police	$261.48
05/12/2017	WIELAND JR, HEINZ	9171		City Of Chicago Police	$4.00
05/12/2017	WIELAND JR, HEINZ	9171		City Of Chicago Police	$1.54
05/12/2017	WIELAND JR, HEINZ	9171		City Of Chicago Police	$119.37
05/12/2017	WIELAND JR, HEINZ	9171		City Of Chicago Police	$4.00
05/12/2017	WIELAND JR, HEINZ	9171		City Of Chicago Police	$304.05
05/12/2017	WIELAND JR, HEINZ	9171		City Of Chicago Police	$4.00
05/12/2017	WIELAND JR, HEINZ	9171		City Of Chicago Police	$1.98
05/12/2017	WIELAND JR, HEINZ	9171		City Of Chicago Police	$259.63
05/12/2017	WIELAND JR, HEINZ	9171		City Of Chicago Police	$4.00
05/12/2017	WIELAND JR, HEINZ	9171		City Of Chicago Police	$1.49
05/12/2017	WIELAND JR, HEINZ	9171		City Of Chicago Police	$259.63
05/12/2017	WIELAND JR, HEINZ	9171		City Of Chicago Police	$4.00
05/12/2017	WIELAND JR, HEINZ	9171		City Of Chicago Police	$1.49

Incident Date	Claimant	Rank	Unit of Assignment	Insured	Total to be Paid
05/12/2017	WIELAND JR, HEINZ	9171		City Of Chicago Police	$252.99
05/12/2017	WIELAND JR, HEINZ	9171		City Of Chicago Police	$4.00
05/12/2017	WIELAND JR, HEINZ	9171		City Of Chicago Police	$1.44
05/12/2017	WIELAND JR, HEINZ	9171		City Of Chicago Police	$300.09
05/12/2017	WIELAND JR, HEINZ	9171		City Of Chicago Police	$4.00
05/12/2017	WIELAND JR, HEINZ	9171		City Of Chicago Police	$1.93
05/12/2017	WIELAND JR, HEINZ	9171		City Of Chicago Police	$304.05
05/12/2017	WIELAND JR, HEINZ	9171		City Of Chicago Police	$4.00
05/12/2017	WIELAND JR, HEINZ	9171		City Of Chicago Police	$1.98
10/05/2016	WICENCYJUSZ, ERIC	9161		City Of Chicago Police	$4.00
10/05/2016	WICENCYJUSZ, ERIC	9161		City Of Chicago Police	$0.69
10/05/2016	WICENCYJUSZ, ERIC	9161		City Of Chicago Police	$0.69
10/05/2016	WICENCYJUSZ, ERIC	9161		City Of Chicago Police	$4.00
10/05/2016	WICENCYJUSZ, ERIC	9161		City Of Chicago Police	$76.82
10/05/2016	WICENCYJUSZ, ERIC	9161		City Of Chicago Police	$118.65
10/05/2016	WICENCYJUSZ, ERIC	9161		City Of Chicago Police	$4.00
10/05/2016	WICENCYJUSZ, ERIC	9161		City Of Chicago Police	$76.82
10/05/2016	WICENCYJUSZ, ERIC	9161		City Of Chicago Police	$12.68
10/05/2016	WICENCYJUSZ, ERIC	9161		City Of Chicago Police	$4.00
10/05/2016	WICENCYJUSZ, ERIC	9161		City Of Chicago Police	$1.29
08/16/2010	WEITZMAN, JOSHUA			City Of Chicago Police	$269.17
08/16/2010	WEITZMAN, JOSHUA			City Of Chicago Police	$4.00
08/16/2010	WEITZMAN, JOSHUA			City Of Chicago Police	$0.93
10/15/2010	WEATHERSBY LEE, KAREN	9161		City Of Chicago Police	$4.00
10/15/2010	WEATHERSBY LEE, KAREN	9161		City Of Chicago Police	$1.43
06/02/2017	WATSON, WILLIAM	9161	044	City Of Chicago Police	$4.00
06/02/2017	WATSON, WILLIAM	9161	044	City Of Chicago Police	$0.94
06/02/2017	WATSON, WILLIAM	9161	044	City Of Chicago Police	$271.11
06/02/2017	WATSON, WILLIAM	9161	044	City Of Chicago Police	$4.00
06/02/2017	WATSON, WILLIAM	9161	044	City Of Chicago Police	$0.94
06/02/2017	WATSON, WILLIAM	9161	044	City Of Chicago Police	$271.11
06/02/2017	WATSON, WILLIAM	9161	044	City Of Chicago Police	$4.00
06/02/2017	WATSON, WILLIAM	9161	044	City Of Chicago Police	$0.94

Incident Date	Claimant	Rank	Unit of Assignment	Insured	Total to be Paid
06/02/2017	WATSON, WILLIAM	9161	044	City Of Chicago Police	$271.11
06/02/2017	WATSON, WILLIAM	9161	044	City Of Chicago Police	$4.00
06/02/2017	WATSON, WILLIAM	9161	044	City Of Chicago Police	$271.11
06/02/2017	WATSON, WILLIAM	9161	044	City Of Chicago Police	$0.93
06/02/2017	WATSON, WILLIAM	9161	044	City Of Chicago Police	$4.00
06/02/2017	WATSON, WILLIAM	9161	044	City Of Chicago Police	$266.96
06/02/2017	WATSON, WILLIAM	9161	044	City Of Chicago Police	$0.94
06/02/2017	WATSON, WILLIAM	9161	044	City Of Chicago Police	$4.00
06/02/2017	WATSON, WILLIAM	9161	044	City Of Chicago Police	$271.11
06/02/2017	WATSON, WILLIAM	9161	044	City Of Chicago Police	$0.77
06/02/2017	WATSON, WILLIAM	9161	044	City Of Chicago Police	$4.00
06/02/2017	WATSON, WILLIAM	9161	044	City Of Chicago Police	$220.67
06/02/2017	WATSON, WILLIAM	9161	044	City Of Chicago Police	$0.94
06/02/2017	WATSON, WILLIAM	9161	044	City Of Chicago Police	$4.00
06/02/2017	WATSON, WILLIAM	9161	044	City Of Chicago Police	$271.11
06/02/2017	WATSON, WILLIAM	9161	044	City Of Chicago Police	$0.94
06/02/2017	WATSON, WILLIAM	9161	044	City Of Chicago Police	$4.00
06/02/2017	WATSON, WILLIAM	9161	044	City Of Chicago Police	$0.94
06/02/2017	WATSON, WILLIAM	9161	044	City Of Chicago Police	$271.11
07/15/2009	WATERS IV, MILTON			City Of Chicago Police	$166.19
07/15/2009	WATERS IV, MILTON			City Of Chicago Police	$64.22
06/19/2017	WARD, RODERICK	9161	044	City Of Chicago Police	$14.25
06/19/2017	WARD, RODERICK	9161	044	City Of Chicago Police	$0.73
06/19/2017	WARD, RODERICK	9161	044	City Of Chicago Police	$81.70
06/19/2017	WARD, RODERICK	9161	044	City Of Chicago Police	$4.00
06/19/2017	WARD, RODERICK	9161	044	City Of Chicago Police	$0.13
06/19/2017	WARD, RODERICK	9161	044	City Of Chicago Police	$4.00
06/04/2013	WADE, MARCUS	9161		City Of Chicago Police	$8.06
01/09/1997	Vanvegten, Andre H	P	09999	City Of Chicago Police	$4.00
01/09/1997	Vanvegten, Andre H	P	09999	City Of Chicago Police	$4.00
01/09/1997	Vanvegten, Andre H	P	09999	City Of Chicago Police	$4.00
01/09/1997	Vanvegten, Andre H	P	09999	City Of Chicago Police	$259.25
01/09/1997	Vanvegten, Andre H	P	09999	City Of Chicago Police	$754.65

Incident Date	Claimant	Rank	Unit of Assignment	Insured	Total to be Paid
01/09/1997	Vanvegten, Andre H	P	09999	City Of Chicago Police	$21.84
11/02/2014	VIVERITO, VINCENT	9171		City Of Chicago Police	$155.79
09/02/2016	VIVERITO, VINCENT	9171		City Of Chicago Police	$0.15
09/02/2016	VIVERITO, VINCENT	9171		City Of Chicago Police	$42.14
09/02/2016	VIVERITO, VINCENT	9171		City Of Chicago Police	$4.00
09/02/2016	VIVERITO, VINCENT	9171		City Of Chicago Police	$0.15
09/02/2016	VIVERITO, VINCENT	9171		City Of Chicago Police	$222.88
09/02/2016	VIVERITO, VINCENT	9171		City Of Chicago Police	$4.00
09/02/2016	VIVERITO, VINCENT	9171		City Of Chicago Police	$0.77
09/02/2016	VIVERITO, VINCENT	9171		City Of Chicago Police	$42.14
09/02/2016	VIVERITO, VINCENT	9171		City Of Chicago Police	$4.00
09/02/2016	VIVERITO, VINCENT	9171		City Of Chicago Police	$0.15
09/02/2016	VIVERITO, VINCENT	9171		City Of Chicago Police	$42.14
09/02/2016	VIVERITO, VINCENT	9171		City Of Chicago Police	$4.00
09/02/2016	VIVERITO, VINCENT	9171		City Of Chicago Police	$0.15
09/02/2016	VIVERITO, VINCENT	9171		City Of Chicago Police	$4.00
09/02/2016	VIVERITO, VINCENT	9171		City Of Chicago Police	$42.14
09/02/2016	VIVERITO, VINCENT	9171		City Of Chicago Police	$0.15
09/02/2016	VIVERITO, VINCENT	9171		City Of Chicago Police	$4.00
09/02/2016	VIVERITO, VINCENT	9171		City Of Chicago Police	$42.14
09/02/2016	VIVERITO, VINCENT	9171		City Of Chicago Police	$0.15
09/02/2016	VIVERITO, VINCENT	9171		City Of Chicago Police	$42.14
09/02/2016	VIVERITO, VINCENT	9171		City Of Chicago Police	$4.00
05/08/2017	VITI, MARIA	9165	603	City Of Chicago Police	$4.00
05/08/2017	VITI, MARIA	9165	603	City Of Chicago Police	$196.12
05/08/2017	VITI, MARIA	9165	603	City Of Chicago Police	$55.14
05/08/2017	VITI, MARIA	9165	603	City Of Chicago Police	$12.57
05/08/2017	VITI, MARIA	9165	603	City Of Chicago Police	$4.00
05/08/2017	VITI, MARIA	9165	603	City Of Chicago Police	$0.11
05/08/2017	VITI, MARIA	9165	603	City Of Chicago Police	$4.00
05/08/2017	VITI, MARIA	9165	603	City Of Chicago Police	$11.12
05/08/2017	VITI, MARIA	9165	603	City Of Chicago Police	$4.00
05/08/2017	VITI, MARIA	9165	603	City Of Chicago Police	$0.10

Incident Date	Claimant	Rank	Unit of Assignment	Insured	Total to be Paid
05/08/2017	VITI, MARIA	9165	603	City Of Chicago Police	$76.82
05/08/2017	VITI, MARIA	9165	603	City Of Chicago Police	$4.00
05/08/2017	VITI, MARIA	9165	603	City Of Chicago Police	$0.69
05/08/2017	VITI, MARIA	9165	603	City Of Chicago Police	$17.69
05/08/2017	VITI, MARIA	9165	603	City Of Chicago Police	$4.00
05/08/2017	VITI, MARIA	9165	603	City Of Chicago Police	$260.87
05/08/2017	VITI, MARIA	9165	603	City Of Chicago Police	$4.00
05/08/2017	VITI, MARIA	9165	603	City Of Chicago Police	$0.91
05/08/2017	VITI, MARIA	9165	603	City Of Chicago Police	$265.02
05/08/2017	VITI, MARIA	9165	603	City Of Chicago Police	$4.00
05/08/2017	VITI, MARIA	9165	603	City Of Chicago Police	$0.92
05/08/2017	VITI, MARIA	9165	603	City Of Chicago Police	$260.87
05/08/2017	VITI, MARIA	9165	603	City Of Chicago Police	$4.00
05/08/2017	VITI, MARIA	9165	603	City Of Chicago Police	$0.91
05/08/2017	VITI, MARIA	9165	603	City Of Chicago Police	$205.60
05/08/2017	VITI, MARIA	9165	603	City Of Chicago Police	$4.00
05/08/2017	VITI, MARIA	9165	603	City Of Chicago Police	$0.72
05/08/2017	VITI, MARIA	9165	603	City Of Chicago Police	$665.86
05/08/2017	VITI, MARIA	9165	603	City Of Chicago Police	$4.00
05/08/2017	VITI, MARIA	9165	603	City Of Chicago Police	$12.58
05/08/2017	VITI, MARIA	9165	603	City Of Chicago Police	$4.00
05/08/2017	VITI, MARIA	9165	603	City Of Chicago Police	$29.53
05/08/2017	VITI, MARIA	9165	603	City Of Chicago Police	$23.57
01/12/2014	VILLANUEVA, HECTOR	9161		City Of Chicago Police	$1.45
01/12/2014	VILLANUEVA, HECTOR	9161		City Of Chicago Police	$1.83
11/09/2017	VILLANUEVA, HECTOR	9161		City Of Chicago Police	$8.63
11/09/2017	VILLANUEVA, HECTOR	9161		City Of Chicago Police	$4.00
11/09/2017	VILLANUEVA, HECTOR	9161		City Of Chicago Police	$456.95
11/09/2017	VILLANUEVA, HECTOR	9161		City Of Chicago Police	$256.10
11/09/2017	VILLANUEVA, HECTOR	9161		City Of Chicago Police	$4.00
11/09/2017	VILLANUEVA, HECTOR	9161		City Of Chicago Police	$4.84
04/16/2017	VILLAGOMEZ, OCTAVIO	9161		City Of Chicago Police	$0.91
04/16/2017	VILLAGOMEZ, OCTAVIO	9161		City Of Chicago Police	$262.54

Incident Date	Claimant	Rank	Unit of Assignment	Insured	Total to be Paid
04/16/2017	VILLAGOMEZ, OCTAVIO	9161		City Of Chicago Police	$4.00
04/16/2017	VILLAGOMEZ, OCTAVIO	9161		City Of Chicago Police	$0.91
04/16/2017	VILLAGOMEZ, OCTAVIO	9161		City Of Chicago Police	$4.00
04/16/2017	VILLAGOMEZ, OCTAVIO	9161		City Of Chicago Police	$262.54
04/16/2017	VILLAGOMEZ, OCTAVIO	9161		City Of Chicago Police	$0.91
04/16/2017	VILLAGOMEZ, OCTAVIO	9161		City Of Chicago Police	$4.00
04/16/2017	VILLAGOMEZ, OCTAVIO	9161		City Of Chicago Police	$262.54
04/16/2017	VILLAGOMEZ, OCTAVIO	9161		City Of Chicago Police	$0.91
04/16/2017	VILLAGOMEZ, OCTAVIO	9161		City Of Chicago Police	$291.63
04/16/2017	VILLAGOMEZ, OCTAVIO	9161		City Of Chicago Police	$262.54
04/16/2017	VILLAGOMEZ, OCTAVIO	9161		City Of Chicago Police	$4.00
04/16/2017	VILLAGOMEZ, OCTAVIO	9161		City Of Chicago Police	$1.01
04/16/2017	VILLAGOMEZ, OCTAVIO	9161		City Of Chicago Police	$4.00
04/16/2017	VILLAGOMEZ, OCTAVIO	9161		City Of Chicago Police	$0.77
04/16/2017	VILLAGOMEZ, OCTAVIO	9161		City Of Chicago Police	$4.00
04/16/2017	VILLAGOMEZ, OCTAVIO	9161		City Of Chicago Police	$222.88
05/31/2016	VENCES, SERGIO	9161	353	City Of Chicago Police	$2.08
05/31/2016	VENCES, SERGIO	9161	353	City Of Chicago Police	$2.28
05/31/2016	VENCES, SERGIO	9161	353	City Of Chicago Police	$2.08
05/31/2016	VENCES, SERGIO	9161	353	City Of Chicago Police	$2.08
05/31/2016	VENCES, SERGIO	9161	353	City Of Chicago Police	$2.28
05/31/2016	VENCES, SERGIO	9161	353	City Of Chicago Police	$2.08
05/31/2016	VENCES, SERGIO	9161	353	City Of Chicago Police	$2.08
05/31/2016	VENCES, SERGIO	9161	353	City Of Chicago Police	$3.17
05/31/2016	VENCES, SERGIO	9161	353	City Of Chicago Police	$2.08
05/31/2016	VENCES, SERGIO	9161	353	City Of Chicago Police	$2.08
09/19/2017	VAZQUEZ, DANIEL	9161	044	City Of Chicago Police	$1.52
09/19/2017	VAZQUEZ, DANIEL	9161	044	City Of Chicago Police	$4.00
09/19/2017	VAZQUEZ, DANIEL	9161	044	City Of Chicago Police	$80.64
09/19/2017	VAZQUEZ, DANIEL	9161	044	City Of Chicago Police	$4.00
09/19/2017	VAZQUEZ, DANIEL	9161	044	City Of Chicago Police	$3.36
09/19/2017	VAZQUEZ, DANIEL	9161	044	City Of Chicago Police	$177.63
12/03/2016	VALDES, NORA	9161	123	City Of Chicago Police	$187.48

Incident Date	Claimant	Rank	Unit of Assignment	Insured	Total to be Paid
12/03/2016	VALDES, NORA	9161	123	City Of Chicago Police	$4.00
12/03/2016	VALDES, NORA	9161	123	City Of Chicago Police	$0.24
05/23/2017	UGARTE, RENE	9161		City Of Chicago Police	$70.36
01/19/1977	Tenzer, Joseph H	P	00012	City Of Chicago Police	$88.14
10/14/2014	TREVINO JR, HERIBERTO	9161		City Of Chicago Police	$40.94
09/23/2017	TORRES, RICARDO	9161		City Of Chicago Police	$615.00
09/23/2017	TORRES, RICARDO	9161		City Of Chicago Police	$4.00
09/23/2017	TORRES, RICARDO	9161		City Of Chicago Police	$94.79
09/23/2017	TORRES, RICARDO	9161		City Of Chicago Police	$0.69
09/23/2017	TORRES, RICARDO	9161		City Of Chicago Police	$4.00
09/23/2017	TORRES, RICARDO	9161		City Of Chicago Police	$76.82
08/23/2017	TOMKOW, ARTUR	9161		City Of Chicago Police	$4.00
08/23/2017	TOMKOW, ARTUR	9161		City Of Chicago Police	$5.78
08/23/2017	TOMKOW, ARTUR	9161		City Of Chicago Police	$646.13
08/23/2017	TOMKOW, ARTUR	9161		City Of Chicago Police	$0.32
08/23/2017	TOMKOW, ARTUR	9161		City Of Chicago Police	$4.00
08/23/2017	TOMKOW, ARTUR	9161		City Of Chicago Police	$35.54
08/23/2017	TOMKOW, ARTUR	9161		City Of Chicago Police	$4.00
08/23/2017	TOMKOW, ARTUR	9161		City Of Chicago Police	$210.60
02/24/2017	TOLEDO, AMBAR	9161		City Of Chicago Police	$191.98
07/01/2017	TITO, NOEL	9161		City Of Chicago Police	$36.20
07/01/2017	TITO, NOEL	9161		City Of Chicago Police	$13.17
07/01/2017	TITO, NOEL	9161		City Of Chicago Police	$4.00
07/01/2017	TITO, NOEL	9161		City Of Chicago Police	$0.68
07/01/2017	TITO, NOEL	9161		City Of Chicago Police	$696.91
07/01/2017	TITO, NOEL	9161		City Of Chicago Police	$4.00
01/11/2017	THOMPSON, ABASI	9161		City Of Chicago Police	$4.00
01/11/2017	THOMPSON, ABASI	9161		City Of Chicago Police	$6.95
01/11/2017	THOMPSON, ABASI	9161		City Of Chicago Police	$698.99
01/11/2017	THOMPSON, ABASI	9161		City Of Chicago Police	$4.00
01/11/2017	THOMPSON, ABASI	9161		City Of Chicago Police	$113.40
01/11/2017	THOMPSON, ABASI	9161		City Of Chicago Police	$1.01
01/11/2017	THOMPSON, ABASI	9161		City Of Chicago Police	$4.00

Incident Date	Claimant	Rank	Unit of Assignment	Insured	Total to be Paid
01/11/2017	THOMPSON, ABASI	9161		City Of Chicago Police	$778.35
01/11/2017	THOMPSON, ABASI	9161		City Of Chicago Police	$4.00
01/11/2017	THOMPSON, ABASI	9161		City Of Chicago Police	$6.25
01/11/2017	THOMPSON, ABASI	9161		City Of Chicago Police	$155.67
01/11/2017	THOMPSON, ABASI	9161		City Of Chicago Police	$1.39
09/05/2017	THOMAS, JOSEPH	9161		City Of Chicago Police	$221.41
09/05/2017	THOMAS, JOSEPH	9161		City Of Chicago Police	$4.00
09/05/2017	THOMAS, JOSEPH	9161		City Of Chicago Police	$2.41
09/05/2017	THOMAS, JOSEPH	9161		City Of Chicago Police	$76.01
09/05/2017	THOMAS, JOSEPH	9161		City Of Chicago Police	$4.00
09/05/2017	THOMAS, JOSEPH	9161		City Of Chicago Police	$0.82
09/05/2017	THOMAS, JOSEPH	9161		City Of Chicago Police	$112.21
09/05/2017	THOMAS, JOSEPH	9161		City Of Chicago Police	$4.00
09/05/2017	THOMAS, JOSEPH	9161		City Of Chicago Police	$1.22
08/24/2017	THOMAS, ARAMON	9168	018	City Of Chicago Police	$265.56
08/24/2017	THOMAS, ARAMON	9168	018	City Of Chicago Police	$4.00
08/24/2017	THOMAS, ARAMON	9168	018	City Of Chicago Police	$25.20
08/24/2017	THOMAS, ARAMON	9168	018	City Of Chicago Police	$3.96
08/24/2017	THOMAS, ARAMON	9168	018	City Of Chicago Police	$4.00
08/24/2017	THOMAS, ARAMON	9168	018	City Of Chicago Police	$57.59
08/24/2017	THOMAS, ARAMON	9168	018	City Of Chicago Police	$4.61
08/24/2017	THOMAS, ARAMON	9168	018	City Of Chicago Police	$4.00
08/24/2017	THOMAS, ARAMON	9168	018	City Of Chicago Police	$243.83
08/24/2017	THOMAS, ARAMON	9168	018	City Of Chicago Police	$8.62
08/24/2017	THOMAS, ARAMON	9168	018	City Of Chicago Police	$4.00
08/24/2017	THOMAS, ARAMON	9168	018	City Of Chicago Police	$135.33
08/24/2017	THOMAS, ARAMON	9168	018	City Of Chicago Police	$0.92
08/24/2017	THOMAS, ARAMON	9168	018	City Of Chicago Police	$307.70
08/24/2017	THOMAS, ARAMON	9168	018	City Of Chicago Police	$4.00
08/24/2017	THOMAS, ARAMON	9168	018	City Of Chicago Police	$1.07
08/24/2017	THOMAS, ARAMON	9168	018	City Of Chicago Police	$4.00
08/24/2017	THOMAS, ARAMON	9168	018	City Of Chicago Police	$39.48
08/24/2017	THOMAS, ARAMON	9168	018	City Of Chicago Police	$107.43

Incident Date	Claimant	Rank	Unit of Assignment	Insured	Total to be Paid
08/24/2017	THOMAS, ARAMON	9168	018	City Of Chicago Police	$4.00
08/24/2017	THOMAS, ARAMON	9168	018	City Of Chicago Police	$2.03
08/24/2017	THOMAS, ARAMON	9168	018	City Of Chicago Police	$0.48
08/24/2017	THOMAS, ARAMON	9168	018	City Of Chicago Police	$4.00
03/28/2017	TESFAI, TEWELDE	9164	044	City Of Chicago Police	$169.40
03/28/2017	TESFAI, TEWELDE	9164	044	City Of Chicago Police	$4.00
03/28/2017	TESFAI, TEWELDE	9164	044	City Of Chicago Police	$0.57
03/28/2017	TESFAI, TEWELDE	9164	044	City Of Chicago Police	$4.00
03/28/2017	TESFAI, TEWELDE	9164	044	City Of Chicago Police	$4.00
03/28/2017	TESFAI, TEWELDE	9164	044	City Of Chicago Police	$166.02
03/28/2017	TESFAI, TEWELDE	9164	044	City Of Chicago Police	$216.63
10/28/2017	TAYLOR, ERIC	9161		City Of Chicago Police	$4.00
10/28/2017	TAYLOR, ERIC	9161		City Of Chicago Police	$26.37
10/28/2017	TAYLOR, ERIC	9161		City Of Chicago Police	$8.62
10/28/2017	TAYLOR, ERIC	9161		City Of Chicago Police	$135.33
10/28/2017	TAYLOR, ERIC	9161		City Of Chicago Police	$4.00
08/05/2017	TARALA, DONNA	9164	014	City Of Chicago Police	$321.12
02/15/1992	Schodtler, James	P	00020	City Of Chicago Police	$598.25
02/15/1992	Schodtler, James	P	00020	City Of Chicago Police	$4.00
02/15/1992	Schodtler, James	P	00020	City Of Chicago Police	$11.30
02/15/1992	Schodtler, James	P	00020	City Of Chicago Police	$953.20
02/15/1992	Schodtler, James	P	00020	City Of Chicago Police	$1.38
02/15/1992	Schodtler, James	P	00020	City Of Chicago Police	$18.01
02/15/1992	Schodtler, James	P	00020	City Of Chicago Police	$72.77
02/15/1992	Schodtler, James	P	00020	City Of Chicago Police	$4.00
02/15/1992	Schodtler, James	P	00020	City Of Chicago Police	$4.00
03/07/2001	Saverson, Kendahl C	P	00004	City Of Chicago Police	$4.00
02/27/2008	Saladino, Michael V	P	00006	City Of Chicago Police	$4.00
02/27/2008	Saladino, Michael V	P	00006	City Of Chicago Police	$4.00
02/27/2008	Saladino, Michael V	P	00006	City Of Chicago Police	$4.00
02/27/2008	Saladino, Michael V	P	00006	City Of Chicago Police	$4.00
02/27/2008	Saladino, Michael V	P	00006	City Of Chicago Police	$4.00
02/27/2008	Saladino, Michael V	P	00006	City Of Chicago Police	$4.00

Incident Date	Claimant	Rank	Unit of Assignment	Insured	Total to be Paid
02/27/2008	Saladino, Michael V	P	00006	City Of Chicago Police	$4.00
02/27/2008	Saladino, Michael V	P	00006	City Of Chicago Police	$4.00
02/27/2008	Saladino, Michael V	P	00006	City Of Chicago Police	$4.00
02/27/2008	Saladino, Michael V	P	00006	City Of Chicago Police	$0.92
02/27/2008	Saladino, Michael V	P	00006	City Of Chicago Police	$4.00
02/27/2008	Saladino, Michael V	P	00006	City Of Chicago Police	$4.00
02/27/2008	Saladino, Michael V	P	00006	City Of Chicago Police	$4.00
02/27/2008	Saladino, Michael V	P	00006	City Of Chicago Police	$1.06
05/27/2016	SZARZYNSKI, TIMOTHY	9171	005	City Of Chicago Police	$50.81
05/16/2011	SWIATKOWSKI, BRIAN	9161		City Of Chicago Police	$571.62
05/16/2011	SWIATKOWSKI, BRIAN	9161		City Of Chicago Police	$335.39
05/16/2011	SWIATKOWSKI, BRIAN	9161		City Of Chicago Police	$205.62
08/31/2013	SWAIN, JENNIFER	9152		City Of Chicago Police	$0.90
08/31/2013	SWAIN, JENNIFER	9152		City Of Chicago Police	$258.39
08/31/2013	SWAIN, JENNIFER	9152		City Of Chicago Police	$4.00
08/31/2013	SWAIN, JENNIFER	9152		City Of Chicago Police	$296.36
07/04/2015	SURVILLION, ALLEN	9161		City Of Chicago Police	$126.25
07/19/2017	SURMA, THOMAS	9161	025	City Of Chicago Police	$304.68
07/19/2017	SURMA, THOMAS	9161	025	City Of Chicago Police	$1.06
07/19/2017	SURMA, THOMAS	9161	025	City Of Chicago Police	$4.00
08/16/2017	SULLIVAN, BRIAN	9161	313	City Of Chicago Police	$4.00
08/16/2017	SULLIVAN, BRIAN	9161	313	City Of Chicago Police	$1.06
08/16/2017	SULLIVAN, BRIAN	9161	313	City Of Chicago Police	$173.80
08/16/2017	SULLIVAN, BRIAN	9161	313	City Of Chicago Police	$4.00
08/16/2017	SULLIVAN, BRIAN	9161	313	City Of Chicago Police	$1.55
08/16/2017	SULLIVAN, BRIAN	9161	313	City Of Chicago Police	$12.64
08/16/2017	SULLIVAN, BRIAN	9161	313	City Of Chicago Police	$4.00
08/16/2017	SULLIVAN, BRIAN	9161	313	City Of Chicago Police	$0.11
08/16/2017	SULLIVAN, BRIAN	9161	313	City Of Chicago Police	$258.39
08/16/2017	SULLIVAN, BRIAN	9161	313	City Of Chicago Police	$4.00
08/16/2017	SULLIVAN, BRIAN	9161	313	City Of Chicago Police	$0.90
08/16/2017	SULLIVAN, BRIAN	9161	313	City Of Chicago Police	$218.73
08/16/2017	SULLIVAN, BRIAN	9161	313	City Of Chicago Police	$4.00

Incident Date	Claimant	Rank	Unit of Assignment	Insured	Total to be Paid
08/16/2017	SULLIVAN, BRIAN	9161	313	City Of Chicago Police	$0.76
08/16/2017	SULLIVAN, BRIAN	9161	313	City Of Chicago Police	$0.01
08/16/2017	SULLIVAN, BRIAN	9161	313	City Of Chicago Police	$216.25
08/16/2017	SULLIVAN, BRIAN	9161	313	City Of Chicago Police	$4.00
08/16/2017	SULLIVAN, BRIAN	9161	313	City Of Chicago Police	$0.75
08/16/2017	SULLIVAN, BRIAN	9161	313	City Of Chicago Police	$216.25
08/16/2017	SULLIVAN, BRIAN	9161	313	City Of Chicago Police	$4.00
08/16/2017	SULLIVAN, BRIAN	9161	313	City Of Chicago Police	$0.75
08/16/2017	SULLIVAN, BRIAN	9161	313	City Of Chicago Police	$258.39
08/16/2017	SULLIVAN, BRIAN	9161	313	City Of Chicago Police	$4.00
08/16/2017	SULLIVAN, BRIAN	9161	313	City Of Chicago Police	$306.89
08/16/2017	SULLIVAN, BRIAN	9161	313	City Of Chicago Police	$0.90
08/16/2017	SULLIVAN, BRIAN	9161	313	City Of Chicago Police	$0.90
08/16/2017	SULLIVAN, BRIAN	9161	313	City Of Chicago Police	$260.60
08/16/2017	SULLIVAN, BRIAN	9161	313	City Of Chicago Police	$4.00
04/26/2011	STUBBS, LARRY	9161		City Of Chicago Police	$4.00
06/23/2017	STRICKLAND, DEMEKA	9161		City Of Chicago Police	$0.37
06/23/2017	STRICKLAND, DEMEKA	9161		City Of Chicago Police	$4.00
06/23/2017	STRICKLAND, DEMEKA	9161		City Of Chicago Police	$359.05
06/23/2017	STRICKLAND, DEMEKA	9161		City Of Chicago Police	$0.37
06/23/2017	STRICKLAND, DEMEKA	9161		City Of Chicago Police	$4.00
06/23/2017	STRICKLAND, DEMEKA	9161		City Of Chicago Police	$359.05
06/23/2017	STRICKLAND, DEMEKA	9161		City Of Chicago Police	$1.38
06/23/2017	STRICKLAND, DEMEKA	9161		City Of Chicago Police	$4.00
06/23/2017	STRICKLAND, DEMEKA	9161		City Of Chicago Police	$72.77
06/23/2017	STRICKLAND, DEMEKA	9161		City Of Chicago Police	$0.37
06/23/2017	STRICKLAND, DEMEKA	9161		City Of Chicago Police	$359.05
06/23/2017	STRICKLAND, DEMEKA	9161		City Of Chicago Police	$4.00
09/06/2017	STRELCZYK, GREGORY	9161	021	City Of Chicago Police	$4.00
09/06/2017	STRELCZYK, GREGORY	9161	021	City Of Chicago Police	$0.76
09/06/2017	STRELCZYK, GREGORY	9161	021	City Of Chicago Police	$172.44
09/06/2017	STRELCZYK, GREGORY	9161	021	City Of Chicago Police	$4.00
09/06/2017	STRELCZYK, GREGORY	9161	021	City Of Chicago Police	$0.60

Incident Date	Claimant	Rank	Unit of Assignment	Insured	Total to be Paid
09/06/2017	STRELCZYK, GREGORY	9161	021	City Of Chicago Police	$218.73
09/06/2017	STRELCZYK, GREGORY	9161	021	City Of Chicago Police	$4.00
09/06/2017	STRELCZYK, GREGORY	9161	021	City Of Chicago Police	$218.73
09/06/2017	STRELCZYK, GREGORY	9161	021	City Of Chicago Police	$0.90
09/06/2017	STRELCZYK, GREGORY	9161	021	City Of Chicago Police	$4.00
09/06/2017	STRELCZYK, GREGORY	9161	021	City Of Chicago Police	$258.39
09/06/2017	STRELCZYK, GREGORY	9161	021	City Of Chicago Police	$0.90
09/06/2017	STRELCZYK, GREGORY	9161	021	City Of Chicago Police	$4.00
09/06/2017	STRELCZYK, GREGORY	9161	021	City Of Chicago Police	$258.39
09/06/2017	STRELCZYK, GREGORY	9161	021	City Of Chicago Police	$0.90
09/06/2017	STRELCZYK, GREGORY	9161	021	City Of Chicago Police	$4.00
09/06/2017	STRELCZYK, GREGORY	9161	021	City Of Chicago Police	$258.39
09/06/2017	STRELCZYK, GREGORY	9161	021	City Of Chicago Police	$0.90
09/06/2017	STRELCZYK, GREGORY	9161	021	City Of Chicago Police	$0.76
09/06/2017	STRELCZYK, GREGORY	9161	021	City Of Chicago Police	$258.39
09/06/2017	STRELCZYK, GREGORY	9161	021	City Of Chicago Police	$4.00
08/17/2017	STOYAK, BRIAN	9161		City Of Chicago Police	$265.02
08/17/2017	STOYAK, BRIAN	9161		City Of Chicago Police	$4.00
08/17/2017	STOYAK, BRIAN	9161		City Of Chicago Police	$0.92
08/17/2017	STOYAK, BRIAN	9161		City Of Chicago Police	$311.31
08/17/2017	STOYAK, BRIAN	9161		City Of Chicago Police	$4.00
08/17/2017	STOYAK, BRIAN	9161		City Of Chicago Police	$1.08
08/17/2017	STOYAK, BRIAN	9161		City Of Chicago Police	$311.31
08/17/2017	STOYAK, BRIAN	9161		City Of Chicago Police	$4.00
08/17/2017	STOYAK, BRIAN	9161		City Of Chicago Police	$1.08
08/17/2017	STOYAK, BRIAN	9161		City Of Chicago Police	$311.31
08/17/2017	STOYAK, BRIAN	9161		City Of Chicago Police	$4.00
08/17/2017	STOYAK, BRIAN	9161		City Of Chicago Police	$1.08
08/17/2017	STOYAK, BRIAN	9161		City Of Chicago Police	$311.31
08/17/2017	STOYAK, BRIAN	9161		City Of Chicago Police	$4.00
08/17/2017	STOYAK, BRIAN	9161		City Of Chicago Police	$1.08
08/17/2017	STOYAK, BRIAN	9161		City Of Chicago Police	$311.31

Incident Date	Claimant	Rank	Unit of Assignment	Insured	Total to be Paid
08/17/2017	STOYAK, BRIAN	9161		City Of Chicago Police	$1.08
08/17/2017	STOYAK, BRIAN	9161		City Of Chicago Police	$572.64
08/17/2017	STOYAK, BRIAN	9161		City Of Chicago Police	$4.00
08/17/2017	STOYAK, BRIAN	9161		City Of Chicago Police	$311.31
08/17/2017	STOYAK, BRIAN	9161		City Of Chicago Police	$4.00
08/17/2017	STOYAK, BRIAN	9161		City Of Chicago Police	$1.08
08/17/2017	STOYAK, BRIAN	9161		City Of Chicago Police	$311.31
08/17/2017	STOYAK, BRIAN	9161		City Of Chicago Police	$4.00
08/17/2017	STOYAK, BRIAN	9161		City Of Chicago Police	$1.08
08/17/2017	STOYAK, BRIAN	9161		City Of Chicago Police	$265.02
08/17/2017	STOYAK, BRIAN	9161		City Of Chicago Police	$4.00
08/17/2017	STOYAK, BRIAN	9161		City Of Chicago Police	$0.92
08/17/2017	STOYAK, BRIAN	9161		City Of Chicago Police	$265.02
08/17/2017	STOYAK, BRIAN	9161		City Of Chicago Police	$4.00
08/17/2017	STOYAK, BRIAN	9161		City Of Chicago Police	$0.92
08/17/2017	STOYAK, BRIAN	9161		City Of Chicago Police	$311.31
08/17/2017	STOYAK, BRIAN	9161		City Of Chicago Police	$4.00
08/17/2017	STOYAK, BRIAN	9161		City Of Chicago Police	$1.08
02/26/2012	STOPPA, KENNETH	9173		City Of Chicago Police	$4.14
02/26/2012	STOPPA, KENNETH	9173		City Of Chicago Police	$4.00
11/11/2015	STELLING, BRIAN	9161		City Of Chicago Police	$4.00
11/11/2015	STELLING, BRIAN	9161		City Of Chicago Police	$1.50
11/11/2015	STELLING, BRIAN	9161		City Of Chicago Police	$4.00
11/11/2015	STELLING, BRIAN	9161		City Of Chicago Police	$1.36
11/11/2015	STELLING, BRIAN	9161		City Of Chicago Police	$4.00
11/11/2015	STELLING, BRIAN	9161		City Of Chicago Police	$4.73
11/11/2015	STELLING, BRIAN	9161		City Of Chicago Police	$4.00
11/11/2015	STELLING, BRIAN	9161		City Of Chicago Police	$4.54
11/11/2015	STELLING, BRIAN	9161		City Of Chicago Police	$1.36
11/11/2015	STELLING, BRIAN	9161		City Of Chicago Police	$4.00
11/11/2015	STELLING, BRIAN	9161		City Of Chicago Police	$4.00
03/07/2010	STELLA, NICHOLAS			City Of Chicago Police	$4.00
05/30/2009	STASKIEWICZ, STEVE	9161		City Of Chicago Police	$2.38

Incident Date	Claimant	Rank	Unit of Assignment	Insured	Total to be Paid
05/30/2009	STASKIEWICZ, STEVE	9161		City Of Chicago Police	$4.00
09/12/2017	STANEK, DANIEL	9165	011	City Of Chicago Police	$185.16
09/12/2017	STANEK, DANIEL	9165	011	City Of Chicago Police	$4.00
09/12/2017	STANEK, DANIEL	9165	011	City Of Chicago Police	$0.64
06/23/2017	STANCZYK, PAUL	9161		City Of Chicago Police	$4.00
06/23/2017	STANCZYK, PAUL	9161		City Of Chicago Police	$15.14
06/23/2017	STANCZYK, PAUL	9161		City Of Chicago Police	$267.16
06/23/2017	STANCZYK, PAUL	9161		City Of Chicago Police	$4.00
06/23/2017	STANCZYK, PAUL	9161		City Of Chicago Police	$615.00
06/23/2017	STANCZYK, PAUL	9161		City Of Chicago Police	$0.75
06/23/2017	STANCZYK, PAUL	9161		City Of Chicago Police	$216.25
06/23/2017	STANCZYK, PAUL	9161		City Of Chicago Police	$4.00
06/23/2017	STANCZYK, PAUL	9161		City Of Chicago Police	$0.88
06/23/2017	STANCZYK, PAUL	9161		City Of Chicago Police	$4.00
06/23/2017	STANCZYK, PAUL	9161		City Of Chicago Police	$251.22
06/23/2017	STANCZYK, PAUL	9161		City Of Chicago Police	$4.00
06/23/2017	STANCZYK, PAUL	9161		City Of Chicago Police	$2.12
06/23/2017	STANCZYK, PAUL	9161		City Of Chicago Police	$237.00
06/23/2017	STANCZYK, PAUL	9161		City Of Chicago Police	$1.01
06/23/2017	STANCZYK, PAUL	9161		City Of Chicago Police	$4.00
06/23/2017	STANCZYK, PAUL	9161		City Of Chicago Police	$294.38
06/23/2017	STANCZYK, PAUL	9161		City Of Chicago Police	$4.00
06/23/2017	STANCZYK, PAUL	9161		City Of Chicago Police	$497.22
06/23/2017	STANCZYK, PAUL	9161		City Of Chicago Police	$5.73
06/23/2017	STANCZYK, PAUL	9161		City Of Chicago Police	$4.00
06/23/2017	STANCZYK, PAUL	9161		City Of Chicago Police	$101.08
06/23/2017	STANCZYK, PAUL	9161		City Of Chicago Police	$1.01
06/23/2017	STANCZYK, PAUL	9161		City Of Chicago Police	$113.40
06/23/2017	STANCZYK, PAUL	9161		City Of Chicago Police	$116.55
06/23/2017	STANCZYK, PAUL	9161		City Of Chicago Police	$211.56
06/23/2017	STANCZYK, PAUL	9161		City Of Chicago Police	$4.00
06/23/2017	STANCZYK, PAUL	9161		City Of Chicago Police	$0.74
06/23/2017	STANCZYK, PAUL	9161		City Of Chicago Police	$76.01

Incident Date	Claimant	Rank	Unit of Assignment	Insured	Total to be Paid
06/23/2017	STANCZYK, PAUL	9161		City Of Chicago Police	$4.00
06/23/2017	STANCZYK, PAUL	9161		City Of Chicago Police	$0.82
06/23/2017	STANCZYK, PAUL	9161		City Of Chicago Police	$118.65
06/23/2017	STANCZYK, PAUL	9161		City Of Chicago Police	$4.00
06/23/2017	STANCZYK, PAUL	9161		City Of Chicago Police	$1.29
10/24/2017	STAGGERS, ENID	9161		City Of Chicago Police	$94.79
10/24/2017	STAGGERS, ENID	9161		City Of Chicago Police	$0.89
10/24/2017	STAGGERS, ENID	9161		City Of Chicago Police	$615.00
10/24/2017	STAGGERS, ENID	9161		City Of Chicago Police	$254.24
10/24/2017	STAGGERS, ENID	9161		City Of Chicago Police	$4.00
10/24/2017	STAGGERS, ENID	9161		City Of Chicago Police	$4.00
10/24/2017	STAGGERS, ENID	9161		City Of Chicago Police	$0.89
10/24/2017	STAGGERS, ENID	9161		City Of Chicago Police	$4.00
10/24/2017	STAGGERS, ENID	9161		City Of Chicago Police	$254.24
10/24/2017	STAGGERS, ENID	9161		City Of Chicago Police	$0.86
10/24/2017	STAGGERS, ENID	9161		City Of Chicago Police	$4.00
10/24/2017	STAGGERS, ENID	9161		City Of Chicago Police	$248.88
10/24/2017	STAGGERS, ENID	9161		City Of Chicago Police	$60.82
10/24/2017	STAGGERS, ENID	9161		City Of Chicago Police	$0.89
10/24/2017	STAGGERS, ENID	9161		City Of Chicago Police	$254.24
10/24/2017	STAGGERS, ENID	9161		City Of Chicago Police	$4.00
10/24/2017	STAGGERS, ENID	9161		City Of Chicago Police	$4.00
05/30/2016	SPREWER, JEANETTE	9161		City Of Chicago Police	$163.59
05/30/2016	SPREWER, JEANETTE	9161		City Of Chicago Police	$4.00
05/30/2016	SPREWER, JEANETTE	9161		City Of Chicago Police	$0.56
05/30/2016	SPREWER, JEANETTE	9161		City Of Chicago Police	$209.39
05/30/2016	SPREWER, JEANETTE	9161		City Of Chicago Police	$4.00
05/30/2016	SPREWER, JEANETTE	9161		City Of Chicago Police	$0.72
03/31/2016	SPRATTE, THOMAS	9161		City Of Chicago Police	$4.00
03/31/2016	SPRATTE, THOMAS	9161		City Of Chicago Police	$4.00
03/16/2017	SPENCER, QWON	9161		City Of Chicago Police	$0.24
03/16/2017	SPENCER, QWON	9161		City Of Chicago Police	$4.00
03/16/2017	SPENCER, QWON	9161		City Of Chicago Police	$185.52

Incident Date	Claimant	Rank	Unit of Assignment	Insured	Total to be Paid
03/24/2011	SPENCER, NICK			City Of Chicago Police	$178.53
03/24/2011	SPENCER, NICK			City Of Chicago Police	$4.00
03/24/2011	SPENCER, NICK			City Of Chicago Police	$0.62
03/24/2011	SPENCER, NICK			City Of Chicago Police	$132.24
03/24/2011	SPENCER, NICK			City Of Chicago Police	$0.62
03/24/2011	SPENCER, NICK			City Of Chicago Police	$4.00
03/24/2011	SPENCER, NICK			City Of Chicago Police	$178.53
03/24/2011	SPENCER, NICK			City Of Chicago Police	$4.00
03/24/2011	SPENCER, NICK			City Of Chicago Police	$0.46
03/24/2011	SPENCER, NICK			City Of Chicago Police	$0.62
03/24/2011	SPENCER, NICK			City Of Chicago Police	$4.00
03/24/2011	SPENCER, NICK			City Of Chicago Police	$178.53
03/01/2010	SPEARMAN, TAHANI	9161		City Of Chicago Police	$1.01
03/01/2010	SPEARMAN, TAHANI	9161		City Of Chicago Police	$4.00
12/01/2011	SPAULDING, EARLENE	9161	007	City Of Chicago Police	$2.06
12/01/2011	SPAULDING, EARLENE	9161	007	City Of Chicago Police	$4.00
12/01/2011	SPAULDING, EARLENE	9161	007	City Of Chicago Police	$2.06
12/01/2011	SPAULDING, EARLENE	9161	007	City Of Chicago Police	$4.00
12/01/2011	SPAULDING, EARLENE	9161	007	City Of Chicago Police	$4.00
12/01/2011	SPAULDING, EARLENE	9161	007	City Of Chicago Police	$4.00
12/01/2011	SPAULDING, EARLENE	9161	007	City Of Chicago Police	$7.38
12/01/2011	SPAULDING, EARLENE	9161	007	City Of Chicago Police	$4.00
12/01/2011	SPAULDING, EARLENE	9161	007	City Of Chicago Police	$26.52
12/01/2011	SPAULDING, EARLENE	9161	007	City Of Chicago Police	$4.00
12/01/2011	SPAULDING, EARLENE	9161	007	City Of Chicago Police	$2.06
12/01/2011	SPAULDING, EARLENE	9161	007	City Of Chicago Police	$4.00
12/01/2011	SPAULDING, EARLENE	9161	007	City Of Chicago Police	$4.00
12/01/2011	SPAULDING, EARLENE	9161	007	City Of Chicago Police	$4.00
12/01/2011	SPAULDING, EARLENE	9161	007	City Of Chicago Police	$4.00
12/01/2011	SPAULDING, EARLENE	9161	007	City Of Chicago Police	$4.00
12/01/2011	SPAULDING, EARLENE	9161	007	City Of Chicago Police	$4.00
12/01/2011	SPAULDING, EARLENE	9161	007	City Of Chicago Police	$4.00

Incident Date	Claimant	Rank	Unit of Assignment	Insured	Total to be Paid
06/10/2016	SORIA, ANTHONY	9161		City Of Chicago Police	$181.01
06/10/2016	SORIA, ANTHONY	9161		City Of Chicago Police	$213.19
06/10/2016	SORIA, ANTHONY	9161		City Of Chicago Police	$4.00
06/10/2016	SORIA, ANTHONY	9161		City Of Chicago Police	$0.74
06/10/2016	SORIA, ANTHONY	9161		City Of Chicago Police	$0.75
06/10/2016	SORIA, ANTHONY	9161		City Of Chicago Police	$4.00
06/10/2016	SORIA, ANTHONY	9161		City Of Chicago Police	$0.63
06/10/2016	SORIA, ANTHONY	9161		City Of Chicago Police	$217.34
06/10/2016	SORIA, ANTHONY	9161		City Of Chicago Police	$4.00
05/21/2017	SOPIKIOTIS, CHRIS	9171	213	City Of Chicago Police	$25.93
09/08/2011	SOLIS, ZIOLA	9161	011	City Of Chicago Police	$4.00
09/08/2011	SOLIS, ZIOLA	9161	011	City Of Chicago Police	$22.32
06/28/2016	SOLIS, LLOMAIRA	9161		City Of Chicago Police	$222.43
06/19/2013	SNYDER, ANTHONY	9161	021	City Of Chicago Police	$4.00
06/19/2013	SNYDER, ANTHONY	9161	021	City Of Chicago Police	$4.00
06/19/2013	SNYDER, ANTHONY	9161	021	City Of Chicago Police	$1.36
06/19/2013	SNYDER, ANTHONY	9161	021	City Of Chicago Police	$4.00
06/19/2013	SNYDER, ANTHONY	9161	021	City Of Chicago Police	$3.48
05/22/2017	SMOLEK, MICHAEL	9161	007	City Of Chicago Police	$4.00
05/22/2017	SMOLEK, MICHAEL	9161	007	City Of Chicago Police	$4.00
05/22/2017	SMOLEK, MICHAEL	9161	007	City Of Chicago Police	$1.36
05/22/2017	SMOLEK, MICHAEL	9161	007	City Of Chicago Police	$4.00
05/22/2017	SMOLEK, MICHAEL	9161	007	City Of Chicago Police	$0.61
05/22/2017	SMOLEK, MICHAEL	9161	007	City Of Chicago Police	$4.00
05/22/2017	SMOLEK, MICHAEL	9161	007	City Of Chicago Police	$598.14
05/22/2017	SMOLEK, MICHAEL	9161	007	City Of Chicago Police	$20.29
05/22/2017	SMOLEK, MICHAEL	9161	007	City Of Chicago Police	$140.85
05/22/2017	SMOLEK, MICHAEL	9161	007	City Of Chicago Police	$0.27
05/22/2017	SMOLEK, MICHAEL	9161	007	City Of Chicago Police	$4.00
05/22/2017	SMOLEK, MICHAEL	9161	007	City Of Chicago Police	$263.41
05/22/2017	SMOLEK, MICHAEL	9161	007	City Of Chicago Police	$0.34
05/22/2017	SMOLEK, MICHAEL	9161	007	City Of Chicago Police	$4.00
05/22/2017	SMOLEK, MICHAEL	9161	007	City Of Chicago Police	$334.73

Incident Date	Claimant	Rank	Unit of Assignment	Insured	Total to be Paid
05/22/2017	SMOLEK, MICHAEL	9161	007	City Of Chicago Police	$0.21
05/22/2017	SMOLEK, MICHAEL	9161	007	City Of Chicago Police	$4.00
05/22/2017	SMOLEK, MICHAEL	9161	007	City Of Chicago Police	$200.32
05/22/2017	SMOLEK, MICHAEL	9161	007	City Of Chicago Police	$0.15
05/23/2014	SMITH, YOUVONDIA	9161	007	City Of Chicago Police	$2.08
07/25/2017	SMITH, LATANYA	9161		City Of Chicago Police	$0.96
07/25/2017	SMITH, LATANYA	9161		City Of Chicago Police	$4.00
07/25/2017	SMITH, LATANYA	9161		City Of Chicago Police	$277.74
07/25/2017	SMITH, LATANYA	9161		City Of Chicago Police	$0.96
07/25/2017	SMITH, LATANYA	9161		City Of Chicago Police	$4.00
07/25/2017	SMITH, LATANYA	9161		City Of Chicago Police	$277.74
07/25/2017	SMITH, LATANYA	9161		City Of Chicago Police	$0.96
07/25/2017	SMITH, LATANYA	9161		City Of Chicago Police	$4.00
07/25/2017	SMITH, LATANYA	9161		City Of Chicago Police	$277.74
07/25/2017	SMITH, LATANYA	9161		City Of Chicago Police	$0.96
07/25/2017	SMITH, LATANYA	9161		City Of Chicago Police	$4.00
07/25/2017	SMITH, LATANYA	9161		City Of Chicago Police	$277.74
07/25/2017	SMITH, LATANYA	9161		City Of Chicago Police	$0.48
07/25/2017	SMITH, LATANYA	9161		City Of Chicago Police	$4.00
07/25/2017	SMITH, LATANYA	9161		City Of Chicago Police	$138.87
07/25/2017	SMITH, LATANYA	9161		City Of Chicago Police	$0.96
07/25/2017	SMITH, LATANYA	9161		City Of Chicago Police	$4.00
07/25/2017	SMITH, LATANYA	9161		City Of Chicago Police	$277.74
07/25/2017	SMITH, LATANYA	9161		City Of Chicago Police	$0.80
07/25/2017	SMITH, LATANYA	9161		City Of Chicago Police	$4.00
07/25/2017	SMITH, LATANYA	9161		City Of Chicago Police	$20.29
07/25/2017	SMITH, LATANYA	9161		City Of Chicago Police	$4.00
07/25/2017	SMITH, LATANYA	9161		City Of Chicago Police	$231.45
07/25/2017	SMITH, LATANYA	9161		City Of Chicago Police	$0.96
07/25/2017	SMITH, LATANYA	9161		City Of Chicago Police	$4.00
07/25/2017	SMITH, LATANYA	9161		City Of Chicago Police	$277.74
07/25/2017	SMITH, LATANYA	9161		City Of Chicago Police	$0.96
07/25/2017	SMITH, LATANYA	9161		City Of Chicago Police	$4.00

Incident Date	Claimant	Rank	Unit of Assignment	Insured	Total to be Paid
07/25/2017	SMITH, LATANYA	9161		City Of Chicago Police	$277.74
11/01/2011	SMITH, JOSEPH	9168	059	City Of Chicago Police	$202.81
11/01/2016	SMITH, JAMES	9161	044	City Of Chicago Police	$4.00
11/01/2016	SMITH, JAMES	9161	044	City Of Chicago Police	$217.06
11/01/2016	SMITH, JAMES	9161	044	City Of Chicago Police	$1.04
11/01/2016	SMITH, JAMES	9161	044	City Of Chicago Police	$119.91
11/01/2016	SMITH, JAMES	9161	044	City Of Chicago Police	$217.06
11/01/2016	SMITH, JAMES	9161	044	City Of Chicago Police	$1.04
11/01/2016	SMITH, JAMES	9161	044	City Of Chicago Police	$4.00
11/01/2016	SMITH, JAMES	9161	044	City Of Chicago Police	$217.06
11/01/2016	SMITH, JAMES	9161	044	City Of Chicago Police	$1.04
11/01/2016	SMITH, JAMES	9161	044	City Of Chicago Police	$4.00
09/26/2017	SLIWA, ADRIAN	9161		City Of Chicago Police	$71.43
09/26/2017	SLIWA, ADRIAN	9161		City Of Chicago Police	$2.14
09/26/2017	SLIWA, ADRIAN	9161		City Of Chicago Police	$4.00
02/14/2017	SINKS, KEITH	9161	393	City Of Chicago Police	$4.00
02/14/2017	SINKS, KEITH	9161	393	City Of Chicago Police	$2.42
02/14/2017	SINKS, KEITH	9161	393	City Of Chicago Police	$270.32
11/29/2013	SINGLETON JR, MICHAEL	9161	007	City Of Chicago Police	$4.00
11/29/2013	SINGLETON JR, MICHAEL	9161	007	City Of Chicago Police	$18.75
02/05/2017	SINGER, WILLIAM	9161		City Of Chicago Police	$1.25
02/05/2017	SINGER, WILLIAM	9161		City Of Chicago Police	$4.00
09/12/2017	SIMONETTI, MARCO	9161	025	City Of Chicago Police	$242.80
09/12/2017	SIMONETTI, MARCO	9161	025	City Of Chicago Police	$4.00
09/12/2017	SIMONETTI, MARCO	9161	025	City Of Chicago Police	$1.55
09/12/2017	SIMONETTI, MARCO	9161	025	City Of Chicago Police	$242.80
09/12/2017	SIMONETTI, MARCO	9161	025	City Of Chicago Police	$4.00

Incident Date	Claimant	Rank	Unit of Assignment	Insured	Total to be Paid
09/12/2017	SIMONETTI, MARCO	9161	025	City Of Chicago Police	$1.55
09/12/2017	SIMONETTI, MARCO	9161	025	City Of Chicago Police	$242.80
09/12/2017	SIMONETTI, MARCO	9161	025	City Of Chicago Police	$4.00
09/12/2017	SIMONETTI, MARCO	9161	025	City Of Chicago Police	$1.55
09/21/2017	SIMMONS JR, DONALD	9161		City Of Chicago Police	$4.00
09/21/2017	SIMMONS JR, DONALD	9161		City Of Chicago Police	$0.64
09/21/2017	SIMMONS JR, DONALD	9161		City Of Chicago Police	$304.89
09/21/2017	SIMMONS JR, DONALD	9161		City Of Chicago Police	$4.00
09/21/2017	SIMMONS JR, DONALD	9161		City Of Chicago Police	$1.05
09/21/2017	SIMMONS JR, DONALD	9161		City Of Chicago Police	$260.54
09/21/2017	SIMMONS JR, DONALD	9161		City Of Chicago Police	$269.44
09/21/2017	SIMMONS JR, DONALD	9161		City Of Chicago Police	$0.90
09/21/2017	SIMMONS JR, DONALD	9161		City Of Chicago Police	$4.00
09/21/2017	SIMMONS JR, DONALD	9161		City Of Chicago Police	$0.94
09/21/2017	SIMMONS JR, DONALD	9161		City Of Chicago Police	$4.00
09/21/2017	SIMMONS JR, DONALD	9161		City Of Chicago Police	$185.16
02/19/2015	SILVA, ANTONIO	9161	010	City Of Chicago Police	$72.01
02/19/2015	SILVA, ANTONIO	9161	010	City Of Chicago Police	$4.00
02/19/2015	SILVA, ANTONIO	9161	010	City Of Chicago Police	$1.36
02/19/2015	SILVA, ANTONIO	9161	010	City Of Chicago Police	$4.00
02/19/2015	SILVA, ANTONIO	9161	010	City Of Chicago Police	$76.01
02/19/2015	SILVA, ANTONIO	9161	010	City Of Chicago Police	$45.10
07/25/2016	SILVA, ALFREDO	9161		City Of Chicago Police	$4.00
07/25/2016	SILVA, ALFREDO	9161		City Of Chicago Police	$4.00
07/25/2016	SILVA, ALFREDO	9161		City Of Chicago Police	$4.00
07/25/2016	SILVA, ALFREDO	9161		City Of Chicago Police	$4.00
07/25/2016	SILVA, ALFREDO	9161		City Of Chicago Police	$0.86
07/25/2016	SILVA, ALFREDO	9161		City Of Chicago Police	$4.00
07/25/2016	SILVA, ALFREDO	9161		City Of Chicago Police	$0.82
07/25/2016	SILVA, ALFREDO	9161		City Of Chicago Police	$4.00
07/25/2016	SILVA, ALFREDO	9161		City Of Chicago Police	$4.00
07/25/2016	SILVA, ALFREDO	9161		City Of Chicago Police	$0.90
07/25/2016	SILVA, ALFREDO	9161		City Of Chicago Police	$4.00

Incident Date	Claimant	Rank	Unit of Assignment	Insured	Total to be Paid
07/25/2016	SILVA, ALFREDO	9161		City Of Chicago Police	$0.79
07/25/2016	SILVA, ALFREDO	9161		City Of Chicago Police	$4.00
07/25/2016	SILVA, ALFREDO	9161		City Of Chicago Police	$4.00
07/25/2016	SILVA, ALFREDO	9161		City Of Chicago Police	$4.00
07/25/2016	SILVA, ALFREDO	9161		City Of Chicago Police	$4.00
07/25/2016	SILVA, ALFREDO	9161		City Of Chicago Police	$4.00
07/25/2016	SILVA, ALFREDO	9161		City Of Chicago Police	$4.00
07/25/2016	SILVA, ALFREDO	9161		City Of Chicago Police	$4.00
07/25/2016	SILVA, ALFREDO	9161		City Of Chicago Police	$4.00
02/18/2014	SHEAN, JOYCE	9161	044	City Of Chicago Police	$4.00
02/18/2014	SHEAN, JOYCE	9161	044	City Of Chicago Police	$3.41
02/18/2014	SHEAN, JOYCE	9161	044	City Of Chicago Police	$4.00
02/18/2014	SHEAN, JOYCE	9161	044	City Of Chicago Police	$21.19
02/18/2014	SHEAN, JOYCE	9161	044	City Of Chicago Police	$514.68
02/18/2014	SHEAN, JOYCE	9161	044	City Of Chicago Police	$20.97
02/18/2014	SHEAN, JOYCE	9161	044	City Of Chicago Police	$4.00
02/18/2014	SHEAN, JOYCE	9161	044	City Of Chicago Police	$3.41
02/18/2014	SHEAN, JOYCE	9161	044	City Of Chicago Police	$4.00
02/18/2014	SHEAN, JOYCE	9161	044	City Of Chicago Police	$6.77
02/18/2014	SHEAN, JOYCE	9161	044	City Of Chicago Police	$4.00
02/18/2014	SHEAN, JOYCE	9161	044	City Of Chicago Police	$6.51
02/18/2014	SHEAN, JOYCE	9161	044	City Of Chicago Police	$4.00
02/18/2014	SHEAN, JOYCE	9161	044	City Of Chicago Police	$50.67
02/18/2014	SHEAN, JOYCE	9161	044	City Of Chicago Police	$4.00
02/18/2014	SHEAN, JOYCE	9161	044	City Of Chicago Police	$24.72
02/18/2014	SHEAN, JOYCE	9161	044	City Of Chicago Police	$4.00
02/18/2014	SHEAN, JOYCE	9161	044	City Of Chicago Police	$92.76
02/18/2014	SHEAN, JOYCE	9161	044	City Of Chicago Police	$4.00
04/07/2017	SHAVERS JR, ISAAC			City Of Chicago Police	$4.00
04/07/2017	SHAVERS JR, ISAAC			City Of Chicago Police	$80.86
04/07/2017	SHAVERS JR, ISAAC			City Of Chicago Police	$0.94
04/07/2017	SHAVERS JR, ISAAC			City Of Chicago Police	$4.00
04/07/2017	SHAVERS JR, ISAAC			City Of Chicago Police	$269.44

Incident Date	Claimant	Rank	Unit of Assignment	Insured	Total to be Paid
04/07/2017	SHAVERS JR, ISAAC			City Of Chicago Police	$269.44
04/07/2017	SHAVERS JR, ISAAC			City Of Chicago Police	$4.00
04/07/2017	SHAVERS JR, ISAAC			City Of Chicago Police	$269.44
04/07/2017	SHAVERS JR, ISAAC			City Of Chicago Police	$0.94
04/07/2017	SHAVERS JR, ISAAC			City Of Chicago Police	$4.00
04/07/2017	SHAVERS JR, ISAAC			City Of Chicago Police	$0.94
07/23/2017	SEXTON, ANDREA	9161		City Of Chicago Police	$76.01
07/23/2017	SEXTON, ANDREA	9161		City Of Chicago Police	$267.07
07/23/2017	SEXTON, ANDREA	9161		City Of Chicago Police	$11.89
07/23/2017	SEXTON, ANDREA	9161		City Of Chicago Police	$4.00
07/23/2017	SEXTON, ANDREA	9161		City Of Chicago Police	$163.06
07/23/2017	SEXTON, ANDREA	9161		City Of Chicago Police	$0.60
07/23/2017	SEXTON, ANDREA	9161		City Of Chicago Police	$4.00
07/23/2017	SEXTON, ANDREA	9161		City Of Chicago Police	$174.49
07/23/2017	SEXTON, ANDREA	9161		City Of Chicago Police	$0.76
07/23/2017	SEXTON, ANDREA	9161		City Of Chicago Police	$4.00
07/23/2017	SEXTON, ANDREA	9161		City Of Chicago Police	$220.78
07/23/2017	SEXTON, ANDREA	9161		City Of Chicago Police	$0.92
07/23/2017	SEXTON, ANDREA	9161		City Of Chicago Police	$0.45
07/23/2017	SEXTON, ANDREA	9161		City Of Chicago Police	$4.00
07/23/2017	SEXTON, ANDREA	9161		City Of Chicago Police	$130.14
07/23/2017	SEXTON, ANDREA	9161		City Of Chicago Police	$0.82
07/23/2017	SEXTON, ANDREA	9161		City Of Chicago Police	$4.00
07/23/2017	SEXTON, ANDREA	9161		City Of Chicago Police	$4.00
07/23/2017	SEXTON, ANDREA	9161		City Of Chicago Police	$27.56
07/23/2017	SEXTON, ANDREA	9161		City Of Chicago Police	$4.00
07/23/2017	SEXTON, ANDREA	9161		City Of Chicago Police	$31.74
07/23/2017	SEXTON, ANDREA	9161		City Of Chicago Police	$4.00
07/23/2017	SEXTON, ANDREA	9161		City Of Chicago Police	$1.08
07/23/2017	SEXTON, ANDREA	9161		City Of Chicago Police	$4.00
07/23/2017	SEXTON, ANDREA	9161		City Of Chicago Police	$200.22
02/18/2017	SEVIER, PARRISH	9161	715	City Of Chicago Police	$200.30
02/18/2017	SEVIER, PARRISH	9161	715	City Of Chicago Police	$4.00

Incident Date	Claimant	Rank	Unit of Assignment	Insured	Total to be Paid
02/18/2017	SEVIER, PARRISH	9161	715	City Of Chicago Police	$175.40
02/18/2017	SEVIER, PARRISH	9161	715	City Of Chicago Police	$125.61
02/18/2017	SEVIER, PARRISH	9161	715	City Of Chicago Police	$214.04
02/18/2017	SEVIER, PARRISH	9161	715	City Of Chicago Police	$246.59
02/18/2017	SEVIER, PARRISH	9161	715	City Of Chicago Police	$158.16
02/18/2017	SEVIER, PARRISH	9161	715	City Of Chicago Police	$158.16
02/18/2017	SEVIER, PARRISH	9161	715	City Of Chicago Police	$200.30
02/18/2017	SEVIER, PARRISH	9161	715	City Of Chicago Police	$4.00
02/18/2017	SEVIER, PARRISH	9161	715	City Of Chicago Police	$158.16
02/18/2017	SEVIER, PARRISH	9161	715	City Of Chicago Police	$158.16
02/18/2017	SEVIER, PARRISH	9161	715	City Of Chicago Police	$0.70
02/18/2017	SEVIER, PARRISH	9161	715	City Of Chicago Police	$4.00
02/18/2017	SEVIER, PARRISH	9161	715	City Of Chicago Police	$0.70
02/18/2017	SEVIER, PARRISH	9161	715	City Of Chicago Police	$4.00
02/18/2017	SEVIER, PARRISH	9161	715	City Of Chicago Police	$0.55
02/18/2017	SEVIER, PARRISH	9161	715	City Of Chicago Police	$4.00
02/18/2017	SEVIER, PARRISH	9161	715	City Of Chicago Police	$0.55
02/18/2017	SEVIER, PARRISH	9161	715	City Of Chicago Police	$4.00
02/18/2017	SEVIER, PARRISH	9161	715	City Of Chicago Police	$0.55
02/18/2017	SEVIER, PARRISH	9161	715	City Of Chicago Police	$4.00
02/18/2017	SEVIER, PARRISH	9161	715	City Of Chicago Police	$0.55
02/18/2017	SEVIER, PARRISH	9161	715	City Of Chicago Police	$4.00
02/18/2017	SEVIER, PARRISH	9161	715	City Of Chicago Police	$0.86
02/18/2017	SEVIER, PARRISH	9161	715	City Of Chicago Police	$4.00
02/18/2017	SEVIER, PARRISH	9161	715	City Of Chicago Police	$0.75
02/18/2017	SEVIER, PARRISH	9161	715	City Of Chicago Police	$4.00
02/18/2017	SEVIER, PARRISH	9161	715	City Of Chicago Police	$0.44
03/31/2016	SERRANO, OSCAR	9161	044	City Of Chicago Police	$2.01
04/30/2009	SEGINA, MARIA LYNN	9161		City Of Chicago Police	$4.00
04/24/2016	SCHWARZER, HEINZ	9161		City Of Chicago Police	$4.00
04/24/2016	SCHWARZER, HEINZ	9161		City Of Chicago Police	$0.64
09/07/2014	SCHREIBER, JOSHUA	9161	044	City Of Chicago Police	$2.90
09/07/2014	SCHREIBER, JOSHUA	9161	044	City Of Chicago Police	$0.82

Incident Date	Claimant	Rank	Unit of Assignment	Insured	Total to be Paid
11/13/2017	SCHORSCH, PHILLIP	9161		City Of Chicago Police	$2.82
11/13/2017	SCHORSCH, PHILLIP	9161		City Of Chicago Police	$149.40
11/13/2017	SCHORSCH, PHILLIP	9161		City Of Chicago Police	$4.00
09/24/2017	SCHNIER, BRIAN	9171		City Of Chicago Police	$3.45
09/24/2017	SCHNIER, BRIAN	9171		City Of Chicago Police	$4.00
09/24/2017	SCHNIER, BRIAN	9171		City Of Chicago Police	$44.62
09/24/2017	SCHNIER, BRIAN	9171		City Of Chicago Police	$0.75
09/24/2017	SCHNIER, BRIAN	9171		City Of Chicago Police	$4.00
09/24/2017	SCHNIER, BRIAN	9171		City Of Chicago Police	$214.04
09/24/2017	SCHNIER, BRIAN	9171		City Of Chicago Police	$4.00
09/24/2017	SCHNIER, BRIAN	9171		City Of Chicago Police	$249.47
09/24/2017	SCHNIER, BRIAN	9171		City Of Chicago Police	$4.00
09/24/2017	SCHNIER, BRIAN	9171		City Of Chicago Police	$462.72
09/24/2017	SCHNIER, BRIAN	9171		City Of Chicago Police	$0.71
09/24/2017	SCHNIER, BRIAN	9171		City Of Chicago Police	$4.00
09/24/2017	SCHNIER, BRIAN	9171		City Of Chicago Police	$317.81
09/24/2017	SCHNIER, BRIAN	9171		City Of Chicago Police	$4.00
09/24/2017	SCHNIER, BRIAN	9171		City Of Chicago Police	$74.13
09/24/2017	SCHNIER, BRIAN	9171		City Of Chicago Police	$4.00
09/24/2017	SCHNIER, BRIAN	9171		City Of Chicago Police	$206.74
10/29/2017	SCHIAVONE, MARCO	9161	044	City Of Chicago Police	$547.24
10/29/2017	SCHIAVONE, MARCO	9161	044	City Of Chicago Police	$4.00
10/29/2017	SCHIAVONE, MARCO	9161	044	City Of Chicago Police	$4.00
10/29/2017	SCHIAVONE, MARCO	9161	044	City Of Chicago Police	$10.22
07/08/2017	SCHERER, KARL	9171	023	City Of Chicago Police	$124.24
07/08/2017	SCHERER, KARL	9171	023	City Of Chicago Police	$5.50
07/08/2017	SCHERER, KARL	9171	023	City Of Chicago Police	$4.00
07/08/2017	SCHERER, KARL	9171	023	City Of Chicago Police	$191.98
07/08/2017	SCHERER, KARL	9171	023	City Of Chicago Police	$4.00
07/08/2017	SCHERER, KARL	9171	023	City Of Chicago Police	$3.72
07/08/2017	SCHERER, KARL	9171	023	City Of Chicago Police	$4.00
07/08/2017	SCHERER, KARL	9171	023	City Of Chicago Police	$183.45
04/18/2017	SCANNELL, SEAMUS	9164	044	City Of Chicago Police	$4.00

Incident Date	Claimant	Rank	Unit of Assignment	Insured	Total to be Paid
04/18/2017	SCANNELL, SEAMUS	9164	044	City Of Chicago Police	$0.93
04/18/2017	SCANNELL, SEAMUS	9164	044	City Of Chicago Police	$266.96
04/18/2017	SCANNELL, SEAMUS	9164	044	City Of Chicago Police	$266.96
04/18/2017	SCANNELL, SEAMUS	9164	044	City Of Chicago Police	$4.00
04/18/2017	SCANNELL, SEAMUS	9164	044	City Of Chicago Police	$0.93
04/18/2017	SCANNELL, SEAMUS	9164	044	City Of Chicago Police	$4.00
04/18/2017	SCANNELL, SEAMUS	9164	044	City Of Chicago Police	$0.93
04/18/2017	SCANNELL, SEAMUS	9164	044	City Of Chicago Police	$266.96
04/18/2017	SCANNELL, SEAMUS	9164	044	City Of Chicago Police	$4.00
04/18/2017	SCANNELL, SEAMUS	9164	044	City Of Chicago Police	$0.93
04/18/2017	SCANNELL, SEAMUS	9164	044	City Of Chicago Police	$220.67
04/18/2017	SCANNELL, SEAMUS	9164	044	City Of Chicago Police	$4.00

Incident Date	Claimant	Rank	Unit of Assignment	Insured	Total to be Paid
04/18/2017	SCANNELL, SEAMUS	9164	044	City Of Chicago Police	$0.77
04/18/2017	SCANNELL, SEAMUS	9164	044	City Of Chicago Police	$266.96
04/18/2017	SCANNELL, SEAMUS	9164	044	City Of Chicago Police	$4.00
04/18/2017	SCANNELL, SEAMUS	9164	044	City Of Chicago Police	$0.93
04/18/2017	SCANNELL, SEAMUS	9164	044	City Of Chicago Police	$266.96
10/23/2013	SAVAGE, RAYMOND	9161	025	City Of Chicago Police	$1.81
04/03/2017	SARKHOSH, AZEEN	9161		City Of Chicago Police	$1.14
04/03/2017	SARKHOSH, AZEEN	9161		City Of Chicago Police	$4.00
04/03/2017	SARKHOSH, AZEEN	9161		City Of Chicago Police	$259.70
04/03/2017	SARKHOSH, AZEEN	9161		City Of Chicago Police	$1.92
04/03/2017	SARKHOSH, AZEEN	9161		City Of Chicago Police	$4.00
04/03/2017	SARKHOSH, AZEEN	9161		City Of Chicago Police	$0.94
04/03/2017	SARKHOSH, AZEEN	9161		City Of Chicago Police	$4.00
04/03/2017	SARKHOSH, AZEEN	9161		City Of Chicago Police	$273.86
04/03/2017	SARKHOSH, AZEEN	9161		City Of Chicago Police	$545.00
04/03/2017	SARKHOSH, AZEEN	9161		City Of Chicago Police	$1.14
04/03/2017	SARKHOSH, AZEEN	9161		City Of Chicago Police	$4.00
04/03/2017	SARKHOSH, AZEEN	9161		City Of Chicago Police	$330.02
04/03/2017	SARKHOSH, AZEEN	9161		City Of Chicago Police	$330.02
04/03/2017	SARKHOSH, AZEEN	9161		City Of Chicago Police	$1.14
04/03/2017	SARKHOSH, AZEEN	9161		City Of Chicago Police	$4.00
04/03/2017	SARKHOSH, AZEEN	9161		City Of Chicago Police	$0.90
04/03/2017	SARKHOSH, AZEEN	9161		City Of Chicago Police	$4.00
04/03/2017	SARKHOSH, AZEEN	9161		City Of Chicago Police	$330.02
01/19/2013	SANTOS, JORGE	9161	044	City Of Chicago Police	$227.57
01/19/2013	SANTOS, JORGE	9161	044	City Of Chicago Police	$4.00
01/19/2013	SANTOS, JORGE	9161	044	City Of Chicago Police	$0.78
01/19/2013	SANTOS, JORGE	9161	044	City Of Chicago Police	$0.78
01/19/2013	SANTOS, JORGE	9161	044	City Of Chicago Police	$227.57
01/19/2013	SANTOS, JORGE	9161	044	City Of Chicago Police	$4.00
01/19/2013	SANTOS, JORGE	9161	044	City Of Chicago Police	$0.78
01/19/2013	SANTOS, JORGE	9161	044	City Of Chicago Police	$4.00
01/19/2013	SANTOS, JORGE	9161	044	City Of Chicago Police	$227.57

Incident Date	Claimant	Rank	Unit of Assignment	Insured	Total to be Paid
01/19/2013	SANTOS, JORGE	9161	044	City Of Chicago Police	$0.78
01/19/2013	SANTOS, JORGE	9161	044	City Of Chicago Police	$4.00
01/19/2013	SANTOS, JORGE	9161	044	City Of Chicago Police	$227.57
01/19/2013	SANTOS, JORGE	9161	044	City Of Chicago Police	$0.78
01/19/2013	SANTOS, JORGE	9161	044	City Of Chicago Police	$4.00
01/19/2013	SANTOS, JORGE	9161	044	City Of Chicago Police	$227.57
01/19/2013	SANTOS, JORGE	9161	044	City Of Chicago Police	$0.78
01/19/2013	SANTOS, JORGE	9161	044	City Of Chicago Police	$4.00
01/19/2013	SANTOS, JORGE	9161	044	City Of Chicago Police	$227.57
01/19/2013	SANTOS, JORGE	9161	044	City Of Chicago Police	$0.78
01/19/2013	SANTOS, JORGE	9161	044	City Of Chicago Police	$4.00
01/19/2013	SANTOS, JORGE	9161	044	City Of Chicago Police	$227.57
01/19/2013	SANTOS, JORGE	9161	044	City Of Chicago Police	$4.00
01/19/2013	SANTOS, JORGE	9161	044	City Of Chicago Police	$227.57
01/19/2013	SANTOS, JORGE	9161	044	City Of Chicago Police	$696.16
01/19/2013	SANTOS, JORGE	9161	044	City Of Chicago Police	$4.00
01/19/2013	SANTOS, JORGE	9161	044	City Of Chicago Police	$0.78
06/23/2017	SANTIAGO, CARLOS	9161	044	City Of Chicago Police	$234.05
06/23/2017	SANTIAGO, CARLOS	9161	044	City Of Chicago Police	$4.00
06/23/2017	SANTIAGO, CARLOS	9161	044	City Of Chicago Police	$0.35
06/23/2017	SANTIAGO, CARLOS	9161	044	City Of Chicago Police	$4.00
06/23/2017	SANTIAGO, CARLOS	9161	044	City Of Chicago Police	$0.35
06/23/2017	SANTIAGO, CARLOS	9161	044	City Of Chicago Police	$4.00
06/23/2017	SANTIAGO, CARLOS	9161	044	City Of Chicago Police	$0.28
06/23/2017	SANTIAGO, CARLOS	9161	044	City Of Chicago Police	$187.24
06/23/2017	SANTIAGO, CARLOS	9161	044	City Of Chicago Police	$4.00
06/23/2017	SANTIAGO, CARLOS	9161	044	City Of Chicago Police	$0.28
06/23/2017	SANTIAGO, CARLOS	9161	044	City Of Chicago Police	$234.05
06/23/2017	SANTIAGO, CARLOS	9161	044	City Of Chicago Police	$234.05
06/23/2017	SANTIAGO, CARLOS	9161	044	City Of Chicago Police	$4.00
06/23/2017	SANTIAGO, CARLOS	9161	044	City Of Chicago Police	$0.35
06/23/2017	SANTIAGO, CARLOS	9161	044	City Of Chicago Police	$4.00
06/23/2017	SANTIAGO, CARLOS	9161	044	City Of Chicago Police	$0.28

Incident Date	Claimant	Rank	Unit of Assignment	Insured	Total to be Paid
06/23/2017	SANTIAGO, CARLOS	9161	044	City Of Chicago Police	$185.29
06/23/2017	SANTIAGO, CARLOS	9161	044	City Of Chicago Police	$72.77
06/23/2017	SANTIAGO, CARLOS	9161	044	City Of Chicago Police	$4.00
06/23/2017	SANTIAGO, CARLOS	9161	044	City Of Chicago Police	$1.38
06/23/2017	SANTIAGO, CARLOS	9161	044	City Of Chicago Police	$280.86
06/23/2017	SANTIAGO, CARLOS	9161	044	City Of Chicago Police	$4.00
06/23/2017	SANTIAGO, CARLOS	9161	044	City Of Chicago Police	$0.42
06/23/2017	SANTIAGO, CARLOS	9161	044	City Of Chicago Police	$234.05
06/23/2017	SANTIAGO, CARLOS	9161	044	City Of Chicago Police	$4.00
06/23/2017	SANTIAGO, CARLOS	9161	044	City Of Chicago Police	$0.35
06/23/2017	SANTIAGO, CARLOS	9161	044	City Of Chicago Police	$31.97
06/23/2017	SANTIAGO, CARLOS	9161	044	City Of Chicago Police	$4.00
06/23/2017	SANTIAGO, CARLOS	9161	044	City Of Chicago Police	$1.36
06/23/2017	SANTIAGO, CARLOS	9161	044	City Of Chicago Police	$143.30
06/23/2017	SANTIAGO, CARLOS	9161	044	City Of Chicago Police	$4.00
06/23/2017	SANTIAGO, CARLOS	9161	044	City Of Chicago Police	$2.70
06/23/2017	SANTIAGO, CARLOS	9161	044	City Of Chicago Police	$187.24
01/19/2016	SANCHEZ, JOSE	9161	015	City Of Chicago Police	$48.14
05/11/2014	SANCHEZ, CAMILA	9161	044	City Of Chicago Police	$21.45
05/11/2014	SANCHEZ, CAMILA	9161	044	City Of Chicago Police	$4.00
05/11/2014	SANCHEZ, CAMILA	9161	044	City Of Chicago Police	$293.10
05/11/2014	SANCHEZ, CAMILA	9161	044	City Of Chicago Police	$365.25
09/17/2017	SALTIJERAL, LUIS	9161	012	City Of Chicago Police	$0.63
09/17/2017	SALTIJERAL, LUIS	9161	012	City Of Chicago Police	$4.00
09/17/2017	SALTIJERAL, LUIS	9161	012	City Of Chicago Police	$183.22
09/17/2017	SALTIJERAL, LUIS	9161	012	City Of Chicago Police	$55.14
09/17/2017	SALTIJERAL, LUIS	9161	012	City Of Chicago Police	$4.00
06/04/2017	SALGADO, ROCIO	9161		City Of Chicago Police	$2.47
06/04/2017	SALGADO, ROCIO	9161		City Of Chicago Police	$181.28
06/04/2017	SALGADO, ROCIO	9161		City Of Chicago Police	$4.00
06/04/2017	SALGADO, ROCIO	9161		City Of Chicago Police	$0.62
06/04/2017	SALGADO, ROCIO	9161		City Of Chicago Police	$181.28
06/04/2017	SALGADO, ROCIO	9161		City Of Chicago Police	$4.00

Incident Date	Claimant	Rank	Unit of Assignment	Insured	Total to be Paid
06/04/2017	SALGADO, ROCIO	9161		City Of Chicago Police	$0.62
06/04/2017	SALGADO, ROCIO	9161		City Of Chicago Police	$183.22
06/04/2017	SALGADO, ROCIO	9161		City Of Chicago Police	$4.00
06/04/2017	SALGADO, ROCIO	9161		City Of Chicago Police	$0.63
06/04/2017	SALGADO, ROCIO	9161		City Of Chicago Police	$4.00
06/04/2017	SALGADO, ROCIO	9161		City Of Chicago Police	$4.00
06/04/2017	SALGADO, ROCIO	9161		City Of Chicago Police	$228.41
06/04/2017	SALGADO, ROCIO	9161		City Of Chicago Police	$0.63
06/04/2017	SALGADO, ROCIO	9161		City Of Chicago Police	$12.17
06/04/2017	SALGADO, ROCIO	9161		City Of Chicago Police	$183.22
06/04/2017	SALGADO, ROCIO	9161		City Of Chicago Police	$4.00
05/30/2017	SALEH, LOUAY	9161		City Of Chicago Police	$216.25
05/30/2017	SALEH, LOUAY	9161		City Of Chicago Police	$4.00
05/30/2017	SALEH, LOUAY	9161		City Of Chicago Police	$0.75
05/30/2017	SALEH, LOUAY	9161		City Of Chicago Police	$255.91
05/30/2017	SALEH, LOUAY	9161		City Of Chicago Police	$4.00
05/30/2017	SALEH, LOUAY	9161		City Of Chicago Police	$0.89
05/30/2017	SALEH, LOUAY	9161		City Of Chicago Police	$295.58
05/30/2017	SALEH, LOUAY	9161		City Of Chicago Police	$4.00
05/30/2017	SALEH, LOUAY	9161		City Of Chicago Police	$1.88
05/30/2017	SALEH, LOUAY	9161		City Of Chicago Police	$914.88
05/30/2017	SALEH, LOUAY	9161		City Of Chicago Police	$76.82
05/30/2017	SALEH, LOUAY	9161		City Of Chicago Police	$4.00
05/30/2017	SALEH, LOUAY	9161		City Of Chicago Police	$0.69
05/30/2017	SALEH, LOUAY	9161		City Of Chicago Police	$255.91
05/30/2017	SALEH, LOUAY	9161		City Of Chicago Police	$4.00
05/30/2017	SALEH, LOUAY	9161		City Of Chicago Police	$0.89
05/30/2017	SALEH, LOUAY	9161		City Of Chicago Police	$285.00
05/30/2017	SALEH, LOUAY	9161		City Of Chicago Police	$4.00
05/30/2017	SALEH, LOUAY	9161		City Of Chicago Police	$0.99
05/30/2017	SALEH, LOUAY	9161		City Of Chicago Police	$204.53
05/30/2017	SALEH, LOUAY	9161		City Of Chicago Police	$4.00
05/30/2017	SALEH, LOUAY	9161		City Of Chicago Police	$0.71

Incident Date	Claimant	Rank	Unit of Assignment	Insured	Total to be Paid
05/30/2017	SALEH, LOUAY	9161		City Of Chicago Police	$255.91
05/30/2017	SALEH, LOUAY	9161		City Of Chicago Police	$4.00
05/30/2017	SALEH, LOUAY	9161		City Of Chicago Police	$0.89
05/30/2017	SALEH, LOUAY	9161		City Of Chicago Police	$4.00
05/30/2017	SALEH, LOUAY	9161		City Of Chicago Police	$1.38
05/30/2017	SALEH, LOUAY	9161		City Of Chicago Police	$53.74
05/30/2017	SALEH, LOUAY	9161		City Of Chicago Police	$4.00
05/30/2017	SALEH, LOUAY	9161		City Of Chicago Police	$0.48
05/30/2017	SALEH, LOUAY	9161		City Of Chicago Police	$72.77
05/30/2017	SALEH, LOUAY	9161		City Of Chicago Police	$4.00
05/30/2017	SALEH, LOUAY	9161		City Of Chicago Police	$0.89
05/30/2017	SALEH, LOUAY	9161		City Of Chicago Police	$216.25
05/30/2017	SALEH, LOUAY	9161		City Of Chicago Police	$4.00
05/30/2017	SALEH, LOUAY	9161		City Of Chicago Police	$0.75
05/30/2017	SALEH, LOUAY	9161		City Of Chicago Police	$255.91
05/30/2017	SALEH, LOUAY	9161		City Of Chicago Police	$4.00
05/30/2017	SALEH, LOUAY	9161		City Of Chicago Police	$17.28
08/06/2017	SALADINO, JENNIFER	9161	044	City Of Chicago Police	$4.00
08/06/2017	SALADINO, JENNIFER	9161	044	City Of Chicago Police	$164.01
08/06/2017	SALADINO, JENNIFER	9161	044	City Of Chicago Police	$0.68
07/02/2017	SALADINO, CHRISTOPHER	9161		City Of Chicago Police	$4.00
07/02/2017	SALADINO, CHRISTOPHER	9161		City Of Chicago Police	$209.64
07/02/2017	SALADINO, CHRISTOPHER	9161		City Of Chicago Police	$1.86
07/03/2008	Rivas, Gelacio	P	00014	City Of Chicago Police	$4.00
07/03/2008	Rivas, Gelacio	P	00014	City Of Chicago Police	$32.86
09/22/2017	RUIZ, MARISOL	9161		City Of Chicago Police	$31.74
09/22/2017	RUIZ, MARISOL	9161		City Of Chicago Police	$4.00
04/02/2017	RUIZ, DANIEL	9161	044	City Of Chicago Police	$0.53
04/02/2017	RUIZ, DANIEL	9161	044	City Of Chicago Police	$0.50
04/02/2017	RUIZ, DANIEL	9161	044	City Of Chicago Police	$0.53
06/20/2017	RUBIO, ROBERT	9173		City Of Chicago Police	$1.10
06/20/2017	RUBIO, ROBERT	9173		City Of Chicago Police	$317.94
06/20/2017	RUBIO, ROBERT	9173		City Of Chicago Police	$4.00

Incident Date	Claimant	Rank	Unit of Assignment	Insured	Total to be Paid
04/14/2017	ROTKVICH, ANTHONY	9161	004	City Of Chicago Police	$1.45
04/14/2017	ROTKVICH, ANTHONY	9161	004	City Of Chicago Police	$255.13
04/14/2017	ROTKVICH, ANTHONY	9161	004	City Of Chicago Police	$4.00
10/05/2017	ROSZKOWSKI, GREG	9161		City Of Chicago Police	$4.00
08/23/2017	ROSARIO, MARIBEL	9161		City Of Chicago Police	$265.02
08/23/2017	ROSARIO, MARIBEL	9161		City Of Chicago Police	$4.00
08/23/2017	ROSARIO, MARIBEL	9161		City Of Chicago Police	$0.92
08/23/2017	ROSARIO, MARIBEL	9161		City Of Chicago Police	$176.59
08/23/2017	ROSARIO, MARIBEL	9161		City Of Chicago Police	$4.00
08/23/2017	ROSARIO, MARIBEL	9161		City Of Chicago Police	$0.61
08/23/2017	ROSARIO, MARIBEL	9161		City Of Chicago Police	$265.02
08/23/2017	ROSARIO, MARIBEL	9161		City Of Chicago Police	$4.00
08/23/2017	ROSARIO, MARIBEL	9161		City Of Chicago Police	$0.92
08/23/2017	ROSARIO, MARIBEL	9161		City Of Chicago Police	$265.02
08/23/2017	ROSARIO, MARIBEL	9161		City Of Chicago Police	$4.00
08/23/2017	ROSARIO, MARIBEL	9161		City Of Chicago Police	$0.92
08/23/2017	ROSARIO, MARIBEL	9161		City Of Chicago Police	$176.59
08/23/2017	ROSARIO, MARIBEL	9161		City Of Chicago Police	$4.00
08/23/2017	ROSARIO, MARIBEL	9161		City Of Chicago Police	$0.61
08/23/2017	ROSARIO, MARIBEL	9161		City Of Chicago Police	$169.96
08/23/2017	ROSARIO, MARIBEL	9161		City Of Chicago Police	$4.00
08/23/2017	ROSARIO, MARIBEL	9161		City Of Chicago Police	$0.59
08/23/2017	ROSARIO, MARIBEL	9161		City Of Chicago Police	$265.02
08/23/2017	ROSARIO, MARIBEL	9161		City Of Chicago Police	$4.00
08/23/2017	ROSARIO, MARIBEL	9161		City Of Chicago Police	$0.92
08/23/2017	ROSARIO, MARIBEL	9161		City Of Chicago Police	$265.02
08/23/2017	ROSARIO, MARIBEL	9161		City Of Chicago Police	$4.00
08/23/2017	ROSARIO, MARIBEL	9161		City Of Chicago Police	$0.92
08/23/2017	ROSARIO, MARIBEL	9161		City Of Chicago Police	$265.02
08/23/2017	ROSARIO, MARIBEL	9161		City Of Chicago Police	$4.00
08/23/2017	ROSARIO, MARIBEL	9161		City Of Chicago Police	$0.92
08/23/2017	ROSARIO, MARIBEL	9161		City Of Chicago Police	$265.02
08/23/2017	ROSARIO, MARIBEL	9161		City Of Chicago Police	$4.00

Incident Date	Claimant	Rank	Unit of Assignment	Insured	Total to be Paid
08/23/2017	ROSARIO, MARIBEL	9161		City Of Chicago Police	$0.92
08/23/2017	ROSARIO, MARIBEL	9161		City Of Chicago Police	$176.59
08/23/2017	ROSARIO, MARIBEL	9161		City Of Chicago Police	$4.00
08/23/2017	ROSARIO, MARIBEL	9161		City Of Chicago Police	$0.61
07/16/2017	RONAN, SEAN	9171		City Of Chicago Police	$4.00
07/16/2017	RONAN, SEAN	9171		City Of Chicago Police	$6.48
06/06/2017	RODRIGUEZ, SYLVIA	9161	015	City Of Chicago Police	$8.57
06/06/2017	RODRIGUEZ, SYLVIA	9161	015	City Of Chicago Police	$4.43
06/06/2017	RODRIGUEZ, SYLVIA	9161	015	City Of Chicago Police	$4.00
06/06/2017	RODRIGUEZ, SYLVIA	9161	015	City Of Chicago Police	$215.15
07/16/2017	RODRIGUEZ, MICHAEL	9161		City Of Chicago Police	$0.48
07/16/2017	RODRIGUEZ, MICHAEL	9161		City Of Chicago Police	$4.00
07/16/2017	RODRIGUEZ, MICHAEL	9161		City Of Chicago Police	$43.82
03/17/2010	RODRIGUEZ, JOSEPH	9161		City Of Chicago Police	$168.56
03/17/2010	RODRIGUEZ, JOSEPH	9161		City Of Chicago Police	$168.56
03/17/2010	RODRIGUEZ, JOSEPH	9161		City Of Chicago Police	$168.56
03/17/2010	RODRIGUEZ, JOSEPH	9161		City Of Chicago Police	$168.56
03/17/2010	RODRIGUEZ, JOSEPH	9161		City Of Chicago Police	$40.78
03/17/2010	RODRIGUEZ, JOSEPH	9161		City Of Chicago Police	$40.63
03/17/2010	RODRIGUEZ, JOSEPH	9161		City Of Chicago Police	$40.63
08/24/2016	RODRIGUEZ, DARLENE	9161	013	City Of Chicago Police	$58.21
07/04/2015	RODRIGUEZ, CHRISTINA ADELA	9161		City Of Chicago Police	$80.86
07/04/2015	RODRIGUEZ, CHRISTINA ADELA	9161		City Of Chicago Police	$4.00
07/04/2015	RODRIGUEZ, CHRISTINA ADELA	9161		City Of Chicago Police	$223.42
07/04/2015	RODRIGUEZ, CHRISTINA ADELA	9161		City Of Chicago Police	$4.00
07/04/2015	RODRIGUEZ, CHRISTINA ADELA	9161		City Of Chicago Police	$1.12
07/04/2015	RODRIGUEZ, CHRISTINA ADELA	9161		City Of Chicago Police	$223.42
07/04/2015	RODRIGUEZ, CHRISTINA ADELA	9161		City Of Chicago Police	$4.00
07/04/2015	RODRIGUEZ, CHRISTINA ADELA	9161		City Of Chicago Police	$1.12
07/04/2015	RODRIGUEZ, CHRISTINA ADELA	9161		City Of Chicago Police	$179.00
07/04/2015	RODRIGUEZ, CHRISTINA ADELA	9161		City Of Chicago Police	$4.00
07/04/2015	RODRIGUEZ, CHRISTINA ADELA	9161		City Of Chicago Police	$0.63
07/04/2015	RODRIGUEZ, CHRISTINA ADELA	9161		City Of Chicago Police	$179.00

Incident Date	Claimant	Rank	Unit of Assignment	Insured	Total to be Paid
07/04/2015	RODRIGUEZ, CHRISTINA ADELA	9161		City Of Chicago Police	$4.00
07/04/2015	RODRIGUEZ, CHRISTINA ADELA	9161		City Of Chicago Police	$0.63
07/04/2015	RODRIGUEZ, CHRISTINA ADELA	9161		City Of Chicago Police	$4.00
07/04/2015	RODRIGUEZ, CHRISTINA ADELA	9161		City Of Chicago Police	$223.42
07/04/2015	RODRIGUEZ, CHRISTINA ADELA	9161		City Of Chicago Police	$4.00
07/04/2015	RODRIGUEZ, CHRISTINA ADELA	9161		City Of Chicago Police	$1.12
07/04/2015	RODRIGUEZ, CHRISTINA ADELA	9161		City Of Chicago Police	$223.42
07/04/2015	RODRIGUEZ, CHRISTINA ADELA	9161		City Of Chicago Police	$4.00
07/04/2015	RODRIGUEZ, CHRISTINA ADELA	9161		City Of Chicago Police	$1.12
07/04/2015	RODRIGUEZ, CHRISTINA ADELA	9161		City Of Chicago Police	$80.86
07/04/2015	RODRIGUEZ, CHRISTINA ADELA	9161		City Of Chicago Police	$1.12
07/04/2015	RODRIGUEZ, CHRISTINA ADELA	9161		City Of Chicago Police	$4.00
07/04/2015	RODRIGUEZ, CHRISTINA ADELA	9161		City Of Chicago Police	$223.42
07/04/2015	RODRIGUEZ, CHRISTINA ADELA	9161		City Of Chicago Police	$223.42
07/04/2015	RODRIGUEZ, CHRISTINA ADELA	9161		City Of Chicago Police	$4.00
07/04/2015	RODRIGUEZ, CHRISTINA ADELA	9161		City Of Chicago Police	$1.12
07/04/2015	RODRIGUEZ, CHRISTINA ADELA	9161		City Of Chicago Police	$1.12
07/04/2015	RODRIGUEZ, CHRISTINA ADELA	9161		City Of Chicago Police	$223.42
07/04/2015	RODRIGUEZ, CHRISTINA ADELA	9161		City Of Chicago Police	$4.00
03/25/2017	ROCHE, JUAN	9161		City Of Chicago Police	$4.00
03/25/2017	ROCHE, JUAN	9161		City Of Chicago Police	$0.80
03/25/2017	ROCHE, JUAN	9161		City Of Chicago Police	$93.17
03/25/2017	ROCHE, JUAN	9161		City Of Chicago Police	$4.00
03/25/2017	ROCHE, JUAN	9161		City Of Chicago Police	$0.83
03/25/2017	ROCHE, JUAN	9161		City Of Chicago Police	$229.51
03/25/2017	ROCHE, JUAN	9161		City Of Chicago Police	$4.00
03/25/2017	ROCHE, JUAN	9161		City Of Chicago Police	$0.79
03/25/2017	ROCHE, JUAN	9161		City Of Chicago Police	$311.42
03/25/2017	ROCHE, JUAN	9161		City Of Chicago Police	$4.00
03/25/2017	ROCHE, JUAN	9161		City Of Chicago Police	$1.07
03/25/2017	ROCHE, JUAN	9161		City Of Chicago Police	$267.07
03/25/2017	ROCHE, JUAN	9161		City Of Chicago Police	$4.00
03/25/2017	ROCHE, JUAN	9161		City Of Chicago Police	$0.92

Incident Date	Claimant	Rank	Unit of Assignment	Insured	Total to be Paid
03/25/2017	ROCHE, JUAN	9161		City Of Chicago Police	$267.07
03/25/2017	ROCHE, JUAN	9161		City Of Chicago Police	$4.00
03/25/2017	ROCHE, JUAN	9161		City Of Chicago Police	$0.92
03/25/2017	ROCHE, JUAN	9161		City Of Chicago Police	$313.36
03/25/2017	ROCHE, JUAN	9161		City Of Chicago Police	$4.00
03/25/2017	ROCHE, JUAN	9161		City Of Chicago Police	$1.08
03/25/2017	ROCHE, JUAN	9161		City Of Chicago Police	$311.42
03/25/2017	ROCHE, JUAN	9161		City Of Chicago Police	$4.00
03/25/2017	ROCHE, JUAN	9161		City Of Chicago Police	$1.07
03/25/2017	ROCHE, JUAN	9161		City Of Chicago Police	$311.42
03/25/2017	ROCHE, JUAN	9161		City Of Chicago Police	$4.00
03/25/2017	ROCHE, JUAN	9161		City Of Chicago Police	$1.07
03/25/2017	ROCHE, JUAN	9161		City Of Chicago Police	$229.51
03/25/2017	ROCHE, JUAN	9161		City Of Chicago Police	$4.00
03/25/2017	ROCHE, JUAN	9161		City Of Chicago Police	$0.79
03/25/2017	ROCHE, JUAN	9161		City Of Chicago Police	$231.45
06/16/2017	ROBLES JR, WILLIAM	9161	011	City Of Chicago Police	$1.42
05/21/2017	ROACH, DAPHNE	9122		City Of Chicago Police	$127.16
11/08/2017	RIVERA, JORGE	9161	001	City Of Chicago Police	$4.00
11/08/2017	RIVERA, JORGE	9161	001	City Of Chicago Police	$113.60
11/08/2017	RIVERA, JORGE	9161	001	City Of Chicago Police	$4.00
11/08/2017	RIVERA, JORGE	9161	001	City Of Chicago Police	$417.96
11/08/2017	RIVERA, JORGE	9161	001	City Of Chicago Police	$2.15
11/08/2017	RIVERA, JORGE	9161	001	City Of Chicago Police	$3.74
02/17/2010	RIOS, MIGUEL	9165	153	City Of Chicago Police	$4.00
02/17/2010	RIOS, MIGUEL	9165	153	City Of Chicago Police	$31.74
02/17/2010	RIOS, MIGUEL	9165	153	City Of Chicago Police	$42.41
02/17/2010	RIOS, MIGUEL	9165	153	City Of Chicago Police	$4.00
02/17/2010	RIOS, MIGUEL	9165	153	City Of Chicago Police	$1.07
02/17/2010	RIOS, MIGUEL	9165	153	City Of Chicago Police	$10.12
02/17/2010	RIOS, MIGUEL	9165	153	City Of Chicago Police	$4.00
02/17/2010	RIOS, MIGUEL	9165	153	City Of Chicago Police	$4.00
02/17/2010	RIOS, MIGUEL	9165	153	City Of Chicago Police	$4.00

Incident Date	Claimant	Rank	Unit of Assignment	Insured	Total to be Paid
02/17/2010	RIOS, MIGUEL	9165	153	City Of Chicago Police	$241.14
02/17/2010	RIOS, MIGUEL	9165	153	City Of Chicago Police	$4.00
02/17/2010	RIOS, MIGUEL	9165	153	City Of Chicago Police	$4.00
01/09/2016	RICHMOND, KIMBERLY	9161	003	City Of Chicago Police	$94.98
03/04/2016	REYKJALIN, TODD	9171	011	City Of Chicago Police	$1.36
11/12/2017	REYES, JOSEPH	9161		City Of Chicago Police	$191.98
11/12/2017	REYES, JOSEPH	9161		City Of Chicago Police	$4.00
09/23/2017	REY, VIOLET	9164	044	City Of Chicago Police	$250.47
09/23/2017	REY, VIOLET	9164	044	City Of Chicago Police	$4.00
09/23/2017	REY, VIOLET	9164	044	City Of Chicago Police	$4.00
09/23/2017	REY, VIOLET	9164	044	City Of Chicago Police	$10.78
09/23/2017	REY, VIOLET	9164	044	City Of Chicago Police	$73.66
09/23/2017	REY, VIOLET	9164	044	City Of Chicago Police	$4.00
09/23/2017	REY, VIOLET	9164	044	City Of Chicago Police	$0.80
09/23/2017	REY, VIOLET	9164	044	City Of Chicago Police	$212.53
09/23/2017	REY, VIOLET	9164	044	City Of Chicago Police	$4.00
09/23/2017	REY, VIOLET	9164	044	City Of Chicago Police	$2.31
09/23/2017	REY, VIOLET	9164	044	City Of Chicago Police	$302.58
09/23/2017	REY, VIOLET	9164	044	City Of Chicago Police	$4.00
09/23/2017	REY, VIOLET	9164	044	City Of Chicago Police	$1.05
09/23/2017	REY, VIOLET	9164	044	City Of Chicago Police	$265.02
09/23/2017	REY, VIOLET	9164	044	City Of Chicago Police	$4.00
09/23/2017	REY, VIOLET	9164	044	City Of Chicago Police	$0.92
09/23/2017	REY, VIOLET	9164	044	City Of Chicago Police	$222.88
09/23/2017	REY, VIOLET	9164	044	City Of Chicago Police	$4.00
09/23/2017	REY, VIOLET	9164	044	City Of Chicago Police	$0.77
09/23/2017	REY, VIOLET	9164	044	City Of Chicago Police	$291.70
09/23/2017	REY, VIOLET	9164	044	City Of Chicago Police	$4.00
09/23/2017	REY, VIOLET	9164	044	City Of Chicago Police	$1.01
09/23/2017	REY, VIOLET	9164	044	City Of Chicago Police	$267.23
09/23/2017	REY, VIOLET	9164	044	City Of Chicago Police	$4.00
09/23/2017	REY, VIOLET	9164	044	City Of Chicago Police	$0.92
09/23/2017	REY, VIOLET	9164	044	City Of Chicago Police	$267.23

Incident Date	Claimant	Rank	Unit of Assignment	Insured	Total to be Paid
09/23/2017	REY, VIOLET	9164	044	City Of Chicago Police	$4.00
09/23/2017	REY, VIOLET	9164	044	City Of Chicago Police	$0.92
05/27/2017	RESENDEZ III, JESSE	9161	018	City Of Chicago Police	$11.60
01/15/2015	REEVES, ALOYSIUS	9161	007	City Of Chicago Police	$3.04
01/15/2015	REEVES, ALOYSIUS	9161	007	City Of Chicago Police	$2.06
01/15/2015	REEVES, ALOYSIUS	9161	007	City Of Chicago Police	$2.06
01/15/2015	REEVES, ALOYSIUS	9161	007	City Of Chicago Police	$2.06
12/17/2016	REEVES, ALOYSIUS	9161	007	City Of Chicago Police	$4.00
12/17/2016	REEVES, ALOYSIUS	9161	007	City Of Chicago Police	$40.06
12/17/2016	REEVES, ALOYSIUS	9161	007	City Of Chicago Police	$113.40
12/17/2016	REEVES, ALOYSIUS	9161	007	City Of Chicago Police	$1.01
12/17/2016	REEVES, ALOYSIUS	9161	007	City Of Chicago Police	$4.00
12/17/2016	REEVES, ALOYSIUS	9161	007	City Of Chicago Police	$4.00
12/17/2016	REEVES, ALOYSIUS	9161	007	City Of Chicago Police	$10.93
12/17/2016	REEVES, ALOYSIUS	9161	007	City Of Chicago Police	$4.00
12/17/2016	REEVES, ALOYSIUS	9161	007	City Of Chicago Police	$41.55
07/02/2017	RAMOS, FRANCIS	9164		City Of Chicago Police	$1.20
07/02/2017	RAMOS, FRANCIS	9164		City Of Chicago Police	$4.00
07/02/2017	RAMOS, FRANCIS	9164		City Of Chicago Police	$346.34
11/01/2016	RAMOS, FLORENCE	9161		City Of Chicago Police	$265.02
11/01/2016	RAMOS, FLORENCE	9161		City Of Chicago Police	$1.13
11/01/2016	RAMOS, FLORENCE	9161		City Of Chicago Police	$4.00
11/01/2016	RAMOS, FLORENCE	9161		City Of Chicago Police	$324.29
11/01/2016	RAMOS, FLORENCE	9161		City Of Chicago Police	$0.92
11/01/2016	RAMOS, FLORENCE	9161		City Of Chicago Police	$4.00
11/01/2016	RAMOS, FLORENCE	9161		City Of Chicago Police	$265.02
11/01/2016	RAMOS, FLORENCE	9161		City Of Chicago Police	$4.00
11/01/2016	RAMOS, FLORENCE	9161		City Of Chicago Police	$0.92
06/07/2017	RAMIREZ JR, ROLLY	9161		City Of Chicago Police	$4.00
06/07/2017	RAMIREZ JR, ROLLY	9161		City Of Chicago Police	$0.82
06/07/2017	RAMIREZ JR, ROLLY	9161		City Of Chicago Police	$76.01
06/07/2017	RAMIREZ JR, ROLLY	9161		City Of Chicago Police	$0.82
06/07/2017	RAMIREZ JR, ROLLY	9161		City Of Chicago Police	$4.00

Incident Date	Claimant	Rank	Unit of Assignment	Insured	Total to be Paid
06/07/2017	RAMIREZ JR, ROLLY	9161		City Of Chicago Police	$76.01
06/07/2017	RAMIREZ JR, ROLLY	9161		City Of Chicago Police	$2.45
06/07/2017	RAMIREZ JR, ROLLY	9161		City Of Chicago Police	$4.00
06/07/2017	RAMIREZ JR, ROLLY	9161		City Of Chicago Police	$225.78
02/09/2013	RAINEY, TAMICA	9161		City Of Chicago Police	$57.77
02/09/2013	RAINEY, TAMICA	9161		City Of Chicago Police	$504.86
02/09/2013	RAINEY, TAMICA	9161		City Of Chicago Police	$51.00
02/09/2013	RAINEY, TAMICA	9161		City Of Chicago Police	$192.16
02/09/2013	RAINEY, TAMICA	9161		City Of Chicago Police	$207.90
07/02/2016	RACHUY, DEANNA	9161		City Of Chicago Police	$241.19
07/02/2016	RACHUY, DEANNA	9161		City Of Chicago Police	$4.00
07/02/2016	RACHUY, DEANNA	9161		City Of Chicago Police	$0.84
12/08/2012	QUINN, TIMOTHY	9161	008	City Of Chicago Police	$527.84
10/22/2017	QUINN, PATRICK	9161	153	City Of Chicago Police	$4.00
10/22/2017	QUINN, PATRICK	9161	153	City Of Chicago Police	$313.36
10/22/2017	QUINN, PATRICK	9161	153	City Of Chicago Police	$0.92
10/22/2017	QUINN, PATRICK	9161	153	City Of Chicago Police	$1.08
10/22/2017	QUINN, PATRICK	9161	153	City Of Chicago Police	$267.07
10/22/2017	QUINN, PATRICK	9161	153	City Of Chicago Police	$4.00
10/22/2017	QUINN, PATRICK	9161	153	City Of Chicago Police	$454.07
10/22/2017	QUINN, PATRICK	9161	153	City Of Chicago Police	$4.00
05/24/2006	Pulido, David	P	00010	City Of Chicago Police	$4.05
05/24/2006	Pulido, David	P	00010	City Of Chicago Police	$4.00
06/24/2005	Piper, Peter J	P	00020	City Of Chicago Police	$215.46
06/24/2005	Piper, Peter J	P	00020	City Of Chicago Police	$4.00
06/24/2005	Piper, Peter J	P	00020	City Of Chicago Police	$0.54
06/24/2005	Piper, Peter J	P	00020	City Of Chicago Police	$4.00
06/24/2005	Piper, Peter J	P	00020	City Of Chicago Police	$0.13
06/24/2005	Piper, Peter J	P	00020	City Of Chicago Police	$124.30
06/24/2005	Piper, Peter J	P	00020	City Of Chicago Police	$98.07
06/24/2005	Piper, Peter J	P	00020	City Of Chicago Police	$0.26
06/24/2005	Piper, Peter J	P	00020	City Of Chicago Police	$46.67
06/24/2005	Piper, Peter J	P	00020	City Of Chicago Police	$4.00

Incident Date	Claimant	Rank	Unit of Assignment	Insured	Total to be Paid
06/24/2005	Piper, Peter J	P	00020	City Of Chicago Police	$0.10
06/24/2005	Piper, Peter J	P	00020	City Of Chicago Police	$62.15
06/24/2005	Piper, Peter J	P	00020	City Of Chicago Police	$4.00
07/18/2008	Pena, Lillian	P	00021	City Of Chicago Police	$1.45
07/18/2008	Pena, Lillian	P	00021	City Of Chicago Police	$4.00
06/17/2010	PURTELL, CYNTHIA	9161	008	City Of Chicago Police	$1.45
06/17/2010	PURTELL, CYNTHIA	9161	008	City Of Chicago Police	$4.00
08/31/2017	PRONEK, JON-MICHAEL	9161		City Of Chicago Police	$4.00
08/31/2017	PRONEK, JON-MICHAEL	9161		City Of Chicago Police	$269.17
08/31/2017	PRONEK, JON-MICHAEL	9161		City Of Chicago Police	$0.93
08/31/2017	PRONEK, JON-MICHAEL	9161		City Of Chicago Police	$0.72
08/31/2017	PRONEK, JON-MICHAEL	9161		City Of Chicago Police	$4.00
08/31/2017	PRONEK, JON-MICHAEL	9161		City Of Chicago Police	$208.68
08/31/2017	PRONEK, JON-MICHAEL	9161		City Of Chicago Police	$265.02
08/31/2017	PRONEK, JON-MICHAEL	9161		City Of Chicago Police	$4.00
08/31/2017	PRONEK, JON-MICHAEL	9161		City Of Chicago Police	$0.92
08/31/2017	PRONEK, JON-MICHAEL	9161		City Of Chicago Police	$269.17
08/31/2017	PRONEK, JON-MICHAEL	9161		City Of Chicago Police	$0.79
08/31/2017	PRONEK, JON-MICHAEL	9161		City Of Chicago Police	$4.00
08/31/2017	PRONEK, JON-MICHAEL	9161		City Of Chicago Police	$229.51
08/31/2017	PRONEK, JON-MICHAEL	9161		City Of Chicago Police	$1.08
08/31/2017	PRONEK, JON-MICHAEL	9161		City Of Chicago Police	$4.00
08/31/2017	PRONEK, JON-MICHAEL	9161		City Of Chicago Police	$311.31
08/31/2017	PRONEK, JON-MICHAEL	9161		City Of Chicago Police	$0.93
08/31/2017	PRONEK, JON-MICHAEL	9161		City Of Chicago Police	$4.00
11/03/2016	PRILL, JOSEPH	9161	014	City Of Chicago Police	$1.91
11/03/2016	PRILL, JOSEPH	9161	014	City Of Chicago Police	$556.68
11/03/2016	PRILL, JOSEPH	9161	014	City Of Chicago Police	$358.84
11/03/2016	PRILL, JOSEPH	9161	014	City Of Chicago Police	$4.00
11/03/2016	PRILL, JOSEPH	9161	014	City Of Chicago Police	$4.00
11/03/2016	PRILL, JOSEPH	9161	014	City Of Chicago Police	$399.26
11/03/2016	PRILL, JOSEPH	9161	014	City Of Chicago Police	$3.44
11/03/2016	PRILL, JOSEPH	9161	014	City Of Chicago Police	$4.00

Incident Date	Claimant	Rank	Unit of Assignment	Insured	Total to be Paid
11/03/2016	PRILL, JOSEPH	9161	014	City Of Chicago Police	$1.47
10/10/2017	PREUSSER, JAMES	9161		City Of Chicago Police	$0.92
10/10/2017	PREUSSER, JAMES	9161		City Of Chicago Police	$4.00
10/10/2017	PREUSSER, JAMES	9161		City Of Chicago Police	$262.81
10/10/2017	PREUSSER, JAMES	9161		City Of Chicago Police	$4.00
10/10/2017	PREUSSER, JAMES	9161		City Of Chicago Police	$0.93
10/10/2017	PREUSSER, JAMES	9161		City Of Chicago Police	$4.00
10/10/2017	PREUSSER, JAMES	9161		City Of Chicago Police	$266.96
10/10/2017	PREUSSER, JAMES	9161		City Of Chicago Police	$0.93
10/10/2017	PREUSSER, JAMES	9161		City Of Chicago Police	$4.00
10/10/2017	PREUSSER, JAMES	9161		City Of Chicago Police	$266.96
10/10/2017	PREUSSER, JAMES	9161		City Of Chicago Police	$0.78
10/10/2017	PREUSSER, JAMES	9161		City Of Chicago Police	$4.00
10/10/2017	PREUSSER, JAMES	9161		City Of Chicago Police	$224.82
10/10/2017	PREUSSER, JAMES	9161		City Of Chicago Police	$0.62
10/10/2017	PREUSSER, JAMES	9161		City Of Chicago Police	$4.00
10/10/2017	PREUSSER, JAMES	9161		City Of Chicago Police	$178.53
10/10/2017	PREUSSER, JAMES	9161		City Of Chicago Police	$0.77
10/10/2017	PREUSSER, JAMES	9161		City Of Chicago Police	$220.67
10/10/2017	PREUSSER, JAMES	9161		City Of Chicago Police	$4.00
01/30/2014	POWE, ALBERT	9161	001	City Of Chicago Police	$0.92
01/30/2014	POWE, ALBERT	9161	001	City Of Chicago Police	$4.00
01/30/2014	POWE, ALBERT	9161	001	City Of Chicago Police	$48.74
01/12/2011	PORTIS, VICTOR	9161		City Of Chicago Police	$4.00
01/12/2011	PORTIS, VICTOR	9161		City Of Chicago Police	$100.00
01/12/2011	PORTIS, VICTOR	9161		City Of Chicago Police	$2.49
05/13/2016	PONTO, JAMES	9161		City Of Chicago Police	$0.72
04/12/2017	POL, ELIZABETH	9161		City Of Chicago Police	$4.00
04/12/2017	POL, ELIZABETH	9161		City Of Chicago Police	$4.00
04/12/2017	POL, ELIZABETH	9161		City Of Chicago Police	$565.01
04/12/2017	POL, ELIZABETH	9161		City Of Chicago Police	$4.00
04/12/2017	POL, ELIZABETH	9161		City Of Chicago Police	$16.95
04/12/2017	POL, ELIZABETH	9161		City Of Chicago Police	$4.00

Incident Date	Claimant	Rank	Unit of Assignment	Insured	Total to be Paid
04/12/2017	POL, ELIZABETH	9161		City Of Chicago Police	$4.00
04/12/2017	POL, ELIZABETH	9161		City Of Chicago Police	$119.37
04/12/2017	POL, ELIZABETH	9161		City Of Chicago Police	$4.00
04/12/2017	POL, ELIZABETH	9161		City Of Chicago Police	$119.37
04/12/2017	POL, ELIZABETH	9161		City Of Chicago Police	$4.00
04/12/2017	POL, ELIZABETH	9161		City Of Chicago Police	$119.37
04/12/2017	POL, ELIZABETH	9161		City Of Chicago Police	$4.00
04/12/2017	POL, ELIZABETH	9161		City Of Chicago Police	$119.37
04/12/2017	POL, ELIZABETH	9161		City Of Chicago Police	$4.00
04/12/2017	POL, ELIZABETH	9161		City Of Chicago Police	$119.37
04/12/2017	POL, ELIZABETH	9161		City Of Chicago Police	$4.00
04/12/2017	POL, ELIZABETH	9161		City Of Chicago Police	$4.00
04/12/2017	POL, ELIZABETH	9161		City Of Chicago Police	$31.71
04/12/2017	POL, ELIZABETH	9161		City Of Chicago Police	$4.84
04/12/2017	POL, ELIZABETH	9161		City Of Chicago Police	$4.00
04/12/2017	POL, ELIZABETH	9161		City Of Chicago Police	$4.00
04/12/2017	POL, ELIZABETH	9161		City Of Chicago Police	$478.80
04/12/2017	POL, ELIZABETH	9161		City Of Chicago Police	$4.00
04/12/2017	POL, ELIZABETH	9161		City Of Chicago Police	$119.37
04/12/2017	POL, ELIZABETH	9161		City Of Chicago Police	$4.00
04/12/2017	POL, ELIZABETH	9161		City Of Chicago Police	$256.10
11/11/2016	PLANEY, JEFFERY	9171	024	City Of Chicago Police	$76.01
11/11/2016	PLANEY, JEFFERY	9171	024	City Of Chicago Police	$0.82
11/11/2016	PLANEY, JEFFERY	9171	024	City Of Chicago Police	$4.00
07/28/2017	PITTMAN, RONALD	9161	006	City Of Chicago Police	$0.72
07/28/2017	PITTMAN, RONALD	9161	006	City Of Chicago Police	$183.22
07/28/2017	PITTMAN, RONALD	9161	006	City Of Chicago Police	$4.00
07/28/2017	PITTMAN, RONALD	9161	006	City Of Chicago Police	$0.63
07/28/2017	PITTMAN, RONALD	9161	006	City Of Chicago Police	$248.80
07/28/2017	PITTMAN, RONALD	9161	006	City Of Chicago Police	$4.00
07/28/2017	PITTMAN, RONALD	9161	006	City Of Chicago Police	$0.86
07/28/2017	PITTMAN, RONALD	9161	006	City Of Chicago Police	$209.14
07/28/2017	PITTMAN, RONALD	9161	006	City Of Chicago Police	$4.00

Incident Date	Claimant	Rank	Unit of Assignment	Insured	Total to be Paid
10/21/2017	PISARENKO, YEVGENIY	9161		City Of Chicago Police	$4.00
10/21/2017	PISARENKO, YEVGENIY	9161		City Of Chicago Police	$90.90
10/21/2017	PISARENKO, YEVGENIY	9161		City Of Chicago Police	$521.99
10/21/2017	PISARENKO, YEVGENIY	9161		City Of Chicago Police	$4.00
10/21/2017	PISARENKO, YEVGENIY	9161		City Of Chicago Police	$9.86
10/21/2017	PISARENKO, YEVGENIY	9161		City Of Chicago Police	$1.72
09/12/2017	PIPPEN, REGINALD	9161		City Of Chicago Police	$182.38
09/12/2017	PIPPEN, REGINALD	9161		City Of Chicago Police	$4.00
09/12/2017	PIPPEN, REGINALD	9161		City Of Chicago Police	$1.63
09/12/2017	PIPPEN, REGINALD	9161		City Of Chicago Police	$30.46
09/12/2017	PIPPEN, REGINALD	9161		City Of Chicago Police	$4.00
09/12/2017	PIPPEN, REGINALD	9161		City Of Chicago Police	$0.91
09/12/2017	PIPPEN, REGINALD	9161		City Of Chicago Police	$4.00
09/12/2017	PIPPEN, REGINALD	9161		City Of Chicago Police	$262.82
09/12/2017	PIPPEN, REGINALD	9161		City Of Chicago Police	$151.75
09/12/2017	PIPPEN, REGINALD	9161		City Of Chicago Police	$4.00
09/12/2017	PIPPEN, REGINALD	9161		City Of Chicago Police	$3.69
09/12/2017	PIPPEN, REGINALD	9161		City Of Chicago Police	$0.91
09/12/2017	PIPPEN, REGINALD	9161		City Of Chicago Police	$4.00
09/12/2017	PIPPEN, REGINALD	9161		City Of Chicago Police	$30.46
09/12/2017	PIPPEN, REGINALD	9161		City Of Chicago Police	$0.77
09/12/2017	PIPPEN, REGINALD	9161		City Of Chicago Police	$4.00
09/12/2017	PIPPEN, REGINALD	9161		City Of Chicago Police	$222.88
09/12/2017	PIPPEN, REGINALD	9161		City Of Chicago Police	$4.00
09/12/2017	PIPPEN, REGINALD	9161		City Of Chicago Police	$4.00
09/12/2017	PIPPEN, REGINALD	9161		City Of Chicago Police	$262.54
09/12/2017	PIPPEN, REGINALD	9161		City Of Chicago Police	$0.91
09/12/2017	PIPPEN, REGINALD	9161		City Of Chicago Police	$4.00
09/12/2017	PIPPEN, REGINALD	9161		City Of Chicago Police	$262.54
09/12/2017	PIPPEN, REGINALD	9161		City Of Chicago Police	$0.77
09/12/2017	PIPPEN, REGINALD	9161		City Of Chicago Police	$4.00
09/12/2017	PIPPEN, REGINALD	9161		City Of Chicago Police	$35.84
09/12/2017	PIPPEN, REGINALD	9161		City Of Chicago Police	$0.91

Incident Date	Claimant	Rank	Unit of Assignment	Insured	Total to be Paid
09/12/2017	PIPPEN, REGINALD	9161		City Of Chicago Police	$313.59
09/12/2017	PIPPEN, REGINALD	9161		City Of Chicago Police	$4.00
09/12/2017	PIPPEN, REGINALD	9161		City Of Chicago Police	$7.62
09/12/2017	PIPPEN, REGINALD	9161		City Of Chicago Police	$767.45
09/12/2017	PIPPEN, REGINALD	9161		City Of Chicago Police	$4.00
09/12/2017	PIPPEN, REGINALD	9161		City Of Chicago Police	$18.64
09/12/2017	PIPPEN, REGINALD	9161		City Of Chicago Police	$948.47
09/12/2017	PIPPEN, REGINALD	9161		City Of Chicago Police	$4.00
09/12/2017	PIPPEN, REGINALD	9161		City Of Chicago Police	$8.48
09/12/2017	PIPPEN, REGINALD	9161		City Of Chicago Police	$4.00
09/12/2017	PIPPEN, REGINALD	9161		City Of Chicago Police	$42.11
09/12/2017	PIPPEN, REGINALD	9161		City Of Chicago Police	$565.01
09/12/2017	PIPPEN, REGINALD	9161		City Of Chicago Police	$4.00
09/12/2017	PIPPEN, REGINALD	9161		City Of Chicago Police	$16.95
09/12/2017	PIPPEN, REGINALD	9161		City Of Chicago Police	$262.54
09/12/2017	PIPPEN, REGINALD	9161		City Of Chicago Police	$4.00
09/12/2017	PIPPEN, REGINALD	9161		City Of Chicago Police	$0.91
09/12/2017	PIPPEN, REGINALD	9161		City Of Chicago Police	$262.54
09/12/2017	PIPPEN, REGINALD	9161		City Of Chicago Police	$4.00
09/12/2017	PIPPEN, REGINALD	9161		City Of Chicago Police	$0.91
09/12/2017	PIPPEN, REGINALD	9161		City Of Chicago Police	$222.88
02/14/2017	PINKSTON, CRYSTAL	9161		City Of Chicago Police	$216.25
02/14/2017	PINKSTON, CRYSTAL	9161		City Of Chicago Police	$4.00
02/14/2017	PINKSTON, CRYSTAL	9161		City Of Chicago Police	$0.75
10/12/2017	PIERRI, FRANK	9171		City Of Chicago Police	$191.98
10/12/2017	PIERRI, FRANK	9171		City Of Chicago Police	$4.00
10/26/2017	PIERRE, JOHNNIE	9161		City Of Chicago Police	$94.79
10/26/2017	PIERRE, JOHNNIE	9161		City Of Chicago Police	$4.00
10/26/2017	PIERRE, JOHNNIE	9161		City Of Chicago Police	$615.00
06/17/2016	PETER, DAWN	9169	055	City Of Chicago Police	$184.51
06/17/2016	PETER, DAWN	9169	055	City Of Chicago Police	$4.00
06/17/2016	PETER, DAWN	9169	055	City Of Chicago Police	$4.00
06/17/2016	PETER, DAWN	9169	055	City Of Chicago Police	$278.62

Incident Date	Claimant	Rank	Unit of Assignment	Insured	Total to be Paid
06/17/2016	PETER, DAWN	9169	055	City Of Chicago Police	$0.63
06/17/2016	PETER, DAWN	9169	055	City Of Chicago Police	$4.00
06/17/2016	PETER, DAWN	9169	055	City Of Chicago Police	$59.16
06/17/2016	PETER, DAWN	9169	055	City Of Chicago Police	$0.42
06/17/2016	PETER, DAWN	9169	055	City Of Chicago Police	$0.74
06/17/2016	PETER, DAWN	9169	055	City Of Chicago Police	$4.00
06/17/2016	PETER, DAWN	9169	055	City Of Chicago Police	$231.46
06/17/2016	PETER, DAWN	9169	055	City Of Chicago Police	$0.65
06/17/2016	PETER, DAWN	9169	055	City Of Chicago Police	$4.00
06/17/2016	PETER, DAWN	9169	055	City Of Chicago Police	$137.57
06/17/2016	PETER, DAWN	9169	055	City Of Chicago Police	$0.83
06/17/2016	PETER, DAWN	9169	055	City Of Chicago Police	$4.00
06/17/2016	PETER, DAWN	9169	055	City Of Chicago Police	$197.71
06/17/2016	PETER, DAWN	9169	055	City Of Chicago Police	$286.19
06/17/2016	PETER, DAWN	9169	055	City Of Chicago Police	$0.69
06/17/2016	PETER, DAWN	9169	055	City Of Chicago Police	$4.00
06/17/2016	PETER, DAWN	9169	055	City Of Chicago Police	$76.82
06/17/2016	PETER, DAWN	9169	055	City Of Chicago Police	$0.69
06/17/2016	PETER, DAWN	9169	055	City Of Chicago Police	$4.00
06/17/2016	PETER, DAWN	9169	055	City Of Chicago Police	$184.51
06/17/2016	PETER, DAWN	9169	055	City Of Chicago Police	$0.69
08/15/2009	PERILLI, TINA	9161	009	City Of Chicago Police	$4.00
08/15/2009	PERILLI, TINA	9161	009	City Of Chicago Police	$4.00
08/15/2009	PERILLI, TINA	9161	009	City Of Chicago Police	$4.00
08/15/2009	PERILLI, TINA	9161	009	City Of Chicago Police	$4.00
08/15/2009	PERILLI, TINA	9161	009	City Of Chicago Police	$4.00
08/15/2009	PERILLI, TINA	9161	009	City Of Chicago Police	$4.00
08/15/2009	PERILLI, TINA	9161	009	City Of Chicago Police	$4.00
08/15/2009	PERILLI, TINA	9161	009	City Of Chicago Police	$4.00
08/15/2009	PERILLI, TINA	9161	009	City Of Chicago Police	$4.00
07/25/2015	PERILLI, TINA	9161	376	City Of Chicago Police	$1.26
07/25/2015	PERILLI, TINA	9161	376	City Of Chicago Police	$1.17
07/25/2015	PERILLI, TINA	9161	376	City Of Chicago Police	$0.92

Incident Date	Claimant	Rank	Unit of Assignment	Insured	Total to be Paid
07/25/2015	PERILLI, TINA	9161	376	City Of Chicago Police	$2.31
07/25/2015	PERILLI, TINA	9161	376	City Of Chicago Police	$1.30
07/25/2015	PERILLI, TINA	9161	376	City Of Chicago Police	$1.99
07/25/2015	PERILLI, TINA	9161	376	City Of Chicago Police	$3.02
07/25/2015	PERILLI, TINA	9161	376	City Of Chicago Police	$3.02
07/25/2015	PERILLI, TINA	9161	376	City Of Chicago Police	$0.97
07/25/2015	PERILLI, TINA	9161	376	City Of Chicago Police	$3.02
07/25/2015	PERILLI, TINA	9161	376	City Of Chicago Police	$0.83
07/25/2015	PERILLI, TINA	9161	376	City Of Chicago Police	$3.02
07/25/2015	PERILLI, TINA	9161	376	City Of Chicago Police	$1.83
07/25/2015	PERILLI, TINA	9161	376	City Of Chicago Police	$1.29
07/25/2015	PERILLI, TINA	9161	376	City Of Chicago Police	$1.30
07/25/2015	PERILLI, TINA	9161	376	City Of Chicago Police	$1.29
07/25/2015	PERILLI, TINA	9161	376	City Of Chicago Police	$0.97
01/11/2016	PEREZ, MICHELLE	9161	014	City Of Chicago Police	$63.00
04/02/2017	PEREZ, JUAN	9161		City Of Chicago Police	$4.00
06/11/2009	PEREZ, EVELYN	9161		City Of Chicago Police	$119.37
06/11/2009	PEREZ, EVELYN	9161		City Of Chicago Police	$119.37
06/11/2009	PEREZ, EVELYN	9161		City Of Chicago Police	$4.00
06/11/2009	PEREZ, EVELYN	9161		City Of Chicago Police	$4.00
06/11/2009	PEREZ, EVELYN	9161		City Of Chicago Police	$724.54
06/11/2009	PEREZ, EVELYN	9161		City Of Chicago Police	$4.00
06/11/2009	PEREZ, EVELYN	9161		City Of Chicago Police	$80.88
06/11/2009	PEREZ, EVELYN	9161		City Of Chicago Police	$119.37
06/11/2009	PEREZ, EVELYN	9161		City Of Chicago Police	$4.00
06/11/2009	PEREZ, EVELYN	9161		City Of Chicago Police	$375.41
06/11/2009	PEREZ, EVELYN	9161		City Of Chicago Police	$27.00
01/31/2017	PERALES JR, ROBERT	9161		City Of Chicago Police	$220.67
01/31/2017	PERALES JR, ROBERT	9161		City Of Chicago Police	$0.77
01/31/2017	PERALES JR, ROBERT	9161		City Of Chicago Police	$214.04
01/31/2017	PERALES JR, ROBERT	9161		City Of Chicago Police	$4.00
01/31/2017	PERALES JR, ROBERT	9161		City Of Chicago Police	$0.75
01/31/2017	PERALES JR, ROBERT	9161		City Of Chicago Police	$218.73

Incident Date	Claimant	Rank	Unit of Assignment	Insured	Total to be Paid
01/31/2017	PERALES JR, ROBERT	9161		City Of Chicago Police	$4.00
01/31/2017	PERALES JR, ROBERT	9161		City Of Chicago Police	$0.76
01/31/2017	PERALES JR, ROBERT	9161		City Of Chicago Police	$4.00
01/31/2017	PERALES JR, ROBERT	9161		City Of Chicago Police	$0.75
01/31/2017	PERALES JR, ROBERT	9161		City Of Chicago Police	$4.00
01/31/2017	PERALES JR, ROBERT	9161		City Of Chicago Police	$214.04
01/31/2017	PERALES JR, ROBERT	9161		City Of Chicago Police	$0.75
01/31/2017	PERALES JR, ROBERT	9161		City Of Chicago Police	$4.00
01/31/2017	PERALES JR, ROBERT	9161		City Of Chicago Police	$214.04
05/31/2015	PAYNE, LEON	9161		City Of Chicago Police	$0.30
05/31/2015	PAYNE, LEON	9161		City Of Chicago Police	$229.92
09/05/2017	PATTON, PATRICE	9161	003	City Of Chicago Police	$28.52
09/05/2017	PATTON, PATRICE	9161	003	City Of Chicago Police	$4.00
09/05/2017	PATTON, PATRICE	9161	003	City Of Chicago Police	$38.88
09/05/2017	PATTON, PATRICE	9161	003	City Of Chicago Police	$4.00
09/05/2017	PATTON, PATRICE	9161	003	City Of Chicago Police	$117.00
09/05/2017	PATTON, PATRICE	9161	003	City Of Chicago Police	$4.00
09/05/2017	PATTON, PATRICE	9161	003	City Of Chicago Police	$117.00
09/05/2017	PATTON, PATRICE	9161	003	City Of Chicago Police	$3.27
09/05/2017	PATTON, PATRICE	9161	003	City Of Chicago Police	$173.09
09/05/2017	PATTON, PATRICE	9161	003	City Of Chicago Police	$4.00
10/18/2017	PARKISON, BRANDON	9161		City Of Chicago Police	$4.00
10/18/2017	PARKISON, BRANDON	9161		City Of Chicago Police	$0.93
10/18/2017	PARKISON, BRANDON	9161		City Of Chicago Police	$1.15
10/18/2017	PARKISON, BRANDON	9161		City Of Chicago Police	$267.50
10/18/2017	PARKISON, BRANDON	9161		City Of Chicago Police	$4.00
10/18/2017	PARKISON, BRANDON	9161		City Of Chicago Police	$194.14
10/18/2017	PARKISON, BRANDON	9161		City Of Chicago Police	$332.60
10/18/2017	PARKISON, BRANDON	9161		City Of Chicago Police	$4.00
10/18/2017	PARKISON, BRANDON	9161		City Of Chicago Police	$39.93
10/18/2017	PARKISON, BRANDON	9161		City Of Chicago Police	$4.00
10/18/2017	PARKISON, BRANDON	9161		City Of Chicago Police	$121.60
10/18/2017	PARKISON, BRANDON	9161		City Of Chicago Police	$0.84

Incident Date	Claimant	Rank	Unit of Assignment	Insured	Total to be Paid
10/18/2017	PARKISON, BRANDON	9161		City Of Chicago Police	$4.00
10/18/2017	PARKISON, BRANDON	9161		City Of Chicago Police	$244.17
07/08/2010	PARKER, MICHAEL			City Of Chicago Police	$4.00
07/08/2010	PARKER, MICHAEL			City Of Chicago Police	$4.00
07/08/2010	PARKER, MICHAEL			City Of Chicago Police	$4.00
01/14/2017	PARKER, HENRIETTA	9161		City Of Chicago Police	$4.00
01/14/2017	PARKER, HENRIETTA	9161		City Of Chicago Police	$0.93
01/14/2017	PARKER, HENRIETTA	9161		City Of Chicago Police	$313.79
01/14/2017	PARKER, HENRIETTA	9161		City Of Chicago Police	$4.00
01/14/2017	PARKER, HENRIETTA	9161		City Of Chicago Police	$1.09
01/14/2017	PARKER, HENRIETTA	9161		City Of Chicago Police	$313.79
01/14/2017	PARKER, HENRIETTA	9161		City Of Chicago Police	$4.00
01/14/2017	PARKER, HENRIETTA	9161		City Of Chicago Police	$0.94
01/14/2017	PARKER, HENRIETTA	9161		City Of Chicago Police	$313.79
01/14/2017	PARKER, HENRIETTA	9161		City Of Chicago Police	$1.09
01/14/2017	PARKER, HENRIETTA	9161		City Of Chicago Police	$4.00
01/14/2017	PARKER, HENRIETTA	9161		City Of Chicago Police	$271.65
01/14/2017	PARKER, HENRIETTA	9161		City Of Chicago Police	$1.09
01/14/2017	PARKER, HENRIETTA	9161		City Of Chicago Police	$4.00
01/14/2017	PARKER, HENRIETTA	9161		City Of Chicago Police	$267.50
01/14/2017	PARKER, HENRIETTA	9161		City Of Chicago Police	$4.00
01/14/2017	PARKER, HENRIETTA	9161		City Of Chicago Police	$0.94
01/14/2017	PARKER, HENRIETTA	9161		City Of Chicago Police	$271.65
12/14/2012	PANIAGUA, MAURICIO	9161		City Of Chicago Police	$1.29
04/25/2017	OWCA, BARBARA	9161		City Of Chicago Police	$47.91
03/18/2017	ORTIZ, JUAN	9164		City Of Chicago Police	$0.23
03/18/2017	ORTIZ, JUAN	9164		City Of Chicago Police	$176.85
03/18/2017	ORTIZ, JUAN	9164		City Of Chicago Police	$4.00
03/18/2017	ORTIZ, JUAN	9164		City Of Chicago Police	$0.23
03/18/2017	ORTIZ, JUAN	9164		City Of Chicago Police	$4.00
03/18/2017	ORTIZ, JUAN	9164		City Of Chicago Police	$176.85
03/18/2017	ORTIZ, JUAN	9164		City Of Chicago Police	$4.00
03/18/2017	ORTIZ, JUAN	9164		City Of Chicago Police	$0.29

Incident Date	Claimant	Rank	Unit of Assignment	Insured	Total to be Paid
03/18/2017	ORTIZ, JUAN	9164		City Of Chicago Police	$221.76
11/01/2017	OROZCO, NICOLE	9161	044	City Of Chicago Police	$615.00
11/01/2017	OROZCO, NICOLE	9161	044	City Of Chicago Police	$94.79
11/01/2017	OROZCO, NICOLE	9161	044	City Of Chicago Police	$4.00
02/14/2017	OROZCO, CAROLINA	9161		City Of Chicago Police	$4.00
02/14/2017	OROZCO, CAROLINA	9161		City Of Chicago Police	$131.80
02/14/2017	OROZCO, CAROLINA	9161		City Of Chicago Police	$2.49
02/10/2012	OPALINSKI, MILDRED	9161		City Of Chicago Police	$4.00
02/10/2012	OPALINSKI, MILDRED	9161		City Of Chicago Police	$6.64
02/10/2012	OPALINSKI, MILDRED	9161		City Of Chicago Police	$22.46
02/10/2012	OPALINSKI, MILDRED	9161		City Of Chicago Police	$92.45
10/29/2016	ODUGBESAN, BABAFEMI	9161	001	City Of Chicago Police	$1.07
10/29/2016	ODUGBESAN, BABAFEMI	9161	001	City Of Chicago Police	$4.00
10/29/2016	ODUGBESAN, BABAFEMI	9161	001	City Of Chicago Police	$307.16
10/29/2016	ODUGBESAN, BABAFEMI	9161	001	City Of Chicago Police	$1.03
10/29/2016	ODUGBESAN, BABAFEMI	9161	001	City Of Chicago Police	$4.00
10/29/2016	ODUGBESAN, BABAFEMI	9161	001	City Of Chicago Police	$295.36
10/29/2016	ODUGBESAN, BABAFEMI	9161	001	City Of Chicago Police	$1.18
10/29/2016	ODUGBESAN, BABAFEMI	9161	001	City Of Chicago Police	$4.00
10/29/2016	ODUGBESAN, BABAFEMI	9161	001	City Of Chicago Police	$339.71
10/29/2016	ODUGBESAN, BABAFEMI	9161	001	City Of Chicago Police	$0.76
10/29/2016	ODUGBESAN, BABAFEMI	9161	001	City Of Chicago Police	$4.00
10/29/2016	ODUGBESAN, BABAFEMI	9161	001	City Of Chicago Police	$218.73
10/29/2016	ODUGBESAN, BABAFEMI	9161	001	City Of Chicago Police	$1.03
10/29/2016	ODUGBESAN, BABAFEMI	9161	001	City Of Chicago Police	$4.00
10/29/2016	ODUGBESAN, BABAFEMI	9161	001	City Of Chicago Police	$297.57
10/29/2016	ODUGBESAN, BABAFEMI	9161	001	City Of Chicago Police	$1.07
10/29/2016	ODUGBESAN, BABAFEMI	9161	001	City Of Chicago Police	$4.00
10/29/2016	ODUGBESAN, BABAFEMI	9161	001	City Of Chicago Police	$307.16
10/29/2016	ODUGBESAN, BABAFEMI	9161	001	City Of Chicago Police	$1.68
10/29/2016	ODUGBESAN, BABAFEMI	9161	001	City Of Chicago Police	$4.00
10/29/2016	ODUGBESAN, BABAFEMI	9161	001	City Of Chicago Police	$85.12
10/29/2016	ODUGBESAN, BABAFEMI	9161	001	City Of Chicago Police	$4.00

Incident Date	Claimant	Rank	Unit of Assignment	Insured	Total to be Paid
10/29/2016	ODUGBESAN, BABAFEMI	9161	001	City Of Chicago Police	$0.76
10/29/2016	ODUGBESAN, BABAFEMI	9161	001	City Of Chicago Police	$187.50
11/17/2016	OCHOA, JOSE	9161		City Of Chicago Police	$4.00
11/17/2016	OCHOA, JOSE	9161		City Of Chicago Police	$1.87
11/17/2016	OCHOA, JOSE	9161		City Of Chicago Police	$4.00
11/17/2016	OCHOA, JOSE	9161		City Of Chicago Police	$293.91
11/17/2016	OCHOA, JOSE	9161		City Of Chicago Police	$1.87
11/17/2016	OCHOA, JOSE	9161		City Of Chicago Police	$293.91
05/16/2011	OCASIO, ROYLAND	9161	004	City Of Chicago Police	$4.00
05/16/2011	OCASIO, ROYLAND	9161	004	City Of Chicago Police	$2.30
06/16/2016	OCASIO, ANTHONY	9161		City Of Chicago Police	$269.36
06/16/2016	OCASIO, ANTHONY	9161		City Of Chicago Police	$0.28
06/16/2016	OCASIO, ANTHONY	9161		City Of Chicago Police	$4.00
07/07/2017	OCAMPO, JOSE	9161	25	City Of Chicago Police	$187.24
07/07/2017	OCAMPO, JOSE	9161	25	City Of Chicago Police	$4.00
07/07/2017	OCAMPO, JOSE	9161	25	City Of Chicago Police	$0.28
07/07/2017	OCAMPO, JOSE	9161	25	City Of Chicago Police	$140.43
07/07/2017	OCAMPO, JOSE	9161	25	City Of Chicago Police	$4.00
07/07/2017	OCAMPO, JOSE	9161	25	City Of Chicago Police	$0.21
07/07/2017	OCAMPO, JOSE	9161	25	City Of Chicago Police	$140.43
07/07/2017	OCAMPO, JOSE	9161	25	City Of Chicago Police	$4.00
07/07/2017	OCAMPO, JOSE	9161	25	City Of Chicago Police	$0.21
07/07/2017	OCAMPO, JOSE	9161	25	City Of Chicago Police	$72.77
07/07/2017	OCAMPO, JOSE	9161	25	City Of Chicago Police	$187.24
07/07/2017	OCAMPO, JOSE	9161	25	City Of Chicago Police	$4.00
07/07/2017	OCAMPO, JOSE	9161	25	City Of Chicago Police	$0.28
07/07/2017	OCAMPO, JOSE	9161	25	City Of Chicago Police	$140.43
07/07/2017	OCAMPO, JOSE	9161	25	City Of Chicago Police	$4.00
07/07/2017	OCAMPO, JOSE	9161	25	City Of Chicago Police	$0.21
07/07/2017	OCAMPO, JOSE	9161	25	City Of Chicago Police	$4.00
07/07/2017	OCAMPO, JOSE	9161	25	City Of Chicago Police	$20.29
07/07/2017	OCAMPO, JOSE	9161	25	City Of Chicago Police	$187.24
07/07/2017	OCAMPO, JOSE	9161	25	City Of Chicago Police	$4.00

Incident Date	Claimant	Rank	Unit of Assignment	Insured	Total to be Paid
07/07/2017	OCAMPO, JOSE	9161	25	City Of Chicago Police	$0.28
07/07/2017	OCAMPO, JOSE	9161	25	City Of Chicago Police	$140.43
07/07/2017	OCAMPO, JOSE	9161	25	City Of Chicago Police	$4.00
07/07/2017	OCAMPO, JOSE	9161	25	City Of Chicago Police	$0.21
07/07/2017	OCAMPO, JOSE	9161	25	City Of Chicago Police	$187.24
07/07/2017	OCAMPO, JOSE	9161	25	City Of Chicago Police	$4.00
07/07/2017	OCAMPO, JOSE	9161	25	City Of Chicago Police	$0.28
07/07/2017	OCAMPO, JOSE	9161	25	City Of Chicago Police	$187.24
07/07/2017	OCAMPO, JOSE	9161	25	City Of Chicago Police	$4.00
07/07/2017	OCAMPO, JOSE	9161	25	City Of Chicago Police	$0.28
07/07/2017	OCAMPO, JOSE	9161	25	City Of Chicago Police	$140.43
07/07/2017	OCAMPO, JOSE	9161	25	City Of Chicago Police	$4.00
07/07/2017	OCAMPO, JOSE	9161	25	City Of Chicago Police	$0.21
07/07/2017	OCAMPO, JOSE	9161	25	City Of Chicago Police	$140.43
07/07/2017	OCAMPO, JOSE	9161	25	City Of Chicago Police	$4.00
07/07/2017	OCAMPO, JOSE	9161	25	City Of Chicago Police	$0.21
07/07/2017	OCAMPO, JOSE	9161	25	City Of Chicago Police	$187.24
07/07/2017	OCAMPO, JOSE	9161	25	City Of Chicago Police	$4.00
07/07/2017	OCAMPO, JOSE	9161	25	City Of Chicago Police	$0.28
07/07/2017	OCAMPO, JOSE	9161	25	City Of Chicago Police	$140.43
07/07/2017	OCAMPO, JOSE	9161	25	City Of Chicago Police	$4.00
07/07/2017	OCAMPO, JOSE	9161	25	City Of Chicago Police	$0.21
07/07/2017	OCAMPO, JOSE	9161	25	City Of Chicago Police	$140.43
07/07/2017	OCAMPO, JOSE	9161	25	City Of Chicago Police	$4.00
07/07/2017	OCAMPO, JOSE	9161	25	City Of Chicago Police	$0.21
11/08/2017	O TOOLE, DANIEL	9171	015	City Of Chicago Police	$4.00
03/21/2016	O SULLIVAN, DAMIAN	PO		City Of Chicago Police	$4.00
03/21/2016	O SULLIVAN, DAMIAN	PO		City Of Chicago Police	$80.86
07/29/2015	O BRIEN JR, WILLIAM	9161	009	City Of Chicago Police	$2.01
07/29/2015	O BRIEN JR, WILLIAM	9161	009	City Of Chicago Police	$2.01
07/29/2015	O BRIEN JR, WILLIAM	9161	009	City Of Chicago Police	$2.00
07/29/2015	O BRIEN JR, WILLIAM	9161	009	City Of Chicago Police	$2.00
07/29/2015	O BRIEN JR, WILLIAM	9161	009	City Of Chicago Police	$2.00

Incident Date	Claimant	Rank	Unit of Assignment	Insured	Total to be Paid
07/29/2015	O BRIEN JR, WILLIAM	9161	009	City Of Chicago Police	$2.00
06/21/2006	Neumeyer, Richard W	P	00014	City Of Chicago Police	$46.93
04/26/2017	NUNEZ, NICHOLAS	9161	044	City Of Chicago Police	$186.04
07/09/2017	NOWAK, JARED	9161	009	City Of Chicago Police	$0.82
07/09/2017	NOWAK, JARED	9161	009	City Of Chicago Police	$4.00
07/09/2017	NOWAK, JARED	9161	009	City Of Chicago Police	$0.69
07/09/2017	NOWAK, JARED	9161	009	City Of Chicago Police	$199.05
07/09/2017	NOWAK, JARED	9161	009	City Of Chicago Police	$277.52
07/09/2017	NOWAK, JARED	9161	009	City Of Chicago Police	$0.96
07/09/2017	NOWAK, JARED	9161	009	City Of Chicago Police	$4.00
07/09/2017	NOWAK, JARED	9161	009	City Of Chicago Police	$76.01
07/09/2017	NOWAK, JARED	9161	009	City Of Chicago Police	$4.00
01/24/2017	NODAL, EDUARDO	9161	012	City Of Chicago Police	$4.84
01/24/2017	NODAL, EDUARDO	9161	012	City Of Chicago Police	$256.10
01/24/2017	NODAL, EDUARDO	9161	012	City Of Chicago Police	$3.44
01/24/2017	NODAL, EDUARDO	9161	012	City Of Chicago Police	$60.65
01/24/2017	NODAL, EDUARDO	9161	012	City Of Chicago Police	$4.00
09/26/2017	NODAL, EDUARDO	9161		City Of Chicago Police	$400.27
10/12/2016	NIKSIC, CAMIL	9161	016	City Of Chicago Police	$1.38
10/12/2016	NIKSIC, CAMIL	9161	016	City Of Chicago Police	$4.00
10/12/2016	NIKSIC, CAMIL	9161	016	City Of Chicago Police	$72.77
05/30/2012	NIEVES SILOS, ANITA	9161		City Of Chicago Police	$252.00
12/04/2014	NELSON, JERALD	9161	024	City Of Chicago Police	$54.53
12/04/2014	NELSON, JERALD	9161	024	City Of Chicago Police	$334.93
12/04/2014	NELSON, JERALD	9161	024	City Of Chicago Police	$12.70
08/18/2017	NEGRON, VERONICA	9161		City Of Chicago Police	$0.59
08/18/2017	NEGRON, VERONICA	9161		City Of Chicago Police	$4.00
08/18/2017	NEGRON, VERONICA	9161		City Of Chicago Police	$155.81
08/18/2017	NEGRON, VERONICA	9161		City Of Chicago Police	$0.66
08/18/2017	NEGRON, VERONICA	9161		City Of Chicago Police	$198.38
08/18/2017	NEGRON, VERONICA	9161		City Of Chicago Police	$4.00
08/18/2017	NEGRON, VERONICA	9161		City Of Chicago Police	$1.05
08/18/2017	NEGRON, VERONICA	9161		City Of Chicago Police	$198.38

Incident Date	Claimant	Rank	Unit of Assignment	Insured	Total to be Paid
08/18/2017	NEGRON, VERONICA	9161		City Of Chicago Police	$4.00
08/18/2017	NEGRON, VERONICA	9161		City Of Chicago Police	$1.05
08/18/2017	NEGRON, VERONICA	9161		City Of Chicago Police	$162.17
08/18/2017	NEGRON, VERONICA	9161		City Of Chicago Police	$4.00
09/18/2014	NAPOLITANO, ANDREW	9161		City Of Chicago Police	$4.00
10/17/1996	Mullen, James	P	00024	City Of Chicago Police	$4.00
10/17/1996	Mullen, James	P	00024	City Of Chicago Police	$42.41
10/17/1996	Mullen, James	P	00024	City Of Chicago Police	$719.52
10/17/1996	Mullen, James	P	00024	City Of Chicago Police	$383.56
10/17/1996	Mullen, James	P	00024	City Of Chicago Police	$4.00
10/17/1996	Mullen, James	P	00024	City Of Chicago Police	$0.79
10/17/1996	Mullen, James	P	00024	City Of Chicago Police	$88.45
01/10/2008	Messino, William	P	00020	City Of Chicago Police	$4.00
08/06/2008	Mendoza, Juan	P	00002	City Of Chicago Police	$0.77
08/06/2008	Mendoza, Juan	P	00002	City Of Chicago Police	$220.67
08/06/2008	Mendoza, Juan	P	00002	City Of Chicago Police	$4.00
03/15/2017	MURPHY, WILLIAM	9161	353	City Of Chicago Police	$191.98
03/15/2017	MURPHY, WILLIAM	9161	353	City Of Chicago Police	$4.00
03/15/2017	MURPHY, WILLIAM	9161	353	City Of Chicago Police	$49.30
03/15/2017	MURPHY, WILLIAM	9161	353	City Of Chicago Police	$4.00
10/05/2016	MURILLO, VERONICA	9161	013	City Of Chicago Police	$17.41
10/05/2016	MURILLO, VERONICA	9161	013	City Of Chicago Police	$843.60
10/05/2016	MURILLO, VERONICA	9161	013	City Of Chicago Police	$209.71
10/05/2016	MURILLO, VERONICA	9161	013	City Of Chicago Police	$4.00
10/05/2016	MURILLO, VERONICA	9161	013	City Of Chicago Police	$0.22
10/05/2016	MURILLO, VERONICA	9161	013	City Of Chicago Police	$1.19
10/05/2016	MURILLO, VERONICA	9161	013	City Of Chicago Police	$2.08
10/05/2016	MURILLO, VERONICA	9161	013	City Of Chicago Police	$4.00
10/05/2016	MURILLO, VERONICA	9161	013	City Of Chicago Police	$232.12
10/05/2016	MURILLO, VERONICA	9161	013	City Of Chicago Police	$1.49
10/05/2016	MURILLO, VERONICA	9161	013	City Of Chicago Police	$548.99
10/05/2016	MURILLO, VERONICA	9161	013	City Of Chicago Police	$4.00
10/05/2016	MURILLO, VERONICA	9161	013	City Of Chicago Police	$259.63

Incident Date	Claimant	Rank	Unit of Assignment	Insured	Total to be Paid
10/05/2016	MURILLO, VERONICA	9161	013	City Of Chicago Police	$265.99
10/05/2016	MURILLO, VERONICA	9161	013	City Of Chicago Police	$1.57
10/05/2016	MURILLO, VERONICA	9161	013	City Of Chicago Police	$4.00
10/05/2016	MURILLO, VERONICA	9161	013	City Of Chicago Police	$475.41
10/05/2016	MURILLO, VERONICA	9161	013	City Of Chicago Police	$448.87
10/05/2016	MURILLO, VERONICA	9161	013	City Of Chicago Police	$259.63
10/05/2016	MURILLO, VERONICA	9161	013	City Of Chicago Police	$4.00
10/05/2016	MURILLO, VERONICA	9161	013	City Of Chicago Police	$1.49
10/05/2016	MURILLO, VERONICA	9161	013	City Of Chicago Police	$445.31
10/05/2016	MURILLO, VERONICA	9161	013	City Of Chicago Police	$226.45
10/05/2016	MURILLO, VERONICA	9161	013	City Of Chicago Police	$265.99
10/05/2016	MURILLO, VERONICA	9161	013	City Of Chicago Police	$4.00
10/05/2016	MURILLO, VERONICA	9161	013	City Of Chicago Police	$1.57
10/05/2016	MURILLO, VERONICA	9161	013	City Of Chicago Police	$780.52
10/05/2016	MURILLO, VERONICA	9161	013	City Of Chicago Police	$126.22
02/15/2017	MURILLO, ELIZABETH	9161	044	City Of Chicago Police	$0.30
02/15/2017	MURILLO, ELIZABETH	9161	044	City Of Chicago Police	$4.00
02/15/2017	MURILLO, ELIZABETH	9161	044	City Of Chicago Police	$230.43
02/15/2017	MURILLO, ELIZABETH	9161	044	City Of Chicago Police	$0.29
02/15/2017	MURILLO, ELIZABETH	9161	044	City Of Chicago Police	$230.43
02/15/2017	MURILLO, ELIZABETH	9161	044	City Of Chicago Police	$225.68
02/15/2017	MURILLO, ELIZABETH	9161	044	City Of Chicago Police	$0.30
02/15/2017	MURILLO, ELIZABETH	9161	044	City Of Chicago Police	$4.00
02/15/2017	MURILLO, ELIZABETH	9161	044	City Of Chicago Police	$4.00
11/04/2015	MORALES, MARITZA	9161	044	City Of Chicago Police	$635.00
11/04/2015	MORALES, MARITZA	9161	044	City Of Chicago Police	$4.00
11/04/2015	MORALES, MARITZA	9161	044	City Of Chicago Police	$127.38
09/13/2016	MOORE, LATANYA	9161		City Of Chicago Police	$4.00
09/13/2016	MOORE, LATANYA	9161		City Of Chicago Police	$4.00
09/13/2016	MOORE, LATANYA	9161		City Of Chicago Police	$1.76
09/13/2016	MOORE, LATANYA	9161		City Of Chicago Police	$134.44
09/13/2016	MOORE, LATANYA	9161		City Of Chicago Police	$4.00
09/13/2016	MOORE, LATANYA	9161		City Of Chicago Police	$1.20

Incident Date	Claimant	Rank	Unit of Assignment	Insured	Total to be Paid
09/13/2016	MOORE, LATANYA	9161		City Of Chicago Police	$141.52
09/13/2016	MOORE, LATANYA	9161		City Of Chicago Police	$4.00
09/13/2016	MOORE, LATANYA	9161		City Of Chicago Police	$199.69
09/13/2016	MOORE, LATANYA	9161		City Of Chicago Police	$4.00
09/13/2016	MOORE, LATANYA	9161		City Of Chicago Police	$198.00
09/13/2016	MOORE, LATANYA	9161		City Of Chicago Police	$1.04
09/13/2016	MOORE, LATANYA	9161		City Of Chicago Police	$333.73
09/13/2016	MOORE, LATANYA	9161		City Of Chicago Police	$4.00
09/13/2016	MOORE, LATANYA	9161		City Of Chicago Police	$0.52
09/13/2016	MOORE, LATANYA	9161		City Of Chicago Police	$333.73
09/13/2016	MOORE, LATANYA	9161		City Of Chicago Police	$4.00
09/13/2016	MOORE, LATANYA	9161		City Of Chicago Police	$0.52
09/13/2016	MOORE, LATANYA	9161		City Of Chicago Police	$522.96
09/13/2016	MOORE, LATANYA	9161		City Of Chicago Police	$6.16
09/13/2016	MOORE, LATANYA	9161		City Of Chicago Police	$3.08
09/13/2016	MOORE, LATANYA	9161		City Of Chicago Police	$4.00
09/13/2016	MOORE, LATANYA	9161		City Of Chicago Police	$4.00
09/13/2016	MOORE, LATANYA	9161		City Of Chicago Police	$217.06
09/13/2016	MOORE, LATANYA	9161		City Of Chicago Police	$2.16
09/13/2016	MOORE, LATANYA	9161		City Of Chicago Police	$4.00
09/13/2016	MOORE, LATANYA	9161		City Of Chicago Police	$439.94
12/02/2010	MOORE, GEORGE	9161	008	City Of Chicago Police	$301.24
12/02/2010	MOORE, GEORGE	9161	008	City Of Chicago Police	$4.00
04/23/2010	MONTOYA, VICTOR	9161	018	City Of Chicago Police	$1.01
04/23/2010	MONTOYA, VICTOR	9161	018	City Of Chicago Police	$4.00
04/23/2010	MONTOYA, VICTOR	9161	018	City Of Chicago Police	$5.65
04/23/2010	MONTOYA, VICTOR	9161	018	City Of Chicago Police	$4.00
04/23/2010	MONTOYA, VICTOR	9161	018	City Of Chicago Police	$4.00
04/23/2010	MONTOYA, VICTOR	9161	018	City Of Chicago Police	$4.00
04/23/2010	MONTOYA, VICTOR	9161	018	City Of Chicago Police	$4.00
04/23/2010	MONTOYA, VICTOR	9161	018	City Of Chicago Police	$6.09
04/23/2010	MONTOYA, VICTOR	9161	018	City Of Chicago Police	$4.00
04/23/2010	MONTOYA, VICTOR	9161	018	City Of Chicago Police	$1.59

Incident Date	Claimant	Rank	Unit of Assignment	Insured	Total to be Paid
04/23/2010	MONTOYA, VICTOR	9161	018	City Of Chicago Police	$4.00
09/22/2016	MIZERA, MARK	9161	044	City Of Chicago Police	$0.99
05/26/2017	MITCHELL, ARTAVIUS	9161	003	City Of Chicago Police	$76.82
05/26/2017	MITCHELL, ARTAVIUS	9161	003	City Of Chicago Police	$4.00
05/26/2017	MITCHELL, ARTAVIUS	9161	003	City Of Chicago Police	$83.22
05/26/2017	MITCHELL, ARTAVIUS	9161	003	City Of Chicago Police	$4.00
05/26/2017	MITCHELL, ARTAVIUS	9161	003	City Of Chicago Police	$4.00
05/26/2017	MITCHELL, ARTAVIUS	9161	003	City Of Chicago Police	$4.00
05/26/2017	MITCHELL, ARTAVIUS	9161	003	City Of Chicago Police	$0.69
05/26/2017	MITCHELL, ARTAVIUS	9161	003	City Of Chicago Police	$4.12
05/26/2017	MITCHELL, ARTAVIUS	9161	003	City Of Chicago Police	$76.82
05/26/2017	MITCHELL, ARTAVIUS	9161	003	City Of Chicago Police	$0.69
05/26/2017	MITCHELL, ARTAVIUS	9161	003	City Of Chicago Police	$3.58
05/26/2017	MITCHELL, ARTAVIUS	9161	003	City Of Chicago Police	$460.59
05/26/2017	MIRANDA, ANTONIO	9161		City Of Chicago Police	$206.22
05/26/2017	MIRANDA, ANTONIO	9161		City Of Chicago Police	$0.71
05/26/2017	MIRANDA, ANTONIO	9161		City Of Chicago Police	$4.00
05/26/2017	MIRANDA, ANTONIO	9161		City Of Chicago Police	$206.22
05/26/2017	MIRANDA, ANTONIO	9161		City Of Chicago Police	$31.05
05/26/2017	MIRANDA, ANTONIO	9161		City Of Chicago Police	$4.00
05/26/2017	MIRANDA, ANTONIO	9161		City Of Chicago Police	$4.00
05/26/2017	MIRANDA, ANTONIO	9161		City Of Chicago Police	$0.71
05/26/2017	MIRANDA, ANTONIO	9161		City Of Chicago Police	$4.00
05/26/2017	MIRANDA, ANTONIO	9161		City Of Chicago Police	$1.17
05/26/2017	MIRANDA, ANTONIO	9161		City Of Chicago Police	$333.12
05/26/2017	MIRANDA, ANTONIO	9161		City Of Chicago Police	$4.00
05/26/2017	MIRANDA, ANTONIO	9161		City Of Chicago Police	$0.40
05/26/2017	MIRANDA, ANTONIO	9161		City Of Chicago Police	$4.00
05/26/2017	MIRANDA, ANTONIO	9161		City Of Chicago Police	$117.79
05/26/2017	MIRANDA, ANTONIO	9161		City Of Chicago Police	$1.00
05/26/2017	MIRANDA, ANTONIO	9161		City Of Chicago Police	$4.00
05/26/2017	MIRANDA, ANTONIO	9161		City Of Chicago Police	$285.81
05/26/2017	MIRANDA, ANTONIO	9161		City Of Chicago Police	$1.16

Incident Date	Claimant	Rank	Unit of Assignment	Insured	Total to be Paid
05/26/2017	MIRANDA, ANTONIO	9161		City Of Chicago Police	$4.00
05/26/2017	MIRANDA, ANTONIO	9161		City Of Chicago Police	$332.10
05/26/2017	MIRANDA, ANTONIO	9161		City Of Chicago Police	$0.98
05/26/2017	MIRANDA, ANTONIO	9161		City Of Chicago Police	$4.00
05/26/2017	MIRANDA, ANTONIO	9161		City Of Chicago Police	$282.85
09/23/2017	MINA, WASHINGTON	9161		City Of Chicago Police	$3.73
09/23/2017	MINA, WASHINGTON	9161		City Of Chicago Police	$4.00
09/23/2017	MINA, WASHINGTON	9161		City Of Chicago Police	$416.96
05/19/2009	MIDLOWSKI, ROBERT	9165	075	City Of Chicago Police	$1.10
05/19/2009	MIDLOWSKI, ROBERT	9165	075	City Of Chicago Police	$275.80
05/19/2009	MIDLOWSKI, ROBERT	9165	075	City Of Chicago Police	$4.00
05/19/2009	MIDLOWSKI, ROBERT	9165	075	City Of Chicago Police	$304.89
05/19/2009	MIDLOWSKI, ROBERT	9165	075	City Of Chicago Police	$0.73
05/19/2009	MIDLOWSKI, ROBERT	9165	075	City Of Chicago Police	$4.00
05/19/2009	MIDLOWSKI, ROBERT	9165	075	City Of Chicago Police	$212.31
05/19/2009	MIDLOWSKI, ROBERT	9165	075	City Of Chicago Police	$177.40
05/19/2009	MIDLOWSKI, ROBERT	9165	075	City Of Chicago Police	$1.05
05/19/2009	MIDLOWSKI, ROBERT	9165	075	City Of Chicago Police	$4.00
05/19/2009	MIDLOWSKI, ROBERT	9165	075	City Of Chicago Police	$621.44
05/19/2009	MIDLOWSKI, ROBERT	9165	075	City Of Chicago Police	$4.00
05/19/2009	MIDLOWSKI, ROBERT	9165	075	City Of Chicago Police	$317.94
05/19/2009	MIDLOWSKI, ROBERT	9165	075	City Of Chicago Police	$4.00
05/19/2009	MIDLOWSKI, ROBERT	9165	075	City Of Chicago Police	$4.00
05/19/2009	MIDLOWSKI, ROBERT	9165	075	City Of Chicago Police	$0.95
05/19/2009	MIDLOWSKI, ROBERT	9165	075	City Of Chicago Police	$0.95
05/19/2009	MIDLOWSKI, ROBERT	9165	075	City Of Chicago Police	$4.00
05/19/2009	MIDLOWSKI, ROBERT	9165	075	City Of Chicago Police	$275.80
05/19/2009	MIDLOWSKI, ROBERT	9165	075	City Of Chicago Police	$4.00
04/24/2014	MICHAEL, LINDA	9161	166	City Of Chicago Police	$0.66
04/24/2014	MICHAEL, LINDA	9161	166	City Of Chicago Police	$171.44
04/24/2014	MICHAEL, LINDA	9161	166	City Of Chicago Police	$371.71
04/24/2014	MICHAEL, LINDA	9161	166	City Of Chicago Police	$4.00
02/22/2017	METCALF, WALTER	9152	021	City Of Chicago Police	$331.04

Incident Date	Claimant	Rank	Unit of Assignment	Insured	Total to be Paid
02/22/2017	METCALF, WALTER	9152	021	City Of Chicago Police	$2.96
02/22/2017	METCALF, WALTER	9152	021	City Of Chicago Police	$4.00
07/21/2017	MENDOZA, VICTORIA	9161		City Of Chicago Police	$1.38
07/21/2017	MENDOZA, VICTORIA	9161		City Of Chicago Police	$169.00
07/21/2017	MENDOZA, VICTORIA	9161		City Of Chicago Police	$4.00
07/21/2017	MENDOZA, VICTORIA	9161		City Of Chicago Police	$1.51
07/21/2017	MENDOZA, VICTORIA	9161		City Of Chicago Police	$79.83
07/21/2017	MENDOZA, VICTORIA	9161		City Of Chicago Police	$4.00
07/21/2017	MENDOZA, VICTORIA	9161		City Of Chicago Police	$1.51
07/21/2017	MENDOZA, VICTORIA	9161		City Of Chicago Police	$4.00
07/21/2017	MENDOZA, VICTORIA	9161		City Of Chicago Police	$19.93
07/21/2017	MENDOZA, VICTORIA	9161		City Of Chicago Police	$79.83
07/21/2017	MENDOZA, VICTORIA	9161		City Of Chicago Police	$4.00
07/21/2017	MENDOZA, VICTORIA	9161		City Of Chicago Police	$1.51
07/21/2017	MENDOZA, VICTORIA	9161		City Of Chicago Police	$471.10
07/21/2017	MENDOZA, VICTORIA	9161		City Of Chicago Police	$4.00
07/21/2017	MENDOZA, VICTORIA	9161		City Of Chicago Police	$8.90
07/21/2017	MENDOZA, VICTORIA	9161		City Of Chicago Police	$397.80
07/21/2017	MENDOZA, VICTORIA	9161		City Of Chicago Police	$4.00
07/21/2017	MENDOZA, VICTORIA	9161		City Of Chicago Police	$1.38
07/21/2017	MENDOZA, VICTORIA	9161		City Of Chicago Police	$972.00
07/21/2017	MENDOZA, VICTORIA	9161		City Of Chicago Police	$79.83
07/21/2017	MENDOZA, VICTORIA	9161		City Of Chicago Police	$4.00
07/21/2017	MENDOZA, VICTORIA	9161		City Of Chicago Police	$355.66
07/21/2017	MENDOZA, VICTORIA	9161		City Of Chicago Police	$4.00
07/21/2017	MENDOZA, VICTORIA	9161		City Of Chicago Police	$1.23
07/21/2017	MENDOZA, VICTORIA	9161		City Of Chicago Police	$355.66
07/21/2017	MENDOZA, VICTORIA	9161		City Of Chicago Police	$4.00
07/21/2017	MENDOZA, VICTORIA	9161		City Of Chicago Police	$1.23
07/21/2017	MENDOZA, VICTORIA	9161		City Of Chicago Police	$1.63
07/21/2017	MENDOZA, VICTORIA	9161		City Of Chicago Police	$4.00
07/21/2017	MENDOZA, VICTORIA	9161		City Of Chicago Police	$1.38
07/21/2017	MENDOZA, VICTORIA	9161		City Of Chicago Police	$397.80

Incident Date	Claimant	Rank	Unit of Assignment	Insured	Total to be Paid
07/21/2017	MENDOZA, VICTORIA	9161		City Of Chicago Police	$384.75
07/21/2017	MENDOZA, VICTORIA	9161		City Of Chicago Police	$4.00
07/21/2017	MENDOZA, VICTORIA	9161		City Of Chicago Police	$1.33
07/21/2017	MENDOZA, VICTORIA	9161		City Of Chicago Police	$371.71
07/21/2017	MENDOZA, VICTORIA	9161		City Of Chicago Police	$439.94
07/21/2017	MENDOZA, VICTORIA	9161		City Of Chicago Police	$4.00
07/21/2017	MENDOZA, VICTORIA	9161		City Of Chicago Police	$1.53
07/21/2017	MENDOZA, VICTORIA	9161		City Of Chicago Police	$340.76
07/21/2017	MENDOZA, VICTORIA	9161		City Of Chicago Police	$4.00
07/21/2017	MENDOZA, VICTORIA	9161		City Of Chicago Police	$3.04
07/21/2017	MENDOZA, VICTORIA	9161		City Of Chicago Police	$471.24
07/21/2017	MENDOZA, VICTORIA	9161		City Of Chicago Police	$4.00
07/21/2017	MENDOZA, VICTORIA	9161		City Of Chicago Police	$397.80
07/21/2017	MENDOZA, VICTORIA	9161		City Of Chicago Police	$4.00
11/01/2017	MENDOZA, FRANCISCO	9161		City Of Chicago Police	$4.00
11/01/2017	MENDOZA, FRANCISCO	9161		City Of Chicago Police	$121.60
11/01/2017	MENDOZA, FRANCISCO	9161		City Of Chicago Police	$9.47
11/01/2017	MENDOZA, FRANCISCO	9161		City Of Chicago Police	$4.00
11/01/2017	MENDOZA, FRANCISCO	9161		City Of Chicago Police	$71.64
11/01/2017	MENDOZA, FRANCISCO	9161		City Of Chicago Police	$5.84
11/01/2017	MENDOZA, FRANCISCO	9161		City Of Chicago Police	$6.89
09/17/2017	MENDOZA, FRANCIS	9161	044	City Of Chicago Police	$0.51
09/17/2017	MENDOZA, FRANCIS	9161	044	City Of Chicago Police	$330.17
09/17/2017	MENDOZA, FRANCIS	9161	044	City Of Chicago Police	$4.00
09/03/2017	MEKSHI, ALDO	9161		City Of Chicago Police	$15.50
09/03/2017	MEKSHI, ALDO	9161		City Of Chicago Police	$4.00
09/03/2017	MEKSHI, ALDO	9161		City Of Chicago Police	$1.72
09/03/2017	MEKSHI, ALDO	9161		City Of Chicago Police	$69.63
09/03/2017	MEKSHI, ALDO	9161		City Of Chicago Police	$90.90
09/03/2017	MEKSHI, ALDO	9161		City Of Chicago Police	$1.32
09/03/2017	MEKSHI, ALDO	9161		City Of Chicago Police	$4.00
09/03/2017	MEKSHI, ALDO	9161		City Of Chicago Police	$820.10
09/03/2017	MEKSHI, ALDO	9161		City Of Chicago Police	$4.00

Incident Date	Claimant	Rank	Unit of Assignment	Insured	Total to be Paid
12/04/2011	MEERBREY, KENNETH	9161	024	City Of Chicago Police	$131.70
12/04/2011	MEERBREY, KENNETH	9161	024	City Of Chicago Police	$291.20
12/04/2011	MEERBREY, KENNETH	9161	024	City Of Chicago Police	$131.70
09/18/2014	MEDINA, CYNTHIA	9161		City Of Chicago Police	$1.13
09/18/2014	MEDINA, CYNTHIA	9161		City Of Chicago Police	$4.00
09/18/2014	MEDINA, CYNTHIA	9161		City Of Chicago Police	$225.53
09/18/2014	MEDINA, CYNTHIA	9161		City Of Chicago Police	$40.90
09/18/2014	MEDINA, CYNTHIA	9161		City Of Chicago Police	$1.93
09/18/2014	MEDINA, CYNTHIA	9161		City Of Chicago Police	$4.00
09/18/2014	MEDINA, CYNTHIA	9161		City Of Chicago Police	$301.68
09/18/2014	MEDINA, CYNTHIA	9161		City Of Chicago Police	$1.57
09/18/2014	MEDINA, CYNTHIA	9161		City Of Chicago Police	$4.00
09/18/2014	MEDINA, CYNTHIA	9161		City Of Chicago Police	$265.99
09/18/2014	MEDINA, CYNTHIA	9161		City Of Chicago Police	$1.93
09/18/2014	MEDINA, CYNTHIA	9161		City Of Chicago Police	$4.00
09/18/2014	MEDINA, CYNTHIA	9161		City Of Chicago Police	$301.68
09/18/2014	MEDINA, CYNTHIA	9161		City Of Chicago Police	$1.87
09/18/2014	MEDINA, CYNTHIA	9161		City Of Chicago Police	$293.43
09/18/2014	MEDINA, CYNTHIA	9161		City Of Chicago Police	$4.00
03/30/2017	MCMILLER JR, KEITH	9161	006	City Of Chicago Police	$265.02
03/30/2017	MCMILLER JR, KEITH	9161	006	City Of Chicago Police	$4.00
03/30/2017	MCMILLER JR, KEITH	9161	006	City Of Chicago Police	$0.92
03/30/2017	MCMILLER JR, KEITH	9161	006	City Of Chicago Police	$218.73
03/30/2017	MCMILLER JR, KEITH	9161	006	City Of Chicago Police	$4.00
03/30/2017	MCMILLER JR, KEITH	9161	006	City Of Chicago Police	$0.76
03/30/2017	MCMILLER JR, KEITH	9161	006	City Of Chicago Police	$218.73
03/30/2017	MCMILLER JR, KEITH	9161	006	City Of Chicago Police	$4.00
03/30/2017	MCMILLER JR, KEITH	9161	006	City Of Chicago Police	$0.76
03/30/2017	MCMILLER JR, KEITH	9161	006	City Of Chicago Police	$218.73
03/30/2017	MCMILLER JR, KEITH	9161	006	City Of Chicago Police	$4.00
03/30/2017	MCMILLER JR, KEITH	9161	006	City Of Chicago Police	$0.76
03/30/2017	MCMILLER JR, KEITH	9161	006	City Of Chicago Police	$246.40
03/30/2017	MCMILLER JR, KEITH	9161	006	City Of Chicago Police	$4.00

Incident Date	Claimant	Rank	Unit of Assignment	Insured	Total to be Paid
03/30/2017	MCMILLER JR, KEITH	9161	006	City Of Chicago Police	$0.85
03/30/2017	MCMILLER JR, KEITH	9161	006	City Of Chicago Police	$220.94
03/30/2017	MCMILLER JR, KEITH	9161	006	City Of Chicago Police	$4.00
03/30/2017	MCMILLER JR, KEITH	9161	006	City Of Chicago Police	$0.76
03/30/2017	MCMILLER JR, KEITH	9161	006	City Of Chicago Police	$185.52
03/30/2017	MCMILLER JR, KEITH	9161	006	City Of Chicago Police	$4.00
03/30/2017	MCMILLER JR, KEITH	9161	006	City Of Chicago Police	$0.24
03/30/2017	MCMILLER JR, KEITH	9161	006	City Of Chicago Police	$185.52
03/30/2017	MCMILLER JR, KEITH	9161	006	City Of Chicago Police	$4.00
03/30/2017	MCMILLER JR, KEITH	9161	006	City Of Chicago Police	$0.24
03/30/2017	MCMILLER JR, KEITH	9161	006	City Of Chicago Police	$176.85
03/30/2017	MCMILLER JR, KEITH	9161	006	City Of Chicago Police	$4.00
03/30/2017	MCMILLER JR, KEITH	9161	006	City Of Chicago Police	$0.23
03/30/2017	MCMILLER JR, KEITH	9161	006	City Of Chicago Police	$178.81
03/30/2017	MCMILLER JR, KEITH	9161	006	City Of Chicago Police	$4.00
03/30/2017	MCMILLER JR, KEITH	9161	006	City Of Chicago Police	$0.23
03/30/2017	MCMILLER JR, KEITH	9161	006	City Of Chicago Police	$185.52
03/30/2017	MCMILLER JR, KEITH	9161	006	City Of Chicago Police	$4.00
03/30/2017	MCMILLER JR, KEITH	9161	006	City Of Chicago Police	$0.24
03/30/2017	MCMILLER JR, KEITH	9161	006	City Of Chicago Police	$185.52
03/30/2017	MCMILLER JR, KEITH	9161	006	City Of Chicago Police	$4.00
03/30/2017	MCMILLER JR, KEITH	9161	006	City Of Chicago Police	$0.24
03/30/2017	MCMILLER JR, KEITH	9161	006	City Of Chicago Police	$178.81
03/30/2017	MCMILLER JR, KEITH	9161	006	City Of Chicago Police	$4.00
03/30/2017	MCMILLER JR, KEITH	9161	006	City Of Chicago Police	$0.23
03/30/2017	MCMILLER JR, KEITH	9161	006	City Of Chicago Police	$263.08
03/30/2017	MCMILLER JR, KEITH	9161	006	City Of Chicago Police	$4.00
03/30/2017	MCMILLER JR, KEITH	9161	006	City Of Chicago Police	$0.91
03/30/2017	MCMILLER JR, KEITH	9161	006	City Of Chicago Police	$220.94
03/30/2017	MCMILLER JR, KEITH	9161	006	City Of Chicago Police	$4.00
03/30/2017	MCMILLER JR, KEITH	9161	006	City Of Chicago Police	$0.76
03/30/2017	MCMILLER JR, KEITH	9161	006	City Of Chicago Police	$220.94
03/30/2017	MCMILLER JR, KEITH	9161	006	City Of Chicago Police	$4.00

Incident Date	Claimant	Rank	Unit of Assignment	Insured	Total to be Paid
03/30/2017	MCMILLER JR, KEITH	9161	006	City Of Chicago Police	$0.76
03/30/2017	MCMILLER JR, KEITH	9161	006	City Of Chicago Police	$265.02
03/30/2017	MCMILLER JR, KEITH	9161	006	City Of Chicago Police	$4.00
03/30/2017	MCMILLER JR, KEITH	9161	006	City Of Chicago Police	$0.92
03/30/2017	MCMILLER JR, KEITH	9161	006	City Of Chicago Police	$183.56
03/30/2017	MCMILLER JR, KEITH	9161	006	City Of Chicago Police	$4.00
03/30/2017	MCMILLER JR, KEITH	9161	006	City Of Chicago Police	$0.24
03/30/2017	MCMILLER JR, KEITH	9161	006	City Of Chicago Police	$183.56
03/30/2017	MCMILLER JR, KEITH	9161	006	City Of Chicago Police	$4.00
03/30/2017	MCMILLER JR, KEITH	9161	006	City Of Chicago Police	$0.24
03/30/2017	MCMILLER JR, KEITH	9161	006	City Of Chicago Police	$185.52
03/30/2017	MCMILLER JR, KEITH	9161	006	City Of Chicago Police	$4.00
03/30/2017	MCMILLER JR, KEITH	9161	006	City Of Chicago Police	$0.24
03/30/2017	MCMILLER JR, KEITH	9161	006	City Of Chicago Police	$258.39
03/30/2017	MCMILLER JR, KEITH	9161	006	City Of Chicago Police	$4.00
03/30/2017	MCMILLER JR, KEITH	9161	006	City Of Chicago Police	$0.90
03/30/2017	MCMILLER JR, KEITH	9161	006	City Of Chicago Police	$218.73
03/30/2017	MCMILLER JR, KEITH	9161	006	City Of Chicago Police	$4.00
03/30/2017	MCMILLER JR, KEITH	9161	006	City Of Chicago Police	$0.76
04/12/2017	MCCANN, RAYMOND	9161	008	City Of Chicago Police	$2.24
04/12/2017	MCCANN, RAYMOND	9161	008	City Of Chicago Police	$117.77
04/12/2017	MCCANN, RAYMOND	9161	008	City Of Chicago Police	$12.30
04/12/2017	MCCANN, RAYMOND	9161	008	City Of Chicago Police	$4.00
04/12/2017	MCCANN, RAYMOND	9161	008	City Of Chicago Police	$256.72
04/12/2017	MCCANN, RAYMOND	9161	008	City Of Chicago Police	$4.00
04/12/2017	MCCANN, RAYMOND	9161	008	City Of Chicago Police	$0.12
04/12/2017	MCCANN, RAYMOND	9161	008	City Of Chicago Police	$375.60
04/12/2017	MCCANN, RAYMOND	9161	008	City Of Chicago Police	$4.00
04/12/2017	MCCANN, RAYMOND	9161	008	City Of Chicago Police	$0.40
04/12/2017	MCCANN, RAYMOND	9161	008	City Of Chicago Police	$375.60
04/12/2017	MCCANN, RAYMOND	9161	008	City Of Chicago Police	$4.00
04/12/2017	MCCANN, RAYMOND	9161	008	City Of Chicago Police	$0.40
04/12/2017	MCCANN, RAYMOND	9161	008	City Of Chicago Police	$118.94

Incident Date	Claimant	Rank	Unit of Assignment	Insured	Total to be Paid
04/12/2017	MCCANN, RAYMOND	9161	008	City Of Chicago Police	$4.00
04/12/2017	MCCANN, RAYMOND	9161	008	City Of Chicago Police	$63.07
04/12/2017	MCCANN, RAYMOND	9161	008	City Of Chicago Police	$4.00
04/12/2017	MCCANN, RAYMOND	9161	008	City Of Chicago Police	$3.02
08/08/2017	MCCALLUM, RICHARD	9161	007	City Of Chicago Police	$421.66
08/08/2017	MCCALLUM, RICHARD	9161	007	City Of Chicago Police	$421.66
03/14/2012	MC DONALD, DANIEL	9171	012	City Of Chicago Police	$4.00
03/14/2012	MC DONALD, DANIEL	9171	012	City Of Chicago Police	$4.00
08/09/2014	MAZURSKI, MICHAEL	9206	009	City Of Chicago Police	$2.13
05/23/2017	MAYOSKI, ELIZABETH	9161		City Of Chicago Police	$4.00
05/23/2017	MAYOSKI, ELIZABETH	9161		City Of Chicago Police	$0.73
05/23/2017	MAYOSKI, ELIZABETH	9161		City Of Chicago Police	$81.70
01/11/2016	MATURA, GREGORY	9161		City Of Chicago Police	$4.00
01/11/2016	MATURA, GREGORY	9161		City Of Chicago Police	$0.13
01/11/2016	MATURA, GREGORY	9161		City Of Chicago Police	$123.63
01/11/2016	MATURA, GREGORY	9161		City Of Chicago Police	$58.02
01/11/2016	MATURA, GREGORY	9161		City Of Chicago Police	$168.97
12/21/2016	MARTINEZ, WILLIAM	9161		City Of Chicago Police	$4.00
12/21/2016	MARTINEZ, WILLIAM	9161		City Of Chicago Police	$1.22
12/21/2016	MARTINEZ, WILLIAM	9161		City Of Chicago Police	$349.30
12/21/2016	MARTINEZ, WILLIAM	9161		City Of Chicago Police	$4.00
12/21/2016	MARTINEZ, WILLIAM	9161		City Of Chicago Police	$1.22
12/21/2016	MARTINEZ, WILLIAM	9161		City Of Chicago Police	$349.30
12/21/2016	MARTINEZ, WILLIAM	9161		City Of Chicago Police	$1.22
12/21/2016	MARTINEZ, WILLIAM	9161		City Of Chicago Police	$4.00
12/21/2016	MARTINEZ, WILLIAM	9161		City Of Chicago Police	$349.30
12/21/2016	MARTINEZ, WILLIAM	9161		City Of Chicago Police	$1.06
12/21/2016	MARTINEZ, WILLIAM	9161		City Of Chicago Police	$4.00
12/21/2016	MARTINEZ, WILLIAM	9161		City Of Chicago Police	$303.01
12/21/2016	MARTINEZ, WILLIAM	9161		City Of Chicago Police	$0.91
12/21/2016	MARTINEZ, WILLIAM	9161		City Of Chicago Police	$260.87
12/21/2016	MARTINEZ, WILLIAM	9161		City Of Chicago Police	$4.00
11/07/2017	MARTINEZ, MICHAEL	9161		City Of Chicago Police	$4.00

Incident Date	Claimant	Rank	Unit of Assignment	Insured	Total to be Paid
11/07/2017	MARTINEZ, MICHAEL	9161		City Of Chicago Police	$140.01
11/07/2017	MARTINEZ, MICHAEL	9161		City Of Chicago Police	$6.93
11/07/2017	MARTINEZ, MICHAEL	9161		City Of Chicago Police	$774.00
11/07/2017	MARTINEZ, MICHAEL	9161		City Of Chicago Police	$4.00
11/07/2017	MARTINEZ, MICHAEL	9161		City Of Chicago Police	$7.93
09/25/2017	MARTINEZ, CONSTANTINO	9161		City Of Chicago Police	$4.00
09/25/2017	MARTINEZ, CONSTANTINO	9161		City Of Chicago Police	$1.68
09/25/2017	MARTINEZ, CONSTANTINO	9161		City Of Chicago Police	$4.00
09/25/2017	MARTINEZ, CONSTANTINO	9161		City Of Chicago Police	$46.34
09/25/2017	MARTINEZ, CONSTANTINO	9161		City Of Chicago Police	$4.00
09/25/2017	MARTINEZ, CONSTANTINO	9161		City Of Chicago Police	$437.86
09/25/2017	MARTINEZ, CONSTANTINO	9161		City Of Chicago Police	$4.00
09/25/2017	MARTINEZ, CONSTANTINO	9161		City Of Chicago Police	$3.92
09/25/2017	MARTINEZ, CONSTANTINO	9161		City Of Chicago Police	$229.51
09/25/2017	MARTINEZ, CONSTANTINO	9161		City Of Chicago Police	$4.00
09/25/2017	MARTINEZ, CONSTANTINO	9161		City Of Chicago Police	$0.79
09/25/2017	MARTINEZ, CONSTANTINO	9161		City Of Chicago Police	$229.51
09/25/2017	MARTINEZ, CONSTANTINO	9161		City Of Chicago Police	$4.00
09/25/2017	MARTINEZ, CONSTANTINO	9161		City Of Chicago Police	$0.79
09/25/2017	MARTINEZ, CONSTANTINO	9161		City Of Chicago Police	$299.32
09/25/2017	MARTINEZ, CONSTANTINO	9161		City Of Chicago Police	$4.00
09/25/2017	MARTINEZ, CONSTANTINO	9161		City Of Chicago Police	$1.03
09/25/2017	MARTINEZ, CONSTANTINO	9161		City Of Chicago Police	$229.51
09/25/2017	MARTINEZ, CONSTANTINO	9161		City Of Chicago Police	$4.00
09/25/2017	MARTINEZ, CONSTANTINO	9161		City Of Chicago Police	$0.79
09/25/2017	MARTINEZ, CONSTANTINO	9161		City Of Chicago Police	$187.50
09/25/2017	MARTINEZ, CONSTANTINO	9161		City Of Chicago Police	$269.17
09/25/2017	MARTINEZ, CONSTANTINO	9161		City Of Chicago Police	$4.00
09/25/2017	MARTINEZ, CONSTANTINO	9161		City Of Chicago Police	$0.93
09/25/2017	MARTINEZ, CONSTANTINO	9161		City Of Chicago Police	$229.51
09/25/2017	MARTINEZ, CONSTANTINO	9161		City Of Chicago Police	$4.00
09/25/2017	MARTINEZ, CONSTANTINO	9161		City Of Chicago Police	$0.79
09/25/2017	MARTINEZ, CONSTANTINO	9161		City Of Chicago Police	$269.17

Incident Date	Claimant	Rank	Unit of Assignment	Insured	Total to be Paid
09/25/2017	MARTINEZ, CONSTANTINO	9161		City Of Chicago Police	$4.00
09/25/2017	MARTINEZ, CONSTANTINO	9161		City Of Chicago Police	$0.93
09/25/2017	MARTINEZ, CONSTANTINO	9161		City Of Chicago Police	$4.00
09/25/2017	MARTINEZ, CONSTANTINO	9161		City Of Chicago Police	$0.93
09/25/2017	MARTINEZ, CONSTANTINO	9161		City Of Chicago Police	$269.17
09/25/2017	MARTINEZ, CONSTANTINO	9161		City Of Chicago Police	$4.00
09/25/2017	MARTINEZ, CONSTANTINO	9161		City Of Chicago Police	$0.93
09/25/2017	MARTINEZ, CONSTANTINO	9161		City Of Chicago Police	$269.17
09/25/2017	MARTINEZ, CONSTANTINO	9161		City Of Chicago Police	$4.00
09/25/2017	MARTINEZ, CONSTANTINO	9161		City Of Chicago Police	$0.93
09/25/2017	MARTINEZ, CONSTANTINO	9161		City Of Chicago Police	$269.17
10/03/2017	MARTINEZ, BRENDA	9161		City Of Chicago Police	$270.87
10/03/2017	MARTINEZ, BRENDA	9161		City Of Chicago Police	$8.13
10/03/2017	MARTINEZ, BRENDA	9161		City Of Chicago Police	$4.00
10/06/2017	MARCHBANK, ELISHEBA	9161	044	City Of Chicago Police	$218.73
10/06/2017	MARCHBANK, ELISHEBA	9161	044	City Of Chicago Police	$4.00
10/06/2017	MARCHBANK, ELISHEBA	9161	044	City Of Chicago Police	$0.76
10/06/2017	MARCHBANK, ELISHEBA	9161	044	City Of Chicago Police	$80.86
10/06/2017	MARCHBANK, ELISHEBA	9161	044	City Of Chicago Police	$4.00
10/06/2017	MARCHBANK, ELISHEBA	9161	044	City Of Chicago Police	$218.73
10/06/2017	MARCHBANK, ELISHEBA	9161	044	City Of Chicago Police	$4.00
10/06/2017	MARCHBANK, ELISHEBA	9161	044	City Of Chicago Police	$0.76
10/06/2017	MARCHBANK, ELISHEBA	9161	044	City Of Chicago Police	$218.73
10/06/2017	MARCHBANK, ELISHEBA	9161	044	City Of Chicago Police	$4.00
10/06/2017	MARCHBANK, ELISHEBA	9161	044	City Of Chicago Police	$0.76
10/06/2017	MARCHBANK, ELISHEBA	9161	044	City Of Chicago Police	$1.05
10/06/2017	MARCHBANK, ELISHEBA	9161	044	City Of Chicago Police	$260.87
10/06/2017	MARCHBANK, ELISHEBA	9161	044	City Of Chicago Police	$4.00
10/06/2017	MARCHBANK, ELISHEBA	9161	044	City Of Chicago Police	$0.91
10/06/2017	MARCHBANK, ELISHEBA	9161	044	City Of Chicago Police	$254.24
10/06/2017	MARCHBANK, ELISHEBA	9161	044	City Of Chicago Police	$4.00
10/06/2017	MARCHBANK, ELISHEBA	9161	044	City Of Chicago Police	$0.89
10/06/2017	MARCHBANK, ELISHEBA	9161	044	City Of Chicago Police	$300.53

Incident Date	Claimant	Rank	Unit of Assignment	Insured	Total to be Paid
10/06/2017	MARCHBANK, ELISHEBA	9161	044	City Of Chicago Police	$4.00
10/06/2017	MARCHBANK, ELISHEBA	9161	044	City Of Chicago Police	$374.72
10/06/2017	MARCHBANK, ELISHEBA	9161	044	City Of Chicago Police	$4.00
10/06/2017	MARCHBANK, ELISHEBA	9161	044	City Of Chicago Police	$0.76
10/06/2017	MARCHBANK, ELISHEBA	9161	044	City Of Chicago Police	$1.32
10/06/2017	MARCHBANK, ELISHEBA	9161	044	City Of Chicago Police	$218.73
10/06/2017	MARCHBANK, ELISHEBA	9161	044	City Of Chicago Police	$4.00
11/01/2014	MALONEY, JAMES	9173	160	City Of Chicago Police	$4.00
11/01/2014	MALONEY, JAMES	9173	160	City Of Chicago Police	$27.68
07/01/2013	MALONE, REGINALD	9161	005	City Of Chicago Police	$0.75
07/14/2016	MAHER, MICHAEL	9161	044	City Of Chicago Police	$187.24
07/14/2016	MAHER, MICHAEL	9161	044	City Of Chicago Police	$4.00
07/14/2016	MAHER, MICHAEL	9161	044	City Of Chicago Police	$0.28
07/14/2016	MAHER, MICHAEL	9161	044	City Of Chicago Police	$140.43
07/14/2016	MAHER, MICHAEL	9161	044	City Of Chicago Police	$4.00
07/14/2016	MAHER, MICHAEL	9161	044	City Of Chicago Police	$0.28
07/14/2016	MAHER, MICHAEL	9161	044	City Of Chicago Police	$140.43
07/14/2016	MAHER, MICHAEL	9161	044	City Of Chicago Police	$4.00
07/14/2016	MAHER, MICHAEL	9161	044	City Of Chicago Police	$0.21
07/14/2016	MAHER, MICHAEL	9161	044	City Of Chicago Police	$187.24
07/14/2016	MAHER, MICHAEL	9161	044	City Of Chicago Police	$4.00
07/14/2016	MAHER, MICHAEL	9161	044	City Of Chicago Police	$0.21
12/04/2016	MADSEN, BRIAN	9161		City Of Chicago Police	$240.96
12/04/2016	MADSEN, BRIAN	9161		City Of Chicago Police	$4.47
12/04/2016	MADSEN, BRIAN	9161		City Of Chicago Police	$1.49
12/04/2016	MADSEN, BRIAN	9161		City Of Chicago Police	$240.96
12/04/2016	MADSEN, BRIAN	9161		City Of Chicago Police	$4.00
12/04/2016	MADSEN, BRIAN	9161		City Of Chicago Police	$1.49
12/04/2016	MADSEN, BRIAN	9161		City Of Chicago Police	$481.92
12/04/2016	MADSEN, BRIAN	9161		City Of Chicago Police	$4.00
12/04/2016	MADSEN, BRIAN	9161		City Of Chicago Police	$2.98
12/04/2016	MADSEN, BRIAN	9161		City Of Chicago Police	$240.96
12/04/2016	MADSEN, BRIAN	9161		City Of Chicago Police	$4.00

Incident Date	Claimant	Rank	Unit of Assignment	Insured	Total to be Paid
12/04/2016	MADSEN, BRIAN	9161		City Of Chicago Police	$1.49
12/04/2016	MADSEN, BRIAN	9161		City Of Chicago Police	$240.96
12/04/2016	MADSEN, BRIAN	9161		City Of Chicago Police	$4.00
12/04/2016	MADSEN, BRIAN	9161		City Of Chicago Police	$1.49
12/04/2016	MADSEN, BRIAN	9161		City Of Chicago Police	$240.96
12/04/2016	MADSEN, BRIAN	9161		City Of Chicago Police	$4.00
12/04/2016	MADSEN, BRIAN	9161		City Of Chicago Police	$1.49
12/04/2016	MADSEN, BRIAN	9161		City Of Chicago Police	$240.96
12/04/2016	MADSEN, BRIAN	9161		City Of Chicago Police	$4.00
12/04/2016	MADSEN, BRIAN	9161		City Of Chicago Police	$1.49
12/04/2016	MADSEN, BRIAN	9161		City Of Chicago Police	$396.76
12/04/2016	MADSEN, BRIAN	9161		City Of Chicago Police	$4.00
12/04/2016	MADSEN, BRIAN	9161		City Of Chicago Police	$2.10
12/04/2016	MADSEN, BRIAN	9161		City Of Chicago Police	$240.96
12/04/2016	MADSEN, BRIAN	9161		City Of Chicago Police	$4.00
12/04/2016	MADSEN, BRIAN	9161		City Of Chicago Police	$1.49
12/04/2016	MADSEN, BRIAN	9161		City Of Chicago Police	$240.96
12/04/2016	MADSEN, BRIAN	9161		City Of Chicago Police	$4.00
12/04/2016	MADSEN, BRIAN	9161		City Of Chicago Police	$1.49
12/04/2016	MADSEN, BRIAN	9161		City Of Chicago Police	$240.96
12/04/2016	MADSEN, BRIAN	9161		City Of Chicago Police	$4.00
12/04/2016	MADSEN, BRIAN	9161		City Of Chicago Police	$1.49
12/04/2016	MADSEN, BRIAN	9161		City Of Chicago Police	$198.38
12/04/2016	MADSEN, BRIAN	9161		City Of Chicago Police	$4.00
12/04/2016	MADSEN, BRIAN	9161		City Of Chicago Police	$1.05
12/04/2016	MADSEN, BRIAN	9161		City Of Chicago Police	$240.96
12/04/2016	MADSEN, BRIAN	9161		City Of Chicago Police	$4.00
12/04/2016	MADSEN, BRIAN	9161		City Of Chicago Police	$1.49
12/04/2016	MADSEN, BRIAN	9161		City Of Chicago Police	$139.65
12/04/2016	MADSEN, BRIAN	9161		City Of Chicago Police	$4.00
12/04/2016	MADSEN, BRIAN	9161		City Of Chicago Police	$7.91
12/04/2016	MADSEN, BRIAN	9161		City Of Chicago Police	$240.96
12/04/2016	MADSEN, BRIAN	9161		City Of Chicago Police	$4.00

Incident Date	Claimant	Rank	Unit of Assignment	Insured	Total to be Paid
12/04/2016	MADSEN, BRIAN	9161		City Of Chicago Police	$1.49
12/04/2016	MADSEN, BRIAN	9161		City Of Chicago Police	$240.96
12/04/2016	MADSEN, BRIAN	9161		City Of Chicago Police	$4.00
12/04/2016	MADSEN, BRIAN	9161		City Of Chicago Police	$1.49
12/04/2016	MADSEN, BRIAN	9161		City Of Chicago Police	$722.88
12/04/2016	MADSEN, BRIAN	9161		City Of Chicago Police	$4.00
12/04/2016	MADSEN, BRIAN	9161		City Of Chicago Police	$4.00
09/04/2016	MACKEY, SYLVESTER	9161	006	City Of Chicago Police	$436.00
09/04/2016	MACKEY, SYLVESTER	9161	006	City Of Chicago Police	$1.38
09/04/2016	MACKEY, SYLVESTER	9161	006	City Of Chicago Police	$89.27
09/04/2016	MACKEY, SYLVESTER	9161	006	City Of Chicago Police	$4.00
09/04/2016	MACKEY, SYLVESTER	9161	006	City Of Chicago Police	$4.00
09/04/2016	MACKEY, SYLVESTER	9161	006	City Of Chicago Police	$813.36
09/04/2016	MACKEY, SYLVESTER	9161	006	City Of Chicago Police	$4.00
09/04/2016	MACKEY, SYLVESTER	9161	006	City Of Chicago Police	$15.36
09/04/2016	MACKEY, SYLVESTER	9161	006	City Of Chicago Police	$47.94
09/04/2016	MACKEY, SYLVESTER	9161	006	City Of Chicago Police	$4.00
09/04/2016	MACKEY, SYLVESTER	9161	006	City Of Chicago Police	$6.86
09/04/2016	MACKEY, SYLVESTER	9161	006	City Of Chicago Police	$72.77
09/04/2016	MACKEY, SYLVESTER	9161	006	City Of Chicago Police	$4.00
09/04/2016	MACKEY, SYLVESTER	9161	006	City Of Chicago Police	$1.38
09/04/2016	MACKEY, SYLVESTER	9161	006	City Of Chicago Police	$15.55
09/04/2016	MACKEY, SYLVESTER	9161	006	City Of Chicago Police	$4.00
09/04/2016	MACKEY, SYLVESTER	9161	006	City Of Chicago Police	$8.24
09/04/2016	MACKEY, SYLVESTER	9161	006	City Of Chicago Police	$72.77
06/01/2013	MACK, RICHARD	9161		City Of Chicago Police	$137.64
06/01/2013	MACK, RICHARD	9161		City Of Chicago Police	$137.64
03/07/2003	Lange, Jimmie	P	00701	City Of Chicago Police	$448.87
03/07/2003	Lange, Jimmie	P	00701	City Of Chicago Police	$841.28
03/07/2003	Lange, Jimmie	P	00701	City Of Chicago Police	$211.94
03/25/2000	Lane, Reginald S	P	00003	City Of Chicago Police	$113.40
03/25/2000	Lane, Reginald S	P	00003	City Of Chicago Police	$4.00
03/25/2000	Lane, Reginald S	P	00003	City Of Chicago Police	$1.01

Incident Date	Claimant	Rank	Unit of Assignment	Insured	Total to be Paid
03/25/2000	Lane, Reginald S	P	00003	City Of Chicago Police	$4.00
03/25/2000	Lane, Reginald S	P	00003	City Of Chicago Police	$1.59
03/25/2000	Lane, Reginald S	P	00003	City Of Chicago Police	$113.40
03/25/2000	Lane, Reginald S	P	00003	City Of Chicago Police	$4.00
03/25/2000	Lane, Reginald S	P	00003	City Of Chicago Police	$1.01
03/25/2000	Lane, Reginald S	P	00003	City Of Chicago Police	$4.00
03/25/2000	Lane, Reginald S	P	00003	City Of Chicago Police	$113.40
03/25/2000	Lane, Reginald S	P	00003	City Of Chicago Police	$1.01
03/25/2000	Lane, Reginald S	P	00003	City Of Chicago Police	$177.35
08/28/2006	Laduzinsky, Mark J	P	00153	City Of Chicago Police	$119.37
08/28/2006	Laduzinsky, Mark J	P	00153	City Of Chicago Police	$4.00
08/28/2006	Laduzinsky, Mark J	P	00153	City Of Chicago Police	$10.89
08/28/2006	Laduzinsky, Mark J	P	00153	City Of Chicago Police	$4.00
01/02/2014	LYNCH, WILLIAM	9161		City Of Chicago Police	$448.91
07/25/2017	LYNCH, JAMES	9161	212	City Of Chicago Police	$4.00
07/25/2017	LYNCH, JAMES	9161	212	City Of Chicago Police	$0.91
07/25/2017	LYNCH, JAMES	9161	212	City Of Chicago Police	$625.79
07/25/2017	LYNCH, JAMES	9161	212	City Of Chicago Police	$4.00
07/25/2017	LYNCH, JAMES	9161	212	City Of Chicago Police	$0.92
07/25/2017	LYNCH, JAMES	9161	212	City Of Chicago Police	$267.50
07/25/2017	LYNCH, JAMES	9161	212	City Of Chicago Police	$4.00
07/25/2017	LYNCH, JAMES	9161	212	City Of Chicago Police	$0.93
07/25/2017	LYNCH, JAMES	9161	212	City Of Chicago Police	$263.35
07/25/2017	LYNCH, JAMES	9161	212	City Of Chicago Police	$4.00
07/25/2017	LYNCH, JAMES	9161	212	City Of Chicago Police	$260.87
07/25/2017	LYNCH, JAMES	9161	212	City Of Chicago Police	$11.82
05/11/2016	LUTZOW, ARTHUR	9161	019	City Of Chicago Police	$4.00
05/11/2016	LUTZOW, ARTHUR	9161	019	City Of Chicago Police	$4.00
05/11/2016	LUTZOW, ARTHUR	9161	019	City Of Chicago Police	$80.86
05/11/2016	LUTZOW, ARTHUR	9161	019	City Of Chicago Police	$710.42
05/11/2016	LUTZOW, ARTHUR	9161	019	City Of Chicago Police	$6.36
11/25/2016	LUCIANO, WENDY	9161		City Of Chicago Police	$0.59
11/25/2016	LUCIANO, WENDY	9161		City Of Chicago Police	$4.00

Incident Date	Claimant	Rank	Unit of Assignment	Insured	Total to be Paid
11/25/2016	LUCIANO, WENDY	9161		City Of Chicago Police	$155.81
01/22/2010	LORENZ, JOHN	9169		City Of Chicago Police	$4.00
01/22/2010	LORENZ, JOHN	9169		City Of Chicago Police	$18.68
04/23/2017	LOPEZ, MATHEW	9161	022	City Of Chicago Police	$4.00
04/23/2017	LOPEZ, MATHEW	9161	022	City Of Chicago Police	$143.84
04/23/2017	LOPEZ, MATHEW	9161	022	City Of Chicago Police	$5.38
04/23/2017	LOPEZ, MATHEW	9161	022	City Of Chicago Police	$4.00
04/23/2017	LOPEZ, MATHEW	9161	022	City Of Chicago Police	$188.11
04/23/2017	LOPEZ, MATHEW	9161	022	City Of Chicago Police	$7.04
04/23/2017	LOPEZ, MATHEW	9161	022	City Of Chicago Police	$4.00
04/23/2017	LOPEZ, MATHEW	9161	022	City Of Chicago Police	$188.11
04/23/2017	LOPEZ, MATHEW	9161	022	City Of Chicago Police	$7.04
10/08/2017	LOPEZ MALAVE, IRMA	9164		City Of Chicago Police	$32.46
10/08/2017	LOPEZ MALAVE, IRMA	9164		City Of Chicago Police	$1.50
10/08/2017	LOPEZ MALAVE, IRMA	9164		City Of Chicago Police	$4.00
10/08/2017	LOPEZ MALAVE, IRMA	9164		City Of Chicago Police	$0.02
10/08/2017	LOPEZ MALAVE, IRMA	9164		City Of Chicago Police	$66.13
10/08/2017	LOPEZ MALAVE, IRMA	9164		City Of Chicago Police	$4.00
10/13/2017	LOGAN, NEKEETA	9161		City Of Chicago Police	$4.00
10/13/2017	LOGAN, NEKEETA	9161		City Of Chicago Police	$268.71
10/13/2017	LOGAN, NEKEETA	9161		City Of Chicago Police	$0.93
10/13/2017	LOGAN, NEKEETA	9161		City Of Chicago Police	$4.00
10/13/2017	LOGAN, NEKEETA	9161		City Of Chicago Police	$268.71
10/13/2017	LOGAN, NEKEETA	9161		City Of Chicago Police	$0.48
10/13/2017	LOGAN, NEKEETA	9161		City Of Chicago Police	$4.00
10/13/2017	LOGAN, NEKEETA	9161		City Of Chicago Police	$138.87
10/13/2017	LOGAN, NEKEETA	9161		City Of Chicago Police	$0.93
10/13/2017	LOGAN, NEKEETA	9161		City Of Chicago Police	$4.00
10/13/2017	LOGAN, NEKEETA	9161		City Of Chicago Police	$76.82
10/13/2017	LOGAN, NEKEETA	9161		City Of Chicago Police	$0.69
10/30/2017	LIZARZABURO, ANDRES	9161		City Of Chicago Police	$4.00
10/30/2017	LIZARZABURO, ANDRES	9161		City Of Chicago Police	$140.01
10/30/2017	LIZARZABURO, ANDRES	9161		City Of Chicago Police	$7.93

Incident Date	Claimant	Rank	Unit of Assignment	Insured	Total to be Paid
09/19/2009	LIARAKOS, STEVE	9161		City Of Chicago Police	$4.00
09/19/2009	LIARAKOS, STEVE	9161		City Of Chicago Police	$3.45
10/04/2017	LIARAKOS, STEVE	9161		City Of Chicago Police	$1.01
10/04/2017	LIARAKOS, STEVE	9161		City Of Chicago Police	$113.40
10/04/2017	LIARAKOS, STEVE	9161		City Of Chicago Police	$4.00
09/08/2016	LEWANDOWSKI, KENNETH	9171	024	City Of Chicago Police	$364.23
09/08/2016	LEWANDOWSKI, KENNETH	9171	024	City Of Chicago Police	$1.26
09/08/2016	LEWANDOWSKI, KENNETH	9171	024	City Of Chicago Police	$4.00
10/17/2014	LEON, MARCO	9161		City Of Chicago Police	$2.39
04/03/2016	LEON, ANACELI	9161	003	City Of Chicago Police	$214.23
07/29/2017	LEE, SUNGJOO	9161	765	City Of Chicago Police	$209.97
07/29/2017	LEE, SUNGJOO	9161	765	City Of Chicago Police	$0.82
07/29/2017	LEE, SUNGJOO	9161	765	City Of Chicago Police	$76.01
07/29/2017	LEE, SUNGJOO	9161	765	City Of Chicago Police	$4.00
07/29/2017	LEE, SUNGJOO	9161	765	City Of Chicago Police	$2.28
07/29/2017	LEE, SUNGJOO	9161	765	City Of Chicago Police	$4.00
09/06/2014	LEBENSORGER, FRED	9161		City Of Chicago Police	$987.58
09/06/2014	LEBENSORGER, FRED	9161		City Of Chicago Police	$575.34
09/06/2014	LEBENSORGER, FRED	9161		City Of Chicago Police	$859.14
09/06/2014	LEBENSORGER, FRED	9161		City Of Chicago Police	$282.15
09/06/2014	LEBENSORGER, FRED	9161		City Of Chicago Police	$214.23
08/06/2011	LAWRYN, SHAWN	9161	044	City Of Chicago Police	$7.81
08/06/2011	LAWRYN, SHAWN	9161	044	City Of Chicago Police	$4.00
06/07/2014	LANNING, DENNIS	9161	312	City Of Chicago Police	$137.64
06/07/2014	LANNING, DENNIS	9161	312	City Of Chicago Police	$275.28
06/07/2014	LANNING, DENNIS	9161	312	City Of Chicago Police	$448.87
06/07/2014	LANNING, DENNIS	9161	312	City Of Chicago Police	$56.10
06/07/2014	LANNING, DENNIS	9161	312	City Of Chicago Police	$448.87
06/21/2016	LANDON, MARQUIS	9161	004	City Of Chicago Police	$330.02
06/21/2016	LANDON, MARQUIS	9161	004	City Of Chicago Police	$4.00
06/21/2016	LANDON, MARQUIS	9161	004	City Of Chicago Police	$1.14
07/31/2017	LANDINI, JOSEPH			City Of Chicago Police	$4.00
07/31/2017	LANDINI, JOSEPH			City Of Chicago Police	$421.19

Incident Date	Claimant	Rank	Unit of Assignment	Insured	Total to be Paid
02/08/2015	LAMPKIN, ELAINE	9161		City Of Chicago Police	$96.13
02/08/2015	LAMPKIN, ELAINE	9161		City Of Chicago Police	$96.13
05/19/2017	LAMMERT, TIMOTHY	9161		City Of Chicago Police	$4.00
05/19/2017	LAMMERT, TIMOTHY	9161		City Of Chicago Police	$460.91
12/20/2016	LACNY, VINCENT	9161	011	City Of Chicago Police	$137.64
12/20/2016	LACNY, VINCENT	9161	011	City Of Chicago Police	$56.72
12/20/2016	LACNY, VINCENT	9161	011	City Of Chicago Police	$39.80
12/20/2016	LACNY, VINCENT	9161	011	City Of Chicago Police	$137.64
12/20/2016	LACNY, VINCENT	9161	011	City Of Chicago Police	$137.64
12/20/2016	LACNY, VINCENT	9161	011	City Of Chicago Police	$80.88
01/28/2017	LACEFIELD, INEASIE	9161	044	City Of Chicago Police	$0.85
01/28/2017	LACEFIELD, INEASIE	9161	044	City Of Chicago Police	$245.34
01/28/2017	LACEFIELD, INEASIE	9161	044	City Of Chicago Police	$4.00
12/10/2004	Kubiak, Carolyn S.	P	00044	City Of Chicago Police	$15.55
12/10/2004	Kubiak, Carolyn S.	P	00044	City Of Chicago Police	$8.01
12/10/2004	Kubiak, Carolyn S.	P	00044	City Of Chicago Police	$4.00
01/08/1997	Koman, Matthew H	P	00044	City Of Chicago Police	$2.04
01/08/1997	Koman, Matthew H	P	00044	City Of Chicago Police	$263.60
01/08/1997	Koman, Matthew H	P	00044	City Of Chicago Police	$1.56
01/08/1997	Koman, Matthew H	P	00044	City Of Chicago Police	$308.05
01/08/1997	Koman, Matthew H	P	00044	City Of Chicago Police	$4.00
01/08/1997	Koman, Matthew H	P	00044	City Of Chicago Police	$4.00
01/08/1997	Koman, Matthew H	P	00044	City Of Chicago Police	$308.05
01/08/1997	Koman, Matthew H	P	00044	City Of Chicago Police	$4.00
01/08/1997	Koman, Matthew H	P	00044	City Of Chicago Police	$2.04
01/08/1997	Koman, Matthew H	P	00044	City Of Chicago Police	$308.05
01/08/1997	Koman, Matthew H	P	00044	City Of Chicago Police	$4.00
01/08/1997	Koman, Matthew H	P	00044	City Of Chicago Police	$2.04
03/14/2005	Kirchner, Robert	P	09999	City Of Chicago Police	$325.87
03/14/2005	Kirchner, Robert	P	09999	City Of Chicago Police	$112.98
03/14/2005	Kirchner, Robert	P	09999	City Of Chicago Police	$59.50
03/13/2007	King, Alfred J	P	00018	City Of Chicago Police	$0.63
03/13/2007	King, Alfred J	P	00018	City Of Chicago Police	$180.86

Incident Date	Claimant	Rank	Unit of Assignment	Insured	Total to be Paid
03/13/2007	King, Alfred J	P	00018	City Of Chicago Police	$4.00
03/13/2007	King, Alfred J	P	00018	City Of Chicago Police	$0.66
03/13/2007	King, Alfred J	P	00018	City Of Chicago Police	$179.00
03/13/2007	King, Alfred J	P	00018	City Of Chicago Police	$4.00
03/13/2007	King, Alfred J	P	00018	City Of Chicago Police	$0.63
03/13/2007	King, Alfred J	P	00018	City Of Chicago Police	$180.86
03/13/2007	King, Alfred J	P	00018	City Of Chicago Police	$4.00
03/13/2007	King, Alfred J	P	00018	City Of Chicago Police	$0.66
03/13/2007	King, Alfred J	P	00018	City Of Chicago Police	$179.00
03/13/2007	King, Alfred J	P	00018	City Of Chicago Police	$4.00
03/13/2007	King, Alfred J	P	00018	City Of Chicago Police	$0.63
03/13/2007	King, Alfred J	P	00018	City Of Chicago Police	$371.71
03/13/2007	King, Alfred J	P	00018	City Of Chicago Police	$4.00
03/13/2007	King, Alfred J	P	00018	City Of Chicago Police	$289.28
03/13/2007	King, Alfred J	P	00018	City Of Chicago Police	$179.00
03/13/2007	King, Alfred J	P	00018	City Of Chicago Police	$4.00
08/19/2016	KURI, CESAR	9161		City Of Chicago Police	$4.00
08/19/2016	KURI, CESAR	9161		City Of Chicago Police	$1.62
10/07/2014	KULBIDA, EDWARD	9175	007	City Of Chicago Police	$0.69
10/07/2014	KULBIDA, EDWARD	9175	007	City Of Chicago Police	$4.00
10/07/2014	KULBIDA, EDWARD	9175	007	City Of Chicago Police	$25.20
10/07/2014	KULBIDA, EDWARD	9175	007	City Of Chicago Police	$4.00
10/07/2014	KULBIDA, EDWARD	9175	007	City Of Chicago Police	$0.48
10/07/2014	KULBIDA, EDWARD	9175	007	City Of Chicago Police	$0.34
10/07/2014	KULBIDA, EDWARD	9175	007	City Of Chicago Police	$76.82
10/07/2014	KULBIDA, EDWARD	9175	007	City Of Chicago Police	$4.00
10/07/2014	KULBIDA, EDWARD	9175	007	City Of Chicago Police	$4.00
10/07/2014	KULBIDA, EDWARD	9175	007	City Of Chicago Police	$318.56
10/07/2014	KULBIDA, EDWARD	9175	007	City Of Chicago Police	$0.99
10/07/2014	KULBIDA, EDWARD	9175	007	City Of Chicago Police	$4.00
10/07/2014	KULBIDA, EDWARD	9175	007	City Of Chicago Police	$997.23
10/07/2014	KULBIDA, EDWARD	9175	007	City Of Chicago Police	$0.74
10/07/2014	KULBIDA, EDWARD	9175	007	City Of Chicago Police	$4.00

Incident Date	Claimant	Rank	Unit of Assignment	Insured	Total to be Paid
10/07/2014	KULBIDA, EDWARD	9175	007	City Of Chicago Police	$740.36
10/07/2014	KULBIDA, EDWARD	9175	007	City Of Chicago Police	$0.24
10/07/2014	KULBIDA, EDWARD	9175	007	City Of Chicago Police	$4.00
10/07/2014	KULBIDA, EDWARD	9175	007	City Of Chicago Police	$239.92
03/13/2014	KUBIAK, CAROLYN	9161		City Of Chicago Police	$0.57
03/13/2014	KUBIAK, CAROLYN	9161		City Of Chicago Police	$223.97
03/13/2014	KUBIAK, CAROLYN	9161		City Of Chicago Police	$4.00
03/13/2014	KUBIAK, CAROLYN	9161		City Of Chicago Police	$0.57
03/13/2014	KUBIAK, CAROLYN	9161		City Of Chicago Police	$223.97
03/13/2014	KUBIAK, CAROLYN	9161		City Of Chicago Police	$4.00
03/13/2014	KUBIAK, CAROLYN	9161		City Of Chicago Police	$0.57
03/13/2014	KUBIAK, CAROLYN	9161		City Of Chicago Police	$0.45
03/13/2014	KUBIAK, CAROLYN	9161		City Of Chicago Police	$4.00
03/13/2014	KUBIAK, CAROLYN	9161		City Of Chicago Police	$177.44
03/13/2014	KUBIAK, CAROLYN	9161		City Of Chicago Police	$0.45
03/13/2014	KUBIAK, CAROLYN	9161		City Of Chicago Police	$4.00
03/13/2014	KUBIAK, CAROLYN	9161		City Of Chicago Police	$177.44
03/13/2014	KUBIAK, CAROLYN	9161		City Of Chicago Police	$0.56
03/13/2014	KUBIAK, CAROLYN	9161		City Of Chicago Police	$4.00
03/13/2014	KUBIAK, CAROLYN	9161		City Of Chicago Police	$222.03
03/13/2014	KUBIAK, CAROLYN	9161		City Of Chicago Police	$223.97
03/13/2014	KUBIAK, CAROLYN	9161		City Of Chicago Police	$4.00
08/29/2017	KRUEGER, BRANDON	9161		City Of Chicago Police	$4.00
11/08/2017	KRISKE, SHAUN	9161		City Of Chicago Police	$4.00
11/09/2017	KRIL, MICHAL			City Of Chicago Police	$52.55
08/13/2010	KRAMER, WAYNE	9161	018	City Of Chicago Police	$4.00
11/02/2017	KOZLOWSKI, ANDRZEJ	9161		City Of Chicago Police	$720.61
11/02/2017	KOZLOWSKI, ANDRZEJ	9161		City Of Chicago Police	$4.00
11/02/2017	KOZLOWSKI, ANDRZEJ	9161		City Of Chicago Police	$13.61
11/02/2017	KOZLOWSKI, ANDRZEJ	9161		City Of Chicago Police	$4.00
11/02/2017	KOZLOWSKI, ANDRZEJ	9161		City Of Chicago Police	$4.00
11/02/2017	KOZLOWSKI, ANDRZEJ	9161		City Of Chicago Police	$49.30
11/02/2017	KOZLOWSKI, ANDRZEJ	9161		City Of Chicago Police	$201.56

Incident Date	Claimant	Rank	Unit of Assignment	Insured	Total to be Paid
07/21/2017	KOSTANSKI, JASON	9161	15	City Of Chicago Police	$0.64
07/21/2017	KOSTANSKI, JASON	9161	15	City Of Chicago Police	$188.92
07/21/2017	KOSTANSKI, JASON	9161	15	City Of Chicago Police	$4.00
07/21/2017	KOSTANSKI, JASON	9161	15	City Of Chicago Police	$185.16
07/21/2017	KOSTANSKI, JASON	9161	15	City Of Chicago Police	$0.63
07/21/2017	KOSTANSKI, JASON	9161	15	City Of Chicago Police	$4.00
07/21/2017	KOSTANSKI, JASON	9161	15	City Of Chicago Police	$183.22
07/21/2017	KOSTANSKI, JASON	9161	15	City Of Chicago Police	$4.00
07/21/2017	KOSTANSKI, JASON	9161	15	City Of Chicago Police	$183.22
07/21/2017	KOSTANSKI, JASON	9161	15	City Of Chicago Police	$4.00
07/21/2017	KOSTANSKI, JASON	9161	15	City Of Chicago Police	$0.63
08/16/2016	KONSTANTINIDIS, CHRIS	9161		City Of Chicago Police	$4.00
06/25/2016	KONSTANTINIDIS, CHRIS	9161		City Of Chicago Police	$4.00
06/25/2016	KONSTANTINIDIS, CHRIS	9161		City Of Chicago Police	$4.00
02/11/2017	KONICA, BARBARA	9161		City Of Chicago Police	$165.88
02/11/2017	KONICA, BARBARA	9161		City Of Chicago Police	$4.00
02/11/2017	KONICA, BARBARA	9161		City Of Chicago Police	$0.61
02/11/2017	KONICA, BARBARA	9161		City Of Chicago Police	$169.93
02/11/2017	KONICA, BARBARA	9161		City Of Chicago Police	$4.00
02/11/2017	KONICA, BARBARA	9161		City Of Chicago Police	$0.66
02/11/2017	KONICA, BARBARA	9161		City Of Chicago Police	$169.93
02/11/2017	KONICA, BARBARA	9161		City Of Chicago Police	$4.00
02/11/2017	KONICA, BARBARA	9161		City Of Chicago Police	$0.66
01/15/2014	KOKIC, MARKO	9161		City Of Chicago Police	$20.08
01/15/2014	KOKIC, MARKO	9161		City Of Chicago Police	$4.00
01/15/2014	KOKIC, MARKO	9161		City Of Chicago Police	$4.00
10/26/2015	KOCH, DAVID	9161		City Of Chicago Police	$0.76
10/26/2015	KOCH, DAVID	9161		City Of Chicago Police	$0.45
10/26/2015	KOCH, DAVID	9161		City Of Chicago Police	$0.92
10/26/2015	KOCH, DAVID	9161		City Of Chicago Police	$0.74
10/26/2015	KOCH, DAVID	9161		City Of Chicago Police	$1.38
10/26/2015	KOCH, DAVID	9161		City Of Chicago Police	$0.92
10/26/2015	KOCH, DAVID	9161		City Of Chicago Police	$0.91

Incident Date	Claimant	Rank	Unit of Assignment	Insured	Total to be Paid
10/26/2015	KOCH, DAVID	9161		City Of Chicago Police	$1.38
10/26/2015	KOCH, DAVID	9161		City Of Chicago Police	$0.73
10/26/2015	KOCH, DAVID	9161		City Of Chicago Police	$0.62
10/26/2015	KOCH, DAVID	9161		City Of Chicago Police	$0.60
10/26/2015	KOCH, DAVID	9161		City Of Chicago Police	$0.62
10/26/2015	KOCH, DAVID	9161		City Of Chicago Police	$0.61
10/26/2015	KOCH, DAVID	9161		City Of Chicago Police	$0.46
10/26/2015	KOCH, DAVID	9161		City Of Chicago Police	$0.77
10/26/2015	KOCH, DAVID	9161		City Of Chicago Police	$0.76
10/26/2015	KOCH, DAVID	9161		City Of Chicago Police	$0.86
08/20/2017	KOCANDA, THOMAS	PO	022	City Of Chicago Police	$425.57
12/22/2010	KNUDSEN, SARA	9161	044	City Of Chicago Police	$43.25
12/22/2010	KNUDSEN, SARA	9161	044	City Of Chicago Police	$4.00
06/08/2015	KIRKILAS, GARY	9161	009	City Of Chicago Police	$4.00
06/08/2015	KIRKILAS, GARY	9161	009	City Of Chicago Police	$4.00
06/08/2015	KIRKILAS, GARY	9161	009	City Of Chicago Police	$4.00
06/08/2015	KIRKILAS, GARY	9161	009	City Of Chicago Police	$523.47
06/08/2015	KIRKILAS, GARY	9161	009	City Of Chicago Police	$170.18
06/08/2015	KIRKILAS, GARY	9161	009	City Of Chicago Police	$4.00
06/08/2015	KIRKILAS, GARY	9161	009	City Of Chicago Police	$0.86
06/08/2015	KIRKILAS, GARY	9161	009	City Of Chicago Police	$170.18
06/08/2015	KIRKILAS, GARY	9161	009	City Of Chicago Police	$4.00
06/08/2015	KIRKILAS, GARY	9161	009	City Of Chicago Police	$0.86
06/08/2015	KIRKILAS, GARY	9161	009	City Of Chicago Police	$170.18
06/08/2015	KIRKILAS, GARY	9161	009	City Of Chicago Police	$4.00
06/08/2015	KIRKILAS, GARY	9161	009	City Of Chicago Police	$0.86
06/08/2015	KIRKILAS, GARY	9161	009	City Of Chicago Police	$170.18
06/08/2015	KIRKILAS, GARY	9161	009	City Of Chicago Police	$4.00
06/08/2015	KIRKILAS, GARY	9161	009	City Of Chicago Police	$0.86
06/08/2015	KIRKILAS, GARY	9161	009	City Of Chicago Police	$109.18
06/08/2015	KIRKILAS, GARY	9161	009	City Of Chicago Police	$79.82
06/08/2015	KIRKILAS, GARY	9161	009	City Of Chicago Police	$9.89
06/08/2015	KIRKILAS, GARY	9161	009	City Of Chicago Police	$0.16

Incident Date	Claimant	Rank	Unit of Assignment	Insured	Total to be Paid
06/08/2015	KIRKILAS, GARY	9161	009	City Of Chicago Police	$170.18
06/08/2015	KIRKILAS, GARY	9161	009	City Of Chicago Police	$4.00
06/08/2015	KIRKILAS, GARY	9161	009	City Of Chicago Police	$0.86
06/08/2015	KIRKILAS, GARY	9161	009	City Of Chicago Police	$448.87
06/08/2015	KIRKILAS, GARY	9161	009	City Of Chicago Police	$237.46
06/08/2015	KIRKILAS, GARY	9161	009	City Of Chicago Police	$4.00
06/08/2015	KIRKILAS, GARY	9161	009	City Of Chicago Police	$32.56
06/08/2015	KIRKILAS, GARY	9161	009	City Of Chicago Police	$173.16
06/08/2015	KIRKILAS, GARY	9161	009	City Of Chicago Police	$4.00
06/08/2015	KIRKILAS, GARY	9161	009	City Of Chicago Police	$0.36
06/08/2015	KIRKILAS, GARY	9161	009	City Of Chicago Police	$178.26
06/08/2015	KIRKILAS, GARY	9161	009	City Of Chicago Police	$4.00
06/08/2015	KIRKILAS, GARY	9161	009	City Of Chicago Police	$3.37
05/17/2016	KINSELLA, TIMOTHY			City Of Chicago Police	$1.06
09/25/2017	KINSELLA, BARBARA	9161	022	City Of Chicago Police	$72.39
04/15/2014	KING, JEFFREY	9165		City Of Chicago Police	$1.38
10/09/2017	KENNEDY, PATRICK	9161		City Of Chicago Police	$94.88
10/09/2017	KENNEDY, PATRICK	9161		City Of Chicago Police	$4.00
10/09/2017	KENNEDY, PATRICK	9161		City Of Chicago Police	$0.97
10/09/2017	KENNEDY, PATRICK	9161		City Of Chicago Police	$4.00
10/09/2017	KENNEDY, PATRICK	9161		City Of Chicago Police	$108.73
10/09/2017	KENNEDY, PATRICK	9161		City Of Chicago Police	$0.85
10/09/2017	KENNEDY, PATRICK	9161		City Of Chicago Police	$4.00
10/09/2017	KENNEDY, PATRICK	9161		City Of Chicago Police	$94.88
10/09/2017	KENNEDY, PATRICK	9161		City Of Chicago Police	$0.85
01/31/2016	KENEIPP, WAYNE	9161		City Of Chicago Police	$1.02
01/31/2016	KENEIPP, WAYNE	9161		City Of Chicago Police	$4.00
01/31/2016	KENEIPP, WAYNE	9161		City Of Chicago Police	$783.11
01/31/2016	KENEIPP, WAYNE	9161		City Of Chicago Police	$0.88
01/31/2016	KENEIPP, WAYNE	9161		City Of Chicago Police	$4.00
01/31/2016	KENEIPP, WAYNE	9161		City Of Chicago Police	$436.72
09/21/2016	KENEARD, VICTOR	9161	044	City Of Chicago Police	$457.87
09/21/2016	KENEARD, VICTOR	9161	044	City Of Chicago Police	$72.77

Incident Date	Claimant	Rank	Unit of Assignment	Insured	Total to be Paid
09/21/2016	KENEARD, VICTOR	9161	044	City Of Chicago Police	$4.00
09/21/2016	KENEARD, VICTOR	9161	044	City Of Chicago Police	$1.38
07/17/2017	KELLY, GEORGE	9152	341	City Of Chicago Police	$109.09
04/03/2017	KAZARNOWICZ, MARCIN	9161		City Of Chicago Police	$0.21
04/03/2017	KAZARNOWICZ, MARCIN	9161		City Of Chicago Police	$140.43
04/03/2017	KAZARNOWICZ, MARCIN	9161		City Of Chicago Police	$4.00
04/03/2017	KAZARNOWICZ, MARCIN	9161		City Of Chicago Police	$0.21
04/03/2017	KAZARNOWICZ, MARCIN	9161		City Of Chicago Police	$88.26
04/03/2017	KAZARNOWICZ, MARCIN	9161		City Of Chicago Police	$4.00
04/03/2017	KAZARNOWICZ, MARCIN	9161		City Of Chicago Police	$1.67
04/03/2017	KAZARNOWICZ, MARCIN	9161		City Of Chicago Police	$26.29
04/03/2017	KAZARNOWICZ, MARCIN	9161		City Of Chicago Police	$140.43
04/03/2017	KAZARNOWICZ, MARCIN	9161		City Of Chicago Police	$4.00
04/03/2017	KAZARNOWICZ, MARCIN	9161		City Of Chicago Police	$0.21
04/03/2017	KAZARNOWICZ, MARCIN	9161		City Of Chicago Police	$140.43
04/03/2017	KAZARNOWICZ, MARCIN	9161		City Of Chicago Police	$4.00
04/03/2017	KAZARNOWICZ, MARCIN	9161		City Of Chicago Police	$0.21
04/03/2017	KAZARNOWICZ, MARCIN	9161		City Of Chicago Police	$140.43
04/03/2017	KAZARNOWICZ, MARCIN	9161		City Of Chicago Police	$4.00
04/03/2017	KAZARNOWICZ, MARCIN	9161		City Of Chicago Police	$0.21
04/03/2017	KAZARNOWICZ, MARCIN	9161		City Of Chicago Police	$4.00
04/03/2017	KAZARNOWICZ, MARCIN	9161		City Of Chicago Police	$42.82
04/03/2017	KAZARNOWICZ, MARCIN	9161		City Of Chicago Police	$4.00
04/03/2017	KAZARNOWICZ, MARCIN	9161		City Of Chicago Police	$6.78
04/03/2017	KAZARNOWICZ, MARCIN	9161		City Of Chicago Police	$4.00
04/03/2017	KAZARNOWICZ, MARCIN	9161		City Of Chicago Police	$164.22
04/03/2017	KAZARNOWICZ, MARCIN	9161		City Of Chicago Police	$4.00
04/03/2017	KAZARNOWICZ, MARCIN	9161		City Of Chicago Police	$0.25
04/03/2017	KAZARNOWICZ, MARCIN	9161		City Of Chicago Police	$140.43
04/03/2017	KAZARNOWICZ, MARCIN	9161		City Of Chicago Police	$4.00
02/28/2010	KASPER, MICHAEL	9164	008	City Of Chicago Police	$4.00
02/28/2010	KASPER, MICHAEL	9164	008	City Of Chicago Police	$551.00
02/28/2010	KASPER, MICHAEL	9164	008	City Of Chicago Police	$3.44

Incident Date	Claimant	Rank	Unit of Assignment	Insured	Total to be Paid
02/28/2010	KASPER, MICHAEL	9164	008	City Of Chicago Police	$4.00
02/28/2010	KASPER, MICHAEL	9164	008	City Of Chicago Police	$4.00
02/28/2010	KASPER, MICHAEL	9164	008	City Of Chicago Police	$237.00
02/28/2010	KASPER, MICHAEL	9164	008	City Of Chicago Police	$4.93
02/28/2010	KASPER, MICHAEL	9164	008	City Of Chicago Police	$2.12
02/28/2010	KASPER, MICHAEL	9164	008	City Of Chicago Police	$384.75
11/24/2015	KALAFUT, KEITH	9161		City Of Chicago Police	$0.91
05/29/2012	KACZYNSKI, JASON	9171		City Of Chicago Police	$5.65
05/29/2012	KACZYNSKI, JASON	9171		City Of Chicago Police	$4.00
05/29/2012	KACZYNSKI, JASON	9171		City Of Chicago Police	$232.75
10/14/1992	Johnson-Swain, Marianne C	P	00006	City Of Chicago Police	$30.57
10/14/1992	Johnson-Swain, Marianne C	P	00006	City Of Chicago Police	$328.93
08/25/1997	Johnson-Shelby, Estella	P	00006	City Of Chicago Police	$32.31
08/25/1997	Johnson-Shelby, Estella	P	00006	City Of Chicago Police	$161.93
08/25/1997	Johnson-Shelby, Estella	P	00006	City Of Chicago Police	$4.00
06/27/2017	JOYNER, DEBORAH	9161		City Of Chicago Police	$4.00
06/27/2017	JOYNER, DEBORAH	9161		City Of Chicago Police	$14.32
06/27/2017	JOYNER, DEBORAH	9161		City Of Chicago Police	$589.51
06/27/2017	JOYNER, DEBORAH	9161		City Of Chicago Police	$96.09
06/27/2017	JOYNER, DEBORAH	9161		City Of Chicago Police	$4.00
06/27/2017	JOYNER, DEBORAH	9161		City Of Chicago Police	$4.00
06/27/2017	JOYNER, DEBORAH	9161		City Of Chicago Police	$33.05
06/27/2017	JOYNER, DEBORAH	9161		City Of Chicago Police	$0.99
09/04/2017	JOYCE, BRANDON	9164		City Of Chicago Police	$5.80
09/04/2017	JOYCE, BRANDON	9164		City Of Chicago Police	$4.00
09/04/2017	JOYCE, BRANDON	9164		City Of Chicago Police	$647.84
09/04/2017	JOYCE, BRANDON	9164		City Of Chicago Police	$4.00
09/04/2017	JOYCE, BRANDON	9164		City Of Chicago Police	$224.96
09/19/2017	JOYCE, BRANDON	9164		City Of Chicago Police	$1.38
09/19/2017	JOYCE, BRANDON	9164		City Of Chicago Police	$225.04
09/19/2017	JOYCE, BRANDON	9164		City Of Chicago Police	$4.00
09/19/2017	JOYCE, BRANDON	9164		City Of Chicago Police	$4.25
09/19/2017	JOYCE, BRANDON	9164		City Of Chicago Police	$4.00

Incident Date	Claimant	Rank	Unit of Assignment	Insured	Total to be Paid
05/08/2013	JONES, YVETTE	9161	006	City Of Chicago Police	$77.29
05/08/2013	JONES, YVETTE	9161	006	City Of Chicago Police	$194.38
11/03/2015	JONES, CALVIN	9161	015	City Of Chicago Police	$3.15
10/06/2017	JONES JR, CLARENCE	9161	003	City Of Chicago Police	$136.93
10/06/2017	JONES JR, CLARENCE	9161	003	City Of Chicago Police	$4.00
10/06/2017	JONES JR, CLARENCE	9161	003	City Of Chicago Police	$0.47
10/06/2017	JONES JR, CLARENCE	9161	003	City Of Chicago Police	$181.01
10/06/2017	JONES JR, CLARENCE	9161	003	City Of Chicago Police	$4.00
10/06/2017	JONES JR, CLARENCE	9161	003	City Of Chicago Police	$0.63
10/06/2017	JONES JR, CLARENCE	9161	003	City Of Chicago Police	$225.36
10/06/2017	JONES JR, CLARENCE	9161	003	City Of Chicago Police	$4.00
10/06/2017	JONES JR, CLARENCE	9161	003	City Of Chicago Police	$0.78
10/06/2017	JONES JR, CLARENCE	9161	003	City Of Chicago Police	$181.01
10/06/2017	JONES JR, CLARENCE	9161	003	City Of Chicago Police	$4.00
10/06/2017	JONES JR, CLARENCE	9161	003	City Of Chicago Police	$0.63
10/06/2017	JONES JR, CLARENCE	9161	003	City Of Chicago Police	$134.72
10/06/2017	JONES JR, CLARENCE	9161	003	City Of Chicago Police	$4.00
10/06/2017	JONES JR, CLARENCE	9161	003	City Of Chicago Police	$0.47
10/06/2017	JONES JR, CLARENCE	9161	003	City Of Chicago Police	$134.72
10/06/2017	JONES JR, CLARENCE	9161	003	City Of Chicago Police	$4.00
10/06/2017	JONES JR, CLARENCE	9161	003	City Of Chicago Police	$0.47
10/06/2017	JONES JR, CLARENCE	9161	003	City Of Chicago Police	$271.65
10/06/2017	JONES JR, CLARENCE	9161	003	City Of Chicago Police	$4.00
10/06/2017	JONES JR, CLARENCE	9161	003	City Of Chicago Police	$0.94
10/06/2017	JONES JR, CLARENCE	9161	003	City Of Chicago Police	$113.40
10/06/2017	JONES JR, CLARENCE	9161	003	City Of Chicago Police	$4.00
10/06/2017	JONES JR, CLARENCE	9161	003	City Of Chicago Police	$1.01
10/06/2017	JONES JR, CLARENCE	9161	003	City Of Chicago Police	$801.06
10/06/2017	JONES JR, CLARENCE	9161	003	City Of Chicago Police	$4.00
10/06/2017	JONES JR, CLARENCE	9161	003	City Of Chicago Police	$7.16
10/06/2017	JONES JR, CLARENCE	9161	003	City Of Chicago Police	$134.72
10/06/2017	JONES JR, CLARENCE	9161	003	City Of Chicago Police	$4.00
10/06/2017	JONES JR, CLARENCE	9161	003	City Of Chicago Police	$0.47

Incident Date	Claimant	Rank	Unit of Assignment	Insured	Total to be Paid
12/04/2016	JOHNSON, TODD	9161		City Of Chicago Police	$176.74
12/04/2016	JOHNSON, TODD	9161		City Of Chicago Police	$2.74
12/04/2016	JOHNSON, TODD	9161		City Of Chicago Police	$1.58
12/04/2016	JOHNSON, TODD	9161		City Of Chicago Police	$113.40
12/04/2016	JOHNSON, TODD	9161		City Of Chicago Police	$4.00
12/04/2016	JOHNSON, TODD	9161		City Of Chicago Police	$53.74
12/04/2016	JOHNSON, TODD	9161		City Of Chicago Police	$4.00
12/04/2016	JOHNSON, TODD	9161		City Of Chicago Police	$0.48
12/04/2016	JOHNSON, TODD	9161		City Of Chicago Police	$273.57
12/04/2016	JOHNSON, TODD	9161		City Of Chicago Police	$4.00
12/04/2016	JOHNSON, TODD	9161		City Of Chicago Police	$2.45
12/04/2016	JOHNSON, TODD	9161		City Of Chicago Police	$70.45
12/04/2016	JOHNSON, TODD	9161		City Of Chicago Police	$4.00
12/04/2016	JOHNSON, TODD	9161		City Of Chicago Police	$103.23
12/04/2016	JOHNSON, TODD	9161		City Of Chicago Police	$4.00
12/04/2016	JOHNSON, TODD	9161		City Of Chicago Police	$1.01
12/04/2016	JOHNSON, TODD	9161		City Of Chicago Police	$1.77
12/04/2016	JOHNSON, TODD	9161		City Of Chicago Police	$4.00
08/27/2017	JOHNSON, MATTHEW	9161	044	City Of Chicago Police	$4.00
07/22/2017	JOHNSON, KEVIN	9752	015	City Of Chicago Police	$304.04
07/22/2017	JOHNSON, KEVIN	9752	015	City Of Chicago Police	$4.00
07/22/2017	JOHNSON, KEVIN	9752	015	City Of Chicago Police	$5.74
12/21/2016	JOHNSON, JEFFREY	9161	044	City Of Chicago Police	$0.92
12/21/2016	JOHNSON, JEFFREY	9161	044	City Of Chicago Police	$4.00
12/21/2016	JOHNSON, JEFFREY	9161	044	City Of Chicago Police	$265.02
06/26/2016	JIMENEZ, LUIS	9161	765	City Of Chicago Police	$0.77
06/26/2016	JIMENEZ, LUIS	9161	765	City Of Chicago Police	$220.67
06/26/2016	JIMENEZ, LUIS	9161	765	City Of Chicago Police	$4.00
09/04/2014	JASINSKI, ROBERT	9161	001	City Of Chicago Police	$86.94
05/12/2017	JANKOWSKI, PAUL			City Of Chicago Police	$0.82
05/12/2017	JANKOWSKI, PAUL			City Of Chicago Police	$4.00
05/12/2017	JANKOWSKI, PAUL			City Of Chicago Police	$76.01
05/12/2017	JANKOWSKI, PAUL			City Of Chicago Police	$1.08

Incident Date	Claimant	Rank	Unit of Assignment	Insured	Total to be Paid
05/12/2017	JANKOWSKI, PAUL			City Of Chicago Police	$4.00
05/12/2017	JANKOWSKI, PAUL			City Of Chicago Police	$309.64
05/12/2017	JANKOWSKI, PAUL			City Of Chicago Police	$1.06
05/12/2017	JANKOWSKI, PAUL			City Of Chicago Police	$4.00
05/12/2017	JANKOWSKI, PAUL			City Of Chicago Police	$303.01
05/12/2017	JANKOWSKI, PAUL			City Of Chicago Police	$0.93
05/12/2017	JANKOWSKI, PAUL			City Of Chicago Police	$4.00
05/12/2017	JANKOWSKI, PAUL			City Of Chicago Police	$267.50
05/12/2017	JANKOWSKI, PAUL			City Of Chicago Police	$1.07
05/12/2017	JANKOWSKI, PAUL			City Of Chicago Police	$4.00
05/12/2017	JANKOWSKI, PAUL			City Of Chicago Police	$307.16
05/12/2017	JANKOWSKI, PAUL			City Of Chicago Police	$1.23
05/12/2017	JANKOWSKI, PAUL			City Of Chicago Police	$4.00
05/12/2017	JANKOWSKI, PAUL			City Of Chicago Police	$353.45
05/12/2017	JANKOWSKI, PAUL			City Of Chicago Police	$0.93
05/12/2017	JANKOWSKI, PAUL			City Of Chicago Police	$4.00
05/12/2017	JANKOWSKI, PAUL			City Of Chicago Police	$267.50
05/12/2017	JANKOWSKI, PAUL			City Of Chicago Police	$4.00
05/12/2017	JANKOWSKI, PAUL			City Of Chicago Police	$0.93
05/12/2017	JANKOWSKI, PAUL			City Of Chicago Police	$267.50
06/24/2016	JANISZEWSKI, APRIL	9161		City Of Chicago Police	$269.17
06/24/2016	JANISZEWSKI, APRIL	9161		City Of Chicago Police	$4.00
06/24/2016	JANISZEWSKI, APRIL	9161		City Of Chicago Police	$0.93
10/30/2016	JAMES, CHERYL	9161	003	City Of Chicago Police	$257.53
08/31/2017	JAGLA III, LEONARD	9161		City Of Chicago Police	$0.76
08/31/2017	JAGLA III, LEONARD	9161		City Of Chicago Police	$216.52
08/31/2017	JAGLA III, LEONARD	9161		City Of Chicago Police	$4.00
06/21/2016	JACOBUCCI, JENNIFER	9161		City Of Chicago Police	$3.16
06/09/2008	Holowach, John	P	00022	City Of Chicago Police	$2.06
06/09/2008	Holowach, John	P	00022	City Of Chicago Police	$4.00
11/23/2005	Hernandez, Sonia	P	00023	City Of Chicago Police	$368.26
11/23/2005	Hernandez, Sonia	P	00023	City Of Chicago Police	$112.21
11/23/2005	Hernandez, Sonia	P	00023	City Of Chicago Police	$1.22

Incident Date	Claimant	Rank	Unit of Assignment	Insured	Total to be Paid
11/23/2005	Hernandez, Sonia	P	00023	City Of Chicago Police	$4.00
08/03/1995	Hampton, Yolanda	P	00005	City Of Chicago Police	$112.21
08/03/1995	Hampton, Yolanda	P	00005	City Of Chicago Police	$1.22
08/03/1995	Hampton, Yolanda	P	00005	City Of Chicago Police	$4.00
07/26/2017	HUML, BRYAN	9161		City Of Chicago Police	$4.00
07/26/2017	HUML, BRYAN	9161		City Of Chicago Police	$407.20
07/26/2017	HUML, BRYAN	9161		City Of Chicago Police	$0.82
07/26/2017	HUML, BRYAN	9161		City Of Chicago Police	$4.00
07/26/2017	HUML, BRYAN	9161		City Of Chicago Police	$76.01
07/26/2017	HUML, BRYAN	9161		City Of Chicago Police	$2.23
06/03/2017	HUDSON, MICHAEL	9161		City Of Chicago Police	$134.61
06/03/2017	HUDSON, MICHAEL	9161		City Of Chicago Police	$4.00
06/03/2017	HUDSON, MICHAEL	9161		City Of Chicago Police	$1.20
06/03/2017	HUDSON, MICHAEL	9161		City Of Chicago Police	$144.06
06/03/2017	HUDSON, MICHAEL	9161		City Of Chicago Police	$4.00
06/03/2017	HUDSON, MICHAEL	9161		City Of Chicago Police	$1.28
06/03/2017	HUDSON, MICHAEL	9161		City Of Chicago Police	$177.61
06/03/2017	HUDSON, MICHAEL	9161		City Of Chicago Police	$4.00
06/03/2017	HUDSON, MICHAEL	9161		City Of Chicago Police	$1.58
06/03/2017	HUDSON, MICHAEL	9161		City Of Chicago Police	$190.86
06/03/2017	HUDSON, MICHAEL	9161		City Of Chicago Police	$4.00
06/03/2017	HUDSON, MICHAEL	9161		City Of Chicago Police	$1.70
06/03/2017	HUDSON, MICHAEL	9161		City Of Chicago Police	$134.61
06/03/2017	HUDSON, MICHAEL	9161		City Of Chicago Police	$4.00
06/03/2017	HUDSON, MICHAEL	9161		City Of Chicago Police	$1.20
06/03/2017	HUDSON, MICHAEL	9161		City Of Chicago Police	$41.58
06/03/2017	HUDSON, MICHAEL	9161		City Of Chicago Police	$0.07
06/03/2017	HUDSON, MICHAEL	9161		City Of Chicago Police	$4.00
06/03/2017	HUDSON, MICHAEL	9161		City Of Chicago Police	$12.08
06/03/2017	HUDSON, MICHAEL	9161		City Of Chicago Police	$4.00
06/03/2017	HUDSON, MICHAEL	9161		City Of Chicago Police	$18.09
06/03/2017	HUDSON, MICHAEL	9161		City Of Chicago Police	$209.16
06/03/2017	HUDSON, MICHAEL	9161		City Of Chicago Police	$4.00

Incident Date	Claimant	Rank	Unit of Assignment	Insured	Total to be Paid
06/03/2017	HUDSON, MICHAEL	9161		City Of Chicago Police	$1.86
06/03/2017	HUDSON, MICHAEL	9161		City Of Chicago Police	$209.16
06/03/2017	HUDSON, MICHAEL	9161		City Of Chicago Police	$4.00
06/03/2017	HUDSON, MICHAEL	9161		City Of Chicago Police	$1.86
06/03/2017	HUDSON, MICHAEL	9161		City Of Chicago Police	$177.61
06/03/2017	HUDSON, MICHAEL	9161		City Of Chicago Police	$4.00
06/03/2017	HUDSON, MICHAEL	9161		City Of Chicago Police	$1.58
06/03/2017	HUDSON, MICHAEL	9161		City Of Chicago Police	$85.12
06/03/2017	HUDSON, MICHAEL	9161		City Of Chicago Police	$4.00
06/03/2017	HUDSON, MICHAEL	9161		City Of Chicago Police	$0.76
06/03/2017	HUDSON, MICHAEL	9161		City Of Chicago Police	$7.51
06/03/2017	HUDSON, MICHAEL	9161		City Of Chicago Police	$839.24
06/03/2017	HUDSON, MICHAEL	9161		City Of Chicago Police	$115.62
06/03/2017	HUDSON, MICHAEL	9161		City Of Chicago Police	$4.00
06/03/2017	HUDSON, MICHAEL	9161		City Of Chicago Police	$1.56
06/03/2017	HUDSON, MICHAEL	9161		City Of Chicago Police	$175.05
06/03/2017	HUDSON, MICHAEL	9161		City Of Chicago Police	$4.00
11/18/2017	HOWARD, JOHN	9161	015	City Of Chicago Police	$10.90
11/18/2017	HOWARD, JOHN	9161	015	City Of Chicago Police	$113.60
11/18/2017	HOWARD, JOHN	9161	015	City Of Chicago Police	$4.00
11/18/2017	HOWARD, JOHN	9161	015	City Of Chicago Police	$2.15
06/13/2017	HOSS, MARK	9161	313	City Of Chicago Police	$183.22
06/13/2017	HOSS, MARK	9161	313	City Of Chicago Police	$4.00
06/13/2017	HOSS, MARK	9161	313	City Of Chicago Police	$0.63
06/05/2014	HOLMES, MICHAEL	9161	044	City Of Chicago Police	$295.84
06/05/2014	HOLMES, MICHAEL	9161	044	City Of Chicago Police	$1.04
06/05/2014	HOLMES, MICHAEL	9161	044	City Of Chicago Police	$4.00
06/05/2014	HOLMES, MICHAEL	9161	044	City Of Chicago Police	$295.84
06/05/2014	HOLMES, MICHAEL	9161	044	City Of Chicago Police	$4.00
06/05/2014	HOLMES, MICHAEL	9161	044	City Of Chicago Police	$4.00
06/05/2014	HOLMES, MICHAEL	9161	044	City Of Chicago Police	$1.04
06/05/2014	HOLMES, MICHAEL	9161	044	City Of Chicago Police	$56.57
06/05/2014	HOLMES, MICHAEL	9161	044	City Of Chicago Police	$22.53

Incident Date	Claimant	Rank	Unit of Assignment	Insured	Total to be Paid
06/05/2014	HOLMES, MICHAEL	9161	044	City Of Chicago Police	$4.00
06/05/2014	HOLMES, MICHAEL	9161	044	City Of Chicago Police	$47.50
06/05/2014	HOLMES, MICHAEL	9161	044	City Of Chicago Police	$4.00
06/05/2014	HOLMES, MICHAEL	9161	044	City Of Chicago Police	$78.40
10/09/2017	HOFBAUER, MICHAEL	9161		City Of Chicago Police	$1.14
10/09/2017	HOFBAUER, MICHAEL	9161		City Of Chicago Police	$4.00
10/09/2017	HOFBAUER, MICHAEL	9161		City Of Chicago Police	$323.80
10/09/2017	HOFBAUER, MICHAEL	9161		City Of Chicago Police	$0.72
10/09/2017	HOFBAUER, MICHAEL	9161		City Of Chicago Police	$4.00
10/09/2017	HOFBAUER, MICHAEL	9161		City Of Chicago Police	$207.47
10/09/2017	HOFBAUER, MICHAEL	9161		City Of Chicago Police	$0.82
10/09/2017	HOFBAUER, MICHAEL	9161		City Of Chicago Police	$4.00
10/09/2017	HOFBAUER, MICHAEL	9161		City Of Chicago Police	$236.56
10/09/2017	HOFBAUER, MICHAEL	9161		City Of Chicago Police	$0.77
10/09/2017	HOFBAUER, MICHAEL	9161		City Of Chicago Police	$4.00
10/09/2017	HOFBAUER, MICHAEL	9161		City Of Chicago Police	$221.21
10/09/2017	HOFBAUER, MICHAEL	9161		City Of Chicago Police	$0.73
10/09/2017	HOFBAUER, MICHAEL	9161		City Of Chicago Police	$4.00
10/09/2017	HOFBAUER, MICHAEL	9161		City Of Chicago Police	$211.62
10/09/2017	HOFBAUER, MICHAEL	9161		City Of Chicago Police	$4.00
10/09/2017	HOFBAUER, MICHAEL	9161		City Of Chicago Police	$0.91
10/09/2017	HOFBAUER, MICHAEL	9161		City Of Chicago Police	$260.87
10/09/2017	HOFBAUER, MICHAEL	9161		City Of Chicago Police	$4.00
07/31/2016	HICKS, ANTHONY	9161	011	City Of Chicago Police	$269.17
07/31/2016	HICKS, ANTHONY	9161	011	City Of Chicago Police	$0.93
07/31/2016	HICKS, ANTHONY	9161	011	City Of Chicago Police	$4.00
09/03/2012	HERRERA, JUANA	9161	007	City Of Chicago Police	$56.19
09/03/2012	HERRERA, JUANA	9161	007	City Of Chicago Police	$4.00
09/03/2012	HERRERA, JUANA	9161	007	City Of Chicago Police	$154.02
09/03/2012	HERRERA, JUANA	9161	007	City Of Chicago Police	$39.89
09/03/2012	HERRERA, JUANA	9161	007	City Of Chicago Police	$4.00
09/03/2012	HERRERA, JUANA	9161	007	City Of Chicago Police	$344.62
09/03/2012	HERRERA, JUANA	9161	007	City Of Chicago Police	$4.00

Incident Date	Claimant	Rank	Unit of Assignment	Insured	Total to be Paid
09/03/2012	HERRERA, JUANA	9161	007	City Of Chicago Police	$615.00
09/03/2012	HERRERA, JUANA	9161	007	City Of Chicago Police	$3.09
09/03/2012	HERRERA, JUANA	9161	007	City Of Chicago Police	$4.00
09/03/2012	HERRERA, JUANA	9161	007	City Of Chicago Police	$116.55
10/19/2017	HERRERA, ABIGAIL	9161	001	City Of Chicago Police	$0.75
10/19/2017	HERRERA, ABIGAIL	9161	001	City Of Chicago Police	$262.54
10/19/2017	HERRERA, ABIGAIL	9161	001	City Of Chicago Police	$4.00
10/19/2017	HERRERA, ABIGAIL	9161	001	City Of Chicago Police	$0.91
10/19/2017	HERRERA, ABIGAIL	9161	001	City Of Chicago Police	$152.45
10/19/2017	HERRERA, ABIGAIL	9161	001	City Of Chicago Police	$4.00
10/19/2017	HERRERA, ABIGAIL	9161	001	City Of Chicago Police	$0.53
10/19/2017	HERRERA, ABIGAIL	9161	001	City Of Chicago Police	$216.25
10/19/2017	HERRERA, ABIGAIL	9161	001	City Of Chicago Police	$4.00
10/19/2017	HERRERA, ABIGAIL	9161	001	City Of Chicago Police	$0.75
10/19/2017	HERRERA, ABIGAIL	9161	001	City Of Chicago Police	$300.05
10/19/2017	HERRERA, ABIGAIL	9161	001	City Of Chicago Police	$4.00
10/19/2017	HERRERA, ABIGAIL	9161	001	City Of Chicago Police	$1.04
10/19/2017	HERRERA, ABIGAIL	9161	001	City Of Chicago Police	$216.25
10/19/2017	HERRERA, ABIGAIL	9161	001	City Of Chicago Police	$4.00
10/19/2017	HERRERA, ABIGAIL	9161	001	City Of Chicago Police	$4.00
10/19/2017	HERRERA, ABIGAIL	9161	001	City Of Chicago Police	$216.25
10/19/2017	HERRERA, ABIGAIL	9161	001	City Of Chicago Police	$0.93
10/19/2017	HERRERA, ABIGAIL	9161	001	City Of Chicago Police	$4.00
10/19/2017	HERRERA, ABIGAIL	9161	001	City Of Chicago Police	$267.50
10/19/2017	HERRERA, ABIGAIL	9161	001	City Of Chicago Police	$8.77
10/19/2017	HERRERA, ABIGAIL	9161	001	City Of Chicago Police	$4.00
10/19/2017	HERRERA, ABIGAIL	9161	001	City Of Chicago Police	$154.79
10/19/2017	HERRERA, ABIGAIL	9161	001	City Of Chicago Police	$0.89
10/19/2017	HERRERA, ABIGAIL	9161	001	City Of Chicago Police	$0.75
10/19/2017	HERRERA, ABIGAIL	9161	001	City Of Chicago Police	$257.91
10/19/2017	HERRERA, ABIGAIL	9161	001	City Of Chicago Police	$4.00
07/16/2015	HERNANDEZ, ORLANDO	9161	008	City Of Chicago Police	$0.82
07/16/2015	HERNANDEZ, ORLANDO	9161	008	City Of Chicago Police	$231.45

Incident Date	Claimant	Rank	Unit of Assignment	Insured	Total to be Paid
07/16/2015	HERNANDEZ, ORLANDO	9161	008	City Of Chicago Police	$4.00
07/16/2015	HERNANDEZ, ORLANDO	9161	008	City Of Chicago Police	$0.80
07/16/2015	HERNANDEZ, ORLANDO	9161	008	City Of Chicago Police	$231.45
07/16/2015	HERNANDEZ, ORLANDO	9161	008	City Of Chicago Police	$4.00
07/16/2015	HERNANDEZ, ORLANDO	9161	008	City Of Chicago Police	$0.80
07/16/2015	HERNANDEZ, ORLANDO	9161	008	City Of Chicago Police	$231.45
07/16/2015	HERNANDEZ, ORLANDO	9161	008	City Of Chicago Police	$4.00
07/16/2015	HERNANDEZ, ORLANDO	9161	008	City Of Chicago Police	$0.80
07/16/2015	HERNANDEZ, ORLANDO	9161	008	City Of Chicago Police	$4.00
07/16/2015	HERNANDEZ, ORLANDO	9161	008	City Of Chicago Police	$4.00
07/16/2015	HERNANDEZ, ORLANDO	9161	008	City Of Chicago Police	$33.17
07/16/2015	HERNANDEZ, ORLANDO	9161	008	City Of Chicago Police	$249.12
07/16/2015	HERNANDEZ, ORLANDO	9161	008	City Of Chicago Police	$4.00
07/16/2015	HERNANDEZ, ORLANDO	9161	008	City Of Chicago Police	$0.86
07/16/2015	HERNANDEZ, ORLANDO	9161	008	City Of Chicago Police	$185.16
07/16/2015	HERNANDEZ, ORLANDO	9161	008	City Of Chicago Police	$4.00
07/16/2015	HERNANDEZ, ORLANDO	9161	008	City Of Chicago Police	$0.64
07/16/2015	HERNANDEZ, ORLANDO	9161	008	City Of Chicago Police	$231.45
07/16/2015	HERNANDEZ, ORLANDO	9161	008	City Of Chicago Police	$4.00
07/16/2015	HERNANDEZ, ORLANDO	9161	008	City Of Chicago Police	$0.80
07/16/2015	HERNANDEZ, ORLANDO	9161	008	City Of Chicago Police	$76.01
07/16/2015	HERNANDEZ, ORLANDO	9161	008	City Of Chicago Police	$4.00
08/22/2017	HERNANDEZ, MARCOS	9161		City Of Chicago Police	$4.00
08/22/2017	HERNANDEZ, MARCOS	9161		City Of Chicago Police	$118.13
08/22/2017	HERNANDEZ, MARCOS	9161		City Of Chicago Police	$4.00
08/22/2017	HERNANDEZ, MARCOS	9161		City Of Chicago Police	$48.88
08/22/2017	HERNANDEZ, MARCOS	9161		City Of Chicago Police	$37.37
08/22/2017	HERNANDEZ, MARCOS	9161		City Of Chicago Police	$81.64
08/22/2017	HERNANDEZ, MARCOS	9161		City Of Chicago Police	$4.00
08/22/2017	HERNANDEZ, MARCOS	9161		City Of Chicago Police	$12.85
08/22/2017	HERNANDEZ, MARCOS	9161		City Of Chicago Police	$879.27
08/22/2017	HERNANDEZ, MARCOS	9161		City Of Chicago Police	$4.00
04/02/2017	HERNANDEZ, JUAN	9161		City Of Chicago Police	$114.44

Incident Date	Claimant	Rank	Unit of Assignment	Insured	Total to be Paid
06/30/2017	HERNANDEZ JR, EDWIN	9161		City Of Chicago Police	$1.99
06/30/2017	HERNANDEZ JR, EDWIN	9161		City Of Chicago Police	$0.61
06/30/2017	HERNANDEZ JR, EDWIN	9161		City Of Chicago Police	$4.00
06/30/2017	HERNANDEZ JR, EDWIN	9161		City Of Chicago Police	$176.59
06/21/2017	HEREDIA, JORGE	9161	124	City Of Chicago Police	$256.87
06/21/2017	HEREDIA, JORGE	9161	124	City Of Chicago Police	$4.00
06/21/2017	HEREDIA, JORGE	9161	124	City Of Chicago Police	$0.25
06/21/2017	HEREDIA, JORGE	9161	124	City Of Chicago Police	$925.91
06/21/2017	HEREDIA, JORGE	9161	124	City Of Chicago Police	$4.00
06/21/2017	HEREDIA, JORGE	9161	124	City Of Chicago Police	$0.93
06/21/2017	HEREDIA, JORGE	9161	124	City Of Chicago Police	$394.54
06/21/2017	HEREDIA, JORGE	9161	124	City Of Chicago Police	$4.00
06/21/2017	HEREDIA, JORGE	9161	124	City Of Chicago Police	$0.41
06/21/2017	HEREDIA, JORGE	9161	124	City Of Chicago Police	$611.03
06/21/2017	HEREDIA, JORGE	9161	124	City Of Chicago Police	$4.00
06/21/2017	HEREDIA, JORGE	9161	124	City Of Chicago Police	$0.63
06/21/2017	HEREDIA, JORGE	9161	124	City Of Chicago Police	$701.54
06/21/2017	HEREDIA, JORGE	9161	124	City Of Chicago Police	$4.00
06/21/2017	HEREDIA, JORGE	9161	124	City Of Chicago Police	$0.70
06/21/2017	HEREDIA, JORGE	9161	124	City Of Chicago Police	$485.45
06/21/2017	HEREDIA, JORGE	9161	124	City Of Chicago Police	$4.00
06/21/2017	HEREDIA, JORGE	9161	124	City Of Chicago Police	$0.49
11/09/2017	HAYMAN, PHILLIP	9171	008	City Of Chicago Police	$4.00
11/09/2017	HAYMAN, PHILLIP	9171	008	City Of Chicago Police	$80.12
11/09/2017	HAYMAN, PHILLIP	9171	008	City Of Chicago Police	$4.00
11/09/2017	HAYMAN, PHILLIP	9171	008	City Of Chicago Police	$78.04
11/09/2017	HAYMAN, PHILLIP	9171	008	City Of Chicago Police	$4.00
11/09/2017	HAYMAN, PHILLIP	9171	008	City Of Chicago Police	$19.52
11/09/2017	HAYMAN, PHILLIP	9171	008	City Of Chicago Police	$3.62
11/09/2017	HAYMAN, PHILLIP	9171	008	City Of Chicago Police	$0.18
11/09/2017	HAYMAN, PHILLIP	9171	008	City Of Chicago Police	$403.09
11/09/2017	HAYMAN, PHILLIP	9171	008	City Of Chicago Police	$4.00
08/07/2013	HAUSER, DANIEL	9161	044	City Of Chicago Police	$4.00

Incident Date	Claimant	Rank	Unit of Assignment	Insured	Total to be Paid
04/05/2016	HART, CHARLES	9161		City Of Chicago Police	$70.39
04/05/2016	HART, CHARLES	9161		City Of Chicago Police	$4.00
04/05/2016	HART, CHARLES	9161		City Of Chicago Police	$4.00
07/19/2017	HART, CHARLES	9164		City Of Chicago Police	$4.00
07/19/2017	HART, CHARLES	9164		City Of Chicago Police	$0.74
07/19/2017	HART, CHARLES	9164		City Of Chicago Police	$216.09
07/19/2017	HART, CHARLES	9164		City Of Chicago Police	$4.00
07/19/2017	HART, CHARLES	9164		City Of Chicago Police	$0.75
07/19/2017	HART, CHARLES	9164		City Of Chicago Police	$174.49
07/19/2017	HART, CHARLES	9164		City Of Chicago Police	$4.00
07/19/2017	HART, CHARLES	9164		City Of Chicago Police	$0.60
07/19/2017	HART, CHARLES	9164		City Of Chicago Police	$218.73
07/19/2017	HART, CHARLES	9164		City Of Chicago Police	$4.00
07/19/2017	HART, CHARLES	9164		City Of Chicago Police	$0.76
07/19/2017	HART, CHARLES	9164		City Of Chicago Police	$260.44
07/19/2017	HART, CHARLES	9164		City Of Chicago Police	$4.00
07/19/2017	HART, CHARLES	9164		City Of Chicago Police	$0.90
07/19/2017	HART, CHARLES	9164		City Of Chicago Police	$214.15
07/19/2017	HART, CHARLES	9164		City Of Chicago Police	$4.00
07/19/2017	HART, CHARLES	9164		City Of Chicago Police	$0.74
07/19/2017	HART, CHARLES	9164		City Of Chicago Police	$174.49
07/19/2017	HART, CHARLES	9164		City Of Chicago Police	$4.00
07/19/2017	HART, CHARLES	9164		City Of Chicago Police	$0.60
07/19/2017	HART, CHARLES	9164		City Of Chicago Police	$208.68
07/19/2017	HART, CHARLES	9164		City Of Chicago Police	$4.00
07/19/2017	HART, CHARLES	9164		City Of Chicago Police	$0.72
07/19/2017	HART, CHARLES	9164		City Of Chicago Police	$4.00
07/19/2017	HART, CHARLES	9164		City Of Chicago Police	$26.23
07/19/2017	HART, CHARLES	9164		City Of Chicago Police	$222.88
07/19/2017	HART, CHARLES	9164		City Of Chicago Police	$4.00
07/19/2017	HART, CHARLES	9164		City Of Chicago Police	$0.77
07/19/2017	HART, CHARLES	9164		City Of Chicago Police	$262.54
07/19/2017	HART, CHARLES	9164		City Of Chicago Police	$4.00

Incident Date	Claimant	Rank	Unit of Assignment	Insured	Total to be Paid
07/19/2017	HART, CHARLES	9164		City Of Chicago Police	$0.91
07/19/2017	HART, CHARLES	9164		City Of Chicago Police	$262.54
07/19/2017	HART, CHARLES	9164		City Of Chicago Police	$4.00
07/19/2017	HART, CHARLES	9164		City Of Chicago Police	$0.91
07/19/2017	HART, CHARLES	9164		City Of Chicago Police	$4.00
07/19/2017	HART, CHARLES	9164		City Of Chicago Police	$108.57
07/19/2017	HART, CHARLES	9164		City Of Chicago Police	$222.88
07/19/2017	HART, CHARLES	9164		City Of Chicago Police	$4.00
07/19/2017	HART, CHARLES	9164		City Of Chicago Police	$0.77
07/19/2017	HART, CHARLES	9164		City Of Chicago Police	$222.88
07/19/2017	HART, CHARLES	9164		City Of Chicago Police	$4.00
07/19/2017	HART, CHARLES	9164		City Of Chicago Police	$0.77
07/19/2017	HART, CHARLES	9164		City Of Chicago Police	$174.49
07/19/2017	HART, CHARLES	9164		City Of Chicago Police	$4.00
07/19/2017	HART, CHARLES	9164		City Of Chicago Police	$0.60
07/19/2017	HART, CHARLES	9164		City Of Chicago Police	$102.76
07/19/2017	HART, CHARLES	9164		City Of Chicago Police	$4.00
07/19/2017	HART, CHARLES	9164		City Of Chicago Police	$1.12
07/19/2017	HART, CHARLES	9164		City Of Chicago Police	$214.15
07/19/2017	HART, CHARLES	9164		City Of Chicago Police	$4.00
07/19/2017	HART, CHARLES	9164		City Of Chicago Police	$0.74
07/19/2017	HART, CHARLES	9164		City Of Chicago Police	$4.00
07/19/2017	HART, CHARLES	9164		City Of Chicago Police	$16.28
07/19/2017	HART, CHARLES	9164		City Of Chicago Police	$174.49
07/19/2017	HART, CHARLES	9164		City Of Chicago Police	$4.00
07/19/2017	HART, CHARLES	9164		City Of Chicago Police	$0.60
07/19/2017	HART, CHARLES	9164		City Of Chicago Police	$214.15
10/06/2017	HARRISON, JOHN	9161	001	City Of Chicago Police	$416.56
10/06/2017	HARRISON, JOHN	9161	001	City Of Chicago Police	$4.00
04/08/2014	HARO, JORGE	9161		City Of Chicago Police	$1.00
04/08/2014	HARO, JORGE	9161		City Of Chicago Police	$1.00
04/08/2014	HARO, JORGE	9161		City Of Chicago Police	$0.22
03/29/2013	HANNA, JANET	9161	284	City Of Chicago Police	$75.32

Incident Date	Claimant	Rank	Unit of Assignment	Insured	Total to be Paid
03/29/2013	HANNA, JANET	9161	284	City Of Chicago Police	$75.32
03/29/2013	HANNA, JANET	9161	284	City Of Chicago Police	$21.72
03/01/2016	HALLINAN, ANNETTE	9161		City Of Chicago Police	$4.00
03/01/2016	HALLINAN, ANNETTE	9161		City Of Chicago Police	$119.37
03/01/2016	HALLINAN, ANNETTE	9161		City Of Chicago Police	$4.00
03/01/2016	HALLINAN, ANNETTE	9161		City Of Chicago Police	$119.37
03/01/2016	HALLINAN, ANNETTE	9161		City Of Chicago Police	$420.16
05/22/2016	HAGEN, GAIL	9171		City Of Chicago Police	$330.02
05/22/2016	HAGEN, GAIL	9171		City Of Chicago Police	$1.14
05/22/2016	HAGEN, GAIL	9171		City Of Chicago Police	$4.00
08/26/2017	HABIAK, PAUL	9161	044	City Of Chicago Police	$4.00
07/05/2003	Greer, Howard T	P	00008	City Of Chicago Police	$4.00
07/05/2003	Greer, Howard T	P	00008	City Of Chicago Police	$4.00
07/05/2003	Greer, Howard T	P	00008	City Of Chicago Police	$21.46
07/05/2003	Greer, Howard T	P	00008	City Of Chicago Police	$4.00
07/05/2003	Greer, Howard T	P	00008	City Of Chicago Police	$4.00
07/05/2003	Greer, Howard T	P	00008	City Of Chicago Police	$4.00
07/05/2003	Greer, Howard T	P	00008	City Of Chicago Police	$4.00
07/05/2003	Greer, Howard T	P	00008	City Of Chicago Police	$1.59
07/05/2003	Greer, Howard T	P	00008	City Of Chicago Police	$4.00
07/05/2003	Greer, Howard T	P	00008	City Of Chicago Police	$4.29
07/05/2003	Greer, Howard T	P	00008	City Of Chicago Police	$4.00
07/05/2003	Greer, Howard T	P	00008	City Of Chicago Police	$4.00
07/05/2003	Greer, Howard T	P	00008	City Of Chicago Police	$4.00
07/05/2003	Greer, Howard T	P	00008	City Of Chicago Police	$4.00
07/05/2003	Greer, Howard T	P	00008	City Of Chicago Police	$4.00
07/05/2003	Greer, Howard T	P	00008	City Of Chicago Police	$4.00
07/05/2003	Greer, Howard T	P	00008	City Of Chicago Police	$4.00
07/05/2003	Greer, Howard T	P	00008	City Of Chicago Police	$4.00
07/05/2003	Greer, Howard T	P	00008	City Of Chicago Police	$4.00
07/05/2003	Greer, Howard T	P	00008	City Of Chicago Police	$4.00
07/05/2003	Greer, Howard T	P	00008	City Of Chicago Police	$4.00
07/05/2003	Greer, Howard T	P	00008	City Of Chicago Police	$4.00

Incident Date	Claimant	Rank	Unit of Assignment	Insured	Total to be Paid
07/05/2003	Greer, Howard T	P	00008	City Of Chicago Police	$4.00
07/05/2003	Greer, Howard T	P	00008	City Of Chicago Police	$2.77
07/05/2003	Greer, Howard T	P	00008	City Of Chicago Police	$4.00
07/05/2003	Greer, Howard T	P	00008	City Of Chicago Police	$4.00
07/05/2003	Greer, Howard T	P	00008	City Of Chicago Police	$4.00
07/05/2003	Greer, Howard T	P	00008	City Of Chicago Police	$4.00
07/05/2003	Greer, Howard T	P	00008	City Of Chicago Police	$4.00
07/05/2003	Greer, Howard T	P	00008	City Of Chicago Police	$4.00
07/05/2003	Greer, Howard T	P	00008	City Of Chicago Police	$4.00
07/05/2003	Greer, Howard T	P	00008	City Of Chicago Police	$4.00
07/05/2003	Greer, Howard T	P	00008	City Of Chicago Police	$90.61
07/05/2003	Greer, Howard T	P	00008	City Of Chicago Police	$4.00
07/05/2003	Greer, Howard T	P	00008	City Of Chicago Police	$4.00
07/05/2003	Greer, Howard T	P	00008	City Of Chicago Police	$4.00
07/05/2003	Greer, Howard T	P	00008	City Of Chicago Police	$4.00
07/05/2003	Greer, Howard T	P	00008	City Of Chicago Police	$4.00
07/05/2003	Greer, Howard T	P	00008	City Of Chicago Police	$4.00
07/05/2003	Greer, Howard T	P	00008	City Of Chicago Police	$3.44
07/05/2003	Greer, Howard T	P	00008	City Of Chicago Police	$4.00
07/05/2003	Greer, Howard T	P	00008	City Of Chicago Police	$1.01
07/05/2003	Greer, Howard T	P	00008	City Of Chicago Police	$4.00
07/05/2003	Greer, Howard T	P	00008	City Of Chicago Police	$1.01
07/05/2003	Greer, Howard T	P	00008	City Of Chicago Police	$4.00
07/05/2003	Greer, Howard T	P	00008	City Of Chicago Police	$3.44
07/05/2003	Greer, Howard T	P	00008	City Of Chicago Police	$4.00
07/16/2015	GUTIERREZ, JORGE	9161		City Of Chicago Police	$0.44
02/20/2017	GUERRERO, CESAR	9161	006	City Of Chicago Police	$0.13
02/20/2017	GUERRERO, CESAR	9161	006	City Of Chicago Police	$0.13
02/20/2017	GUERRERO, CESAR	9161	006	City Of Chicago Police	$0.69
02/20/2017	GUERRERO, CESAR	9161	006	City Of Chicago Police	$4.00
02/20/2017	GUERRERO, CESAR	9161	006	City Of Chicago Police	$76.82
02/20/2017	GUERRERO, CESAR	9161	006	City Of Chicago Police	$42.14
02/20/2017	GUERRERO, CESAR	9161	006	City Of Chicago Police	$4.00

Incident Date	Claimant	Rank	Unit of Assignment	Insured	Total to be Paid
02/20/2017	GUERRERO, CESAR	9161	006	City Of Chicago Police	$0.15
02/20/2017	GUERRERO, CESAR	9161	006	City Of Chicago Police	$42.14
02/20/2017	GUERRERO, CESAR	9161	006	City Of Chicago Police	$4.00
02/20/2017	GUERRERO, CESAR	9161	006	City Of Chicago Police	$0.15
02/20/2017	GUERRERO, CESAR	9161	006	City Of Chicago Police	$84.28
02/20/2017	GUERRERO, CESAR	9161	006	City Of Chicago Police	$4.00
02/20/2017	GUERRERO, CESAR	9161	006	City Of Chicago Police	$0.30
02/20/2017	GUERRERO, CESAR	9161	006	City Of Chicago Police	$330.02
02/20/2017	GUERRERO, CESAR	9161	006	City Of Chicago Police	$4.00
02/20/2017	GUERRERO, CESAR	9161	006	City Of Chicago Police	$1.14
02/20/2017	GUERRERO, CESAR	9161	006	City Of Chicago Police	$309.10
02/20/2017	GUERRERO, CESAR	9161	006	City Of Chicago Police	$4.00
02/20/2017	GUERRERO, CESAR	9161	006	City Of Chicago Police	$1.08
02/20/2017	GUERRERO, CESAR	9161	006	City Of Chicago Police	$84.28
02/20/2017	GUERRERO, CESAR	9161	006	City Of Chicago Police	$4.00
02/20/2017	GUERRERO, CESAR	9161	006	City Of Chicago Police	$0.30
02/20/2017	GUERRERO, CESAR	9161	006	City Of Chicago Police	$330.02
02/20/2017	GUERRERO, CESAR	9161	006	City Of Chicago Police	$4.00
02/20/2017	GUERRERO, CESAR	9161	006	City Of Chicago Police	$1.14
02/20/2017	GUERRERO, CESAR	9161	006	City Of Chicago Police	$330.02
02/20/2017	GUERRERO, CESAR	9161	006	City Of Chicago Police	$4.00
02/20/2017	GUERRERO, CESAR	9161	006	City Of Chicago Police	$1.14
02/20/2017	GUERRERO, CESAR	9161	006	City Of Chicago Police	$84.28
02/20/2017	GUERRERO, CESAR	9161	006	City Of Chicago Police	$4.00
02/20/2017	GUERRERO, CESAR	9161	006	City Of Chicago Police	$0.30
11/23/2014	GUERRERO, ANGELICA	9161		City Of Chicago Police	$212.07
11/23/2014	GUERRERO, ANGELICA	9161		City Of Chicago Police	$512.07
05/14/2010	GUARNIERI, PAUL	9161		City Of Chicago Police	$215.89
05/14/2010	GUARNIERI, PAUL	9161		City Of Chicago Police	$341.74
11/20/2017	GREENWOOD, CORNELIUS	9164	044	City Of Chicago Police	$76.82
11/20/2017	GREENWOOD, CORNELIUS	9164	044	City Of Chicago Police	$4.00
11/20/2017	GREENWOOD, CORNELIUS	9164	044	City Of Chicago Police	$0.69
10/09/2017	GREEN, CHRISTOPHER	9161		City Of Chicago Police	$4.00

Incident Date	Claimant	Rank	Unit of Assignment	Insured	Total to be Paid
10/09/2017	GREEN, CHRISTOPHER	9161		City Of Chicago Police	$0.72
10/09/2017	GREEN, CHRISTOPHER	9161		City Of Chicago Police	$208.68
10/09/2017	GREEN, CHRISTOPHER	9161		City Of Chicago Police	$189.58
10/09/2017	GREEN, CHRISTOPHER	9161		City Of Chicago Police	$265.02
10/09/2017	GREEN, CHRISTOPHER	9161		City Of Chicago Police	$4.00
10/09/2017	GREEN, CHRISTOPHER	9161		City Of Chicago Police	$0.92
10/09/2017	GREEN, CHRISTOPHER	9161		City Of Chicago Police	$265.02
10/09/2017	GREEN, CHRISTOPHER	9161		City Of Chicago Police	$4.00
10/09/2017	GREEN, CHRISTOPHER	9161		City Of Chicago Police	$0.92
10/09/2017	GREEN, CHRISTOPHER	9161		City Of Chicago Police	$80.86
10/09/2017	GREEN, CHRISTOPHER	9161		City Of Chicago Police	$4.00
10/09/2017	GREEN, CHRISTOPHER	9161		City Of Chicago Police	$225.36
10/09/2017	GREEN, CHRISTOPHER	9161		City Of Chicago Police	$4.00
10/09/2017	GREEN, CHRISTOPHER	9161		City Of Chicago Police	$0.78
10/09/2017	GREEN, CHRISTOPHER	9161		City Of Chicago Police	$4.00
10/27/2017	GRAY, JOSEPH	9161		City Of Chicago Police	$4.00
10/27/2017	GRAY, JOSEPH	9161		City Of Chicago Police	$191.98
07/27/2017	GRACIA, ANTHONY	9161		City Of Chicago Police	$72.77
07/27/2017	GRACIA, ANTHONY	9161		City Of Chicago Police	$72.77
02/06/2017	GORDON, WALTER	9161	017	City Of Chicago Police	$0.79
02/06/2017	GORDON, WALTER	9161	017	City Of Chicago Police	$4.00
02/06/2017	GORDON, WALTER	9161	017	City Of Chicago Police	$229.51
09/21/2017	GONZALEZ, VICTOR	9161		City Of Chicago Police	$4.00
09/21/2017	GONZALEZ, VICTOR	9161		City Of Chicago Police	$169.68
09/21/2017	GONZALEZ, VICTOR	9161		City Of Chicago Police	$12.39
11/03/2015	GONZALEZ, SAMANTHA	9161	413	City Of Chicago Police	$4.00
11/03/2015	GONZALEZ, SAMANTHA	9161	413	City Of Chicago Police	$3.43
11/03/2015	GONZALEZ, SAMANTHA	9161	413	City Of Chicago Police	$287.22
11/03/2015	GONZALEZ, SAMANTHA	9161	413	City Of Chicago Police	$4.00
11/03/2015	GONZALEZ, SAMANTHA	9161	413	City Of Chicago Police	$609.38
11/03/2015	GONZALEZ, SAMANTHA	9161	413	City Of Chicago Police	$140.02
11/03/2015	GONZALEZ, SAMANTHA	9161	413	City Of Chicago Police	$4.00
11/03/2015	GONZALEZ, SAMANTHA	9161	413	City Of Chicago Police	$4.00

Incident Date	Claimant	Rank	Unit of Assignment	Insured	Total to be Paid
11/03/2015	GONZALEZ, SAMANTHA	9161	413	City Of Chicago Police	$2.00
11/03/2015	GONZALEZ, SAMANTHA	9161	413	City Of Chicago Police	$4.00
11/03/2015	GONZALEZ, SAMANTHA	9161	413	City Of Chicago Police	$1.60
11/03/2015	GONZALEZ, SAMANTHA	9161	413	City Of Chicago Police	$68.04
11/03/2015	GONZALEZ, SAMANTHA	9161	413	City Of Chicago Police	$249.16
11/03/2015	GONZALEZ, SAMANTHA	9161	413	City Of Chicago Police	$287.22
11/03/2015	GONZALEZ, SAMANTHA	9161	413	City Of Chicago Police	$4.00
11/03/2015	GONZALEZ, SAMANTHA	9161	413	City Of Chicago Police	$2.00
11/03/2015	GONZALEZ, SAMANTHA	9161	413	City Of Chicago Police	$287.22
11/03/2015	GONZALEZ, SAMANTHA	9161	413	City Of Chicago Police	$4.00
11/03/2015	GONZALEZ, SAMANTHA	9161	413	City Of Chicago Police	$2.00
11/03/2015	GONZALEZ, SAMANTHA	9161	413	City Of Chicago Police	$287.22
11/03/2015	GONZALEZ, SAMANTHA	9161	413	City Of Chicago Police	$4.00
11/03/2015	GONZALEZ, SAMANTHA	9161	413	City Of Chicago Police	$2.00
11/03/2015	GONZALEZ, SAMANTHA	9161	413	City Of Chicago Police	$249.16
11/03/2015	GONZALEZ, SAMANTHA	9161	413	City Of Chicago Police	$4.00
11/03/2015	GONZALEZ, SAMANTHA	9161	413	City Of Chicago Police	$1.60
04/28/2017	GONZALEZ, RODOLFO	9161		City Of Chicago Police	$109.18
09/16/2017	GONZALEZ, JESUS	9161	044	City Of Chicago Police	$72.77
09/16/2017	GONZALEZ, JESUS	9161	044	City Of Chicago Police	$4.00
09/16/2017	GONZALEZ, JESUS	9161	044	City Of Chicago Police	$1.38
09/16/2017	GONZALEZ, JESUS	9161	044	City Of Chicago Police	$403.32
09/16/2017	GONZALEZ, JESUS	9161	044	City Of Chicago Police	$4.00
09/16/2017	GONZALEZ, JESUS	9161	044	City Of Chicago Police	$52.46
09/16/2017	GONZALEZ, JESUS	9161	044	City Of Chicago Police	$164.91
09/16/2017	GONZALEZ, JESUS	9161	044	City Of Chicago Police	$4.00
09/16/2017	GONZALEZ, JESUS	9161	044	City Of Chicago Police	$18.09
09/16/2017	GONZALEZ, JESUS	9161	044	City Of Chicago Police	$4.00
09/16/2017	GONZALEZ, JESUS	9161	044	City Of Chicago Police	$92.79
09/16/2017	GONZALEZ, JESUS	9161	044	City Of Chicago Police	$4.00
08/09/2016	GONZALEZ, CHARLOTTE			City Of Chicago Police	$1.27
08/12/2015	GONZALES, ROBIN	9161	044	City Of Chicago Police	$93.90
08/12/2015	GONZALES, ROBIN	9161	044	City Of Chicago Police	$4.00

Incident Date	Claimant	Rank	Unit of Assignment	Insured	Total to be Paid
08/12/2015	GONZALES, ROBIN	9161	044	City Of Chicago Police	$4.00
08/12/2015	GONZALES, ROBIN	9161	044	City Of Chicago Police	$4.00
08/12/2015	GONZALES, ROBIN	9161	044	City Of Chicago Police	$4.00
08/12/2015	GONZALES, ROBIN	9161	044	City Of Chicago Police	$10.56
08/12/2015	GONZALES, ROBIN	9161	044	City Of Chicago Police	$4.00
10/03/2011	GLYNN, MICHAEL	9161	011	City Of Chicago Police	$2.09
10/03/2011	GLYNN, MICHAEL	9161	011	City Of Chicago Police	$4.00
04/23/2010	GIRON, MANUEL			City Of Chicago Police	$4.00
09/14/2017	GIBBONS, KEVIN	9164		City Of Chicago Police	$80.64
09/14/2017	GIBBONS, KEVIN	9164		City Of Chicago Police	$1.52
09/14/2017	GIBBONS, KEVIN	9164		City Of Chicago Police	$4.00
10/08/2016	GIBBONS, KERRY	9161		City Of Chicago Police	$24.91
10/08/2016	GIBBONS, KERRY	9161		City Of Chicago Police	$82.32
10/08/2016	GIBBONS, KERRY	9161		City Of Chicago Police	$0.63
04/17/2017	GARZA, RUDOLPH	9161		City Of Chicago Police	$83.89
05/10/2014	GARZA, NORA	9161	044	City Of Chicago Police	$214.23
09/25/2017	GARDUNO, ROBERTO	9161		City Of Chicago Police	$1.54
09/25/2017	GARDUNO, ROBERTO	9161		City Of Chicago Police	$4.00
09/25/2017	GARDUNO, ROBERTO	9161		City Of Chicago Police	$1.90
09/25/2017	GARDUNO, ROBERTO	9161		City Of Chicago Police	$63.30
09/25/2017	GARDUNO, ROBERTO	9161		City Of Chicago Police	$51.09
09/25/2017	GARDUNO, ROBERTO	9161		City Of Chicago Police	$4.00
10/25/2017	GARCIA, OMAR	9161		City Of Chicago Police	$19.26
10/25/2017	GARCIA, OMAR	9161		City Of Chicago Police	$11.59
10/25/2017	GARCIA, OMAR	9161		City Of Chicago Police	$4.00
10/25/2017	GARCIA, OMAR	9161		City Of Chicago Police	$4.00
10/25/2017	GARCIA, OMAR	9161		City Of Chicago Police	$34.63
11/04/2016	GARCIA, LUIS	9161	044	City Of Chicago Police	$214.23
07/11/2010	GARCIA, JOSE			City Of Chicago Police	$1.07
07/11/2010	GARCIA, JOSE			City Of Chicago Police	$4.00
07/11/2010	GARCIA, JOSE			City Of Chicago Police	$4.00
07/11/2010	GARCIA, JOSE			City Of Chicago Police	$4.00
07/11/2010	GARCIA, JOSE			City Of Chicago Police	$2.96

Incident Date	Claimant	Rank	Unit of Assignment	Insured	Total to be Paid
05/17/2017	GARCIA, EDWARD	9161		City Of Chicago Police	$4.00
05/17/2017	GARCIA, EDWARD	9161		City Of Chicago Police	$3.43
05/17/2017	GARCIA, EDWARD	9161		City Of Chicago Police	$4.00
05/17/2017	GARCIA, EDWARD	9161		City Of Chicago Police	$4.00
05/17/2017	GARCIA, EDWARD	9161		City Of Chicago Police	$740.33
05/17/2017	GARCIA, EDWARD	9161		City Of Chicago Police	$0.76
05/17/2017	GARCIA, EDWARD	9161		City Of Chicago Police	$145.04
05/17/2017	GARCIA, EDWARD	9161		City Of Chicago Police	$486.70
06/15/2017	GARBO, MICHAEL	9161	121	City Of Chicago Police	$0.46
06/15/2017	GARBO, MICHAEL	9161	121	City Of Chicago Police	$4.00
06/15/2017	GARBO, MICHAEL	9161	121	City Of Chicago Police	$130.57
06/15/2017	GARBO, MICHAEL	9161	121	City Of Chicago Police	$0.61
06/15/2017	GARBO, MICHAEL	9161	121	City Of Chicago Police	$4.00
06/15/2017	GARBO, MICHAEL	9161	121	City Of Chicago Police	$172.71
06/15/2017	GARBO, MICHAEL	9161	121	City Of Chicago Police	$0.46
06/15/2017	GARBO, MICHAEL	9161	121	City Of Chicago Police	$4.00
06/15/2017	GARBO, MICHAEL	9161	121	City Of Chicago Police	$130.57
06/15/2017	GARBO, MICHAEL	9161	121	City Of Chicago Police	$0.62
06/15/2017	GARBO, MICHAEL	9161	121	City Of Chicago Police	$4.00
06/15/2017	GARBO, MICHAEL	9161	121	City Of Chicago Police	$176.86
09/25/2017	GALLARDO, STEPHANIE	9161	044	City Of Chicago Police	$0.78
09/25/2017	GALLARDO, STEPHANIE	9161	044	City Of Chicago Police	$4.00
09/25/2017	GALLARDO, STEPHANIE	9161	044	City Of Chicago Police	$4.00
09/25/2017	GALLARDO, STEPHANIE	9161	044	City Of Chicago Police	$0.79
09/25/2017	GALLARDO, STEPHANIE	9161	044	City Of Chicago Police	$229.51
09/25/2017	GALLARDO, STEPHANIE	9161	044	City Of Chicago Police	$0.63
09/25/2017	GALLARDO, STEPHANIE	9161	044	City Of Chicago Police	$183.22
09/25/2017	GALLARDO, STEPHANIE	9161	044	City Of Chicago Police	$4.00
09/25/2017	GALLARDO, STEPHANIE	9161	044	City Of Chicago Police	$183.22
09/25/2017	GALLARDO, STEPHANIE	9161	044	City Of Chicago Police	$0.78
09/25/2017	GALLARDO, STEPHANIE	9161	044	City Of Chicago Police	$4.00
09/25/2017	GALLARDO, STEPHANIE	9161	044	City Of Chicago Police	$225.36
09/25/2017	GALLARDO, STEPHANIE	9161	044	City Of Chicago Police	$0.78

Incident Date	Claimant	Rank	Unit of Assignment	Insured	Total to be Paid
09/25/2017	GALLARDO, STEPHANIE	9161	044	City Of Chicago Police	$4.00
09/25/2017	GALLARDO, STEPHANIE	9161	044	City Of Chicago Police	$225.36
09/25/2017	GALLARDO, STEPHANIE	9161	044	City Of Chicago Police	$4.00
09/25/2017	GALLARDO, STEPHANIE	9161	044	City Of Chicago Police	$225.36
09/25/2017	GALLARDO, STEPHANIE	9161	044	City Of Chicago Police	$0.63
09/25/2017	GALLARDO, STEPHANIE	9161	044	City Of Chicago Police	$4.00
09/25/2017	GALLARDO, STEPHANIE	9161	044	City Of Chicago Police	$183.22
09/25/2017	GALLARDO, STEPHANIE	9161	044	City Of Chicago Police	$0.63
01/28/2014	GALIARDO, LESLIE	9161	016	City Of Chicago Police	$26.59
09/27/2016	GADEK, MARTIN	9161		City Of Chicago Police	$0.07
09/27/2016	GADEK, MARTIN	9161		City Of Chicago Police	$4.00
09/27/2016	GADEK, MARTIN	9161		City Of Chicago Police	$46.81
12/22/2015	FURLET, MILES	9161	044	City Of Chicago Police	$2.22
12/22/2015	FURLET, MILES	9161	044	City Of Chicago Police	$4.00
09/23/2017	FURLET, MILES	9161	313	City Of Chicago Police	$0.77
09/23/2017	FURLET, MILES	9161	313	City Of Chicago Police	$251.97
09/23/2017	FURLET, MILES	9161	313	City Of Chicago Police	$4.00
09/23/2017	FURLET, MILES	9161	313	City Of Chicago Police	$0.87
09/23/2017	FURLET, MILES	9161	313	City Of Chicago Police	$0.77
09/23/2017	FURLET, MILES	9161	313	City Of Chicago Police	$4.00
09/23/2017	FURLET, MILES	9161	313	City Of Chicago Police	$0.77
09/23/2017	FURLET, MILES	9161	313	City Of Chicago Police	$222.88
09/23/2017	FURLET, MILES	9161	313	City Of Chicago Police	$4.00
09/23/2017	FURLET, MILES	9161	313	City Of Chicago Police	$0.77
09/23/2017	FURLET, MILES	9161	313	City Of Chicago Police	$4.00
09/23/2017	FURLET, MILES	9161	313	City Of Chicago Police	$222.88
09/23/2017	FURLET, MILES	9161	313	City Of Chicago Police	$222.88
09/23/2017	FURLET, MILES	9161	313	City Of Chicago Police	$222.88
09/23/2017	FURLET, MILES	9161	313	City Of Chicago Police	$4.00
04/30/2016	FULLER, MICHAEL	9161		City Of Chicago Police	$0.93
07/15/2015	FRANCO, LINDEN	9161		City Of Chicago Police	$0.77
07/15/2015	FRANCO, LINDEN	9161		City Of Chicago Police	$1.05
02/16/2015	FOLINO, ANTHONY	9161		City Of Chicago Police	$346.68

Incident Date	Claimant	Rank	Unit of Assignment	Insured	Total to be Paid
02/16/2015	FOLINO, ANTHONY	9161		City Of Chicago Police	$656.16
02/16/2015	FOLINO, ANTHONY	9161		City Of Chicago Police	$687.47
02/16/2015	FOLINO, ANTHONY	9161		City Of Chicago Police	$55.59
06/14/2017	FLORES, RAMIRO	9161		City Of Chicago Police	$267.23
06/14/2017	FLORES, RAMIRO	9161		City Of Chicago Police	$4.00
06/14/2017	FLORES, RAMIRO	9161		City Of Chicago Police	$0.92
06/14/2017	FLORES, RAMIRO	9161		City Of Chicago Police	$260.87
06/14/2017	FLORES, RAMIRO	9161		City Of Chicago Police	$4.00
06/14/2017	FLORES, RAMIRO	9161		City Of Chicago Police	$0.91
06/14/2017	FLORES, RAMIRO	9161		City Of Chicago Police	$330.02
06/14/2017	FLORES, RAMIRO	9161		City Of Chicago Police	$4.00
06/14/2017	FLORES, RAMIRO	9161		City Of Chicago Police	$1.14
06/14/2017	FLORES, RAMIRO	9161		City Of Chicago Police	$222.88
06/14/2017	FLORES, RAMIRO	9161		City Of Chicago Police	$4.00
06/14/2017	FLORES, RAMIRO	9161		City Of Chicago Police	$0.77
06/14/2017	FLORES, RAMIRO	9161		City Of Chicago Police	$206.74
06/14/2017	FLORES, RAMIRO	9161		City Of Chicago Police	$4.00
06/14/2017	FLORES, RAMIRO	9161		City Of Chicago Police	$0.71
06/14/2017	FLORES, RAMIRO	9161		City Of Chicago Police	$260.87
06/14/2017	FLORES, RAMIRO	9161		City Of Chicago Police	$4.00
06/14/2017	FLORES, RAMIRO	9161		City Of Chicago Police	$0.91
06/14/2017	FLORES, RAMIRO	9161		City Of Chicago Police	$330.02
06/14/2017	FLORES, RAMIRO	9161		City Of Chicago Police	$4.00
06/14/2017	FLORES, RAMIRO	9161		City Of Chicago Police	$1.14
06/14/2017	FLORES, RAMIRO	9161		City Of Chicago Police	$267.50
06/14/2017	FLORES, RAMIRO	9161		City Of Chicago Police	$4.00
06/14/2017	FLORES, RAMIRO	9161		City Of Chicago Police	$0.93
06/14/2017	FLORES, RAMIRO	9161		City Of Chicago Police	$218.73
06/14/2017	FLORES, RAMIRO	9161		City Of Chicago Police	$4.00
06/14/2017	FLORES, RAMIRO	9161		City Of Chicago Police	$0.76
06/14/2017	FLORES, RAMIRO	9161		City Of Chicago Police	$1.14
06/14/2017	FLORES, RAMIRO	9161		City Of Chicago Police	$330.02
06/14/2017	FLORES, RAMIRO	9161		City Of Chicago Police	$330.02

Incident Date	Claimant	Rank	Unit of Assignment	Insured	Total to be Paid
06/14/2017	FLORES, RAMIRO	9161		City Of Chicago Police	$4.00
06/14/2017	FLORES, RAMIRO	9161		City Of Chicago Police	$1.14
06/14/2017	FLORES, RAMIRO	9161		City Of Chicago Police	$309.37
06/14/2017	FLORES, RAMIRO	9161		City Of Chicago Police	$4.00
06/14/2017	FLORES, RAMIRO	9161		City Of Chicago Police	$1.07
06/14/2017	FLORES, RAMIRO	9161		City Of Chicago Police	$265.02
06/14/2017	FLORES, RAMIRO	9161		City Of Chicago Police	$4.00
06/14/2017	FLORES, RAMIRO	9161		City Of Chicago Police	$0.92
06/14/2017	FLORES, RAMIRO	9161		City Of Chicago Police	$309.37
06/14/2017	FLORES, RAMIRO	9161		City Of Chicago Police	$4.00
06/14/2017	FLORES, RAMIRO	9161		City Of Chicago Police	$1.07
06/14/2017	FLORES, RAMIRO	9161		City Of Chicago Police	$218.73
06/14/2017	FLORES, RAMIRO	9161		City Of Chicago Police	$4.00
06/14/2017	FLORES, RAMIRO	9161		City Of Chicago Police	$0.76
06/14/2017	FLORES, RAMIRO	9161		City Of Chicago Police	$330.02
06/14/2017	FLORES, RAMIRO	9161		City Of Chicago Police	$4.00
06/14/2017	FLORES, RAMIRO	9161		City Of Chicago Police	$1.14
06/14/2017	FLORES, RAMIRO	9161		City Of Chicago Police	$330.02
06/14/2017	FLORES, RAMIRO	9161		City Of Chicago Police	$4.00
06/14/2017	FLORES, RAMIRO	9161		City Of Chicago Police	$1.14
06/14/2017	FLORES, RAMIRO	9161		City Of Chicago Police	$330.02
06/14/2017	FLORES, RAMIRO	9161		City Of Chicago Police	$4.00
06/14/2017	FLORES, RAMIRO	9161		City Of Chicago Police	$1.14
06/14/2017	FLORES, RAMIRO	9161		City Of Chicago Police	$265.02
06/14/2017	FLORES, RAMIRO	9161		City Of Chicago Police	$4.00
06/14/2017	FLORES, RAMIRO	9161		City Of Chicago Police	$0.92
06/14/2017	FLORES, RAMIRO	9161		City Of Chicago Police	$303.01
06/14/2017	FLORES, RAMIRO	9161		City Of Chicago Police	$4.00
06/14/2017	FLORES, RAMIRO	9161		City Of Chicago Police	$1.06
06/14/2017	FLORES, RAMIRO	9161		City Of Chicago Police	$330.02
06/14/2017	FLORES, RAMIRO	9161		City Of Chicago Police	$4.00
06/14/2017	FLORES, RAMIRO	9161		City Of Chicago Police	$1.14
06/14/2017	FLORES, RAMIRO	9161		City Of Chicago Police	$260.87

Incident Date	Claimant	Rank	Unit of Assignment	Insured	Total to be Paid
06/14/2017	FLORES, RAMIRO	9161		City Of Chicago Police	$4.00
06/14/2017	FLORES, RAMIRO	9161		City Of Chicago Police	$0.91
06/14/2017	FLORES, RAMIRO	9161		City Of Chicago Police	$330.02
06/14/2017	FLORES, RAMIRO	9161		City Of Chicago Police	$4.00
06/14/2017	FLORES, RAMIRO	9161		City Of Chicago Police	$1.14
06/14/2017	FLORES, RAMIRO	9161		City Of Chicago Police	$267.50
06/14/2017	FLORES, RAMIRO	9161		City Of Chicago Police	$4.00
06/14/2017	FLORES, RAMIRO	9161		City Of Chicago Police	$0.93
06/14/2017	FLORES, RAMIRO	9161		City Of Chicago Police	$4.00
06/14/2017	FLORES, RAMIRO	9161		City Of Chicago Police	$1.14
06/14/2017	FLORES, RAMIRO	9161		City Of Chicago Police	$330.02
06/14/2017	FLORES, RAMIRO	9161		City Of Chicago Police	$4.00
06/14/2017	FLORES, RAMIRO	9161		City Of Chicago Police	$1.14
06/14/2017	FLORES, RAMIRO	9161		City Of Chicago Police	$330.02
06/14/2017	FLORES, RAMIRO	9161		City Of Chicago Police	$4.00
06/14/2017	FLORES, RAMIRO	9161		City Of Chicago Police	$1.14
06/14/2017	FLORES, RAMIRO	9161		City Of Chicago Police	$330.02
06/14/2017	FLORES, RAMIRO	9161		City Of Chicago Police	$4.00
06/14/2017	FLORES, RAMIRO	9161		City Of Chicago Police	$330.02
06/14/2017	FLORES, RAMIRO	9161		City Of Chicago Police	$4.00
06/14/2017	FLORES, RAMIRO	9161		City Of Chicago Police	$1.14
06/14/2017	FLORES, RAMIRO	9161		City Of Chicago Police	$330.02
06/14/2017	FLORES, RAMIRO	9161		City Of Chicago Police	$4.00
06/14/2017	FLORES, RAMIRO	9161		City Of Chicago Police	$1.14
06/14/2017	FLORES, RAMIRO	9161		City Of Chicago Police	$330.02
06/14/2017	FLORES, RAMIRO	9161		City Of Chicago Police	$4.00
06/14/2017	FLORES, RAMIRO	9161		City Of Chicago Police	$1.14
09/28/2015	FLISK, MARGARET	9171		City Of Chicago Police	$24.57
09/28/2015	FLISK, MARGARET	9171		City Of Chicago Police	$24.57
11/01/2017	FLISK, MARGARET	9171		City Of Chicago Police	$15.81
11/01/2017	FLISK, MARGARET	9171		City Of Chicago Police	$256.10
11/01/2017	FLISK, MARGARET	9171		City Of Chicago Police	$4.00
11/01/2017	FLISK, MARGARET	9171		City Of Chicago Police	$4.84

Incident Date	Claimant	Rank	Unit of Assignment	Insured	Total to be Paid
11/01/2017	FLISK, MARGARET	9171		City Of Chicago Police	$836.69
11/01/2017	FLISK, MARGARET	9171		City Of Chicago Police	$4.00
02/16/2012	FISCHER, NATALIE	9161		City Of Chicago Police	$4.00
02/16/2012	FISCHER, NATALIE	9161		City Of Chicago Police	$76.82
02/16/2012	FISCHER, NATALIE	9161		City Of Chicago Police	$0.69
08/07/2012	FINERAN, BETH	9161	003	City Of Chicago Police	$4.00
05/29/2012	FIGUEROA, NICOLE	9161		City Of Chicago Police	$4.00
06/17/2016	FIERRO, HUGO	9161		City Of Chicago Police	$4.00
06/17/2016	FIERRO, HUGO	9161		City Of Chicago Police	$170.32
06/17/2016	FIERRO, HUGO	9161		City Of Chicago Police	$0.86
06/17/2016	FIERRO, HUGO	9161		City Of Chicago Police	$4.00
06/17/2016	FIERRO, HUGO	9161		City Of Chicago Police	$170.32
06/17/2016	FIERRO, HUGO	9161		City Of Chicago Police	$0.86
11/07/2017	FETZER, MATTHEW	9161	353	City Of Chicago Police	$4.00
11/07/2017	FETZER, MATTHEW	9161	353	City Of Chicago Police	$696.91
11/07/2017	FETZER, MATTHEW	9161	353	City Of Chicago Police	$13.17
04/21/2016	FERRO, DOMINIC	9161		City Of Chicago Police	$4.00
04/21/2016	FERRO, DOMINIC	9161		City Of Chicago Police	$4.00
05/15/2017	FERENZI, LAWRENCE	9161	012	City Of Chicago Police	$4.00
05/15/2017	FERENZI, LAWRENCE	9161	012	City Of Chicago Police	$80.86
05/15/2017	FERENZI, LAWRENCE	9161	012	City Of Chicago Police	$80.86
05/15/2017	FERENZI, LAWRENCE	9161	012	City Of Chicago Police	$4.00
05/15/2017	FERENZI, LAWRENCE	9161	012	City Of Chicago Police	$80.86
05/15/2017	FERENZI, LAWRENCE	9161	012	City Of Chicago Police	$4.00
06/25/2017	FELICIANO, JOSE	9161	025	City Of Chicago Police	$223.42
06/25/2017	FELICIANO, JOSE	9161	025	City Of Chicago Police	$4.00
06/25/2017	FELICIANO, JOSE	9161	025	City Of Chicago Police	$0.77
06/25/2017	FELICIANO, JOSE	9161	025	City Of Chicago Police	$316.00
06/25/2017	FELICIANO, JOSE	9161	025	City Of Chicago Police	$4.00
06/25/2017	FELICIANO, JOSE	9161	025	City Of Chicago Police	$1.09
06/25/2017	FELICIANO, JOSE	9161	025	City Of Chicago Police	$269.71
06/25/2017	FELICIANO, JOSE	9161	025	City Of Chicago Police	$4.00
06/25/2017	FELICIANO, JOSE	9161	025	City Of Chicago Police	$0.93

Incident Date	Claimant	Rank	Unit of Assignment	Insured	Total to be Paid
06/25/2017	FELICIANO, JOSE	9161	025	City Of Chicago Police	$227.57
06/25/2017	FELICIANO, JOSE	9161	025	City Of Chicago Police	$4.00
06/25/2017	FELICIANO, JOSE	9161	025	City Of Chicago Police	$0.78
06/25/2017	FELICIANO, JOSE	9161	025	City Of Chicago Police	$269.71
06/25/2017	FELICIANO, JOSE	9161	025	City Of Chicago Police	$4.00
06/25/2017	FELICIANO, JOSE	9161	025	City Of Chicago Police	$0.93
06/25/2017	FELICIANO, JOSE	9161	025	City Of Chicago Police	$269.71
06/25/2017	FELICIANO, JOSE	9161	025	City Of Chicago Police	$4.00
06/25/2017	FELICIANO, JOSE	9161	025	City Of Chicago Police	$0.93
06/25/2017	FELICIANO, JOSE	9161	025	City Of Chicago Police	$267.23
06/25/2017	FELICIANO, JOSE	9161	025	City Of Chicago Police	$4.00
06/25/2017	FELICIANO, JOSE	9161	025	City Of Chicago Police	$0.92
06/25/2017	FELICIANO, JOSE	9161	025	City Of Chicago Police	$72.77
06/25/2017	FELICIANO, JOSE	9161	025	City Of Chicago Police	$4.00
06/25/2017	FELICIANO, JOSE	9161	025	City Of Chicago Police	$1.38
06/25/2017	FELICIANO, JOSE	9161	025	City Of Chicago Police	$263.08
06/25/2017	FELICIANO, JOSE	9161	025	City Of Chicago Police	$4.00
06/25/2017	FELICIANO, JOSE	9161	025	City Of Chicago Police	$0.91
09/16/2010	FEIL, CHRISTOPHER	9161	393	City Of Chicago Police	$254.24
09/16/2010	FEIL, CHRISTOPHER	9161	393	City Of Chicago Police	$4.00
09/16/2010	FEIL, CHRISTOPHER	9161	393	City Of Chicago Police	$76.83
09/16/2010	FEIL, CHRISTOPHER	9161	393	City Of Chicago Police	$358.50
09/16/2010	FEIL, CHRISTOPHER	9161	393	City Of Chicago Police	$0.89
09/16/2010	FEIL, CHRISTOPHER	9161	393	City Of Chicago Police	$256.45
09/16/2010	FEIL, CHRISTOPHER	9161	393	City Of Chicago Police	$4.00
09/16/2010	FEIL, CHRISTOPHER	9161	393	City Of Chicago Police	$0.89
09/16/2010	FEIL, CHRISTOPHER	9161	393	City Of Chicago Police	$175.19
09/16/2010	FEIL, CHRISTOPHER	9161	393	City Of Chicago Police	$4.00
09/16/2010	FEIL, CHRISTOPHER	9161	393	City Of Chicago Police	$0.60
09/16/2010	FEIL, CHRISTOPHER	9161	393	City Of Chicago Police	$130.84
09/16/2010	FEIL, CHRISTOPHER	9161	393	City Of Chicago Police	$4.00
09/16/2010	FEIL, CHRISTOPHER	9161	393	City Of Chicago Police	$0.45
09/16/2010	FEIL, CHRISTOPHER	9161	393	City Of Chicago Police	$23.00

Incident Date	Claimant	Rank	Unit of Assignment	Insured	Total to be Paid
09/16/2010	FEIL, CHRISTOPHER	9161	393	City Of Chicago Police	$4.00
09/16/2010	FEIL, CHRISTOPHER	9161	393	City Of Chicago Police	$256.45
09/16/2010	FEIL, CHRISTOPHER	9161	393	City Of Chicago Police	$4.00
09/16/2010	FEIL, CHRISTOPHER	9161	393	City Of Chicago Police	$0.89
09/16/2010	FEIL, CHRISTOPHER	9161	393	City Of Chicago Police	$4.00
09/16/2010	FEIL, CHRISTOPHER	9161	393	City Of Chicago Police	$256.45
09/16/2010	FEIL, CHRISTOPHER	9161	393	City Of Chicago Police	$0.89
09/16/2010	FEIL, CHRISTOPHER	9161	393	City Of Chicago Police	$4.00
09/16/2010	FEIL, CHRISTOPHER	9161	393	City Of Chicago Police	$254.24
09/16/2010	FEIL, CHRISTOPHER	9161	393	City Of Chicago Police	$0.89
09/16/2010	FEIL, CHRISTOPHER	9161	393	City Of Chicago Police	$4.00
09/16/2010	FEIL, CHRISTOPHER	9161	393	City Of Chicago Police	$256.45
09/16/2010	FEIL, CHRISTOPHER	9161	393	City Of Chicago Police	$0.61
09/16/2010	FEIL, CHRISTOPHER	9161	393	City Of Chicago Police	$4.00
09/16/2010	FEIL, CHRISTOPHER	9161	393	City Of Chicago Police	$177.13
09/16/2010	FEIL, CHRISTOPHER	9161	393	City Of Chicago Police	$4.00
09/16/2010	FEIL, CHRISTOPHER	9161	393	City Of Chicago Police	$80.86
09/16/2010	FEIL, CHRISTOPHER	9161	393	City Of Chicago Police	$0.89
09/16/2010	FEIL, CHRISTOPHER	9161	393	City Of Chicago Police	$4.00
09/16/2010	FEIL, CHRISTOPHER	9161	393	City Of Chicago Police	$0.29
09/16/2010	FEIL, CHRISTOPHER	9161	393	City Of Chicago Police	$32.64
09/16/2010	FEIL, CHRISTOPHER	9161	393	City Of Chicago Police	$338.80
09/16/2010	FEIL, CHRISTOPHER	9161	393	City Of Chicago Police	$4.00
07/25/2011	FEENEY, NOREEN	9161	001	City Of Chicago Police	$20.29
07/25/2011	FEENEY, NOREEN	9161	001	City Of Chicago Police	$4.00
07/25/2011	FEENEY, NOREEN	9161	001	City Of Chicago Police	$4.00
07/25/2011	FEENEY, NOREEN	9161	001	City Of Chicago Police	$20.29
11/29/2016	FANTAUZZI, ASHLEY	9161		City Of Chicago Police	$185.52
11/29/2016	FANTAUZZI, ASHLEY	9161		City Of Chicago Police	$4.00
11/29/2016	FANTAUZZI, ASHLEY	9161		City Of Chicago Police	$0.24
11/29/2016	FANTAUZZI, ASHLEY	9161		City Of Chicago Police	$0.24
11/29/2016	FANTAUZZI, ASHLEY	9161		City Of Chicago Police	$183.55
11/29/2016	FANTAUZZI, ASHLEY	9161		City Of Chicago Police	$4.00

Incident Date	Claimant	Rank	Unit of Assignment	Insured	Total to be Paid
03/03/2016	FAGAN, SUSAN	9171		City Of Chicago Police	$4.00
03/03/2016	FAGAN, SUSAN	9171		City Of Chicago Police	$76.82
03/03/2016	FAGAN, SUSAN	9171		City Of Chicago Police	$5.65
03/03/2016	FAGAN, SUSAN	9171		City Of Chicago Police	$4.00
03/03/2016	FAGAN, SUSAN	9171		City Of Chicago Police	$631.48
03/03/2016	FAGAN, SUSAN	9171		City Of Chicago Police	$0.69
03/03/2016	FAGAN, SUSAN	9171		City Of Chicago Police	$167.66
03/03/2016	FAGAN, SUSAN	9171		City Of Chicago Police	$4.00
03/03/2016	FAGAN, SUSAN	9171		City Of Chicago Police	$492.27
03/03/2016	FAGAN, SUSAN	9171		City Of Chicago Police	$4.00
03/03/2016	FAGAN, SUSAN	9171		City Of Chicago Police	$4.40
03/03/2016	FAGAN, SUSAN	9171		City Of Chicago Police	$0.84
08/27/2008	Ellis-Threatt, Karen L	P	00006	City Of Chicago Police	$70.80
08/16/2000	Edenhofer, Carleen	P	00016	City Of Chicago Police	$258.24
08/16/2000	Edenhofer, Carleen	P	00016	City Of Chicago Police	$29.89
07/01/2016	EWING, DEAN	9161		City Of Chicago Police	$4.00
07/01/2016	EWING, DEAN	9161		City Of Chicago Police	$4.00
07/01/2016	EWING, DEAN	9161		City Of Chicago Police	$4.00
07/03/2016	ESCAMILLA, BERNARD	9161		City Of Chicago Police	$4.00
07/03/2016	ESCAMILLA, BERNARD	9161		City Of Chicago Police	$9.64
07/03/2016	ESCAMILLA, BERNARD	9161		City Of Chicago Police	$4.00
07/03/2016	ESCAMILLA, BERNARD	9161		City Of Chicago Police	$3.11
07/04/2017	ENRIQUEZ JR, DOMINGO	9161	010	City Of Chicago Police	$119.91
07/04/2017	ENRIQUEZ JR, DOMINGO	9161	010	City Of Chicago Police	$4.00
07/04/2017	ENRIQUEZ JR, DOMINGO	9161	010	City Of Chicago Police	$421.19
09/22/2017	ENGQUIST, SPENCER	9161		City Of Chicago Police	$4.00
09/22/2017	ENGQUIST, SPENCER	9161		City Of Chicago Police	$224.96
09/22/2017	ENGQUIST, SPENCER	9161		City Of Chicago Police	$4.00
09/22/2017	ENGQUIST, SPENCER	9161		City Of Chicago Police	$6.05
09/22/2017	ENGQUIST, SPENCER	9161		City Of Chicago Police	$675.87
03/07/2012	ENG, DOUGLAS	9161	015	City Of Chicago Police	$169.65
09/21/2015	ELDRIDGE, MARK	9161		City Of Chicago Police	$4.00
09/21/2015	ELDRIDGE, MARK	9161		City Of Chicago Police	$4.00

Incident Date	Claimant	Rank	Unit of Assignment	Insured	Total to be Paid
10/24/2015	EDWARDS, JASON	9161		City Of Chicago Police	$4.00
10/24/2015	EDWARDS, JASON	9161		City Of Chicago Police	$4.00
10/28/2017	EDENS, MICHAEL	9164		City Of Chicago Police	$183.22
10/28/2017	EDENS, MICHAEL	9164		City Of Chicago Police	$183.22
10/28/2017	EDENS, MICHAEL	9164		City Of Chicago Police	$4.00
10/28/2017	EDENS, MICHAEL	9164		City Of Chicago Police	$0.63
10/28/2017	EDENS, MICHAEL	9164		City Of Chicago Police	$4.00
10/28/2017	EDENS, MICHAEL	9164		City Of Chicago Police	$212.53
10/28/2017	EDENS, MICHAEL	9164		City Of Chicago Police	$0.63
10/28/2017	EDENS, MICHAEL	9164		City Of Chicago Police	$220.78
10/28/2017	EDENS, MICHAEL	9164		City Of Chicago Police	$4.00
10/28/2017	EDENS, MICHAEL	9164		City Of Chicago Police	$0.76
10/28/2017	EDENS, MICHAEL	9164		City Of Chicago Police	$2.31
10/28/2017	EDENS, MICHAEL	9164		City Of Chicago Police	$4.00
07/14/1988	Domagala, Bernard	P	09999	City Of Chicago Police	$4.00
07/14/1988	Domagala, Bernard	P	09999	City Of Chicago Police	$4.23
07/14/1988	Domagala, Bernard	P	09999	City Of Chicago Police	$74.56
07/14/1988	Domagala, Bernard	P	09999	City Of Chicago Police	$4.00
07/14/1988	Domagala, Bernard	P	09999	City Of Chicago Police	$4.23
07/14/1988	Domagala, Bernard	P	09999	City Of Chicago Police	$74.56
07/14/1988	Domagala, Bernard	P	09999	City Of Chicago Police	$4.00
07/14/1988	Domagala, Bernard	P	09999	City Of Chicago Police	$4.23
07/14/1988	Domagala, Bernard	P	09999	City Of Chicago Police	$53.20
07/14/1988	Domagala, Bernard	P	09999	City Of Chicago Police	$4.00
07/14/1988	Domagala, Bernard	P	09999	City Of Chicago Police	$2.74
07/14/1988	Domagala, Bernard	P	09999	City Of Chicago Police	$4.00
07/14/1988	Domagala, Bernard	P	09999	City Of Chicago Police	$4.00
07/14/1988	Domagala, Bernard	P	09999	City Of Chicago Police	$6.19
07/14/1988	Domagala, Bernard	P	09999	City Of Chicago Police	$74.56
07/14/1988	Domagala, Bernard	P	09999	City Of Chicago Police	$4.00
07/14/1988	Domagala, Bernard	P	09999	City Of Chicago Police	$4.23
07/14/1988	Domagala, Bernard	P	09999	City Of Chicago Police	$74.56
07/14/1988	Domagala, Bernard	P	09999	City Of Chicago Police	$4.00

Incident Date	Claimant	Rank	Unit of Assignment	Insured	Total to be Paid
07/14/1988	Domagala, Bernard	P	09999	City Of Chicago Police	$4.23
07/14/1988	Domagala, Bernard	P	09999	City Of Chicago Police	$74.56
07/14/1988	Domagala, Bernard	P	09999	City Of Chicago Police	$4.00
07/14/1988	Domagala, Bernard	P	09999	City Of Chicago Police	$4.23
07/14/1988	Domagala, Bernard	P	09999	City Of Chicago Police	$74.56
07/14/1988	Domagala, Bernard	P	09999	City Of Chicago Police	$4.00
07/14/1988	Domagala, Bernard	P	09999	City Of Chicago Police	$4.23
07/14/1988	Domagala, Bernard	P	09999	City Of Chicago Police	$74.56
07/14/1988	Domagala, Bernard	P	09999	City Of Chicago Police	$4.00
07/14/1988	Domagala, Bernard	P	09999	City Of Chicago Police	$4.23
07/14/1988	Domagala, Bernard	P	09999	City Of Chicago Police	$74.56
07/14/1988	Domagala, Bernard	P	09999	City Of Chicago Police	$4.00
07/14/1988	Domagala, Bernard	P	09999	City Of Chicago Police	$4.23
07/14/1988	Domagala, Bernard	P	09999	City Of Chicago Police	$109.16
07/14/1988	Domagala, Bernard	P	09999	City Of Chicago Police	$4.00
07/14/1988	Domagala, Bernard	P	09999	City Of Chicago Police	$6.19
07/14/1988	Domagala, Bernard	P	09999	City Of Chicago Police	$159.24
07/14/1988	Domagala, Bernard	P	09999	City Of Chicago Police	$4.00
07/14/1988	Domagala, Bernard	P	09999	City Of Chicago Police	$109.16
07/14/1988	Domagala, Bernard	P	09999	City Of Chicago Police	$4.00
07/14/1988	Domagala, Bernard	P	09999	City Of Chicago Police	$6.19
07/14/1988	Domagala, Bernard	P	09999	City Of Chicago Police	$645.37
07/14/1988	Domagala, Bernard	P	09999	City Of Chicago Police	$4.00
07/14/1988	Domagala, Bernard	P	09999	City Of Chicago Police	$74.56
07/14/1988	Domagala, Bernard	P	09999	City Of Chicago Police	$4.00
07/14/1988	Domagala, Bernard	P	09999	City Of Chicago Police	$4.23
07/14/1988	Domagala, Bernard	P	09999	City Of Chicago Police	$4.00
07/14/1988	Domagala, Bernard	P	09999	City Of Chicago Police	$74.56
07/14/1988	Domagala, Bernard	P	09999	City Of Chicago Police	$4.00
07/14/1988	Domagala, Bernard	P	09999	City Of Chicago Police	$4.23
07/14/1988	Domagala, Bernard	P	09999	City Of Chicago Police	$74.56
07/14/1988	Domagala, Bernard	P	09999	City Of Chicago Police	$4.00
07/14/1988	Domagala, Bernard	P	09999	City Of Chicago Police	$4.23

Incident Date	Claimant	Rank	Unit of Assignment	Insured	Total to be Paid
07/14/1988	Domagala, Bernard	P	09999	City Of Chicago Police	$74.56
07/14/1988	Domagala, Bernard	P	09999	City Of Chicago Police	$4.00
07/14/1988	Domagala, Bernard	P	09999	City Of Chicago Police	$4.23
07/14/1988	Domagala, Bernard	P	09999	City Of Chicago Police	$74.56
07/14/1988	Domagala, Bernard	P	09999	City Of Chicago Police	$4.00
07/14/1988	Domagala, Bernard	P	09999	City Of Chicago Police	$4.23
07/14/1988	Domagala, Bernard	P	09999	City Of Chicago Police	$74.56
07/14/1988	Domagala, Bernard	P	09999	City Of Chicago Police	$4.00
07/14/1988	Domagala, Bernard	P	09999	City Of Chicago Police	$4.23
07/14/1988	Domagala, Bernard	P	09999	City Of Chicago Police	$109.16
07/14/1988	Domagala, Bernard	P	09999	City Of Chicago Police	$4.00
07/14/1988	Domagala, Bernard	P	09999	City Of Chicago Police	$74.56
07/14/1988	Domagala, Bernard	P	09999	City Of Chicago Police	$4.00
07/14/1988	Domagala, Bernard	P	09999	City Of Chicago Police	$4.23
07/14/1988	Domagala, Bernard	P	09999	City Of Chicago Police	$74.56
07/14/1988	Domagala, Bernard	P	09999	City Of Chicago Police	$4.00
07/14/1988	Domagala, Bernard	P	09999	City Of Chicago Police	$4.23
07/14/1988	Domagala, Bernard	P	09999	City Of Chicago Police	$74.56
07/14/1988	Domagala, Bernard	P	09999	City Of Chicago Police	$4.00
07/14/1988	Domagala, Bernard	P	09999	City Of Chicago Police	$4.23
07/14/1988	Domagala, Bernard	P	09999	City Of Chicago Police	$74.56
07/14/1988	Domagala, Bernard	P	09999	City Of Chicago Police	$4.00
07/14/1988	Domagala, Bernard	P	09999	City Of Chicago Police	$4.23
07/14/1988	Domagala, Bernard	P	09999	City Of Chicago Police	$74.56
07/14/1988	Domagala, Bernard	P	09999	City Of Chicago Police	$4.00
07/14/1988	Domagala, Bernard	P	09999	City Of Chicago Police	$4.23
07/14/1988	Domagala, Bernard	P	09999	City Of Chicago Police	$74.56
07/14/1988	Domagala, Bernard	P	09999	City Of Chicago Police	$4.00
07/14/1988	Domagala, Bernard	P	09999	City Of Chicago Police	$4.23
07/14/1988	Domagala, Bernard	P	09999	City Of Chicago Police	$109.16
07/14/1988	Domagala, Bernard	P	09999	City Of Chicago Police	$4.00
07/14/1988	Domagala, Bernard	P	09999	City Of Chicago Police	$6.19
07/14/1988	Domagala, Bernard	P	09999	City Of Chicago Police	$109.16
07/14/1988	Domagala, Bernard	P	09999	City Of Chicago Police	$4.00
07/14/1988	Domagala, Bernard	P	09999	City Of Chicago Police	$6.19
07/14/1988	Domagala, Bernard	P	09999	City Of Chicago Police	$74.56

Incident Date	Claimant	Rank	Unit of Assignment	Insured	Total to be Paid
07/14/1988	Domagala, Bernard	P	09999	City Of Chicago Police	$4.00
07/14/1988	Domagala, Bernard	P	09999	City Of Chicago Police	$4.23
07/14/1988	Domagala, Bernard	P	09999	City Of Chicago Police	$109.16
07/14/1988	Domagala, Bernard	P	09999	City Of Chicago Police	$4.00
07/14/1988	Domagala, Bernard	P	09999	City Of Chicago Police	$6.19
07/14/1988	Domagala, Bernard	P	09999	City Of Chicago Police	$109.16
07/14/1988	Domagala, Bernard	P	09999	City Of Chicago Police	$4.00
07/14/1988	Domagala, Bernard	P	09999	City Of Chicago Police	$6.19
07/14/1988	Domagala, Bernard	P	09999	City Of Chicago Police	$109.16
07/14/1988	Domagala, Bernard	P	09999	City Of Chicago Police	$4.00
07/14/1988	Domagala, Bernard	P	09999	City Of Chicago Police	$74.56
07/14/1988	Domagala, Bernard	P	09999	City Of Chicago Police	$4.00
07/14/1988	Domagala, Bernard	P	09999	City Of Chicago Police	$4.23
07/14/1988	Domagala, Bernard	P	09999	City Of Chicago Police	$74.56
07/14/1988	Domagala, Bernard	P	09999	City Of Chicago Police	$4.00
07/14/1988	Domagala, Bernard	P	09999	City Of Chicago Police	$4.23
07/14/1988	Domagala, Bernard	P	09999	City Of Chicago Police	$74.56
07/14/1988	Domagala, Bernard	P	09999	City Of Chicago Police	$4.00
07/14/1988	Domagala, Bernard	P	09999	City Of Chicago Police	$4.23
07/14/1988	Domagala, Bernard	P	09999	City Of Chicago Police	$74.56
07/14/1988	Domagala, Bernard	P	09999	City Of Chicago Police	$6.19
07/14/1988	Domagala, Bernard	P	09999	City Of Chicago Police	$381.85
07/14/1988	Domagala, Bernard	P	09999	City Of Chicago Police	$4.00
07/14/1988	Domagala, Bernard	P	09999	City Of Chicago Police	$4.90
07/14/1988	Domagala, Bernard	P	09999	City Of Chicago Police	$109.16
07/14/1988	Domagala, Bernard	P	09999	City Of Chicago Police	$4.00
07/14/1988	Domagala, Bernard	P	09999	City Of Chicago Police	$6.19
07/14/1988	Domagala, Bernard	P	09999	City Of Chicago Police	$109.16
07/14/1988	Domagala, Bernard	P	09999	City Of Chicago Police	$4.00
07/14/1988	Domagala, Bernard	P	09999	City Of Chicago Police	$6.19
07/14/1988	Domagala, Bernard	P	09999	City Of Chicago Police	$110.32
07/14/1988	Domagala, Bernard	P	09999	City Of Chicago Police	$4.00
07/14/1988	Domagala, Bernard	P	09999	City Of Chicago Police	$6.25

Incident Date	Claimant	Rank	Unit of Assignment	Insured	Total to be Paid
07/14/1988	Domagala, Bernard	P	09999	City Of Chicago Police	$381.85
07/14/1988	Domagala, Bernard	P	09999	City Of Chicago Police	$4.00
07/14/1988	Domagala, Bernard	P	09999	City Of Chicago Police	$186.74
07/14/1988	Domagala, Bernard	P	09999	City Of Chicago Police	$4.00
07/14/1988	Domagala, Bernard	P	09999	City Of Chicago Police	$74.56
07/14/1988	Domagala, Bernard	P	09999	City Of Chicago Police	$4.00
07/14/1988	Domagala, Bernard	P	09999	City Of Chicago Police	$4.23
07/14/1988	Domagala, Bernard	P	09999	City Of Chicago Police	$74.56
07/14/1988	Domagala, Bernard	P	09999	City Of Chicago Police	$4.00
07/14/1988	Domagala, Bernard	P	09999	City Of Chicago Police	$4.23
07/14/1988	Domagala, Bernard	P	09999	City Of Chicago Police	$4.00
07/14/1988	Domagala, Bernard	P	09999	City Of Chicago Police	$4.23
07/14/1988	Domagala, Bernard	P	09999	City Of Chicago Police	$74.56
07/14/1988	Domagala, Bernard	P	09999	City Of Chicago Police	$4.00
07/14/1988	Domagala, Bernard	P	09999	City Of Chicago Police	$6.19
07/14/1988	Domagala, Bernard	P	09999	City Of Chicago Police	$109.16
07/14/1988	Domagala, Bernard	P	09999	City Of Chicago Police	$4.00
07/14/1988	Domagala, Bernard	P	09999	City Of Chicago Police	$6.19
07/14/1988	Domagala, Bernard	P	09999	City Of Chicago Police	$109.16
07/14/1988	Domagala, Bernard	P	09999	City Of Chicago Police	$4.00
07/14/1988	Domagala, Bernard	P	09999	City Of Chicago Police	$6.19
07/14/1988	Domagala, Bernard	P	09999	City Of Chicago Police	$109.16
07/14/1988	Domagala, Bernard	P	09999	City Of Chicago Police	$4.23
07/14/1988	Domagala, Bernard	P	09999	City Of Chicago Police	$74.56
07/14/1988	Domagala, Bernard	P	09999	City Of Chicago Police	$4.00
07/14/1988	Domagala, Bernard	P	09999	City Of Chicago Police	$4.23
07/14/1988	Domagala, Bernard	P	09999	City Of Chicago Police	$74.56
07/14/1988	Domagala, Bernard	P	09999	City Of Chicago Police	$4.00
07/14/1988	Domagala, Bernard	P	09999	City Of Chicago Police	$4.23
07/14/1988	Domagala, Bernard	P	09999	City Of Chicago Police	$4.00
07/14/1988	Domagala, Bernard	P	09999	City Of Chicago Police	$4.00
07/14/1988	Domagala, Bernard	P	09999	City Of Chicago Police	$14.70
07/14/1988	Domagala, Bernard	P	09999	City Of Chicago Police	$4.90

Incident Date	Claimant	Rank	Unit of Assignment	Insured	Total to be Paid
07/14/1988	Domagala, Bernard	P	09999	City Of Chicago Police	$381.85
07/14/1988	Domagala, Bernard	P	09999	City Of Chicago Police	$4.00
07/14/1988	Domagala, Bernard	P	09999	City Of Chicago Police	$4.90
07/14/1988	Domagala, Bernard	P	09999	City Of Chicago Police	$381.85
07/14/1988	Domagala, Bernard	P	09999	City Of Chicago Police	$4.00
07/14/1988	Domagala, Bernard	P	09999	City Of Chicago Police	$4.90
07/14/1988	Domagala, Bernard	P	09999	City Of Chicago Police	$381.85
07/14/1988	Domagala, Bernard	P	09999	City Of Chicago Police	$4.00
07/14/1988	Domagala, Bernard	P	09999	City Of Chicago Police	$4.90
07/14/1988	Domagala, Bernard	P	09999	City Of Chicago Police	$381.85
07/14/1988	Domagala, Bernard	P	09999	City Of Chicago Police	$4.00
07/14/1988	Domagala, Bernard	P	09999	City Of Chicago Police	$4.90
07/14/1988	Domagala, Bernard	P	09999	City Of Chicago Police	$381.85
07/14/1988	Domagala, Bernard	P	09999	City Of Chicago Police	$4.00
07/14/1988	Domagala, Bernard	P	09999	City Of Chicago Police	$4.90
07/14/1988	Domagala, Bernard	P	09999	City Of Chicago Police	$381.85
07/14/1988	Domagala, Bernard	P	09999	City Of Chicago Police	$4.00
07/14/1988	Domagala, Bernard	P	09999	City Of Chicago Police	$4.90
07/14/1988	Domagala, Bernard	P	09999	City Of Chicago Police	$74.56
07/14/1988	Domagala, Bernard	P	09999	City Of Chicago Police	$4.00
07/14/1988	Domagala, Bernard	P	09999	City Of Chicago Police	$4.23
07/14/1988	Domagala, Bernard	P	09999	City Of Chicago Police	$74.56
07/14/1988	Domagala, Bernard	P	09999	City Of Chicago Police	$4.00
07/14/1988	Domagala, Bernard	P	09999	City Of Chicago Police	$4.23
07/14/1988	Domagala, Bernard	P	09999	City Of Chicago Police	$74.56
07/14/1988	Domagala, Bernard	P	09999	City Of Chicago Police	$4.00
07/14/1988	Domagala, Bernard	P	09999	City Of Chicago Police	$4.23
07/14/1988	Domagala, Bernard	P	09999	City Of Chicago Police	$74.56
07/14/1988	Domagala, Bernard	P	09999	City Of Chicago Police	$4.00
07/14/1988	Domagala, Bernard	P	09999	City Of Chicago Police	$4.23
07/14/1988	Domagala, Bernard	P	09999	City Of Chicago Police	$74.56
07/14/1988	Domagala, Bernard	P	09999	City Of Chicago Police	$4.00
07/14/1988	Domagala, Bernard	P	09999	City Of Chicago Police	$4.23
07/14/1988	Domagala, Bernard	P	09999	City Of Chicago Police	$218.40
07/14/1988	Domagala, Bernard	P	09999	City Of Chicago Police	$4.00
07/14/1988	Domagala, Bernard	P	09999	City Of Chicago Police	$7.72

Incident Date	Claimant	Rank	Unit of Assignment	Insured	Total to be Paid
07/14/1988	Domagala, Bernard	P	09999	City Of Chicago Police	$4.23
07/14/1988	Domagala, Bernard	P	09999	City Of Chicago Police	$74.56
07/14/1988	Domagala, Bernard	P	09999	City Of Chicago Police	$4.00
07/14/1988	Domagala, Bernard	P	09999	City Of Chicago Police	$4.23
07/14/1988	Domagala, Bernard	P	09999	City Of Chicago Police	$74.56
07/14/1988	Domagala, Bernard	P	09999	City Of Chicago Police	$551.46
07/14/1988	Domagala, Bernard	P	09999	City Of Chicago Police	$4.00
07/14/1988	Domagala, Bernard	P	09999	City Of Chicago Police	$410.69
07/14/1988	Domagala, Bernard	P	09999	City Of Chicago Police	$4.00
07/14/1988	Domagala, Bernard	P	09999	City Of Chicago Police	$818.86
07/14/1988	Domagala, Bernard	P	09999	City Of Chicago Police	$4.00
07/14/1988	Domagala, Bernard	P	09999	City Of Chicago Police	$803.61
07/14/1988	Domagala, Bernard	P	09999	City Of Chicago Police	$4.00
07/14/1988	Domagala, Bernard	P	09999	City Of Chicago Police	$158.70
07/14/1988	Domagala, Bernard	P	09999	City Of Chicago Police	$381.85
07/14/1988	Domagala, Bernard	P	09999	City Of Chicago Police	$4.00
07/14/1988	Domagala, Bernard	P	09999	City Of Chicago Police	$6.19
07/14/1988	Domagala, Bernard	P	09999	City Of Chicago Police	$109.16

Incident Date	Claimant	Rank	Unit of Assignment	Insured	Total to be Paid
07/14/1988	Domagala, Bernard	P	09999	City Of Chicago Police	$4.00
07/14/1988	Domagala, Bernard	P	09999	City Of Chicago Police	$6.19
07/14/1988	Domagala, Bernard	P	09999	City Of Chicago Police	$4.00
07/14/1988	Domagala, Bernard	P	09999	City Of Chicago Police	$109.16
07/14/1988	Domagala, Bernard	P	09999	City Of Chicago Police	$4.00
07/14/1988	Domagala, Bernard	P	09999	City Of Chicago Police	$6.19
07/14/1988	Domagala, Bernard	P	09999	City Of Chicago Police	$109.16
07/14/1988	Domagala, Bernard	P	09999	City Of Chicago Police	$4.00
07/14/1988	Domagala, Bernard	P	09999	City Of Chicago Police	$6.19
07/14/1988	Domagala, Bernard	P	09999	City Of Chicago Police	$109.16
07/14/1988	Domagala, Bernard	P	09999	City Of Chicago Police	$4.00
07/14/1988	Domagala, Bernard	P	09999	City Of Chicago Police	$381.85
07/14/1988	Domagala, Bernard	P	09999	City Of Chicago Police	$4.00
07/14/1988	Domagala, Bernard	P	09999	City Of Chicago Police	$4.20
07/14/1988	Domagala, Bernard	P	09999	City Of Chicago Police	$381.85
07/14/1988	Domagala, Bernard	P	09999	City Of Chicago Police	$4.00
07/14/1988	Domagala, Bernard	P	09999	City Of Chicago Police	$4.20
07/14/1988	Domagala, Bernard	P	09999	City Of Chicago Police	$381.85
07/14/1988	Domagala, Bernard	P	09999	City Of Chicago Police	$4.00
07/14/1988	Domagala, Bernard	P	09999	City Of Chicago Police	$4.20
07/14/1988	Domagala, Bernard	P	09999	City Of Chicago Police	$12.25
07/14/1988	Domagala, Bernard	P	09999	City Of Chicago Police	$4.00
07/14/1988	Domagala, Bernard	P	09999	City Of Chicago Police	$0.69
07/14/1988	Domagala, Bernard	P	09999	City Of Chicago Police	$892.67
07/14/1988	Domagala, Bernard	P	09999	City Of Chicago Police	$35.36
07/14/1988	Domagala, Bernard	P	09999	City Of Chicago Police	$4.00
07/14/1988	Domagala, Bernard	P	09999	City Of Chicago Police	$2.00
07/14/1988	Domagala, Bernard	P	09999	City Of Chicago Police	$4.00
07/14/1988	Domagala, Bernard	P	09999	City Of Chicago Police	$4.90
07/14/1988	Domagala, Bernard	P	09999	City Of Chicago Police	$308.48
07/14/1988	Domagala, Bernard	P	09999	City Of Chicago Police	$4.00
07/14/1988	Domagala, Bernard	P	09999	City Of Chicago Police	$1.71
07/14/1988	Domagala, Bernard	P	09999	City Of Chicago Police	$381.85

Incident Date	Claimant	Rank	Unit of Assignment	Insured	Total to be Paid
07/14/1988	Domagala, Bernard	P	09999	City Of Chicago Police	$4.00
07/14/1988	Domagala, Bernard	P	09999	City Of Chicago Police	$4.20
07/14/1988	Domagala, Bernard	P	09999	City Of Chicago Police	$381.85
07/14/1988	Domagala, Bernard	P	09999	City Of Chicago Police	$4.00
07/14/1988	Domagala, Bernard	P	09999	City Of Chicago Police	$4.20
07/14/1988	Domagala, Bernard	P	09999	City Of Chicago Police	$74.56
07/14/1988	Domagala, Bernard	P	09999	City Of Chicago Police	$146.66
07/14/1988	Domagala, Bernard	P	09999	City Of Chicago Police	$4.00
07/14/1988	Domagala, Bernard	P	09999	City Of Chicago Police	$4.00
07/14/1988	Domagala, Bernard	P	09999	City Of Chicago Police	$4.23
07/14/1988	Domagala, Bernard	P	09999	City Of Chicago Police	$74.56
07/14/1988	Domagala, Bernard	P	09999	City Of Chicago Police	$4.00
07/14/1988	Domagala, Bernard	P	09999	City Of Chicago Police	$4.23
07/14/1988	Domagala, Bernard	P	09999	City Of Chicago Police	$74.56
07/14/1988	Domagala, Bernard	P	09999	City Of Chicago Police	$4.00
07/14/1988	Domagala, Bernard	P	09999	City Of Chicago Police	$4.23
07/14/1988	Domagala, Bernard	P	09999	City Of Chicago Police	$74.56
07/14/1988	Domagala, Bernard	P	09999	City Of Chicago Police	$4.00
07/21/2007	Deraedt, Craig A	P	00016	City Of Chicago Police	$109.09
09/22/2017	DYCKMAN, JOHN	9171	019	City Of Chicago Police	$258.39
09/22/2017	DYCKMAN, JOHN	9171	019	City Of Chicago Police	$4.00
09/22/2017	DYCKMAN, JOHN	9171	019	City Of Chicago Police	$0.90
09/22/2017	DYCKMAN, JOHN	9171	019	City Of Chicago Police	$218.73
09/22/2017	DYCKMAN, JOHN	9171	019	City Of Chicago Police	$4.00
09/22/2017	DYCKMAN, JOHN	9171	019	City Of Chicago Police	$0.76
09/22/2017	DYCKMAN, JOHN	9171	019	City Of Chicago Police	$258.39
09/22/2017	DYCKMAN, JOHN	9171	019	City Of Chicago Police	$4.00
09/22/2017	DYCKMAN, JOHN	9171	019	City Of Chicago Police	$0.90
09/22/2017	DYCKMAN, JOHN	9171	019	City Of Chicago Police	$258.39
09/22/2017	DYCKMAN, JOHN	9171	019	City Of Chicago Police	$4.00
09/22/2017	DYCKMAN, JOHN	9171	019	City Of Chicago Police	$0.90
09/22/2017	DYCKMAN, JOHN	9171	019	City Of Chicago Police	$4.00
09/22/2017	DYCKMAN, JOHN	9171	019	City Of Chicago Police	$0.76

Incident Date	Claimant	Rank	Unit of Assignment	Insured	Total to be Paid
09/22/2017	DYCKMAN, JOHN	9171	019	City Of Chicago Police	$175.90
09/22/2017	DYCKMAN, JOHN	9171	019	City Of Chicago Police	$4.00
09/22/2017	DYCKMAN, JOHN	9171	019	City Of Chicago Police	$33.64
09/22/2017	DYCKMAN, JOHN	9171	019	City Of Chicago Police	$279.55
09/22/2017	DYCKMAN, JOHN	9171	019	City Of Chicago Police	$4.00
09/22/2017	DYCKMAN, JOHN	9171	019	City Of Chicago Police	$3.03
09/22/2017	DYCKMAN, JOHN	9171	019	City Of Chicago Police	$299.32
09/22/2017	DYCKMAN, JOHN	9171	019	City Of Chicago Police	$4.00
09/22/2017	DYCKMAN, JOHN	9171	019	City Of Chicago Police	$1.03
09/22/2017	DYCKMAN, JOHN	9171	019	City Of Chicago Police	$265.02
09/22/2017	DYCKMAN, JOHN	9171	019	City Of Chicago Police	$4.00
09/22/2017	DYCKMAN, JOHN	9171	019	City Of Chicago Police	$0.92
09/22/2017	DYCKMAN, JOHN	9171	019	City Of Chicago Police	$265.02
09/22/2017	DYCKMAN, JOHN	9171	019	City Of Chicago Police	$4.00
09/22/2017	DYCKMAN, JOHN	9171	019	City Of Chicago Police	$0.92
09/22/2017	DYCKMAN, JOHN	9171	019	City Of Chicago Police	$163.96
09/22/2017	DYCKMAN, JOHN	9171	019	City Of Chicago Police	$4.00
09/22/2017	DYCKMAN, JOHN	9171	019	City Of Chicago Police	$1.77
09/22/2017	DYCKMAN, JOHN	9171	019	City Of Chicago Police	$218.73
08/04/2013	DUNN, CHRISTINE	9161	044	City Of Chicago Police	$2.27
08/04/2013	DUNN, CHRISTINE	9161	044	City Of Chicago Police	$4.00
08/04/2013	DUNN, CHRISTINE	9161	044	City Of Chicago Police	$331.50
06/17/2017	DUGAN, STEVEN	9161	284	City Of Chicago Police	$43.82
06/17/2017	DUGAN, STEVEN	9161	284	City Of Chicago Police	$4.00
06/17/2017	DUGAN, STEVEN	9161	284	City Of Chicago Police	$0.48
06/17/2017	DUGAN, STEVEN	9161	284	City Of Chicago Police	$113.40
06/17/2017	DUGAN, STEVEN	9161	284	City Of Chicago Police	$4.00
06/17/2017	DUGAN, STEVEN	9161	284	City Of Chicago Police	$0.69
06/17/2017	DUGAN, STEVEN	9161	284	City Of Chicago Police	$4.00
06/17/2017	DUGAN, STEVEN	9161	284	City Of Chicago Police	$76.82
06/17/2017	DUGAN, STEVEN	9161	284	City Of Chicago Police	$1.01
06/17/2017	DUGAN, STEVEN	9161	284	City Of Chicago Police	$0.69
06/17/2017	DUGAN, STEVEN	9161	284	City Of Chicago Police	$4.00

Incident Date	Claimant	Rank	Unit of Assignment	Insured	Total to be Paid
06/17/2017	DUGAN, STEVEN	9161	284	City Of Chicago Police	$76.82
06/17/2017	DUGAN, STEVEN	9161	284	City Of Chicago Police	$0.69
06/17/2017	DUGAN, STEVEN	9161	284	City Of Chicago Police	$4.00
06/17/2017	DUGAN, STEVEN	9161	284	City Of Chicago Police	$76.82
09/03/2017	DUFFY, KEVIN	9161	025	City Of Chicago Police	$4.00
09/03/2017	DUFFY, KEVIN	9161	025	City Of Chicago Police	$68.73
09/03/2017	DUFFY, KEVIN	9161	025	City Of Chicago Police	$4.00
09/03/2017	DUFFY, KEVIN	9161	025	City Of Chicago Police	$4.00
09/03/2017	DUFFY, KEVIN	9161	025	City Of Chicago Police	$303.17
09/03/2017	DUFFY, KEVIN	9161	025	City Of Chicago Police	$2.06
07/12/2016	DOWD, JOHN	9173	715	City Of Chicago Police	$0.94
07/12/2016	DOWD, JOHN	9173	715	City Of Chicago Police	$0.94
07/12/2016	DOWD, JOHN	9173	715	City Of Chicago Police	$273.86
07/12/2016	DOWD, JOHN	9173	715	City Of Chicago Police	$0.94
07/12/2016	DOWD, JOHN	9173	715	City Of Chicago Police	$4.00
07/12/2016	DOWD, JOHN	9173	715	City Of Chicago Police	$273.86
07/12/2016	DOWD, JOHN	9173	715	City Of Chicago Police	$0.94
07/12/2016	DOWD, JOHN	9173	715	City Of Chicago Police	$4.00
07/12/2016	DOWD, JOHN	9173	715	City Of Chicago Police	$273.86
07/12/2016	DOWD, JOHN	9173	715	City Of Chicago Police	$4.00
07/12/2016	DOWD, JOHN	9173	715	City Of Chicago Police	$140.86
07/12/2016	DOWD, JOHN	9173	715	City Of Chicago Police	$1.08
07/12/2016	DOWD, JOHN	9173	715	City Of Chicago Police	$4.00
07/12/2016	DOWD, JOHN	9173	715	City Of Chicago Police	$313.52
07/12/2016	DOWD, JOHN	9173	715	City Of Chicago Police	$1.08
07/12/2016	DOWD, JOHN	9173	715	City Of Chicago Police	$4.00
07/12/2016	DOWD, JOHN	9173	715	City Of Chicago Police	$313.52
07/12/2016	DOWD, JOHN	9173	715	City Of Chicago Police	$1.08
07/12/2016	DOWD, JOHN	9173	715	City Of Chicago Police	$4.00
07/12/2016	DOWD, JOHN	9173	715	City Of Chicago Police	$313.52
07/12/2016	DOWD, JOHN	9173	715	City Of Chicago Police	$273.86
07/12/2016	DOWD, JOHN	9173	715	City Of Chicago Police	$4.00
07/12/2016	DOWD, JOHN	9173	715	City Of Chicago Police	$0.94

Incident Date	Claimant	Rank	Unit of Assignment	Insured	Total to be Paid
07/12/2016	DOWD, JOHN	9173	715	City Of Chicago Police	$273.86
07/12/2016	DOWD, JOHN	9173	715	City Of Chicago Police	$4.00
07/12/2016	DOWD, JOHN	9173	715	City Of Chicago Police	$0.94
07/12/2016	DOWD, JOHN	9173	715	City Of Chicago Police	$313.52
07/12/2016	DOWD, JOHN	9173	715	City Of Chicago Police	$4.00
07/12/2016	DOWD, JOHN	9173	715	City Of Chicago Police	$1.08
07/12/2016	DOWD, JOHN	9173	715	City Of Chicago Police	$273.86
07/12/2016	DOWD, JOHN	9173	715	City Of Chicago Police	$4.00
07/12/2016	DOWD, JOHN	9173	715	City Of Chicago Police	$4.00
09/29/2017	DOHERTY, DANIEL	9161		City Of Chicago Police	$4.00
09/29/2017	DOHERTY, DANIEL	9161		City Of Chicago Police	$76.82
09/29/2017	DOHERTY, DANIEL	9161		City Of Chicago Police	$0.92
09/29/2017	DOHERTY, DANIEL	9161		City Of Chicago Police	$4.00
09/29/2017	DOHERTY, DANIEL	9161		City Of Chicago Police	$265.02
09/29/2017	DOHERTY, DANIEL	9161		City Of Chicago Police	$0.92
09/29/2017	DOHERTY, DANIEL	9161		City Of Chicago Police	$4.00
09/29/2017	DOHERTY, DANIEL	9161		City Of Chicago Police	$265.02
09/29/2017	DOHERTY, DANIEL	9161		City Of Chicago Police	$0.76
09/29/2017	DOHERTY, DANIEL	9161		City Of Chicago Police	$4.00
09/29/2017	DOHERTY, DANIEL	9161		City Of Chicago Police	$218.73
09/29/2017	DOHERTY, DANIEL	9161		City Of Chicago Police	$0.61
09/29/2017	DOHERTY, DANIEL	9161		City Of Chicago Police	$4.00
09/29/2017	DOHERTY, DANIEL	9161		City Of Chicago Police	$176.59
09/29/2017	DOHERTY, DANIEL	9161		City Of Chicago Police	$0.90
09/29/2017	DOHERTY, DANIEL	9161		City Of Chicago Police	$4.00
09/29/2017	DOHERTY, DANIEL	9161		City Of Chicago Police	$258.39
09/29/2017	DOHERTY, DANIEL	9161		City Of Chicago Police	$0.92
09/29/2017	DOHERTY, DANIEL	9161		City Of Chicago Police	$0.69
09/29/2017	DOHERTY, DANIEL	9161		City Of Chicago Police	$265.02
09/29/2017	DOHERTY, DANIEL	9161		City Of Chicago Police	$4.00
07/23/2017	DIXON, DAN	9161	024	City Of Chicago Police	$229.51
07/23/2017	DIXON, DAN	9161	024	City Of Chicago Police	$2.90
07/23/2017	DIXON, DAN	9161	024	City Of Chicago Police	$0.79

Incident Date	Claimant	Rank	Unit of Assignment	Insured	Total to be Paid
07/23/2017	DIXON, DAN	9161	024	City Of Chicago Police	$229.51
07/23/2017	DIXON, DAN	9161	024	City Of Chicago Police	$4.00
07/23/2017	DIXON, DAN	9161	024	City Of Chicago Police	$0.79
07/23/2017	DIXON, DAN	9161	024	City Of Chicago Police	$183.22
07/23/2017	DIXON, DAN	9161	024	City Of Chicago Police	$4.00
07/23/2017	DIXON, DAN	9161	024	City Of Chicago Police	$0.63
07/23/2017	DIXON, DAN	9161	024	City Of Chicago Police	$229.51
07/23/2017	DIXON, DAN	9161	024	City Of Chicago Police	$4.00
07/23/2017	DIXON, DAN	9161	024	City Of Chicago Police	$0.79
07/23/2017	DIXON, DAN	9161	024	City Of Chicago Police	$229.51
07/23/2017	DIXON, DAN	9161	024	City Of Chicago Police	$4.00
07/23/2017	DIXON, DAN	9161	024	City Of Chicago Police	$0.79
07/23/2017	DIXON, DAN	9161	024	City Of Chicago Police	$183.22
07/23/2017	DIXON, DAN	9161	024	City Of Chicago Police	$4.00
07/23/2017	DIXON, DAN	9161	024	City Of Chicago Police	$0.63
07/23/2017	DIXON, DAN	9161	024	City Of Chicago Police	$229.51
07/23/2017	DIXON, DAN	9161	024	City Of Chicago Police	$4.00
07/23/2017	DIXON, DAN	9161	024	City Of Chicago Police	$0.79
07/23/2017	DIXON, DAN	9161	024	City Of Chicago Police	$183.22
07/23/2017	DIXON, DAN	9161	024	City Of Chicago Police	$4.00
07/23/2017	DIXON, DAN	9161	024	City Of Chicago Police	$0.63
07/23/2017	DIXON, DAN	9161	024	City Of Chicago Police	$229.51
07/23/2017	DIXON, DAN	9161	024	City Of Chicago Police	$4.00
07/23/2017	DIXON, DAN	9161	024	City Of Chicago Police	$0.79
07/23/2017	DIXON, DAN	9161	024	City Of Chicago Police	$229.51
07/23/2017	DIXON, DAN	9161	024	City Of Chicago Police	$4.00
07/23/2017	DIXON, DAN	9161	024	City Of Chicago Police	$0.79
07/23/2017	DIXON, DAN	9161	024	City Of Chicago Police	$229.51
07/23/2017	DIXON, DAN	9161	024	City Of Chicago Police	$4.00
07/23/2017	DIXON, DAN	9161	024	City Of Chicago Police	$0.79
07/23/2017	DIXON, DAN	9161	024	City Of Chicago Police	$229.51
07/23/2017	DIXON, DAN	9161	024	City Of Chicago Police	$4.00
07/23/2017	DIXON, DAN	9161	024	City Of Chicago Police	$0.79

Incident Date	Claimant	Rank	Unit of Assignment	Insured	Total to be Paid
07/23/2017	DIXON, DAN	9161	024	City Of Chicago Police	$229.51
07/23/2017	DIXON, DAN	9161	024	City Of Chicago Police	$4.00
07/23/2017	DIXON, DAN	9161	024	City Of Chicago Police	$0.79
07/23/2017	DIXON, DAN	9161	024	City Of Chicago Police	$229.51
07/23/2017	DIXON, DAN	9161	024	City Of Chicago Police	$4.00
07/23/2017	DIXON, DAN	9161	024	City Of Chicago Police	$0.79
07/23/2017	DIXON, DAN	9161	024	City Of Chicago Police	$229.51
07/23/2017	DIXON, DAN	9161	024	City Of Chicago Police	$4.00
07/23/2017	DIXON, DAN	9161	024	City Of Chicago Police	$0.79
07/23/2017	DIXON, DAN	9161	024	City Of Chicago Police	$4.00
07/23/2017	DIXON, DAN	9161	024	City Of Chicago Police	$4.00
07/23/2017	DIXON, DAN	9161	024	City Of Chicago Police	$183.22
07/23/2017	DIXON, DAN	9161	024	City Of Chicago Police	$4.00
07/23/2017	DIXON, DAN	9161	024	City Of Chicago Police	$0.63
07/23/2017	DIXON, DAN	9161	024	City Of Chicago Police	$229.51
07/23/2017	DIXON, DAN	9161	024	City Of Chicago Police	$4.00
07/23/2017	DIXON, DAN	9161	024	City Of Chicago Police	$0.79
07/23/2017	DIXON, DAN	9161	024	City Of Chicago Police	$267.30
08/06/2016	DIMAS, CONSTANTINOS	9164	044	City Of Chicago Police	$2.39
03/11/2017	DIAZ, DANIEL	9161	153	City Of Chicago Police	$112.21
06/22/2016	DEWITT, BRANDON	9161		City Of Chicago Police	$538.19
10/27/2017	DESAULNIERS, BRIAN	9161		City Of Chicago Police	$4.00
10/27/2017	DESAULNIERS, BRIAN	9161		City Of Chicago Police	$9.81
10/27/2017	DESAULNIERS, BRIAN	9161		City Of Chicago Police	$60.05
10/27/2017	DESAULNIERS, BRIAN	9161		City Of Chicago Police	$33.19
10/27/2017	DESAULNIERS, BRIAN	9161		City Of Chicago Police	$0.72
10/27/2017	DESAULNIERS, BRIAN	9161		City Of Chicago Police	$29.44
10/27/2017	DESAULNIERS, BRIAN	9161		City Of Chicago Police	$40.72
10/27/2017	DESAULNIERS, BRIAN	9161		City Of Chicago Police	$208.69
10/27/2017	DESAULNIERS, BRIAN	9161		City Of Chicago Police	$4.00
10/27/2017	DESAULNIERS, BRIAN	9161		City Of Chicago Police	$173.20
10/27/2017	DESAULNIERS, BRIAN	9161		City Of Chicago Police	$4.00
08/04/2017	DELOLMO, EDGAR	9161	044	City Of Chicago Police	$0.92

Incident Date	Claimant	Rank	Unit of Assignment	Insured	Total to be Paid
08/04/2017	DELOLMO, EDGAR	9161	044	City Of Chicago Police	$250.30
08/04/2017	DELOLMO, EDGAR	9161	044	City Of Chicago Police	$4.00
08/04/2017	DELOLMO, EDGAR	9161	044	City Of Chicago Police	$0.87
08/04/2017	DELOLMO, EDGAR	9161	044	City Of Chicago Police	$301.80
08/04/2017	DELOLMO, EDGAR	9161	044	City Of Chicago Police	$4.00
08/04/2017	DELOLMO, EDGAR	9161	044	City Of Chicago Police	$1.05
08/04/2017	DELOLMO, EDGAR	9161	044	City Of Chicago Police	$250.30
08/04/2017	DELOLMO, EDGAR	9161	044	City Of Chicago Police	$4.00
08/04/2017	DELOLMO, EDGAR	9161	044	City Of Chicago Police	$0.87
08/04/2017	DELOLMO, EDGAR	9161	044	City Of Chicago Police	$136.93
08/04/2017	DELOLMO, EDGAR	9161	044	City Of Chicago Police	$4.00
08/04/2017	DELOLMO, EDGAR	9161	044	City Of Chicago Police	$0.47
08/04/2017	DELOLMO, EDGAR	9161	044	City Of Chicago Police	$265.56
08/04/2017	DELOLMO, EDGAR	9161	044	City Of Chicago Police	$4.00
08/04/2017	DELOLMO, EDGAR	9161	044	City Of Chicago Police	$0.92
08/04/2017	DELOLMO, EDGAR	9161	044	City Of Chicago Police	$301.80
08/04/2017	DELOLMO, EDGAR	9161	044	City Of Chicago Police	$4.00
08/04/2017	DELOLMO, EDGAR	9161	044	City Of Chicago Police	$259.66
08/04/2017	DELOLMO, EDGAR	9161	044	City Of Chicago Police	$4.00
08/04/2017	DELOLMO, EDGAR	9161	044	City Of Chicago Police	$0.90
08/04/2017	DELOLMO, EDGAR	9161	044	City Of Chicago Police	$1.05
08/04/2017	DELOLMO, EDGAR	9161	044	City Of Chicago Police	$88.97
08/04/2017	DELOLMO, EDGAR	9161	044	City Of Chicago Police	$4.00
08/04/2017	DELOLMO, EDGAR	9161	044	City Of Chicago Police	$1.68
08/04/2017	DELOLMO, EDGAR	9161	044	City Of Chicago Police	$66.83
08/04/2017	DELOLMO, EDGAR	9161	044	City Of Chicago Police	$4.00
08/04/2017	DELOLMO, EDGAR	9161	044	City Of Chicago Police	$0.60
08/04/2017	DELOLMO, EDGAR	9161	044	City Of Chicago Police	$312.84
08/04/2017	DELOLMO, EDGAR	9161	044	City Of Chicago Police	$4.00
08/04/2017	DELOLMO, EDGAR	9161	044	City Of Chicago Police	$2.80
08/04/2017	DELOLMO, EDGAR	9161	044	City Of Chicago Police	$136.93
08/04/2017	DELOLMO, EDGAR	9161	044	City Of Chicago Police	$4.00
08/04/2017	DELOLMO, EDGAR	9161	044	City Of Chicago Police	$0.47

Incident Date	Claimant	Rank	Unit of Assignment	Insured	Total to be Paid
08/04/2017	DELOLMO, EDGAR	9161	044	City Of Chicago Police	$265.56
08/04/2017	DELOLMO, EDGAR	9161	044	City Of Chicago Police	$4.00
09/20/2016	DELGADILLO JR, ALFREDO	9161		City Of Chicago Police	$214.67
09/20/2016	DELGADILLO JR, ALFREDO	9161		City Of Chicago Police	$4.00
09/20/2016	DELGADILLO JR, ALFREDO	9161		City Of Chicago Police	$225.53
09/20/2016	DELGADILLO JR, ALFREDO	9161		City Of Chicago Police	$1.22
09/20/2016	DELGADILLO JR, ALFREDO	9161		City Of Chicago Police	$4.00
09/20/2016	DELGADILLO JR, ALFREDO	9161		City Of Chicago Police	$253.27
09/20/2016	DELGADILLO JR, ALFREDO	9161		City Of Chicago Police	$4.00
09/20/2016	DELGADILLO JR, ALFREDO	9161		City Of Chicago Police	$1.43
09/20/2016	DELGADILLO JR, ALFREDO	9161		City Of Chicago Police	$257.24
09/20/2016	DELGADILLO JR, ALFREDO	9161		City Of Chicago Police	$4.00
09/20/2016	DELGADILLO JR, ALFREDO	9161		City Of Chicago Police	$1.46
09/20/2016	DELGADILLO JR, ALFREDO	9161		City Of Chicago Police	$1.13
09/20/2016	DELGADILLO JR, ALFREDO	9161		City Of Chicago Police	$4.00
09/20/2016	DELGADILLO JR, ALFREDO	9161		City Of Chicago Police	$1.03
09/20/2016	DELGADILLO JR, ALFREDO	9161		City Of Chicago Police	$259.63
09/20/2016	DELGADILLO JR, ALFREDO	9161		City Of Chicago Police	$4.00
09/20/2016	DELGADILLO JR, ALFREDO	9161		City Of Chicago Police	$1.49
09/20/2016	DELGADILLO JR, ALFREDO	9161		City Of Chicago Police	$383.91
09/17/2017	DELATORRE JR., CARLOS	9161	006	City Of Chicago Police	$24.00
09/17/2017	DELATORRE JR., CARLOS	9161	006	City Of Chicago Police	$4.00
09/17/2017	DELATORRE JR., CARLOS	9161	006	City Of Chicago Police	$16.47
09/17/2017	DELATORRE JR., CARLOS	9161	006	City Of Chicago Police	$4.00
09/17/2017	DELATORRE JR., CARLOS	9161	006	City Of Chicago Police	$460.69
06/23/2017	DEBOSE, MARC	9161		City Of Chicago Police	$263.08
06/23/2017	DEBOSE, MARC	9161		City Of Chicago Police	$1.05
06/23/2017	DEBOSE, MARC	9161		City Of Chicago Police	$0.91
06/23/2017	DEBOSE, MARC	9161		City Of Chicago Police	$313.52
06/23/2017	DEBOSE, MARC	9161		City Of Chicago Police	$4.00
06/23/2017	DEBOSE, MARC	9161		City Of Chicago Police	$1.08
06/23/2017	DEBOSE, MARC	9161		City Of Chicago Police	$330.02
06/23/2017	DEBOSE, MARC	9161		City Of Chicago Police	$4.00

Incident Date	Claimant	Rank	Unit of Assignment	Insured	Total to be Paid
06/23/2017	DEBOSE, MARC	9161		City Of Chicago Police	$1.14
06/23/2017	DEBOSE, MARC	9161		City Of Chicago Police	$330.02
06/23/2017	DEBOSE, MARC	9161		City Of Chicago Police	$4.00
06/23/2017	DEBOSE, MARC	9161		City Of Chicago Police	$1.14
06/23/2017	DEBOSE, MARC	9161		City Of Chicago Police	$330.02
06/23/2017	DEBOSE, MARC	9161		City Of Chicago Police	$4.00
06/23/2017	DEBOSE, MARC	9161		City Of Chicago Police	$1.14
06/23/2017	DEBOSE, MARC	9161		City Of Chicago Police	$224.82
06/23/2017	DEBOSE, MARC	9161		City Of Chicago Police	$4.00
06/23/2017	DEBOSE, MARC	9161		City Of Chicago Police	$0.78
06/23/2017	DEBOSE, MARC	9161		City Of Chicago Police	$258.39
06/23/2017	DEBOSE, MARC	9161		City Of Chicago Police	$4.00
06/23/2017	DEBOSE, MARC	9161		City Of Chicago Police	$0.90
06/23/2017	DEBOSE, MARC	9161		City Of Chicago Police	$263.08
06/23/2017	DEBOSE, MARC	9161		City Of Chicago Police	$4.00
06/23/2017	DEBOSE, MARC	9161		City Of Chicago Police	$0.91
06/23/2017	DEBOSE, MARC	9161		City Of Chicago Police	$218.73
06/23/2017	DEBOSE, MARC	9161		City Of Chicago Police	$4.00
06/23/2017	DEBOSE, MARC	9161		City Of Chicago Police	$0.76
06/23/2017	DEBOSE, MARC	9161		City Of Chicago Police	$256.18
06/23/2017	DEBOSE, MARC	9161		City Of Chicago Police	$4.00
06/23/2017	DEBOSE, MARC	9161		City Of Chicago Police	$0.90
06/23/2017	DEBOSE, MARC	9161		City Of Chicago Police	$266.96
06/23/2017	DEBOSE, MARC	9161		City Of Chicago Police	$4.00
06/23/2017	DEBOSE, MARC	9161		City Of Chicago Police	$663.54
06/23/2017	DEBOSE, MARC	9161		City Of Chicago Police	$4.00
06/23/2017	DEBOSE, MARC	9161		City Of Chicago Police	$2.34
06/23/2017	DEBOSE, MARC	9161		City Of Chicago Police	$330.02
06/23/2017	DEBOSE, MARC	9161		City Of Chicago Police	$4.00
06/23/2017	DEBOSE, MARC	9161		City Of Chicago Police	$1.14
06/23/2017	DEBOSE, MARC	9161		City Of Chicago Police	$267.23
06/23/2017	DEBOSE, MARC	9161		City Of Chicago Police	$4.00
06/23/2017	DEBOSE, MARC	9161		City Of Chicago Police	$0.92

Incident Date	Claimant	Rank	Unit of Assignment	Insured	Total to be Paid
06/23/2017	DEBOSE, MARC	9161		City Of Chicago Police	$0.93
06/23/2017	DEBOSE, MARC	9161		City Of Chicago Police	$211.56
06/23/2017	DEBOSE, MARC	9161		City Of Chicago Police	$4.00
06/23/2017	DEBOSE, MARC	9161		City Of Chicago Police	$0.74
06/23/2017	DEBOSE, MARC	9161		City Of Chicago Police	$302.74
06/23/2017	DEBOSE, MARC	9161		City Of Chicago Police	$4.00
06/23/2017	DEBOSE, MARC	9161		City Of Chicago Police	$4.00
10/28/2017	DAVIS, DANIELLE	9164		City Of Chicago Police	$2.15
10/28/2017	DAVIS, DANIELLE	9164		City Of Chicago Police	$2.82
10/28/2017	DAVIS, DANIELLE	9164		City Of Chicago Police	$4.00
10/28/2017	DAVIS, DANIELLE	9164		City Of Chicago Police	$149.40
10/28/2017	DAVIS, DANIELLE	9164		City Of Chicago Police	$4.00
10/28/2017	DAVIS, DANIELLE	9164		City Of Chicago Police	$9.79
10/28/2017	DAVIS, DANIELLE	9164		City Of Chicago Police	$518.39
10/28/2017	DAVIS, DANIELLE	9164		City Of Chicago Police	$4.00
10/28/2017	DAVIS, DANIELLE	9164		City Of Chicago Police	$113.60
01/07/2015	DAVILA, DIEGO	9161	189	City Of Chicago Police	$20.29
01/07/2015	DAVILA, DIEGO	9161	189	City Of Chicago Police	$4.00
04/13/2015	DALY, AARON	9161		City Of Chicago Police	$1.36
04/13/2015	DALY, AARON	9161		City Of Chicago Police	$2.55
04/13/2015	DALY, AARON	9161		City Of Chicago Police	$1.38
04/13/2015	DALY, AARON	9161		City Of Chicago Police	$1.36
10/26/2017	DAGGS, ERNEST	9161		City Of Chicago Police	$4.00
10/26/2017	DAGGS, ERNEST	9161		City Of Chicago Police	$1.03
10/26/2017	DAGGS, ERNEST	9161		City Of Chicago Police	$4.00
10/26/2017	DAGGS, ERNEST	9161		City Of Chicago Police	$4.00
10/26/2017	DAGGS, ERNEST	9161		City Of Chicago Police	$111.81
10/26/2017	DAGGS, ERNEST	9161		City Of Chicago Police	$115.38
10/26/2017	DAGGS, ERNEST	9161		City Of Chicago Police	$4.00
09/05/1987	Crowley, James	P	00002	City Of Chicago Police	$171.77
09/05/1987	Crowley, James	P	00002	City Of Chicago Police	$113.25
11/27/2016	CUNNINGHAM, JOSEPH	9161		City Of Chicago Police	$2.38
10/26/2017	CUMMINGS, ROBERT	9161		City Of Chicago Police	$8.62

Incident Date	Claimant	Rank	Unit of Assignment	Insured	Total to be Paid
10/26/2017	CUMMINGS, ROBERT	9161		City Of Chicago Police	$4.00
10/26/2017	CUMMINGS, ROBERT	9161		City Of Chicago Police	$135.33
10/26/2017	CUMMINGS, ROBERT	9161		City Of Chicago Police	$83.28
10/26/2017	CUMMINGS, ROBERT	9161		City Of Chicago Police	$108.73
10/26/2017	CUMMINGS, ROBERT	9161		City Of Chicago Police	$4.00
10/26/2017	CUMMINGS, ROBERT	9161		City Of Chicago Police	$637.00
10/26/2017	CUMMINGS, ROBERT	9161		City Of Chicago Police	$71.64
10/26/2017	CUMMINGS, ROBERT	9161		City Of Chicago Police	$0.97
10/26/2017	CUMMINGS, ROBERT	9161		City Of Chicago Police	$4.00
10/26/2017	CUMMINGS, ROBERT	9161		City Of Chicago Police	$4.00
06/07/2017	CULHANE, KEVIN	9161	011	City Of Chicago Police	$1.02
06/07/2017	CULHANE, KEVIN	9161	011	City Of Chicago Police	$252.85
06/07/2017	CULHANE, KEVIN	9161	011	City Of Chicago Police	$4.00
06/07/2017	CULHANE, KEVIN	9161	011	City Of Chicago Police	$0.88
06/07/2017	CULHANE, KEVIN	9161	011	City Of Chicago Police	$206.56
06/07/2017	CULHANE, KEVIN	9161	011	City Of Chicago Police	$4.00
06/07/2017	CULHANE, KEVIN	9161	011	City Of Chicago Police	$0.72
06/07/2017	CULHANE, KEVIN	9161	011	City Of Chicago Police	$304.68
06/07/2017	CULHANE, KEVIN	9161	011	City Of Chicago Police	$4.00
06/07/2017	CULHANE, KEVIN	9161	011	City Of Chicago Police	$1.06
06/07/2017	CULHANE, KEVIN	9161	011	City Of Chicago Police	$260.33
06/07/2017	CULHANE, KEVIN	9161	011	City Of Chicago Police	$4.00
06/07/2017	CULHANE, KEVIN	9161	011	City Of Chicago Police	$0.91
06/07/2017	CULHANE, KEVIN	9161	011	City Of Chicago Police	$294.99
06/07/2017	CULHANE, KEVIN	9161	011	City Of Chicago Police	$4.00
06/07/2017	CULHANE, KEVIN	9161	011	City Of Chicago Police	$1.03
06/07/2017	CULHANE, KEVIN	9161	011	City Of Chicago Police	$149.65
06/07/2017	CULHANE, KEVIN	9161	011	City Of Chicago Police	$4.00
06/07/2017	CULHANE, KEVIN	9161	011	City Of Chicago Police	$292.51
06/07/2017	CULHANE, KEVIN	9161	011	City Of Chicago Police	$0.69
06/07/2017	CULHANE, KEVIN	9161	011	City Of Chicago Police	$4.00
06/07/2017	CULHANE, KEVIN	9161	011	City Of Chicago Police	$76.82
06/07/2017	CULHANE, KEVIN	9161	011	City Of Chicago Police	$0.69

Incident Date	Claimant	Rank	Unit of Assignment	Insured	Total to be Paid
06/07/2017	CULHANE, KEVIN	9161	011	City Of Chicago Police	$4.00
06/07/2017	CULHANE, KEVIN	9161	011	City Of Chicago Police	$76.82
06/07/2017	CULHANE, KEVIN	9161	011	City Of Chicago Police	$1.03
06/07/2017	CULHANE, KEVIN	9161	011	City Of Chicago Police	$4.00
06/07/2017	CULHANE, KEVIN	9161	011	City Of Chicago Police	$297.20
06/07/2017	CULHANE, KEVIN	9161	011	City Of Chicago Police	$4.00
06/07/2017	CULHANE, KEVIN	9161	011	City Of Chicago Police	$19.45
11/10/2017	CRUZ, ARCENIO	9161		City Of Chicago Police	$25.04
10/28/2010	CROSS, LENWOOD			City Of Chicago Police	$65.84
10/28/2010	CROSS, LENWOOD			City Of Chicago Police	$4.87
10/28/2010	CROSS, LENWOOD			City Of Chicago Police	$4.00
10/28/2010	CROSS, LENWOOD			City Of Chicago Police	$329.98
10/28/2010	CROSS, LENWOOD			City Of Chicago Police	$9.43
04/04/2016	CRAIG, NIAGARA	9161	011	City Of Chicago Police	$300.09
04/04/2016	CRAIG, NIAGARA	9161	011	City Of Chicago Police	$4.00
04/04/2016	CRAIG, NIAGARA	9161	011	City Of Chicago Police	$1.93
04/04/2016	CRAIG, NIAGARA	9161	011	City Of Chicago Police	$4.00
04/04/2016	CRAIG, NIAGARA	9161	011	City Of Chicago Police	$33.46
04/04/2016	CRAIG, NIAGARA	9161	011	City Of Chicago Police	$523.47
04/04/2016	CRAIG, NIAGARA	9161	011	City Of Chicago Police	$4.00
04/04/2016	CRAIG, NIAGARA	9161	011	City Of Chicago Police	$9.89
04/04/2016	CRAIG, NIAGARA	9161	011	City Of Chicago Police	$382.57
04/04/2016	CRAIG, NIAGARA	9161	011	City Of Chicago Police	$4.00
04/04/2016	CRAIG, NIAGARA	9161	011	City Of Chicago Police	$2.81
04/04/2016	CRAIG, NIAGARA	9161	011	City Of Chicago Police	$329.38
04/04/2016	CRAIG, NIAGARA	9161	011	City Of Chicago Police	$4.00
04/04/2016	CRAIG, NIAGARA	9161	011	City Of Chicago Police	$2.25
04/04/2016	CRAIG, NIAGARA	9161	011	City Of Chicago Police	$262.02
04/04/2016	CRAIG, NIAGARA	9161	011	City Of Chicago Police	$4.00
04/04/2016	CRAIG, NIAGARA	9161	011	City Of Chicago Police	$1.93
04/04/2016	CRAIG, NIAGARA	9161	011	City Of Chicago Police	$4.00
04/04/2016	CRAIG, NIAGARA	9161	011	City Of Chicago Police	$300.09
04/04/2016	CRAIG, NIAGARA	9161	011	City Of Chicago Police	$1.85

Incident Date	Claimant	Rank	Unit of Assignment	Insured	Total to be Paid
04/04/2016	CRAIG, NIAGARA	9161	011	City Of Chicago Police	$1.54
04/04/2016	CRAIG, NIAGARA	9161	011	City Of Chicago Police	$291.60
04/04/2016	CRAIG, NIAGARA	9161	011	City Of Chicago Police	$4.00
11/06/2015	COVELLO, TINA	9161	020	City Of Chicago Police	$0.82
09/25/2017	COVELLO, TINA	9161	20	City Of Chicago Police	$2.62
09/25/2017	COVELLO, TINA	9161	20	City Of Chicago Police	$172.71
09/25/2017	COVELLO, TINA	9161	20	City Of Chicago Police	$4.00
09/25/2017	COVELLO, TINA	9161	20	City Of Chicago Police	$0.61
09/25/2017	COVELLO, TINA	9161	20	City Of Chicago Police	$130.57
09/25/2017	COVELLO, TINA	9161	20	City Of Chicago Police	$4.00
09/25/2017	COVELLO, TINA	9161	20	City Of Chicago Police	$0.46
09/25/2017	COVELLO, TINA	9161	20	City Of Chicago Police	$214.85
09/25/2017	COVELLO, TINA	9161	20	City Of Chicago Police	$4.00
09/25/2017	COVELLO, TINA	9161	20	City Of Chicago Police	$0.76
09/25/2017	COVELLO, TINA	9161	20	City Of Chicago Police	$4.00
09/25/2017	COVELLO, TINA	9161	20	City Of Chicago Police	$241.01
09/25/2017	COVELLO, TINA	9161	20	City Of Chicago Police	$0.82
09/25/2017	COVELLO, TINA	9161	20	City Of Chicago Police	$172.71
09/25/2017	COVELLO, TINA	9161	20	City Of Chicago Police	$4.00
09/25/2017	COVELLO, TINA	9161	20	City Of Chicago Police	$0.61
09/25/2017	COVELLO, TINA	9161	20	City Of Chicago Police	$76.01
09/25/2017	COVELLO, TINA	9161	20	City Of Chicago Police	$4.00
10/28/2016	COVELLO, FRANK	9171		City Of Chicago Police	$4.00
10/28/2016	COVELLO, FRANK	9171		City Of Chicago Police	$4.00
07/02/2009	COTTINI, PETER	9161	044	City Of Chicago Police	$3.34
07/02/2009	COTTINI, PETER	9161	044	City Of Chicago Police	$4.00
07/28/2017	COSTON, JIMMIE	9161		City Of Chicago Police	$4.00
07/28/2017	COSTON, JIMMIE	9161		City Of Chicago Police	$0.91
07/28/2017	COSTON, JIMMIE	9161		City Of Chicago Police	$260.87
07/28/2017	COSTON, JIMMIE	9161		City Of Chicago Police	$4.00
07/28/2017	COSTON, JIMMIE	9161		City Of Chicago Police	$0.91
07/28/2017	COSTON, JIMMIE	9161		City Of Chicago Police	$260.87
07/28/2017	COSTON, JIMMIE	9161		City Of Chicago Police	$4.00

Incident Date	Claimant	Rank	Unit of Assignment	Insured	Total to be Paid
07/28/2017	COSTON, JIMMIE	9161		City Of Chicago Police	$0.91
07/28/2017	COSTON, JIMMIE	9161		City Of Chicago Police	$316.89
07/28/2017	COSTON, JIMMIE	9161		City Of Chicago Police	$4.00
07/28/2017	COSTON, JIMMIE	9161		City Of Chicago Police	$2.84
07/28/2017	COSTON, JIMMIE	9161		City Of Chicago Police	$260.87
07/28/2017	COSTON, JIMMIE	9161		City Of Chicago Police	$4.00
07/28/2017	COSTON, JIMMIE	9161		City Of Chicago Police	$0.91
07/28/2017	COSTON, JIMMIE	9161		City Of Chicago Police	$260.87
07/28/2017	COSTON, JIMMIE	9161		City Of Chicago Police	$4.00
07/28/2017	COSTON, JIMMIE	9161		City Of Chicago Police	$0.91
07/28/2017	COSTON, JIMMIE	9161		City Of Chicago Police	$260.87
07/28/2017	COSTON, JIMMIE	9161		City Of Chicago Police	$4.00
07/28/2017	COSTON, JIMMIE	9161		City Of Chicago Police	$0.91
07/28/2017	COSTON, JIMMIE	9161		City Of Chicago Police	$260.87
08/09/2017	CORVERA, ANGELICA	9161		City Of Chicago Police	$185.16
08/09/2017	CORVERA, ANGELICA	9161		City Of Chicago Police	$4.00
08/09/2017	CORVERA, ANGELICA	9161		City Of Chicago Police	$0.64
08/09/2017	CORVERA, ANGELICA	9161		City Of Chicago Police	$0.82
08/09/2017	CORVERA, ANGELICA	9161		City Of Chicago Police	$4.00
08/09/2017	CORVERA, ANGELICA	9161		City Of Chicago Police	$76.01
12/11/2010	CORTES, CARLOS	9161		City Of Chicago Police	$0.42
12/11/2010	CORTES, CARLOS	9161		City Of Chicago Police	$139.20
12/11/2010	CORTES, CARLOS	9161		City Of Chicago Police	$4.00
12/11/2010	CORTES, CARLOS	9161		City Of Chicago Police	$436.22
12/11/2010	CORTES, CARLOS	9161		City Of Chicago Police	$4.00
12/11/2010	CORTES, CARLOS	9161		City Of Chicago Police	$24.72
12/11/2010	CORTES, CARLOS	9161		City Of Chicago Police	$0.42
12/11/2010	CORTES, CARLOS	9161		City Of Chicago Police	$4.00
12/11/2010	CORTES, CARLOS	9161		City Of Chicago Police	$128.88
12/11/2010	CORTES, CARLOS	9161		City Of Chicago Police	$4.00
12/11/2010	CORTES, CARLOS	9161		City Of Chicago Police	$6.77
12/11/2010	CORTES, CARLOS	9161		City Of Chicago Police	$139.20
12/11/2010	CORTES, CARLOS	9161		City Of Chicago Police	$1.02

Incident Date	Claimant	Rank	Unit of Assignment	Insured	Total to be Paid
12/11/2010	CORTES, CARLOS	9161		City Of Chicago Police	$4.00
12/11/2010	CORTES, CARLOS	9161		City Of Chicago Police	$194.11
12/11/2010	CORTES, CARLOS	9161		City Of Chicago Police	$6.77
12/11/2010	CORTES, CARLOS	9161		City Of Chicago Police	$4.00
12/11/2010	CORTES, CARLOS	9161		City Of Chicago Police	$79.53
12/11/2010	CORTES, CARLOS	9161		City Of Chicago Police	$4.00
12/11/2010	CORTES, CARLOS	9161		City Of Chicago Police	$169.19
12/11/2010	CORTES, CARLOS	9161		City Of Chicago Police	$79.53
12/11/2010	CORTES, CARLOS	9161		City Of Chicago Police	$4.00
12/11/2010	CORTES, CARLOS	9161		City Of Chicago Police	$6.77
12/11/2010	CORTES, CARLOS	9161		City Of Chicago Police	$79.53
10/12/2017	CORTES, CARLOS	9161	009	City Of Chicago Police	$0.29
10/12/2017	CORTES, CARLOS	9161	009	City Of Chicago Police	$4.00
10/12/2017	CORTES, CARLOS	9161	009	City Of Chicago Police	$5.19
03/21/2017	CORONA, SERGIO	9161	313	City Of Chicago Police	$1.01
03/21/2017	CORONA, SERGIO	9161	313	City Of Chicago Police	$1.01
03/21/2017	CORONA, SERGIO	9161	313	City Of Chicago Police	$4.00
03/21/2017	CORONA, SERGIO	9161	313	City Of Chicago Police	$294.22
03/21/2017	CORONA, SERGIO	9161	313	City Of Chicago Police	$1.04
03/21/2017	CORONA, SERGIO	9161	313	City Of Chicago Police	$4.00
03/21/2017	CORONA, SERGIO	9161	313	City Of Chicago Police	$302.95
03/21/2017	CORONA, SERGIO	9161	313	City Of Chicago Police	$1.04
03/21/2017	CORONA, SERGIO	9161	313	City Of Chicago Police	$4.00
03/21/2017	CORONA, SERGIO	9161	313	City Of Chicago Police	$302.95
03/21/2017	CORONA, SERGIO	9161	313	City Of Chicago Police	$1.04
03/21/2017	CORONA, SERGIO	9161	313	City Of Chicago Police	$4.00
03/21/2017	CORONA, SERGIO	9161	313	City Of Chicago Police	$302.95
03/21/2017	CORONA, SERGIO	9161	313	City Of Chicago Police	$1.04
03/21/2017	CORONA, SERGIO	9161	313	City Of Chicago Police	$4.00
03/21/2017	CORONA, SERGIO	9161	313	City Of Chicago Police	$302.95
03/21/2017	CORONA, SERGIO	9161	313	City Of Chicago Police	$1.04
03/21/2017	CORONA, SERGIO	9161	313	City Of Chicago Police	$4.00
03/21/2017	CORONA, SERGIO	9161	313	City Of Chicago Police	$302.95
03/21/2017	CORONA, SERGIO	9161	313	City Of Chicago Police	$0.99
03/21/2017	CORONA, SERGIO	9161	313	City Of Chicago Police	$4.00
03/21/2017	CORONA, SERGIO	9161	313	City Of Chicago Police	$284.23

Incident Date	Claimant	Rank	Unit of Assignment	Insured	Total to be Paid
03/21/2017	CORONA, SERGIO	9161	313	City Of Chicago Police	$4.00
03/21/2017	CORONA, SERGIO	9161	313	City Of Chicago Police	$294.22
03/21/2017	CORONA, SERGIO	9161	313	City Of Chicago Police	$1.01
03/21/2017	CORONA, SERGIO	9161	313	City Of Chicago Police	$4.00
03/21/2017	CORONA, SERGIO	9161	313	City Of Chicago Police	$294.22
03/21/2017	CORONA, SERGIO	9161	313	City Of Chicago Police	$1.01
03/21/2017	CORONA, SERGIO	9161	313	City Of Chicago Police	$294.22
03/21/2017	CORONA, SERGIO	9161	313	City Of Chicago Police	$4.00
05/09/2017	CONTRERAS, CYNTHIA	9161	189	City Of Chicago Police	$80.86
05/09/2017	CONTRERAS, CYNTHIA	9161	189	City Of Chicago Police	$4.00
04/26/2017	CONLEY, SEAN	9161		City Of Chicago Police	$386.23
04/26/2017	CONLEY, SEAN	9161		City Of Chicago Police	$7.29
04/26/2017	CONLEY, SEAN	9161		City Of Chicago Police	$22.94
09/10/2016	CONLAN, JAMES	9161	153	City Of Chicago Police	$4.00
02/12/2017	COMBS, ROBERT	9161		City Of Chicago Police	$72.77
08/18/2017	COLON, WALLDY	9161		City Of Chicago Police	$265.02
08/18/2017	COLON, WALLDY	9161		City Of Chicago Police	$4.00
08/18/2017	COLON, WALLDY	9161		City Of Chicago Police	$0.92
08/18/2017	COLON, WALLDY	9161		City Of Chicago Police	$265.02
08/18/2017	COLON, WALLDY	9161		City Of Chicago Police	$4.00
08/18/2017	COLON, WALLDY	9161		City Of Chicago Police	$0.92
08/18/2017	COLON, WALLDY	9161		City Of Chicago Police	$265.02
08/18/2017	COLON, WALLDY	9161		City Of Chicago Police	$4.00
08/18/2017	COLON, WALLDY	9161		City Of Chicago Police	$0.92
08/18/2017	COLON, WALLDY	9161		City Of Chicago Police	$21.60
08/18/2017	COLON, WALLDY	9161		City Of Chicago Police	$4.00
08/18/2017	COLON, WALLDY	9161		City Of Chicago Police	$0.41
08/18/2017	COLON, WALLDY	9161		City Of Chicago Police	$4.00
08/18/2017	COLON, WALLDY	9161		City Of Chicago Police	$72.54
08/18/2017	COLON, WALLDY	9161		City Of Chicago Police	$27.00
08/18/2017	COLON, WALLDY	9161		City Of Chicago Police	$4.00
08/18/2017	COLON, WALLDY	9161		City Of Chicago Police	$0.51
08/18/2017	COLON, WALLDY	9161		City Of Chicago Police	$311.31

Incident Date	Claimant	Rank	Unit of Assignment	Insured	Total to be Paid
08/18/2017	COLON, WALLDY	9161		City Of Chicago Police	$4.00
08/18/2017	COLON, WALLDY	9161		City Of Chicago Police	$1.08
08/18/2017	COLON, WALLDY	9161		City Of Chicago Police	$271.65
08/18/2017	COLON, WALLDY	9161		City Of Chicago Police	$4.00
08/18/2017	COLON, WALLDY	9161		City Of Chicago Police	$0.94
08/18/2017	COLON, WALLDY	9161		City Of Chicago Police	$357.60
08/18/2017	COLON, WALLDY	9161		City Of Chicago Police	$4.00
08/18/2017	COLON, WALLDY	9161		City Of Chicago Police	$1.24
08/18/2017	COLON, WALLDY	9161		City Of Chicago Police	$53.74
08/18/2017	COLON, WALLDY	9161		City Of Chicago Police	$4.00
08/18/2017	COLON, WALLDY	9161		City Of Chicago Police	$0.48
08/18/2017	COLON, WALLDY	9161		City Of Chicago Police	$225.36
08/18/2017	COLON, WALLDY	9161		City Of Chicago Police	$4.00
08/18/2017	COLON, WALLDY	9161		City Of Chicago Police	$0.78
08/18/2017	COLON, WALLDY	9161		City Of Chicago Police	$225.36
08/18/2017	COLON, WALLDY	9161		City Of Chicago Police	$4.00
08/18/2017	COLON, WALLDY	9161		City Of Chicago Police	$0.78
02/22/2016	COLON, ANGEL	9161		City Of Chicago Police	$205.68
02/22/2016	COLON, ANGEL	9161		City Of Chicago Police	$1.07
02/22/2016	COLON, ANGEL	9161		City Of Chicago Police	$0.71
02/22/2016	COLON, ANGEL	9161		City Of Chicago Police	$251.97
02/22/2016	COLON, ANGEL	9161		City Of Chicago Police	$4.00
02/22/2016	COLON, ANGEL	9161		City Of Chicago Police	$0.87
02/22/2016	COLON, ANGEL	9161		City Of Chicago Police	$292.17
02/22/2016	COLON, ANGEL	9161		City Of Chicago Police	$4.00
02/22/2016	COLON, ANGEL	9161		City Of Chicago Police	$1.01
02/22/2016	COLON, ANGEL	9161		City Of Chicago Police	$338.46
02/22/2016	COLON, ANGEL	9161		City Of Chicago Police	$309.37
02/22/2016	COLON, ANGEL	9161		City Of Chicago Police	$4.00
02/22/2016	COLON, ANGEL	9161		City Of Chicago Police	$1.07
02/22/2016	COLON, ANGEL	9161		City Of Chicago Police	$4.00
02/22/2016	COLON, ANGEL	9161		City Of Chicago Police	$1.17
02/22/2016	COLON, ANGEL	9161		City Of Chicago Police	$292.17

Incident Date	Claimant	Rank	Unit of Assignment	Insured	Total to be Paid
02/22/2016	COLON, ANGEL	9161		City Of Chicago Police	$4.00
02/22/2016	COLON, ANGEL	9161		City Of Chicago Police	$1.01
02/22/2016	COLON, ANGEL	9161		City Of Chicago Police	$309.37
02/22/2016	COLON, ANGEL	9161		City Of Chicago Police	$4.00
02/22/2016	COLON, ANGEL	9161		City Of Chicago Police	$1.07
02/22/2016	COLON, ANGEL	9161		City Of Chicago Police	$309.37
02/22/2016	COLON, ANGEL	9161		City Of Chicago Police	$4.00
02/22/2016	COLON, ANGEL	9161		City Of Chicago Police	$1.07
02/22/2016	COLON, ANGEL	9161		City Of Chicago Police	$309.37
02/22/2016	COLON, ANGEL	9161		City Of Chicago Police	$4.00
02/22/2016	COLON, ANGEL	9161		City Of Chicago Police	$4.00
07/19/2016	COLLIER, DWAYNE			City Of Chicago Police	$388.96
07/19/2016	COLLIER, DWAYNE			City Of Chicago Police	$4.00
07/19/2016	COLLIER, DWAYNE			City Of Chicago Police	$346.82
07/19/2016	COLLIER, DWAYNE			City Of Chicago Police	$1.14
07/19/2016	COLLIER, DWAYNE			City Of Chicago Police	$4.00
07/19/2016	COLLIER, DWAYNE			City Of Chicago Police	$344.88
07/19/2016	COLLIER, DWAYNE			City Of Chicago Police	$4.00
07/19/2016	COLLIER, DWAYNE			City Of Chicago Police	$1.20
07/19/2016	COLLIER, DWAYNE			City Of Chicago Police	$302.74
07/19/2016	COLLIER, DWAYNE			City Of Chicago Police	$4.00
07/19/2016	COLLIER, DWAYNE			City Of Chicago Police	$1.05
07/19/2016	COLLIER, DWAYNE			City Of Chicago Police	$76.82
07/19/2016	COLLIER, DWAYNE			City Of Chicago Police	$4.00
07/19/2016	COLLIER, DWAYNE			City Of Chicago Police	$0.69
07/19/2016	COLLIER, DWAYNE			City Of Chicago Police	$1.21
07/19/2016	COLLIER, DWAYNE			City Of Chicago Police	$4.00
07/19/2016	COLLIER, DWAYNE			City Of Chicago Police	$1.36
07/19/2016	COLLIER, DWAYNE			City Of Chicago Police	$304.68
07/19/2016	COLLIER, DWAYNE			City Of Chicago Police	$4.00
07/19/2016	COLLIER, DWAYNE			City Of Chicago Police	$1.06
07/19/2016	COLLIER, DWAYNE			City Of Chicago Police	$304.68
07/19/2016	COLLIER, DWAYNE			City Of Chicago Police	$4.00

Incident Date	Claimant	Rank	Unit of Assignment	Insured	Total to be Paid
07/19/2016	COLLIER, DWAYNE			City Of Chicago Police	$1.06
07/19/2016	COLLIER, DWAYNE			City Of Chicago Police	$330.02
07/16/2017	COLLAZO JR, ANGEL	9161	313	City Of Chicago Police	$4.00
07/16/2017	COLLAZO JR, ANGEL	9161	313	City Of Chicago Police	$284.55
07/16/2017	COLLAZO JR, ANGEL	9161	313	City Of Chicago Police	$6.13
07/16/2017	COLLAZO JR, ANGEL	9161	313	City Of Chicago Police	$4.00
07/16/2017	COLLAZO JR, ANGEL	9161	313	City Of Chicago Police	$684.89
06/19/2017	COLEMAN, JASON	9161		City Of Chicago Police	$4.00
06/19/2017	COLEMAN, JASON	9161		City Of Chicago Police	$191.98
05/27/2009	COLE II, DENSEY	9161	001	City Of Chicago Police	$208.76
05/27/2009	COLE II, DENSEY	9161	001	City Of Chicago Police	$4.00
05/27/2009	COLE II, DENSEY	9161	001	City Of Chicago Police	$3.77
05/27/2009	COLE II, DENSEY	9161	001	City Of Chicago Police	$276.46
05/27/2009	COLE II, DENSEY	9161	001	City Of Chicago Police	$4.00
05/27/2009	COLE II, DENSEY	9161	001	City Of Chicago Police	$145.00
05/27/2009	COLE II, DENSEY	9161	001	City Of Chicago Police	$48.37
05/27/2009	COLE II, DENSEY	9161	001	City Of Chicago Police	$2.32
08/15/2013	COLBERT, MICHELE	9161		City Of Chicago Police	$161.50
08/15/2013	COLBERT, MICHELE	9161		City Of Chicago Police	$4.00
08/15/2013	COLBERT, MICHELE	9161		City Of Chicago Police	$0.38
08/15/2013	COLBERT, MICHELE	9161		City Of Chicago Police	$169.86
08/15/2013	COLBERT, MICHELE	9161		City Of Chicago Police	$4.00
08/15/2013	COLBERT, MICHELE	9161		City Of Chicago Police	$0.85
08/15/2013	COLBERT, MICHELE	9161		City Of Chicago Police	$138.63
08/15/2013	COLBERT, MICHELE	9161		City Of Chicago Police	$4.00
08/15/2013	COLBERT, MICHELE	9161		City Of Chicago Police	$0.51
11/01/2016	COLBERT, DEXTER	9161	006	City Of Chicago Police	$211.09
11/01/2016	COLBERT, DEXTER	9161	006	City Of Chicago Police	$4.00
11/01/2016	COLBERT, DEXTER	9161	006	City Of Chicago Police	$4.00
11/01/2016	COLBERT, DEXTER	9161	006	City Of Chicago Police	$124.90
11/01/2016	COLBERT, DEXTER	9161	006	City Of Chicago Police	$4.00
11/01/2016	COLBERT, DEXTER	9161	006	City Of Chicago Police	$80.86
07/01/2017	COJOCNEAN, DAN	9161		City Of Chicago Police	$4.00

Incident Date	Claimant	Rank	Unit of Assignment	Insured	Total to be Paid
07/01/2017	COJOCNEAN, DAN	9161		City Of Chicago Police	$411.77
07/01/2017	COJOCNEAN, DAN	9161		City Of Chicago Police	$1.38
07/01/2017	COJOCNEAN, DAN	9161		City Of Chicago Police	$4.00
07/01/2017	COJOCNEAN, DAN	9161		City Of Chicago Police	$72.77
07/01/2017	COJOCNEAN, DAN	9161		City Of Chicago Police	$7.78
08/22/2017	COJOCNEAN, DAN	9161		City Of Chicago Police	$2.81
08/22/2017	COJOCNEAN, DAN	9161		City Of Chicago Police	$148.91
08/22/2017	COJOCNEAN, DAN	9161		City Of Chicago Police	$4.00
02/13/2017	COFFEY, MATTHEW	9161		City Of Chicago Police	$0.16
02/13/2017	COFFEY, MATTHEW	9161		City Of Chicago Police	$156.00
02/13/2017	COFFEY, MATTHEW	9161		City Of Chicago Police	$4.00
09/13/2017	COFFEY, MATTHEW	9161		City Of Chicago Police	$458.50
09/13/2017	COFFEY, MATTHEW	9161		City Of Chicago Police	$4.00
09/13/2017	COFFEY, MATTHEW	9161		City Of Chicago Police	$3.40
09/13/2017	COFFEY, MATTHEW	9161		City Of Chicago Police	$4.00
09/13/2017	COFFEY, MATTHEW	9161		City Of Chicago Police	$2.36
09/13/2017	COFFEY, MATTHEW	9161		City Of Chicago Police	$924.20
10/09/2017	COFFEE, VERONICA	9161		City Of Chicago Police	$6.47
10/09/2017	COFFEE, VERONICA	9161		City Of Chicago Police	$4.00
10/09/2017	COFFEE, VERONICA	9161		City Of Chicago Police	$49.04
10/25/2010	COBB, SHAWN			City Of Chicago Police	$4.00
01/04/2014	COBB, SHAWN	9161	701	City Of Chicago Police	$260.87
01/04/2014	COBB, SHAWN	9161	701	City Of Chicago Police	$0.91
01/04/2014	COBB, SHAWN	9161	701	City Of Chicago Police	$4.00
01/04/2014	COBB, SHAWN	9161	701	City Of Chicago Police	$263.08
01/04/2014	COBB, SHAWN	9161	701	City Of Chicago Police	$0.91
01/04/2014	COBB, SHAWN	9161	701	City Of Chicago Police	$4.00
06/15/2017	CLAY, RONIN	9161		City Of Chicago Police	$4.00
09/13/2017	CLAY, RONIN	9161	002	City Of Chicago Police	$0.78
09/13/2017	CLAY, RONIN	9161	002	City Of Chicago Police	$0.63
09/13/2017	CLAY, RONIN	9161	002	City Of Chicago Police	$273.59
09/13/2017	CLAY, RONIN	9161	002	City Of Chicago Police	$4.00
09/13/2017	CLAY, RONIN	9161	002	City Of Chicago Police	$0.95

Incident Date	Claimant	Rank	Unit of Assignment	Insured	Total to be Paid
09/13/2017	CLAY, RONIN	9161	002	City Of Chicago Police	$181.01
09/13/2017	CLAY, RONIN	9161	002	City Of Chicago Police	$4.00
09/13/2017	CLAY, RONIN	9161	002	City Of Chicago Police	$0.63
09/13/2017	CLAY, RONIN	9161	002	City Of Chicago Police	$183.22
09/13/2017	CLAY, RONIN	9161	002	City Of Chicago Police	$4.00
09/13/2017	CLAY, RONIN	9161	002	City Of Chicago Police	$0.63
09/13/2017	CLAY, RONIN	9161	002	City Of Chicago Police	$4.00
09/13/2017	CLAY, RONIN	9161	002	City Of Chicago Police	$5.66
09/13/2017	CLAY, RONIN	9161	002	City Of Chicago Police	$80.86
09/13/2017	CLAY, RONIN	9161	002	City Of Chicago Police	$4.00
09/13/2017	CLAY, RONIN	9161	002	City Of Chicago Police	$179.07
09/13/2017	CLAY, RONIN	9161	002	City Of Chicago Police	$4.00
09/13/2017	CLAY, RONIN	9161	002	City Of Chicago Police	$0.62
09/13/2017	CLAY, RONIN	9161	002	City Of Chicago Police	$185.16
09/13/2017	CLAY, RONIN	9161	002	City Of Chicago Police	$4.00
09/13/2017	CLAY, RONIN	9161	002	City Of Chicago Police	$0.64
09/13/2017	CLAY, RONIN	9161	002	City Of Chicago Police	$227.30
09/13/2017	CLAY, RONIN	9161	002	City Of Chicago Police	$4.00
09/13/2017	CLAY, RONIN	9161	002	City Of Chicago Police	$0.79
09/13/2017	CLAY, RONIN	9161	002	City Of Chicago Police	$227.30
09/13/2017	CLAY, RONIN	9161	002	City Of Chicago Police	$4.00
09/13/2017	CLAY, RONIN	9161	002	City Of Chicago Police	$0.79
09/13/2017	CLAY, RONIN	9161	002	City Of Chicago Police	$225.36
09/13/2017	CLAY, RONIN	9161	002	City Of Chicago Police	$4.00
09/13/2017	CLAY, RONIN	9161	002	City Of Chicago Police	$183.22
09/13/2017	CLAY, RONIN	9161	002	City Of Chicago Police	$4.00
07/20/2017	CINTRON, ANGEL	9164	044	City Of Chicago Police	$78.36
10/21/2017	CIACH, DANIEL	9161		City Of Chicago Police	$4.00
10/21/2017	CIACH, DANIEL	9161		City Of Chicago Police	$9.86
10/21/2017	CIACH, DANIEL	9161		City Of Chicago Police	$521.99
10/21/2017	CIACH, DANIEL	9161		City Of Chicago Police	$4.00
10/21/2017	CIACH, DANIEL	9161		City Of Chicago Police	$149.40
10/21/2017	CIACH, DANIEL	9161		City Of Chicago Police	$2.82

Incident Date	Claimant	Rank	Unit of Assignment	Insured	Total to be Paid
08/08/2015	CHU, WAI	9161	044	City Of Chicago Police	$232.79
08/08/2015	CHU, WAI	9161	044	City Of Chicago Police	$232.79
08/08/2015	CHU, WAI	9161	044	City Of Chicago Police	$232.79
08/08/2015	CHU, WAI	9161	044	City Of Chicago Police	$277.78
08/08/2015	CHU, WAI	9161	044	City Of Chicago Police	$277.78
08/08/2015	CHU, WAI	9161	044	City Of Chicago Police	$232.79
08/08/2015	CHU, WAI	9161	044	City Of Chicago Police	$187.80
08/08/2015	CHU, WAI	9161	044	City Of Chicago Police	$245.31
08/08/2015	CHU, WAI	9161	044	City Of Chicago Police	$247.27
08/08/2015	CHU, WAI	9161	044	City Of Chicago Police	$232.79
08/08/2015	CHU, WAI	9161	044	City Of Chicago Police	$200.32
08/08/2015	CHU, WAI	9161	044	City Of Chicago Police	$200.32
08/08/2015	CHU, WAI	9161	044	City Of Chicago Police	$187.80
08/08/2015	CHU, WAI	9161	044	City Of Chicago Police	$230.83
11/09/2016	CHU, WAI	9161	044	City Of Chicago Police	$106.29
11/09/2016	CHU, WAI	9161	044	City Of Chicago Police	$10.90
11/09/2016	CHU, WAI	9161	044	City Of Chicago Police	$4.00
11/09/2016	CHU, WAI	9161	044	City Of Chicago Police	$1.14
11/09/2016	CHU, WAI	9161	044	City Of Chicago Police	$330.02
11/09/2016	CHU, WAI	9161	044	City Of Chicago Police	$330.02
11/09/2016	CHU, WAI	9161	044	City Of Chicago Police	$1.14
11/09/2016	CHU, WAI	9161	044	City Of Chicago Police	$4.00
03/15/2014	CHRISTIE, DANIEL			City Of Chicago Police	$4.00
10/31/2017	CHLEBOWICZ, SANDRA	9161		City Of Chicago Police	$4.00
10/31/2017	CHLEBOWICZ, SANDRA	9161		City Of Chicago Police	$9.64
04/25/2017	CHLEBEK, MICHAEL	9161		City Of Chicago Police	$4.00
04/25/2017	CHLEBEK, MICHAEL	9161		City Of Chicago Police	$4.00
04/25/2017	CHLEBEK, MICHAEL	9161		City Of Chicago Police	$80.86
04/25/2017	CHLEBEK, MICHAEL	9161		City Of Chicago Police	$19.32
08/25/2017	CHERRY, DAVID	9161		City Of Chicago Police	$4.00
08/25/2017	CHERRY, DAVID	9161		City Of Chicago Police	$0.91
08/25/2017	CHERRY, DAVID	9161		City Of Chicago Police	$435.25
08/25/2017	CHERRY, DAVID	9161		City Of Chicago Police	$4.00

Incident Date	Claimant	Rank	Unit of Assignment	Insured	Total to be Paid
08/25/2017	CHERRY, DAVID	9161		City Of Chicago Police	$1.52
08/25/2017	CHERRY, DAVID	9161		City Of Chicago Police	$342.67
08/25/2017	CHERRY, DAVID	9161		City Of Chicago Police	$4.00
08/25/2017	CHERRY, DAVID	9161		City Of Chicago Police	$1.20
08/25/2017	CHERRY, DAVID	9161		City Of Chicago Police	$303.01
08/25/2017	CHERRY, DAVID	9161		City Of Chicago Police	$4.00
08/25/2017	CHERRY, DAVID	9161		City Of Chicago Police	$1.06
08/25/2017	CHERRY, DAVID	9161		City Of Chicago Police	$300.53
08/25/2017	CHERRY, DAVID	9161		City Of Chicago Police	$4.00
08/25/2017	CHERRY, DAVID	9161		City Of Chicago Police	$1.05
08/25/2017	CHERRY, DAVID	9161		City Of Chicago Police	$387.02
08/25/2017	CHERRY, DAVID	9161		City Of Chicago Police	$4.00
08/25/2017	CHERRY, DAVID	9161		City Of Chicago Police	$1.35
08/25/2017	CHERRY, DAVID	9161		City Of Chicago Police	$347.36
08/25/2017	CHERRY, DAVID	9161		City Of Chicago Police	$4.00
08/25/2017	CHERRY, DAVID	9161		City Of Chicago Police	$1.21
08/25/2017	CHERRY, DAVID	9161		City Of Chicago Police	$260.87
01/23/2012	CHEN, JOHN	9161		City Of Chicago Police	$7.16
08/19/2017	CHAVOLLA, JORGE	9164		City Of Chicago Police	$0.77
08/19/2017	CHAVOLLA, JORGE	9164		City Of Chicago Police	$4.00
08/19/2017	CHAVOLLA, JORGE	9164		City Of Chicago Police	$185.16
08/19/2017	CHAVOLLA, JORGE	9164		City Of Chicago Police	$0.72
08/19/2017	CHAVOLLA, JORGE	9164		City Of Chicago Police	$4.00
08/19/2017	CHAVOLLA, JORGE	9164		City Of Chicago Police	$208.68
08/19/2017	CHAVOLLA, JORGE	9164		City Of Chicago Police	$0.63
08/19/2017	CHAVOLLA, JORGE	9164		City Of Chicago Police	$4.00
08/19/2017	CHAVOLLA, JORGE	9164		City Of Chicago Police	$183.22
08/19/2017	CHAVOLLA, JORGE	9164		City Of Chicago Police	$0.64
08/19/2017	CHAVOLLA, JORGE	9164		City Of Chicago Police	$4.00
08/19/2017	CHAVOLLA, JORGE	9164		City Of Chicago Police	$222.88
07/25/2015	CHAO JR, JOSE			City Of Chicago Police	$76.01
07/25/2015	CHAO JR, JOSE			City Of Chicago Police	$4.00
07/25/2015	CHAO JR, JOSE			City Of Chicago Police	$258.62

Incident Date	Claimant	Rank	Unit of Assignment	Insured	Total to be Paid
07/25/2015	CHAO JR, JOSE			City Of Chicago Police	$2.82
07/25/2015	CHAO JR, JOSE			City Of Chicago Police	$0.82
07/25/2015	CHAO JR, JOSE			City Of Chicago Police	$4.00
07/25/2015	CHAO JR, JOSE			City Of Chicago Police	$244.86
07/25/2015	CHAO JR, JOSE			City Of Chicago Police	$4.00
07/25/2015	CHAO JR, JOSE			City Of Chicago Police	$218.58
07/25/2015	CHAO JR, JOSE			City Of Chicago Police	$4.00
07/25/2015	CHAO JR, JOSE			City Of Chicago Police	$293.24
07/25/2015	CHAO JR, JOSE			City Of Chicago Police	$4.00
07/25/2015	CHAO JR, JOSE			City Of Chicago Police	$258.62
07/25/2015	CHAO JR, JOSE			City Of Chicago Police	$4.00
07/25/2015	CHAO JR, JOSE			City Of Chicago Police	$258.62
07/25/2015	CHAO JR, JOSE			City Of Chicago Police	$4.00
10/12/2017	CEPHAS, TROY	9161		City Of Chicago Police	$90.64
10/12/2017	CEPHAS, TROY	9161		City Of Chicago Police	$4.00
10/12/2017	CEPHAS, TROY	9161		City Of Chicago Police	$0.31
10/12/2017	CEPHAS, TROY	9161		City Of Chicago Police	$225.36
10/12/2017	CEPHAS, TROY	9161		City Of Chicago Police	$4.00
10/12/2017	CEPHAS, TROY	9161		City Of Chicago Police	$0.78
10/12/2017	CEPHAS, TROY	9161		City Of Chicago Police	$57.59
10/12/2017	CEPHAS, TROY	9161		City Of Chicago Police	$4.00
10/12/2017	CEPHAS, TROY	9161		City Of Chicago Police	$3.96
06/02/2015	CELIO, VINCENT	9161	044	City Of Chicago Police	$100.66
10/19/2017	CAZARES, ARMANDO	9161	002	City Of Chicago Police	$4.00
10/19/2017	CAZARES, ARMANDO	9161	002	City Of Chicago Police	$532.29
10/19/2017	CAZARES, ARMANDO	9161	002	City Of Chicago Police	$4.00
10/19/2017	CAZARES, ARMANDO	9161	002	City Of Chicago Police	$22.62
10/19/2017	CAZARES, ARMANDO	9161	002	City Of Chicago Police	$830.97
10/19/2017	CAZARES, ARMANDO	9161	002	City Of Chicago Police	$7.43
03/25/2016	CATCHINGS, NICOLE	9161		City Of Chicago Police	$4.00
03/25/2016	CATCHINGS, NICOLE	9161		City Of Chicago Police	$0.69
03/25/2016	CATCHINGS, NICOLE	9161		City Of Chicago Police	$702.81
03/25/2016	CATCHINGS, NICOLE	9161		City Of Chicago Police	$4.00

Incident Date	Claimant	Rank	Unit of Assignment	Insured	Total to be Paid
03/25/2016	CATCHINGS, NICOLE	9161		City Of Chicago Police	$4.00
03/25/2016	CATCHINGS, NICOLE	9161		City Of Chicago Police	$1.21
03/25/2016	CATCHINGS, NICOLE	9161		City Of Chicago Police	$76.82
09/25/2017	CASTELLANO, NANCY	9161		City Of Chicago Police	$0.56
09/25/2017	CASTELLANO, NANCY	9161		City Of Chicago Police	$222.03
09/25/2017	CASTELLANO, NANCY	9161		City Of Chicago Police	$4.00
09/25/2017	CASTELLANO, NANCY	9161		City Of Chicago Police	$0.56
09/25/2017	CASTELLANO, NANCY	9161		City Of Chicago Police	$222.03
09/25/2017	CASTELLANO, NANCY	9161		City Of Chicago Police	$4.00
09/25/2017	CASTELLANO, NANCY	9161		City Of Chicago Police	$0.56
09/25/2017	CASTELLANO, NANCY	9161		City Of Chicago Police	$184.18
09/25/2017	CASTELLANO, NANCY	9161		City Of Chicago Police	$4.00
09/25/2017	CASTELLANO, NANCY	9161		City Of Chicago Police	$0.47
09/25/2017	CASTELLANO, NANCY	9161		City Of Chicago Police	$184.18
09/25/2017	CASTELLANO, NANCY	9161		City Of Chicago Police	$4.00
09/25/2017	CASTELLANO, NANCY	9161		City Of Chicago Police	$0.47
09/25/2017	CASTELLANO, NANCY	9161		City Of Chicago Police	$228.77
09/25/2017	CASTELLANO, NANCY	9161		City Of Chicago Police	$48.56
09/25/2017	CASTELLANO, NANCY	9161		City Of Chicago Police	$4.00
09/25/2017	CASTELLANO, NANCY	9161		City Of Chicago Police	$4.00
09/25/2017	CASTELLANO, NANCY	9161		City Of Chicago Police	$222.03
09/25/2017	CASTELLANO, NANCY	9161		City Of Chicago Police	$0.68
09/25/2017	CASTELLANO, NANCY	9161		City Of Chicago Police	$5.49
09/25/2017	CASTELLANO, NANCY	9161		City Of Chicago Police	$268.56
09/25/2017	CASTELLANO, NANCY	9161		City Of Chicago Police	$0.56
09/25/2017	CASTELLANO, NANCY	9161		City Of Chicago Police	$4.00
09/25/2017	CASTELLANO, NANCY	9161		City Of Chicago Police	$222.03
09/25/2017	CASTELLANO, NANCY	9161		City Of Chicago Police	$0.47
09/25/2017	CASTELLANO, NANCY	9161		City Of Chicago Police	$4.00
09/25/2017	CASTELLANO, NANCY	9161		City Of Chicago Police	$184.18
09/25/2017	CASTELLANO, NANCY	9161		City Of Chicago Police	$0.58
09/25/2017	CASTELLANO, NANCY	9161		City Of Chicago Police	$4.00
09/25/2017	CASTELLANO, NANCY	9161		City Of Chicago Police	$4.00

Incident Date	Claimant	Rank	Unit of Assignment	Insured	Total to be Paid
08/22/2017	CARTER, JEREMY	9164		City Of Chicago Police	$30.40
08/22/2017	CARTER, JEREMY	9164		City Of Chicago Police	$4.00
08/22/2017	CARTER, JEREMY	9164		City Of Chicago Police	$35.18
06/29/2015	CARROLL, WILLIAM	9161	019	City Of Chicago Police	$0.82
06/29/2015	CARROLL, WILLIAM	9161	019	City Of Chicago Police	$4.00
06/29/2015	CARROLL, WILLIAM	9161	019	City Of Chicago Police	$1.64
10/22/2017	CARROLL, WILLIAM	9161	018	City Of Chicago Police	$205.90
10/22/2017	CARROLL, WILLIAM	9161	018	City Of Chicago Police	$4.00
10/22/2017	CARROLL, WILLIAM	9161	018	City Of Chicago Police	$27.73
10/22/2017	CARROLL, WILLIAM	9161	018	City Of Chicago Police	$27.56
10/22/2017	CARROLL, WILLIAM	9161	018	City Of Chicago Police	$4.00
01/14/2016	CARROLL, JOSEPH	9164	004	City Of Chicago Police	$0.17
01/14/2016	CARROLL, JOSEPH	9164	004	City Of Chicago Police	$4.00
01/14/2016	CARROLL, JOSEPH	9164	004	City Of Chicago Police	$136.42
01/14/2016	CARROLL, JOSEPH	9164	004	City Of Chicago Police	$179.55
01/14/2016	CARROLL, JOSEPH	9164	004	City Of Chicago Police	$4.00
01/14/2016	CARROLL, JOSEPH	9164	004	City Of Chicago Police	$136.42
01/14/2016	CARROLL, JOSEPH	9164	004	City Of Chicago Police	$4.00
01/14/2016	CARROLL, JOSEPH	9164	004	City Of Chicago Police	$0.17
01/25/2017	CAREY, THOMAS	9161	008	City Of Chicago Police	$7.42
01/25/2017	CAREY, THOMAS	9161	008	City Of Chicago Police	$82.53
03/12/2011	CARDENAS, JUAN	9161	153	City Of Chicago Police	$4.00
03/12/2011	CARDENAS, JUAN	9161	153	City Of Chicago Police	$42.96
09/04/2016	CANTORE III, DOMINIC	9161		City Of Chicago Police	$0.76
09/04/2016	CANTORE III, DOMINIC	9161		City Of Chicago Police	$216.52
09/04/2016	CANTORE III, DOMINIC	9161		City Of Chicago Police	$4.00
05/08/2017	CAMPBELL, SEAN	9161		City Of Chicago Police	$4.00
05/08/2017	CAMPBELL, SEAN	9161		City Of Chicago Police	$302.47
05/08/2017	CAMPBELL, SEAN	9161		City Of Chicago Police	$1.06
08/23/2017	CALI, KEITH	9161	012	City Of Chicago Police	$4.00
08/23/2017	CALI, KEITH	9161	012	City Of Chicago Police	$11.12
08/23/2017	CALI, KEITH	9161	012	City Of Chicago Police	$160.72
07/30/2012	CALDWELL, GALEN	9016		City Of Chicago Police	$310.35

Incident Date	Claimant	Rank	Unit of Assignment	Insured	Total to be Paid
07/30/2012	CALDWELL, GALEN	9016		City Of Chicago Police	$2.54
07/30/2012	CALDWELL, GALEN	9016		City Of Chicago Police	$4.00
07/30/2012	CALDWELL, GALEN	9016		City Of Chicago Police	$234.50
11/28/2016	CALACE, CHRISTINE	9161		City Of Chicago Police	$4.00
11/28/2016	CALACE, CHRISTINE	9161		City Of Chicago Police	$218.73
11/28/2016	CALACE, CHRISTINE	9161		City Of Chicago Police	$0.76
10/09/2017	CADE, DOROTHY	9161	044	City Of Chicago Police	$171.44
10/09/2017	CADE, DOROTHY	9161	044	City Of Chicago Police	$4.00
10/09/2017	CADE, DOROTHY	9161	044	City Of Chicago Police	$0.66
10/09/2017	CADE, DOROTHY	9161	044	City Of Chicago Police	$4.00
10/09/2017	CADE, DOROTHY	9161	044	City Of Chicago Police	$171.44
10/09/2017	CADE, DOROTHY	9161	044	City Of Chicago Police	$4.00
10/09/2017	CADE, DOROTHY	9161	044	City Of Chicago Police	$78.36
10/09/2017	CADE, DOROTHY	9161	044	City Of Chicago Police	$4.00
10/09/2017	CADE, DOROTHY	9161	044	City Of Chicago Police	$119.37
10/09/2017	CADE, DOROTHY	9161	044	City Of Chicago Police	$287.35
10/09/2017	CADE, DOROTHY	9161	044	City Of Chicago Police	$4.00
10/09/2017	CADE, DOROTHY	9161	044	City Of Chicago Police	$0.77
10/09/2017	CADE, DOROTHY	9161	044	City Of Chicago Police	$0.66
10/09/2017	CADE, DOROTHY	9161	044	City Of Chicago Police	$0.66
10/09/2017	CADE, DOROTHY	9161	044	City Of Chicago Police	$171.44
10/09/2017	CADE, DOROTHY	9161	044	City Of Chicago Police	$4.00
04/01/2017	BYRNE III, JOSEPH	9161		City Of Chicago Police	$80.86
04/01/2017	BYRNE III, JOSEPH	9161		City Of Chicago Police	$4.00
04/01/2017	BYRNE III, JOSEPH	9161		City Of Chicago Police	$221.21
04/01/2017	BYRNE III, JOSEPH	9161		City Of Chicago Police	$2.74
04/01/2017	BYRNE III, JOSEPH	9161		City Of Chicago Police	$0.77
04/01/2017	BYRNE III, JOSEPH	9161		City Of Chicago Police	$11.89
04/01/2017	BYRNE III, JOSEPH	9161		City Of Chicago Police	$4.00
04/01/2017	BYRNE III, JOSEPH	9161		City Of Chicago Police	$4.00
01/03/2016	BUTLER, SHEILA	9153		City Of Chicago Police	$0.96
01/03/2016	BUTLER, SHEILA	9153		City Of Chicago Police	$4.00
01/03/2016	BUTLER, SHEILA	9153		City Of Chicago Police	$297.15

Incident Date	Claimant	Rank	Unit of Assignment	Insured	Total to be Paid
01/03/2016	BUTLER, SHEILA	9153		City Of Chicago Police	$7.50
01/03/2016	BUTLER, SHEILA	9153		City Of Chicago Police	$4.00
01/03/2016	BUTLER, SHEILA	9153		City Of Chicago Police	$250.06
01/03/2016	BUTLER, SHEILA	9153		City Of Chicago Police	$1.67
01/03/2016	BUTLER, SHEILA	9153		City Of Chicago Police	$4.00
01/03/2016	BUTLER, SHEILA	9153		City Of Chicago Police	$153.66
01/03/2016	BUTLER, SHEILA	9153		City Of Chicago Police	$37.29
01/03/2016	BUTLER, SHEILA	9153		City Of Chicago Police	$4.00
01/03/2016	BUTLER, SHEILA	9153		City Of Chicago Police	$4.00
01/03/2016	BUTLER, SHEILA	9153		City Of Chicago Police	$0.01
01/03/2016	BUTLER, SHEILA	9153		City Of Chicago Police	$271.65
01/03/2016	BUTLER, SHEILA	9153		City Of Chicago Police	$4.00
01/03/2016	BUTLER, SHEILA	9153		City Of Chicago Police	$0.94
01/03/2016	BUTLER, SHEILA	9153		City Of Chicago Police	$317.94
01/03/2016	BUTLER, SHEILA	9153		City Of Chicago Police	$4.00
01/03/2016	BUTLER, SHEILA	9153		City Of Chicago Police	$1.10
01/03/2016	BUTLER, SHEILA	9153		City Of Chicago Police	$307.16
01/03/2016	BUTLER, SHEILA	9153		City Of Chicago Police	$4.00
01/03/2016	BUTLER, SHEILA	9153		City Of Chicago Police	$1.07
01/03/2016	BUTLER, SHEILA	9153		City Of Chicago Police	$254.97
01/03/2016	BUTLER, SHEILA	9153		City Of Chicago Police	$4.00
01/03/2016	BUTLER, SHEILA	9153		City Of Chicago Police	$0.88
01/03/2016	BUTLER, SHEILA	9153		City Of Chicago Police	$273.86
01/03/2016	BUTLER, SHEILA	9153		City Of Chicago Police	$4.00
01/03/2016	BUTLER, SHEILA	9153		City Of Chicago Police	$0.94
01/03/2016	BUTLER, SHEILA	9153		City Of Chicago Police	$277.74
01/03/2016	BUTLER, SHEILA	9153		City Of Chicago Police	$4.00
01/03/2016	BUTLER, SHEILA	9153		City Of Chicago Police	$8.91
01/03/2016	BUTLER, SHEILA	9153		City Of Chicago Police	$710.42
01/03/2016	BUTLER, SHEILA	9153		City Of Chicago Police	$591.13
01/03/2016	BUTLER, SHEILA	9153		City Of Chicago Police	$4.00
01/03/2016	BUTLER, SHEILA	9153		City Of Chicago Police	$5.27
01/03/2016	BUTLER, SHEILA	9153		City Of Chicago Police	$4.00

Incident Date	Claimant	Rank	Unit of Assignment	Insured	Total to be Paid
01/03/2016	BUTLER, SHEILA	9153		City Of Chicago Police	$6.36
01/03/2016	BUTLER, SHEILA	9153		City Of Chicago Police	$631.48
01/03/2016	BUTLER, SHEILA	9153		City Of Chicago Police	$4.00
01/03/2016	BUTLER, SHEILA	9153		City Of Chicago Police	$5.65
01/03/2016	BUTLER, SHEILA	9153		City Of Chicago Police	$273.59
01/03/2016	BUTLER, SHEILA	9153		City Of Chicago Police	$4.00
01/03/2016	BUTLER, SHEILA	9153		City Of Chicago Police	$0.95
01/01/2013	BURG, JASON	9161		City Of Chicago Police	$153.33
01/01/2013	BURG, JASON	9161		City Of Chicago Police	$1.37
01/01/2013	BURG, JASON	9161		City Of Chicago Police	$4.00
01/01/2013	BURG, JASON	9161		City Of Chicago Police	$4.00
01/01/2013	BURG, JASON	9161		City Of Chicago Police	$4.00
01/01/2013	BURG, JASON	9161		City Of Chicago Police	$54.53
01/01/2013	BURG, JASON	9161		City Of Chicago Police	$212.80
01/01/2013	BURG, JASON	9161		City Of Chicago Police	$851.20
01/01/2013	BURG, JASON	9161		City Of Chicago Police	$4.00
01/01/2013	BURG, JASON	9161		City Of Chicago Police	$744.80
06/01/2014	BUCZKIEWICZ, JOHN	9206	014	City Of Chicago Police	$295.31
06/01/2014	BUCZKIEWICZ, JOHN	9206	014	City Of Chicago Police	$4.00
06/01/2014	BUCZKIEWICZ, JOHN	9206	014	City Of Chicago Police	$1.89
12/31/2016	BRUNO, BRENDAN	9161		City Of Chicago Police	$0.91
12/31/2016	BRUNO, BRENDAN	9161		City Of Chicago Police	$260.87
10/03/2017	BRUBAKER, ROBERT	9161	025	City Of Chicago Police	$4.00
10/03/2017	BRUBAKER, ROBERT	9161	025	City Of Chicago Police	$0.32
10/03/2017	BRUBAKER, ROBERT	9161	025	City Of Chicago Police	$92.58
07/24/2017	BROWN, WALTER	9164	007	City Of Chicago Police	$227.30
07/24/2017	BROWN, WALTER	9164	007	City Of Chicago Police	$0.62
07/24/2017	BROWN, WALTER	9164	007	City Of Chicago Police	$225.36
07/24/2017	BROWN, WALTER	9164	007	City Of Chicago Police	$0.93
07/24/2017	BROWN, WALTER	9164	007	City Of Chicago Police	$4.00
07/24/2017	BROWN, WALTER	9164	007	City Of Chicago Police	$0.78
07/24/2017	BROWN, WALTER	9164	007	City Of Chicago Police	$4.00
07/24/2017	BROWN, WALTER	9164	007	City Of Chicago Police	$225.36

Incident Date	Claimant	Rank	Unit of Assignment	Insured	Total to be Paid
07/24/2017	BROWN, WALTER	9164	007	City Of Chicago Police	$0.78
07/24/2017	BROWN, WALTER	9164	007	City Of Chicago Police	$4.00
07/24/2017	BROWN, WALTER	9164	007	City Of Chicago Police	$0.79
07/24/2017	BROWN, WALTER	9164	007	City Of Chicago Police	$179.07
07/24/2017	BROWN, WALTER	9164	007	City Of Chicago Police	$4.00
07/24/2017	BROWN, WALTER	9164	007	City Of Chicago Police	$4.00
07/24/2017	BROWN, WALTER	9164	007	City Of Chicago Police	$271.65
07/24/2017	BROWN, WALTER	9164	007	City Of Chicago Police	$4.00
07/24/2017	BROWN, WALTER	9164	007	City Of Chicago Police	$0.94
07/24/2017	BROWN, WALTER	9164	007	City Of Chicago Police	$267.50
08/21/2011	BROWN, SHARONE	9161		City Of Chicago Police	$86.78
09/14/2017	BROOKS, TIMOTHY	9161	008	City Of Chicago Police	$4.00
09/14/2017	BROOKS, TIMOTHY	9161	008	City Of Chicago Police	$4.00
09/14/2017	BROOKS, TIMOTHY	9161	008	City Of Chicago Police	$4.00
11/02/2017	BRANNIGAN, ROBERT	9161		City Of Chicago Police	$11.93
11/02/2017	BRANNIGAN, ROBERT	9161		City Of Chicago Police	$45.97
11/02/2017	BRANNIGAN, ROBERT	9161		City Of Chicago Police	$631.85
11/02/2017	BRANNIGAN, ROBERT	9161		City Of Chicago Police	$4.00
11/02/2017	BRANNIGAN, ROBERT	9161		City Of Chicago Police	$4.00
11/02/2017	BRANNIGAN, ROBERT	9161		City Of Chicago Police	$4.00
11/02/2017	BRANNIGAN, ROBERT	9161		City Of Chicago Police	$201.56
08/23/2017	BRADFORD, MARISA	9161	001	City Of Chicago Police	$186.60
08/23/2017	BRADFORD, MARISA	9161	001	City Of Chicago Police	$4.00
08/23/2017	BRADFORD, MARISA	9161	001	City Of Chicago Police	$0.40
08/23/2017	BRADFORD, MARISA	9161	001	City Of Chicago Police	$184.77
08/23/2017	BRADFORD, MARISA	9161	001	City Of Chicago Police	$4.00
08/23/2017	BRADFORD, MARISA	9161	001	City Of Chicago Police	$0.36
08/23/2017	BRADFORD, MARISA	9161	001	City Of Chicago Police	$260.87
08/23/2017	BRADFORD, MARISA	9161	001	City Of Chicago Police	$4.00
08/23/2017	BRADFORD, MARISA	9161	001	City Of Chicago Police	$0.91
08/23/2017	BRADFORD, MARISA	9161	001	City Of Chicago Police	$260.87
08/23/2017	BRADFORD, MARISA	9161	001	City Of Chicago Police	$4.00
08/23/2017	BRADFORD, MARISA	9161	001	City Of Chicago Police	$0.91

Incident Date	Claimant	Rank	Unit of Assignment	Insured	Total to be Paid
08/23/2017	BRADFORD, MARISA	9161	001	City Of Chicago Police	$186.60
08/23/2017	BRADFORD, MARISA	9161	001	City Of Chicago Police	$4.00
08/23/2017	BRADFORD, MARISA	9161	001	City Of Chicago Police	$0.40
08/23/2017	BRADFORD, MARISA	9161	001	City Of Chicago Police	$260.87
08/23/2017	BRADFORD, MARISA	9161	001	City Of Chicago Police	$4.00
08/23/2017	BRADFORD, MARISA	9161	001	City Of Chicago Police	$0.91
08/23/2017	BRADFORD, MARISA	9161	001	City Of Chicago Police	$186.60
08/23/2017	BRADFORD, MARISA	9161	001	City Of Chicago Police	$4.00
08/23/2017	BRADFORD, MARISA	9161	001	City Of Chicago Police	$0.40
08/23/2017	BRADFORD, MARISA	9161	001	City Of Chicago Police	$218.73
08/23/2017	BRADFORD, MARISA	9161	001	City Of Chicago Police	$4.00
08/23/2017	BRADFORD, MARISA	9161	001	City Of Chicago Police	$0.76
08/23/2017	BRADFORD, MARISA	9161	001	City Of Chicago Police	$184.77
08/23/2017	BRADFORD, MARISA	9161	001	City Of Chicago Police	$4.00
08/23/2017	BRADFORD, MARISA	9161	001	City Of Chicago Police	$0.36
08/23/2017	BRADFORD, MARISA	9161	001	City Of Chicago Police	$265.02
08/23/2017	BRADFORD, MARISA	9161	001	City Of Chicago Police	$4.00
08/23/2017	BRADFORD, MARISA	9161	001	City Of Chicago Police	$0.92
08/23/2017	BRADFORD, MARISA	9161	001	City Of Chicago Police	$267.23
08/23/2017	BRADFORD, MARISA	9161	001	City Of Chicago Police	$4.00
08/23/2017	BRADFORD, MARISA	9161	001	City Of Chicago Police	$0.92
08/23/2017	BRADFORD, MARISA	9161	001	City Of Chicago Police	$260.87
08/23/2017	BRADFORD, MARISA	9161	001	City Of Chicago Police	$4.00
08/23/2017	BRADFORD, MARISA	9161	001	City Of Chicago Police	$0.91
08/23/2017	BRADFORD, MARISA	9161	001	City Of Chicago Police	$265.02
08/23/2017	BRADFORD, MARISA	9161	001	City Of Chicago Police	$4.00
08/23/2017	BRADFORD, MARISA	9161	001	City Of Chicago Police	$0.92
01/30/2017	BRACAMONTES, EVERARDO	9161	015	City Of Chicago Police	$420.16
01/30/2017	BRACAMONTES, EVERARDO	9161	015	City Of Chicago Police	$330.02
01/30/2017	BRACAMONTES, EVERARDO	9161	015	City Of Chicago Police	$4.00
01/30/2017	BRACAMONTES, EVERARDO	9161	015	City Of Chicago Police	$1.14
01/30/2017	BRACAMONTES, EVERARDO	9161	015	City Of Chicago Police	$259.70
01/30/2017	BRACAMONTES, EVERARDO	9161	015	City Of Chicago Police	$4.00

Incident Date	Claimant	Rank	Unit of Assignment	Insured	Total to be Paid
01/30/2017	BRACAMONTES, EVERARDO	9161	015	City Of Chicago Police	$0.90
01/30/2017	BRACAMONTES, EVERARDO	9161	015	City Of Chicago Police	$259.70
01/30/2017	BRACAMONTES, EVERARDO	9161	015	City Of Chicago Police	$4.00
01/30/2017	BRACAMONTES, EVERARDO	9161	015	City Of Chicago Police	$0.90
01/30/2017	BRACAMONTES, EVERARDO	9161	015	City Of Chicago Police	$259.70
01/30/2017	BRACAMONTES, EVERARDO	9161	015	City Of Chicago Police	$4.00
01/30/2017	BRACAMONTES, EVERARDO	9161	015	City Of Chicago Police	$0.90
01/30/2017	BRACAMONTES, EVERARDO	9161	015	City Of Chicago Police	$267.07
01/30/2017	BRACAMONTES, EVERARDO	9161	015	City Of Chicago Police	$4.00
01/30/2017	BRACAMONTES, EVERARDO	9161	015	City Of Chicago Police	$0.92
01/30/2017	BRACAMONTES, EVERARDO	9161	015	City Of Chicago Police	$330.02
01/30/2017	BRACAMONTES, EVERARDO	9161	015	City Of Chicago Police	$4.00
01/30/2017	BRACAMONTES, EVERARDO	9161	015	City Of Chicago Police	$1.14
01/30/2017	BRACAMONTES, EVERARDO	9161	015	City Of Chicago Police	$330.02
01/30/2017	BRACAMONTES, EVERARDO	9161	015	City Of Chicago Police	$4.00
01/30/2017	BRACAMONTES, EVERARDO	9161	015	City Of Chicago Police	$1.14
01/30/2017	BRACAMONTES, EVERARDO	9161	015	City Of Chicago Police	$330.02
01/30/2017	BRACAMONTES, EVERARDO	9161	015	City Of Chicago Police	$4.00
01/30/2017	BRACAMONTES, EVERARDO	9161	015	City Of Chicago Police	$1.14
01/30/2017	BRACAMONTES, EVERARDO	9161	015	City Of Chicago Police	$84.27
01/30/2017	BRACAMONTES, EVERARDO	9161	015	City Of Chicago Police	$4.00
01/30/2017	BRACAMONTES, EVERARDO	9161	015	City Of Chicago Police	$0.75
10/11/2017	BORJAS JR, ROGELIO	9161		City Of Chicago Police	$4.00
10/11/2017	BORJAS JR, ROGELIO	9161		City Of Chicago Police	$18.06
10/01/2017	BONNSTETTER, MARVIN	9161		City Of Chicago Police	$76.82
10/01/2017	BONNSTETTER, MARVIN	9161		City Of Chicago Police	$4.00
10/01/2017	BONNSTETTER, MARVIN	9161		City Of Chicago Police	$0.69
07/13/2016	BOND, WENDY	9151		City Of Chicago Police	$4.00
07/13/2016	BOND, WENDY	9151		City Of Chicago Police	$4.00
07/13/2016	BOND, WENDY	9151		City Of Chicago Police	$4.00
07/13/2016	BOND, WENDY	9151		City Of Chicago Police	$4.00
07/13/2016	BOND, WENDY	9151		City Of Chicago Police	$4.00
09/18/2017	BOHAN, DANIEL	9161		City Of Chicago Police	$2.93

Incident Date	Claimant	Rank	Unit of Assignment	Insured	Total to be Paid
09/18/2017	BOHAN, DANIEL	9161		City Of Chicago Police	$4.00
09/18/2017	BOHAN, DANIEL	9161		City Of Chicago Police	$326.99
09/18/2017	BOHAN, DANIEL	9161		City Of Chicago Police	$4.00
09/03/2015	BOGOJESKI, MARTIN	9161	044	City Of Chicago Police	$0.64
09/03/2015	BOGOJESKI, MARTIN	9161	044	City Of Chicago Police	$4.00
09/03/2015	BOGOJESKI, MARTIN	9161	044	City Of Chicago Police	$185.16
01/31/2011	BOGGAN, KIMBERLY	P.O		City Of Chicago Police	$4.00
01/31/2011	BOGGAN, KIMBERLY	P.O		City Of Chicago Police	$14.05
01/31/2011	BOGGAN, KIMBERLY	P.O		City Of Chicago Police	$47.48
01/31/2011	BOGGAN, KIMBERLY	P.O		City Of Chicago Police	$4.00
01/31/2011	BOGGAN, KIMBERLY	P.O		City Of Chicago Police	$47.48
01/31/2011	BOGGAN, KIMBERLY	P.O		City Of Chicago Police	$4.00
01/31/2011	BOGGAN, KIMBERLY	P.O		City Of Chicago Police	$4.00
01/31/2011	BOGGAN, KIMBERLY	P.O		City Of Chicago Police	$61.05
01/31/2011	BOGGAN, KIMBERLY	P.O		City Of Chicago Police	$4.00
01/31/2011	BOGGAN, KIMBERLY	P.O		City Of Chicago Police	$33.41
10/04/2017	BLOUIN, STEWART	9161		City Of Chicago Police	$257.91
10/04/2017	BLOUIN, STEWART	9161		City Of Chicago Police	$4.00
10/04/2017	BLOUIN, STEWART	9161		City Of Chicago Police	$293.76
10/04/2017	BLOUIN, STEWART	9161		City Of Chicago Police	$0.89
10/04/2017	BLOUIN, STEWART	9161		City Of Chicago Police	$4.00
10/04/2017	BLOUIN, STEWART	9161		City Of Chicago Police	$257.91
10/04/2017	BLOUIN, STEWART	9161		City Of Chicago Police	$257.91
10/04/2017	BLOUIN, STEWART	9161		City Of Chicago Police	$4.00
10/04/2017	BLOUIN, STEWART	9161		City Of Chicago Police	$0.89
10/04/2017	BLOUIN, STEWART	9161		City Of Chicago Police	$257.91
10/04/2017	BLOUIN, STEWART	9161		City Of Chicago Police	$4.00
10/04/2017	BLOUIN, STEWART	9161		City Of Chicago Police	$0.89
10/04/2017	BLOUIN, STEWART	9161		City Of Chicago Police	$1.02
10/04/2017	BLOUIN, STEWART	9161		City Of Chicago Police	$4.00
10/04/2017	BLOUIN, STEWART	9161		City Of Chicago Police	$0.89
09/13/2011	BLESSING, LIZETTE	9161		City Of Chicago Police	$2.91
09/13/2011	BLESSING, LIZETTE	9161		City Of Chicago Police	$4.00

Incident Date	Claimant	Rank	Unit of Assignment	Insured	Total to be Paid
09/13/2011	BLESSING, LIZETTE	9161		City Of Chicago Police	$1.53
09/13/2011	BLESSING, LIZETTE	9161		City Of Chicago Police	$4.00
09/06/2016	BLAND JR, WALTER	9155	051	City Of Chicago Police	$0.96
09/06/2016	BLAND JR, WALTER	9155	051	City Of Chicago Police	$0.82
07/30/2013	BISHOP, MARILYN	9161	003	City Of Chicago Police	$4.00
07/30/2013	BISHOP, MARILYN	9161	003	City Of Chicago Police	$27.41
02/01/2014	BISHOP, MARILYN	9161	002	City Of Chicago Police	$4.00
02/01/2014	BISHOP, MARILYN	9161	002	City Of Chicago Police	$19.67
03/13/2017	BINGAMAN, KYLE	9161		City Of Chicago Police	$4.00
03/13/2017	BINGAMAN, KYLE	9161		City Of Chicago Police	$1.05
03/13/2017	BINGAMAN, KYLE	9161		City Of Chicago Police	$4.00
03/13/2017	BINGAMAN, KYLE	9161		City Of Chicago Police	$198.38
03/13/2017	BINGAMAN, KYLE	9161		City Of Chicago Police	$1.05
03/13/2017	BINGAMAN, KYLE	9161		City Of Chicago Police	$4.00
03/13/2017	BINGAMAN, KYLE	9161		City Of Chicago Police	$2.10
03/13/2017	BINGAMAN, KYLE	9161		City Of Chicago Police	$198.38
03/13/2017	BINGAMAN, KYLE	9161		City Of Chicago Police	$396.76
08/20/2016	BERKA, BRIAN	9161	015	City Of Chicago Police	$1.22
08/20/2016	BERKA, BRIAN	9161	015	City Of Chicago Police	$4.00
08/20/2016	BERKA, BRIAN	9161	015	City Of Chicago Police	$311.31
08/20/2016	BERKA, BRIAN	9161	015	City Of Chicago Police	$1.22
08/20/2016	BERKA, BRIAN	9161	015	City Of Chicago Police	$350.97
08/20/2016	BERKA, BRIAN	9161	015	City Of Chicago Police	$4.00
08/20/2016	BERKA, BRIAN	9161	015	City Of Chicago Police	$1.08
08/20/2016	BERKA, BRIAN	9161	015	City Of Chicago Police	$350.97
08/20/2016	BERKA, BRIAN	9161	015	City Of Chicago Police	$4.00
09/07/2016	BELLA, ANGELA	9161	044	City Of Chicago Police	$0.91
09/07/2016	BELLA, ANGELA	9161	044	City Of Chicago Police	$4.00
09/07/2016	BELLA, ANGELA	9161	044	City Of Chicago Police	$262.54
02/15/2014	BEATOVIC, KEVIN	9161	050	City Of Chicago Police	$0.61
12/23/2016	BARRON, JACK	9171		City Of Chicago Police	$0.61
12/23/2016	BARRON, JACK	9171		City Of Chicago Police	$206.74
12/23/2016	BARRON, JACK	9171		City Of Chicago Police	$4.00

Incident Date	Claimant	Rank	Unit of Assignment	Insured	Total to be Paid
12/23/2016	BARRON, JACK	9171		City Of Chicago Police	$0.71
12/23/2016	BARRON, JACK	9171		City Of Chicago Police	$251.76
12/23/2016	BARRON, JACK	9171		City Of Chicago Police	$4.00
12/23/2016	BARRON, JACK	9171		City Of Chicago Police	$2.73
12/23/2016	BARRON, JACK	9171		City Of Chicago Police	$4.00
12/23/2016	BARRON, JACK	9171		City Of Chicago Police	$0.91
12/23/2016	BARRON, JACK	9171		City Of Chicago Police	$176.59
12/23/2016	BARRON, JACK	9171		City Of Chicago Police	$4.00
12/23/2016	BARRON, JACK	9171		City Of Chicago Police	$0.61
12/23/2016	BARRON, JACK	9171		City Of Chicago Police	$262.54
12/23/2016	BARRON, JACK	9171		City Of Chicago Police	$176.59
12/23/2016	BARRON, JACK	9171		City Of Chicago Police	$4.00
10/19/2012	BARREZUETA, ANDRES	9161	020	City Of Chicago Police	$188.07
10/19/2012	BARREZUETA, ANDRES	9161	020	City Of Chicago Police	$4.00
10/19/2012	BARREZUETA, ANDRES	9161	020	City Of Chicago Police	$3.55
01/15/2016	BARNEY, DEAN	9171	016	City Of Chicago Police	$80.88
01/15/2016	BARNEY, DEAN	9171	016	City Of Chicago Police	$37.39
10/14/2017	BARNES, JEREMY	9161		City Of Chicago Police	$45.47
10/14/2017	BARNES, JEREMY	9161		City Of Chicago Police	$4.00
10/14/2017	BARNES, JEREMY	9161		City Of Chicago Police	$4.00
10/14/2017	BARNES, JEREMY	9161		City Of Chicago Police	$294.15
08/21/2016	BARNES, BYRON	9161	019	City Of Chicago Police	$1.62
02/14/2017	BARKSTROM, SEAN	9161	020	City Of Chicago Police	$4.00
02/14/2017	BARKSTROM, SEAN	9161	020	City Of Chicago Police	$0.15
02/14/2017	BARKSTROM, SEAN	9161	020	City Of Chicago Police	$44.35
02/17/2016	BARANOWSKI, JOHN	9171	011	City Of Chicago Police	$201.10
02/17/2016	BARANOWSKI, JOHN	9171	011	City Of Chicago Police	$2.71
02/17/2016	BARANOWSKI, JOHN	9171	011	City Of Chicago Police	$2.71
02/17/2016	BARANOWSKI, JOHN	9171	011	City Of Chicago Police	$2.73
02/17/2016	BARANOWSKI, JOHN	9171	011	City Of Chicago Police	$1.27
02/17/2016	BARANOWSKI, JOHN	9171	011	City Of Chicago Police	$2.71
02/17/2016	BARANOWSKI, JOHN	9171	011	City Of Chicago Police	$2.54
02/17/2016	BARANOWSKI, JOHN	9171	011	City Of Chicago Police	$2.71

Incident Date	Claimant	Rank	Unit of Assignment	Insured	Total to be Paid
02/17/2016	BARANOWSKI, JOHN	9171	011	City Of Chicago Police	$2.71
02/17/2016	BARANOWSKI, JOHN	9171	011	City Of Chicago Police	$2.71
02/17/2016	BARANOWSKI, JOHN	9171	011	City Of Chicago Police	$2.71
02/17/2016	BARANOWSKI, JOHN	9171	011	City Of Chicago Police	$2.71
02/17/2016	BARANOWSKI, JOHN	9171	011	City Of Chicago Police	$1.27
02/17/2016	BARANOWSKI, JOHN	9171	011	City Of Chicago Police	$2.71
07/13/2014	BARAK, JOHN	9161		City Of Chicago Police	-$124.61
08/09/2017	BALDASSANO, VINCENT	9161	193	City Of Chicago Police	$200.22
08/09/2017	BALDASSANO, VINCENT	9161	193	City Of Chicago Police	$1.08
08/09/2017	BALDASSANO, VINCENT	9161	193	City Of Chicago Police	$1.08
08/09/2017	BALDASSANO, VINCENT	9161	193	City Of Chicago Police	$200.22
08/09/2017	BALDASSANO, VINCENT	9161	193	City Of Chicago Police	$4.00
08/09/2017	BALDASSANO, VINCENT	9161	193	City Of Chicago Police	$1.08
08/09/2017	BALDASSANO, VINCENT	9161	193	City Of Chicago Police	$200.22
08/09/2017	BALDASSANO, VINCENT	9161	193	City Of Chicago Police	$4.00
08/09/2017	BALDASSANO, VINCENT	9161	193	City Of Chicago Police	$1.08
08/09/2017	BALDASSANO, VINCENT	9161	193	City Of Chicago Police	$200.22
08/09/2017	BALDASSANO, VINCENT	9161	193	City Of Chicago Police	$4.00
08/09/2017	BALDASSANO, VINCENT	9161	193	City Of Chicago Police	$1.08
08/09/2017	BALDASSANO, VINCENT	9161	193	City Of Chicago Police	$200.22
08/09/2017	BALDASSANO, VINCENT	9161	193	City Of Chicago Police	$4.00
08/09/2017	BALDASSANO, VINCENT	9161	193	City Of Chicago Police	$4.00
08/09/2017	BALDASSANO, VINCENT	9161	193	City Of Chicago Police	$200.22
08/09/2017	BALDASSANO, VINCENT	9161	193	City Of Chicago Police	$1.08
08/09/2017	BALDASSANO, VINCENT	9161	193	City Of Chicago Police	$4.00
07/05/2017	BALASZ, TIMOTHY	9171		City Of Chicago Police	$16.28
07/05/2017	BALASZ, TIMOTHY	9171		City Of Chicago Police	$4.00
07/05/2017	BALASZ, TIMOTHY	9171		City Of Chicago Police	$0.31
07/05/2017	BALASZ, TIMOTHY	9171		City Of Chicago Police	$4.00
07/05/2017	BALASZ, TIMOTHY	9171		City Of Chicago Police	$5.66
07/05/2017	BALASZ, TIMOTHY	9171		City Of Chicago Police	$365.25
07/05/2017	BALASZ, TIMOTHY	9171		City Of Chicago Police	$4.00
07/05/2017	BALASZ, TIMOTHY	9171		City Of Chicago Police	$1.01

Incident Date	Claimant	Rank	Unit of Assignment	Insured	Total to be Paid
07/05/2017	BALASZ, TIMOTHY	9171		City Of Chicago Police	$4.00
07/05/2017	BALASZ, TIMOTHY	9171		City Of Chicago Police	$113.40
07/05/2017	BALASZ, TIMOTHY	9171		City Of Chicago Police	$4.00
07/05/2017	BALASZ, TIMOTHY	9171		City Of Chicago Police	$488.49
10/19/2017	BAKER, THOMAS	9161	044	City Of Chicago Police	$229.83
10/19/2017	BAKER, THOMAS	9161	044	City Of Chicago Police	$4.00
10/19/2017	BAKER, THOMAS	9161	044	City Of Chicago Police	$2.05
10/19/2017	BAKER, THOMAS	9161	044	City Of Chicago Police	$76.82
10/19/2017	BAKER, THOMAS	9161	044	City Of Chicago Police	$0.04
10/19/2017	BAKER, THOMAS	9161	044	City Of Chicago Police	$0.69
10/19/2017	BAKER, THOMAS	9161	044	City Of Chicago Police	$4.15
10/19/2017	BAKER, THOMAS	9161	044	City Of Chicago Police	$4.00
10/19/2017	BAKER, THOMAS	9161	044	City Of Chicago Police	$4.00
08/09/2017	BAIG, MUHAMMAD	9161		City Of Chicago Police	$260.87
08/09/2017	BAIG, MUHAMMAD	9161		City Of Chicago Police	$0.91
08/09/2017	BAIG, MUHAMMAD	9161		City Of Chicago Police	$0.91
08/09/2017	BAIG, MUHAMMAD	9161		City Of Chicago Police	$260.87
08/09/2017	BAIG, MUHAMMAD	9161		City Of Chicago Police	$4.00
08/09/2017	BAIG, MUHAMMAD	9161		City Of Chicago Police	$0.91
08/09/2017	BAIG, MUHAMMAD	9161		City Of Chicago Police	$260.87
08/09/2017	BAIG, MUHAMMAD	9161		City Of Chicago Police	$4.00
08/09/2017	BAIG, MUHAMMAD	9161		City Of Chicago Police	$0.91
08/09/2017	BAIG, MUHAMMAD	9161		City Of Chicago Police	$260.87
08/09/2017	BAIG, MUHAMMAD	9161		City Of Chicago Police	$4.00
08/09/2017	BAIG, MUHAMMAD	9161		City Of Chicago Police	$0.91
08/09/2017	BAIG, MUHAMMAD	9161		City Of Chicago Police	$4.00
08/09/2017	BAIG, MUHAMMAD	9161		City Of Chicago Police	$13.63
08/09/2017	BAIG, MUHAMMAD	9161		City Of Chicago Police	$253.76
08/09/2017	BAIG, MUHAMMAD	9161		City Of Chicago Police	$4.00
08/09/2017	BAIG, MUHAMMAD	9161		City Of Chicago Police	$0.88
08/09/2017	BAIG, MUHAMMAD	9161		City Of Chicago Police	$253.76
08/09/2017	BAIG, MUHAMMAD	9161		City Of Chicago Police	$4.00
08/09/2017	BAIG, MUHAMMAD	9161		City Of Chicago Police	$0.88

Incident Date	Claimant	Rank	Unit of Assignment	Insured	Total to be Paid
08/09/2017	BAIG, MUHAMMAD	9161		City Of Chicago Police	$253.76
08/09/2017	BAIG, MUHAMMAD	9161		City Of Chicago Police	$4.00
08/09/2017	BAIG, MUHAMMAD	9161		City Of Chicago Police	$0.88
08/09/2017	BAIG, MUHAMMAD	9161		City Of Chicago Police	$260.87
08/09/2017	BAIG, MUHAMMAD	9161		City Of Chicago Police	$4.00
08/09/2017	BAIG, MUHAMMAD	9161		City Of Chicago Police	$4.00
01/12/2017	BACIUS, RUSSELL	9161	016	City Of Chicago Police	$140.43
01/12/2017	BACIUS, RUSSELL	9161	016	City Of Chicago Police	$4.00
01/12/2017	BACIUS, RUSSELL	9161	016	City Of Chicago Police	$0.21
01/12/2017	BACIUS, RUSSELL	9161	016	City Of Chicago Police	$140.43
01/12/2017	BACIUS, RUSSELL	9161	016	City Of Chicago Police	$4.00
01/12/2017	BACIUS, RUSSELL	9161	016	City Of Chicago Police	$0.21
02/21/2012	AYLWARD, PATRICK	9171	015	City Of Chicago Police	$263.35
02/21/2012	AYLWARD, PATRICK	9171	015	City Of Chicago Police	$0.92
02/21/2012	AYLWARD, PATRICK	9171	015	City Of Chicago Police	$0.92
02/21/2012	AYLWARD, PATRICK	9171	015	City Of Chicago Police	$221.21
02/21/2012	AYLWARD, PATRICK	9171	015	City Of Chicago Police	$4.00
02/21/2012	AYLWARD, PATRICK	9171	015	City Of Chicago Police	$0.77
02/21/2012	AYLWARD, PATRICK	9171	015	City Of Chicago Police	$221.21
02/21/2012	AYLWARD, PATRICK	9171	015	City Of Chicago Police	$4.00
02/21/2012	AYLWARD, PATRICK	9171	015	City Of Chicago Police	$0.77
02/21/2012	AYLWARD, PATRICK	9171	015	City Of Chicago Police	$263.35
02/21/2012	AYLWARD, PATRICK	9171	015	City Of Chicago Police	$4.00
02/21/2012	AYLWARD, PATRICK	9171	015	City Of Chicago Police	$0.92
02/21/2012	AYLWARD, PATRICK	9171	015	City Of Chicago Police	$263.35
02/21/2012	AYLWARD, PATRICK	9171	015	City Of Chicago Police	$4.00
02/21/2012	AYLWARD, PATRICK	9171	015	City Of Chicago Police	$0.92
02/21/2012	AYLWARD, PATRICK	9171	015	City Of Chicago Police	$206.91
02/21/2012	AYLWARD, PATRICK	9171	015	City Of Chicago Police	$4.00
02/21/2012	AYLWARD, PATRICK	9171	015	City Of Chicago Police	$221.21
02/21/2012	AYLWARD, PATRICK	9171	015	City Of Chicago Police	$4.00
02/21/2012	AYLWARD, PATRICK	9171	015	City Of Chicago Police	$0.77
02/21/2012	AYLWARD, PATRICK	9171	015	City Of Chicago Police	$112.03

Incident Date	Claimant	Rank	Unit of Assignment	Insured	Total to be Paid
02/21/2012	AYLWARD, PATRICK	9171	015	City Of Chicago Police	$309.37
02/21/2012	AYLWARD, PATRICK	9171	015	City Of Chicago Police	$4.00
02/21/2012	AYLWARD, PATRICK	9171	015	City Of Chicago Police	$1.07
02/21/2012	AYLWARD, PATRICK	9171	015	City Of Chicago Police	$311.85
02/21/2012	AYLWARD, PATRICK	9171	015	City Of Chicago Police	$4.00
02/21/2012	AYLWARD, PATRICK	9171	015	City Of Chicago Police	$1.08
02/21/2012	AYLWARD, PATRICK	9171	015	City Of Chicago Police	$260.87
02/21/2012	AYLWARD, PATRICK	9171	015	City Of Chicago Police	$4.00
02/21/2012	AYLWARD, PATRICK	9171	015	City Of Chicago Police	$0.91
02/21/2012	AYLWARD, PATRICK	9171	015	City Of Chicago Police	$267.50
02/21/2012	AYLWARD, PATRICK	9171	015	City Of Chicago Police	$4.00
02/21/2012	AYLWARD, PATRICK	9171	015	City Of Chicago Police	$0.93
02/21/2012	AYLWARD, PATRICK	9171	015	City Of Chicago Police	$263.35
02/21/2012	AYLWARD, PATRICK	9171	015	City Of Chicago Police	$4.00
02/21/2012	AYLWARD, PATRICK	9171	015	City Of Chicago Police	$4.00
11/05/2017	ARROYO, RICHARD	9161	004	City Of Chicago Police	$43.72
11/05/2017	ARROYO, RICHARD	9161	004	City Of Chicago Police	$4.00
11/05/2017	ARROYO, RICHARD	9161	004	City Of Chicago Police	$12.97
11/05/2017	ARROYO, RICHARD	9161	004	City Of Chicago Police	$4.00
11/05/2017	ARROYO, RICHARD	9161	004	City Of Chicago Police	$686.80
07/08/2017	ARROYO, LUIS	9161	012	City Of Chicago Police	$330.02
07/08/2017	ARROYO, LUIS	9161	012	City Of Chicago Police	$4.00
07/08/2017	ARROYO, LUIS	9161	012	City Of Chicago Police	$330.02
07/08/2017	ARROYO, LUIS	9161	012	City Of Chicago Police	$1.35
07/08/2017	ARROYO, LUIS	9161	012	City Of Chicago Police	$4.00
07/08/2017	ARROYO, LUIS	9161	012	City Of Chicago Police	$389.29
07/08/2017	ARROYO, LUIS	9161	012	City Of Chicago Police	$1.14
07/08/2017	ARROYO, LUIS	9161	012	City Of Chicago Police	$4.00
07/08/2017	ARROYO, LUIS	9161	012	City Of Chicago Police	$1.14
07/08/2017	ARROYO, LUIS	9161	012	City Of Chicago Police	$330.02
07/08/2017	ARROYO, LUIS	9161	012	City Of Chicago Police	$4.00
07/08/2017	ARROYO, LUIS	9161	012	City Of Chicago Police	$1.14
06/10/2017	ARROYO, JASON	9161	044	City Of Chicago Police	$2.03

Incident Date	Claimant	Rank	Unit of Assignment	Insured	Total to be Paid
06/10/2017	ARROYO, JASON	9161	044	City Of Chicago Police	$4.00
06/10/2017	ARROYO, JASON	9161	044	City Of Chicago Police	$107.43
06/10/2017	ARROYO, JASON	9161	044	City Of Chicago Police	$407.55
06/10/2017	ARROYO, JASON	9161	044	City Of Chicago Police	$4.00
06/10/2017	ARROYO, JASON	9161	044	City Of Chicago Police	$7.70
06/06/2017	ANDERSON, PAUL	9161	004	City Of Chicago Police	$4.00
06/06/2017	ANDERSON, PAUL	9161	004	City Of Chicago Police	$0.77
06/06/2017	ANDERSON, PAUL	9161	004	City Of Chicago Police	$220.67
06/06/2017	ANDERSON, PAUL	9161	004	City Of Chicago Police	$0.61
06/06/2017	ANDERSON, PAUL	9161	004	City Of Chicago Police	$4.00
06/06/2017	ANDERSON, PAUL	9161	004	City Of Chicago Police	$174.38
06/06/2017	ANDERSON, PAUL	9161	004	City Of Chicago Police	$0.93
06/06/2017	ANDERSON, PAUL	9161	004	City Of Chicago Police	$4.00
06/06/2017	ANDERSON, PAUL	9161	004	City Of Chicago Police	$266.96
06/06/2017	ANDERSON, PAUL	9161	004	City Of Chicago Police	$0.93
06/06/2017	ANDERSON, PAUL	9161	004	City Of Chicago Police	$4.00
06/06/2017	ANDERSON, PAUL	9161	004	City Of Chicago Police	$266.96
06/06/2017	ANDERSON, PAUL	9161	004	City Of Chicago Police	$0.77
06/06/2017	ANDERSON, PAUL	9161	004	City Of Chicago Police	$220.67
06/06/2017	ANDERSON, PAUL	9161	004	City Of Chicago Police	$4.00
08/17/2017	ANDERSON, MAURICE	9161	003	City Of Chicago Police	$82.33
08/17/2017	ANDERSON, MAURICE	9161	003	City Of Chicago Police	$47.94
08/17/2017	ANDERSON, MAURICE	9161	003	City Of Chicago Police	$0.77
08/17/2017	ANDERSON, MAURICE	9161	003	City Of Chicago Police	$4.00
08/17/2017	ANDERSON, MAURICE	9161	003	City Of Chicago Police	$221.21
08/17/2017	ANDERSON, MAURICE	9161	003	City Of Chicago Police	$6.86
08/17/2017	ANDERSON, MAURICE	9161	003	City Of Chicago Police	$4.00
08/17/2017	ANDERSON, MAURICE	9161	003	City Of Chicago Police	$1.07
08/17/2017	ANDERSON, MAURICE	9161	003	City Of Chicago Police	$4.00
08/17/2017	ANDERSON, MAURICE	9161	003	City Of Chicago Police	$119.91
08/17/2017	ANDERSON, MAURICE	9161	003	City Of Chicago Police	$0.75
08/17/2017	ANDERSON, MAURICE	9161	003	City Of Chicago Police	$4.00
08/17/2017	ANDERSON, MAURICE	9161	003	City Of Chicago Police	$212.37

Incident Date	Claimant	Rank	Unit of Assignment	Insured	Total to be Paid
08/17/2017	ANDERSON, MAURICE	9161	003	City Of Chicago Police	$0.16
08/17/2017	ANDERSON, MAURICE	9161	003	City Of Chicago Police	$4.00
08/17/2017	ANDERSON, MAURICE	9161	003	City Of Chicago Police	$46.29
03/25/2015	ANAYA, PEDRO	9161		City Of Chicago Police	$0.18
03/25/2015	ANAYA, PEDRO	9161		City Of Chicago Police	$0.53
03/25/2015	ANAYA, PEDRO	9161		City Of Chicago Police	$170.35
03/25/2015	ANAYA, PEDRO	9161		City Of Chicago Police	$0.18
03/25/2015	ANAYA, PEDRO	9161		City Of Chicago Police	$4.00
03/25/2015	ANAYA, PEDRO	9161		City Of Chicago Police	$170.35
03/25/2015	ANAYA, PEDRO	9161		City Of Chicago Police	$4.00
03/25/2015	ANAYA, PEDRO	9161		City Of Chicago Police	$4.00
03/25/2015	ANAYA, PEDRO	9161		City Of Chicago Police	$0.18
03/25/2015	ANAYA, PEDRO	9161		City Of Chicago Police	$499.00
03/25/2015	ANAYA, PEDRO	9161		City Of Chicago Police	$4.00
03/25/2015	ANAYA, PEDRO	9161		City Of Chicago Police	$170.35
03/25/2015	ANAYA, PEDRO	9161		City Of Chicago Police	$340.70
03/25/2015	ANAYA, PEDRO	9161		City Of Chicago Police	$4.00
03/25/2015	ANAYA, PEDRO	9161		City Of Chicago Police	$0.36
05/09/2017	ANAYA, PEDRO	9161		City Of Chicago Police	$229.60
08/31/2017	ANAYA, PEDRO	9161		City Of Chicago Police	$102.84
08/31/2017	ANAYA, PEDRO	9161		City Of Chicago Police	$4.00
08/31/2017	ANAYA, PEDRO	9161		City Of Chicago Police	$1.38
08/31/2017	ANAYA, PEDRO	9161		City Of Chicago Police	$12.91
08/31/2017	ANAYA, PEDRO	9161		City Of Chicago Police	$4.00
08/31/2017	ANAYA, PEDRO	9161		City Of Chicago Police	$72.77
08/31/2017	ANAYA, PEDRO	9161		City Of Chicago Police	$31.98
08/31/2017	ANAYA, PEDRO	9161		City Of Chicago Police	$615.00
08/31/2017	ANAYA, PEDRO	9161		City Of Chicago Police	$68.16
08/31/2017	ANAYA, PEDRO	9161		City Of Chicago Police	$4.00
08/31/2017	ANAYA, PEDRO	9161		City Of Chicago Police	$4.00
10/03/2017	ALVARADO, ISMAEL	9161		City Of Chicago Police	$270.87
10/03/2017	ALVARADO, ISMAEL	9161		City Of Chicago Police	$4.00
10/03/2017	ALVARADO, ISMAEL	9161		City Of Chicago Police	$8.13

Incident Date	Claimant	Rank	Unit of Assignment	Insured	Total to be Paid
11/12/2017	ALTWASSER, PATRICK	9161	015	City Of Chicago Police	$97.07
11/12/2017	ALTWASSER, PATRICK	9161	015	City Of Chicago Police	$615.00
11/12/2017	ALTWASSER, PATRICK	9161	015	City Of Chicago Police	$4.00
02/01/2017	ALLEN, PHOEBE	9161		City Of Chicago Police	$253.76
02/01/2017	ALLEN, PHOEBE	9161		City Of Chicago Police	$4.00
02/01/2017	ALLEN, PHOEBE	9161		City Of Chicago Police	$0.88
09/05/2017	ALI, SHAHRUKH	9161		City Of Chicago Police	$25.77
09/05/2017	ALI, SHAHRUKH	9161		City Of Chicago Police	$0.77
09/05/2017	ALI, SHAHRUKH	9161		City Of Chicago Police	$1.94
09/05/2017	ALI, SHAHRUKH	9161		City Of Chicago Police	$4.00
09/05/2017	ALI, SHAHRUKH	9161		City Of Chicago Police	$64.66
09/05/2017	ALI, SHAHRUKH	9161		City Of Chicago Police	$4.00
12/20/2016	ALEGRE, DAVID	9161		City Of Chicago Police	$0.47
12/20/2016	ALEGRE, DAVID	9161		City Of Chicago Police	$8.25
12/20/2016	ALEGRE, DAVID	9161		City Of Chicago Police	$4.00
10/09/2016	ALDAHONDO, GIL	9161		City Of Chicago Police	$3.91
10/09/2016	ALDAHONDO, GIL	9161		City Of Chicago Police	$4.00
10/09/2016	ALDAHONDO, GIL	9161		City Of Chicago Police	$4.00
10/09/2016	ALDAHONDO, GIL	9161		City Of Chicago Police	$1.21
10/09/2016	ALDAHONDO, GIL	9161		City Of Chicago Police	$206.50
10/09/2016	ALDAHONDO, GIL	9161		City Of Chicago Police	$346.82
11/11/2015	ALANIZ, ELIZABETH	9161		City Of Chicago Police	$229.51
11/11/2015	ALANIZ, ELIZABETH	9161		City Of Chicago Police	$4.00
11/11/2015	ALANIZ, ELIZABETH	9161		City Of Chicago Police	$0.63
11/11/2015	ALANIZ, ELIZABETH	9161		City Of Chicago Police	$4.00
11/11/2015	ALANIZ, ELIZABETH	9161		City Of Chicago Police	$183.22
11/11/2015	ALANIZ, ELIZABETH	9161		City Of Chicago Police	$0.79
07/07/2017	AHMAD, FADI	9161		City Of Chicago Police	$4.00
07/07/2017	AHMAD, FADI	9161		City Of Chicago Police	$126.22
01/09/2017	AHEARN, DORY	9161	016	City Of Chicago Police	$4.00
01/09/2017	AHEARN, DORY	9161	016	City Of Chicago Police	$0.82
01/09/2017	AHEARN, DORY	9161	016	City Of Chicago Police	$76.01
01/09/2017	AHEARN, DORY	9161	016	City Of Chicago Police	$20.20

Incident Date	Claimant	Rank	Unit of Assignment	Insured	Total to be Paid
11/16/2017	ADAMSKI, ROBERT	9161		City Of Chicago Police	$301.42
11/16/2017	ADAMSKI, ROBERT	9161		City Of Chicago Police	$4.00
11/16/2017	ADAMSKI, ROBERT	9161		City Of Chicago Police	$5.70
08/02/2013	ACOSTA, MARIO	9161	011	City Of Chicago Police	$38.25
08/30/2009	ACEVES, JUAN			City Of Chicago Police	$263.60
08/30/2009	ACEVES, JUAN			City Of Chicago Police	$4.00
08/30/2009	ACEVES, JUAN			City Of Chicago Police	$1.56
08/30/2009	ACEVES, JUAN			City Of Chicago Police	$182.98
08/30/2009	ACEVES, JUAN			City Of Chicago Police	$4.00
08/30/2009	ACEVES, JUAN			City Of Chicago Police	$0.67
08/30/2009	ACEVES, JUAN			City Of Chicago Police	$4.00
08/30/2009	ACEVES, JUAN			City Of Chicago Police	$263.60
08/30/2009	ACEVES, JUAN			City Of Chicago Police	$1.98
08/30/2009	ACEVES, JUAN			City Of Chicago Police	$0.32
08/30/2009	ACEVES, JUAN			City Of Chicago Police	$4.00
08/30/2009	ACEVES, JUAN			City Of Chicago Police	$1.56
08/30/2009	ACEVES, JUAN			City Of Chicago Police	$339.29
08/30/2009	ACEVES, JUAN			City Of Chicago Police	$256.31
08/30/2009	ACEVES, JUAN			City Of Chicago Police	$308.05
08/30/2009	ACEVES, JUAN			City Of Chicago Police	$4.00
08/30/2009	ACEVES, JUAN			City Of Chicago Police	$4.00
08/30/2009	ACEVES, JUAN			City Of Chicago Police	$303.52
08/30/2009	ACEVES, JUAN			City Of Chicago Police	$2.04
08/30/2009	ACEVES, JUAN			City Of Chicago Police	$4.00
08/30/2009	ACEVES, JUAN			City Of Chicago Police	$308.05
08/30/2009	ACEVES, JUAN			City Of Chicago Police	$2.33
08/30/2009	ACEVES, JUAN			City Of Chicago Police	$4.00
08/30/2009	ACEVES, JUAN			City Of Chicago Police	$2.04
05/17/2017	ACEVEDO, MARTIN	9161	010	City Of Chicago Police	$217.47
05/17/2017	ACEVEDO, MARTIN	9161	010	City Of Chicago Police	$4.00
05/17/2017	ACEVEDO, MARTIN	9161	010	City Of Chicago Police	$1.95

	Number	Amount
Total:	5274	$426,504.29
Total:	6723	$565,195.35

Regular Orders.
(All Amounts)

[Or2017-637]

Ordered, That the City Comptroller is authorized and directed to issue payments, in conformity with the schedule herein set forth, to physicians, hospitals, nurses or other individuals, in settlement for hospital, medical and nursing services rendered to the injured members of the Police Department and/or the Fire Department herein named. The payment of any of these bills shall not be construed as an approval of any previous claims pending or future claims for expenses or benefits on account of any alleged injury to the individuals named. The total amount of said claims is set opposite the names of the injured members of the Police Department and/or the Fire Department, and payments are to be drawn in favor of the proper claimants and charged to the following Account Numbers: 100-57-2005-0937; 610-57-4415-0937; 740-57-4415-0937; 100-59-2005-0937; 610-59-4415-0937; and 740-59-4415-0937.

[Regular orders (all amounts) printed on pages 63066 through 63103 of this *Journal*.]

Third Party Orders.
(Each Amount Not To Exceed $1,000.00)

[Or2017-638]

Ordered, That the City Comptroller is authorized and directed to issue payments, each in an amount not to exceed $1,000.00, in conformity with the schedule herein set forth, to physicians, hospitals, nurses or other individuals, in settlement for hospital, medical and nursing services rendered to the injured members of the Police Department and/or the Fire Department herein named; provided such members of the Police Department and/or Fire Department shall enter into an agreement in writing with the City of Chicago to the effect that, should it appear that any of said members of the Police Department and/or Fire Department have received any sum of money from the party whose negligence caused such injury, or have instituted proceedings against such party for the recovery of damage on account of such injury or medical expenses, then in that event the City shall be reimbursed by such member of the Police Department and/or the Fire Department out of any sum that such member of the Police Department and/or Fire Department has received or may hereafter receive from such third party on account of such injury or medical expenses, not to exceed the expense in accordance with Opinion Number 1422 of the Corporation Counsel of said City, dated March 19, 1926. The payment of any of these bills shall not be construed as approval of any previous claims pending or future claims for expenses or benefits on account of any alleged injury to the individuals named. The total amount of such claims, as allowed, is set opposite the names of the injured members of the Police Department and/or the Fire Department and the payments are to be drawn in favor of the proper claimants and charged to the following Account Numbers: 100-57-2005-0937; 610-57-4415-0937; 740-57-4415-0937; 100-59-2005-0937; 610-59-4415-0937; and 740-59-4415-0937.

[Third party orders (each amount not to exceed $1,000.00) printed on pages 63104 through 63107 of this *Journal*.]

City Of Chicago

Police & Fire Regular Orders

Incident Date	Claimant	Rank	Unit of Assignment	Insured	Total to be Paid
Insured Name1: City Of Chicago Fire					
09/18/2017	ZITTNAN, VINCENT	8749		City Of Chicago Fire	$2,450.32
04/28/2003	Walz, Randall	C	00410	City Of Chicago Fire	$1,051.67
03/15/2017	WARREN, MICHAEL	8801		City Of Chicago Fire	$2,818.73
03/23/2010	WALSH, MICHAEL	8731		City Of Chicago Fire	$12,935.00
03/23/2010	WALSH, MICHAEL	8731		City Of Chicago Fire	$253.18
03/23/2010	WALSH, MICHAEL	8731		City Of Chicago Fire	$4.00
01/29/2017	WALSH, JOHN	8731		City Of Chicago Fire	$363.26
01/29/2017	WALSH, JOHN	8731		City Of Chicago Fire	$0.38
01/29/2017	WALSH, JOHN	8731		City Of Chicago Fire	$316.31
01/29/2017	WALSH, JOHN	8731		City Of Chicago Fire	$4.00
01/29/2017	WALSH, JOHN	8731		City Of Chicago Fire	$0.33
01/29/2017	WALSH, JOHN	8731		City Of Chicago Fire	$4.00
11/05/2017	VIRAMONTES, CARMEN	8807		City Of Chicago Fire	$1,144.88
10/24/2017	SWORDS, SEAN	8750		City Of Chicago Fire	$4.00
10/24/2017	SWORDS, SEAN	8750		City Of Chicago Fire	$31.74
07/12/2015	STURDIVANT, JESSE	8801		City Of Chicago Fire	$8,450.40
04/25/2017	SPERINDEO, PAT	8811		City Of Chicago Fire	$363.26
04/25/2017	SPERINDEO, PAT	8811		City Of Chicago Fire	$4.00
04/25/2017	SPERINDEO, PAT	8811		City Of Chicago Fire	$4.00
04/25/2017	SPERINDEO, PAT	8811		City Of Chicago Fire	$0.38
04/25/2017	SPERINDEO, PAT	8811		City Of Chicago Fire	$0.38
04/25/2017	SPERINDEO, PAT	8811		City Of Chicago Fire	$363.26
11/29/2016	SOLMS, KARL	8731		City Of Chicago Fire	$2,290.56
05/31/2017	SMITH, ROBERT	8731		City Of Chicago Fire	$78.23
05/31/2017	SMITH, ROBERT	8731		City Of Chicago Fire	$2.35
05/31/2017	SMITH, ROBERT	8731		City Of Chicago Fire	$4.00
08/05/2017	SKELLY, KORTNEY	8750		City Of Chicago Fire	$1,113.97
08/05/2017	SKELLY, KORTNEY	8750		City Of Chicago Fire	$6,363.66
08/05/2017	SKELLY, KORTNEY	8750		City Of Chicago Fire	$4,860.92

Incident Date	Claimant	Rank	Unit of Assignment	Insured	Total to be Paid
08/05/2017	SKELLY, KORTNEY	8750		City Of Chicago Fire	$100.00
11/14/2017	SISTANICH, JOHN	8802		City Of Chicago Fire	$1,226.15
11/14/2017	SISTANICH, JOHN	8802		City Of Chicago Fire	$4.00
11/14/2017	SISTANICH, JOHN	8802		City Of Chicago Fire	$1,534.12
11/14/2017	SISTANICH, JOHN	8802		City Of Chicago Fire	$4.00
11/14/2017	SISTANICH, JOHN	8802		City Of Chicago Fire	$10.87
11/14/2017	SISTANICH, JOHN	8802		City Of Chicago Fire	$10.97
11/12/2017	SHEEHAN, JOSEPH	8801		City Of Chicago Fire	$4.00
11/12/2017	SHEEHAN, JOSEPH	8801		City Of Chicago Fire	$191.98
08/03/2015	RUCH, DONNA	8750		City Of Chicago Fire	$2,626.48
11/28/2016	ROTTMAN, TIMOTHY	8728		City Of Chicago Fire	$0.28
11/28/2016	ROTTMAN, TIMOTHY	8728		City Of Chicago Fire	$4.00
11/28/2016	ROTTMAN, TIMOTHY	8728		City Of Chicago Fire	$187.24
03/20/2017	ROCCASALVA, ELIZABETH	8749		City Of Chicago Fire	$2,039.95
12/01/2016	RICHARDS, JOHN	8817		City Of Chicago Fire	$1,071.87
10/04/2017	RAMIREZ JR, GUILLERMO	8801		City Of Chicago Fire	$100.00
11/11/2017	PETREY, ROBERT	8733		City Of Chicago Fire	$26.49
10/06/2017	PANATERA, NICOLE	8749		City Of Chicago Fire	$4.00
10/06/2017	PANATERA, NICOLE	8749		City Of Chicago Fire	$0.39
10/06/2017	PANATERA, NICOLE	8749		City Of Chicago Fire	$369.43
12/01/2016	PADUA, MICA	8750		City Of Chicago Fire	$1,126.69
09/23/2017	ORTIZ, ALFONSO	8811		City Of Chicago Fire	$100.00
09/23/2017	ORTIZ, ALFONSO	8811		City Of Chicago Fire	$5,000.00
07/31/2016	O NEILL, SEAN	8735		City Of Chicago Fire	$1,957.00
04/26/2017	NAVARRO, DAVID	8731		City Of Chicago Fire	$1,013.70
07/11/2017	MYERS, RONALD	8731		City Of Chicago Fire	$1,170.54
07/11/2017	MYERS, RONALD	8731		City Of Chicago Fire	$100.00
08/23/2017	MURCIO, RAUL	8801		City Of Chicago Fire	$23.40
08/23/2017	MURCIO, RAUL	8801		City Of Chicago Fire	$23.40
08/23/2017	MURCIO, RAUL	8801		City Of Chicago Fire	$4.00
08/23/2017	MURCIO, RAUL	8801		City Of Chicago Fire	$1,042.77
08/23/2017	MURCIO, RAUL	8801		City Of Chicago Fire	$1,042.77
08/23/2017	MURCIO, RAUL	8801		City Of Chicago Fire	$4.00

Incident Date	Claimant	Rank	Unit of Assignment	Insured	Total to be Paid
08/04/2017	MC MULLIN, SEAN	8731		City Of Chicago Fire	$1,086.18
08/04/2017	MC MULLIN, SEAN	8731		City Of Chicago Fire	$100.00
04/22/2017	MC CORKLE, SCOTT	8731		City Of Chicago Fire	$254.09
04/22/2017	MC CORKLE, SCOTT	8731		City Of Chicago Fire	$4.00
04/22/2017	MC CORKLE, SCOTT	8731		City Of Chicago Fire	$1,061.34
04/22/2017	MC CORKLE, SCOTT	8731		City Of Chicago Fire	$4.00
04/22/2017	MC CORKLE, SCOTT	8731		City Of Chicago Fire	$2.28
04/22/2017	MC CORKLE, SCOTT	8731		City Of Chicago Fire	$291.06
04/22/2017	MC CORKLE, SCOTT	8731		City Of Chicago Fire	$4.00
04/22/2017	MC CORKLE, SCOTT	8731		City Of Chicago Fire	$1.85
04/22/2017	MC CORKLE, SCOTT	8731		City Of Chicago Fire	$215.21
04/22/2017	MC CORKLE, SCOTT	8731		City Of Chicago Fire	$4.00
04/22/2017	MC CORKLE, SCOTT	8731		City Of Chicago Fire	$1.03
04/22/2017	MC CORKLE, SCOTT	8731		City Of Chicago Fire	$255.66
04/22/2017	MC CORKLE, SCOTT	8731		City Of Chicago Fire	$1.46
04/22/2017	MC CORKLE, SCOTT	8731		City Of Chicago Fire	$4.00
12/12/2008	MAXWELL, STEVEN			City Of Chicago Fire	$110.78
12/12/2008	MAXWELL, STEVEN			City Of Chicago Fire	$109.09
11/02/2017	MARTINEZ, ISRAEL	8801		City Of Chicago Fire	$1,207.22
08/01/2017	LEWIS, VINCENT	8749		City Of Chicago Fire	$1,158.92
11/11/2017	LEMKE, BARBARA	8750		City Of Chicago Fire	$1,274.37
10/02/2017	LECODET, VICTOR	8801		City Of Chicago Fire	$255.66
10/02/2017	LECODET, VICTOR	8801		City Of Chicago Fire	$1.46
10/02/2017	LECODET, VICTOR	8801		City Of Chicago Fire	$4.00
10/26/2017	KUPRIANCZYK, WANDA	8745		City Of Chicago Fire	$1,142.98
09/04/2017	KOLINSKI, WALTER	8807		City Of Chicago Fire	$5.77
09/04/2017	KOLINSKI, WALTER	8807		City Of Chicago Fire	$12.06
09/04/2017	KOLINSKI, WALTER	8807		City Of Chicago Fire	$4.00
02/20/2017	KNOWLES, HARDY	8731		City Of Chicago Fire	$0.88
02/11/2017	KIRBY, JAMES	8801		City Of Chicago Fire	$1,410.47
05/22/2017	JONES III, RILEY	8794		City Of Chicago Fire	$1,150.33
12/18/2016	JETT, DONALD	8819		City Of Chicago Fire	$5,252.60
08/15/2016	JARVIS, WILLIAM	8801		City Of Chicago Fire	$3,575.22

Incident Date	Claimant	Rank	Unit of Assignment	Insured	Total to be Paid
11/01/2017	HEENAN, WILLIAM	8731		City Of Chicago Fire	$1,200.57
04/15/2017	GROSZEK, KEN	8731		City Of Chicago Fire	$3,626.25
09/21/2017	GRIFFIN, SEAN	8728		City Of Chicago Fire	$9,230.86
08/09/2016	GAWEL, CARTER	8801		City Of Chicago Fire	$15,052.23
08/09/2016	GAWEL, CARTER	8801		City Of Chicago Fire	$4,333.17
06/03/2016	GARCIA, JOSE	8801		City Of Chicago Fire	$4,228.15
11/03/2017	GALLOZA, EDWARD	8801		City Of Chicago Fire	$0.91
11/03/2017	GALLOZA, EDWARD	8801		City Of Chicago Fire	$4.00
11/03/2017	GALLOZA, EDWARD	8801		City Of Chicago Fire	$262.54
11/03/2017	GALLOZA, EDWARD	8801		City Of Chicago Fire	$265.02
11/03/2017	GALLOZA, EDWARD	8801		City Of Chicago Fire	$0.92
11/03/2017	GALLOZA, EDWARD	8801		City Of Chicago Fire	$262.54
11/03/2017	GALLOZA, EDWARD	8801		City Of Chicago Fire	$4.00
11/03/2017	GALLOZA, EDWARD	8801		City Of Chicago Fire	$0.91
11/03/2017	GALLOZA, EDWARD	8801		City Of Chicago Fire	$4.00
10/24/2017	FITZMAURICE, PATRICK	8748		City Of Chicago Fire	$1,114.41
11/20/2008	FITZGIBBON, JAMES			City Of Chicago Fire	$3,063.73
03/12/2017	FARRIS, VINCENT	8811		City Of Chicago Fire	$210.00
03/12/2017	FARRIS, VINCENT	8811		City Of Chicago Fire	$100.00
02/21/2016	ERNST, JOHN	8771		City Of Chicago Fire	$7,197.29
10/07/2015	EDWARDS, TIM	8735		City Of Chicago Fire	$4,819.92
10/07/2015	EDWARDS, TIM	8735		City Of Chicago Fire	$2,936.13
12/01/2016	DURHAM, MARIO	8801		City Of Chicago Fire	$1,413.81
01/28/2017	DUNCAN, EMMANUEL	8811		City Of Chicago Fire	$4.00
01/28/2017	DUNCAN, EMMANUEL	8811		City Of Chicago Fire	$262.81
01/28/2017	DUNCAN, EMMANUEL	8811		City Of Chicago Fire	$0.92
04/29/2017	COSEY, MELVIN	8731		City Of Chicago Fire	$0.77
04/29/2017	COSEY, MELVIN	8731		City Of Chicago Fire	$4.00
04/29/2017	COSEY, MELVIN	8731		City Of Chicago Fire	$222.88
04/29/2017	COSEY, MELVIN	8731		City Of Chicago Fire	$0.92
04/29/2017	COSEY, MELVIN	8731		City Of Chicago Fire	$4.00
04/29/2017	COSEY, MELVIN	8731		City Of Chicago Fire	$265.02
04/29/2017	COSEY, MELVIN	8731		City Of Chicago Fire	$0.92

Incident Date	Claimant	Rank	Unit of Assignment	Insured	Total to be Paid
04/29/2017	COSEY, MELVIN	8731		City Of Chicago Fire	$4.00
04/29/2017	COSEY, MELVIN	8731		City Of Chicago Fire	$265.02
04/29/2017	COSEY, MELVIN	8731		City Of Chicago Fire	$0.77
04/29/2017	COSEY, MELVIN	8731		City Of Chicago Fire	$4.00
04/29/2017	COSEY, MELVIN	8731		City Of Chicago Fire	$220.67
04/29/2017	COSEY, MELVIN	8731		City Of Chicago Fire	$0.92
04/29/2017	COSEY, MELVIN	8731		City Of Chicago Fire	$4.00
04/29/2017	COSEY, MELVIN	8731		City Of Chicago Fire	$265.02
04/29/2017	COSEY, MELVIN	8731		City Of Chicago Fire	$0.92
04/29/2017	COSEY, MELVIN	8731		City Of Chicago Fire	$4.00
04/29/2017	COSEY, MELVIN	8731		City Of Chicago Fire	$265.02
04/29/2017	COSEY, MELVIN	8731		City Of Chicago Fire	$0.92
04/29/2017	COSEY, MELVIN	8731		City Of Chicago Fire	$4.00
04/29/2017	COSEY, MELVIN	8731		City Of Chicago Fire	$265.02
04/29/2017	COSEY, MELVIN	8731		City Of Chicago Fire	$0.92
04/29/2017	COSEY, MELVIN	8731		City Of Chicago Fire	$4.00
04/29/2017	COSEY, MELVIN	8731		City Of Chicago Fire	$265.02
04/29/2017	COSEY, MELVIN	8731		City Of Chicago Fire	$1.08
04/29/2017	COSEY, MELVIN	8731		City Of Chicago Fire	$4.00
04/29/2017	COSEY, MELVIN	8731		City Of Chicago Fire	$311.31
04/29/2017	COSEY, MELVIN	8731		City Of Chicago Fire	$0.92
04/29/2017	COSEY, MELVIN	8731		City Of Chicago Fire	$4.00
04/29/2017	COSEY, MELVIN	8731		City Of Chicago Fire	$265.02
04/29/2017	COSEY, MELVIN	8731		City Of Chicago Fire	$0.92
04/29/2017	COSEY, MELVIN	8731		City Of Chicago Fire	$4.00
04/29/2017	COSEY, MELVIN	8731		City Of Chicago Fire	$262.81
04/29/2017	COSEY, MELVIN	8731		City Of Chicago Fire	$0.91
04/29/2017	COSEY, MELVIN	8731		City Of Chicago Fire	$4.00
04/29/2017	COSEY, MELVIN	8731		City Of Chicago Fire	$260.87
04/29/2017	COSEY, MELVIN	8731		City Of Chicago Fire	$0.91
04/29/2017	COSEY, MELVIN	8731		City Of Chicago Fire	$4.00
04/29/2017	COSEY, MELVIN	8731		City Of Chicago Fire	$260.87
04/29/2017	COSEY, MELVIN	8731		City Of Chicago Fire	$1.07

	Incident Date	Claimant	Rank	Unit of Assignment	Insured	Total to be Paid
	04/29/2017	COSEY, MELVIN	8731		City Of Chicago Fire	$4.00
	04/29/2017	COSEY, MELVIN	8731		City Of Chicago Fire	$307.16
	11/18/2017	CADER, WILLIAM	8807		City Of Chicago Fire	$4.00
	09/29/2017	BUDVAITIS, ANTHONY	8731		City Of Chicago Fire	$100.00
	09/29/2017	BUDVAITIS, ANTHONY	8731		City Of Chicago Fire	$4.00
	09/29/2017	BUDVAITIS, ANTHONY	8731		City Of Chicago Fire	$19.93
	09/29/2017	BUDVAITIS, ANTHONY	8731		City Of Chicago Fire	$1,055.34
	09/29/2017	BUDVAITIS, ANTHONY	8731		City Of Chicago Fire	$4,541.10
	08/08/2016	BOLAR, RODERICK	8731		City Of Chicago Fire	$73.61
	08/08/2016	BOLAR, RODERICK	8731		City Of Chicago Fire	$1.09
	09/26/2017	BETANCUR, RICARDO	8802		City Of Chicago Fire	$7,758.96
	03/03/2017	BEARD, LISA	8749		City Of Chicago Fire	$334.73
	03/03/2017	BEARD, LISA	8749		City Of Chicago Fire	$334.73
	03/03/2017	BEARD, LISA	8749		City Of Chicago Fire	$0.34
	03/03/2017	BEARD, LISA	8749		City Of Chicago Fire	$359.05
	03/03/2017	BEARD, LISA	8749		City Of Chicago Fire	$4.00
	03/03/2017	BEARD, LISA	8749		City Of Chicago Fire	$0.37
	03/03/2017	BEARD, LISA	8749		City Of Chicago Fire	$4.00
	03/03/2017	BEARD, LISA	8749		City Of Chicago Fire	$0.34
	03/03/2017	BEARD, LISA	8749		City Of Chicago Fire	$4.00
	03/06/2017	BARABASZ, STEPHEN	8750		City Of Chicago Fire	$3,196.69
	07/09/2017	ANDERSON, TODD	8745		City Of Chicago Fire	$2,630.13
	Number	Amount				
Total:	183	$171,167.71				

Insured Name1: City Of Chicago Police

09/08/2014	kaelin, KELLI	9161		City Of Chicago Police	$0.82
09/08/2014	kaelin, KELLI	9161		City Of Chicago Police	$4.00
09/08/2014	kaelin, KELLI	9161		City Of Chicago Police	$76.01
09/08/2014	kaelin, KELLI	9161		City Of Chicago Police	$0.58
09/08/2014	kaelin, KELLI	9161		City Of Chicago Police	$76.01
09/08/2014	kaelin, KELLI	9161		City Of Chicago Police	$53.18
09/08/2014	kaelin, KELLI	9161		City Of Chicago Police	$0.82
09/08/2014	kaelin, KELLI	9161		City Of Chicago Police	$4.00

Incident Date	Claimant	Rank	Unit of Assignment	Insured	Total to be Paid
09/08/2014	kaelin, KELLI	9161		City Of Chicago Police	$4.00
09/21/2017	ZATORA, MONIKA	9161		City Of Chicago Police	$229.51
09/21/2017	ZATORA, MONIKA	9161		City Of Chicago Police	$4.00
09/21/2017	ZATORA, MONIKA	9161		City Of Chicago Police	$0.79
09/10/2017	ZAMZOW, ANNE	9161		City Of Chicago Police	$4.00
09/10/2017	ZAMZOW, ANNE	9161		City Of Chicago Police	$210.60
11/22/2016	ZAMORA, CARLOS	9161	044	City Of Chicago Police	$100.00
11/22/2016	ZAMORA, CARLOS	9161	044	City Of Chicago Police	$270.14
11/22/2016	ZAMORA, CARLOS	9161	044	City Of Chicago Police	$2.42
11/22/2016	ZAMORA, CARLOS	9161	044	City Of Chicago Police	$4.00
11/22/2016	ZAMORA, CARLOS	9161	044	City Of Chicago Police	$2,951.52
11/22/2016	ZAMORA, CARLOS	9161	044	City Of Chicago Police	$210.00
11/22/2016	ZAMORA, CARLOS	9161	044	City Of Chicago Police	$837.90
11/22/2016	ZAMORA, CARLOS	9161	044	City Of Chicago Police	$1,296.99
11/22/2016	ZAMORA, CARLOS	9161	044	City Of Chicago Police	$1,675.80
11/22/2016	ZAMORA, CARLOS	9161	044	City Of Chicago Police	$837.90
09/02/2017	ZABLOCKI, EDMUND	9161	193	City Of Chicago Police	$100.00
09/02/2017	ZABLOCKI, EDMUND	9161	193	City Of Chicago Police	$2,637.02
09/02/2017	ZABLOCKI, EDMUND	9161	193	City Of Chicago Police	$1,061.34
09/02/2017	ZABLOCKI, EDMUND	9161	193	City Of Chicago Police	$5,747.38
07/25/2017	YOUNG, STEVEN	9161	010	City Of Chicago Police	$514.50
07/25/2017	YOUNG, STEVEN	9161	010	City Of Chicago Police	$21.88
07/25/2017	YOUNG, STEVEN	9161	010	City Of Chicago Police	$4.00
08/31/2017	YOUNG, ROBERT	9161	016	City Of Chicago Police	$4.31
08/31/2017	YOUNG, ROBERT	9161	016	City Of Chicago Police	$4.00
08/31/2017	YOUNG, ROBERT	9161	016	City Of Chicago Police	$143.82
06/06/2017	YANEZ JR, CARLOS	9161		City Of Chicago Police	$1,990.48
07/04/2001	Walker, Clay T	P	00014	City Of Chicago Police	$2,119.29
05/12/2017	WIELAND JR, HEINZ	9171		City Of Chicago Police	$210.00
05/12/2017	WIELAND JR, HEINZ	9171		City Of Chicago Police	$100.00
10/05/2016	WICENCYJUSZ, ERIC	9161		City Of Chicago Police	$100.00
10/05/2016	WICENCYJUSZ, ERIC	9161		City Of Chicago Police	$1,168.14
10/05/2016	WICENCYJUSZ, ERIC	9161		City Of Chicago Police	$210.00

Incident Date	Claimant	Rank	Unit of Assignment	Insured	Total to be Paid
04/15/2013	WHELAN, SEAN	9161	004	City Of Chicago Police	$2,134.89
08/16/2010	WEITZMAN, JOSHUA			City Of Chicago Police	$100.00
08/16/2010	WEITZMAN, JOSHUA			City Of Chicago Police	$837.90
08/16/2010	WEITZMAN, JOSHUA			City Of Chicago Police	$837.90
03/03/2016	WATSON JR, VERNON	9161		City Of Chicago Police	$837.90
03/03/2016	WATSON JR, VERNON	9161		City Of Chicago Police	$837.90
03/03/2016	WATSON JR, VERNON	9161		City Of Chicago Police	$837.90
03/03/2016	WATSON JR, VERNON	9161		City Of Chicago Police	$718.20
03/03/2016	WATSON JR, VERNON	9161		City Of Chicago Police	$837.90
03/03/2016	WATSON JR, VERNON	9161		City Of Chicago Police	$837.90
03/03/2016	WATSON JR, VERNON	9161		City Of Chicago Police	$837.90
03/03/2016	WATSON JR, VERNON	9161		City Of Chicago Police	$837.90
03/03/2016	WATSON JR, VERNON	9161		City Of Chicago Police	$837.90
03/03/2016	WATSON JR, VERNON	9161		City Of Chicago Police	$837.90
01/26/2017	WALKER, NICOL	9161	044	City Of Chicago Police	$1,197.00
01/26/2017	WALKER, NICOL	9161	044	City Of Chicago Police	$1,296.99
11/25/2016	WAGNER, MICHAEL	9161		City Of Chicago Police	$837.90
11/25/2016	WAGNER, MICHAEL	9161		City Of Chicago Police	$837.90
11/25/2016	WAGNER, MICHAEL	9161		City Of Chicago Police	$837.90
11/25/2016	WAGNER, MICHAEL	9161		City Of Chicago Police	$837.90
11/25/2016	WAGNER, MICHAEL	9161		City Of Chicago Police	$837.90
11/25/2016	WAGNER, MICHAEL	9161		City Of Chicago Police	$837.90
11/25/2016	WAGNER, MICHAEL	9161		City Of Chicago Police	$837.90
11/25/2016	WAGNER, MICHAEL	9161		City Of Chicago Police	$837.90
11/25/2016	WAGNER, MICHAEL	9161		City Of Chicago Police	$837.90
11/25/2016	WAGNER, MICHAEL	9161		City Of Chicago Police	$837.90
11/25/2016	WAGNER, MICHAEL	9161		City Of Chicago Police	$1,197.00
01/09/1997	Vanvegten, Andre H	P	09999	City Of Chicago Police	$2,441.33
01/09/1997	Vanvegten, Andre H	P	09999	City Of Chicago Police	$1,535.24
01/09/1997	Vanvegten, Andre H	P	09999	City Of Chicago Police	$4,174.56
01/09/1997	Vanvegten, Andre H	P	09999	City Of Chicago Police	$1,061.46
11/02/2014	VIVERITO, VINCENT	9171		City Of Chicago Police	$17,411.37
09/02/2016	VIVERITO, VINCENT	9171		City Of Chicago Police	$100.00

Incident Date	Claimant	Rank	Unit of Assignment	Insured	Total to be Paid
05/08/2017	VITI, MARIA	9165	603	City Of Chicago Police	$3,300.17
05/08/2017	VITI, MARIA	9165	603	City Of Chicago Police	$100.00
05/08/2017	VITI, MARIA	9165	603	City Of Chicago Police	$1,061.34
05/08/2017	VITI, MARIA	9165	603	City Of Chicago Police	$6,537.59
08/27/2017	VILLARREAL, JASON	9161		City Of Chicago Police	$76.82
08/27/2017	VILLARREAL, JASON	9161		City Of Chicago Police	$99.11
08/27/2017	VILLARREAL, JASON	9161		City Of Chicago Police	$4.00
08/27/2017	VILLARREAL, JASON	9161		City Of Chicago Police	$87.62
08/27/2017	VILLARREAL, JASON	9161		City Of Chicago Police	$4.00
08/27/2017	VILLARREAL, JASON	9161		City Of Chicago Police	$1.65
08/27/2017	VILLARREAL, JASON	9161		City Of Chicago Police	$65.17
08/27/2017	VILLARREAL, JASON	9161		City Of Chicago Police	$4.00
08/27/2017	VILLARREAL, JASON	9161		City Of Chicago Police	$1.23
08/27/2017	VILLARREAL, JASON	9161		City Of Chicago Police	$87.62
08/27/2017	VILLARREAL, JASON	9161		City Of Chicago Police	$4.00
08/27/2017	VILLARREAL, JASON	9161		City Of Chicago Police	$1.65
08/27/2017	VILLARREAL, JASON	9161		City Of Chicago Police	$0.69
08/27/2017	VILLARREAL, JASON	9161		City Of Chicago Police	$1.87
08/27/2017	VILLARREAL, JASON	9161		City Of Chicago Police	$4.00
01/11/2017	VILLANUEVA, HECTOR	9161	353	City Of Chicago Police	$1,296.99
05/31/2016	VENCES, SERGIO	9161	353	City Of Chicago Police	$1,296.99
01/21/2013	VARGAS JR, RODOLFO	9171		City Of Chicago Police	$29.50
01/21/2013	VARGAS JR, RODOLFO	9171		City Of Chicago Police	$0.03
01/21/2013	VARGAS JR, RODOLFO	9171		City Of Chicago Police	$4.00
07/23/2009	VARELA, JEANNETTE	9161		City Of Chicago Police	$1,296.99
07/23/2009	VARELA, JEANNETTE	9161		City Of Chicago Police	$837.90
07/23/2009	VARELA, JEANNETTE	9161		City Of Chicago Police	$837.90
07/23/2009	VARELA, JEANNETTE	9161		City Of Chicago Police	$837.90
07/23/2009	VARELA, JEANNETTE	9161		City Of Chicago Police	$837.90
10/14/2014	TREVINO JR, HERIBERTO	9161		City Of Chicago Police	$210.00
10/14/2014	TREVINO JR, HERIBERTO	9161		City Of Chicago Police	$100.00
10/14/2014	TREVINO JR, HERIBERTO	9161		City Of Chicago Police	$177.35
10/14/2014	TREVINO JR, HERIBERTO	9161		City Of Chicago Police	$4.00

Incident Date	Claimant	Rank	Unit of Assignment	Insured	Total to be Paid
10/14/2014	TREVINO JR, HERIBERTO	9161		City Of Chicago Police	$1.59
10/14/2014	TREVINO JR, HERIBERTO	9161		City Of Chicago Police	$113.40
10/14/2014	TREVINO JR, HERIBERTO	9161		City Of Chicago Police	$113.40
10/14/2014	TREVINO JR, HERIBERTO	9161		City Of Chicago Police	$1.01
10/14/2014	TREVINO JR, HERIBERTO	9161		City Of Chicago Police	$601.35
10/14/2014	TREVINO JR, HERIBERTO	9161		City Of Chicago Police	$4.00
10/14/2014	TREVINO JR, HERIBERTO	9161		City Of Chicago Police	$11.36
10/14/2014	TREVINO JR, HERIBERTO	9161		City Of Chicago Police	$1.01
10/14/2014	TREVINO JR, HERIBERTO	9161		City Of Chicago Police	$4.00
10/14/2014	TREVINO JR, HERIBERTO	9161		City Of Chicago Police	$4.00
01/01/2017	THORNTON, JOHN	9161	189	City Of Chicago Police	$0.39
01/01/2017	THORNTON, JOHN	9161	189	City Of Chicago Police	$4.00
01/01/2017	THORNTON, JOHN	9161	189	City Of Chicago Police	$1,675.80
01/01/2017	THORNTON, JOHN	9161	189	City Of Chicago Police	$109.18
01/01/2017	THORNTON, JOHN	9161	189	City Of Chicago Police	$43.46
01/01/2017	THORNTON, JOHN	9161	189	City Of Chicago Police	$837.90
02/20/2017	THOMPSON, THERESA	9161	017	City Of Chicago Police	$100.00
09/05/2017	THOMAS, JOSEPH	9161		City Of Chicago Police	$100.00
09/05/2017	THOMAS, JOSEPH	9161		City Of Chicago Police	$210.00
09/05/2017	THOMAS, JOSEPH	9161		City Of Chicago Police	$100.00
09/05/2017	THOMAS, JOSEPH	9161		City Of Chicago Police	$210.00
08/24/2017	THOMAS, ARAMON	9168	018	City Of Chicago Police	$2,090.02
08/24/2017	THOMAS, ARAMON	9168	018	City Of Chicago Police	$265.56
08/24/2017	THOMAS, ARAMON	9168	018	City Of Chicago Police	$0.92
08/24/2017	THOMAS, ARAMON	9168	018	City Of Chicago Police	$4.00
03/28/2017	TESFAI, TEWELDE	9164	044	City Of Chicago Police	$4.00
03/28/2017	TESFAI, TEWELDE	9164	044	City Of Chicago Police	$0.73
03/28/2017	TESFAI, TEWELDE	9164	044	City Of Chicago Police	$1,061.34
03/28/2017	TESFAI, TEWELDE	9164	044	City Of Chicago Police	$4.00
03/28/2017	TESFAI, TEWELDE	9164	044	City Of Chicago Police	$212.31
11/03/2016	TEDESCHI, BRIAN	9165		City Of Chicago Police	$59.69
11/03/2016	TEDESCHI, BRIAN	9165		City Of Chicago Police	$4.00
11/03/2016	TEDESCHI, BRIAN	9165		City Of Chicago Police	$6,671.90

Incident Date	Claimant	Rank	Unit of Assignment	Insured	Total to be Paid
10/28/2017	TAYLOR, ERIC	9161		City Of Chicago Police	$4.00
10/28/2017	TAYLOR, ERIC	9161		City Of Chicago Police	$0.91
10/28/2017	TAYLOR, ERIC	9161		City Of Chicago Police	$379.18
10/28/2017	TAYLOR, ERIC	9161		City Of Chicago Police	$1,396.13
10/28/2017	TAYLOR, ERIC	9161		City Of Chicago Police	$263.08
10/28/2017	TAYLOR, ERIC	9161		City Of Chicago Police	$4.00
10/28/2017	TAYLOR, ERIC	9161		City Of Chicago Police	$4.00
10/28/2017	TAYLOR, ERIC	9161		City Of Chicago Police	$263.08
10/28/2017	TAYLOR, ERIC	9161		City Of Chicago Police	$0.91
10/28/2017	TAYLOR, ERIC	9161		City Of Chicago Police	$1.31
02/10/2017	STASINOPOULOS, KAROLINA	9161		City Of Chicago Police	$310.29
02/10/2017	STASINOPOULOS, KAROLINA	9161		City Of Chicago Police	$0.96
02/10/2017	STASINOPOULOS, KAROLINA	9161		City Of Chicago Police	$4.00
02/10/2017	STASINOPOULOS, KAROLINA	9161		City Of Chicago Police	$277.74
02/10/2017	STASINOPOULOS, KAROLINA	9161		City Of Chicago Police	$0.91
02/10/2017	STASINOPOULOS, KAROLINA	9161		City Of Chicago Police	$4.00
02/10/2017	STASINOPOULOS, KAROLINA	9161		City Of Chicago Police	$264.00
02/10/2017	STASINOPOULOS, KAROLINA	9161		City Of Chicago Police	$1.27
02/10/2017	STASINOPOULOS, KAROLINA	9161		City Of Chicago Police	$4.00
02/10/2017	STASINOPOULOS, KAROLINA	9161		City Of Chicago Police	$368.92
02/10/2017	STASINOPOULOS, KAROLINA	9161		City Of Chicago Police	$1.27
02/10/2017	STASINOPOULOS, KAROLINA	9161		City Of Chicago Police	$4.00
02/10/2017	STASINOPOULOS, KAROLINA	9161		City Of Chicago Police	$368.92
02/10/2017	STASINOPOULOS, KAROLINA	9161		City Of Chicago Police	$1.27
02/10/2017	STASINOPOULOS, KAROLINA	9161		City Of Chicago Police	$4.00
02/10/2017	STASINOPOULOS, KAROLINA	9161		City Of Chicago Police	$368.92
02/10/2017	STASINOPOULOS, KAROLINA	9161		City Of Chicago Police	$1.27
02/10/2017	STASINOPOULOS, KAROLINA	9161		City Of Chicago Police	$4.00
02/10/2017	STASINOPOULOS, KAROLINA	9161		City Of Chicago Police	$368.92
02/10/2017	STASINOPOULOS, KAROLINA	9161		City Of Chicago Police	$1.11
02/10/2017	STASINOPOULOS, KAROLINA	9161		City Of Chicago Police	$4.00
02/10/2017	STASINOPOULOS, KAROLINA	9161		City Of Chicago Police	$322.63
02/10/2017	STASINOPOULOS, KAROLINA	9161		City Of Chicago Police	$0.91

Incident Date	Claimant	Rank	Unit of Assignment	Insured	Total to be Paid
02/10/2017	STASINOPOULOS, KAROLINA	9161		City Of Chicago Police	$4.00
02/10/2017	STASINOPOULOS, KAROLINA	9161		City Of Chicago Police	$264.00
02/10/2017	STASINOPOULOS, KAROLINA	9161		City Of Chicago Police	$1.07
02/10/2017	STASINOPOULOS, KAROLINA	9161		City Of Chicago Police	$4.00
02/10/2017	STASINOPOULOS, KAROLINA	9161		City Of Chicago Police	$310.29
02/10/2017	STASINOPOULOS, KAROLINA	9161		City Of Chicago Police	$1.11
02/10/2017	STASINOPOULOS, KAROLINA	9161		City Of Chicago Police	$4.00
02/10/2017	STASINOPOULOS, KAROLINA	9161		City Of Chicago Police	$322.63
02/10/2017	STASINOPOULOS, KAROLINA	9161		City Of Chicago Police	$1.11
02/10/2017	STASINOPOULOS, KAROLINA	9161		City Of Chicago Police	$4.00
02/10/2017	STASINOPOULOS, KAROLINA	9161		City Of Chicago Police	$322.63
02/10/2017	STASINOPOULOS, KAROLINA	9161		City Of Chicago Police	$1.07
02/10/2017	STASINOPOULOS, KAROLINA	9161		City Of Chicago Police	$4.00
02/10/2017	STASINOPOULOS, KAROLINA	9161		City Of Chicago Police	$310.29
02/10/2017	STASINOPOULOS, KAROLINA	9161		City Of Chicago Police	$1.00
02/10/2017	STASINOPOULOS, KAROLINA	9161		City Of Chicago Police	$4.00
02/10/2017	STASINOPOULOS, KAROLINA	9161		City Of Chicago Police	$290.08
02/10/2017	STASINOPOULOS, KAROLINA	9161		City Of Chicago Police	$1.07
02/10/2017	STASINOPOULOS, KAROLINA	9161		City Of Chicago Police	$4.00
02/10/2017	STASINOPOULOS, KAROLINA	9161		City Of Chicago Police	$1.11
02/10/2017	STASINOPOULOS, KAROLINA	9161		City Of Chicago Police	$4.00
02/10/2017	STASINOPOULOS, KAROLINA	9161		City Of Chicago Police	$322.63
10/24/2017	STAGGERS, ENID	9161		City Of Chicago Police	$293.90
10/24/2017	STAGGERS, ENID	9161		City Of Chicago Police	$4.00
10/24/2017	STAGGERS, ENID	9161		City Of Chicago Police	$1.03
10/24/2017	STAGGERS, ENID	9161		City Of Chicago Police	$254.24
10/24/2017	STAGGERS, ENID	9161		City Of Chicago Police	$1.05
10/24/2017	STAGGERS, ENID	9161		City Of Chicago Police	$0.89
10/24/2017	STAGGERS, ENID	9161		City Of Chicago Police	$300.53
10/24/2017	STAGGERS, ENID	9161		City Of Chicago Police	$4.00
10/24/2017	STAGGERS, ENID	9161		City Of Chicago Police	$4.00
09/03/2017	STAGEN, JAMES	9161	014	City Of Chicago Police	$100.00
03/31/2016	SPRATTE, THOMAS	9161		City Of Chicago Police	$1,117.20

Incident Date	Claimant	Rank	Unit of Assignment	Insured	Total to be Paid
05/22/2017	SMOLEK, MICHAEL	9161	007	City Of Chicago Police	$1,338.92
07/25/2017	SMITH, LATANYA	9161		City Of Chicago Police	$185.16
07/25/2017	SMITH, LATANYA	9161		City Of Chicago Police	$4.00
07/25/2017	SMITH, LATANYA	9161		City Of Chicago Police	$0.64
02/28/2017	SKOL, LARRY	9171		City Of Chicago Police	$1,296.99
02/05/2017	SINGER, WILLIAM	9161		City Of Chicago Police	$4.00
09/21/2017	SIMMONS JR, DONALD	9161		City Of Chicago Police	$100.00
01/30/2012	SIEJA, THOMAS	9161	044	City Of Chicago Police	$1,226.80
04/07/2017	SHAVERS JR, ISAAC			City Of Chicago Police	$0.78
04/07/2017	SHAVERS JR, ISAAC			City Of Chicago Police	$4.00
04/07/2017	SHAVERS JR, ISAAC			City Of Chicago Police	$4.00
04/07/2017	SHAVERS JR, ISAAC			City Of Chicago Police	$223.15
04/07/2017	SHAVERS JR, ISAAC			City Of Chicago Police	$223.15
04/07/2017	SHAVERS JR, ISAAC			City Of Chicago Police	$0.78
02/18/2017	SEVIER, PARRISH	9161	715	City Of Chicago Police	$158.16
02/18/2017	SEVIER, PARRISH	9161	715	City Of Chicago Police	$4.00
02/18/2017	SEVIER, PARRISH	9161	715	City Of Chicago Police	$0.55
02/18/2017	SEVIER, PARRISH	9161	715	City Of Chicago Police	$0.55
02/18/2017	SEVIER, PARRISH	9161	715	City Of Chicago Police	$4.00
02/18/2017	SEVIER, PARRISH	9161	715	City Of Chicago Police	$158.16
11/13/2017	SCHORSCH, PHILLIP	9161		City Of Chicago Police	$18.66
11/13/2017	SCHORSCH, PHILLIP	9161		City Of Chicago Police	$987.62
11/13/2017	SCHORSCH, PHILLIP	9161		City Of Chicago Police	$4.00
09/24/2017	SCHNIER, BRIAN	9171		City Of Chicago Police	$260.11
09/24/2017	SCHNIER, BRIAN	9171		City Of Chicago Police	$4.00
09/24/2017	SCHNIER, BRIAN	9171		City Of Chicago Police	$410.32
09/24/2017	SCHNIER, BRIAN	9171		City Of Chicago Police	$4.00
09/24/2017	SCHNIER, BRIAN	9171		City Of Chicago Police	$383.03
09/24/2017	SCHNIER, BRIAN	9171		City Of Chicago Police	$4.00
09/24/2017	SCHNIER, BRIAN	9171		City Of Chicago Police	$195.95
09/24/2017	SCHNIER, BRIAN	9171		City Of Chicago Police	$4.00
10/29/2017	SCHIAVONE, MARCO	9161	044	City Of Chicago Police	$1,141.52
04/18/2017	SCANNELL, SEAMUS	9164	044	City Of Chicago Police	$0.93

Incident Date	Claimant	Rank	Unit of Assignment	Insured	Total to be Paid
04/18/2017	SCANNELL, SEAMUS	9164	044	City Of Chicago Police	$311.31
04/18/2017	SCANNELL, SEAMUS	9164	044	City Of Chicago Police	$4.00
04/18/2017	SCANNELL, SEAMUS	9164	044	City Of Chicago Police	$0.93
04/18/2017	SCANNELL, SEAMUS	9164	044	City Of Chicago Police	$266.96
04/18/2017	SCANNELL, SEAMUS	9164	044	City Of Chicago Police	$266.96
04/18/2017	SCANNELL, SEAMUS	9164	044	City Of Chicago Police	$4.00
04/18/2017	SCANNELL, SEAMUS	9164	044	City Of Chicago Police	$4.00
04/18/2017	SCANNELL, SEAMUS	9164	044	City Of Chicago Police	$1.08
04/03/2017	SARKHOSH, AZEEN	9161		City Of Chicago Police	$837.90
04/03/2017	SARKHOSH, AZEEN	9161		City Of Chicago Police	$837.90
04/03/2017	SARKHOSH, AZEEN	9161		City Of Chicago Police	$837.90
04/03/2017	SARKHOSH, AZEEN	9161		City Of Chicago Police	$1,675.80
04/03/2017	SARKHOSH, AZEEN	9161		City Of Chicago Police	$1,296.99
04/03/2017	SARKHOSH, AZEEN	9161		City Of Chicago Police	$0.90
04/03/2017	SARKHOSH, AZEEN	9161		City Of Chicago Police	$4.00
04/03/2017	SARKHOSH, AZEEN	9161		City Of Chicago Police	$259.70
01/19/2013	SANTOS, JORGE	9161	044	City Of Chicago Police	$4.00
01/19/2013	SANTOS, JORGE	9161	044	City Of Chicago Police	$23,205.43
01/19/2013	SANTOS, JORGE	9161	044	City Of Chicago Police	$0.78
01/19/2013	SANTOS, JORGE	9161	044	City Of Chicago Police	$227.57
09/17/2017	SALTIJERAL, LUIS	9161	012	City Of Chicago Police	$2,919.15
09/17/2017	SALTIJERAL, LUIS	9161	012	City Of Chicago Police	$271.65
09/17/2017	SALTIJERAL, LUIS	9161	012	City Of Chicago Police	$4.00
09/17/2017	SALTIJERAL, LUIS	9161	012	City Of Chicago Police	$0.94
09/17/2017	SALTIJERAL, LUIS	9161	012	City Of Chicago Police	$90.64
09/17/2017	SALTIJERAL, LUIS	9161	012	City Of Chicago Police	$4.00
09/17/2017	SALTIJERAL, LUIS	9161	012	City Of Chicago Police	$149.40
09/17/2017	SALTIJERAL, LUIS	9161	012	City Of Chicago Police	$0.31
09/17/2017	SALTIJERAL, LUIS	9161	012	City Of Chicago Police	$4.00
09/17/2017	SALTIJERAL, LUIS	9161	012	City Of Chicago Police	$2.82
09/17/2017	SALTIJERAL, LUIS	9161	012	City Of Chicago Police	$183.22
09/17/2017	SALTIJERAL, LUIS	9161	012	City Of Chicago Police	$4.00
09/17/2017	SALTIJERAL, LUIS	9161	012	City Of Chicago Police	$0.63

Incident Date	Claimant	Rank	Unit of Assignment	Insured	Total to be Paid
06/04/2017	SALGADO, ROCIO	9161		City Of Chicago Police	$9.86
06/04/2017	SALGADO, ROCIO	9161		City Of Chicago Police	$4.00
06/04/2017	SALGADO, ROCIO	9161		City Of Chicago Police	$908.55
06/04/2017	SALGADO, ROCIO	9161		City Of Chicago Police	$1,359.77
05/30/2017	SALEH, LOUAY	9161		City Of Chicago Police	$0.89
05/30/2017	SALEH, LOUAY	9161		City Of Chicago Police	$255.91
05/30/2017	SALEH, LOUAY	9161		City Of Chicago Police	$4.00
07/16/2017	RONAN, SEAN	9171		City Of Chicago Police	$724.65
06/06/2017	RODRIGUEZ, SYLVIA	9161	015	City Of Chicago Police	$4.00
06/06/2017	RODRIGUEZ, SYLVIA	9161	015	City Of Chicago Police	$4.00
06/06/2017	RODRIGUEZ, SYLVIA	9161	015	City Of Chicago Police	$1.00
06/06/2017	RODRIGUEZ, SYLVIA	9161	015	City Of Chicago Police	$75.25
06/06/2017	RODRIGUEZ, SYLVIA	9161	015	City Of Chicago Police	$180.11
06/06/2017	RODRIGUEZ, SYLVIA	9161	015	City Of Chicago Police	$290.75
10/24/2017	RODRIGUEZ, JOHN	9161	715	City Of Chicago Police	$0.88
10/24/2017	RODRIGUEZ, JOHN	9161	715	City Of Chicago Police	$4.00
10/24/2017	RODRIGUEZ, JOHN	9161	715	City Of Chicago Police	$254.97
08/24/2016	RODRIGUEZ, DARLENE	9161	013	City Of Chicago Police	$100.00
07/04/2015	RODRIGUEZ, CHRISTINA ADELA	9161		City Of Chicago Police	$250.28
07/04/2015	RODRIGUEZ, CHRISTINA ADELA	9161		City Of Chicago Police	$4.00
10/20/2014	RODRIGUEZ JR, FRANCISCO	9161	019	City Of Chicago Police	$837.90
10/20/2014	RODRIGUEZ JR, FRANCISCO	9161	019	City Of Chicago Police	$837.90
10/20/2014	RODRIGUEZ JR, FRANCISCO	9161	019	City Of Chicago Police	$837.90
10/20/2014	RODRIGUEZ JR, FRANCISCO	9161	019	City Of Chicago Police	$1,296.99
03/25/2017	ROCHE, JUAN	9161		City Of Chicago Police	$277.74
03/25/2017	ROCHE, JUAN	9161		City Of Chicago Police	$4.00
03/25/2017	ROCHE, JUAN	9161		City Of Chicago Police	$0.96
03/25/2017	ROCHE, JUAN	9161		City Of Chicago Police	$273.86
03/25/2017	ROCHE, JUAN	9161		City Of Chicago Police	$4.00
03/25/2017	ROCHE, JUAN	9161		City Of Chicago Police	$0.94
03/25/2017	ROCHE, JUAN	9161		City Of Chicago Police	$2,665.25
02/17/2010	RIOS, MIGUEL	9165	153	City Of Chicago Police	$1,995.00
10/08/2015	RIGAN, KRISTOPHER	9171	007	City Of Chicago Police	$1,375.00

Incident Date	Claimant	Rank	Unit of Assignment	Insured	Total to be Paid
01/09/2016	RICHMOND, KIMBERLY	9161	003	City Of Chicago Police	$1,296.99
01/09/2016	RICHMOND, KIMBERLY	9161	003	City Of Chicago Police	$1,177.55
01/09/2016	RICHMOND, KIMBERLY	9161	003	City Of Chicago Police	$10,615.19
09/23/2017	REY, VIOLET	9164	044	City Of Chicago Police	$1,204.87
05/27/2017	RESENDEZ III, JESSE	9161	018	City Of Chicago Police	$1,296.75
12/17/2016	REEVES, ALOYSIUS	9161	007	City Of Chicago Police	$1,221.01
12/17/2016	REEVES, ALOYSIUS	9161	007	City Of Chicago Police	$4,477.65
12/17/2016	REEVES, ALOYSIUS	9161	007	City Of Chicago Police	$4,645.10
03/01/2017	RAYL, MURPHY	9171	003	City Of Chicago Police	$1,675.80
03/01/2017	RAYL, MURPHY	9171	003	City Of Chicago Police	$1,296.99
01/21/2017	RAMOS JR, RUBEN	9161	044	City Of Chicago Police	$100.00
01/21/2017	RAMOS JR, RUBEN	9161	044	City Of Chicago Police	$210.00
01/23/2017	RAMKUMAR, JAIRAM	9161		City Of Chicago Police	$500.00
10/22/2017	QUINN, PATRICK	9161	153	City Of Chicago Police	$100.00
10/22/2017	QUINN, PATRICK	9161	153	City Of Chicago Police	$1,098.32
10/22/2017	QUINN, PATRICK	9161	153	City Of Chicago Police	$4.00
10/22/2017	QUINN, PATRICK	9161	153	City Of Chicago Police	$253.03
10/22/2017	QUINN, PATRICK	9161	153	City Of Chicago Police	$0.62
10/22/2017	QUINN, PATRICK	9161	153	City Of Chicago Police	$4.00
10/22/2017	QUINN, PATRICK	9161	153	City Of Chicago Police	$181.28
10/22/2017	QUINN, PATRICK	9161	153	City Of Chicago Police	$0.62
10/22/2017	QUINN, PATRICK	9161	153	City Of Chicago Police	$4.00
10/22/2017	QUINN, PATRICK	9161	153	City Of Chicago Police	$181.28
10/22/2017	QUINN, PATRICK	9161	153	City Of Chicago Police	$1.86
10/22/2017	QUINN, PATRICK	9161	153	City Of Chicago Police	$4.00
10/22/2017	QUINN, PATRICK	9161	153	City Of Chicago Police	$98.39
10/22/2017	QUINN, PATRICK	9161	153	City Of Chicago Police	$0.62
10/22/2017	QUINN, PATRICK	9161	153	City Of Chicago Police	$4.00
10/22/2017	QUINN, PATRICK	9161	153	City Of Chicago Police	$181.28
10/22/2017	QUINN, PATRICK	9161	153	City Of Chicago Police	$0.62
10/22/2017	QUINN, PATRICK	9161	153	City Of Chicago Police	$4.00
10/22/2017	QUINN, PATRICK	9161	153	City Of Chicago Police	$181.28
10/22/2017	QUINN, PATRICK	9161	153	City Of Chicago Police	$0.87

Incident Date	Claimant	Rank	Unit of Assignment	Insured	Total to be Paid
02/17/2017	PURUIS, ROBERT	9161	044	City Of Chicago Police	$1,556.10
08/31/2017	PRONEK, JON-MICHAEL	9161		City Of Chicago Police	$100.00
08/31/2017	PRONEK, JON-MICHAEL	9161		City Of Chicago Police	$271.65
08/31/2017	PRONEK, JON-MICHAEL	9161		City Of Chicago Police	$4.00
08/31/2017	PRONEK, JON-MICHAEL	9161		City Of Chicago Police	$0.94
10/10/2017	PREUSSER, JAMES	9161		City Of Chicago Police	$0.94
10/10/2017	PREUSSER, JAMES	9161		City Of Chicago Police	$220.67
10/10/2017	PREUSSER, JAMES	9161		City Of Chicago Police	$4.00
10/10/2017	PREUSSER, JAMES	9161		City Of Chicago Police	$0.77
10/10/2017	PREUSSER, JAMES	9161		City Of Chicago Police	$4.00
10/10/2017	PREUSSER, JAMES	9161		City Of Chicago Police	$0.77
10/10/2017	PREUSSER, JAMES	9161		City Of Chicago Police	$269.44
10/10/2017	PREUSSER, JAMES	9161		City Of Chicago Police	$4.00
10/10/2017	PREUSSER, JAMES	9161		City Of Chicago Police	$4.00
10/10/2017	PREUSSER, JAMES	9161		City Of Chicago Police	$266.96
10/10/2017	PREUSSER, JAMES	9161		City Of Chicago Police	$220.67
10/10/2017	PREUSSER, JAMES	9161		City Of Chicago Police	$0.93
04/12/2017	POL, ELIZABETH	9161		City Of Chicago Police	$1,500.00
04/12/2017	POL, ELIZABETH	9161		City Of Chicago Police	$941.00
04/12/2017	POL, ELIZABETH	9161		City Of Chicago Police	$20.29
04/12/2017	POL, ELIZABETH	9161		City Of Chicago Police	$4.00
04/12/2017	POL, ELIZABETH	9161		City Of Chicago Police	$1,351.47
04/12/2017	POL, ELIZABETH	9161		City Of Chicago Police	$1,117.20
04/12/2017	POL, ELIZABETH	9161		City Of Chicago Police	$1,117.20
04/12/2017	POL, ELIZABETH	9161		City Of Chicago Police	$1,117.20
04/12/2017	POL, ELIZABETH	9161		City Of Chicago Police	$1,145.93
07/28/2017	PITTMAN, RONALD	9161	006	City Of Chicago Police	$209.14
07/28/2017	PITTMAN, RONALD	9161	006	City Of Chicago Police	$4.00
07/28/2017	PITTMAN, RONALD	9161	006	City Of Chicago Police	$0.72
09/12/2017	PIPPEN, REGINALD	9161		City Of Chicago Police	$4.00
09/12/2017	PIPPEN, REGINALD	9161		City Of Chicago Police	$4.00
09/12/2017	PIPPEN, REGINALD	9161		City Of Chicago Police	$262.54
09/12/2017	PIPPEN, REGINALD	9161		City Of Chicago Police	$262.54

Incident Date	Claimant	Rank	Unit of Assignment	Insured	Total to be Paid
09/12/2017	PIPPEN, REGINALD	9161		City Of Chicago Police	$0.91
09/12/2017	PIPPEN, REGINALD	9161		City Of Chicago Police	$4.00
09/12/2017	PIPPEN, REGINALD	9161		City Of Chicago Police	$0.91
09/12/2017	PIPPEN, REGINALD	9161		City Of Chicago Police	$262.54
09/12/2017	PIPPEN, REGINALD	9161		City Of Chicago Police	$4.00
09/12/2017	PIPPEN, REGINALD	9161		City Of Chicago Police	$0.91
09/12/2017	PIPPEN, REGINALD	9161		City Of Chicago Police	$1,403.52
09/12/2017	PIPPEN, REGINALD	9161		City Of Chicago Police	$10,821.92
09/12/2017	PIPPEN, REGINALD	9161		City Of Chicago Police	$0.91
09/12/2017	PIPPEN, REGINALD	9161		City Of Chicago Police	$262.54
06/17/2016	PETER, DAWN	9169	055	City Of Chicago Police	$228.93
06/17/2016	PETER, DAWN	9169	055	City Of Chicago Police	$4.00
06/17/2016	PETER, DAWN	9169	055	City Of Chicago Police	$1.15
07/25/2015	PERILLI, TINA	9161	376	City Of Chicago Police	$2,431.02
04/02/2017	PEREZ, JUAN	9161		City Of Chicago Police	$1,675.80
04/02/2017	PEREZ, JUAN	9161		City Of Chicago Police	$1,654.10
04/02/2017	PEREZ, JUAN	9161		City Of Chicago Police	$100.00
04/02/2017	PEREZ, JUAN	9161		City Of Chicago Police	$0.48
04/02/2017	PEREZ, JUAN	9161		City Of Chicago Police	$4.00
04/02/2017	PEREZ, JUAN	9161		City Of Chicago Police	$53.74
04/02/2017	PEREZ, JUAN	9161		City Of Chicago Police	$837.90
11/12/2017	PEREZ, ALEXANDER	9161		City Of Chicago Police	$33.19
11/12/2017	PEREZ, ALEXANDER	9161		City Of Chicago Police	$4.00
11/12/2017	PEREZ, ALEXANDER	9161		City Of Chicago Police	$33.62
01/05/2017	PEREZ, AIDA	9161		City Of Chicago Police	$1,296.99
01/31/2017	PERALES JR, ROBERT	9161		City Of Chicago Police	$4.00
01/31/2017	PERALES JR, ROBERT	9161		City Of Chicago Police	$220.67
01/31/2017	PERALES JR, ROBERT	9161		City Of Chicago Police	$4.00
01/31/2017	PERALES JR, ROBERT	9161		City Of Chicago Police	$0.77
01/31/2017	PERALES JR, ROBERT	9161		City Of Chicago Police	$220.67
01/31/2017	PERALES JR, ROBERT	9161		City Of Chicago Police	$0.77
11/05/2017	PAYNE, GREGORY	9161	001	City Of Chicago Police	$615.00
11/05/2017	PAYNE, GREGORY	9161	001	City Of Chicago Police	$4.00

Incident Date	Claimant	Rank	Unit of Assignment	Insured	Total to be Paid
11/05/2017	PAYNE, GREGORY	9161	001	City Of Chicago Police	$94.79
10/18/2017	PARKISON, BRANDON	9161		City Of Chicago Police	$117.08
10/18/2017	PARKISON, BRANDON	9161		City Of Chicago Police	$1,230.00
07/08/2010	PARKER, MICHAEL			City Of Chicago Police	$1,596.00
10/26/2015	PALMER, STEPHANIE	9161		City Of Chicago Police	$261.02
10/26/2015	PALMER, STEPHANIE	9161		City Of Chicago Police	$4.93
03/17/2015	OSBORN, KEVIN	9161		City Of Chicago Police	$881.93
03/17/2015	OSBORN, KEVIN	9161		City Of Chicago Police	$4.00
10/29/2016	ODUGBESAN, BABAFEMI	9161	001	City Of Chicago Police	$0.89
10/29/2016	ODUGBESAN, BABAFEMI	9161	001	City Of Chicago Police	$4.00
10/29/2016	ODUGBESAN, BABAFEMI	9161	001	City Of Chicago Police	$257.91
05/30/2016	OAKS, KAREN	9161		City Of Chicago Police	$837.90
05/30/2016	OAKS, KAREN	9161		City Of Chicago Police	$837.90
05/30/2016	OAKS, KAREN	9161		City Of Chicago Police	$1,296.99
05/30/2016	OAKS, KAREN	9161		City Of Chicago Police	$837.90
05/30/2016	OAKS, KAREN	9161		City Of Chicago Police	$837.90
11/08/2017	O TOOLE, DANIEL	9171	015	City Of Chicago Police	$284.55
11/08/2017	O TOOLE, DANIEL	9171	015	City Of Chicago Police	$1,420.40
11/08/2017	O TOOLE, DANIEL	9171	015	City Of Chicago Police	$4.00
03/21/2016	O SULLIVAN, DAMIAN	PO		City Of Chicago Police	$2,438.98
08/18/2017	NEGRON, VERONICA	9161		City Of Chicago Police	$4.00
08/18/2017	NEGRON, VERONICA	9161		City Of Chicago Police	$1.05
08/18/2017	NEGRON, VERONICA	9161		City Of Chicago Police	$198.38
03/12/2008	Morandi, Kelly	P	00004	City Of Chicago Police	$4.00
03/12/2008	Morandi, Kelly	P	00004	City Of Chicago Police	$0.84
03/12/2008	Morandi, Kelly	P	00004	City Of Chicago Police	$244.49
04/24/2007	Mihajlov, Robert	P	00603	City Of Chicago Police	$210.00
04/24/2007	Mihajlov, Robert	P	00603	City Of Chicago Police	$100.00
04/24/2007	Mihajlov, Robert	P	00603	City Of Chicago Police	$210.00
04/24/2007	Mihajlov, Robert	P	00603	City Of Chicago Police	$100.00
04/24/2007	Mihajlov, Robert	P	00603	City Of Chicago Police	$100.00
04/24/2007	Mihajlov, Robert	P	00603	City Of Chicago Police	$210.00
06/20/1993	Mcclory, Kathleen	P	00024	City Of Chicago Police	$946.88

Incident Date	Claimant	Rank	Unit of Assignment	Insured	Total to be Paid
03/15/2017	MURPHY, WILLIAM	9161	353	City Of Chicago Police	$1,296.99
03/15/2017	MURPHY, WILLIAM	9161	353	City Of Chicago Police	$1,675.80
07/28/2017	MURPHY, WILLIAM	9161	189	City Of Chicago Police	$100.00
07/28/2017	MURPHY, WILLIAM	9161	189	City Of Chicago Police	$100.00
10/05/2016	MURILLO, VERONICA	9161	013	City Of Chicago Police	$5,111.47
10/05/2016	MURILLO, VERONICA	9161	013	City Of Chicago Police	$6,748.80
10/05/2016	MURILLO, VERONICA	9161	013	City Of Chicago Police	$1,506.80
09/13/2016	MOORE, LATANYA	9161		City Of Chicago Police	$1,045.92
12/02/2010	MOORE, GEORGE	9161	008	City Of Chicago Police	$1.16
12/02/2010	MOORE, GEORGE	9161	008	City Of Chicago Police	$334.31
12/02/2010	MOORE, GEORGE	9161	008	City Of Chicago Police	$4.00
05/26/2017	MITCHELL, ARTAVIUS	9161	003	City Of Chicago Police	$1,156.25
05/26/2017	MITCHELL, ARTAVIUS	9161	003	City Of Chicago Police	$1,373.38
08/28/2017	MITCHELL, ARTAVIUS	9161		City Of Chicago Police	$2,983.98
05/26/2017	MIRANDA, ANTONIO	9161		City Of Chicago Police	$332.10
05/26/2017	MIRANDA, ANTONIO	9161		City Of Chicago Police	$4.00
05/26/2017	MIRANDA, ANTONIO	9161		City Of Chicago Police	$1.16
05/26/2017	MIRANDA, ANTONIO	9161		City Of Chicago Police	$1,094.40
05/19/2009	MIDLOWSKI, ROBERT	9165	075	City Of Chicago Police	$2,912.39
05/19/2009	MIDLOWSKI, ROBERT	9165	075	City Of Chicago Police	$6,824.11
05/19/2009	MIDLOWSKI, ROBERT	9165	075	City Of Chicago Police	$19,828.23
04/24/2014	MICHAEL, LINDA	9161	166	City Of Chicago Police	$100.00
04/24/2014	MICHAEL, LINDA	9161	166	City Of Chicago Police	$210.00
07/21/2017	MENDOZA, VICTORIA	9161		City Of Chicago Police	$439.94
07/21/2017	MENDOZA, VICTORIA	9161		City Of Chicago Police	$4.00
07/21/2017	MENDOZA, VICTORIA	9161		City Of Chicago Police	$651.60
07/21/2017	MENDOZA, VICTORIA	9161		City Of Chicago Police	$810.68
07/21/2017	MENDOZA, VICTORIA	9161		City Of Chicago Police	$1,055.34
07/21/2017	MENDOZA, VICTORIA	9161		City Of Chicago Police	$1.53
11/01/2017	MENDOZA, FRANCISCO	9161		City Of Chicago Police	$8.77
11/01/2017	MENDOZA, FRANCISCO	9161		City Of Chicago Police	$4.00
11/01/2017	MENDOZA, FRANCISCO	9161		City Of Chicago Police	$154.79
12/04/2011	MEERBREY, KENNETH	9161	024	City Of Chicago Police	$593.56

Incident Date	Claimant	Rank	Unit of Assignment	Insured	Total to be Paid
12/04/2011	MEERBREY, KENNETH	9161	024	City Of Chicago Police	$263.70
12/04/2011	MEERBREY, KENNETH	9161	024	City Of Chicago Police	$100.00
12/04/2011	MEERBREY, KENNETH	9161	024	City Of Chicago Police	$497.70
04/12/2017	MCCANN, RAYMOND	9161	008	City Of Chicago Police	$100.00
11/28/2012	MC VEY, BRIAN	9161	311	City Of Chicago Police	$1,415.69
11/28/2012	MC VEY, BRIAN	9161	311	City Of Chicago Police	$69.08
01/11/2016	MATURA, GREGORY	9161		City Of Chicago Police	$100.00
08/30/2017	MARTINEZ, NOEL	9161	019	City Of Chicago Police	$297.84
08/30/2017	MARTINEZ, NOEL	9161	019	City Of Chicago Police	$1.02
08/30/2017	MARTINEZ, NOEL	9161	019	City Of Chicago Police	$4.00
08/30/2017	MARTINEZ, NOEL	9161	019	City Of Chicago Police	$293.28
08/30/2017	MARTINEZ, NOEL	9161	019	City Of Chicago Police	$1.65
08/30/2017	MARTINEZ, NOEL	9161	019	City Of Chicago Police	$4.00
08/30/2017	MARTINEZ, NOEL	9161	019	City Of Chicago Police	$87.44
08/30/2017	MARTINEZ, NOEL	9161	019	City Of Chicago Police	$1.05
08/30/2017	MARTINEZ, NOEL	9161	019	City Of Chicago Police	$4.00
08/30/2017	MARTINEZ, NOEL	9161	019	City Of Chicago Police	$298.32
08/30/2017	MARTINEZ, NOEL	9161	019	City Of Chicago Police	$1.19
08/30/2017	MARTINEZ, NOEL	9161	019	City Of Chicago Police	$4.00
08/30/2017	MARTINEZ, NOEL	9161	019	City Of Chicago Police	$339.98
08/30/2017	MARTINEZ, NOEL	9161	019	City Of Chicago Police	$1.03
08/30/2017	MARTINEZ, NOEL	9161	019	City Of Chicago Police	$4.00
08/30/2017	MARTINEZ, NOEL	9161	019	City Of Chicago Police	$293.69
08/30/2017	MARTINEZ, NOEL	9161	019	City Of Chicago Police	$0.73
08/30/2017	MARTINEZ, NOEL	9161	019	City Of Chicago Police	$4.00
08/30/2017	MARTINEZ, NOEL	9161	019	City Of Chicago Police	$209.41
08/30/2017	MARTINEZ, NOEL	9161	019	City Of Chicago Police	$1.19
08/30/2017	MARTINEZ, NOEL	9161	019	City Of Chicago Police	$4.00
08/30/2017	MARTINEZ, NOEL	9161	019	City Of Chicago Police	$339.98
08/30/2017	MARTINEZ, NOEL	9161	019	City Of Chicago Police	$1.04
08/30/2017	MARTINEZ, NOEL	9161	019	City Of Chicago Police	$4.00
11/07/2017	MARTINEZ, MICHAEL	9161		City Of Chicago Police	$94.79
11/07/2017	MARTINEZ, MICHAEL	9161		City Of Chicago Police	$615.00

Incident Date	Claimant	Rank	Unit of Assignment	Insured	Total to be Paid
11/07/2017	MARTINEZ, MICHAEL	9161		City Of Chicago Police	$4.00
09/25/2017	MARTINEZ, CONSTANTINO	9161		City Of Chicago Police	$269.17
09/25/2017	MARTINEZ, CONSTANTINO	9161		City Of Chicago Police	$4.00
09/25/2017	MARTINEZ, CONSTANTINO	9161		City Of Chicago Police	$0.93
09/25/2017	MARTINEZ, CONSTANTINO	9161		City Of Chicago Police	$1,061.34
09/25/2017	MARTINEZ, CONSTANTINO	9161		City Of Chicago Police	$100.00
09/25/2017	MARTINEZ, CONSTANTINO	9161		City Of Chicago Police	$5,179.12
10/06/2017	MARCHBANK, ELISHEBA	9161	044	City Of Chicago Police	$254.24
10/06/2017	MARCHBANK, ELISHEBA	9161	044	City Of Chicago Police	$0.89
10/06/2017	MARCHBANK, ELISHEBA	9161	044	City Of Chicago Police	$4.00
10/06/2017	MARCHBANK, ELISHEBA	9161	044	City Of Chicago Police	$4.00
10/06/2017	MARCHBANK, ELISHEBA	9161	044	City Of Chicago Police	$0.89
10/06/2017	MARCHBANK, ELISHEBA	9161	044	City Of Chicago Police	$254.24
11/01/2014	MALONEY, JAMES	9173	160	City Of Chicago Police	$3,093.17
12/04/2016	MADSEN, BRIAN	9161		City Of Chicago Police	$1.49
12/04/2016	MADSEN, BRIAN	9161		City Of Chicago Police	$240.96
12/04/2016	MADSEN, BRIAN	9161		City Of Chicago Police	$4.00
05/11/2016	LUTZOW, ARTHUR	9161	019	City Of Chicago Police	$1,296.99
05/11/2016	LUTZOW, ARTHUR	9161	019	City Of Chicago Police	$100.00
05/11/2016	LUTZOW, ARTHUR	9161	019	City Of Chicago Police	$18.46
05/11/2016	LUTZOW, ARTHUR	9161	019	City Of Chicago Police	$4.00
05/11/2016	LUTZOW, ARTHUR	9161	019	City Of Chicago Police	$490.22
05/11/2016	LUTZOW, ARTHUR	9161	019	City Of Chicago Police	$34.55
05/11/2016	LUTZOW, ARTHUR	9161	019	City Of Chicago Police	$4.00
05/11/2016	LUTZOW, ARTHUR	9161	019	City Of Chicago Police	$1,185.17
05/11/2016	LUTZOW, ARTHUR	9161	019	City Of Chicago Police	$230.36
05/11/2016	LUTZOW, ARTHUR	9161	019	City Of Chicago Police	$4.00
05/11/2016	LUTZOW, ARTHUR	9161	019	City Of Chicago Police	$7,901.16
06/01/2017	LOPEZ, FRANCISCO	9161		City Of Chicago Police	$292.99
06/01/2017	LOPEZ, FRANCISCO	9161		City Of Chicago Police	$12.18
10/13/2017	LOGAN, NEKEETA	9161		City Of Chicago Police	$4.00
10/13/2017	LOGAN, NEKEETA	9161		City Of Chicago Police	$0.93
10/13/2017	LOGAN, NEKEETA	9161		City Of Chicago Police	$277.74

Incident Date	Claimant	Rank	Unit of Assignment	Insured	Total to be Paid
10/13/2017	LOGAN, NEKEETA	9161		City Of Chicago Police	$4.00
10/13/2017	LOGAN, NEKEETA	9161		City Of Chicago Police	$0.96
10/13/2017	LOGAN, NEKEETA	9161		City Of Chicago Police	$268.71
10/04/2017	LIARAKOS, STEVE	9161		City Of Chicago Police	$0.77
10/04/2017	LIARAKOS, STEVE	9161		City Of Chicago Police	$253.03
10/04/2017	LIARAKOS, STEVE	9161		City Of Chicago Police	$4.00
10/04/2017	LIARAKOS, STEVE	9161		City Of Chicago Police	$0.87
10/04/2017	LIARAKOS, STEVE	9161		City Of Chicago Police	$221.21
10/04/2017	LIARAKOS, STEVE	9161		City Of Chicago Police	$4.00
08/12/2017	LAVRENZANA, LUIS	9161		City Of Chicago Police	$97.07
08/12/2017	LAVRENZANA, LUIS	9161		City Of Chicago Police	$4.00
08/12/2017	LAVRENZANA, LUIS	9161		City Of Chicago Police	$615.00
05/19/2017	LAMMERT, TIMOTHY	9161		City Of Chicago Police	$0.93
05/19/2017	LAMMERT, TIMOTHY	9161		City Of Chicago Police	$21,978.86
05/19/2017	LAMMERT, TIMOTHY	9161		City Of Chicago Police	$4.00
05/19/2017	LAMMERT, TIMOTHY	9161		City Of Chicago Police	$269.17
12/20/2016	LACNY, VINCENT	9161	011	City Of Chicago Police	$137.60
01/08/1997	Koman, Matthew H	P	00044	City Of Chicago Police	$308.05
01/08/1997	Koman, Matthew H	P	00044	City Of Chicago Police	$2.04
01/08/1997	Koman, Matthew H	P	00044	City Of Chicago Police	$4.00
01/08/1997	Koman, Matthew H	P	00044	City Of Chicago Police	$4.00
01/08/1997	Koman, Matthew H	P	00044	City Of Chicago Police	$2.04
01/08/1997	Koman, Matthew H	P	00044	City Of Chicago Police	$308.05
01/08/1997	Koman, Matthew H	P	00044	City Of Chicago Police	$2.04
01/08/1997	Koman, Matthew H	P	00044	City Of Chicago Police	$308.05
01/08/1997	Koman, Matthew H	P	00044	City Of Chicago Police	$4.00
03/13/2007	King, Alfred J	P	00018	City Of Chicago Police	$1,577.87
03/13/2007	King, Alfred J	P	00018	City Of Chicago Police	$32,329.88
10/07/2014	KULBIDA, EDWARD	9175	007	City Of Chicago Police	$45.00
10/07/2014	KULBIDA, EDWARD	9175	007	City Of Chicago Police	$4.00
10/07/2014	KULBIDA, EDWARD	9175	007	City Of Chicago Police	$263.22
10/07/2014	KULBIDA, EDWARD	9175	007	City Of Chicago Police	$1.41
10/07/2014	KULBIDA, EDWARD	9175	007	City Of Chicago Police	$74.70

Incident Date	Claimant	Rank	Unit of Assignment	Insured	Total to be Paid
10/07/2014	KULBIDA, EDWARD	9175	007	City Of Chicago Police	$4.00
11/08/2017	KRISKE, SHAUN	9161		City Of Chicago Police	$48.88
06/08/2015	KIRKILAS, GARY	9161	009	City Of Chicago Police	$1,296.99
06/08/2015	KIRKILAS, GARY	9161	009	City Of Chicago Police	$80.86
06/08/2015	KIRKILAS, GARY	9161	009	City Of Chicago Police	$1,675.80
06/08/2015	KIRKILAS, GARY	9161	009	City Of Chicago Police	$1,724.02
10/09/2017	KENNEDY, PATRICK	9161		City Of Chicago Police	$0.61
10/09/2017	KENNEDY, PATRICK	9161		City Of Chicago Police	$4.00
10/09/2017	KENNEDY, PATRICK	9161		City Of Chicago Police	$68.27
07/17/2017	KELLY, GEORGE	9152	341	City Of Chicago Police	$1.36
07/17/2017	KELLY, GEORGE	9152	341	City Of Chicago Police	$4.00
07/17/2017	KELLY, GEORGE	9152	341	City Of Chicago Police	$71.82
07/17/2017	KELLY, GEORGE	9152	341	City Of Chicago Police	$109.09
04/03/2017	KAZARNOWICZ, MARCIN	9161		City Of Chicago Police	$1,427.39
04/28/2009	KATSAROS, DIMITRIOS	9161	019	City Of Chicago Police	$1,348.68
10/14/1992	Johnson-Swain, Marianne C	P	00006	City Of Chicago Police	$80.86
06/27/2017	JOYNER, DEBORAH	9161		City Of Chicago Police	$3,202.83
10/06/2017	JONES JR, CLARENCE	9161	003	City Of Chicago Police	$100.00
12/21/2016	JOHNSON, JEFFREY	9161	044	City Of Chicago Police	$1,675.80
12/21/2016	JOHNSON, JEFFREY	9161	044	City Of Chicago Police	$0.92
12/21/2016	JOHNSON, JEFFREY	9161	044	City Of Chicago Police	$265.02
12/21/2016	JOHNSON, JEFFREY	9161	044	City Of Chicago Police	$4.00
02/09/2017	JIMENEZ, ELKIN	9161		City Of Chicago Police	$1,296.99
10/30/2016	JAMES, CHERYL	9161	003	City Of Chicago Police	$1,296.99
06/03/2017	HUDSON, MICHAEL	9161		City Of Chicago Police	$7,028.65
06/03/2017	HUDSON, MICHAEL	9161		City Of Chicago Police	$0.60
06/03/2017	HUDSON, MICHAEL	9161		City Of Chicago Police	$4.00
06/03/2017	HUDSON, MICHAEL	9161		City Of Chicago Police	$66.83
06/03/2017	HUDSON, MICHAEL	9161		City Of Chicago Police	$2,568.88
06/03/2017	HUDSON, MICHAEL	9161		City Of Chicago Police	$1.86
06/03/2017	HUDSON, MICHAEL	9161		City Of Chicago Police	$4.00
06/03/2017	HUDSON, MICHAEL	9161		City Of Chicago Police	$209.16
06/03/2017	HUDSON, MICHAEL	9161		City Of Chicago Police	$2,021.60

Incident Date	Claimant	Rank	Unit of Assignment	Insured	Total to be Paid
06/05/2014	HOLMES, MICHAEL	9161	044	City Of Chicago Police	$295.84
06/05/2014	HOLMES, MICHAEL	9161	044	City Of Chicago Police	$4.00
06/05/2014	HOLMES, MICHAEL	9161	044	City Of Chicago Police	$1.04
06/05/2014	HOLMES, MICHAEL	9161	044	City Of Chicago Police	$1.04
06/05/2014	HOLMES, MICHAEL	9161	044	City Of Chicago Police	$295.84
06/05/2014	HOLMES, MICHAEL	9161	044	City Of Chicago Police	$4.00
10/09/2017	HOFBAUER, MICHAEL	9161		City Of Chicago Police	$172.44
10/09/2017	HOFBAUER, MICHAEL	9161		City Of Chicago Police	$0.46
10/09/2017	HOFBAUER, MICHAEL	9161		City Of Chicago Police	$303.97
10/09/2017	HOFBAUER, MICHAEL	9161		City Of Chicago Police	$132.78
10/09/2017	HOFBAUER, MICHAEL	9161		City Of Chicago Police	$4.00
10/09/2017	HOFBAUER, MICHAEL	9161		City Of Chicago Police	$4.00
10/09/2017	HOFBAUER, MICHAEL	9161		City Of Chicago Police	$0.60
09/03/2012	HERRERA, JUANA	9161	007	City Of Chicago Police	$783.71
09/03/2012	HERRERA, JUANA	9161	007	City Of Chicago Police	$426.06
10/19/2017	HERRERA, ABIGAIL	9161	001	City Of Chicago Police	$0.89
10/19/2017	HERRERA, ABIGAIL	9161	001	City Of Chicago Police	$0.75
10/19/2017	HERRERA, ABIGAIL	9161	001	City Of Chicago Police	$4.00
10/19/2017	HERRERA, ABIGAIL	9161	001	City Of Chicago Police	$216.25
10/19/2017	HERRERA, ABIGAIL	9161	001	City Of Chicago Police	$257.91
10/19/2017	HERRERA, ABIGAIL	9161	001	City Of Chicago Police	$262.54
10/19/2017	HERRERA, ABIGAIL	9161	001	City Of Chicago Police	$0.91
10/19/2017	HERRERA, ABIGAIL	9161	001	City Of Chicago Police	$4.00
10/19/2017	HERRERA, ABIGAIL	9161	001	City Of Chicago Police	$4.00
07/16/2015	HERNANDEZ, ORLANDO	9161	008	City Of Chicago Police	$1,105.51
05/29/2017	HEIDEMANN, KENNETH	9161		City Of Chicago Police	$30.83
05/29/2017	HEIDEMANN, KENNETH	9161		City Of Chicago Police	$4.00
05/29/2017	HEIDEMANN, KENNETH	9161		City Of Chicago Police	$0.28
05/29/2017	HEIDEMANN, KENNETH	9161		City Of Chicago Police	$0.28
05/29/2017	HEIDEMANN, KENNETH	9161		City Of Chicago Police	$30.83
05/29/2017	HEIDEMANN, KENNETH	9161		City Of Chicago Police	$4.00
11/09/2017	HAYMAN, PHILLIP	9171	008	City Of Chicago Police	$615.00
11/09/2017	HAYMAN, PHILLIP	9171	008	City Of Chicago Police	$102.84

Incident Date	Claimant	Rank	Unit of Assignment	Insured	Total to be Paid
11/09/2017	HAYMAN, PHILLIP	9171	008	City Of Chicago Police	$39.02
11/09/2017	HAYMAN, PHILLIP	9171	008	City Of Chicago Police	$4.00
11/09/2017	HAYMAN, PHILLIP	9171	008	City Of Chicago Police	$4.00
07/19/2017	HART, CHARLES	9164		City Of Chicago Police	$1,358.51
07/19/2017	HART, CHARLES	9164		City Of Chicago Police	$10,005.00
07/19/2017	HART, CHARLES	9164		City Of Chicago Police	$1,500.76
04/17/2011	HARRIS, JANICE	9161	006	City Of Chicago Police	$91.40
04/17/2011	HARRIS, JANICE	9161	006	City Of Chicago Police	$91.40
11/24/2014	HANSSON, JEFFREY	9165		City Of Chicago Police	$3,181.98
06/06/2017	HANSON, KRISTEN	9171		City Of Chicago Police	$1,212.17
06/06/2017	HANSON, KRISTEN	9171		City Of Chicago Police	$1,731.66
06/06/2017	HANSON, KRISTEN	9171		City Of Chicago Police	$4.00
06/06/2017	HANSON, KRISTEN	9171		City Of Chicago Police	$22.16
06/06/2017	HANSON, KRISTEN	9171		City Of Chicago Police	$15.51
06/06/2017	HANSON, KRISTEN	9171		City Of Chicago Police	$4.00
06/06/2017	HANSON, KRISTEN	9171		City Of Chicago Police	$1,212.16
06/06/2017	HANSON, KRISTEN	9171		City Of Chicago Police	$4.00
06/06/2017	HANSON, KRISTEN	9171		City Of Chicago Police	$15.51
03/01/2016	HALLINAN, ANNETTE	9161		City Of Chicago Police	$420.16
03/01/2016	HALLINAN, ANNETTE	9161		City Of Chicago Police	$253.61
03/01/2016	HALLINAN, ANNETTE	9161		City Of Chicago Police	$4.00
03/01/2016	HALLINAN, ANNETTE	9161		City Of Chicago Police	$28,345.29
05/22/2016	HAGEN, GAIL	9171		City Of Chicago Police	$3,603.60
05/22/2016	HAGEN, GAIL	9171		City Of Chicago Police	$3,603.60
07/05/2003	Greer, Howard T	P	00008	City Of Chicago Police	$2,498.94
11/23/2014	GUERRERO, ANGELICA	9161		City Of Chicago Police	$63.07
11/23/2014	GUERRERO, ANGELICA	9161		City Of Chicago Police	$3.02
11/23/2014	GUERRERO, ANGELICA	9161		City Of Chicago Police	$4.00
02/05/2017	GRIFFITH, BRIAN	9161	044	City Of Chicago Police	$100.00
07/04/2012	GRIFFIN, TAMMI	9161		City Of Chicago Police	$112.98
07/04/2012	GRIFFIN, TAMMI	9161		City Of Chicago Police	$4.00
07/04/2012	GRIFFIN, TAMMI	9161		City Of Chicago Police	$0.30
10/09/2017	GREEN, CHRISTOPHER	9161		City Of Chicago Police	$4.00

Incident Date	Claimant	Rank	Unit of Assignment	Insured	Total to be Paid
10/09/2017	GREEN, CHRISTOPHER	9161		City Of Chicago Police	$265.02
10/09/2017	GREEN, CHRISTOPHER	9161		City Of Chicago Police	$0.92
10/09/2017	GREEN, CHRISTOPHER	9161		City Of Chicago Police	$4.00
10/09/2017	GREEN, CHRISTOPHER	9161		City Of Chicago Police	$265.02
10/09/2017	GREEN, CHRISTOPHER	9161		City Of Chicago Police	$1,230.00
10/09/2017	GREEN, CHRISTOPHER	9161		City Of Chicago Police	$220.67
10/09/2017	GREEN, CHRISTOPHER	9161		City Of Chicago Police	$4.00
10/09/2017	GREEN, CHRISTOPHER	9161		City Of Chicago Police	$0.77
10/09/2017	GREEN, CHRISTOPHER	9161		City Of Chicago Police	$0.92
11/03/2015	GONZALEZ, SAMANTHA	9161	413	City Of Chicago Police	$113.40
11/03/2015	GONZALEZ, SAMANTHA	9161	413	City Of Chicago Police	$1.01
11/03/2015	GONZALEZ, SAMANTHA	9161	413	City Of Chicago Police	$1,296.99
04/28/2017	GONZALEZ, RODOLFO	9161		City Of Chicago Police	$342.61
04/28/2017	GONZALEZ, RODOLFO	9161		City Of Chicago Police	$1.18
04/28/2017	GONZALEZ, RODOLFO	9161		City Of Chicago Police	$4.00
04/28/2017	GONZALEZ, RODOLFO	9161		City Of Chicago Police	$342.61
04/28/2017	GONZALEZ, RODOLFO	9161		City Of Chicago Police	$1.00
04/28/2017	GONZALEZ, RODOLFO	9161		City Of Chicago Police	$4.00
04/28/2017	GONZALEZ, RODOLFO	9161		City Of Chicago Police	$289.69
04/28/2017	GONZALEZ, RODOLFO	9161		City Of Chicago Police	$1.16
04/28/2017	GONZALEZ, RODOLFO	9161		City Of Chicago Police	$4.00
04/28/2017	GONZALEZ, RODOLFO	9161		City Of Chicago Police	$335.98
04/28/2017	GONZALEZ, RODOLFO	9161		City Of Chicago Police	$1.01
04/28/2017	GONZALEZ, RODOLFO	9161		City Of Chicago Police	$4.00
04/28/2017	GONZALEZ, RODOLFO	9161		City Of Chicago Police	$294.38
04/28/2017	GONZALEZ, RODOLFO	9161		City Of Chicago Police	$1.00
04/28/2017	GONZALEZ, RODOLFO	9161		City Of Chicago Police	$4.00
04/28/2017	GONZALEZ, RODOLFO	9161		City Of Chicago Police	$289.69
04/28/2017	GONZALEZ, RODOLFO	9161		City Of Chicago Police	$0.86
04/28/2017	GONZALEZ, RODOLFO	9161		City Of Chicago Police	$4.00
04/28/2017	GONZALEZ, RODOLFO	9161		City Of Chicago Police	$76.82
04/28/2017	GONZALEZ, RODOLFO	9161		City Of Chicago Police	$1.00
04/28/2017	GONZALEZ, RODOLFO	9161		City Of Chicago Police	$4.00

Incident Date	Claimant	Rank	Unit of Assignment	Insured	Total to be Paid
04/28/2017	GONZALEZ, RODOLFO	9161		City Of Chicago Police	$289.69
04/28/2017	GONZALEZ, RODOLFO	9161		City Of Chicago Police	$1.00
04/28/2017	GONZALEZ, RODOLFO	9161		City Of Chicago Police	$4.00
04/28/2017	GONZALEZ, RODOLFO	9161		City Of Chicago Police	$289.69
04/28/2017	GONZALEZ, RODOLFO	9161		City Of Chicago Police	$1.15
04/28/2017	GONZALEZ, RODOLFO	9161		City Of Chicago Police	$4.00
04/28/2017	GONZALEZ, RODOLFO	9161		City Of Chicago Police	$331.29
04/28/2017	GONZALEZ, RODOLFO	9161		City Of Chicago Police	$1.16
04/28/2017	GONZALEZ, RODOLFO	9161		City Of Chicago Police	$4.00
04/28/2017	GONZALEZ, RODOLFO	9161		City Of Chicago Police	$335.98
04/28/2017	GONZALEZ, RODOLFO	9161		City Of Chicago Police	$4.00
04/28/2017	GONZALEZ, RODOLFO	9161		City Of Chicago Police	$289.69
04/28/2017	GONZALEZ, RODOLFO	9161		City Of Chicago Police	$1.00
04/28/2017	GONZALEZ, RODOLFO	9161		City Of Chicago Police	$4.00
04/28/2017	GONZALEZ, RODOLFO	9161		City Of Chicago Police	$289.69
04/28/2017	GONZALEZ, RODOLFO	9161		City Of Chicago Police	$31.55
04/28/2017	GONZALEZ, RODOLFO	9161		City Of Chicago Police	$4.00
04/28/2017	GONZALEZ, RODOLFO	9161		City Of Chicago Police	$110.00
04/28/2017	GONZALEZ, RODOLFO	9161		City Of Chicago Police	$0.69
04/28/2017	GONZALEZ, RODOLFO	9161		City Of Chicago Police	$4.00
04/28/2017	GONZALEZ, RODOLFO	9161		City Of Chicago Police	$4.00
04/28/2017	GONZALEZ, RODOLFO	9161		City Of Chicago Police	$1.18
04/28/2017	GONZALEZ, RODOLFO	9161		City Of Chicago Police	$1.00
04/28/2017	GONZALEZ, RODOLFO	9161		City Of Chicago Police	$250.03
04/11/2017	GIMENEZ, STEVEN	9161	353	City Of Chicago Police	$4.00
04/11/2017	GIMENEZ, STEVEN	9161	353	City Of Chicago Police	$1.07
04/11/2017	GIMENEZ, STEVEN	9161	353	City Of Chicago Police	$1,296.99
04/11/2017	GIMENEZ, STEVEN	9161	353	City Of Chicago Police	$1,675.80
04/11/2017	GIMENEZ, STEVEN	9161	353	City Of Chicago Police	$119.91
10/08/2016	GIBBONS, KERRY	9161		City Of Chicago Police	$8.13
10/08/2016	GIBBONS, KERRY	9161		City Of Chicago Police	$4,995.90
10/08/2016	GIBBONS, KERRY	9161		City Of Chicago Police	$54.21
10/08/2016	GIBBONS, KERRY	9161		City Of Chicago Police	$1,556.10

Incident Date	Claimant	Rank	Unit of Assignment	Insured	Total to be Paid
10/08/2016	GIBBONS, KERRY	9161		City Of Chicago Police	$749.38
10/25/2017	GARCIA, OMAR	9161		City Of Chicago Police	$1,295.71
09/23/2017	FURLET, MILES	9161	313	City Of Chicago Police	$100.00
09/23/2017	FURLET, MILES	9161	313	City Of Chicago Police	$100.00
09/23/2017	FURLET, MILES	9161	313	City Of Chicago Police	$100.00
09/23/2017	FURLET, MILES	9161	313	City Of Chicago Police	$4.00
06/14/2017	FLORES, RAMIRO	9161		City Of Chicago Police	$4.00
06/14/2017	FLORES, RAMIRO	9161		City Of Chicago Police	$330.02
06/14/2017	FLORES, RAMIRO	9161		City Of Chicago Police	$1.14
06/14/2017	FLORES, RAMIRO	9161		City Of Chicago Police	$330.02
06/14/2017	FLORES, RAMIRO	9161		City Of Chicago Police	$4.00
06/14/2017	FLORES, RAMIRO	9161		City Of Chicago Police	$1.14
06/14/2017	FLORES, RAMIRO	9161		City Of Chicago Police	$330.02
06/14/2017	FLORES, RAMIRO	9161		City Of Chicago Police	$4.00
06/14/2017	FLORES, RAMIRO	9161		City Of Chicago Police	$1.14
06/14/2017	FLORES, RAMIRO	9161		City Of Chicago Police	$330.02
06/14/2017	FLORES, RAMIRO	9161		City Of Chicago Police	$4.00
06/14/2017	FLORES, RAMIRO	9161		City Of Chicago Police	$1.14
06/14/2017	FLORES, RAMIRO	9161		City Of Chicago Police	$330.02
06/14/2017	FLORES, RAMIRO	9161		City Of Chicago Police	$4.00
06/14/2017	FLORES, RAMIRO	9161		City Of Chicago Police	$1.14
09/28/2015	FLISK, MARGARET	9171		City Of Chicago Police	$2,745.03
09/28/2015	FLISK, MARGARET	9171		City Of Chicago Police	$2,745.03
05/29/2012	FIGUEROA, NICOLE	9161		City Of Chicago Police	$2,221.52
06/25/2017	FELICIANO, JOSE	9161	025	City Of Chicago Police	$4.00
06/25/2017	FELICIANO, JOSE	9161	025	City Of Chicago Police	$0.93
06/25/2017	FELICIANO, JOSE	9161	025	City Of Chicago Police	$269.71
06/25/2017	FELICIANO, JOSE	9161	025	City Of Chicago Police	$4.00
06/25/2017	FELICIANO, JOSE	9161	025	City Of Chicago Police	$0.93
06/25/2017	FELICIANO, JOSE	9161	025	City Of Chicago Police	$269.71
06/25/2017	FELICIANO, JOSE	9161	025	City Of Chicago Police	$0.77
06/25/2017	FELICIANO, JOSE	9161	025	City Of Chicago Police	$4.00
06/25/2017	FELICIANO, JOSE	9161	025	City Of Chicago Police	$223.42

Incident Date	Claimant	Rank	Unit of Assignment	Insured	Total to be Paid
09/16/2010	FEIL, CHRISTOPHER	9161	393	City Of Chicago Police	$1,828.00
09/16/2010	FEIL, CHRISTOPHER	9161	393	City Of Chicago Police	$2,134.89
03/03/2016	FAGAN, SUSAN	9171		City Of Chicago Police	$30.90
03/03/2016	FAGAN, SUSAN	9171		City Of Chicago Police	$3,454.09
03/03/2016	FAGAN, SUSAN	9171		City Of Chicago Police	$4.00
07/01/2016	EWING, DEAN	9161		City Of Chicago Police	$1,219.92
07/01/2016	EWING, DEAN	9161		City Of Chicago Police	$278.05
07/01/2016	EWING, DEAN	9161		City Of Chicago Police	$186.04
07/01/2016	EWING, DEAN	9161		City Of Chicago Police	$4.00
08/19/2017	ESPINO, EUGENIO	9161		City Of Chicago Police	$210.00
08/19/2017	ESPINO, EUGENIO	9161		City Of Chicago Police	$100.00
08/19/2017	ESPINO, EUGENIO	9161		City Of Chicago Police	$100.00
07/14/1988	Domagala, Bernard	P	09999	City Of Chicago Police	$1,353.77
07/14/1988	Domagala, Bernard	P	09999	City Of Chicago Police	$1,517.00
07/14/1988	Domagala, Bernard	P	09999	City Of Chicago Police	$1,145.55
07/14/1988	Domagala, Bernard	P	09999	City Of Chicago Police	$1,494.36
09/03/2017	DUFFY, KEVIN	9161	025	City Of Chicago Police	$2.06
09/03/2017	DUFFY, KEVIN	9161	025	City Of Chicago Police	$68.73
09/03/2017	DUFFY, KEVIN	9161	025	City Of Chicago Police	$4.00
05/26/2017	DUERSON CARTER, AUDREY	9161	003	City Of Chicago Police	$207.62
05/26/2017	DUERSON CARTER, AUDREY	9161	003	City Of Chicago Police	$0.72
05/26/2017	DUERSON CARTER, AUDREY	9161	003	City Of Chicago Police	$4.00
05/26/2017	DUERSON CARTER, AUDREY	9161	003	City Of Chicago Police	$294.11
05/26/2017	DUERSON CARTER, AUDREY	9161	003	City Of Chicago Police	$4.00
05/26/2017	DUERSON CARTER, AUDREY	9161	003	City Of Chicago Police	$1.02
09/29/2017	DOHERTY, DANIEL	9161		City Of Chicago Police	$4.00
09/29/2017	DOHERTY, DANIEL	9161		City Of Chicago Police	$260.87
09/29/2017	DOHERTY, DANIEL	9161		City Of Chicago Police	$0.90
09/29/2017	DOHERTY, DANIEL	9161		City Of Chicago Police	$4.00
09/29/2017	DOHERTY, DANIEL	9161		City Of Chicago Police	$258.39
09/29/2017	DOHERTY, DANIEL	9161		City Of Chicago Police	$221.21
09/29/2017	DOHERTY, DANIEL	9161		City Of Chicago Police	$4.00
09/29/2017	DOHERTY, DANIEL	9161		City Of Chicago Police	$136.93

Incident Date	Claimant	Rank	Unit of Assignment	Insured	Total to be Paid
09/29/2017	DOHERTY, DANIEL	9161		City Of Chicago Police	$0.91
09/29/2017	DOHERTY, DANIEL	9161		City Of Chicago Police	$0.77
09/29/2017	DOHERTY, DANIEL	9161		City Of Chicago Police	$4.00
09/29/2017	DOHERTY, DANIEL	9161		City Of Chicago Police	$0.47
08/17/2016	DJONLICH, JOSEPH	9161		City Of Chicago Police	$0.91
08/17/2016	DJONLICH, JOSEPH	9161		City Of Chicago Police	$4.00
08/17/2016	DJONLICH, JOSEPH	9161		City Of Chicago Police	$102.01
08/17/2016	DJONLICH, JOSEPH	9161		City Of Chicago Police	$0.80
08/17/2016	DJONLICH, JOSEPH	9161		City Of Chicago Police	$4.00
08/17/2016	DJONLICH, JOSEPH	9161		City Of Chicago Police	$231.45
08/17/2016	DJONLICH, JOSEPH	9161		City Of Chicago Police	$1.14
08/17/2016	DJONLICH, JOSEPH	9161		City Of Chicago Police	$4.00
08/17/2016	DJONLICH, JOSEPH	9161		City Of Chicago Police	$330.02
08/17/2016	DJONLICH, JOSEPH	9161		City Of Chicago Police	$0.90
08/17/2016	DJONLICH, JOSEPH	9161		City Of Chicago Police	$4.00
08/17/2016	DJONLICH, JOSEPH	9161		City Of Chicago Police	$259.70
08/17/2016	DJONLICH, JOSEPH	9161		City Of Chicago Police	$0.90
08/17/2016	DJONLICH, JOSEPH	9161		City Of Chicago Police	$4.00
08/17/2016	DJONLICH, JOSEPH	9161		City Of Chicago Police	$259.70
08/17/2016	DJONLICH, JOSEPH	9161		City Of Chicago Police	$0.90
08/17/2016	DJONLICH, JOSEPH	9161		City Of Chicago Police	$4.00
08/17/2016	DJONLICH, JOSEPH	9161		City Of Chicago Police	$259.70
08/17/2016	DJONLICH, JOSEPH	9161		City Of Chicago Police	$1.14
08/17/2016	DJONLICH, JOSEPH	9161		City Of Chicago Police	$4.00
08/17/2016	DJONLICH, JOSEPH	9161		City Of Chicago Police	$330.02
08/17/2016	DJONLICH, JOSEPH	9161		City Of Chicago Police	$0.90
08/17/2016	DJONLICH, JOSEPH	9161		City Of Chicago Police	$4.00
08/17/2016	DJONLICH, JOSEPH	9161		City Of Chicago Police	$259.70
08/17/2016	DJONLICH, JOSEPH	9161		City Of Chicago Police	$1.14
08/17/2016	DJONLICH, JOSEPH	9161		City Of Chicago Police	$4.00
08/17/2016	DJONLICH, JOSEPH	9161		City Of Chicago Police	$330.02
08/17/2016	DJONLICH, JOSEPH	9161		City Of Chicago Police	$1.14
08/17/2016	DJONLICH, JOSEPH	9161		City Of Chicago Police	$4.00

Incident Date	Claimant	Rank	Unit of Assignment	Insured	Total to be Paid
08/17/2016	DJONLICH, JOSEPH	9161		City Of Chicago Police	$330.02
08/17/2016	DJONLICH, JOSEPH	9161		City Of Chicago Police	$1.14
08/17/2016	DJONLICH, JOSEPH	9161		City Of Chicago Police	$4.00
08/17/2016	DJONLICH, JOSEPH	9161		City Of Chicago Police	$330.02
08/17/2016	DJONLICH, JOSEPH	9161		City Of Chicago Police	$0.90
08/17/2016	DJONLICH, JOSEPH	9161		City Of Chicago Police	$4.00
08/17/2016	DJONLICH, JOSEPH	9161		City Of Chicago Police	$259.70
08/17/2016	DJONLICH, JOSEPH	9161		City Of Chicago Police	$1.14
08/17/2016	DJONLICH, JOSEPH	9161		City Of Chicago Police	$4.00
08/17/2016	DJONLICH, JOSEPH	9161		City Of Chicago Police	$330.02
08/17/2016	DJONLICH, JOSEPH	9161		City Of Chicago Police	$0.90
08/17/2016	DJONLICH, JOSEPH	9161		City Of Chicago Police	$4.00
08/17/2016	DJONLICH, JOSEPH	9161		City Of Chicago Police	$259.70
08/17/2016	DJONLICH, JOSEPH	9161		City Of Chicago Police	$0.90
08/17/2016	DJONLICH, JOSEPH	9161		City Of Chicago Police	$4.00
08/17/2016	DJONLICH, JOSEPH	9161		City Of Chicago Police	$259.70
10/27/2017	DESAULNIERS, BRIAN	9161		City Of Chicago Police	$210.00
10/27/2017	DESAULNIERS, BRIAN	9161		City Of Chicago Police	$100.00
09/20/2016	DELGADILLO JR, ALFREDO	9161		City Of Chicago Police	$1,675.80
09/20/2016	DELGADILLO JR, ALFREDO	9161		City Of Chicago Police	$1,296.99
03/18/2014	DEEREN, KEVIN	9161		City Of Chicago Police	$1,251.53
10/28/2017	DAVIS, DANIELLE	9164		City Of Chicago Police	$0.64
10/28/2017	DAVIS, DANIELLE	9164		City Of Chicago Police	$4.00
10/28/2017	DAVIS, DANIELLE	9164		City Of Chicago Police	$33.67
10/26/2017	DAGGS, ERNEST	9161		City Of Chicago Police	$192.97
10/26/2017	DAGGS, ERNEST	9161		City Of Chicago Police	$9,791.22
10/26/2017	DAGGS, ERNEST	9161		City Of Chicago Police	$1,364.85
10/26/2017	DAGGS, ERNEST	9161		City Of Chicago Police	$1,541.98
10/26/2017	DAGGS, ERNEST	9161		City Of Chicago Police	$4,865.91
09/05/1987	Crowley, James	P	00002	City Of Chicago Police	$2,852.94
10/26/2017	CUMMINGS, ROBERT	9161		City Of Chicago Police	$168.00
10/26/2017	CUMMINGS, ROBERT	9161		City Of Chicago Police	$4.00
10/26/2017	CUMMINGS, ROBERT	9161		City Of Chicago Police	$49.77

Incident Date	Claimant	Rank	Unit of Assignment	Insured	Total to be Paid
10/26/2017	CUMMINGS, ROBERT	9161		City Of Chicago Police	$8,008.61
06/07/2017	CULHANE, KEVIN	9161	011	City Of Chicago Police	$2,173.66
04/04/2016	CRAIG, NIAGARA	9161	011	City Of Chicago Police	$1,771.56
07/28/2017	COSTON, JIMMIE	9161		City Of Chicago Police	$0.91
07/28/2017	COSTON, JIMMIE	9161		City Of Chicago Police	$4.00
07/28/2017	COSTON, JIMMIE	9161		City Of Chicago Police	$260.87
03/21/2017	CORONA, SERGIO	9161	313	City Of Chicago Police	$100.00
03/21/2017	CORONA, SERGIO	9161	313	City Of Chicago Police	$4.00
03/21/2017	CORONA, SERGIO	9161	313	City Of Chicago Police	$1.04
03/21/2017	CORONA, SERGIO	9161	313	City Of Chicago Police	$302.95
04/26/2017	CONLEY, SEAN	9161		City Of Chicago Police	$1,214.60
09/10/2016	CONLAN, JAMES	9161	153	City Of Chicago Police	$80.86
08/18/2017	COLON, WALLDY	9161		City Of Chicago Police	$1,598.36
07/19/2016	COLLIER, DWAYNE			City Of Chicago Police	$1.06
07/19/2016	COLLIER, DWAYNE			City Of Chicago Police	$304.68
07/19/2016	COLLIER, DWAYNE			City Of Chicago Police	$4.00
05/27/2009	COLE II, DENSEY	9161	001	City Of Chicago Police	$1,094.61
09/13/2017	CLAY, RONIN	9161	002	City Of Chicago Police	$0.63
09/13/2017	CLAY, RONIN	9161	002	City Of Chicago Police	$4.00
09/13/2017	CLAY, RONIN	9161	002	City Of Chicago Police	$1,076.08
09/13/2017	CLAY, RONIN	9161	002	City Of Chicago Police	$183.22
11/04/2016	CHOY, WILLIAM	9161		City Of Chicago Police	$0.24
11/04/2016	CHOY, WILLIAM	9161		City Of Chicago Police	$4.00
11/04/2016	CHOY, WILLIAM	9161		City Of Chicago Police	$185.52
10/31/2017	CHLEBOWICZ, SANDRA	9161		City Of Chicago Police	$1,076.83
04/25/2017	CHLEBEK, MICHAEL	9161		City Of Chicago Police	$1,022.55
08/25/2017	CHERRY, DAVID	9161		City Of Chicago Police	$347.36
08/25/2017	CHERRY, DAVID	9161		City Of Chicago Police	$4.00
08/25/2017	CHERRY, DAVID	9161		City Of Chicago Police	$1.21
08/25/2017	CHERRY, DAVID	9161		City Of Chicago Police	$4.00
08/25/2017	CHERRY, DAVID	9161		City Of Chicago Police	$305.22
08/25/2017	CHERRY, DAVID	9161		City Of Chicago Police	$1.06
08/19/2017	CHAVOLLA, JORGE	9164		City Of Chicago Police	$178.53

Incident Date	Claimant	Rank	Unit of Assignment	Insured	Total to be Paid
08/19/2017	CHAVOLLA, JORGE	9164		City Of Chicago Police	$0.62
08/19/2017	CHAVOLLA, JORGE	9164		City Of Chicago Police	$4.00
02/16/2017	CAVANAUGH, RONALD	9161	153	City Of Chicago Police	$837.90
02/16/2017	CAVANAUGH, RONALD	9161	153	City Of Chicago Police	$1,675.80
02/16/2017	CAVANAUGH, RONALD	9161	153	City Of Chicago Police	$1,296.99
03/25/2016	CATCHINGS, NICOLE	9161		City Of Chicago Police	$3,224.98
03/25/2016	CASTRO, GEORGE			City Of Chicago Police	$1,675.80
07/30/2012	CALDWELL, GALEN	9016		City Of Chicago Police	$5,476.67
10/09/2017	CADE, DOROTHY	9161	044	City Of Chicago Police	$1.20
10/09/2017	CADE, DOROTHY	9161	044	City Of Chicago Police	$4.00
10/09/2017	CADE, DOROTHY	9161	044	City Of Chicago Police	$215.86
10/09/2017	CADE, DOROTHY	9161	044	City Of Chicago Police	$1.14
10/09/2017	CADE, DOROTHY	9161	044	City Of Chicago Police	$220.44
10/09/2017	CADE, DOROTHY	9161	044	City Of Chicago Police	$4.00
01/03/2016	BUTLER, SHEILA	9153		City Of Chicago Police	$444.86
01/03/2016	BUTLER, SHEILA	9153		City Of Chicago Police	$450.63
01/03/2016	BUTLER, SHEILA	9153		City Of Chicago Police	$4.00
01/03/2016	BUTLER, SHEILA	9153		City Of Chicago Police	$66.73
01/03/2016	BUTLER, SHEILA	9153		City Of Chicago Police	$3,004.13
01/03/2016	BUTLER, SHEILA	9153		City Of Chicago Police	$3,436.18
01/03/2016	BUTLER, SHEILA	9153		City Of Chicago Police	$4.00
09/25/2016	BURKS, JEFFERY	9161	044	City Of Chicago Police	$1,675.80
07/24/2017	BROWN, WALTER	9164	007	City Of Chicago Police	$100.00
06/26/2013	BROWN, MORRIS	9161	007	City Of Chicago Police	$1,296.99
02/06/2017	BRANCH, MELVIN	9165		City Of Chicago Police	$1,675.80
02/06/2017	BRANCH, MELVIN	9165		City Of Chicago Police	$1,296.99
01/30/2017	BRACAMONTES, EVERARDO	9161	015	City Of Chicago Police	$1,296.99
01/30/2017	BRACAMONTES, EVERARDO	9161	015	City Of Chicago Police	$76.82
01/30/2017	BRACAMONTES, EVERARDO	9161	015	City Of Chicago Police	$1,675.80
01/30/2017	BRACAMONTES, EVERARDO	9161	015	City Of Chicago Police	$837.90
01/30/2017	BRACAMONTES, EVERARDO	9161	015	City Of Chicago Police	$4.00
01/30/2017	BRACAMONTES, EVERARDO	9161	015	City Of Chicago Police	$0.69
10/11/2017	BORJAS JR, ROGELIO	9161		City Of Chicago Police	$2,019.74

Incident Date	Claimant	Rank	Unit of Assignment	Insured	Total to be Paid
09/03/2015	BOGOJESKI, MARTIN	9161	044	City Of Chicago Police	$72.26
09/03/2015	BOGOJESKI, MARTIN	9161	044	City Of Chicago Police	$4.00
09/03/2015	BOGOJESKI, MARTIN	9161	044	City Of Chicago Police	$213.84
07/30/2013	BISHOP, MARILYN	9161	003	City Of Chicago Police	$3,063.73
02/01/2014	BISHOP, MARILYN	9161	002	City Of Chicago Police	$2,197.83
03/13/2017	BINGAMAN, KYLE	9161		City Of Chicago Police	$1,296.99
03/13/2017	BINGAMAN, KYLE	9161		City Of Chicago Police	$1,675.80
08/20/2016	BERKA, BRIAN	9161	015	City Of Chicago Police	$210.00
08/20/2016	BERKA, BRIAN	9161	015	City Of Chicago Police	$100.00
01/10/2017	BAZAREK, MICHAEL	9171	017	City Of Chicago Police	$138.87
01/10/2017	BAZAREK, MICHAEL	9171	017	City Of Chicago Police	$0.48
01/10/2017	BAZAREK, MICHAEL	9171	017	City Of Chicago Police	$4.00
10/14/2017	BARNES, JEREMY	9161		City Of Chicago Police	$2,406.98
10/14/2017	BARNES, JEREMY	9161		City Of Chicago Police	$113.60
10/14/2017	BARNES, JEREMY	9161		City Of Chicago Police	$4.00
10/14/2017	BARNES, JEREMY	9161		City Of Chicago Police	$2.15
02/14/2017	BARKSTROM, SEAN	9161	020	City Of Chicago Police	$1,675.80
02/14/2017	BARKSTROM, SEAN	9161	020	City Of Chicago Police	$1,296.99
11/09/2017	BANCZAK, JOHN	9164		City Of Chicago Police	$4.84
11/09/2017	BANCZAK, JOHN	9164		City Of Chicago Police	$4.00
11/09/2017	BANCZAK, JOHN	9164		City Of Chicago Police	$256.10
08/09/2017	BALDASSANO, VINCENT	9161	193	City Of Chicago Police	$100.00
08/09/2017	BALDASSANO, VINCENT	9161	193	City Of Chicago Police	$100.00
07/05/2017	BALASZ, TIMOTHY	9171		City Of Chicago Police	$1,076.08
08/09/2017	BAIG, MUHAMMAD	9161		City Of Chicago Police	$0.88
08/09/2017	BAIG, MUHAMMAD	9161		City Of Chicago Police	$4.00
08/09/2017	BAIG, MUHAMMAD	9161		City Of Chicago Police	$253.76
08/09/2017	BAIG, MUHAMMAD	9161		City Of Chicago Police	$0.88
08/09/2017	BAIG, MUHAMMAD	9161		City Of Chicago Police	$4.00
08/09/2017	BAIG, MUHAMMAD	9161		City Of Chicago Police	$4.00
08/09/2017	BAIG, MUHAMMAD	9161		City Of Chicago Police	$0.88
08/09/2017	BAIG, MUHAMMAD	9161		City Of Chicago Police	$0.88
08/09/2017	BAIG, MUHAMMAD	9161		City Of Chicago Police	$4.00

Incident Date	Claimant	Rank	Unit of Assignment	Insured	Total to be Paid
08/09/2017	BAIG, MUHAMMAD	9161		City Of Chicago Police	$253.76
08/09/2017	BAIG, MUHAMMAD	9161		City Of Chicago Police	$1,524.07
08/09/2017	BAIG, MUHAMMAD	9161		City Of Chicago Police	$253.76
08/09/2017	BAIG, MUHAMMAD	9161		City Of Chicago Police	$253.76
06/05/2017	AVALOS, ANGEL	9161	012	City Of Chicago Police	$313.52
06/05/2017	AVALOS, ANGEL	9161	012	City Of Chicago Police	$4.00
06/05/2017	AVALOS, ANGEL	9161	012	City Of Chicago Police	$1.08
12/01/2011	ANDUJAR, DANIEL	9161		City Of Chicago Police	$1.22
12/01/2011	ANDUJAR, DANIEL	9161		City Of Chicago Police	$4.00
12/01/2011	ANDUJAR, DANIEL	9161		City Of Chicago Police	$0.90
12/01/2011	ANDUJAR, DANIEL	9161		City Of Chicago Police	$260.87
12/01/2011	ANDUJAR, DANIEL	9161		City Of Chicago Police	$4.00
12/01/2011	ANDUJAR, DANIEL	9161		City Of Chicago Police	$0.91
12/01/2011	ANDUJAR, DANIEL	9161		City Of Chicago Police	$260.87
12/01/2011	ANDUJAR, DANIEL	9161		City Of Chicago Police	$4.00
12/01/2011	ANDUJAR, DANIEL	9161		City Of Chicago Police	$0.91
12/01/2011	ANDUJAR, DANIEL	9161		City Of Chicago Police	$349.30
12/01/2011	ANDUJAR, DANIEL	9161		City Of Chicago Police	$4.00
12/01/2011	ANDUJAR, DANIEL	9161		City Of Chicago Police	$258.93
12/01/2011	ANDUJAR, DANIEL	9161		City Of Chicago Police	$258.93
12/01/2011	ANDUJAR, DANIEL	9161		City Of Chicago Police	$4.00
12/01/2011	ANDUJAR, DANIEL	9161		City Of Chicago Police	$0.90
12/01/2011	ANDUJAR, DANIEL	9161		City Of Chicago Police	$260.87
12/01/2011	ANDUJAR, DANIEL	9161		City Of Chicago Police	$4.00
12/01/2011	ANDUJAR, DANIEL	9161		City Of Chicago Police	$0.91
12/01/2011	ANDUJAR, DANIEL	9161		City Of Chicago Police	$258.93
12/01/2011	ANDUJAR, DANIEL	9161		City Of Chicago Police	$4.00
12/01/2011	ANDUJAR, DANIEL	9161		City Of Chicago Police	$0.90
12/01/2011	ANDUJAR, DANIEL	9161		City Of Chicago Police	$258.93
12/01/2011	ANDUJAR, DANIEL	9161		City Of Chicago Police	$97.07
12/01/2011	ANDUJAR, DANIEL	9161		City Of Chicago Police	$4.00
12/01/2011	ANDUJAR, DANIEL	9161		City Of Chicago Police	$615.00
12/01/2011	ANDUJAR, DANIEL	9161		City Of Chicago Police	$0.91

Incident Date	Claimant	Rank	Unit of Assignment	Insured	Total to be Paid
12/01/2011	ANDUJAR, DANIEL	9161		City Of Chicago Police	$4.00
12/01/2011	ANDUJAR, DANIEL	9161		City Of Chicago Police	$260.87
12/01/2011	ANDUJAR, DANIEL	9161		City Of Chicago Police	$0.90
12/01/2011	ANDUJAR, DANIEL	9161		City Of Chicago Police	$4.00
12/01/2011	ANDUJAR, DANIEL	9161		City Of Chicago Police	$258.93
12/01/2011	ANDUJAR, DANIEL	9161		City Of Chicago Police	$0.91
12/01/2011	ANDUJAR, DANIEL	9161		City Of Chicago Police	$4.00
12/01/2011	ANDUJAR, DANIEL	9161		City Of Chicago Police	$260.87
12/01/2011	ANDUJAR, DANIEL	9161		City Of Chicago Police	$0.91
12/01/2011	ANDUJAR, DANIEL	9161		City Of Chicago Police	$4.00
12/01/2011	ANDUJAR, DANIEL	9161		City Of Chicago Police	$260.87
12/01/2011	ANDUJAR, DANIEL	9161		City Of Chicago Police	$0.90
12/01/2011	ANDUJAR, DANIEL	9161		City Of Chicago Police	$4.00
06/06/2017	ANDERSON, PAUL	9161	004	City Of Chicago Police	$4.00
06/06/2017	ANDERSON, PAUL	9161	004	City Of Chicago Police	$0.93
06/06/2017	ANDERSON, PAUL	9161	004	City Of Chicago Police	$266.96
03/25/2015	ANAYA, PEDRO	9161		City Of Chicago Police	$0.65
03/25/2015	ANAYA, PEDRO	9161		City Of Chicago Police	$610.35
03/25/2015	ANAYA, PEDRO	9161		City Of Chicago Police	$4.00
08/31/2017	ANAYA, PEDRO	9161		City Of Chicago Police	$7,617.81
02/01/2017	ALLEN, PHOEBE	9161		City Of Chicago Police	$0.90
02/01/2017	ALLEN, PHOEBE	9161		City Of Chicago Police	$4.00
02/01/2017	ALLEN, PHOEBE	9161		City Of Chicago Police	$258.39
02/01/2017	ALLEN, PHOEBE	9161		City Of Chicago Police	$0.66
02/01/2017	ALLEN, PHOEBE	9161		City Of Chicago Police	$4.00
02/01/2017	ALLEN, PHOEBE	9161		City Of Chicago Police	$191.41
04/10/2017	ALEXE, ELENA	9161	020	City Of Chicago Police	$1,296.99
07/07/2017	AHMAD, FADI	9161		City Of Chicago Police	$0.69
07/07/2017	AHMAD, FADI	9161		City Of Chicago Police	$199.05
07/07/2017	AHMAD, FADI	9161		City Of Chicago Police	$4.00
07/07/2017	AHMAD, FADI	9161		City Of Chicago Police	$0.83
07/07/2017	AHMAD, FADI	9161		City Of Chicago Police	$238.71
07/07/2017	AHMAD, FADI	9161		City Of Chicago Police	$4.00

	Incident Date	Claimant	Rank	Unit of Assignment	Insured	Total to be Paid
	05/17/2017	ACEVEDO, MARTIN	9161	010	City Of Chicago Police	$4.00
	05/17/2017	ACEVEDO, MARTIN	9161	010	City Of Chicago Police	$191.98

	Number	Amount
Total:	1033	$660,529.60

	Number	Amount
Total:	1216	$831,697.31

City Of Chicago

Police & Fire Third-Party Orders

Incident Date	Claimant	Rank	Assigned to Unit	Insured	Total Paid
Insured Name1: City Of Chicago Police					
08/10/1994	Wiktorek, Mark C	P	00014	City Of Chicago Police	$16.18
11/06/2007	Walton, Nancy	P	00005	City Of Chicago Police	$3.01
11/06/2007	Walton, Nancy	P	00005	City Of Chicago Police	$4.00
07/15/2008	Torres, Eddie J	P	00019	City Of Chicago Police	$153.66
07/15/2008	Torres, Eddie J	P	00019	City Of Chicago Police	$1.67
07/15/2008	Torres, Eddie J	P	00019	City Of Chicago Police	$4.00
07/15/2008	Torres, Eddie J	P	00019	City Of Chicago Police	$219.39
07/15/2008	Torres, Eddie J	P	00019	City Of Chicago Police	$11.24
07/15/2008	Torres, Eddie J	P	00019	City Of Chicago Police	$4.00
07/15/2008	Torres, Eddie J	P	00019	City Of Chicago Police	$40.47
07/15/2008	Torres, Eddie J	P	00019	City Of Chicago Police	$4.00
05/29/2006	Sobcyznski, Elizabeth	P	00009	City Of Chicago Police	$4.00
05/29/2006	Sobcyznski, Elizabeth	P	00009	City Of Chicago Police	$0.46
05/29/2006	Sobcyznski, Elizabeth	P	00009	City Of Chicago Police	$130.85
08/31/2000	Selke, Michael J	P	00008	City Of Chicago Police	$4.00
12/17/2009	SHEPHERD, CHRISTIAN	9161	013	City Of Chicago Police	$4.00
12/17/2009	SHEPHERD, CHRISTIAN	9161	013	City Of Chicago Police	$92.70
03/20/2005	Roberison, Gwenda	P	00015	City Of Chicago Police	$2.54
03/20/2005	Roberison, Gwenda	P	00015	City Of Chicago Police	$1.76
03/20/2005	Roberison, Gwenda	P	00015	City Of Chicago Police	$4.00
03/20/2005	Roberison, Gwenda	P	00015	City Of Chicago Police	$285.15
03/20/2005	Roberison, Gwenda	P	00015	City Of Chicago Police	$1.76
03/20/2005	Roberison, Gwenda	P	00015	City Of Chicago Police	$4.00
03/20/2005	Roberison, Gwenda	P	00015	City Of Chicago Police	$285.15
03/20/2005	Roberison, Gwenda	P	00015	City Of Chicago Police	$2.54
03/20/2005	Roberison, Gwenda	P	00015	City Of Chicago Police	$4.00
03/20/2005	Roberison, Gwenda	P	00015	City Of Chicago Police	$357.05
03/20/2005	Roberison, Gwenda	P	00015	City Of Chicago Police	$1.76
03/20/2005	Roberison, Gwenda	P	00015	City Of Chicago Police	$4.00

Incident Date	Claimant	Rank	Assigned to Unit	Insured	Total Paid
03/20/2005	Roberison, Gwenda	P	00015	City Of Chicago Police	$285.15
03/20/2005	Roberison, Gwenda	P	00015	City Of Chicago Police	$2.54
03/20/2005	Roberison, Gwenda	P	00015	City Of Chicago Police	$4.00
03/20/2005	Roberison, Gwenda	P	00015	City Of Chicago Police	$357.05
03/20/2005	Roberison, Gwenda	P	00015	City Of Chicago Police	$1.76
03/20/2005	Roberison, Gwenda	P	00015	City Of Chicago Police	$4.00
03/20/2005	Roberison, Gwenda	P	00015	City Of Chicago Police	$285.15
03/20/2005	Roberison, Gwenda	P	00015	City Of Chicago Police	$4.00
03/20/2005	Roberison, Gwenda	P	00015	City Of Chicago Police	$357.05
03/20/2005	Roberison, Gwenda	P	00015	City Of Chicago Police	$1.76
03/20/2005	Roberison, Gwenda	P	00015	City Of Chicago Police	$4.00
03/20/2005	Roberison, Gwenda	P	00015	City Of Chicago Police	$285.15
03/07/2002	Merriweather, Sheila A	P	00005	City Of Chicago Police	$670.43
05/09/1998	Marozas, Michael J	P	00004	City Of Chicago Police	$725.00
05/16/1999	Mackey, Patricia J	P	00044	City Of Chicago Police	$574.55
05/16/1999	Mackey, Patricia J	P	00044	City Of Chicago Police	$125.10
07/26/2009	MCGUIRE, KERRY L	9161	017	City Of Chicago Police	$62.68
07/26/2009	MCGUIRE, KERRY L	9161	017	City Of Chicago Police	$516.73
07/26/2009	MCGUIRE, KERRY L	9161	017	City Of Chicago Police	$5.84
07/26/2009	MCGUIRE, KERRY L	9161	017	City Of Chicago Police	$20.20
07/26/2009	MCGUIRE, KERRY L	9161	017	City Of Chicago Police	$85.00
07/26/2009	MCGUIRE, KERRY L	9161	017	City Of Chicago Police	$4.00
09/18/2003	Lopez, Ruth P	P	00009	City Of Chicago Police	$60.65
09/18/2003	Lopez, Ruth P	P	00009	City Of Chicago Police	$4.00
09/18/2003	Lopez, Ruth P	P	00009	City Of Chicago Police	$3.44
09/18/2003	Lopez, Ruth P	P	00009	City Of Chicago Police	$267.57
09/18/2003	Lopez, Ruth P	P	00009	City Of Chicago Police	$71.79
09/18/2003	Lopez, Ruth P	P	00009	City Of Chicago Police	$58.21
04/29/2002	Kouzoukas, Maria S	P	00016	City Of Chicago Police	$0.65
04/29/2002	Kouzoukas, Maria S	P	00016	City Of Chicago Police	$4.00
04/29/2002	Kouzoukas, Maria S	P	00016	City Of Chicago Police	$0.65
04/29/2002	Kouzoukas, Maria S	P	00016	City Of Chicago Police	$4.00
08/21/2003	Kitowski, Nicholas	P	00018	City Of Chicago Police	$224.20

Incident Date	Claimant	Rank	Assigned to Unit	Insured	Total Paid
07/28/2007	Jones, Yvette A	P	00021	City Of Chicago Police	$177.35
07/28/2007	Jones, Yvette A	P	00021	City Of Chicago Police	$4.00
07/28/2007	Jones, Yvette A	P	00021	City Of Chicago Police	$1.59
07/28/2007	Jones, Yvette A	P	00021	City Of Chicago Police	$357.46
07/28/2007	Jones, Yvette A	P	00021	City Of Chicago Police	$4.29
07/28/2007	Jones, Yvette A	P	00021	City Of Chicago Police	$12.82
07/28/2007	Jones, Yvette A	P	00021	City Of Chicago Police	$227.43
07/28/2007	Jones, Yvette A	P	00021	City Of Chicago Police	$4.00
07/28/2007	Jones, Yvette A	P	00021	City Of Chicago Police	$4.00
12/15/2008	GARTH, WALTER	9161	023	City Of Chicago Police	$420.03
12/15/2008	GARTH, WALTER	9161	023	City Of Chicago Police	$420.03
07/24/2007	Finnelly, Thomas	P	00121	City Of Chicago Police	$4.00
07/24/2007	Finnelly, Thomas	P	00121	City Of Chicago Police	$4.00
04/22/2006	Eigenbauer, Robert	P	00014	City Of Chicago Police	$52.66
04/22/2006	Eigenbauer, Robert	P	00014	City Of Chicago Police	$57.24
09/28/1993	Dace, Veronica	P	00005	City Of Chicago Police	$4.00
09/28/1993	Dace, Veronica	P	00005	City Of Chicago Police	$0.95
09/28/1993	Dace, Veronica	P	00005	City Of Chicago Police	$4.00
09/28/1993	Dace, Veronica	P	00005	City Of Chicago Police	$1.99
09/28/1993	Dace, Veronica	P	00005	City Of Chicago Police	$4.00
09/28/1993	Dace, Veronica	P	00005	City Of Chicago Police	$1.99
09/28/1993	Dace, Veronica	P	00005	City Of Chicago Police	$4.00
09/28/1993	Dace, Veronica	P	00005	City Of Chicago Police	$0.78
09/28/1993	Dace, Veronica	P	00005	City Of Chicago Police	$285.11
09/28/1993	Dace, Veronica	P	00005	City Of Chicago Police	$285.11
09/28/1993	Dace, Veronica	P	00005	City Of Chicago Police	$285.11
09/28/1993	Dace, Veronica	P	00005	City Of Chicago Police	$171.45
09/28/1993	Dace, Veronica	P	00005	City Of Chicago Police	$278.40
09/28/1993	Dace, Veronica	P	00005	City Of Chicago Police	$4.00
09/28/1993	Dace, Veronica	P	00005	City Of Chicago Police	$1.99
04/13/1996	Chisholm-Dougan, Coleen L	P	00015	City Of Chicago Police	$39.97
04/13/1996	Chisholm-Dougan, Coleen L	P	00015	City Of Chicago Police	$4.00
04/13/1996	Chisholm-Dougan, Coleen L	P	00015	City Of Chicago Police	$40.05

Incident Date	Claimant	Rank	Assigned to Unit	Insured	Total Paid
04/13/1996	Chisholm-Dougan, Coleen L	P	00015	City Of Chicago Police	$4.00
08/15/2002	Brumley, Cedric	P	00004	City Of Chicago Police	$12.36
08/15/2002	Brumley, Cedric	P	00004	City Of Chicago Police	$36.04
08/15/2002	Brumley, Cedric	P	00004	City Of Chicago Police	$618.99
02/07/2008	Bohan, Cecila	P	00022	City Of Chicago Police	$4.94
02/07/2008	Bohan, Cecila	P	00022	City Of Chicago Police	$552.55
02/07/2008	Bohan, Cecila	P	00022	City Of Chicago Police	$644.46
02/07/2008	Bohan, Cecila	P	00022	City Of Chicago Police	$119.37
02/07/2008	Bohan, Cecila	P	00022	City Of Chicago Police	$4.00
02/07/2008	Bohan, Cecila	P	00022	City Of Chicago Police	$4.00
02/07/2008	Bohan, Cecila	P	00022	City Of Chicago Police	$4.00
04/10/2000	Barney, Walter	P	00004	City Of Chicago Police	$4.00
04/10/2000	Barney, Walter	P	00004	City Of Chicago Police	$48.53
04/10/2000	Barney, Walter	P	00004	City Of Chicago Police	$4.00
04/10/2000	Barney, Walter	P	00004	City Of Chicago Police	$4.00
04/10/2000	Barney, Walter	P	00004	City Of Chicago Police	$119.37
04/10/2000	Barney, Walter	P	00004	City Of Chicago Police	$4.00
04/10/2000	Barney, Walter	P	00004	City Of Chicago Police	$153.50
04/10/2000	Barney, Walter	P	00004	City Of Chicago Police	$175.19
04/10/2000	Barney, Walter	P	00004	City Of Chicago Police	$1.98
04/10/2000	Barney, Walter	P	00004	City Of Chicago Police	$4.00
04/10/2000	Barney, Walter	P	00004	City Of Chicago Police	$116.30
04/10/2000	Barney, Walter	P	00004	City Of Chicago Police	$514.32
05/09/2007	Aich, Alvaro A	P	00010	City Of Chicago Police	$113.40
05/09/2007	Aich, Alvaro A	P	00010	City Of Chicago Police	$125.33
05/09/2007	Aich, Alvaro A	P	00010	City Of Chicago Police	$14.96
05/09/2007	Aich, Alvaro A	P	00010	City Of Chicago Police	$69.34
05/09/2007	Aich, Alvaro A	P	00010	City Of Chicago Police	$218.77
02/12/2009	ANDREWS, PATRICK	9161	020	City Of Chicago Police	$269.03
02/12/2009	ANDREWS, PATRICK	9161	020	City Of Chicago Police	$258.68
02/12/2009	ANDREWS, PATRICK	9161	020	City Of Chicago Police	$360.04
02/12/2009	ANDREWS, PATRICK	9161	020	City Of Chicago Police	$105.60
02/12/2009	ANDREWS, PATRICK	9161	020	City Of Chicago Police	$324.34

Claim Total	Amount
128	$14,912.83

Third Party Orders.
(All Amounts)

[Or2017-636]

Ordered, That the City Comptroller is authorized and directed to issue payments in conformity with the schedule herein set forth, to physicians, hospitals, nurses or other individuals, in settlement for hospital, medical and nursing services rendered to the injured members of the Police Department and/or the Fire Department herein named; provided such members of the Police Department and/or Fire Department shall enter into an agreement in writing with the City of Chicago to the effect that, should it appear that any of said members of the Police Department and/or Fire Department have received any sum of money from the party whose negligence caused such injury, or have instituted proceedings against such party for the recovery of damage on account of such injury or medical expenses, then in that event the City shall be reimbursed by such member of the Police Department and/or the Fire Department out of any sum that such member of the Police Department and/or Fire Department has received or may hereafter receive from such third party on account of such injury or medical expenses, not to exceed the expense in accordance with Opinion Number 1422 of the Corporation Counsel of said City, dated March 19, 1926. The payment of any of these bills shall not be construed as approval of any previous claims pending or future claims for expenses or benefits on account of any alleged injury to the individuals named. The total amount of such claims, as allowed, is set opposite the names of the injured members of the Police Department and/or the Fire Department and the payments are to be drawn in favor of the proper claimants and charged to the following Account Numbers: 100-57-2005-0937; 610-57-4415-0937; 740-57-4415-0937; 100-59-2005-0937; 610-59-4415-0937; and 740-59-4415-0937.

[Third party orders (all amounts) printed on page 63109 of this *Journal*.]

PAYMENT OF MISCELLANEOUS REFUNDS, COMPENSATION FOR PROPERTY DAMAGE, ET CETERA.

[Or2017-641]

The Committee on Finance submitted the following report:

CHICAGO, December 13, 2017.

To the President and Members of the City Council:

Your Committee on Finance, having had under consideration an order authorizing the

(Continued on page 63110)

City Of Chicago

Police & Fire Third-Party Orders

Incident Date	Claimant	Rank	Assigned to Unit	Insured	Total Paid
Insured Name1: City Of Chicago Police					
07/15/2008	Torres, Eddie J	P	00019	City Of Chicago Police	$1,256.26
07/15/2008	Torres, Eddie J	P	00019	City Of Chicago Police	$1,230.00
09/13/2008	Salcedo, Ruben	P	00012	City Of Chicago Police	$238.20
03/20/2005	Roberison, Gwenda	P	00015	City Of Chicago Police	$1.76
03/20/2005	Roberison, Gwenda	P	00015	City Of Chicago Police	$4.00
03/20/2005	Roberison, Gwenda	P	00015	City Of Chicago Police	$285.15
04/29/2002	Kouzoukas, Maria S	P	00016	City Of Chicago Police	$1,662.10
07/28/2007	Jones, Yvette A	P	00021	City Of Chicago Police	$100.00
07/28/2007	Jones, Yvette A	P	00021	City Of Chicago Police	$100.00
07/28/2007	Jones, Yvette A	P	00021	City Of Chicago Police	$100.00
12/15/2008	GARTH, WALTER	9161	023	City Of Chicago Police	$420.03
08/15/2002	Brumley, Cedric	P	00004	City Of Chicago Police	$11,610.48
02/07/2008	Bohan, Cecila	P	00022	City Of Chicago Police	$2,418.20
04/10/2000	Barney, Walter	P	00004	City Of Chicago Police	$1.14
04/10/2000	Barney, Walter	P	00004	City Of Chicago Police	$1,068.11
04/10/2000	Barney, Walter	P	00004	City Of Chicago Police	$1,467.60
04/10/2000	Barney, Walter	P	00004	City Of Chicago Police	$4.00
04/10/2000	Barney, Walter	P	00004	City Of Chicago Police	$215.86
04/10/2000	Barney, Walter	P	00004	City Of Chicago Police	$177.80
04/10/2000	Barney, Walter	P	00004	City Of Chicago Police	$0.73
04/10/2000	Barney, Walter	P	00004	City Of Chicago Police	$0.63
04/10/2000	Barney, Walter	P	00004	City Of Chicago Police	$4.00
04/10/2000	Barney, Walter	P	00004	City Of Chicago Police	$169.14
04/10/2000	Barney, Walter	P	00004	City Of Chicago Police	$4.00
05/09/2007	Aich, Alvaro A	P	00010	City Of Chicago Police	$1,527.38
05/09/2007	Aich, Alvaro A	P	00010	City Of Chicago Police	$1,200.00
02/12/2009	ANDREWS, PATRICK	9161	020	City Of Chicago Police	$899.97

Claim Total	Amount
27	$26,166.54

(Continued from page 63108)

payment of various small claims against the City of Chicago, having had the same under advisement, begs leave to report and recommend that Your Honorable Body *Pass* the proposed order transmitted herewith.

This recommendation was concurred in by a viva voce vote of the members of the committee, with no dissenting vote.

Respectfully submitted,

(Signed) EDWARD M. BURKE,
Chairman.

On motion of Alderman Burke, the said proposed order transmitted with the foregoing committee report was *Passed* by yeas and nays as follows:

Yeas -- Aldermen Moreno, Hopkins, Dowell, King, Hairston, Mitchell, Harris, Beale, Sadlowski Garza, Thompson, Cárdenas, Quinn, Burke, Lopez, Foulkes, D. Moore, Curtis, O'Shea, Cochran, Brookins, Muñoz, Zalewski, Scott, Solis, Maldonado, Burnett, Ervin, Taliaferro, Reboyras, Santiago, Mell, Austin, Ramirez-Rosa, Villegas, Mitts, Sposato, Laurino, O'Connor, Napolitano, Reilly, Smith, Tunney, Arena, Cappleman, Pawar, Osterman, J. Moore, Silverstein -- 48.

Nays -- None.

Alderman Harris moved to reconsider the foregoing vote. The motion was lost.

The following is said order as passed:

Ordered, That the City Comptroller is authorized and directed to pay the following named claimants the respective amounts set opposite their names, said amount to be paid in full and final settlement of each claim on the date and location by type of claim as follows:

[List of claimants printed on page 63111
of this *Journal*.]

City Of Chicago

Journal Report for City Council GL Claims

Last Name	First Name	Address	City	State	Zip Code	DOL	Total Paid	Payee	Location of Accident
Claimant Type Desc: Property(7)									
RODRIGUEZ	LEONILA	4504 W 66TH STREET	CHICAGO	IL	60629	06/06/2017	$300.00	Claimant	2135 W GARFIELD BLVD
	Number	Amount							
Total of Split Claims:	1	$300.00							
Claimant Type Desc: Vehicle(8)									
BATTLE	WHITNI	6953 WESTLAKE	DALLAS	TX	75214	05/01/2016	$333.00	Claimant	3436 N KEELER
BLANEY	RODNEY	501 N. CLINTON	CHICAGO	IL	60654	08/17/2017	$387.50	Claimant	334 N OGDEN
FUNG	XUE	3311 W 38TH	CHICAGO	IL	60632	05/04/2016	$134.44	Claimant	2900 S ASHLAND
GORDON	LORI	641 W WILLOW ST	CHICAGO	IL	60614	02/19/2017	$261.03	Claimant	3308 W DIVERSEY
GRAY	WILLIE	9756 S INDIANA	CHICAGO	IL	60628	04/02/2017	$1,799.81	DEPARTMENT OF REVENUE	7455 S STATE ST
HODOGBEY	CHARLES	PO BOX 21169	ROANOKE	VA	24018	12/24/2016	$1,349.45	Claimant	6834 N KEDZIE
SPENCER	KATHY	8900 SOUTH CORNELL AVE	CHICAGO	IL	60617	07/30/2016	$526.31	Claimant	7200 S CHICAGO AVE
VAUGHN	NIKKITA	1855 S. CENTARL PARK AVE	CHICAGO	IL	60623	03/02/2017	$870.11	Claimant	153 E ERIE
YURKANIN	JEFFREY	1725 W BALMORAL AVE	CHICAGO	IL	60640	04/03/2016	$35.90	DEPARTMENT OF REVENUE	3600 W FOSTER AVE
YURKANIN	JEFFREY	1725 W BALMORAL AVE	CHICAGO	IL	60640	04/03/2016	$43.89	Claimant	3600 W FOSTER AVE
ZELENT	ROBERT	3717 N. KENMORE AVENUE	CHICAGO	IL	60613	03/18/2016	$64.21	Claimant	2800 N. LAKESHORE DRIVE
	Number	Amount							
Total of Split Claims:	11	$5,805.65							
	Number	Amount							
Total of Split Claims:	12	$6,105.65							

PAYMENT OF SUNDRY CLAIMS FOR CONDOMINIUM REFUSE REBATES.
[Or2017-642]

The Committee on Finance submitted the following report:

CHICAGO, December 13, 2017.

To the President and Members of the City Council:

Your Committee on Finance, having had under consideration an order authorizing the payment of various condominium refuse rebate claims against the City of Chicago, having had the same under advisement, begs leave to report and recommend that Your Honorable Body *Pass* the proposed order transmitted herewith.

This recommendation was concurred in by a viva voce vote of the members of the committee, with no dissenting vote.

Respectfully submitted,

(Signed) EDWARD M. BURKE,
Chairman.

On motion of Alderman Burke, the said proposed order transmitted with the foregoing committee report was *Passed* by yeas and nays as follows:

Yeas -- Aldermen Moreno, Hopkins, Dowell, King, Hairston, Mitchell, Harris, Beale, Sadlowski Garza, Thompson, Cárdenas, Quinn, Burke, Lopez, Foulkes, D. Moore, Curtis, O'Shea, Cochran, Brookins, Muñoz, Zalewski, Scott, Solis, Maldonado, Burnett, Ervin, Taliaferro, Reboyras, Santiago, Mell, Austin, Ramirez-Rosa, Villegas, Mitts, Sposato, Laurino, O'Connor, Napolitano, Reilly, Smith, Tunney, Arena, Cappleman, Pawar, Osterman, J. Moore, Silverstein -- 48.

Nays -- None.

Alderman Harris moved to reconsider the foregoing vote. The motion was lost.

The following is said order as passed:

Ordered, That the City Comptroller is authorized and directed to pay the following named claimants the respective amounts set opposite their names, said amounts to be paid in full as follows and charged to Account Number 100-99-4415-0939-0939.

[List of claimants printed on page 63113 of this *Journal*.]

REPORT DATE : 11/27/2017
REPORT TIME : 14:22:58
PROGRAM : RRR272

C I T Y O F C H I C A G O
COMMITTEE ON FINANCE
REFUSE REBATE COUNCIL ORDERS--PASSED

MEETING DATE 12/13/2017

CONDOMINIUM/ COOPERATIVE NAME	NO. OF ELGIBLE UNITS	TYPE		AMOUNT OF REBATE	******* SPONSOR ******************	
ADDISON MANOR CONDOMINIUM ASSN	21	SEMI-ANNUAL	2011	787.50	NICHOLAS SPOSATO	38
BELDEN BY THE PARK CONDO. ASSN	15	ANNUAL	2011	1,050.00	MICHELE SMITH	43
BUCKTOWN FLATS CONDO ASSN.	22	ANNUAL	2011	1,200.00	SCOTT WAGUESPACK	32
BUCKTOWN GARDENS CONDO.ASSOC.	26	ANNUAL	2011	1,425.00	SCOTT WAGUESPACK	32
BUCKTOWN IRONWERKS CONDO. ASSN	30	ANNUAL	2011	1,950.00	PROCO JOE MORENO	01
BUCKTOWN VIEW CONDO ASSOC.	33	ANNUAL	2011	1,575.00	SCOTT WAGUESPACK	32
CHURCHILL ROW LOFTS CONDO ASSN	39	ANNUAL	2011	1,875.00	SCOTT WAGUESPACK	32
COLUMBIA PLACE TOWNHOMES CONDO	64	ANNUAL	2011	4,800.00	SCOTT WAGUESPACK	32
CONCORD SHEFFIELD CONDO ASSOC	10	ANNUAL	2011	375.00	BRIAN HOPKINS	02
DAYTON CONDOMINIUM ASSOCIATION	6	ANNUAL	2011	450.00	MICHELE SMITH	43
DICKENS PLACE CONDO. ASSN.	25	ANNUAL	2011	1,800.00	AMEYA PAWAR	47
EDISON PLACE CONDO. ASSOC.	20	ANNUAL	2011	1,050.00	BRIAN HOPKINS	02
ELYSIAN CONDO ASSOC.	10	ANNUAL	2011	750.00	MICHELE SMITH	43
MARSHFIELD LOFTS CONDO.ASS'N.	32	ANNUAL	2011	2,400.00	SCOTT WAGUESPACK	32
MASTERCRAFT CONDOMINIUMS	16	ANNUAL	2011	1,200.00	SCOTT WAGUESPACK	32
RITCHIE TOWER CONDOMINIUM	104	ANNUAL	2011	7,650.00	MICHELE SMITH	43
SHIP HOUSE CONDO. ASSOCIATION	8	ANNUAL	2011	375.00	BRIAN HOPKINS	02
SOUTH-WEB CONDOMINIUM ASSN.	13	ANNUAL	2011	525.00	BRIAN HOPKINS	02
STAMPS WORKS CONDO ASSOC	16	ANNUAL	2011	1,200.00	SCOTT WAGUESPACK	32
TERRA COTTA COMMONS CONDO ASSC	40	ANNUAL	2011	2,925.00	SCOTT WAGUESPACK	32
THE 100 BELLEVUE PLACE CONDO	171	ANNUAL	2011	600.00	BRENDAN REILLY	42
WABANSIA PLACE CONDO. ASSN.	24	ANNUAL	2011	1,800.00	SCOTT WAGUESPACK	32
WINNEBAGO STATION CONDO ASSOC.	8	ANNUAL	2011	525.00	SCOTT WAGUESPACK	32
WOLCOTT / DIVERSEY CONDO ASSOC	20	ANNUAL	2011	1,500.00	SCOTT WAGUESPACK	32
1334 W. WEBSTER AVE. CONDO	10	ANNUAL	2011	750.00	BRIAN HOPKINS	02
1411 STATE PARKWAY CONDO. ASSN	15	ANNUAL	2011	1,125.00	MICHELE SMITH	43
1430 LAKE SHORE DRIVE	23	ANNUAL	2011	1,800.00	MICHELE SMITH	43
1625 N. WESTERN CONDO. ASSOC.	11	ANNUAL	2011	825.00	SCOTT WAGUESPACK	32
1640-48 NORTH BURLING CONDO.	10	ANNUAL	2011	750.00	BRIAN HOPKINS	02
1920 N. MAUD CONDO ASSN.	18	ANNUAL	2011	1,200.00	SCOTT WAGUESPACK	32
2239 N. LISTER CONDO. ASSOC.	8	ANNUAL	2011	525.00	SCOTT WAGUESPACK	32
2915 N. CLYBOURN CONDO ASSOC.	51	ANNUAL	2011	3,750.00	SCOTT WAGUESPACK	32
2951 N. CLYBOURN CONDO. ASSN.	27	ANNUAL	2011	2,025.00	SCOTT WAGUESPACK	32
30 E. DIVISION CONDO ASSOC.	72	ANNUAL	2011	5,550.00	MICHELE SMITH	43

** GRAND TOTAL AMOUNT ** 58,087.50 ** GRAND TOTAL NUMBER ** 34

PAYMENT OF SENIOR CITIZEN SEWER REBATE CLAIMS.

[Or2017-640]

The Committee on Finance submitted the following report:

CHICAGO, December 13, 2017.

To the President and Members of the City Council:

Your Committee on Finance, having had under consideration an order authorizing the payment of senior citizen sewer rebate claims, having had the same under advisement, begs leave to report and recommend that Your Honorable Body *Pass* the proposed order transmitted herewith.

This recommendation was concurred in by a viva voce vote of the members of the committee, with no dissenting vote.

Respectfully submitted,

(Signed) EDWARD M. BURKE,
Chairman.

On motion of Alderman Burke, the said proposed order transmitted with the foregoing committee report was *Passed* by yeas and nays as follows:

Yeas -- Aldermen Moreno, Hopkins, Dowell, King, Hairston, Mitchell, Harris, Beale, Sadlowski Garza, Thompson, Cárdenas, Quinn, Burke, Lopez, Foulkes, D. Moore, Curtis, O'Shea, Cochran, Brookins, Muñoz, Zalewski, Scott, Solis, Maldonado, Burnett, Ervin, Taliaferro, Reboyras, Santiago, Mell, Austin, Ramirez-Rosa, Villegas, Mitts, Sposato, Laurino, O'Connor, Napolitano, Reilly, Smith, Tunney, Arena, Cappleman, Pawar, Osterman, J. Moore, Silverstein -- 48.

Nays -- None.

Alderman Harris moved to reconsider the foregoing vote. The motion was lost.

The following is said order as passed:

Ordered, That the City Comptroller is authorized and directed to pay the following named claimants the respective amounts set opposite their names, said amounts to be paid in full as follows and charged to Account Number 314-99-4415-9148-0938:

[List of claimants printed on page 63115 of this *Journal*.]

COMMITTEE ON FINANCE
SMALL CLAIMS, CITY OF CHICAGO
SEWER REBATE JOURNAL

NAME	PIN NUMBER	ALDERMAN	AMOUNT
EWING, CLARENCE	17-10-203-027-1017	42 REILLY	50.00
LEE, YOUNG I	17-15-107-049-1031	42 REILLY	50.00
MARSHBANKS, DELORES	14-33-315-092-0000	02 HOPKINS	50.00
		* TOTAL AMOUNT	150.00

ISSUANCE OF CITY OF CHICAGO CHARITABLE SOLICITATION (TAG DAY) PERMITS.

[Or2017-643]

The Committee on Finance submitted the following report:

CHICAGO, December 13, 2017.

To the President and Members of the City Council:

Your Committee on Finance, having had under consideration an order authorizing three applications for the City of Chicago charitable solicitation (tag day) permits for: American Society for the Prevention of Cruelty to Animals (ASPCA), Greenpeace, Inc., and Southern Poverty Law Center, having had the same under advisement, begs leave to report and recommend that Your Honorable Body *Pass* the proposed order transmitted herewith.

This recommendation was concurred in by a viva voce vote of the members of the committee, with no dissenting vote.

Respectfully submitted,

(Signed) EDWARD M. BURKE,
Chairman.

On motion of Alderman Burke, the said proposed order transmitted with the foregoing committee report was *Passed* by yeas and nays as follows:

Yeas -- Aldermen Moreno, Hopkins, Dowell, King, Hairston, Mitchell, Harris, Beale, Sadlowski Garza, Thompson, Cárdenas, Quinn, Burke, Lopez, Foulkes, D. Moore, Curtis, O'Shea, Cochran, Brookins, Muñoz, Zalewski, Scott, Solis, Maldonado, Burnett, Ervin, Taliaferro, Reboyras, Santiago, Mell, Austin, Ramirez-Rosa, Villegas, Mitts, Sposato, Laurino, O'Connor, Napolitano, Reilly, Smith, Tunney, Arena, Cappleman, Pawar, Osterman, J. Moore, Silverstein -- 48.

Nays -- None.

Alderman Harris moved to reconsider the foregoing vote. The motion was lost.

The following is said order as passed:

Ordered, That the Committee on Finance is hereby authorized and directed to issue charitable solicitation (tag day) permits to the following organizations:

A. American Society for the Prevention of Cruelty to Animals (ASPCA)
January 1, 2018 through December 31, 2018 -- citywide.

B. Greenpeace, Inc.
January 2, 5, 9, 10, 12, 16, 17, 19, 23, 24, 26, 30 and 31, 2018
February 2, 6, 7, 9, 13, 14, 16, 20, 21, 23, 27 and 28, 2018 -- citywide.

C. Southern Poverty Law Center
December 14, 2017 through May 15, 2018 -- citywide.

This order shall take effect and be in force from and after its passage.

Do Not Pass -- CLAIMS FOR VARIOUS REFUNDS.

[CL2017-1281]

The Committee on Finance submitted the following report:

CHICAGO, December 13, 2017.

To the President and Members of the City Council:

Your Committee on Finance, Small Claims Division, to which were referred on May 18, 2016, and on subsequent dates, sundry claims for various refunds, having had the same under advisement, begs leave to report and recommend that Your Honorable Body *Do Not Pass* said claims for payment.

This recommendation was concurred in by a viva voce vote of the members of the committee, with no dissenting vote.

Respectfully submitted,

(Signed) EDWARD M. BURKE,
Chairman.

On motion of Alderman Burke, the committee's recommendation was *Concurred In* by yeas and nays as follows:

Yeas -- Aldermen Moreno, Hopkins, Dowell, King, Hairston, Mitchell, Harris, Beale, Sadlowski Garza, Thompson, Cárdenas, Quinn, Burke, Lopez, Foulkes, D. Moore, Curtis, O'Shea, Cochran, Brookins, Muñoz, Zalewski, Scott, Solis, Maldonado, Burnett, Ervin, Taliaferro, Reboyras, Santiago, Mell, Austin, Ramirez-Rosa, Villegas, Mitts, Sposato, Laurino, O'Connor, Napolitano, Reilly, Smith, Tunney, Arena, Cappleman, Pawar, Osterman, J. Moore, Silverstein -- 48.

Nays -- None.

Alderman Harris moved to reconsider the foregoing vote. The motion was lost.

[List of denied claims printed on pages 63119 and 63120 of this *Journal*.]

Do Not Pass -- CLAIMS FOR SEWER REBATES.

[CL2017-1280]

The Committee on Finance submitted the following report:

CHICAGO, December 13, 2017.

To the President and Members of the City Council:

Your Committee on Finance, Sewer Rebate Division, to which were referred on September 6, 2017, and on subsequent dates, sundry claims for various sewer refunds, having had the same under advisement, begs leave to report and recommend that Your Honorable Body *Do Not Pass* said claim for payment.

This recommendation was concurred in by a viva voce vote of the members of the committee, with no dissenting vote.

Respectfully submitted,

(Signed) EDWARD M. BURKE,
Chairman.

(Continued on page 63121)

City Of Chicago

Denied Claims by Claim Name

Denied Date: 12/13/2017

Claimant Name	Introduced to City Council
BASCOMB, NICKY	09/14/2016
BOWENS, ROSHAUN A	12/14/2016
BOYKIN, AARON J	03/29/2017
CAMINAR, FRANCO F	10/11/2017
CARABALLO, GREGORY	11/01/2016
CAYUELA, TONY	10/11/2017
CHASEMAN, STUART	09/14/2016
CHUNG, JUEYOUNG	09/14/2016
CIUCAS, BARBARA	09/14/2016
COLEMAN, DIANNE	06/22/2016
DAVIDSON, NICOLE K	06/22/2016
DAVIS, EARL	11/08/2017
DIGILIO, BRYNN	01/25/2017
ELVERUM, JOHN S	09/06/2017
ENIS, RENA	11/09/2016
EVERETT, EASTER	11/01/2016
FADEM, STEVEN S	01/25/2017
FALLAH, KIRK	12/14/2016
FAROOQ, FARHEEN	11/08/2017
GALVIS, ANDRES F	01/25/2017
GARCIA, RUBEN	11/01/2016
GELDER, SARAH	11/08/2017
GERBOSI, DAVID A	10/05/2016
GIERICH, LISA	02/22/2017
GREENWALD, STEPHANIE M	05/18/2016
HARRISON, MARTIN W	01/25/2017
HARVEY, SYLVIA A	11/08/2017
HERMANSTYNE, YVETTE	10/05/2016
HERMENS, ROSALEE	12/14/2016
HORN, DARYL S	10/11/2017
HOSTY, JOANNE	12/14/2016
HUMPHREY, LORENZO	03/29/2017
IVORY HILL, CRYSTAL	02/22/2017
JIMENEZ, ANGELICA	11/08/2017
JONES, MCKISSACK	01/25/2017
JORDAN, JANICE	11/15/2017
KANSAL, RAMAN	01/25/2017
KLEIN, OLIA	11/16/2016

Claimant Name	Introduced to City Council
KNUPP, JASON	01/25/2017
LANDON, DALLAS J	06/28/2017
LIU, LIXI	06/22/2016
LIVINGSTON, KIMBERLY A	01/25/2017
LOCHHEAD, SUSAN A	01/25/2017
MALONEY, SHANNON	01/25/2017
MASON- LEWIS, BRIDGETTE R	01/25/2017
MCAFEE, MONICA	11/08/2017
MCFADDEN, MARYLINN	12/14/2016
MOGILNICKI, DAVID	01/25/2017
MUNOZ, ANGEL L	07/20/2016
NAZAR, PRITI	11/16/2016
PALERMO, JASON	11/08/2017
PASKO, KORNELIA	12/14/2016
PATTERSON, SHANA	11/01/2016
PEASE, AMY N	11/15/2017
PENN, JENNIFER	12/14/2016
PEREZ, IRVING	11/21/2017
POULAKIDAS, STEPHANIE	01/25/2017
RANGEL, CURTIS	02/22/2017
RHODES, ERIC	07/20/2016
ROGERS, ADRIENNE D	06/28/2017
SACHS, SCOTT	09/14/2016
SCHWARTZ, MARK	12/14/2016
SHAW, REGINA M	01/25/2017
SLAUGHTER, CHARLES	01/25/2017
SOWA, JOSEPH	03/29/2017
SUH, MAY	09/14/2016
SZONTAGH, EMILY	07/20/2016
TALLEY, JACQUELINE	11/01/2016
TAYLOR, JENNIFER	06/22/2016
TEPLITZ, PATRICIA A	05/18/2016
TORRES, NATHALIE	11/08/2017
WEISSMANN, CHARLES J	11/15/2017
ZHOU, FEI	11/16/2016

(Continued from page 63118)

On motion of Alderman Burke, the committee's recommendation was *Concurred In* by yeas and nays as follows:

Yeas -- Aldermen Moreno, Hopkins, Dowell, King, Hairston, Mitchell, Harris, Beale, Sadlowski Garza, Thompson, Cárdenas, Quinn, Burke, Lopez, Foulkes, D. Moore, Curtis, O'Shea, Cochran, Brookins, Muñoz, Zalewski, Scott, Solis, Maldonado, Burnett, Ervin, Taliaferro, Reboyras, Santiago, Mell, Austin, Ramirez-Rosa, Villegas, Mitts, Sposato, Laurino, O'Connor, Napolitano, Reilly, Smith, Tunney, Arena, Cappleman, Pawar, Osterman, J. Moore, Silverstein -- 48.

Nays -- None.

Alderman Harris moved to reconsider the foregoing vote. The motion was lost.

[List of denied claims printed on page 63122 of this *Journal*.]

Do Not Pass -- CANCELLATION OF WARRANT FOR COLLECTION OF INSPECTION FEES FOR HISTORIC PULLMAN FOUNDATION.

[Or2017-621]

The Committee on Finance submitted the following report:

CHICAGO, December 13, 2017.

To the President and Members of the City Council:

Your Committee on Finance, having had under consideration a proposed order concerning the cancellation of a warrant for the collection of inspection fees for the Historic Pullman Foundation, having had the same under advisement, begs leave to report and recommend that Your Honorable Body *Do Not Pass* the proposed order transmitted herewith.

(Continued on page 63123)

DATE: 11/27/2017 COMMITTEE ON FINANCE PAGE: 1
TIME: 9:47:41 SEWER REBATE TERMINAL: LI
PROGRAM: SCR661 DENIED CLAIMS ON: 12/13/2017 USER: LINDA

CLAIM/SEQ		CLAIMANT NAME
1726754	20	MURRAY, HELEN
1726811	20	HAYNES, ROY

(Continued from page 63121)

This recommendation was concurred in by a viva voce vote of the members of the committee, with no dissenting vote.

Respectfully submitted,

(Signed) EDWARD M. BURKE,
Chairman.

On motion of Alderman Burke, the committee's recommendation was *Concurred In* by yeas and nays as follows:

Yeas -- Aldermen Moreno, Hopkins, Dowell, King, Hairston, Mitchell, Harris, Beale, Sadlowski Garza, Thompson, Cárdenas, Quinn, Burke, Lopez, Foulkes, D. Moore, Curtis, O'Shea, Cochran, Brookins, Muñoz, Zalewski, Scott, Solis, Maldonado, Burnett, Ervin, Taliaferro, Reboyras, Santiago, Mell, Austin, Ramirez-Rosa, Villegas, Mitts, Sposato, Laurino, O'Connor, Napolitano, Reilly, Smith, Tunney, Arena, Cappleman, Pawar, Osterman, J. Moore, Silverstein -- 48.

Nays -- None.

Alderman Harris moved to reconsider the foregoing vote. The motion was lost.

Said order which failed to pass reads as follows:

Ordered, That the City Comptroller is hereby authorized and directed to cancel warrant for collection of invoice 979467 in the amount of $125.00 for annual inspection (Inspection Number 12091982), under the date of June 12, 2017, charged to Historic Pullman Foundation, for their premises located at 11141 South Cottage Grove Avenue.

Placed On File -- REPORT OF SETTLEMENT OF SUITS AGAINST CITY DURING MONTH OF OCTOBER 2017.

[F2017-88]

The Committee on Finance submitted the following report:

CHICAGO, December 13, 2017.

To the President and Members of the City Council:

Your Committee on Finance, having had under consideration a communication transmitting a list of cases in which judgments or settlements were entered into for the month of October 2017, having had the same under advisement, begs leave to report and recommend that Your Honorable Body *Place on File* the communication transmitted herewith.

This recommendation was concurred in by a viva voce vote of the members of the committee, with no dissenting vote.

Respectfully submitted,

(Signed) EDWARD M. BURKE,
Chairman.

On motion of Alderman Burke, the committee's recommendation was *Concurred In* and said list of cases and report were *Placed on File*.

COMMITTEE ON AVIATION.

ESTABLISHMENT OF "O'HARE RATES AND OPERATIONS ORDINANCE" AND ASSOCIATED AMENDMENT OF SECTION 10-36-190 OF MUNICIPAL CODE.
[O2017-8476]

The Committee on Aviation submitted the following report:

CHICAGO, December 13, 2017.

To the President and Members of the City Council:

Your Committee on Aviation, for which a meeting was held on December 11, 2017, in City Council Chamber at City Hall to consider the Establishment of O'Hare Rates and Operations Ordinance and the associated amendment of Section 10-36-190 of the Municipal Code of Chicago, begs leave to report and recommend that Your Honorable Body *Pass* the proposed ordinance transmitted herewith.

This ordinance was passed by a viva voce of the members with Alderman Lopez (15) dissenting.

Respectfully submitted,

(Signed) MICHAEL R. ZALEWSKI,
Chairman.

On motion of Alderman Zalewski, the said proposed ordinance transmitted with the foregoing committee report was *Passed* by yeas and nays as follows:

Yeas -- Aldermen Moreno, Hopkins, Dowell, King, Hairston, Mitchell, Harris, Beale, Sadlowski Garza, Thompson, Cárdenas, Quinn, Burke, Foulkes, D. Moore, Curtis, O'Shea, Cochran, Brookins, Muñoz, Zalewski, Scott, Solis, Maldonado, Burnett, Ervin, Taliaferro, Reboyras, Santiago, Mell, Austin, Ramirez-Rosa, Villegas, Mitts, Sposato, Laurino, O'Connor, Napolitano, Reilly, Smith, Tunney, Arena, Cappleman, Pawar, Osterman, J. Moore, Silverstein -- 47.

Nays -- Alderman Lopez -- 1.

Alderman Beale moved to reconsider the foregoing vote. The motion was lost.

The following is said ordinance as passed:

WHEREAS, The City of Chicago ("City") is a home rule unit of government under Article VII, Section 6(a) of the 1970 Constitution of the State of Illinois and, as such, may exercise any power and perform any function pertaining to its government and affairs; and

WHEREAS, The City owns and operates an airport commonly known as Chicago O'Hare International Airport ("O'Hare"), and possesses the power and authority to lease premises and facilities and to grant other rights and privileges with respect thereto; and

WHEREAS, The City heretofore entered into the Amended and Restated Airport Use Agreement and Terminal Facilities Leases and the International Terminal Use Agreement and Facilities Leases at O'Hare with certain air carriers ("Existing Use Agreements"); and

WHEREAS, The Existing Use Agreements will expire on May 11, 2018, so it is necessary and desirable for the City to adopt an ordinance governing air carrier use of the airfield and passenger airline terminals at O'Hare and prescribing the methodology for charging air carriers for such use (the "O'Hare Rates and Operations Ordinance"); and

WHEREAS, The City, as the owner and operator of O'Hare, has the right to establish airport rates and charges by ordinance; and

WHEREAS, Because the City accepts federal grants under the Airport Improvement Program and is otherwise subject to federal law, any rate-setting methodology in such an ordinance adopted by the City must satisfy federal rate-setting rules and be reasonable and not unjustly discriminatory, and the City must engage in consultation with air carriers that will be subject to the rate-setting methodology in the ordinance before adopting same; and

WHEREAS, The City has engaged in such consultation with air carriers in its development of the rate-setting methodology set forth in Section II of the O'Hare Rates and Operations Ordinance; and

WHEREAS, For illustrative purposes only, the City has attached hereto as Exhibit A demonstrative rate calculations based on the rate-setting methodology set forth in Section II of the O'Hare Rates and Operations Ordinance ("Illustrative Rate Calculations"); and

WHEREAS, As contemplated by the O'Hare Rates and Operations Ordinance, the City desires to enter into Letters of Authorization with air carriers who seek to operate at O'Hare in substantially the forms attached hereto as Exhibit B and Exhibit C ("Letters of Authorization"); and

WHEREAS, While it is not obligated to do so by federal requirements, the City may also enter into Rate Agreements with air carriers in substantially the form attached hereto as Exhibit D ("Rate Agreements"), in which the City would offer to share certain revenues and losses with said air carriers and apply certain revenues to offset air carrier costs in exchange for certain covenants by said air carriers confirming their acceptance of the O'Hare Rates and Operations Ordinance, including without limitation a covenant to not challenge the methodology for calculating air carrier rates and charges; now, therefore,

Be It Ordained by the City Council of the City of Chicago:

SECTION I. Title. This ordinance shall be known and may be cited as the "Ordinance" or the "O'Hare Rates and Operations Ordinance."

SECTION II. Rates and Operations. This section of the Ordinance (hereinafter, the "Rates and Operations Section") is divided into eight Articles, as follows:

Article 1. General Provisions

Article 2. Definitions

Article 3. Permitted Uses of the Airport

Article 4. Assignment of Space

Article 5. Calculation of Rates and Charges

Article 6. Payment of Rentals, Fees and Charges and Security Deposit

Article 7. Additional Obligations of Air Carriers

Article 8. Notices

Article 1.

General Provisions.

1.1 Applicability. This Ordinance applies to every Air Carrier using the Airport.

1.2 Use Constitutes Consent. Use by any Air Carrier of the Airfield or any Terminal on and after the Effective Date constitutes (a) consent by the Air Carrier to comply with the terms and conditions of this Ordinance, and (b) agreement by the Air Carrier to pay all charges specified by, and to be governed by all requirements set forth in, this Ordinance.

1.3 Passenger Carrier's Use of Space. The City will determine what space within each Terminal may be used by each Passenger Carrier, and the City's determination shall be binding on each Passenger Carrier.

1.4 Use Does Not Create Any Property Right. Use by any Passenger Carrier of space in the Terminal or other Airport facility under the terms of this Ordinance creates no right to or interest in property, either of occupancy or possession, legal or otherwise. Any Passenger Carrier using space at the Terminal pursuant to this Ordinance may be required by the City to terminate its use at any time, unless otherwise specified in a Letter of Authorization.

1.5 Letter Of Authorization. Any Air Carrier seeking to use the Airfield or any Terminal on and after the Effective Date must execute a Letter of Authorization. The Letter of Authorization will contain the City's assignments of Exclusive Use Space and Preferential

Use Space for a Passenger Carrier's use, if any, subject to the terms and conditions specified in the Letter of Authorization. The term of a Letter of Authorization shall not exceed one (1) year, except that the term of an Air Carrier's first Letter of Authorization may extend through December 31, 2019.

1.6 Action By The City. Any provision in this Ordinance that requires action or an exercise of power by the City may be performed by the Commissioner or her or his designee, unless otherwise specified in this Ordinance.

1.7 Modification. The City may modify this Ordinance at any time, after consultation with the Air Carriers through the AAAC, and publication of proposed modifications on the Department of Aviation's website for at least thirty (30) days. Any modification of this Ordinance shall take effect upon the effective date of the City Council approval. The City shall provide notice to Air Carriers and shall publish the modification on the Department of Aviation's website.

1.8 Implementation And Enforcement. The Commissioner is authorized to take such actions, including the promulgation of rules, necessary for the implementation and enforcement of this Ordinance.

Article 2.

Definitions.

2.1 Definitions.

The following words, terms and phrases shall, for purposes of this Ordinance, have the following meanings:

"AAAC" or "Airline Airport Affairs Committee" means the Airline Airport Affairs Committee consisting of designated representatives of Air Carriers operating at the Airport.

"Activity-Based Terminal Charges" means Airport Fees and Charges calculated under Sections 5.3 and 5.11 through 5.14.

"Aeronautical Service Provider" means any entity providing commercial aeronautical services to one or more Air Carriers with the approval of the City.

"Affiliate" means an Air Carrier providing air service at the Airport that (a) has been properly designated as an Affiliate in accordance with another Air Carrier's Letter of Authorization, and either (b) is a parent or subsidiary of the designating Air Carrier or a subsidiary of said Air Carrier's parent company or under the same parental control as said Air Carrier, or (c) to the extent that it:

(i) operates flights under an International Air Transport Association (IATA) flight designator code of the Air Carrier designating it as its Affiliate; or

(ii) otherwise operates under essentially the same trade name of the Air Carrier designating it as its Affiliate and uses essentially the same livery as said Air Carrier; or

(iii) operates cargo feeder flights at the Airport under the direction and control of the Air Carrier designating it as its Affiliate.

"Air Carrier" means a carrier certificated by the Secretary of the U.S. Department of Transportation as a Passenger Carrier under 49 U.S.C. § 41102 or a Cargo Carrier under 49 U.S.C. § 41103.

"Air Transportation Business" means that business operated by an Air Carrier at the Airport for the commercial transportation by air of persons, property, mail, parcels and/or cargo.

"Airfield" means those areas of the Airport that provide for the landing, taking off, taxing and parking of aircraft, and all facilities, equipment and improvements now or hereafter located thereon, including the runways, taxiways, Apron Areas and facilities at the Airport for the purpose of controlling and assisting arrivals, departures and operations of aircraft using the Airport, such as control towers or other facilities operated and maintained by the FAA or any other federal agency, security fences, service roads, signals, beacons, wind indicators, flood lights, landing lights, boundary lights, construction lights, radio and electronic aids or other aids to operations, navigation or ground control of aircraft whether or not of a type herein mentioned and even though located away from but related to the rest of the Airfield as all such areas, facilities, equipment and improvements may be modified, improved, or enlarged from time to time by the City.

"Airfield Revenue Requirement" means the Airfield Revenue Requirement calculated in accordance with Section 5.3.1.

"Airline Airport Affairs Committee" or "AAAC" means the Airline Airport Affairs Committee consisting of a designated representative by each Air Carrier operating at the Airport.

"Airline Alliance" means the Star Alliance, SkyTeam, oneworld and similar airline partnerships.

"Airline Rentable Space" means any areas in a Terminal that are available for assignment to Passenger Carriers on an exclusive, preferential or common use basis, plus any areas in a Terminal that are available to other Aeronautical Service Providers on a month-to-month basis.

"Airline Rentable Space Ratio" means the Airline Rentable Space Ratio as defined in Section 5.4.3(a)(i).

"Airline Terminal Space Revenue Requirement" means, for each Terminal, the Airline Terminal Space Revenue Requirement calculated in accordance with Section 5.4.3.

"Airport" means Chicago O'Hare International Airport, together with any additions thereto, or improvements or enlargements of it, later made, but any land, rights-of-way, or improvements which are now or later owned by or are part of the transportation system

operated by the Chicago Transit Authority, or any successor thereto, wherever located within the boundaries of the Airport, are not deemed to be part of the Airport.

"Airport Fees and Charges" means, for any Fiscal Year, all rents, charges and fees payable by all Air Carriers for such Fiscal Year as determined and adjusted pursuant to Article 5.

"Airport Roadway System" means the system of roads operated and maintained by the City for Airport public access within the boundaries of the Airport, including terminal access roadways up to the terminal curbside and other Airport access roadways on Airport property, except for roadways located in the Airfield, aeronautical and commercial areas and CONRAC facilities, as all such paved areas may be modified, improved, or enlarged from time to time by the City.

"Airport Rules" means, collectively, all rules, procedures, protocols, requirements and regulations currently effective and hereinafter amended, adopted or established by the City applicable to Airport operations and users, all of which are incorporated into and made a part of this Ordinance.

"Alliance Partner" means a Passenger Carrier that (a) is a member of the same Airline Alliance as another Passenger Carrier and (b) has been designated an Alliance Partner by such other Passenger Carrier under its Letter of Authorization.

"Amortization" of City investments of Airport funds means the amount of each such City investment amortized on the basis of the economic life of each capital improvement that is the subject of such City investment beginning in the first year the asset or improvement is placed into service.

"Apron Areas" means the paved areas surrounding the Terminal Complex intended for use by aircraft or aircraft servicing equipment used by Passenger Carriers, including hardstand positions and the paved areas available for use in common by or for the benefit of the Cargo Carriers, as all such paved areas may be modified, improved, or enlarged from time to time by the City.

"Arriving Domestic Seats" means all Delivered Arriving Seats on domestic flights or international flights without FIS Users.

"Assigned Space" means Common Use Space assigned to a Passenger Carrier by the City under this Ordinance and any Exclusive Use Space and Preferential Use Space assigned to a Passenger Carrier by the City under a Letter of Authorization; provided, however, that in the case of Common Use Space, such areas will only constitute "Assigned Space" during the period of time for which a Passenger Carrier has the right to use such areas.

"Associated Party(ies)" means an Air Carrier's employees, contractors, subcontractors, agents, licensees, Affiliates, vendors, invitees (excluding passengers), any other Air Carrier that the Air Carrier expressly authorized to use its Assigned Space, and other parties under the Air Carrier's direction or control that come onto the Airport arising out of or relating to Air Carrier's use of the Airport, but excluding Air Carriers that the Air Carrier is compelled by the City to accommodate within the Air Carrier's Assigned Space.

"Automated Transit System" or "ATS" means the landside Airport Transit System at Chicago O'Hare International Airport.

"Baggage Claim Space" means the footprint of the Baggage Claim Systems and proximate circulation space designated by the Commissioner as such designations may be adjusted from time to time by the City.

"Baggage Claim Systems" means all the equipment that delivers Inbound Checked Bags from inbound aircraft to arriving passengers and including baggage claim devices and interline belts.

"Baggage Make-up Space" means the footprint of the Baggage Make-up Systems plus proximate circulation space designated by the Commissioner sufficient to accommodate the movement and parking of tugs and carts as well as any other operations required to operate and use the Baggage Make-Up Systems, as such designations may be adjusted from time to time by the City.

"Baggage Make-up Systems" means all the equipment that delivers Outbound Checked Bags from passenger check-in areas through and including checked bag security screening devices, baggage make-up devices and interline belts.

"Bond Indenture" means the Master Indenture of Trust Securing Chicago O'Hare International Airport General Airport Revenue Senior Lien Obligations, dated as of September 1, 2012, as the same may be amended, supplemented and restated from time to time, and any ordinance, credit agreement or indenture, or combination thereof adopted or authorized by the City Council of the City authorizing the issuance of notes, bonds or other obligations for the Airport and securing such obligations by a pledge of revenues or net revenues of the Airport, or any ordinance or indenture supplemental thereto.

"Bonds" means all notes, bonds or other obligations issued pursuant to and secured by a pledge of revenues or net revenues of the Airport under any Bond Indenture. The term "Bonds" does not include other bonds, such as special facility revenue bonds or bonds secured solely by Passenger Facility Charge or Customer Facility Charge revenues pursuant to a separate indenture, which may be issued to finance capital projects at or related to the Airport.

"Capital Costs" means all costs related to the acquisition, construction or improvement of Airport assets, including the following:

(a) Debt Service net of pledged PFC revenues, grants and other applicable adjustments;

(b) Debt Service Coverage on such Debt Service;

(c) Program fees and other costs of borrowing not included in Debt Service;

(d) Amortization of recurring amounts of Airport funds invested by the City in projects to maintain the Airport in a state of good repair, excluding amortization of investments funded by Debt Service Coverage collected by the City in prior Fiscal Years; and

(e) Equipment purchases and small capital outlays if not otherwise classified as an O&M Expense.

"Cargo Carrier" means a carrier certificated by the Secretary of the U.S. Department of Transportation as a Cargo Carrier under 49 U.S.C. § 41103.

"CDA" or "Department of Aviation" means the Chicago Department of Aviation, or any successor agency thereto.

"Check-in Hours" means the number of hours that a Passenger Carrier has been assigned by the City or actually uses a check-in, drop-off or queuing position within Common Use Check-in Space.

"Check-in Space" means the space in the Terminals for passenger check-in, including the space used for counters, self-service kiosks and passenger and baggage check-in queuing space, designated by the Commissioner, as such designations may be adjusted from time to time by the City.

"City" means the City of Chicago, a municipal corporation and home rule unit of local government organized and existing under Article VII, Sections 1 and (6)(a), respectively, of the 1970 Constitution of the State of Illinois.

"City Equipment" means moveable or permanent fixtures, furniture, technology systems, including SET components used by individual Passenger Carriers, and equipment located on or affixed to Passenger Carrier's Assigned Space, or elsewhere at the Airport, purchased, constructed or rented by the City or otherwise provided at the cost or expense of the City which the City makes available for use by a Passenger Carrier subject to the City Equipment Charge and Section 3.6.

"City Equipment Charges" means standardized cost-recovery based fees calculated annually by the City for the use of City Equipment.

"City Equipment Costs" means the Capital Costs, O&M Expenses, rental payments made by the City and any other cost or expense of the City allocable to City Equipment, including millwork.

"City Janitorial Costs" means all of the costs the City incurs to provide janitorial services.

"Commissioner" means the Commissioner of the Department of Aviation, his or her designee, or any successor to the duties of such official.

"Common Use Baggage Claim Space" means the Baggage Claim Space in the Terminals designated by the Commissioner to be used in common by Passenger Carriers for arriving domestic flights or arriving international flights not carrying FIS Users, as such designations may be adjusted from time to time by the City.

"Common Use Check-in Space" means Check-in Space designated by the Commissioner to be used in common by Passenger Carriers. Common Use Check-in Space may be separately designated by the City as Domestic and International.

"Common Use Gate" means the Gates designated by the Commissioner, in accordance with this Ordinance and the Terminal Space Use Protocols, to be used in common by Passenger Carriers operating at the Airport, and shall not be deemed to include any Preferential Use Gates, as such designations may be adjusted from time to time by the City. Common Use Gates may be separately designated by the City as Domestic and International.

"Common Use Space" means those areas designated by the Commissioner within the Terminal Complex, including Common Use Gates (and associated Gate Ramps and Apron Areas), Common Use Check-in Space, Common Use Baggage Make-up Space, and Common Use Baggage Claim Space that are made available by the City to one or more Passenger Carriers, as such designations may be adjusted from time to time by the City. Common Use Space may be separately designated by the City as Domestic and International.

"CONRAC" or "Consolidated Rental Car Facility" means the portion of the joint use facility and equipment that constitutes the consolidated rental car facility at the Airport.

"Consolidated Rental Car Facility" or "CONRAC" means the portion of the joint use facility and equipment that constitutes the consolidated rental car facility at the Airport.

"Contractors" means a person or firm hired by an Air Carrier to act as an agent or independent contractor, whether or not the Air Carrier is reimbursed by the City for costs of hiring such person or firm, as well as subcontractors of any such agent or independent contractor, in connection with or pursuant to the performance of any acts or obligations under this Ordinance or a Letter of Authorization.

"Customer Facility Charge" means the customer facility charge authorized by the Illinois Vehicle Code (625 ILCS 5/6-305), or any successor law or provision, with respect to the Airport.

"Debt Service" means, collectively, debt service on GARBs and any other debt service on indebtedness payable from Revenues, net of capitalized interest.

"Debt Service Coverage" means ten percent (10%) or such higher percentage (if any) required by the Bond Indenture (as it may be amended or supplemented) of the Debt Service on GARBs net of PFC revenues, grants and other applicable adjustments.

"Delivered Arriving International Seats Without FIS Users" means all Seats on arriving flights to the Airport actually delivered by Passenger Carriers from destinations outside of the United States but on which passengers are not required to go through immigration, customs, and agriculture inspections at the Airport.

"Delivered Arriving Seats" means all Seats on flights arriving at the Airport actually delivered by Passenger Carriers.

"Delivered Departing Seats" means all Seats on departing flights from the Airport actually delivered by Passenger Carriers.

"Department of Aviation" or "CDA" means the Chicago Department of Aviation, or any successor agency thereto.

"Domestic Common Use Baggage Make-up Space" means the Baggage Make-up Space in the Terminals designated by the Commissioner to be used in common by Passenger Carriers for processing of outbound baggage on domestic flights, as such designations may be adjusted from time to time by the City.

"Domestic Common Use Check-in Fees" means the Domestic Common Use Check-in Fees calculated pursuant to Section 5.11.5.

"Domestic Common Use Check-in Space" means the Check-in Space designated by the Commissioner to be used in common by Passenger Carriers for domestic passenger check-in, as such designations may be adjusted from time to time by the City.

"Domestic Common Use Gate" means a Domestic Gate that the City has designated as a Common Use Gate, as such designations may be adjusted from time to time by the City.

"Domestic Common Use Holdroom Space" means the Holdroom Space associated with a Domestic Common Use Gate designated by the Commissioner for the staging of passengers waiting to board an aircraft at the Domestic Common Use Gate, as such designations may be adjusted from time to time by the City.

"Domestic Gate" means any Gate that has not been designated as an International Gate by the City.

"Exclusive Use Space" means any office space, operation space, storage area, VIP Lounges, employee break room, baggage service office or other areas of the Terminal Complex designated by the City in a Letter of Authorization for a Passenger Carrier's exclusive use.

"FAA" or "Federal Aviation Administration" means the Federal Aviation Administration created under the Federal Aviation Act of 1958, as amended, or any successor agency thereto.

"Federal Aviation Administration" or "FAA" means the Federal Aviation Administration created under the Federal Aviation Act of 1958, as amended, or any successor agency thereto.

"Final Accounting" means the annual calculation and reconciliation of actual revenues and expenditures and the final rates and charges for each Air Carrier for the preceding Fiscal Year as further specified in Section 5.18.

"FIS Facilities" means the federal inspection services facilities wherever located in any Terminal, including the sterile corridors connecting any such facilities to International Gates as they may be adjusted from time to time by the City.

"FIS Facility Fees" means the FIS Facility Fees calculated pursuant to Section 5.12.

"FIS User" means passengers (excluding flight crew) including pre-cleared passengers arriving on international flights who are required to use the FIS Facilities for immigration or customs purposes.

"Fiscal Year" means January 1 through December 31 of any year or such other fiscal year as the City may adopt for the Airport.

"Fixed Terminal Charges" means the Airport fees and charges calculated under Section 5.5 through 5.10.

"GARBs" or "Airport Revenue Bonds" means any bonds, commercial paper notes, credit agreement notes and any other debt obligations of the City, outstanding at any time having a lien on Revenues as provided in the Bond Indenture.

"Gate" means an area of the Terminal made up of Holdroom Space and a portal or stairwell, if any, through which passengers must pass to board or disembark an aircraft and the associated Gate Ramp.

"Gate Ramp" means the Apron Area associated with a Gate.

"Gross Terminal Revenue Requirement" means for any Fiscal Year, the Gross Terminal Revenue Requirement established for such Fiscal Year pursuant to Section 5.4.

"Holdroom Space" means the area associated with a Gate for the staging of passengers waiting to board an aircraft at the Gate.

"IATA" means the International Air Transport Association, a trade association of the world's airlines that is currently headquartered in Montreal, Quebec, Canada with executive offices in Geneva, Switzerland.

"Inbound Checked Bags" means inbound bags or other checked items delivered on Baggage Claim Systems.

"Interest Income" means any interest on, and any gain realized from the investment of, moneys in any funds created pursuant to the Bond Indenture or this Ordinance.

"International Common Use Baggage Make-up Space" means the space in the Terminals designated by the Commissioner to be used in common by Passenger Carriers for processing of outbound baggage on international flights, as such designations may be adjusted from time to time by the City.

"International Common Use Check-in Fees" means the International Common Use Check-in Fees calculated pursuant to Section 5.11.6.

"International Common Use Check-in Space" means the Common Use Check-in Space designated by the Commissioner to be used in common by Passenger Carriers for international passenger check-in, as such designations may be adjusted from time to time by the City.

"International Common Use Gate" means an International Gate that the City has designated as a Common Use Gate, as such designations may be adjusted from time to time by the City.

"International Common Use Holdroom Space" means the Holdroom Space associated with an International Common Use Gate.

"International Gate" means a Gate with direct passenger access to FIS Facilities that has currently been designated by the City for international operations, as such designations may be adjusted from time to time by the City.

"Landing Fee" means the Landing Fee calculated pursuant to Section 5.3.

"Landing Fee True-up" means the aggregate amount to be debited to or credited to the Airfield Revenue Requirement in accordance with Section 5.18.2.

"Letter of Authorization" means the instrument that must be executed by any Air Carrier using the Airfield or the Terminals, including any Passenger Carrier requesting and receiving from the City an assignment of Preferential Use Space or Exclusive Use Space, as more fully described in Section 1.5.

"Light Maintenance" means aircraft servicing and inspections that regularly occur on the terminal apron and unscheduled repairs necessary for continuing flight.

"Main Terminal" means the terminal buildings, associated concourses and facilities, other than Terminal 5, as all such facilities may be modified, improved, or enlarged from time to time.

"Maximum Gross Landed Weight" or "MGLW" means the maximum certificated weight, in thousand pound units, at which each aircraft operated by an Air Carrier is authorized by the FAA to land at the Airport, as certified by the aircraft's manufacturer and recited in the Air Carrier's flight manual governing that aircraft type.

"MGLW" or "Maximum Gross Landed Weight" means the maximum certificated weight, in thousand pound units, at which each aircraft operated by an Air Carrier is authorized by the FAA to land at the Airport, as certified by the aircraft's manufacturer and recited in the Air Carrier's flight manual governing that aircraft type.

"Monthly Activity Report" is the accurate summary report prepared by an Air Carrier describing the Air Carrier's operations (and the operations of said Air Carrier's Affiliates, if any) at the Airport during the month preceding the month in which the summary is submitted to the City, signed by an authorized representative of the Air Carrier certifying the accuracy of the information set forth therein, and submitted by the Air Carrier to the City in accordance with Section 5.19.1.

"Non-Airline Rentable Space" means any areas in a Terminal that are available for lease by occupants other than Passenger Carriers and Aeronautical Service Providers for commercial operations.

"Non-Airline Terminal Space Revenue Requirement" means, for each Terminal, the Non-Airline Terminal Space Revenue Requirement calculated in accordance with Section 5.4.3.

"O&D Passenger" means a passenger who is originating or concluding their flight itinerary at the Airport and not connecting to or from another airport.

"O&M Expenses" means the costs incurred by the City in operating and maintaining the Airport's facilities.

"Originating Bags" means bags checked by passengers originating their flight itinerary at the Airport.

"Other Airfield Revenues" means revenues collected by the City for the aeronautical use of the Airfield other than Landing Fees, including but not limited to aircraft tie-downs fees, aircraft parking fees and general aviation landing fees.

"Outbound Checked Bags" means outbound bags or other checked items (including bags transferred aircraft-to-aircraft if the bags entered the outbound baggage system) delivered on Baggage Make-up Systems.

"Passenger Carrier" means a Passenger Carrier certificated by the Secretary of the U.S. Department of Transportation under 49 U.S.C. § 41102.

"Passenger Facility Charge" or "PFC" means the passenger facility charge authorized under 49 U.S.C. § 40117 or any predecessor or successor law, and as approved by the FAA from time to time with respect to the Airport.

"Passenger Loading Bridge" or "PLB" means a passenger loading bridge and its preconditioned air system(s), ground power supply unit(s) and other related equipment attached to a concourse at a Gate.

"PFC" or "Passenger Facility Charge" means the passenger facility charge authorized under 49 U.S.C. § 40117 or any predecessor or successor law, and as approved by the FAA from time to time with respect to the Airport.

"PLB" or "Passenger Loading Bridge" means a passenger loading bridge and its preconditioned air system(s), ground power supply unit(s) and other related equipment attached to a concourse at a Gate.

"Preferential Use Baggage Claim Space" means Baggage Claim Space assigned to a Passenger Carrier in a Letter of Authorization.

"Preferential Use Baggage Make-up Space" means Baggage Make-up Space assigned to a Passenger Carrier in a Letter of Authorization.

"Preferential Use Check-in Space" means Check-in Space assigned to a Passenger Carrier in a Letter of Authorization.

"Preferential Use Gate" means a Gate assigned by the City to a Passenger Carrier for preferential use in accordance with the terms and conditions of a Letter of Authorization.

"Preferential Use Space" means those areas within the Terminal Complex and Apron Area, including Preferential Use Gates, Preferential Use Baggage Make-up Space, Preferential Use Baggage Claim Space and Preferential Use Check-in Space, to which a Passenger Carrier has a higher priority of use over all other Passenger Carriers as more fully described in the Letters of Authorization and Terminal Space Use Protocols.

"Prior Use and Lease Agreement" means the Chicago-O'Hare International Airport Amended and Restated Airport Use Agreement and Terminal Facilities Lease with a stated expiration date of May 11, 2018 ("Main Terminal Prior Use and Lease Agreement") or International Terminal Use Agreement and Facilities Lease with a stated expiration date of May 11, 2018 ("Terminal 5 Prior Use and Lease Agreement"), or other substantially similar agreement to use or lease the Terminal Complex or the Airfield.

"Required Deposits" means deposits to establish or replenish any funds or accounts required by the Bond Indenture.

"Revenues" means "Revenues" as defined in the Bond Indenture.

"Runways" means paved areas at the Airport designated for the landing and taking-off of aircraft, including all associated safety areas.

"Seat" means a seat on an aircraft arriving or departing from the Airport other than those seats reserved in the flight deck or aircraft cabin for members of the flight crew.

"SET" or "Shared Equipment and Technology" means equipment owned and installed by the City for use in passenger processing, including without limitation equipment casework, flight information displays ("FIDS"), gate information displays ("GIDS"), the baggage information display system ("BIDS"), boarding gate readers, passenger processing workstations, seating and self-service kiosks (for boarding passes and bag tagging), and other shared use technology (such as a reservation system portal open to all Passenger Carriers at the Airport).

"Shared Equipment and Technology" or "SET" means equipment owned and installed by the City for use in passenger processing, including without limitation equipment casework, flight information displays ("FIDS"), gate information displays ("GIDS"), the baggage information display system ("BIDS"), boarding gate readers, passenger processing workstations, seating and self-service kiosks (for boarding passes and bag tagging), and other shared use technology (such as a reservation system portal open to all Passenger Carriers at the Airport).

"Taxiways" means paved areas designated as taxiways and taxilanes at the Airport for the ground movement of aircraft to, from and between the Runways, aircraft parking areas and other portions of the Airport.

"Terminal" means the Main Terminal or Terminal 5.

"T-5" or "Terminal 5" means the terminal buildings, associated concourses and facilities designated as Terminal 5 of the Airport, as all such facilities may be modified, improved, enlarged or renamed from time to time.

"Terminal Complex" means the Main Terminal and Terminal 5.

"Terminal Charges" means the charges calculated pursuant to Sections 5.4 through 5.13.

"Terminal Rental Rate" means, for any Fiscal Year, the Terminal Rental Rate established for such Fiscal Year pursuant to Section 5.4.

"Terminal Space Revenue Requirement" means for any Fiscal Year, the Terminal Space Revenue Requirement established for such Fiscal Year pursuant to Section 5.4.

"Terminal Space Use Protocols" means the City's policies and rules governing priorities, procedures and requirements for the assignment and use of Common Use Space and Preferential Use Space in the Terminal and on the Apron Area, including Gate, Check-in, and Baggage-Systems use, assignment, scheduling and accommodation, as the same may be amended from time to time by the Commissioner with reasonable notice to the Air Carriers operating at the Airport.

"Total Delivered Seats" means the sum of Delivered Arriving Seats and Delivered Departing Seats.

"Total Rentable Space" means, for each Terminal, the sum of Airline Rentable Space plus Non-Airline Rentable Space.

"VIP Lounge" means those areas of Exclusive Use Space used by Passenger Carriers to provide premium services to their passengers, as more fully described in the Letters of Authorization.

2.2 Interpretation.

The terms "hereby", "herein", "hereof", "hereunder" and any similar terms used in this Ordinance refer to this Ordinance.

The term "including" shall be construed to mean "including, without limitation".

All references in this Ordinance to Articles, Sections, subsections, clauses, provisions, sentences or exhibits, unless otherwise expressed or indicated, are to Articles, Sections, subsections, clauses, provisions, sentences or exhibits of this Ordinance.

Words importing persons shall include firms, associations, partnerships, trusts, corporations, limited liability companies and other legal entities, including public bodies as well as natural persons.

Any headings preceding the text of the Articles and Sections of this Ordinance, and any table of contents or marginal notes appended to copies hereof, shall be solely for convenience of reference and shall not constitute a part of this Ordinance, nor shall they affect the meaning, construction or effect of this Ordinance.

Words importing the singular shall include the plural and vice versa. Words of the masculine gender shall be deemed to include correlative words of the feminine and neuter genders.

All references to a number of days means calendar days, unless otherwise expressly indicated.

Unless specified otherwise, a reference to a law is considered to be a reference to (i) such law as it may be amended, modified or supplemented from time to time, (ii) all regulations and rules pertaining to or promulgated pursuant to such law, (iii) the successor to the law resulting from recodification or similar reorganizing of laws and (iv) all future laws pertaining to the same or similar subject matter.

Article 3

Permitted Uses Of The Airport.

3.1 Generally.

Subject to the provisions of this Ordinance, including without limitation operating procedures and protocols that may be imposed by the Commissioner from time to time for the safe and secure operation of the Airport, an Air Carrier, by paying all required Airport Fees and Charges and complying with the responsibilities and obligations required in this Ordinance, shall be permitted to conduct its Air Transportation Business at the Airport and to perform all operations and functions in connection with the conduct and operation of such business at the Airport. Except as provided in this Article 3, nothing in this Ordinance shall be construed as authorizing Air Carrier to conduct any business at the Airport separate and apart from the conduct of its Air Transportation Business. A Passenger Carrier shall not use its Assigned Space and shall not cause or permit its Associated Parties to use its Assigned Space, for any purpose other than as specified in this Ordinance, a Letter of Authorization or expressly specified as a permissible use of the Airport in the Airport Rules.

3.2 Terminal Complex.

A Passenger Carrier's use of the Terminal Complex shall be limited to the following activities:

3.2.1 A Passenger Carrier's operation of an Air Transportation Business for the carriage and movement of persons, property, baggage, cargo, express packages and mail by means of aircraft, including but not limited to the following categories of flights: revenue, training, test, inspection, emergency, charter and sightseeing.

3.2.2 A Passenger Carrier's loading and unloading of persons, property, baggage, cargo, express packages and mail at the Terminal Complex by such motor vehicles or other means of conveyance as a Passenger Carrier may require in the operation of an Air Transportation Business; provided that a Passenger Carrier may designate carriers to transport the Passenger Carrier's employees, passengers, and their luggage if such transportation is paid for, directly or indirectly, or arranged by the Passenger Carrier; and

provided, further, that a Passenger Carrier shall not operate commercial ground transportation for the general public. If such transportation is not paid for or arranged by the Passenger Carrier, the City may charge operators of vehicles carrying passengers for hire reasonable fees for the privilege of entering upon the Airport, using the streets, highways and public roads within the Airport, soliciting passengers upon the Airport, and otherwise operating on the Airport.

3.2.3 A Passenger Carrier's hiring, employment, and training of personnel in the current or future employ of the Passenger Carrier, and training of the Passenger Carrier's Contractors.

3.2.4 A Passenger Carrier's use, alone or with other Passenger Carriers, for any and all purposes in connection with or incidental to the operation of an Air Transportation Business, including: the handling of reservations; the handling, ticketing and billing of passengers; services associated with the Passenger Carrier's frequent flier program; the installation of debit-card dispensing or self-service ticketing kiosks; the operation of break rooms for the Passenger Carrier's employees and its Affiliates', Alliance Partners', and Contractors' employees only and, to the extent permitted by law, the serving of food and beverages (complimentary or for sale) in such employee break rooms and cafeterias within the Passenger Carrier's Exclusive Use Space, if any; the operation of one or more VIP Lounges, passenger clubs and lounge rooms, and, to the extent permitted by law, the serving of food and beverages (complimentary or for sale) in such VIP Lounges, passenger clubs and lounge rooms and the offering of complimentary food and beverage during irregular operations and for limited promotions approved in writing by the Commissioner. Notwithstanding any provision in this Ordinance to the contrary, a Passenger Carrier may sell retail items, food and beverages, or services to the public or to the Passenger Carrier's (or its Affiliates', Alliance Partners' or Contractors') employees and passengers in the Terminal Complex only to the extent expressly permitted by this Section 3.2.4. The City will not charge a Passenger Carrier a permit fee, concession fee or any other fee for the sale of food and beverages or implementation of debit-card dispensing, self-service ticketing kiosks or similar amenities permitted under this Section 3.2.4.

3.2.5 A Passenger Carrier's installation and maintenance in the Passenger Carrier's Preferential Use Space and Exclusive Use Space, at the Passenger Carrier's sole cost and expense, of identifying signs, posters, displays, and other materials which advertise the services offered by the Passenger Carrier (or its Affiliates or Alliance Partners) to the traveling public, consistent with the Airport Rules; provided, however, identifying signs, posters, displays, and other similar materials shall not be permitted on the Apron Area with the exception of the Passenger Carrier's "logos" within its Preferential Use Space (including on any City-owned PLBs within such Preferential Use Space); and provided, further, that in Holdroom Space, only the identifying signs, posters, displays, and other materials which advertise the services offered by the Passenger Carrier (or its Affiliates or Alliance Partners) to the traveling public, and corporate identifiers or "logos" of the Passenger Carriers using the Holdroom Space or Apron Areas shall be permitted. All such signs, posters, displays, and other similar materials installed after May 12, 2018 must comply with any signage standards in the Airport Rules. The City reserves the right to place advertising displays in all areas of the Airport that are visible to the public, including in a Passenger Carrier's Assigned Space.

3.2.6 A Passenger Carrier's installation and operation, at the Passenger Carrier's expense, of static or digital signs identifying the name of the Passenger Carrier, and directional signs guiding passengers, as needed; provided that such signs comply with City's signage standards as set forth in the Airport Rules. In addition to such signage, a Passenger Carrier shall keep current its flight information on the City's multi-user flight information display system ("MUFIDS"), and, if applicable, the Common Use Gate information display system ("GIDS"), the common use baggage information display system ("BIDS"), and other common use information display systems at the Airport as further delineated in Section 3.8.5.

3.2.7 All passenger terminal facilities and amenities related thereto shall be located within the Terminal Complex, and no passenger terminal functions for the Airport other than remote passenger and baggage check-in shall be conducted elsewhere on the Airport. The term "passenger terminal functions" as used in this Section 3.2.7 includes the reception, ticketing, collection of fees, check-in, loading, unloading, collection, or transfer of all persons and their baggage being transported by air, or by ground transport incidental to such transportation. The term specifically includes, without limitation, persons and their baggage being transported by Passenger Carriers and, except as hereinafter provided, all other aircraft operators, including operators of corporate and private aircraft. Notwithstanding the foregoing, the City may permit fixed-base operators to operate passenger lounges and facilities within facilities leased by such operators on an exclusive use basis to accommodate passengers and baggage being transported on private Air Carrier charter and corporate aircraft.

3.3 Gates And Gate Ramps.

A Passenger Carrier's use of Gates and Gate Ramps shall be limited to:

3.3.1 A Passenger Carrier's ticketing, check-in, passenger and baggage handling, boarding, deplaning, and collection of fees from passengers at the Gate; use of the associated Holdroom Space; and use of the Passenger Loading Bridge and associated equipment and Gate Ramp during the Passenger Carrier's use of such Gate.

3.3.2 A Passenger Carrier's and, subject to Section 3.7, a Passenger Carrier's third-party service provider's operational staging of equipment for fueling, servicing, loading, unloading, unscheduled repairs, and Light Maintenance involving operational checks, inspections, minor replacements and repairs of aircraft that can be completed during the Passenger Carrier's use of such Gate and Gate Ramp, provided, however, that:

(a) A Passenger Carrier may park or store its ground service equipment and operations vehicles on a Gate Ramp at Preferential Use Gates assigned to the Passenger Carrier, subject to the Terminal Space Use Protocols;

(b) Nothing in this Section 3.3.2 shall be implied or construed to grant to a Passenger Carrier the right to store or park equipment on a Gate Ramp at a Common Use Gate other than as required for the regular servicing of aircraft parked at such Gate during the Passenger Carrier's use of such Common Use Gate; and

(c) In addition to the regular Light Maintenance permitted under Section 3.3.2(b), so long as it does not interfere with another Passenger Carrier's operations, the City may permit a Passenger Carrier to perform emergency Light Maintenance of aircraft on a Gate Ramp at a Common Use Gate.

3.3.3 A Passenger Carrier's loading and unloading of any persons, property, baggage, cargo, express packages and mail, and carriage and transport of all of the aforesaid, in properly designated areas, by motor vehicles or other means of conveyance as the Passenger Carrier may reasonably require in the operation of its Air Transportation Business, all in accordance with Section 3.2.2.

3.3.4 A Passenger Carrier's installation, maintenance and operation of its loading bridge, air conditioning equipment, auxiliary power, potable water cabinets, dumbwaiter, baggage chutes, start-up and miscellaneous support equipment at Preferential Use Space as reasonably necessary for the Passenger Carrier's operation of an Air Transportation Business and not otherwise provided by the City.

3.3.5 Subject to Section 3.7, a Passenger Carrier's provision, by its employees or others for whom the Passenger Carrier is responsible, to the Passenger Carrier's aircraft on a Gate Ramp assigned to the Passenger Carrier (including each of Passenger Carrier's Affiliates on such Gate Ramp) with supplies and services, including food and beverages and ground handling services required by the Passenger Carrier; provided, however, that the Passenger Carrier shall have the right to provide its own supplies and services, or to have such supplies and services provided by its wholly-owned subsidiary or majority-owned subsidiary, or wholly-owned subsidiary of its parent company, or by a third party (including another Passenger Carrier). A Passenger Carrier may contract with another Passenger Carrier for the provision of supplies or services for the Passenger Carrier that the Passenger Carrier itself is permitted to provide under this Ordinance without the Passenger Carrier entering into one or more agreements with the City, and without the Passenger Carrier providing the supplies and services to pay the fees to the City that would otherwise be required. Additionally, subject to the requirements in Section 3.7, a Passenger Carrier may contract with other third parties for the provision of supplies or services for the Passenger Carrier that the Passenger Carrier itself is permitted to provide under this Ordinance without the Passenger Carrier or any such third party being required to pay fees to the City (except for a license application fee) that may otherwise be required.

3.3.6 Subject to Section 3.7, a Passenger Carrier's provision, by its employees or others for whom the Passenger Carrier is responsible (including an Affiliate or Passenger Carrier's third party service provider), to aircraft of another Passenger Carrier (other than an Affiliate) on a Gate Ramp with supplies and services, including food and beverages and ground handling services, required by such other Passenger Carrier without payment of fees to the City; provided, however, that the Passenger Carrier shall cause its third-party service providers to comply with the requirements described in Section 3.7.

3.4 Airfield.

3.4.1 An Air Carrier's use of the Airfield and related facilities shall be limited to take-off, landing, flying, taxiing, towing, maneuvering, parking, deicing, fueling, ground run-up, loading and unloading of the Air Carrier's aircraft by such motor vehicles, ground service equipment, or other equipment or means of conveyance as the Air Carrier may require, subject to the terms of this Ordinance.

3.4.2 Each Air Carrier shall control all of its vehicular traffic on the Airfield and employ such means as may be necessary to direct the movements of its vehicular traffic and take all precautions reasonably necessary to promote the safety of its passengers, customers, employees, business visitors and other persons.

3.5 Communications Equipment And Antennae.

A Passenger Carrier has no right to install or use any telecommunications equipment or antennae on the roof or exterior of the Terminal, unless (a) the installation and use are directly related to the conduct of the Passenger Carrier's business in its Assigned Space and are in full compliance with the City's permit process and telecommunications policies, as established by the City from time to time; and (b) the installation is in compliance with the requirements set forth in Section 2.9 of the Passenger Carrier's Letter of Authorization. A Passenger Carrier will not license, sublease or in any other manner permit any other person to use any telecommunications equipment or antennae installed by the Passenger Carrier at the Terminal; provided, however, that the Passenger Carrier may license, sublease or in any other manner permit the Passenger Carrier's Alliance Partners, Affiliates, Contractors and third-party service providers to use any telecommunications equipment or antennae installed by the Passenger Carrier at the Terminal so long as (i) such use is for aeronautical purposes and (ii) the Passenger Carrier does not receive compensation from such use other than on a cost recovery basis; and provided further that the Passenger Carrier's passengers may have access to a Passenger Carrier's Wi-Fi services in Passenger Carrier's VIP Lounges. The City may, without compensation to the Passenger Carrier, install or use telecommunications equipment or antennae on the roof or exterior of the Passenger Carrier's Assigned Space and install and attach cables, wires and conduits on, over or under the Assigned Space in connection with telecommunications equipment or antennae, or license or otherwise permit others to do so, provided that such installations and operations do not unreasonably interfere with the Passenger Carrier's communication systems or operations; Passenger Carrier shall reasonably cooperate with the City to resolve any conflicts between the Passenger Carrier's and the City's communication systems. If a Passenger Carrier incurs any costs to resolve any conflicts between the Passenger Carrier and City systems, the City shall reimburse the Passenger Carrier for reasonable costs.

3.6 City Equipment.

A Passenger Carrier may use, on a non-exclusive basis and subject to City Equipment Charges and the City's control, City Equipment in the ordinary course of its business at the Airport and otherwise in accordance with this Ordinance and Airport Rules. By utilizing the Airport, each Passenger Carrier consents to accept and use City Equipment in its "as is" condition, without any representations or warranties of any kind whatsoever, express or implied, from the City as to any matters concerning City Equipment and each Passenger Carrier further consents to the assumption of all risk of loss, damage and injury arising out of

the Passenger Carrier's use of City Equipment. The City shall keep City Equipment in a safe and operable condition.

3.7 Handling Arrangements And Third-Party Service Providers.

3.7.1 For so long as an Air Carrier actively conducts an Air Transportation Business at the Airport and complies with its obligations under this Ordinance and any Letter of Authorization, the Air Carrier may use, subject to the provisions of Section 3.3.2 and to the prior written consent of the Commissioner (which consent shall not be unreasonably withheld), its Preferential Use Space for the handling of the air transportation operations of any other Air Carrier using the Airport to the same extent as they may be used for the operations of the Air Carrier under this Ordinance. The handling operations shall be subject to compliance with all applicable FAA and City standards and Airport Rules.

3.7.2 For so long as an Air Carrier actively conducts an Air Transportation Business at the Airport and complies with its obligations under this Ordinance and any Letter of Authorization, the Air Carrier may, subject to the provisions of Section 3.3.2, contract with third-party service providers for the handling of said Air Carrier's air transportation operations within its Preferential Use Space; provided, however, that a Passenger Carrier shall require that any such third-party service provider to, before beginning to provide the services to the Passenger Carrier, (a) obtain a license or other type of written contract issued by the City authorizing the third party to conduct the activities or provide the services to the Passenger Carrier, (b) provide evidence of insurance as required by the City, (c) obtain all required security authorization in accordance with the Airport Rules; and (d) comply with any other requirements imposed by the City on third-party service providers pursuant to its authority under MCC § 2-20-020. The handling operations shall be subject to compliance with all applicable FAA and City standards and Airport Rules.

3.7.3 As contemplated in Section 3.7.2 and pursuant to its authority under MCC § 2-20-020, the City may require third-party service providers to obtain a license from the City authorizing the third-party service provider to conduct certain activities or provide certain services at the Airport for an Air Carrier and/or other Airport user. For the avoidance of doubt, an Air Carrier, or its wholly-owned subsidiary, or a wholly-owned subsidiary of its parent company, shall not be considered a third-party service provider subject to this license requirement.

3.7.4 The City may contract with a consortium established by Air Carriers to enforce compliance with Airport Rules related to third-party service providers licensed by the City, and if desired, to manage and maintain City-owned ground handling equipment.

3.7.5 The City may approve the type of equipment utilized by each licensed third-party service provider, specifically to ensure compliance with City ordinances and Department of Aviation environmental and sustainability standards based on commercially reasonable best practice.

3.7.6 The City may, at any time after consulting with the AAAC, restrict the number of licensed third-party service providers at the Airport for safety and security reasons, and may, in such case, require an Air Carrier that wishes to contract with a third-party service provider to choose from a pool of third-party service providers approved and pre-qualified by the City.

3.8 Exclusions And Reservations.

3.8.1 The City may continue to provide Air Carriers with utility services, including gas, water, sewer, SET, rubbish removal and other utilities and services, including, but not limited to, new technology-related services, and to charge Air Carriers for such utilities and services on a cost-recovery basis.

3.8.2 An Air Carrier shall not, by action or failure to act, knowingly interfere or permit interference with the use, operation, or maintenance of the Airport and other Air Carrier operations, including but not limited to, the effectiveness or accessibility of the drainage, sewerage, water, communications (including Wi-Fi services), fire protection, utility, electrical or other systems installed or located from time to time at the Airport.

3.8.3 An Air Carrier shall not do or permit to be done anything, either by act or failure to act, that shall cause the cancellation or violation of the provisions, or any part thereof, of any policy of insurance for the Airport or that shall cause a hazardous condition so as to increase the risks normally attendant upon operations permitted by this Ordinance or a Letter of Authorization. If an Air Carrier shall do or permit to be done any act not permitted under this Ordinance or a Letter of Authorization, or fail to do any act required under this Ordinance or a Letter of Authorization, regardless of whether such act shall constitute a violation of this Ordinance or a Letter of Authorization, which act or failure, in and of itself, causes an increase in the City's insurance premiums, then that Air Carrier shall promptly remedy or commence such actions as necessary to remedy and, upon written notice from the City to do so, or shall be subject to paying the increase in premiums to the extent caused by such act or failure of that Air Carrier until the issue is remedied.

3.8.4 The City or its duly authorized representative may enter upon a Passenger Carrier's Assigned Space at any and all reasonable times and upon reasonable notice of not less than 48 hours (except in emergency situations) for the purpose of determining whether or not the Passenger Carrier is complying with the requirements of this Ordinance or for any other purpose incidental to the powers of the City; provided that such right of entry does not unreasonably interfere with the Passenger Carrier's operations. In the case of an emergency, the City will provide as much notice as reasonable in light of the circumstances.

3.8.5 Each Passenger Carrier shall provide, or cause to be provided by a third party, to the City information for the City's Flight Information Management System by providing real time data output from the Passenger Carrier's internal flight information display system, computer reservations system, cargo load message transmission, ARINC or SITA transmissions, or other information systems (including commercial information systems) on a per flight basis. Each Passenger Carrier's flight information shall be in a format consistent with the requirements of the City's FIDS, Baggage Information Display Systems ("BIDS") and Resource Management Systems ("RMS"), which also shall be consistent with IATA standards for providing information about the Passenger Carrier's operations and activities at the Airport.

3.9 Safety Management System.

Each Air Carrier shall cooperate with the City's implementation of a safety management system and safety risk management systems at the Airport including participation in committees, risk identification and assessment processes, training, and safety promotion and communication initiatives.

Article 4.

Assignment Of Space.

4.1 Assigned Space.

4.1.1 The Commissioner shall assign and reassign Common Use Space in and about the Terminal and Apron Areas as the Commissioner determines is necessary for each Passenger Carrier's operations at the Airport, after considering the space needs of each Passenger Carrier, concessions and the traveling public and consistent with the City's Terminal Space Use Protocols and any other Airport Rules. The Commissioner is authorized to terminate a Passenger Carrier's use of any particular Common Use Space, including Gates, after providing any notice specified in the Terminal Space Use Protocols.

4.1.2 The Commissioner may assign and authorize the use of Preferential Use Space and Exclusive Use Space through a Letter of Authorization. The use of any such assigned Preferential Use Space or Exclusive Use Space shall be subject to this Ordinance, the terms and conditions of the Letter of Authorization, the Terminal Space Use Protocols and any other Airport Rules.

4.1.3 The Commissioner may promulgate, and revise from time to time, Terminal Space Use Protocols with reasonable notice to the Air Carriers operating at the Airport.

4.1.4 Upon termination of a Passenger Carrier's space assignment as authorized under this Ordinance or a Letter of Authorization, or if a Passenger Carrier shall otherwise cease to use any space assigned to it by the City, the Passenger Carrier shall leave the space in substantially the same or better condition, normal wear and tear and damage from casualty and repairs that are the responsibility of the City, all excepted, as when assigned to and accepted by the Passenger Carrier. In the event a Passenger Carrier has damaged or otherwise altered the space without the City's permission, the City may, upon notice to the Passenger Carrier and Passenger Carrier's failure to repair or otherwise restore, use the Passenger Carrier's Security Deposit, as required in Section 6.4, to repair or otherwise restore the space to its original condition.

4.1.5 Each Air Carrier consents to the use of all Assigned Space on an "as is with all faults" basis, and further acknowledges that it is not relying on any representations or warranties of any kind whatsoever, express or implied, from the City, as to any matters concerning the Assigned Space.

Article 5.

Calculation Of Rates And Charges.

5.1 Generally. The fees and rents to be charged by the City and paid by each Air Carrier for its use of the Airport shall be calculated using the rate-setting methods set forth in this Article 5. In calculating the revenue requirements used to derive each of these kinds of rates and charges, the City shall exclude any cost (net of the cost of collection) that (a) has been reimbursed or covered by any insurance recovery, condemnation proceeds or other third-party payment; (b) has been reimbursed or is required to be reimbursed to the City by an individual Air Carrier in connection with projects undertaken by the City at the request and for the benefit of an individual Air Carrier; or (c) has been paid with PFCs or with federal or state grants received by the City. Illustrative calculations displaying how rates and charges will be calculated under the methodology set forth in this Article 5 are attached as Exhibit A.

5.2 Air Carrier Consultations On Proposed Rates And Charges. No later than October 1 of each year, the Commissioner shall provide, by electronic mail, each Air Carrier then currently operating scheduled passenger or cargo service at the Airport with a complete copy of the Department of Aviation's then-proposed operating budget and capital plan for the following Fiscal Year and, no later than November 1 of each year, the then-proposed rates and charges, calculated in accordance with this Article 5, for the following Fiscal Year. The Commissioner shall consult with the AAAC concerning the then-proposed rates and charges. No later than December 1 of each year, after giving due consideration to the comments provided by the AAAC, the Commissioner shall make any revisions to the proposed rates and charges as the Commissioner determines, in his or her reasonable discretion, to be consistent with this Article 5 and warranted as a result of consultation with the AAAC or otherwise, and shall provide written notice, by electronic mail, to each Air Carrier then currently operating scheduled passenger or cargo service at the Airport of the new rates and charges to be effective as of January 1 of the following Fiscal Year. A copy of the notice shall be posted on the CDA's website.

5.3 Calculation Of The Landing Fee. Each Air Carrier shall pay Landing Fees for its use of the Airfield based on its aggregate Maximum Gross Landed Weight at the Airport during the Fiscal Year. The Landing Fee effective as of January 1 of each Fiscal Year shall be determined according to the rate-setting method set forth in this Section 5.3.

5.3.1 Calculation Of The Airfield Revenue Requirement. The City shall calculate the Airfield Revenue Requirement by computing the sum of the following budgetary items for each Fiscal Year:

(a) Capital Costs allocable to the Airfield; plus

(b) O&M Expenses allocable to the Airfield; plus

(c) Required Deposits (if any) allocable to the Airfield; minus

(d) Other Airfield Revenues; minus

(e) Interest Income allocable to the Airfield; plus or minus

(f) Landing Fee True-ups pursuant to Section 5.18.

5.3.2 Forecast Maximum Gross Landed Weight. The City shall determine, based upon estimates provided by Air Carriers and other available information, the aggregate forecast Maximum Gross Landed Weight for all aircraft greater than 12,500 pounds carrying passengers or cargo in commercial service that are expected to land at the Airport during the next Fiscal Year.

5.3.3 Calculation Of The Landing Fee. The City shall calculate the Landing Fee applicable to all aircraft greater than 12,500 pounds carrying passengers or cargo in commercial service that land at the Airport and are not otherwise exempt from paying Landing Fees by dividing the Airfield Revenue Requirement by the aggregate forecast Maximum Gross Landed Weight. The Landing Fee shall be expressed in dollars and cents (to nearest thousandth) per one thousand pounds of Maximum Gross Landed Weight.

5.3.4 Minimum Landing Fee. The Landing Fee applicable to any aircraft less than or equal to 12,500 pounds carrying passengers or cargo in commercial service that land at the Airport and are not otherwise exempt from paying Landing Fees shall be equal to 12,500 pounds times the Landing Fee rate calculated under Section 5.3.3.

5.3.5 Exceptions From Landing Fees.

(a) No landing fee shall be due in the event an aircraft departs from the Airport for another destination and is forced to return and land at the Airport because of meteorological conditions, mechanical or problems or any similar emergency or precautionary reason.

(b) No landing fee shall be due on account of landings by any aircraft owned and operated by the United States government and its agencies, non-commercial aircraft owned and operated by foreign governments on a flight authorized by the Department of State, or commercial aircraft on any flight dedicated to carrying foreign heads of state and not operating as a commercial flight. Foreign military aircraft are subject to landing fees calculated under Section 5.3.3.

(c) The Commissioner may, on an infrequent basis, waive landing fee payments, in his or her discretion, for medical, humanitarian, charity or non-profit events.

5.4 Calculation Of Terminal Rental Rates. The City shall calculate Terminal Rental Rates separately for the Main Terminal and Terminal 5. Each Passenger Carrier shall pay the Terminal Rental Rates applicable to the Exclusive Use Space (if any) and Preferential Use Space (if any) it is assigned in the Main Terminal or Terminal 5. The Terminal Rental Rates effective January 1 of each Fiscal Year for the Main Terminal and Terminal 5 shall be determined according to the rate-setting methods set forth in this Section 5.4.

5.4.1 Calculation Of Gross Terminal Revenue Requirements. The City shall calculate the Gross Terminal Revenue Requirement for each Terminal by computing the sum of the following budgetary items for the Fiscal Year:

(a) Capital Costs allocable to such Terminal; plus

(b) O&M Expenses allocable to such Terminal; plus

(c) Required Deposits allocable to such Terminal; minus

(d) Interest Income allocable to such Terminal.

5.4.2 Calculation Of Terminal Space Revenue Requirements. The City shall calculate the Terminal Space Revenue Requirement for each Terminal by computing the sum of the following budgetary items for the Fiscal Year:

(a) Gross Terminal Revenue Requirement for such Terminal; minus

(b) Capital Costs and O&M Expenses for City-owned Baggage Claim Systems and City-owned Baggage Make-up Systems not allocable to FIS Facilities (to be recovered through separate charges for the use of City-owned Baggage Claim Systems and City-owned Baggage Make-up Systems); minus

(c) City Equipment Costs not allocable to FIS Facilities (to be recovered through separate Terminal Equipment Fees and Common Use Fees); minus

(d) Capital Costs and O&M Expenses for City-owned Baggage Claim Systems and City Equipment Costs allocable to FIS Facilities (to be recovered through a separate FIS Facility Fee); minus

(e) City Janitorial Costs for such Terminal (to be recovered through a separate Janitorial Surcharge).

5.4.3 Calculation Of The Airline and Non-Airline Terminal Space Revenue Requirements.

(a) The City shall calculate the Airline Terminal Space Revenue Requirement for each Terminal by:

(i) allocating Total Rentable Space in such Terminal between Airline Rentable Space and Non-Airline Terminal Rentable Space and calculating the ratio of Airline Rentable Space to Total Rentable Space (the "Airline Rentable Space Ratio"); and

(ii) multiplying the Terminal Space Revenue Requirement for that Terminal by the applicable Airline Rentable Space Ratio.

(b) The City shall calculate the Non-Airline Terminal Space Revenue Requirement for each Terminal by multiplying the Terminal Space Revenue Requirement for that Terminal by the ratio of Non-Airline Rentable Space to Total Rentable Space in that Terminal.

5.4.4 Calculation Of Terminal Rental Rates. In recognition of the differing utility of distinct types of Airline Rentable Space, the City shall separately calculate rental rates for two types of Airline Rentable Space within each of the two Terminals: Base Space (consisting of all Airline Rentable Space in the Terminal except for Baggage Make-up Space and ramp-level unenclosed storage space) and Discount Space (consisting of Baggage Make-up Space and ramp-level unenclosed storage space).

(a) The rental rate per square foot for Discount Space shall be twenty-five percent (25%) less than the rental rate per square foot for Base Space.

(b) The rental rates per square foot for each of the two types of Airline Rentable Space will be calculated so that the aggregate amount chargeable for all types of Airline Rentable Space within each Terminal equals the Airline Terminal Space Revenue Requirement for that Terminal.

5.4.5 Janitorial Surcharge. The City shall calculate the Janitorial Surcharge for each Terminal by dividing the City Janitorial Costs allocable to the Terminal by the total amount of Holdroom Space, Check-in Space, Baggage Claim Space and FIS Space in each Terminal.

5.5 Exclusive Use Rent. Each Passenger Carrier shall pay for its use of Exclusive Use Space in the Main Terminal and Terminal 5 based on the square footage of Exclusive Use Space (if any) assigned to Passenger Carrier in each of the two Terminals as shown in the Passenger Carrier's Letter of Authorization multiplied, for Base Space (if any), by the Base Terminal Rental Rate for each Terminal, and for Discount Space (if any), by the Discount Terminal Rental Rate for each Terminal.

5.6 Preferential Use Gate Rent. Passenger Carrier shall pay for its use of Preferential Use Gates in the Main Terminal and Terminal 5 based on the square footage of the Holdrooms associated with the Preferential Use Gates (if any) it is assigned by the City in each of the two Terminals multiplied by the sum of the Base Terminal Rental Rate plus the Janitorial Surcharge for each Terminal.

5.7 Preferential Use Check-in Rent. Each Passenger Carrier shall pay for its use of Preferential Use Check-in Space in the Main Terminal and Terminal 5 based on the square footage of Check-in Space (if any) it is assigned by the City in each of the two Terminals by the sum of the applicable Base Terminal Rental Rate plus the Janitorial Surcharge for each Terminal.

5.8 Preferential Use Baggage Claim Rent. Each Passenger Carrier shall pay for its use of Preferential Use Baggage Claim Space in the Main Terminal and Terminal 5 based on the square footage of Baggage Claim Space (if any) it is assigned by the City in each of the two Terminals multiplied by the sum of the applicable Base Terminal Rental Rate plus the Janitorial Surcharge for each Terminal.

5.9 Preferential Use Baggage Make-up Rent. Each Passenger Air Carrier shall pay for its use of Preferential Use Baggage Make-up Space in the Main Terminal and Terminal 5 based on the square footage of Preferential Use Baggage Make-up Space (if any) it is assigned by the City in each of the two Terminals multiplied by the applicable Discount Terminal Rental Rate for each Terminal.

5.10 Preferential Use City-owned Baggage System Charges. Each Passenger Carrier shall pay for its Preferential Use of City-owned Baggage Make-up Systems and City-owned Baggage Claim Systems according to the rate-setting methods set forth in this Section 5.10.

5.10.1 Preferential Use City-owned Baggage Make-up Charge. In addition to the Terminal Rent applicable to any Preferential Use Baggage Make-up Space it is assigned by the City, each Passenger Carrier shall pay a Preferential Use Baggage Make-up Charge for its use of City-owned Baggage Make-up Systems (if any) that are within any Baggage Make-up Space that is assigned to the Passenger Carrier on a Preferential Use basis. The Baggage Make-up Systems Charge effective January 1 of each Fiscal Year for each Passenger Carrier's Preferential Use of City-owned Baggage Make-up Systems shall be calculated as the sum of budgeted Capital Costs and O&M Expenses allocable to the City-owned Baggage Make-up Systems assigned to the Passenger Carrier for its Preferential Use.

5.10.2 Preferential Use City-owned Baggage Claim Charge. In addition to the Terminal Rent and Janitorial Surcharge applicable to any Preferential Use Baggage Claim Space it is assigned by the City, each Passenger Carrier shall pay a Preferential Use Baggage Claim Charge for its use of City-owned Baggage Claim Systems (if any) that are within Baggage Claim Space that is assigned to the Passenger Carrier on a Preferential Use basis. The City-owned Baggage Claim Systems Charge effective January 1 of each Fiscal Year for each Passenger Carrier's Preferential Use of City-owned Baggage Claim Systems shall be calculated as the sum of budgeted Capital Costs and O&M Expenses allocable to the City-owned Baggage Claim Systems assigned to the Passenger Carrier for its Preferential Use.

5.11 Common Use Fees.

5.11.1 Domestic Common Use Gate Fees. Each Passenger Carrier shall pay Domestic Common Use Gate Fees for its use (if any) of Domestic Common Use Gates based on the number of its Total Delivered Seats at Domestic Common Use Gates. The Domestic Common Use Gate Fee effective January 1 of each Fiscal Year shall be the same for the use of Domestic Common Use Gates in the Main Terminal and in Terminal 5 and shall be determined according to the rate-setting method set forth in this Section 5.11.1.

(a) Calculation Of The Domestic Common Use Gate Revenue Requirement. The City shall calculate the Domestic Common Use Gate Revenue Requirement by computing the sum of the following budgetary items for the Fiscal Year:

(i) the sum of the Base Terminal Rental Rate plus the Janitorial Surcharge for the Main Terminal multiplied by the total square footage of Domestic Common Use Holdroom Space in the Main Terminal; plus

(ii) the sum of the Base Terminal Rental Rate plus the Janitorial Surcharge for Terminal 5 multiplied by the total square footage of Domestic Common Use Holdroom Space in Terminal 5; plus

(iii) the budgeted Capital Costs and O&M Expenses for City Equipment allocable to Domestic Common Use Gates.

(b) Forecast Total Delivered Seats At Domestic Common Use Gates. The City shall determine, based upon estimates provided by Passenger Carriers and other available information, the aggregate forecast Total Delivered Seats at Domestic Common Use Gates.

(c) Calculation Of The Domestic Common Use Gate Fee. The City shall calculate the Domestic Common Use Gate Fee by dividing the Domestic Common Use Gate Revenue Requirement by aggregate forecast Total Delivered Seats at Domestic Common Use Gates; provided, however, that no fewer than 548,000 annual Delivered Seats per Domestic Common Use Gate shall be used to calculate the Domestic Common Use Gate Fee.

(d) Monthly Cap On Domestic Common Use Gate Fees. If (a) the City elects to make Preferential Use Gates available to Passenger Carriers that meet minimum gate utilization standards set by the City; (b) a Passenger Carrier has requested from the City, but has been unable to obtain, the assignment of a Preferential Use Gate; and (c) the City reasonably determines that such a Passenger Carrier's scheduled activity on one or more Domestic Common Use Gates would meet the applicable minimum gate utilization standard, the Passenger Carrier's aggregate monthly Domestic Common Use Gate Fees for each such Domestic Common Use Gate shall not exceed what such Passenger Carrier would have been charged if it had been assigned one or more Preferential Use Gates. Domestic Common Use Gate Fees calculated for a Passenger Carrier's use of other Domestic Common Use Gates shall not be diminished by such monthly cap.

(e) Imputed Domestic Common Use Gate Fee. If there are no designated Domestic Common Use Gates in either Terminal, the City shall calculate the Domestic Common Use Gate Fee to be paid for domestic flights using an International Common Use Gate or being accommodated at the City's request on any other Passenger Carrier's Preferential Use Gates by computing the sum of the average Base Terminal Rental Rate for both Terminals plus the average Janitorial Surcharge for both Terminals times 2,650 square feet and dividing that product by 548,000 annual Total Delivered Seats.

5.11.2 International Common Use Gate Fees. Each Passenger Carrier shall pay International Common Use Gate Fees for its use of International Common Use Gates based on the number of its Delivered Departing International Seats and its Arriving International Seats Without FIS Users at International Common Use Gates. The International Common Use Gate Fee effective January 1 of each Fiscal Year shall be the same for the use of International Common Use Gates in the Main Terminal and in Terminal 5 and shall be determined according to the rate-setting method set forth in this Section 5.11.2. Each Passenger Carrier shall pay Domestic Common Use Gate Fees determined according to the rate-setting method set forth in Section 5.11.1 for its use of International Common Use Gates for any domestic flights.

(a) Calculation Of The International Common Use Gate Revenue Requirement. The City shall calculate the International Common Use Gate Revenue Requirement by computing the sum of the following budgetary items for the Fiscal Year:

(i) the sum of the Base Terminal Rental Rate plus the Janitorial Surcharge for the Main Terminal multiplied by the total square footage of International Common Use Holdroom Space in the Main Terminal; plus

(ii) the sum of the Base Terminal Rental Rate plus the Janitorial Surcharge for Terminal 5 multiplied by the total square footage of International Common Use Holdroom Space in Terminal 5; plus

(iii) the budgeted Capital Costs and O&M Expenses for City Equipment allocable to International Common Use Gates; minus

(iv) any Domestic Common Use Gate Fees paid for the use of International Common Use Gates for domestic flights.

(b) Forecast Seats At International Common Use Gates. The City shall determine, based upon estimates provided by Passenger Carriers and other available information, the aggregate forecast Delivered Departing International Seats and Delivered Arriving International Seats without FIS Users at International Common Use Gates.

(c) Calculation Of The International Common Use Gate Fee. The City shall calculate the International Common Use Gate Fee by dividing the International Common Use Gate Revenue Requirement by aggregate forecast Delivered Departing International Seats and Delivered Arriving International Seats without FIS Users at International Common Use Gates.

5.11.3 Domestic Common Use Baggage Make-up Fees. Each Passenger Carrier shall pay for its use (if any) of Domestic Common Use City-owned Baggage Make-up Systems based on the number of its Outbound Checked Bags for flights utilizing Domestic Common Use City-owned Baggage Make-up Systems during the Fiscal Year. The Domestic Common Use Baggage Make-up Fee shall be the same for the use of City-owned Common Use Baggage Claim Systems (if any) in the Main Terminal and in Terminal 5 and shall be calculated according to the rate-setting method set forth in this Section 5.11.3.

(a) Calculation Of The Domestic Common Use Baggage Make-up Revenue Requirement. The City shall calculate the Domestic Common Use Baggage Make-up Revenue Requirement by computing the sum of the following budgetary items for the Fiscal Year:

(i) the applicable Discount Terminal Rental Rate for all Domestic Common Use Baggage Make-up Space in the Main Terminal multiplied by the total square footage of Domestic Common Use Baggage Make-up Space in the Main Terminal; plus

(ii) the applicable Discount Terminal Rental Rate for all Domestic Common Use Baggage Make-up Space in Terminal 5 multiplied by the total square footage of Domestic Common Use Baggage Make-up Space in Terminal 5; plus

(iii) the budgeted Capital Costs and O&M Expenses for Domestic Common Use City-owned Baggage Make-up Equipment in the Main Terminal; plus

(iv) the budgeted Capital Costs and O&M Expenses for Domestic Common Use City-owned Baggage Make-up Equipment in Terminal 5.

(b) Forecast Outbound Checked Bags For Flights Utilizing Domestic Common Use City-owned Baggage Make-up Systems. The City shall determine, based upon estimates provided by Passenger Carriers and other available information, the aggregate forecast Outbound Checked Bags for flights utilizing Domestic Common Use City-owned Baggage Make-up Systems.

(c) Calculation Of The Domestic Common Use Baggage Make-up Fee. The City shall calculate the Domestic Common Use Baggage Make-up Fee by dividing the Domestic Common Use Baggage Make-up Revenue Requirement by aggregate forecast Outbound Checked Bags for flights utilizing Domestic Common Use City-owned Baggage Make-up Systems.

5.11.4 International Common Use Baggage Make-up Fees. Each Passenger Carrier shall pay for its use (if any) of International Common Use City-owned Baggage Make-up Systems based on the number of its Outbound Checked Bags for flights utilizing International Common Use City-owned Baggage Make-up Systems during the Fiscal Year. The International Common Use Baggage Make-up Fee shall be the same for the use of City-owned Common Use Baggage Claim Systems (if any) in the Main Terminal and in Terminal 5 and shall be calculated according to the rate-setting method set forth in this Section 5.11.4.

(a) Calculation Of The International Common Use Baggage Make-up Revenue Requirement. The City shall calculate the International Common Use Baggage Make-up Revenue Requirement by computing the sum of the following budgetary items for the Fiscal Year:

(i) the applicable Discount Terminal Rental Rate for all International Common Use Baggage Make-up Space in the Main Terminal multiplied by the total square footage of International Common Use Baggage Make-up Space in the Main Terminal; plus

(ii) the applicable Discount Terminal Rental Rate for all International Common Use Baggage Make-up Space in Terminal 5 multiplied by the total square footage of International Common Use Baggage Make-up Space in Terminal 5; plus

(iii) the budgeted Capital Costs and O&M Expenses for International Common Use City-owned Baggage Make-up Equipment in the Main Terminal; plus

(iv) the budgeted Capital Costs and O&M Expenses for International Common Use City-owned Baggage Make-up Equipment in Terminal 5.

(b) Forecast Outbound Checked Bags For Flights Utilizing International Common Use City-owned Baggage Make-up Systems. The City shall determine, based upon estimates provided by Passenger Carriers and other available information, the aggregate forecast Outbound Checked Bags for flights utilizing International Common Use City-owned Baggage Make-up Systems.

(c) Calculation Of The International Common Use Baggage Make-up Fee. The City shall calculate the International Common Use Baggage Make-up Fee by dividing the International

Common Use Baggage Make-up Revenue Requirement by aggregate forecast Outbound Checked Bags for flights utilizing International Common Use City-owned Baggage Make-up Systems.

5.11.5 Common Use Baggage Claim Fees. Each Passenger Carrier shall pay for its use (if any) of City-owned Common Use Baggage Claim Systems not allocated to the FIS based on the number of its Arriving Domestic Seats utilizing Common Use City-owned Baggage Claim Systems during the Fiscal Year. The Common Use Baggage Claim Fee shall be the same for the use of City-owned Common Use Baggage Claim Systems (if any) in the Main Terminal and in Terminal 5 and shall be calculated according to the rate-setting method set forth in this Section 5.11.5.

(a) Calculation Of The Common Use Baggage Claim Revenue Requirement. The City shall calculate the Common Use Baggage Claim Revenue Requirement by computing the sum of the following budgetary items for the Fiscal Year:

(i) the sum of the applicable Base Terminal Rental Rate plus the Janitorial Surcharge in the Main Terminal multiplied by the total square footage of Common Use Baggage Claim Space in the Main Terminal; plus

(ii) the sum of the applicable Base Terminal Rental Rate plus the Janitorial Surcharge in Terminal 5 multiplied by the total square footage of Common Use Baggage Claim Space in Terminal 5; plus

(iii) the budgeted Capital Costs and O&M Expenses for City-Owned Common Use Baggage Claim Equipment in the Main Terminal except those costs and expenses that are allocable to the FIS; plus

(iv) the budgeted Capital Costs and O&M Expenses for City-Owned Common Use Baggage Claim Equipment in Terminal 5 except those costs and expenses that are allocable to the FIS.

(b) Forecast Arriving Domestic Seats On flights Utilizing City-owned Common Use Baggage Claim Systems. The City shall determine, based upon estimates provided by Passenger Carriers and other available information, the aggregate Arriving Domestic Seats utilizing City-owned Common Use Baggage Claim Systems.

(c) Calculation Of The Common Use Baggage Claim Fee. The City shall calculate the Common Use Baggage Claim Fee by dividing the Common Use Baggage Claim Revenue Requirement by aggregate forecast Arriving Domestic Seats utilizing City-owned Common Use Baggage Claim Systems.

5.11.6 Domestic Common Use Check-in Fees. Each Passenger Carrier shall pay Domestic Common Use Check-in Fees for its use of Domestic Common Use Check-in Space based on the greater of the number of (a) Check-in Hours that the Passenger Carrier and its Affiliates have been assigned by the City or (b) Check-in Hours actually used by the Passenger Carrier and its Affiliates. The Domestic Common Use Check-in Fee effective

January 1 of each Fiscal Year shall be the same for the use of Domestic Common Use Check-in Space in the Main Terminal and in Terminal 5 and shall be determined according to the rate-setting method set forth in this Section 5.11.6.

(a) Calculation Of The Domestic Common Use Check-in Revenue Requirement. The City shall calculate the Domestic Common Use Check-in Revenue Requirement by computing the sum of the following budgetary items for the Fiscal Year:

(i) the sum of the Base Terminal Rental Rate plus the Janitorial Surcharge for the Main Terminal multiplied by the total square footage of Domestic Common Use Check-in Space in the Main Terminal; plus

(ii) the sum of the Base Terminal Rental Rate plus the Janitorial Surcharge for Terminal 5 multiplied by the total square footage of Domestic Common Use Check-in Space in Terminal 5; plus

(iii) the budgeted Capital Costs and O&M Expenses for City Equipment allocable to Domestic Common Use Check-in Space.

(b) Forecast Domestic Common Use Check-in Hours. The City shall determine, based upon estimated flight schedules provided by Passenger Carriers and other available information, the aggregate forecast of Domestic Common Use Check-in Hours.

(c) Calculation Of The Domestic Common Use Check-in Fee. The City shall calculate the Domestic Common Use Check-in Fee by dividing the Domestic Common Use Check-in Revenue Requirement by the aggregate forecast of Domestic Common Use Check-in Hours.

5.11.7 International Common Use Check-in Fees. Each Passenger Carrier shall pay International Common Use Check-in Fees for its use of International Common Use Check-in Space based on the greater of the number of (a) Check-in Hours that the Passenger Carrier and its Affiliates have been assigned or (b) Check-in Hours actually used by the Passenger Carrier and its Affiliates. The International Common Use Check-in Fee effective January 1 of each Fiscal Year shall be the same for the use of International Common Use Check-in Space in the Main Terminal and in Terminal 5 and shall be determined according to the rate-setting method set forth in this Section 5.11.7.

(a) Calculation Of The International Common Use Check-in Revenue Requirement. The City shall calculate the International Common Use Check-in Revenue Requirement by computing the sum of the following budgetary items for the Fiscal Year:

(i) the sum of the Base Terminal Rental Rate plus the Janitorial Surcharge for the Main Terminal multiplied by the total square footage of International Common Use Check-in Space in the Main Terminal; plus

(ii) the sum of the Base Terminal Rental Rate plus the Janitorial Surcharge for Terminal 5 multiplied by the total square footage of International Common Use Check-in Space in Terminal 5; plus

(iii) the budgeted Capital Costs and O&M Expenses for City Equipment allocable to International Common Use Check-in Space.

(b) Forecast International Common Use Check-in Hours. The City shall determine, based upon estimated flight schedules provided by Passenger Carriers and other available information, the aggregate forecast International Common Use Check-in Hours.

(c) Calculation Of The International Common Use Check-in Fee. The City shall calculate the International Common Use Check-in Fee by dividing the Common Use Check-in Revenue Requirement by the greater of (a) aggregate forecast International Common Use Check-in Hours or (b) 10,950.

5.11.8 Aircraft Parking Fees. The City may establish, after consultation with the AAAC, fees for extended and overnight aircraft parking on Apron Areas associated with Common Use Gates and in remote areas of the Airfield. The City may also establish, after consultation with the AAAC, fees for the use of Common Use hard stands for the loading and unloading of aircraft.

5.12 FIS Facility Fee.

Each Passenger Carrier shall pay FIS Facility Fees for its use of FIS Facilities based on the number of its FIS Users (if any) during the Fiscal Year. The FIS Facility Fee effective January 1 of each Fiscal Year shall be the same for the use of FIS Facilities in the Main Terminal and Terminal 5 and shall be calculated according to the rate-setting method set forth in this Section 5.12.

5.12.1 Calculation Of The FIS Revenue Requirement. The City shall calculate the FIS Revenue Requirement by computing the sum of the following budgetary items for the Fiscal Year:

(a) the sum of the Base Terminal Rental Rate plus the Janitorial Surcharge for the Main Terminal multiplied by the total square footage of FIS Facilities in the Main Terminal; plus

(b) the sum of the Base Terminal Rental Rate plus the Janitorial Surcharge for Terminal 5 multiplied by the total square footage of FIS Facilities in Terminal 5; plus

(c) the budgeted Capital Costs and O&M Expenses for Baggage Claim Systems and other equipment allocable to FIS Facilities.

5.12.2 Forecast FIS Users. The City shall determine, based upon estimates provided by Passenger Carriers and other available information, the aggregate forecast number of FIS Users.

5.12.3 Calculation Of The FIS Facility Fee. The City shall calculate FIS Facility Fee by dividing the FIS Revenue Requirement by forecast FIS Users.

5.13 Airport-Wide Conveyance Fee.

Each Passenger Carrier shall pay Airport-wide Conveyance Fees for the Airport Roadway System and the Automated Transit System ("ATS") based on the number of each Passenger Carrier's O&D Passengers during the Fiscal Year. The Airport-wide Conveyance Fee effective January 1 of each Fiscal Year shall be calculated according to the rate-setting method set forth in this Section 5.13.

5.13.1 Calculation Of The Airport-wide Conveyance Requirement. The City shall calculate the Airport-wide Conveyance Requirement by computing the sum of the following budgetary items for each Fiscal Year:

(a) Capital Costs allocable to Passenger Carriers for the Airport Roadway System and the ATS; plus

(b) O&M Expenses allocable to Passenger Carriers for the Airport Roadway System and the ATS.

5.13.2 Forecast O&D Passengers. The City shall determine, based upon estimates provided by Passenger Carriers and other available information, aggregate forecast O&D Passengers at the Airport during the next Fiscal Year.

5.13.3 Calculation Of The Airport-Wide Conveyance Fee. The City shall calculate the Airport-wide Conveyance Fee by dividing the Airport-wide Conveyance Requirement by aggregate forecast O&D Passengers.

5.14 City Equipment Charges. Each Passenger Carrier shall pay City Equipment Charges for its use of City Equipment. City Equipment Charges effective January 1 of each Fiscal Year shall be determined on a non-discriminatory, full cost-recovery basis.

5.15 Transition Period Rates and Charges.

5.15.1 Notwithstanding anything to the contrary in this Article 5, the fees and charges to be charged by the City and paid by each Air Carrier for its use of the Airport from May 12, 2018 through June 30, 2018 shall be calculated according to the rate-setting methods set forth in Articles V, VI, XII, XIII and XIV of the Main Terminal Prior Use and Lease Agreement, as amended, and Articles V and VI of the Terminal 5 Prior Use and Lease Agreement, based upon the space leased by each Air Carrier under its Prior Use and Lease Agreements (if any); provided, however, that such fees and charges shall not, on an aggregate basis for all Air Carriers, exceed what the fees and charges for that period would have been if they had been calculated in accordance with the rate setting methods set forth in this Article 5.

5.15.2 The fees and charges to be charged by the City and paid by each Air Carrier for its use of the Airport from July 1, 2018 through December 30, 2018 shall be calculated according to the rate-setting methods in this Article 5; provided, however, that the consultation under Section 6.2 and the fees and charges calculated pursuant to Section 5.3

through Section 5.15 shall be based on the period July 1, 2018 through December 31, 2018 instead of the full Fiscal Year 2018.

5.15.3 The fees and charges calculated in accordance with Sections 5.15.1 and 5.15.2 shall be based upon the City's budget for Fiscal Year 2018, with one-half of the total revenue requirement allocated to the period January 2, 2018 through June 30, 2018 and one-half of the total revenue requirement allocated to the period July 1, 2018 through December 30, 2018.

5.16 Air Service Incentive Program.

Notwithstanding any other provision in this Ordinance and, in order to enhance and attract new air service to the Airport, the City may adopt and implement a program of air service incentives at the Airport, consistent with applicable federal requirements, which may include rates and charges incentives and marketing support ("Air Service Incentive Program"). The Air Service Incentive Program, if implemented, shall be offered to all eligible Air Carriers on a nondiscriminatory basis. Such air service incentives shall not increase the fees and charges to be calculated pursuant to Sections 5.3 through 5.15.

5.17 Mid-Year Adjustments.

In order to reduce underpayments or underpayments of Airport Fees and Charges, during each Fiscal Year, the City shall review the most recently available information with regard to the amounts actually incurred or realized during such Fiscal Year with respect to Capital Costs, O&M Expenses and levels of Air Carrier activity. If it appears to the City on the basis of information it is able to accumulate during the course of any Fiscal Year that the budgeted Capital Costs or O&M Expenses or projected levels of Air Carrier activity it has used to calculate the rates and charges set forth in this Article 5 are likely to vary significantly (higher or lower) from actual results, the City may make adjustments to such rates and charges to conform to its revised forecast (a) as of July 1 of such Fiscal Year or (b) at any other time during such Fiscal Year, if the variance between the budgeted Capital Costs or O&M Expenses or projected levels of Air Carrier activity and actual results is expected to be five percent (5%) or more. The City shall provide the AAAC with at least ten (10) days advance written notice ("Mid-Year Adjustment Notice") of any adjustments to be made under this Section 5.17. The AAAC may, within five (5) days of receipt of the Mid-Year Adjustment Notice, request a meeting with the City to review the information that the City used as the basis for an adjustment under this Section 5.17 and if the AAAC does so, the City shall meet with the AAAC within five (5) days of the AAAC's request before making any mid-year adjustments.

5.18 Annual True-Up.

5.18.1 Adjustments-To-Actual. No later than three hundred sixty five (365) days after the close of each Fiscal Year, the City shall provide to each Air Carrier subject to this Ordinance its Final Accounting, covering the Airport's operations for such preceding Fiscal Year. Such Final Accounting shall contain information sufficient to (a) allow the City to recalculate the rates and charges as set forth in Section 5.3 through Section 5.15 on the basis of actual or the City's then current best estimates of Capital Costs and O&M Expenses, Air Carrier activity and other factors affecting the prescribed calculations and (b) determine the amount of any overpayment (credit) or underpayment (debit) due to or from Landing Fee payors, for

their use of the Airfield, and due to or from Passenger Carriers, for their use of the Terminals.

5.18.2 Landing Fee True-Up. The aggregate credit or debit, if any, due to or from all Air Carriers for Landing Fees, shall be applied to the Airfield Revenue Requirement for the following Fiscal Year under Section 5.3.1(f).

5.18.3 Settlements Of Terminal Charges. For all other Airport Fees and Charges, any resulting credit will be issued to each Air Carrier, and any resulting debit will be invoiced to and payable by each Air Carrier. If Terminal Charges actually paid by an Air Carrier were greater than the corresponding amounts chargeable to that Air Carrier, the City shall remit the amount of such overpayment to that Air Carrier within thirty (30) days of the Air Carrier's receipt of the Final Accounting. If Terminal Charges paid by a Passenger Carrier were less than the corresponding amounts chargeable to that Passenger Carrier, the City shall apply the amount of such deficiency to the account of that Passenger Carrier within thirty (30) days of Passenger Air Carrier's receipt of the Final Accounting, and invoice the Passenger Carrier, which amount shall be due and payable within sixty (60) days of invoice.

5.19 Activity Reports.

5.19.1 Air Carrier Reporting. Each Air Carrier shall provide to the City, on or before the 10th day of each and every month, the Monthly Activity Report for the prior month. Each Monthly Activity Report shall be in a format prescribed by the City, and shall include at least the following information: (a) the aircraft type identifying make, model and series, MGLW, and seating capacity for each type of aircraft used at the Airport; (b) the total MGLW: of (i) all passenger aircraft and, (ii) all cargo aircraft landing at the Airport; (c) the total number of domestic and international enplaned and deplaned passengers served by the Air Carrier at the Airport, including the breakdown of FIS Facility and non-FIS Facility deplaned passengers, revenue and non-revenue passengers and enplaned passengers, Main Terminal passengers, Terminal 5 passengers, and O&D Passengers; (d) the total amount (in pounds or kilograms) of domestic and international cargo (freight and express) and mail enplaned, deplaned and through by the Air Carrier at the Airport; (e) the total number of revenue and non-revenue aircraft operations; (f) the Air Carrier's total use of Common Use Gates by date and time, including Gate and aircraft type; (g) the total number of domestic and international Delivered Arriving and Delivered Departing seats; (h) the total number of the Air Carrier's Originating Bags for flights utilizing Domestic Common Use Baggage Make-up and, separately, the total number of the Air Carrier's Originating Bags for flights utilizing International Common Use Baggage Make-up Systems; (i) the total number of arriving seats for flights utilizing Common Use Baggage Claim Systems; and (j) the total number of domestic and international Check-in Hours for Common Use Check-in Space.

5.19.2 Failure to Report. If an Air Carrier fails to provide to the City any Monthly Activity Report in a timely manner, that Air Carrier's Airport Fees and Charges due under this Ordinance shall be determined by assuming that its activity in any month for which the Air Carrier has failed to report its activity equaled its maximum activity during any of the previous twelve (12) months for which the Air Carrier submitted a Monthly Activity Report to the City. Any necessary adjustments in the Air Carrier's charges shall be calculated after it delivers to the City an accurate Monthly Activity Report for the month in question. Resulting credits or debits shall be applied to the appropriate invoices in the next billing period.

Article 6.

Payment Of Rentals, Fees And Charges And Security Deposit.

6.1 Payment Of Landing Fees And Terminal Charges.

Each Air Carrier shall pay to the City, on a monthly basis without invoice, Airport Fees and Charges calculated by the City in accordance with Article 5 as follows:

6.1.1 Not later than the first (1st) day of each month of each Fiscal Year, each Passenger Carrier shall remit to the City the amount of its Fixed Terminal Charges, based on the Terminal Rental Rates then in effect.

6.1.2 Not later than the twentieth (20th) day of each month of each Fiscal Year, each Air Carrier shall remit to the City the amount of its Landing Fees and Activity-Based Terminal Charges, together with its Monthly Activity Report described in Section 5.19 on which the Air Carrier's payment under this Section 6.1.2 is based; provided, however, that the City may use in the future an automated tracking system instead of an Air Carrier's Monthly Activity Report to determine the amount of Landing Fees due from each Air Carrier.

6.2 Place Of Payment; Late Payments.

6.2.1 All amounts due from an Air Carrier hereunder shall be paid in lawful money of the United States of America, without deduction or set off, to the City of Chicago at the Office of the City's Comptroller or at such other place as may be hereafter designated by the City. Each Air Carrier shall pay all amounts payable hereunder by either check, wire transfer or electronic funds transfer ("EFT") or Automatic Clearing House ("ACH"), subject to the City's ability to receive these payments.

6.2.2 Any amount which is not paid within five (5) business days of when due and, if appropriate, invoiced, shall bear an annualized interest charge from its due date at a rate three percent (3%) higher than the "US Prime Rate" as published in the Wall Street Journal or similar successor index of national recognition as determined by the Commissioner.

6.2.3 Amounts due to the City under this Ordinance from any Air Carrier may be included in the calculation of Airport Fees and Charges hereunder when more than ninety (90) days past due and reasonably deemed by the City to be uncollectible after the City has made commercially reasonable efforts to recover such unpaid amounts taking into account application of any available security deposits both prior to and after the expiration of such ninety (90) day period.

6.3 Payments For Affiliates.

6.3.1 In accordance with and subject to an Air Carrier's Letter of Authorization, an Air Carrier may designate one or more other Air Carriers as its Affiliate for the purpose of committing to pay to the City, on behalf of the Affiliate, all of the Affiliate's Airport Fees and Charges, and other charges (including PFCs). Both an Air Carrier and its Affiliate shall

remain jointly and severally liable to the City for the payment of all Airport Fees and Charges (including PFCs), and the submission of all Monthly Activity Reports, that are due to the City on account of an Affiliate's use of any Airport facilities or services as an Affiliate of another Air Carrier.

6.4 Security Deposits.

6.4.1 Delivery And Use Of Security Deposit.

(a) Each Air Carrier shall provide to the City a security deposit equal to the following (the "Security Deposit"):

(i) The Air Carrier's estimated Landing Fees for three (3) months (as determined on the basis of the published schedule of the Air Carrier and its Affiliates, if any) as of that date and the actual Landing Fee Rate effective as of that date), plus

(ii) The Air Carrier's estimated Terminal Charges (including Affiliate's if applicable) for three (3) months.

(b) The Security Deposit shall be in the form of a surety bond the terms of which are acceptable to the City or a letter of credit meeting the requirements set forth in Section 6.4.2 to secure the Air Carrier's performance and observance of the Air Carrier's obligations under this Ordinance.

(c) In the event that an Air Carrier fails to timely meet its payment obligations under Sections 6.1 and 6.2 or otherwise fails to meet an obligation under this Ordinance, the City may, at its option, upon thirty (30) days notice deduct from the Air Carrier's Security Deposit an amount equal to: (i) any sums payable to the City under this Ordinance; (ii) an amount equal to the City's reasonable costs of recovering possession, re-assigning Air Carrier's Assigned Space, and any and all other damages legally recoverable by the City. In any such event, the Air Carrier shall again meet the Security Deposit requirement set forth in Section 6.4.1(a) above within seven (7) days from its receipt of such written notice; provided that if the Air Carrier does not so meet the Security Deposit requirement in a timely manner, the City shall be entitled to set-off such security deposit against the next ensuing payments by the Air Carrier of Airport Fees and Charges until such security deposit is complete. Once triggered, the Security Deposit requirements of this Section 6.4 shall continue until the Air Carrier demonstrates payment performance by having 36 consecutive months of on-time payments, at which time the Air Carrier may request the Security Deposit be returned and at such time the Security Deposit requirement shall be waived and any outstanding Security Deposit returned to Air Carrier.

6.4.2 Letter Of Credit Requirements.

(a) For a Security Deposit in the form of a letter of credit, such letter of credit shall be an irrevocable commercial standby letter of credit for the amount of the Security Deposit in form and substance acceptable to the City that meets the following criteria:

(i) the letter of credit shall provide for its continuance for at least one year from issuance and for automatic extension for additional periods of at least one year from initial expiry date and each subsequent expiry date, unless the issuer of the letter of credit gives the City notice of its intention not to renew such letter of credit not less than sixty (60) days before such expiry date (a "Nonrenewal Notice");

(ii) the letter of credit shall be payable upon the City's presentation of the original of such letter of credit together with a sight draft to the issuer, accompanied by the City's signed statement that the City purports to be entitled to draw on such letter of credit without further notice to the Air Carrier and hold the proceeds thereof;

(iii) the letter of credit shall be issued by a commercial bank satisfactory to the City which maintains a branch in Chicago, Illinois provided that the Commissioner and the City Comptroller may jointly agree to waive the requirement set forth above that such financial institution maintain a branch in Chicago for presentment for payment:

(1) that is chartered under the laws of the United States or any state thereof, or the District of Columbia;

(2) that is insured by the Federal Deposit Insurance Corporation;

(3) whose long-term, unsecured and unsubordinated debt obligations are rated by at least two of Fitch Ratings Ltd. ("Fitch"), Moody's Investors Service, Inc. ("Moody's) and Standard & Poor's Ratings Services ("S&P") or their respective successors (the "Rating Agencies") with ratings of not less than A- from Fitch, A3 from Moody's and A- from Standard & Poor's (the "Long-Term LC Issuer Requirements"); and

(4) whose short-term rating from at least two Rating Agencies is not less than F2 from Fitch, P-2 from Moody's and A-2 from S&P (the "Short-Term LC Issuer Requirements" and, together with the Long Term LC Issuer Requirements, the "LC Issuer Requirements").

(iv) If at any time the LC Issuer Requirements are not met, or if the financial condition of such issuer changes in any other materially adverse way, then the Air Carrier shall within ten (10) days of written notice from the City deliver to the City a replacement letter of credit which otherwise meets the requirements of this Ordinance and that meets the LC Issuer Requirements (and the Air Carrier's failure to do so shall, notwithstanding anything in this Ordinance to the contrary, constitute an Event of Default for which there shall be no notice or grace or cure periods being applicable thereto other than the aforesaid ten-day period).

(b) The letter of credit shall remain in effect as long as the Air Carrier uses the Airport.

(c) The City shall consent to reduce or release such letter of credit when and as this Ordinance would entitle Air Carrier to any reduction or release of the Security Deposit.

6.4.3 Use Of Letter Of Credit.

If any of the following occurs, then the City may draw upon the balance of the letter of credit in an amount equal to the aggregate amount of the Security Deposit this Ordinance then requires: (A) the issuer delivers a Nonrenewal Notice that such issuer no longer intends to maintain a branch in Chicago, Illinois and the Air Carrier fails to deliver a replacement letter of credit that complies with this Ordinance within thirty (30) days after the Air Carrier receives the Nonrenewal Notice (for purposes of which, the City and the Air Carrier shall reasonably cooperate to facilitate the simultaneous exchange of the old letter of credit for the new letter of credit); (B) the happening of any instance in which the criteria set forth in Section 6.4.2(a) are not met; or (C) if the remaining term of the letter of credit is at any time less than thirty (30) days, but the Air Carrier has not delivered an extension or renewal of such letter of credit for at least one year.

6.5 Right To Contest; No Abatement Or Set-off.

6.5.1 An Air Carrier's payment to the City, and the City's acceptance from the Air Carrier, of any payment amount hereunder shall not preclude either the Air Carrier or the City from questioning, within six (6) months from the date of the Air Carrier's receipt of the Final Accounting, the accuracy of any statement on the basis of which such payment was made, or preclude the City from making, within such period, any claim against the Air Carrier for any additional amount payable by the Air Carrier under this Ordinance, or preclude the Air Carrier from making, within such period, any claim against the City for any credit for any excess amount paid by the Air Carrier under this Ordinance; provided, however, that the City shall not be limited by such six-month period if the Air Carrier shall have intentionally underreported its activity used in calculating any payment due by the Air Carrier under this Ordinance.

6.5.2 Notwithstanding the foregoing, no Air Carrier may abate, suspend, postpone, set-off or discontinue any payments of Airport Fees and Charges which it is obligated to pay under this Ordinance.

6.6 Air Carrier Books And Records.

Each Air Carrier shall maintain or make available upon reasonable notice, books (physical or electronic), records and accounts relevant to the determination of any Airport Fees and Charges, each such item of information to be maintained for a period of at least seven years from the date of creation or longer if necessary for pending litigation. If such books, records and accounts are not maintained at its office in Chicago, Illinois, or at the Airport office, the Air Carrier shall in any case maintain such books, records and accounts within the United States or Canada, and the Air Carrier shall promptly furnish the Commissioner, the City Comptroller, the Federal Aviation Administration or the U.S. Comptroller General with all information requested by them with respect to such books, records and accounts. The Commissioner, the City Comptroller, the Federal Aviation Administration or the U.S. Comptroller General, and such persons as may be designated by them, shall each have the right, at all reasonable times, subject to prior written notice to the Air Carrier, to examine and make copies of such books, records and accounts. If the requested books, records and accounts are not made available at the Airport, and the City or its auditors are required to travel elsewhere to review them, the City may require that the Air Carrier reimburse the City

for the reasonable costs of such review of the Air Carrier's books, records and accounts, provided that the City demonstrates an underpayment of five percent (5%) or more.

Article 7.

Additional Obligations Of Air Carriers.

7.1 Taxes, Licenses And Permits.

7.1.1 Each Air Carrier shall pay or cause to be paid any and all taxes and shall obtain or cause to be obtained any and all licenses, permits, certificates and other authorizations required by any governmental authority in connection with the operations or activities performed by the Air Carrier at the Airport, including any and all taxes and other charges in connection with the Air Carrier's use of its Assigned Space.

7.1.2 Any taxes associated with or assessed on any personal property of an Air Carrier located within its Assigned Space shall be the obligation of that Air Carrier and, as such, shall be paid by that Air Carrier and not by the City.

7.1.3 An Air Carrier shall not permit a lien or encumbrance to attach to its Assigned Space or the Airport by reason of any failure to pay taxes.

7.2 Utilities.

Each Air Carrier shall be solely responsible for paying all utilities associated with the Air Carrier's Assigned Space, to the extent such utilities are metered or otherwise calculated to identify usage within the Assigned Space, provided that standards for separate payment and metering are applied consistently among Air Carriers throughout the Airport.

Article 8.

Notices.

Except as otherwise expressly provided hereunder, all notices and other communications provided for under this Ordinance shall be in writing and shall be: (a) mailed; (b) personally delivered; or (c) to the extent expressly permitted elsewhere in this Ordinance for a specific notice or as mutually agreed by the City and an Air Carrier, sent by electronic mail with electronic receipt. Each Air Carrier shall provide to the City the contact and address for notices to that Air Carrier. Notices to the City shall be sent to:

Commissioner
Chicago Department of Aviation
Chicago O'Hare International Airport
10510 West Zemke Road
Chicago, Illinois 60666
[Electronic Mail Address:]

with a copy to:

General Counsel
Chicago Department of Aviation
Chicago O'Hare International Airport
10510 West Zemke Road
Chicago, Illinois 60666
[Electronic Mail Address:]

Except as otherwise expressly provided hereunder, any notice or communication under this Ordinance shall be deemed to have been given or made: (a) if a messenger or courier service is used, when delivered to the addressee; (b) if sent by mail (certified or by other method with tracking and confirmation receipt), upon receipt, or upon attempted delivery where delivery is refused or mail is unclaimed five (5) days after being deposited in the mails, postage prepaid and properly addressed; and (c) if sent by electronic mail, upon receipt by the City of a written reply or electronic receipt.

SECTION III. Letters Of Authorization. The Commissioner is authorized to execute Letters of Authorization in substantially the forms attached hereto as Exhibit B and Exhibit C with air carriers that seek to operate at O'Hare, as contemplated by the Rates and Operations Section of this Ordinance.

SECTION IV. Rate Agreements. The Commissioner is further authorized to execute Rate Agreements in substantially the form attached hereto as Exhibit D with air carriers that operate at O'Hare.

SECTION V. Codification. Section 10-36-190 of the Municipal Code of Chicago is hereby amended by inserting the underscored language and deleting the struck-through language, as follows:

10-36-190 Compensation For Use Of Chicago-O'Hare International Airport And Chicago Midway Airport.

No person shall use the airport facilities of Chicago-O'Hare International Airport or Chicago Midway Airport, including non-commercial private aircraft, without paying compensation for the use of such facilities in accordance with the following schedule of fees:

(a) For each landing at Chicago-O'Hare International Airport of an aircraft operated by an Air Carrier, as defined in the O'Hare Rates and Operations Ordinance adopted by the City Council on December 13, 2017 (for purposes of this section, the "O'Hare Rates and Operations Ordinance"), ~~a signatory to (i) an Amended and Restated Chicago-O'Hare International Airport Use Agreement and Terminal Facilities Lease, in the form approved by the city council as of January 1, 1985, as it may be amended from time to time ("O'Hare Use Agreement"), or (ii) an International Terminal Use Agreement and Facilities Lease, in the form approved by the city council as of January 1, 1990, as it may be amended from time to time,~~ the landing fee rate ~~per 1,000 pounds approved maximum landing weight~~

shall be the landing fee rate then in effect pursuant to the O'Hare ~~Use Agreement~~ Rates and Operations Ordinance.

(b) For each landing at Chicago-O'Hare International Airport of an aircraft other than those specified in subsection (a), the landing fee rate ~~per 1,000 pounds approved maximum landing weight~~ shall be determined by the commissioner of aviation consistent with the O'Hare Rates and Operations Ordinance.

(c) For each aircraft at Chicago-O'Hare International Airport parking for each 24-hour period or fraction thereof in an aircraft parking area designated as public, a fee thereof shall be ~~equal to the prescribed landing fee for such aircraft at the airport, except that no fee shall be due for parking an aircraft in such an area during the first hour after landing~~ determined pursuant to the O'Hare Rates and Operations Ordinance.

(Omitted text is unaffected by this ordinance.)

~~(i) A charge ("Common Use Gate Charge") for the use of any gate designated by the commissioner of aviation as a Common Use Gate for common, non-exclusive use of airlines shall be paid by each airline which uses such Common Use Gate. The commissioner of aviation is hereby authorized to set, in compliance with all applicable federal laws, rules, regulations and orders, the Common Use Gate Charge from time to time applicable to each Common Use Gate calculated in a manner designed to achieve cost recovery plus, if determined by the commissioner of aviation to be in the best interests of the City, a premium not to exceed thirty five percent. The Common Use Gate Charge shall be published in the Rules and Regulations for Chicago O'Hare International Airport.~~

SECTION VI. Effective Dates. Section II of this Ordinance, the Rates and Operations Section, and Section V, Codification, shall be in full force and effect from and after May 12, 2018.

The remainder of this Ordinance shall be in full force and effect from and after the date of its passage and approval.

Exhibits "A", "B", "C", and "D" referred to in this ordinance read as follows:

Exhibit "A".
(To Ordinance)

Illustrative Rate Calculations.

Table 1
Landing Fee
Chicago - O'Hare International Airport

	Index	Airfield
Airfield Revenue Requirement		
Capital Costs		
Existing Debt Service		
CIP Debt Service		
TAP Debt Service		
Less:		
Pledged PFC Revenues		
Federal Funds, BAB Subsidy and Others		
Net Debt Service		
Debt Service Coverage		
Program Fees and Other Costs		
Amortization		
Equipment Purchases and Small Capital Outlay		
Subtotal Capital Costs	[A]	
O&M Expenses	[B]	
Required Deposits	[C]	
Subtotal	[D]=[A] thru [C]	
Less:		
Other Airfield Revenues (a)	[E]	
Interest Income	[F]	
Landing Fee True-ups for prior Fiscal Years	[G]	
Airfield Revenue Requirement	[H]=[D] thru [G]	
Forecast Maximum Gross Landed Weight	[I]	
Landing Fee Rate	[H]/[I]	

(a) Including revenues from general aviation operations, and remain-over-night and hardstand fees if any.

Table 2
Terminal Rental Rates
Chicago - O'Hare International Airport

	Index	Main Terminal	O&D Terminal
Gross Terminal Revenue Requirements			
Capital Costs			
Existing Debt Service			
CIP Debt Service			
TAP Debt Service			
Less:			
Pledged PFC Revenues			
Federal Funds, BAB Subsidy and Others			
Net Debt Service			
Debt Service Coverage			
Program Fees and Other Costs			
Amortization			
Equipment Purchases and Small Capital Outlay			
Subtotal Capital Costs	[A]		
O&M Expenses	[B]		
Required Deposits	[C]		
Less: Interest Income	[D]		
Gross Terminal Revenue Requirements	[E]=[A] thru [D]		
Less:			
Costs of City-owned Baggage Claim/Make-up Systems	[F]		
City Equipment Costs	[G]		
FIS Equipment Costs	[H]		
City Janitorial Costs	[I]		
Terminal Space Revenue Requirements	[J]=[E] thru [I]		
Airline Rentable Space Ratio	[K]		
Airline Terminal Space Revenue Requirements	[L]=[J]*[K]		
Weighted Airline Terminal Rentable Space	[M]		
Base Terminal Rental Rate	[N]=[L]*[M]		
Discount Ratio	[O]		
Discount Terminal Rental Rate	[N]*[O]		
City Janitorial Costs			
Space Subject to Janitorial Surcharge			
Janitorial Surcharge Rate	[P]		
Terminal Rental Rate - Base Space	[N]		
Terminal Rental Rate with Janitorial Surcharge	[N]+[P]		

Table 3
Preferential Use City-Owned Baggage System Charges
Chicago - O'Hare International Airport

	Index	Req.
Preferential Use City-owned Baggage Make-up Charge		
Capital Costs	[A]	
O&M Expenses	[B]	
Preferential Use City-owned Baggage Make-up Charge	[A]+[B]	
Preferential Use City-owned Baggage Claim Charge		
Capital Costs	[C]	
O&M Expenses	[D	
Preferential Use City-owned Baggage Claim Charge	[C]+[D]	

Table 4
Common Use Gate Fees
Chicago - O'Hare International Airport

	Index	Rate	Space	Req.
Domestic Common Use Gate Revenue Requirements				
Main Terminal Common Use Holdroom				
Terminal 5 Common Use Holdroom				
City Equipment Costs				
Domestic Common Use Gate Revenue Requirement	[A]			
Domestic Common Use Gate Total Delivered Seats	[B]			
Domestic Common Use Gate Fee	[A]/[B]			
Imputed Domestic Common Use Gate Fee				
Common Use Holdroom at Average Terminal Rental Rate	[C]			
548,000 Annual Total Delivered Seats	[D			
Imputed Domestic Common Use Gate Fee	[C]/[D]			
International Common Use Gate Revenue Requirement				
Main Terminal Common Use Holdroom				
Terminal 5 Common Use Holdroom				
City Equipment Costs				
Subtotal	[E]			
Less: Domestic Common Use Gate Fees for Int'l Gate	[F]			
International Common Use Gate Revenue Requirement	[G]=[E]+[F]			
Int'l Common Use Gate Seats (a)	[H]			
Int'l Common Use Gate Fee	[G]/[H]			

(a) Including Delivered Departing International Seats and Arriving International Seats Without FIS Users.

Table 5
Common Use Baggage System Charges
Chicago - O'Hare International Airport

	Index	Rate	Space	Req.
Domestic Common Use Baggage Make-up Revenue Requirement				
Main Terminal Common Use Baggage Make-up				
Terminal 5 Common Use Baggage Make-up				
Main Terminal Common Use Baggage Make-up Equipment Costs				
Terminal 5 Common Use Baggage Make-up Equipment Costs				
Domestic Common Use Baggage Make-up Revenue Req.	[A]			
Outbound Checked Bags	[B]			
Domestic Common Use Baggage Make-up Charge	[A]+[B]			
International Common Use Baggage Make-up Revenue Requirement				
Main Terminal Common Use Baggage Make-up				
Terminal 5 Common Use Baggage Make-up				
Main Terminal Common Use Baggage Make-up Equipment Costs				
Terminal 5 Common Use Baggage Make-up Equipment Costs				
International Common Use Baggage Make-up Revenue Req.	[C]			
Outbound Checked Bags	[D]			
International Common Use Baggage Make-up Charge	[C]+[D]			
Common Use Baggage Claim Revenue Requirement				
Main Terminal Common Use Baggage Claim				
Terminal 5 Common Use Baggage Claim				
Main Terminal Common Use Baggage Claim Equipment Costs				
Terminal 5 Common Use Baggage Equipment Claim Costs				
Common Use Baggage Claim Revenue Requirement	[E]			
Arriving Domestic Seats and other applicable seats	[F]			
Common Use Baggage Claim Charge	[E]+[F]			

Table 6
Common Use Check-in Charges
Chicago - O'Hare International Airport

	Index	Rate	Space	Req.
Domestic Common Use Check-in Revenue Requirement				
Main Terminal Common Use Check-in				
Terminal 5 Common Use Check-in				
City Equipment Costs				
Domestic Common Use Check-in Revenue Requirement	[A]			
Domestic Common Use Check-in Hours	[B]			
Domestic Common Use Check-in Charge	[A]/[B]			
Int'l Common Use Check-in Revenue Requirement				
Main Terminal Common Use Check-in				
Terminal 5 Common Use Check-in				
City Equipment Costs				
Int'l Common Use Check-in Revenue Requirement	[C]			
Int'l Common Use Check-in Hours	[D]			
Int'l Common Use Check-in Charge	[C]/[D]			

Table 7
FIS Facility Fee
Chicago - O'Hare International Airport

	Index	Rate	Space	Req.
FIS Revenue Requirement				
Main Terminal FIS Facility				
Terminal 5 FIS Facility				
FIS Baggage Claim Costs				
FIS Revenue Requirement	[A]			
FIS Users	[B]			
FIS Facility Fee	[A]/[B]			

Table 8
Airport-wide Conveyance Fee
Chicago - O'Hare International Airport

	Index	Roadway Costs	ATS Costs	Airport-wide Conveyance
Airport-wide Conveyance Requirement				
Capital Costs				
Existing Debt Service				
CIP Debt Service				
TAP Debt Service				
Less:				
Pledged PFC Revenues				
Federal Funds, BAB Subsidy and Others				
Net Debt Service				
Debt Service Coverage				
Program Fees and Other Costs				
Amortization				
Equipment Purchases and Small Capital Outlay				
Subtotal Capital Costs	[A]			
O&M Expenses	[B]			
Required Deposits	[C]			
Airport-wide Conveyance Requirement	[D]=[A] thru [C]			
O&D Passengers	[E]			
Airport-wide Conveyance Fee	[D]/[E]			

Table 9
Remain-over-night and Hardstand Fees
Chicago - O'Hare International Airport

	Index	Amount
Revenue Requirements		
Capital Costs		
Existing Debt Service		
CIP Debt Service		
TAP Debt Service		
Less:		
Pledged PFC Revenues		
Federal Funds, BAB Subsidy and Others		
Net Debt Service		
Debt Service Coverage		
Program Fees and Other Costs		
Amortization		
Equipment Purchases and Small Capital Outlay		
Subtotal Capital Costs	[A]	
O&M Expenses	[B]	
Required Deposits	[C]	
Subtotal	[D]=[A] thru [C]	
Divided by Number of Parking Positions	[E]	
Annual Costs per Parking Position	[F]=[D]/[E]	
Average Annual Turns per Common Use Gates	[G]	
Remain-over-night Fee	[H]=[F]/[G]	
Hardstand Discount	[I]	
Hardstand Fee	[H]*[I]	

Exhibit "B".
(To Ordinance)

Form Of One Year Letter Of Authorization.

[Name]

[Title]

[Airline]

[Address]

Subject: Letter of Authorization
Chicago O'Hare International Airport

Dear [Name],

As required by Section 1.5 of the O'Hare International Airport Rates and Operations Ordinance (the "Ordinance"), this Letter of Authorization ("LOA") from the City of Chicago ("City") grants [Airline] ("Airline") certain rights to use the Airfield and certain designated space within the Terminal Complex (as those terms are defined in the Ordinance) at O'Hare International Airport (the "Airport") subject to the terms and conditions specified in the Ordinance, (Sub)Exhibit A, and the Terms and Conditions ("Terms and Conditions"), (Sub)Exhibit B, both of which are attached and incorporated by reference into this LOA. Airline agrees to comply with the Ordinance for as long as Airline operates at the Airport unless and until both Airline and City have executed an Airline Use and Lease Agreement ("AULA") with an effective date on or after May 12, 2018, at which point the AULA, rather than the Ordinance, will govern Airline's operations at the Airport. Failure of Airline to comply with the Ordinance shall be a default under this LOA and shall entitle the City to terminate this LOA and to exercise all other rights and remedies set forth in the Ordinance or otherwise legally available.

Each reference in this LOA and the Terms and Conditions to any of the following subjects shall incorporate the information specified below:

City: City of Chicago.

City's Overnight Delivery and Street Address:

Attention: [Contact and Address]

City's Post Office and Payment Address:

Attention: [Contact and Address]

Airline: [Airline Legal Name]

Airline's Overnight Delivery Address:

Attention: [Contact and Address]

Airline's Post Office Delivery Address:

Attention: [Contact and Address]

Effective Date: May 12, 2018.

Term: The period of time beginning on the Effective Date and ending on the Expiration Date, unless earlier terminated as provided in this LOA.

Expiration Date: December 31, 2019.

Extensions: By written notice to the City prior to the end of the Term, and subject to advance written approval by the Commissioner, Airline may extend the Term for a period not to exceed 12 months. Airline may not terminate this LOA, accelerate any expiration date, or reduce the amount of Exclusive Use Space or Preferential Use Space assigned under this LOA prior to the end of the Term.

All other capitalized words and phrases used in this LOA have the meanings set forth in the Ordinance or the Terms and Conditions or, if not so set forth, shall have their usual and customary meanings.

Assigned Space Notice: The Assigned Space Notice attached as (Sub)Exhibit C to this Letter of Authorization designates space in each Terminal, if any, that will be made available by the City for use by Airline as Exclusive Use Space or Preferential Use Space. Airline's use of its assigned Exclusive Use Space and Preferential Use Space shall be subject to the Ordinance and the Terms and Conditions.

Permitted Uses: As provided in Article 3 of the Ordinance.

Calculation Of Rates And Charges And Payment: Article 5 of the Ordinance establishes the Airport Fees and Charges that Airline must pay for use of space and other facilities at the Airport. Airline's payment obligations are specified in Article 6 of the Ordinance.

Security Deposit: $[Security Deposit], if required under the Ordinance.

Notices: If to the City, to:

Commissioner
Chicago Department of Aviation
Chicago O'Hare International Airport
10510 West Zemke Road
Chicago, Illinois 60666
[Non-individual Electronic Mail Address:]

with a copy to:

General Counsel
Chicago Department of Aviation
Chicago O'Hare International Airport
10510 West Zemke Road
Chicago, Illinois 60666
[Non-individual Electronic Mail Address:]

If to Airline for all notices, except notices pursuant to Sections 2.3, 6.2, 8.13 or 11.7.2 of the Terms and Conditions, to:

_____
_____
_____
_____
_____

If to Airline for notices on environmental matters pursuant to Section 8.13, to:

_____

[cc: airline general contact] _____

[Non-individual Electronic Mail Address]

If to Airline pursuant to Section 2.3 (City's Right of Entry) or Section 6.2 (Performance by City upon Failure of Airline) of the Terms and Conditions, to:

_____

_____

[local station manager] _____

[cc: airline general contact] _____

[Non-individual Electronic Mail Address]

with a copy to AAAC Representative:

_____

_____

_____

_____

_____

or to such other person or address as either the City or Airline may hereafter designate by written notice to the other in accordance with this Notice section. Except as otherwise expressly provided hereunder, any notice or communication under this Letter of Authorization shall be deemed to have been given or made: (a) if a messenger or courier service is used, when delivered to the addressee; (b) if sent by mail (certified or by other method with tracking and confirmation receipt), upon receipt, or upon attempted delivery where delivery is refused or mail is unclaimed five days after being deposited in the mails, postage prepaid and properly addressed; and (c) if sent by electronic mail, upon receipt by the City of a written reply or electronic receipt. Airline agrees to provide the City with any changes to its notice information, including electronic mail addresses, within five business days of such change.

Designation of Agent for Service of Process:

With respect to Section 11.7.2 (Service of Process) of the Terms and Conditions, Airline hereby designates as its agent in Chicago, Illinois:

_____
_____
_____
_____
_____

Please acknowledge receipt of this LOA and agreement to all of the provisions of this LOA, including the attached Terms and Conditions, by signing in the space provided below and returning the original to this office along with any required security deposit and certificates of insurance.

Sincerely,

[Name]

[Title]

City of Chicago

Department of Aviation

[(Sub)Exhibit "C" referred to in this Letter of Authorization printed on page 63251 of this *Journal*.]

[(Sub)Exhibit "A" referred to in this Letter of Authorization omitted intentionally.]

(Sub)Exhibit "B" referred to in this Letter of Authorization reads as follows:

(Sub)Exhibit "B".
(To Letter Of Authorization)

Terms And Conditions.

Article 1

DEFINITIONS

1.1 Definitions

The following words, terms and phrases shall, for purposes of these Terms and Conditions, have the following meanings. All other capitalized words and phrases used in this Letter of Authorization shall have the meanings otherwise set forth in the Ordinance or the Letter of Authorization or, if not so set forth, shall have their usual and customary meanings.

"AAAC" or "Airline Airport Affairs Committee" means the Airline Airport Affairs Committee consisting of designated representatives of Air Carriers operating at the Airport.

"AAAC Representative" means the person designated in writing by Airline to serve as its representative for purposes of this Letter of Authorization.

"Affiliate" means an Air Carrier providing air service at the Airport that (a) has been properly designated as an Affiliate in accordance with another Air Carrier's Letter of Authorization, and either (b) is a parent or subsidiary of the designating Air Carrier or a subsidiary of said Air Carrier's parent company or under the same parental control as said Air Carrier, or (c) to the extent that it:

(i) operates flights under an International Air Transport Association (1ATA) flight designator code of the Air Carrier designating it as its Affiliate; or

(ii) otherwise operates under essentially the same trade name of the Air Carrier designating it as its Affiliate and uses essentially the same livery as said Air Carrier; or

(iii) operates cargo feeder flights at the Airport under the direction and control ofthe Air Carrier designating it as its Affiliate.

"Air Carrier" means a carrier certificated by the Secretary ofthe U.S. Department of Transportation as a Passenger Carrier under 49 U.S.C. § 41102 or a Cargo Carrier under 49 U.S.C. § 41103.

"Air Transportation Business" means that business operated by Airline al the Airport for the commercial transportation by air of persons, property, mail, parcels and/or cargo.

"Airfield" means those areas of the Airport that provide for the landing, taking off, taxing and parking of aircraft, and all facilities, equipment and improvements now or hereafter located thereon, including the runways, taxiways. Apron Areas and facilities at the Airport for the purpose of controlling and assisting arrivals, departures and operations of aircraft using the Airport, such as control towers or other facilities operated and maintained by the FAA or any other federal agency, security fences, service roads, signals, beacons, wind indicators, flood lights, landing lights, boundary lights, construction lights, radio and electronic aids or other aids to operations, navigation or ground control of aircraft whether or not of a type herein mentioned and even though located away from but related to the rest of the Airfield as all such areas, facilities, equipment and improvements may be modified, improved, or enlarged from time to time by the City.

"Airline" means the Air Carrier named on this Letter of Authorization.

"Airline Airport Affairs Committee" or "AAAC" means the Airline Airport Affairs Committee consisting of designated representatives of Air Carriers operating at the Airport.

"Airline Alliance" means the Star Alliance, SkyTeam, one world and similar airline partnerships.

"Airport" means Chicago O'Hare International Airport, together with any additions thereto, or improvements or enlargements of it, later made, but any land, rights-of-way, or improvements which are now or later owned by or are part of the transportation system operated by the Chicago Transit Authority, or any successor thereto, wherever located within the boundaries of the Airport, are not deemed to be part of the Airport.

"Airport Fees and Charges" means, for any Fiscal Year, all rents, charges and fees payable by all Air Carriers for such Fiscal Year as determined and adjusted pursuant to the Ordinance.

"Airport Rules" means, collectively, all rules, procedures, requirements, protocols and regulations currently effective and hereinafter amended, adopted or established by the City applicable to Airport operations and users, all of which are incorporated into and made a part of this Letter of Authorization.

"Alliance Partner" means a Passenger Carrier that is (a) a member of the same Airline Alliance as another Passenger Carrier and (b) has been designated an Alliance Partner by such other Passenger Carrier under its Letter of Authorization.

"Applicable Laws" means, collectively, all applicable present and future federal, state and local laws, rules, regulations and ordinances, as they may be amended from time to time, whether foreseen or unforeseen, ordinary as well as extraordinary, including without implied limitation those relating to (i) health, sanitation and safely; (ii) the environment, including without limitation the Environmental Laws; (iii) access for persons with disabilities, including without limitation the Americans with Disabilities Act, 42 U.S.C. § 12101 et seq.; and (iv) airport security, including without limitation the regulations of the Transportation Security Administration, 49 CFR Parts 1540, 1542, 1544 et seq.

"Apron Areas" means the paved areas surrounding the Terminal Complex intended for use by aircraft or aircraft servicing equipment used by Passenger Carriers, including hardstand positions and the paved areas available for use in common by or for the benefit of the Cargo Carriers, as all such paved areas may be modified, improved, or enlarged from time to time by the City.

"Artwork" means any work of visual art as defined in Section 101 of the Copyright Act.

"Assigned Space" means any: (a) Exclusive Use Space, (b) Preferential Use Space and (c) Common Use Space assigned to Airline by City under this Letter of Authorization; provided, however, that in the case of Common Use Space, such areas will only constitute "Assigned Space" during the period of time for which Airline has the right to use such areas.

"Assigned Space Notice" means the notice described in Section 2.1.

"Assignment" means to assign, transfer, convey, sell, mortgage, pledge or encumber as described further in Section 2.2.

"Associated Party(ies)" means Airline's employees, contractors, subcontractors, agents, licensees, Affiliates, vendors, invitees (excluding passengers), any other Air Carrier that Airline expressly authorized to use its Assigned Space, and other parties under Airline's direction or control that come onto the Airport arising out of or relating to Airline's use of the Airport, but excluding Air Carriers that Airline is compelled by the City to accommodate within Airline's Assigned Space.

"Baggage Claim Space" means the footprint of the Baggage Claim Systems and proximate circulation space designated by the Commissioner, as such designations may be adjusted from time to time by the City.

"Baggage Claim Systems" means all the equipment that delivers Inbound Checked Bags from inbound aircraft to arriving passengers and including baggage claim devices and interline belts.

"Bond Indenture" means the Master Indenture of Trust Securing Chicago O'Hare International Airport General Airport Revenue Senior Lien Obligations, dated as of September 1, 2012, as the same may be amended, supplemented and restated from time to time, and any ordinance, credit agreement or indenture, or combination thereof adopted or authorized by the City Council of the City authorizing the issuance of notes, bonds or other obligations for the Airport and securing such obligations by a pledge of revenues or net revenues of the Airport, or any ordinance or indenture supplemental thereto.

"Bonds" means all notes, bonds or other obligations issued pursuant to and secured by a pledge of revenues or net revenues of the Airport under any Bond Indenture. The term "Bonds" does not include other bonds, such as special facility revenue bonds or bonds secured solely by Passenger Facility Charge or Customer Facility Charge revenues pursuant to a separate indenture, which may be issued to finance capital projects at or related to the Airport.

"Cargo Carrier" means a carrier certificated by the Secretary of the U.S. Department of Transportation as a Cargo Carrier under 49 U.S.C. § 41103.

"CDA" or "Department of Aviation" means the Chicago Department of Aviation, or any successor agency thereto.

"Check-in Space" means the space in the Terminals for passenger check-in. including the space used for counters, self-service kiosks and passenger and baggage check-in queuing space, designated by the Commissioner, as such designations may be adjusted from time to time by the City.

"City" means the City of Chicago, a municipal corporation and home rule unit of local government organized and existing under Article VII, Sections 1 and (6)(a), respectively, of the 1970 Constitution of the State of Illinois.

"City Indemnified Parties" means the City, its elected and appointed officials, officers, agents, employees, contractors, consultants and representatives.

"Claim(s)" means any and all losses, liabilities, penalties, damages of whatever nature, causes of action, suits, claims, demands, judgments, injunctive relief, awards and settlements as described further in Section 7.1.1.

"Commissioner" means the Commissioner of the Department of Aviation, his or her designee, or any successor to the duties of such official.

"Common Use Baggage Claim Space" means the Baggage Claim Space in the Terminals designated by the Commissioner to be used in common by Passenger Carriers for arriving domestic flights or arriving international flights not carrying FIS Users, as such designations may be adjusted from time to time by the City.

"Common Use Check-in Space" means Check-in Space designated by the Commissioner to be used in common by Passenger Carriers. Common Use Check-in Space may be separately designated by the City as Domestic and International.

"Common Use Gate" means the Gates designated by the Commissioner, in accordance with the Ordinance and the Terminal Space Use Protocols, to be used in common by Passenger Carriers operating at the Airport, and shall not be deemed to include any Preferential Use Gates, as such designations may be adjusted from time to time by the City. Common Use Gates may be separately designated by the City as Domestic and International.

"Common Use Space" means those areas designated by the Commissioner within the Terminal Complex, including Common Use Gates (and associated Gate Ramps and Apron Areas), Common Use Check-in Space, Common Use Baggage Make-up Space, and Common Use Baggage Claim Space that are made available by the City to one or more Passenger Carriers, as such designations may be adjusted from time to time by the City. Common Use Space may be separately designated by the City as Domestic and International.

"Concluding Walk-Through" shall mean a report documenting the observations and findings made by a representative or consultant of the City regarding the environmental condition of Airline's Assigned Space or any portion thereof and their state of compliance with Environmental Laws and to document Airline's compliance with Section 8.1.11 during a physical walk-through of Airline's Assigned Space or any portion thereof by the City and Airline prior to the date that they are vacated or surrendered.

"Contaminant" means any of those materials set forth in 415 ILCS 5/3.165, as amended from time to time, that are subject to regulation under any Environmental Law.

"Contractor" means a person or firm hired by Airline to act as an agent or independent contractor, whether or not Airline is reimbursed by the City for costs of hiring such person or firm, as well as subcontractors of any such agent or independent contractor, in connection with or pursuant to the performance of any acts or obligations under the Ordinance or a Letter of Authorization.

"Copyright Act" means the U.S. Copyright Act (17 U.S.C. § 101 et seq.).

"Customer Facility Charge" means the customer facility charge authorized by the Illinois Vehicle Code (625 ILCS 5/6-305), or any successor law or provision, with respect to the Airport.

"Department of Aviation" or "CDA" means the Chicago Department of Aviation, or any successor agency thereto.

"Discharge" means an act or omission by which Hazardous Substances or Other Regulated Material, now or in the future, are leaked, spilled, poured, deposited, or otherwise disposed into land, wetlands or Waters, or by which those substances are deposited where, unless controlled or removed, they may drain, seep, run or otherwise enter said wetlands or Waters.

"Dispose", "Disposal" or "Disposing" and variants thereof mean the discharge, deposit, injection, dumping, spilling, leaking, or placing of any Hazardous Substance or Other Regulated Material into or on any land or water so that such Hazardous Substance or Other Regulated Material or any constituent thereof may enter the environment or be emitted into the air or discharged into any waters, including ground waters.

"Effective Date" means the Effective Date as described in this Letter of Authorization.

"Environmental Claim" means any demand, cause of action, proceeding or suit (a) for damages (actual or punitive), injuries to person or property, taking or damaging of property or interests in property without just compensation, nuisance, trespass, damages to natural resources, fines, penalties, interest, or (b) losses, or for the costs of site investigations, feasibility studies, information requests, health or risk assessments, contribution, settlement, or actions to correct, remove, remediate, Respond to, clean up, prevent, mitigate, monitor, evaluate, assess, or abate the Release of a Hazardous Substance or Other Regulated Material, or any other investigative, enforcement, cleanup, removal, containment, remedial, or other private or governmental or regulatory action at any time threatened, instituted, or completed pursuant to any applicable Environmental Law, or (c) to enforce insurance, contribution, or indemnification agreements being made pursuant to a claimed violation or non-compliance with any Environmental Law.

"Environmental Indemnitees" shall have the meaning set forth in Section 8.7.

"Environmental Law(s)" means any Federal, state, or local law. statute, ordinance, code, rule, permit, plan, regulation, license, authorization, order, or injunction which pertains to health, safety, any Hazardous Substance or Other Regulated Material, or the environment (including, but not limited to, ground, air, water or noise pollution or contamination, and underground or above-ground tanks) and shall include, without limitation, the Emergency Planning and Community Right-to-Know Act, 42 U.S.C. § 1 1001 et seq.: the Toxic Substances Control Act, 15 U.S.C. § 2601 et seq.; the Hazardous Material Transportation Act, 49 U.S.C. § 1801 et seq.; the Resource Conservation and Recovery Act ("RCRA"), 42 U.S.C. § 6901 et seq., as amended by the Hazardous and Solid Waste Amendments of 1984; the Comprehensive Environmental Response, Compensation and Liability Act of 1980, 42 U.S.C. § 9601 et seq. ("CERCLA"), as amended by the Superfund Amendments and Reauthorization Act of 1986 ("SARA"); the Occupational Safety and Health Act, 29 U.S.C. § 651 et seq.; the Federal Water Pollution Control Act, 33 U.S.C. § 1251 et seq.; the Clean Air Act, 42 U.S.C. § 7401 et seq.; the Illinois Environmental Protection Act, 415 ILCS 5/1 et seq.; the Gasoline Storage Act, 430 ILCS 15/0.01 et seq.; the Sewage and Waste Control Ordinance of the Metropolitan Water Reclamation District of Greater Chicago ("MWRD"); the Municipal Code of the City of Chicago; and any other local, state, or federal environmental statutes, and all rules, regulations, orders, and decrees now or hereafter promulgated under any of the foregoing, as any of the foregoing now exist or may be changed or amended or come into effect in the future.

"Event of Default" means an Event of Default as defined in Section 10.1.

"Exclusive Use Space" means any office space, operation space, storage area, VIP Lounges, employee break room, baggage service office or other areas ofthe Terminal Complex designated for Airline's exclusive use, subject to Section 2.1.2 and as more fully described in the Assigned Space Notice.

"FAA" or "Federal Aviation Administration" means the Federal Aviation Administration created under the Federal Aviation Act of 1958, as amended, or any successor agency thereto.

"Facilities Maintenance Protocols" means the City's policies and rules governing the maintenance of equipment and facilities at the Airport, as may be developed, and as may be amended from time to time by the Commissioner, after consultation with the AAAC, which may include a matrix detailing operations and maintenance responsibilities of the City, the Airline, the Equipment and Services Consortium, and any other parties as indicated herein.

"Federal Aviation Administration" or "FAA" means the Federal Aviation Administration created under the Federal Aviation Act of 1958, as amended, or any successor agency thereto.

"Federal Bankruptcy Code" means 11 U.S.C. § 101 et seq.

"FIS Facilities" means the federal inspection services facilities wherever located in any Terminal, including the sterile corridors connecting any such facilities to International Gates as they may be adjusted from time to time by the City.

"FIS User" means passengers (excluding flight crew) including pre-cleared passengers arriving on international flights who are required to use the FIS Facilities for customs purposes.

"Fiscal Year" means January 1 through December 31 of any year or such other fiscal year as the City may adopt for the Airport.

"Gate" means an area of the Terminal made up of Holdroom Space and a portal or stairwell, if any, through which passengers must pass to board or disembark an aircraft and the associated Gate Ramp.

"Gate Ramp" means the Apron Area associated with a Gate.

"Hazardous Substance" has the meaning set forth in 415 ILCS 5/3.215, as amended from time to time.

"Holdroom Space" means the area associated with a Gate for the staging of passengers waiting to board an aircraft at the Gate.

"IATA" means the International Air Transport Association, a trade association of the world's airlines that is currently headquartered in Montreal, Quebec, Canada with executive offices in Geneva, Switzerland.

"Inbound Checked Bags" means inbound bags or other checked items delivered on Baggage Claim Systems.

"Initial Walk-Through" shall mean a report documenting the observations and findings made by a representative or consultant of the City, in consultation with Airline, regarding the environmental condition of Airline's Assigned Space and their state of compliance with Environmental Laws during a physical walk-through of the Assigned Space by the City and Airline prior to the date Airline occupies the Assigned Space or conducts operations thereon pursuant to the Ordinance or this Letter of Authorization.

"International Gate" means a Gate with direct passenger access to FIS Facilities that has currently been designated by the City for international operations, as such designations may be adjusted from time to time by the City.

"Letter of Authorization" means this Letter of Authorization, together with its Exhibits, including these Terms and Conditions, as hereafter amended or supplemented from time to time in accordance with its terms.

"Main Terminal" means the terminal buildings, associated concourses and facilities, other than Terminal5, as all such facilities may be modified, improved, or enlarged from time to time.

"Monthly Activity Report" is the accurate summary report prepared by Airline describing Airline's operations (and the operations of Airline's Affiliates, if any) at the Airport during the month preceding the month in which the summary is submitted to the City, signed by an authorized representative of Airline certifying the accuracy of the information set forth therein, and submitted by Airline to the City in accordance with Section 5.19.1 of the Ordinance.

"Municipal Code" means the Municipal Code of the City at the time in effect.

"NPDES" means the National Pollutant Discharge Elimination System.

"O&M Expenses" means the costs incurred by the City in operating and maintaining the Airport's facilities.

"Ordinance" means the O'Hare Rates and Operations Ordinance.

"Other Regulated Material" means any Waste, Contaminant, or any other material, not otherwise specifically listed or designated as a Hazardous Substance, that (a) is or contains: petroleum, including crude oil or any fraction thereof, motor fuel, jet fuel, natural gas, natural gas liquids, liquefied natural gas, or synthetic gas usable for fuel or mixtures of natural gas and such synthetic gas, asbestos, radon, any polychlorinated biphenyl, urea, formaldehyde foam insulation, explosive or radioactive material, or (b) is a hazard to the environment or to the health or safety of persons.

"Passenger Carrier" means a Passenger Carrier certificated by the Secretary of the U.S. Department of Transportation under 49 U.S.C. § 41102.

"Passenger Facility Charge" or "PFC" means the passenger facility charge authorized under 49 U.S.C. § 40117 or any predecessor or successor law, and as approved by the FAA from time to time with respect to the Airport.

"PFC" or "Passenger Facility Charge" means the passenger facility charge authorized under 49 U.S.C. § 40117 or any predecessor or successor law, and as approved by the FAA from time to time with respect to the Airport.

"Preferential Use Baggage Claim Space" means Baggage Claim Space assigned to Airline or another Passenger Carrier in accordance with the terms and conditions of this Letter of Authorization.

"Preferential Use Baggage Make-up Space" means Baggage Make-up Space assigned to Airline or another Passenger Carrier in accordance with this Letter of Authorization.

"Preferential Use Check-in Space" means Check-in Space assigned to Airline or another Passenger Carrier in accordance with this Letter of Authorization.

"Preferential Use Gate" means a Gate assigned by the City to Airline or another Passenger Carrier for preferential use in accordance with this Letter of Authorization.

"Preferential Use Space" means those areas within the Terminal Complex and Apron Area, including Preferential Use Gates, Preferential Use Baggage Make-up Space, Preferential Use Baggage Claim Space and Preferential Use Check-in Space, to which a Passenger Carrier has a higher priority of use over all other Passenger Carriers as more fully described in this Letter of

"Prior Use and Lease Agreement" means the Chicago-O'Hare International Airport Amended and Restated Airport Use Agreement and Terminal Facilities Lease with a stated expiration date of May 11, 2018 ("Main Terminal Prior Use and Lease Agreement") or International Terminal Use Agreement and Facilities Lease with a stated expiration date of May 11, 2018 ("Terminal 5 Prior Use and Lease Agreement"), or other substantially similar agreement to use or lease the Terminal Complex or the Airfield.

"Release" or "Released" means any actual or threatened spilling, leaking, pumping, pouring, emitting, emptying, Discharging, injecting, escaping, leaching, dumping or Disposing of any Hazardous Substance or Other Regulated Material into the environment.

"Response" or "Respond" means action taken in compliance with Environmental Laws to correct, remove, remediate, clean-up, prevent, mitigate, treat, monitor, evaluate, investigate, assess or abate the Release of any Hazardous Substance or Other Regulated Material, or to prevent or abate any public nuisance.

"Revenues" means "Revenues" as defined in the Bond Indenture.

"Runways" means paved areas at the Airport designated for the landing and taking-off of aircraft, including all associated safety areas.

"Securities Exchange Act" means the Securities Exchange Act of 1934.

"S WPPP" means Storm Water Pollution Prevention Plan.

"Taxiways" means paved areas designated as taxiways and taxilanes at the Airport for the ground movement of aircraft to, from and between the Runways, aircraft parking areas and other portions of the Airport.

"Term" means the Term as specified in the Letter of Authorization.

"Terminal" means the Main Terminal or the O&D Terminal.

"T-5" or "Terminal 5" means the terminal buildings, associated concourses and facilities, designated as Terminal 5 of the Airport, as all such facilities may be modified, improved, or enlarged from time to time.

"Terminal Complex" means the Main Terminal and Terminal 5.

"Terminal Space Use Protocols" means the City's policies and rules governing priorities, procedures and requirements for the assignment and use of Common Use Space and Preferential Use Space in the Terminal and on the Apron Area, including Gate, Check-in, and Baggage-Systems use, assignment and scheduling and accommodation, as the same may be amended from time to time by the Commissioner with reasonable notice to the Air Carriers operating at the Airport.

"Terms and Conditions" means these Terms and Conditions as attached to a Letter of Authorization.

"VIP Lounge" means those areas of Exclusive Use Assigned Space used by Airline to provide premium services to its passengers.

"Waste" means those materials defined in the Illinois Environmental Protection Act, 415 ILCS 5/1 et seq. as waste and identified subcategories thereof, including but not limited to. construction or demolition debris, garbage, household waste, industrial process waste, landfill waste, landscape waste, municipal waste, pollution control waste, potentially infectious medical waste, refuse, or special waste.

"Waste Sections" has the meaning set forth in Section 9.15.

"Waters" has the meaning set forth in 415 ILCS 5/3.550, as amended from time to time.

1.2 Interpretation

The terms "hereby," "herein," "hereof," "hereunder" and any similar terms used in these Terms and Conditions refer to Airline's Letter of Authorization, including these Terms and Conditions.

The term "including" shall be construed to mean "including, without limitation."

All references in these Terms and Conditions to Articles, Sections, subsections, clauses, provisions, sentences or exhibits, unless otherwise expressed or indicated, are to Articles, Sections, subsections, clauses, provisions, sentences or Exhibits of these Terms and Conditions.

Words importing persons shall include firms, associations, partnerships, trusts, corporations, limited liability companies and other legal entities, including public bodies as well as natural persons.

Any headings preceding the text of the Articles and Sections of these Terms and Conditions, and any table of contents or marginal notes appended to copies hereof, shall be solely for convenience of reference and shall not constitute a part of these Terms and Conditions, nor shall they affect the meaning, construction or effect of these Terms and Conditions.

Words importing the singular shall include the plural and vice versa. Words of the masculine gender shall be deemed to include correlative words of the feminine and neuter genders.

All references to a number of days means calendar days, unless otherwise expressly indicated.

Unless specified otherwise, a reference to a law is considered to be a reference to (i) such law as it may be amended, modified or supplemented from time to time, (ii) all regulations and rules pertaining to or promulgated pursuant to such law, (iii) the successor to the law resulting from recodification or similar reorganizing of laws and (iv) all future laws pertaining to the same or similar subject matter.

1.3 Incorporation of Exhibits

The following Exhibits attached hereto are hereby made a part of these Terms and Conditions:

Exhibit A Requirements for Reimbursable Projects

Exhibit B Affiliate Designation Form

Exhibit C Alliance Partner Designation Form

Exhibit D Compliance with Laws

Any changes that occur from time to time consistent with the terms of these Terms and Conditions shall be reflected in revised Exhibits provided by the City to Airline. Such revisions shall be deemed to be effective without requiring a formal amendment to these Terms and Conditions.

Article 2

AIRLINE'S ASSIGNED SPACE

2.1 Rights to Use Assigned Space.

2.1.1 Assigned Space Notice. On or before the Effective Date, the City will issue to Airline an Assigned Space Notice, attached to its Letter of Authorization as Exhibit C, that will designate which areas of the Airport that the City will make available for Airline's use as: (a) Exclusive Use Space and/or (b) Preferential Use Space. Airline acknowledges and agrees that the Assigned Space Notice may be revised by the City and reissued to Airline from time to time during the Term pursuant to its Letter of Authorization and the Terminal Space Use Protocols. The City and Airline agree that, upon issuance by the City, and acknowledgement in writing by Airline, each revised Assigned Space Notice shall be deemed attached to and incorporated into its Letter of Authorization as Exhibit C, and shall supersede and replace the last issued Assigned Space Notice deemed attached to and incorporated into its Letter of Authorization as Exhibit C without the need for a written amendment of this Letter of Authorization signed by the City and Airline.

2.1.2 Exclusive Use Space. The City grants to Airline, subject to the Ordinance, this Letter of Authorization and the Terminal Space Use Protocols, the exclusive right to use the Exclusive Use Space identified in the Assigned Space Notice.

2.1.3 Preferential Use Space. The City grants to Airline, subject to the Ordinance, this Letter of Authorization and the Terminal Space Use Protocols, the right to use, on a preferential use basis, the Preferential Use Space identified in the Assigned Space Notice.

2.1.4 Condition of Assigned Space. Except as otherwise expressly provided in this Letter of Authorization, including the City's maintenance responsibilities under Section 6.1, Airline specifically acknowledges and agrees that the City is permitting Airline's use of the Assigned Space on an "as is with all faults" basis and that Airline is not relying on any representations or warranties of any kind whatsoever, express or implied, from the City, as to any matters concerning its Assigned Space.

2.2 Assignment and Subletting

2.2.1 Airline covenants that it will not (i) assign, transfer, convey, sell, mortgage, pledge or encumber (any of the foregoing events being referred to as an "Assignment") or (ii) sublet its assigned Exclusive Use Space or Preferential Use Space or any part thereof, or any rights of Airline hereunder or any interest of Airline in its Letter of Authorization, nor will Airline allow the use of its assigned Exclusive Use Space or Preferential Use Space by any Air Carrier, except as otherwise provided in Section 2.2.2.

2.2.2 Airline may allow the use of its Assigned Space by any of Airline's Affiliates, Alliance Partners, Air Carriers handled by Airline, or any third-party contractors allowed access to its assigned Exclusive Use Space or Preferential Use Space without seeking the City's consent, provided that (a) Airline delivers to the City prior written notice of intent to grant such access; and (b) such Affiliate, Alliance Partner, Air Carrier or third-party contractor agrees to comply with the terms of the Ordinance and this Letter of Authorization.

2.2.3 Notwithstanding the foregoing, this Section 2.2 shall not be interpreted to preclude the Assignment of this Letter of Authorization to a parent, subsidiary, subsidiary of a parent or merged company if such parent, subsidiary, or merged company conducts Air Transportation Business at the Airport and assumes all rights and obligations under this Letter of Authorization. Written notice of such assumption shall be provided by the parent, subsidiary, subsidiary of a parent or merged company within thirty (30) days of such Assignment.

2.3 City's Right of Entry

The City, by its officers, employees, agents, representatives, contractors, consultants and furnishers of utilities and other services, shall have the right at all times upon reasonable notice to enter Airline's Assigned Space for the purpose of inspecting the same, for emergency repairs to utilities systems, and for any other purpose necessary for or incidental to or connected with the performance of the City's obligations hereunder, or in the exercise of its governmental functions or in the City's capacity as Airport owner. The City shall endeavor to make all reasonable efforts to conduct each inspection, repair or other activity in a manner that does not unreasonably interfere with Airline's operations. The City will provide forty-eight (48) hours advance notice as provided in the Notices provision in this Letter of Authorization (which may be provided by telephone accompanied with, or separately by, written notice or electronic mail to Airline's local operations manager) of any planned inspection or intrusive sampling to Airline, except in emergencies, when advance notice shall not be required. Airline may accompany City when any such inspection or sampling is performed, provided that City is not required to unreasonably delay its inspection or sampling to enable Airline to be present. The City shall repair any damage to Airline's Assigned Space caused by such inspection or intrusive sampling and the cost of any repairs shall be an O&M Expense of the Terminal Complex. Notwithstanding the above, the City, its contractors and other agents' right of entry to Airline's Assigned Space to perform environmental inspections and sampling shall be governed exclusively by Section 8.2.

2.4 Quiet Enjoyment

The City covenants, unless otherwise provided by the Ordinance or this Letter of Authorization, that, if Airline shall perform all obligations and make all payments as provided herein, Airline shall peaceably have and enjoy the Assigned Space and all the rights, privileges, appurtenances and facilities granted herein, subject to the exercise of governmental police powers by either the City or any other governmental authority having jurisdiction over the Airport.

2.5 Surrender and Removal of Personal Property

2.5.1 Airline covenants and agrees to surrender possession of the Assigned Space (or a portion of the Assigned Space) upon:

(a) the expiration or early termination of this Letter of Authorization; or

(b) the termination of any holdover period in substantially the same condition as of the Effective Date (or in the case of improvements or alterations made or fixtures installed subsequent thereto, then as of the date of such improvements, alternations, or fixtures were made or installed), reasonable wear and tear, damage from casualty, and repairs that are the responsibility of the City, all excepted. No act or thing done by the City during the Term of this Letter of Authorization shall be deemed acceptance of a surrender of Airline's Assigned Space, and no agreement to accept such surrender shall be valid, unless in writing and signed by the City. Airline's improvements to the Assigned Space, if any, shall be left in place or removed in accordance with terms mutually agreed by the City and the Airline.

2.5.2 In the event of such expiration or earlier termination of this Letter of Authorization, Airline shall have thirty (30) days after such expiration or termination during which to remove personal property and trade fixtures; provided, however, the City shall have the right to assert such lien or liens against said property as the City may by law be permitted. Any damage to the Airport, the structure, the Assigned Space or any fixtures located therein resulting from such removal shall be repaired or paid for by Airline.

2.5.3 If, upon expiration or earlier termination of this Letter of Authorization, Airline shall fail to remove any personal property or trade fixtures as herein required, the City may, at its option, (a) remove said personal property and trade fixtures and hold them for the owners thereof, or may place the same in a public warehouse, all at the expense and risk of Airline; or (b) deem such property abandoned and keep such property or, after written notice to Airline and at Airline's sole risk and expense, remove such property to a public warehouse, or retain the same in the City's possession and after the expiration of thirty (30) days sell the same with notice and in accordance with applicable law, the proceeds of such sale shall be applied first to the expenses of such removal and sale, second to any sum owed by Airline to the City, and any balance remaining shall be retained by the City. If the expenses of such removal, storage, disposal and sale shall exceed the proceeds of sale, Airline shall pay such excess to the City upon demand. Airline shall indemnify, defend, release and hold harmless the City from any and all damage, cost and expenses related to said removal, storage, disposal or sale under this Section 2.5.3, which obligations shall survive expiration or earlier termination of this Letter of Authorization.

2.6 Hold Over

Airline acknowledges it is bound to comply with all provisions of the Ordinance and this Letter of Authorization until Airline vacates the Assigned Space. If Airline holds over, refuses, or fails to give up the possession of its Assigned Space or the relevant portion thereof, as applicable, on the expiration or earlier termination of this Letter of Authorization without express written consent of the City, no periodic tenancy will be deemed to be created, and the City shall have all rights and remedies under Applicable Laws to recover the Assigned Space and damages, including recovery of interest, attorney's fees and costs. In addition to the continuing Airport Fees and Charges payable, the City shall assess a penalty in the amount of twenty-five (25%) percent of the Airport Fees and Charges payable for such Assigned Space at the time of expiration or termination of this Letter of Authorization for the first sixty (60) days of such hold over and fifty percent (50%) of such Airport Fees and Charges thereafter. Furthermore, if the City so elects, the

City may accept payment of Airport Fees and Charges from Airline and concurrently commence legal proceedings to regain possession of the Assigned Space. The foregoing provisions shall not serve as permission to Airline to hold over, nor serve to extend the Term. The provisions of this Section 2.6 shall not operate as a waiver of any right of the City under the Ordinance, this Letter of Authorization or Applicable Laws to re-enter and take possession of the Assigned Space.

2.7 No Warranty of Condition or Suitability

EXCEPT AS OTHERWISE PROVIDED HEREIN, THE CITY MAKES NO WARRANTY, EITHER EXPRESS OR IMPLIED, AS TO THE CONDITION OF THE ASSIGNED SPACE OR THAT THE ASSIGNED SPACE SHALL BE SUITABLE FOR AIRLINE'S PURPOSES OR NEEDS. THE CITY SHALL NOT BE RESPONSIBLE FOR ANY LATENT DEFECT AND AIRLINE SHALL NOT, UNDER ANY CIRCUMSTANCES, WITHHOLD ANY RENTALS OR OTHER AMOUNTS PAYABLE TO THE CITY HEREUNDER ON ACCOUNT OF ANY DEFECT IN THE ASSIGNED SPACE. BY ITS ENTRY ONTO THE ASSIGNED SPACE, AIRLINE ACCEPTS THE ASSIGNED SPACE AS BEING FREE AND CLEAR FROM ALL DEFECTS AND IN GOOD, SAFE, CLEAN AND ORDERLY CONDITION AND REPAIR.

2.8 City's Title

The City's title to the Assigned Space and the Airport is and always shall be paramount to the interest of Airline in the Assigned Space. Nothing herein contained empowers Airline to commit or engage in any act which can, shall or may encumber the title ofthe City.

2.9 Work on Airlines' Assigned Space

2.9.1 Airline shall have the right to perform work (such as planning, design, fabrication, installation, construction, start-up, and testing) in its assigned Exclusive Use Space and Preferential Use Space. All such work shall be subject to this Letter of Authorization, any reimbursement, ground lease or other agreement between Airline and the City relating to such work, and all applicable procedures issued by the Commissioner in accordance with the terms hereof, including, without limitation, the City's most current version of CDA Design and Construction Manuals.

2.9.2 As set forth in greater detail in any reimbursement agreement, ground lease or other agreement relating to such work between Airline and City, Airline may not commence such work within its assigned Exclusive Use Space or Preferential Use Space without (a) the City's prior written approval of the plans and proposals relating thereto, which approval shall not be unreasonably withheld, conditioned, or delayed, and (b) receipt of all necessary City. County, and other governmental approvals, licenses, and permits in connection therewith.

2.9.3 To the extent the City reimburses Airline for the costs of such work. Airline and City shall comply with the terms set forth in the City's current form of reimbursable agreement, as such agreement may be reasonably revised by the City from time to time and modified to address the nature of specific projects. Laws and other requirements governing such reimbursable projects are set forth in Exhibit A.

2.9.4 Airline covenants and agrees that it shall keep the Assigned Space and any interest therein and any improvements thereon free and clear of any and all liens in any way arising out the construction, improvement or use thereof by Airline.

Article 3

ASSIGNMENT AND USE OF SPACE

3.1 Types of Gates.

3.1.1 Airline acknowledges that no Gates at the Airport shall be assigned for any Passenger Carrier's exclusive use. Each Gate shall be designated by the City as a Common Use Gate or Preferential Use Gate in accordance with and subject to the terms of this Article 3.

3.1.2 The City shall retain exclusive control of the use of all Common Use Gates in accordance with the Terminal Space Use Protocols.

3.1.3 Airline's use of all Gates shall at all times be in compliance with and subject to the Terminal Space Use Protocols.

3.2 Assignment of Preferential Use Gate Rights and Conversion of Common Use Gates to Preferential Use Gates. Airline acknowledges and agrees that the City must, among other factors, balance the need for Common Use Gates to provide opportunities for new entry, expansion of incumbent Passenger Carrier flight activity and operational flexibility, with the desires of Passenger Carriers for Preferential Use Gates. Airline acknowledges that Airline has no right to the assignment of any Preferential Use Gate other than the Preferential Use Gates assigned in the Assigned Space Notice and that the duration of Airline's rights to those Preferential Use Gates is limited to the Term of this Letter of Authorization.

3.3 Inconveniences During Construction. Programs of construction, reconstruction, expansion, temporary relocation, maintenance and repair may inconvenience Airline in its operations at Airport. City will make all reasonable efforts to provide alternative accommodations to mitigate adverse effects of such programs. Airline agrees that no liability shall attach to the City by reason of such inconvenience, and Airline waives any right to claim damages or other consideration.

3.4 City's Right to Accommodate Other Passenger Carriers on Airline's Preferential Use Gates and other Preferential Use Space. The City shall have the right to accommodate other Passenger Carriers on Airline's Preferential Use Gates and in other Preferential Use Space assigned to Airline as specified in the Terminal Space Use Protocols. As a condition to such accommodation, the accommodated Passenger Carrier shall agree to indemnify Airline to the same extent Airline is required to do so pursuant to Section 7.1.

Article 4

AFFILIATES AND ALLIANCE PARTNERS

4.1 Airline's Designation of Affiliates. Subject to the provisions of this Article 4, Airline may designate one or more Affiliates to operate at the Airport. In the event Airline designates an Affiliate, the following provisions shall apply to Airline and its Affiliates:

4.1.1 Airline's designation of an Affiliate shall not be effective until Airline has first (a) notified the Commissioner in writing, using the Affiliate Designation Form attached to these Terms and Conditions as Exhibit B, that Airline intends to designate an Air Carrier as an Affiliate, to the extent that the Air Carrier is conducting activity on behalf of Airline; (b) ensured

that the Affiliate has entered into a Letter of Authorization with the City; and (c) confirmed for the Commissioner in writing that either: (i) Airline will pay to the City all of the Affiliate's Airport Fees and Charges or (ii) Airline will cause its Affiliate to pay to the City all of the Affiliate's Airport Fees and Charges.

4.1.2 Airline shall pay or cause its Affiliate to pay to the City all Airport Fees and Charges due to the City on account of the Affiliate's use of any Airport facilities, and

4.1.3 Airline shall submit or shall cause Airline's Affiliate to submit to the City all Monthly Activity Reports detailing each Affiliate's use of any Airport facilities or services as an Affiliate of Airline in accordance with Section 5.19 of the Ordinance.

4.1.4 Airline shall report and shall cause each of its Affiliates to report and pay to the City any PFCs that they respectively collect on account of enplaning passengers at the Airport.

4.1.5 Both Airline and the Affiliate shall remain jointly and severally liable to the City for the payment of all Airport Fees and Charges and PFCs, and for the submission of all Monthly Activity Reports, that are due to the City on account of the Affiliate's use of any Airport facilities or services as an Affiliate of Airline.

4.2 Applicability of this Letter of Authorization to Affiliates. For so long as Airline and its Affiliates have complied with the payment and reporting obligations under ARTICLE 5 and ARTICLE 6 of the Ordinance, then each Affiliate shall have the same rights as Airline to use Airline's Assigned Space, subject to Section 2.2.

4.3 Designation by More than One Air Carrier. More than one Air Carrier may from time to time designate the same Passenger Carrier as its Affiliate, and each such Air Carrier shall only be responsible for and credited with such Passenger Carrier's operations when such Passenger Carrier operates as such Air Carrier's Affiliate.

4.4 Termination of Status of Affiliate. A Passenger Carrier's status as Affiliate of Airline may be terminated by Airline upon thirty (30) days prior notice to the City provided that Airline's liability to the City for the payment of all Airport Fees and Charges as indicated in the Affiliate Designation Form, and the submission of all Monthly Activity Reports, that are due to the City on account of the use of any Airport facilities or services by Airline's Affiliates shall survive any termination of Affiliate status; provided, however, that Airline shall be responsible for such payments and reports as they relate to the terminated Affiliate's operations through the effective date of the termination of Affiliate status.

4.5 Airline's Designation of Alliance Partners. From time to time, Airline may designate one or more Alliance Partners by notifying the Commissioner in writing, using the Alliance Partner Designation Form attached as Exhibit C of the Airline Alliance that Airline and the Alliance Partner are members of and providing reasonable, publicly available documentation that such Airline Alliance is active.

4.6 Application of Letter of Authorization to Alliance Partners. For so long as Airline and each of its Alliance Partners have complied with their payment and reporting obligations under Article 5 and Article 6 of the Ordinance, then:

4.6.1 Airline may exercise its rights with respect to its Alliance Partners set forth in Section 2.2.2 of this Letter of Authorization and Sections 3.2.4, 3.2.5 and 3.5 of the Ordinance.

4.6.2 . Airline's designation of an Alliance Partner shall not affect either Airline's or its Alliance Partner's payment or reporting obligations under the Ordinance or this Letter of Authorization.

4.7 Designation by More than One Passenger Carrier. No more than one Passenger Carrier may from time to time designate the same Passenger Carrier as its Alliance Partner.

4.8 Termination of Status of Alliance Partner. A Passenger Carrier's status as Alliance Partner of Airline may be terminated by Airline upon thirty (30) days written notice to the City.

Article 5

SUBORDINATION TO BOND INDENTURE AND APPLICATION OF AIRPORT REVENUE

5.1 Definitions.

Capitalized words and phrases used in this Article 5 but not defined in Article 1 shall have the meanings set forth in the Bond Indenture or, if not so set forth, shall have their usual and customary meanings.

5.2 Subordination to Bond Indenture.

In the event of any conflict between this Letter of Authorization and the Bond Indenture, the terms and conditions of the Bond Indenture will control. For example, but not by way of limitation, subject to the terms and provisions of the Bond Indenture, it is mutually understood and agreed that, so long as any bonds, contracts or other obligations treated as Senior Lien Obligations or Junior Lien Obligations which are secured by or payable from Revenues under the Bond Indenture are outstanding, the deposit and application of Airport Revenues, or any casualty or condemnation proceeds, shall be governed by the Bond Indenture, but subject to applicable law.

5.3 Assignment by the City.

The City may assign, in accordance with the Bond Indenture, if applicable, and with the terms of this Letter of Authorization, certain of its interests in and pledge certain revenues and receipts under the Ordinance as security for payment of the principal of, premium, if any, and interest on obligations issued pursuant to the Bond Indenture.

Article 6

ADDITIONAL OBLIGATIONS OF THE AIRLINE AND THE CITY

6.1 Operation, Maintenance, Replacement and Repair

6.1.1 The City shall, in accordance with the Facilities Maintenance Protocols, operate, maintain and keep in good repair, expending such amounts for O&M Expenses as may be reasonably necessary therefor, all of the areas and facilities of the Airport except as specifically excepted by Section 6.1.2.

6.1.2 Airline shall, in accordance with the Facilities Maintenance Protocols, be responsible for and shall perform or cause to be performed, maintenance and repair of its assigned Exclusive Use Space and Preferential Use Space and equipment owned by Airline at the Airport. Airline shall, at all times:

(a) keep all fixtures, equipment and personal property in a clean, safe, sanitary and orderly condition and appearance;

(b) maintain all fixtures, equipment and personal property owned by Airline and its Exclusive Use Space and Preferential Use Space in good condition (reasonable wear and tear excepted) and perform all ordinary repairs, replacements and inside painting, such repairs, replacements and painting by Airline to be of a quality and class not inferior to the original material and workmanship;

(c) for any equipment installed in or on Airline's Exclusive Use Space and Preferential Use Space that is purchased using the proceeds of any financing sponsored by the City, repair, maintain and replace such equipment as is necessary to assure that at the end of the term hereof the fair market value of such equipment and its remaining useful life will be consistent with, and sufficient to establish for applicable tax and accounting purposes, ownership of such equipment by the City; and

(d) either directly or through a Contractor (which Contractor shall obtain a City permit), dispose of its garbage, debris and other waste materials (excluding snow and ice).

If the performance of any of the foregoing maintenance, repair, replacement or painting obligations of Airline requires work to be performed near an active taxiway or runway or where safety of Airport operations might be involved, Airline shall post guards or erect barriers or other safeguards at such locations as required and approved by the City and the FAA. Compliance with such requirements shall not relieve Airline from its liability for the safe performance of its obligations under the Ordinance and this Letter of Authorization.

6.2 Performance by the City upon Failure of Airline

If Airline or its Affiliate, Contractor or Alliance Partner (a) fails to perform, for a period of thirty (30) days after written notice from the City to Airline and Airline's AAAC representative, in accordance with the Notices section of this Letter of Authorization, any obligation required under this Article 6; or (b) if the obligation cannot be performed within thirty (30) days and has Airline failed to initiate corrective action within thirty (30) days of the City's notice or fails to diligently pursue such corrective action once initiated, then the City may perform such obligation of Airline (or its Affiliate, Contractor or Alliance Partner) without further notice and charge Airline for the costs of its performance plus an administrative fee of fifteen percent (15%); provided, however, that if Airline's (or its Affiliate's, Contractor's or Alliance Partner's) failure to perform any such obligation endangers the health or safety of persons or the safety of operations at the Airport and the City so states in its notice to Airline, the City may perform such obligation of Airline (or its Affiliate, Contractor or Alliance Partner) without waiting thirty (30) days after its notice if Airline does not take prompt action to address the issue after City has given such notice and charge Airline for its costs of its performance plus an administrative fee of twenty-five percent (25%). For any notices relating to this Section 6.2, the parties agree that written notice (in the forms provided in the Notices section of this Letter of Authorization) is required but that the City may, at its option, provide supplemental notice by electronic mail to Airline and Airline's AAAC representative.

6.3 City Ownership of Airport

Airline agrees and irrevocably elects, with respect to itself and any successors in interest under this Letter of Authorization that it will not claim depreciation or an investment credit for purposes of federal income taxes with respect to any portion of the Airport except an improvement or project that has been solely financed by Airline.

Article 7

INDEMNIFICATION AND INSURANCE

7.1 Indemnification.

7.1.1 Airline shall defend, indemnify and hold harmless (a) the City Indemnified Parties; and (b) to the extent another Air Carrier accommodates Airline pursuant to the Terminal Space Use Protocols, such Air Carrier, in each case to the maximum extent allowed by applicable statutes and case law, from and against any and all losses, liabilities, penalties, damages of whatever nature, causes of action, suits, claims, demands, judgments, injunctive relief, awards and settlements (each individually, a "Claim," and collectively, the "Claims"), including payments of claims of liability resulting from any injury or death of any person or damage to or destruction of any property, arising out of or relating to:

(a) the tortious acts or omissions of Airline or its Associated Parties;

(b) Airline's or its Associated Party's use or occupancy of the Airport and the Airline's Assigned Space;

(c) the violation by Airline of any provision of the Ordinance, its Letter of Authorization or of any law, ordinance, regulation or court order affecting the Airport; or

(d) suits of whatever kind or nature alleging violations of any federal or state laws as a result of any actions taken by Airline or its Associated Parties, or the Airline's failure to comply with obligations imposed upon Airline or its Associated Parties, pursuant to the Ordinance or its Letter of Authorization;

and Airline will, at its own cost and expense, defend all such claims, demands and suits, whether frivolous or not. To the extent City Indemnified Parties reasonably expend any cost and expense, including attorney fees, in investigating or responding to such claims, demands and suits, Airline will reimburse the City Indemnified Parties for all such costs and expense, subject to Section 7.1.7.

7.1.2 Without limiting the foregoing, Airline shall also defend, indemnify and hold harmless the City Indemnified Parties:

(a) from and against any and all claims or liability for compensation under any workers" compensation statute arising out of the injury or death of any employee of the Airline. Airline shall cause its licensees and Contractors to maintain in effect al all times workers' compensation insurance as required by law; and

(b) from, and to assume all liability for. and to pay, all taxes and assessments for payment of which the City may become liable and which by law may be levied or assessed on the Assigned Space of Airline pursuant to the Ordinance or its Letter of Authorization, or which arise out of the operations of Airline or by reason of Airline's occupancy of its Assigned Space. However, Airline may, at its own risk, cost and expense, and at no cost to the City, contest, by appropriate judicial or administrative proceedings, the applicability or the legal or constitutional validity of any such tax or assessment, and the City will, to the extent permitted by law, execute such documents as are necessary to permit Airline to contest or appeal the same. Airline shall be responsible for obtaining bills for all of said taxes and assessments directly from the taxing authority and shall promptly deliver to the City copies of receipts of payment. In the event the City receives any tax billings, it will forward said billings to Airline as soon as practicable.

7.1.3 Without limiting the foregoing, Airline shall cause any Contractor to agree to protect, defend, indemnify and hold the City Indemnified Parties free and harmless from and against any and all claims, damages, demands, and causes of action of all kinds including claims of property damage, injury or death, in consequence of granting the relevant Contract or arising out of or being in any way connected with the Contractor's performance under the Ordinance or this Letter of Authorization except for matters shown by final judgment to have been caused by or attributable to the negligence of any City Indemnified Party to the extent prohibited by 740 ILCS 35/1 et seq. The indemnification provided herein shall be effective to the maximum extent permitted by applicable statutes. To the extent Contractor fails to defend any and all claims, demands or suits against the City Indemnified Parties including claims by any employee, Contractors, agents or servants of Contractor even though the claimant may allege that a City Indemnified Party is or was in charge of the work or that there was negligence on the part of a City Indemnified Party, Airline shall be responsible for such defense. To the extent City Indemnified Parties reasonably expend any cost and expense, including attorney fees, in investigating or responding to such claims, demands and suits, Airline will reimburse the City Indemnified Parties for all such costs and expense, subject to Section 7.1.7. "Injury" or "damage," as such words are used in this Section 7.1 shall be construed to include injury, death or damage consequent upon the failure of or use or misuse by Contractor, its subcontractors, agents, servants or employees, of any scaffolding, hoist, cranes, stays, ladders, supports, rigging, blocking or any and all other kinds of items of equipment, whether or not the same be owned, furnished or loaned by the City. Notwithstanding Airline's obligation to cause any Contractor to agree to the requirements set forth in this Section 7.1.3 Airline's failure to cause Contractor to do so shall not constitute a breach hereof, provided that Airline performs all such actions Contractor would have been required to perform under this Section 7.1.3, including indemnifying and defending the City, itself.

7.1.4 The City shall notify Airline as soon as practicable of each claim, action, proceeding or suit in respect of which indemnity may be sought by the City against Airline hereunder, setting forth the particulars of such claim, action, proceeding or suit, and shall furnish Airline with a copy of all judicial filings and legal process and any correspondence received by the City related thereto.

7.1.5 The City shall be invited to attend and participate in all meetings (including those related to settlement) and to appear and participate in all judicial proceedings related to any Claim against the City, provided that City shall bear the costs of its participation to the extent such participation is not in furtherance of the City's defense of any such Claim. The City shall approve the terms of any settlement which require the City to perform or refrain from performing any action, provided that such approval will not be unreasonably withheld if a settlement includes a full and unconditional release for City Indemnified Parties.

7.1.6 Without limiting the generality of any other provision hereof, Airline shall reimburse the City for the cost of any and all reasonable attorney's fees and investigation expenses and any other reasonable costs incurred by the City in the investigation defense and handling of said suits and claims and in enforcing the provisions of the Ordinance or this Letter of Authorization.

7.1.7 Notwithstanding the provisions of this Section 7.1, in the event that the City and Airline mutually agree or a court of competent jurisdiction determines by a final order that a City Indemnified Party's negligence or willful and wanton misconduct is at least fifty-one (51%) of the total fault which proximately caused the Claims, Airline's obligation to indemnify the City for amounts to be paid in connection with the Claims shall be limited to the amount attributable to Airline's and its Associated Parties' proportionate share of the total fault which proximately caused the Claims. The City and Airline agree, however, that this Section 7.1.7 is not intended to obviate or lessen in any way Airline's duty to defend the City Indemnified Parties; provided, however, that to the extent City and Airline mutually agree or a court of competent jurisdiction rules that the Claims were the result of the sole negligent act or omission or the willful and wanton misconduct of a City Indemnified Party, the City shall reimburse Airline for its proportionate share ofthe costs of defense, including, but not limited to, attorneys' fees and court costs. For the avoidance of doubt, City shall reimburse Airline for all defense costs Airline incurred with respect to defending the City Indemnified Parties against Claims to the extent that City and Airline mutually agree or a court of competent jurisdiction rules that such Claims were the result of the sole negligent act or omission of a City Indemnified Party.

7.1.8 Notwithstanding the provisions of this Section 7.1, the Airline's indemnification obligations for Environmental Claims are set forth in Article 8.

7.1.9 The foregoing express obligation of indemnification shall not be construed to negate or abridge any other obligation of indemnification running to the City or a City Indemnified Party that would exist at common law or under other provisions of the Ordinance or this Letter of Authorization, and the extent of the obligation of indemnification shall not be limited by any provision of insurance undertaken in accordance with the Ordinance or this Letter of Authorization.

7.1.10 Subject to Section 7.1.7, an Airline shall be liable for any loss or damage to any personal property or equipment ofthe Airline, its agents, servants, employees, officials, or independent contractors.

7.1.11 Airline waives the right of contribution against the City Indemnified Parties, subject to Section 8.1.7, and subrogation against the City Indemnified Parties.

7.2 Insurance

7.2.1 Insurance Coverage Required. Airline shall procure and maintain at all times, at Airline's own expense, the types of insurance specified below, with insurance companies having an AM Best rating of A- or better, financial size rating of IV or better; or (a) for those insurance companies not subject to AM Best's rating or (b) in extraordinary circumstances as determined by the City in its sole discretion, such insurance companies shall have a similar nationally or internationally recognized reputation and responsibility as reasonably approved by the City covering all operations under the Ordinance and this Letter of Authorization performed by Airline. The kinds and amounts of insurance required are as follows:

(a) Workers' Compensation and Employer's Liability Insurance. Workers' Compensation Insurance, as prescribed by applicable law, covering all employees who are to provide a service under the Ordinance or this Letter of Authorization with statutory limits. Such insurance shall include Employer's Liability Insurance coverage with limits of not less than $1,000,000 each accident; $1,000,000 disease-policy limit; $1,000,000 disease-each employee. Coverage shall include other states endorsement, alternate employer and voluntary compensation, when applicable.

(b) Commercial General/Airline Liability Insurance (Primary and Umbrella). Commercial General/Airline Liability Insurance or equivalent coverage with limits of not less than $750,000,000 per occurrence and in the aggregate for war risks and allied peril, for Air Carriers using passenger aircrafts with 100 seats or more and $500,000,000 per occurrence and in the aggregate for war risks and allied peril, for Air Carriers using passenger aircrafts with less than 100 seats for bodily injury (including death), personal injury, property damage liability, aircraft liability (including passengers) and physical damage of each aircraft, including a $25,000,000 sublimit for personal injury to non-passengers. Such insurance shall include but not be limited to: all premises and operations, products/completed operations, war risk and allied peril liability (including terrorism), liability for any auto (owned, non-owned and hired) including liability for vehicles on the restricted access area of the Airport, including but not limited to baggage tugs, aircraft pushback tugs, air stair trucks and belt loaders, mobile equipment, hangar keepers liability, cargo liability, explosion, collapse, underground, separation of insureds, defense, independent contractors, liquor liability and blanket contractual liability (not to include Endorsement CG 21 39 or equivalent).

The City shall be named as an additional insured on Airline's policy and coverage shall be at least as broad as that afforded the named insured. Also, in the event that another Air Carrier accommodates Airline pursuant to the Terminal Space Use Protocols, such Air Carrier shall be named as an additional insured on the policy and coverage shall be at least as broad as that afforded the named insured. The additional insured coverage shall not have any limiting endorsement or language under the policy such as but not limited to, Airline's sole negligence or the City vicarious liability. The Air Carrier's insurance shall be primary without right of contribution by any other insurance or self-insurance maintained by the City.

To the extent Airline relics on excess or umbrella insurance to satisfy the requirements of this subsection (ii) or (iii) any such policy shall follow form and be no less broad than the underlying policy, shall cover the term of underlying policy without interruption, and shall include a drop down provision with no gap in policy limits.

(c) Automobile Liability Insurance (Primary and Umbrella). When any motor vehicles are used in connection with work to be performed by or on behalf of the Airline, the Airline shall provide Automobile Liability Insurance with limits of not less than $10,000,000 per occurrence combined single limit, for bodily injury and property damage for any auto including owned, non-owned or hired autos; provided, however, that Airline may reduce the foregoing amount to $1,000,000 per occurrence combined single limit so long as Airline's Commercial General/Airline Liability Insurance or equivalent coverage includes excess auto liability. The City and any Air Carrier accommodating Airline pursuant to the Terminal Space Protocols shall be named as an additional insured on a primary, non-contributory basis.

(d) All Risk Builders Risk Insurance. When Airline undertakes any construction at the Airport, including improvements, betterments or repairs, the Airline shall provide or cause its Contractor to provide All Risk Blanket Builder's Risk Insurance to cover the materials, equipment, machinery and fixtures that are or will be part of the permanent facility. Coverage extensions shall include boiler and machinery, earthquake and flood.

(e) All Risk Property Insurance. Whenever Airline has authorization to use or access any Airport premises, All Risk Property Insurance shall be maintained at replacement cost valuation basis covering all loss, damage, or destruction for such premises including improvements and betterments and property in Airline's care, custody and control. Coverage shall include but not limited to boiler and machinery, earthquake, flood, sprinkler leakage, debris removal and business interruption and extra expense. The City and any Air Carrier accommodating Airline pursuant to the Terminal Space Use Protocols shall be named as a loss payee, as their interests may appear. Airline shall be responsible for all loss or damage to personal property owned, rented or used by Airline.

(f) Professional Liability. When any architects, engineers, project managers, construction managers or other professional consultants perform work in connection with the Ordinance or this Letter of Authorization, Professional Liability Insurance covering acts, errors or omissions shall be maintained by such architects, engineers, project managers, construction managers or other professional consultants with limits of not less than $2,000,000; provided, however, that design and construction architects, engineers, project managers, construction managers or other professional consultants who perform work with respect to any construction project undertaken by Airline pursuant to the Ordinance or this Letter of Authorization the cost of which is in excess of $50,000,000 shall be maintained with limits of not less than $5,000,000. When policies are renewed or replaced, the policy retroactive date shall coincide with, or precede, start of work on the contract. A claims made policy that is not renewed or replaced shall have an extended reporting period of at least two (2) years.

(g) Pollution Liability Insurance. Pollution Liability Insurance shall be provided covering bodily injury, property damage, clean-up and other losses caused by pollution conditions or incidents including any Release, Discharge, or Disposal of a Hazardous Substance or Other Regulated Material with limits of not less than $10,000,000 per pollution condition or loss and $10,000,000 annual aggregate. Coverage shall include but not be limited to: response to and remediation of new, preexisting, known and unknown on-site and off-site pollution conditions and incidents, emergency response costs, repairs, removals, abatement, corrective actions, transportation, contractual liability and defense. When policies are renewed, the policy retroactive date shall coincide with or precede, start of work in connection with the Ordinance. A claims-made policy which is not renewed or replaced shall have an extended reporting period of two (2) years. The City and any Air Carrier accommodating Airline pursuant to the Terminal Space Use Protocols is to be named in the policy as an additional insured.

Coverage shall also include but not be limited to (a) underground and above ground storage tank(s) owned or operated by the Airline or its Associated Parties including any on site integral piping or dispensing equipment at the Airport and (b) any structural controls (above-ground or below-ground) used to treat sanitary sewer waste and storm water runoff operated by the Airline or Associated Parties on its Assigned Space, as set forth in Section 8.1.6 of the Ordinance.

As an alternative to obtaining Pollution Liability Insurance, an Airline may provide for reasonable limits of self-insurance as agreed with the City against the environmental risks that would be covered by a third-party insurer providing Pollution Liability Insurance. If the Airline

self-insures against such environment risks, the Airline shall make available its financial statement on-line. All amounts paid to the City by the Airline on account of any self-insurance program shall be deemed insurance proceeds for purposes of this Letter of Authorization.

7.2.2 Additional Requirements.

(a) Evidence of Insurance. Airline will furnish the Commissioner and any Air Carrier accommodating Airline pursuant to the Terminal Space Use Protocols, with original Certificates of Insurance or similar documentation and a copy of the additional insured endorsements, where applicable, evidencing the coverage required to be in force on the date of this Letter of Authorization, as well as renewal Certificates of Insurance and additional insured endorsements, or such similar evidence, if the coverages have an expiration or renewal date. Airline shall submit evidence prior to commencing its use of the Airport. The receipt of a certificate or other insurance evidence does not constitute an agreement by the City that the insurance coverage required in this Letter of Authorization has been fully met or the insurance policies indicated on the certificate or other evidence of insurance provided are in compliance with all the Ordinance requirements. Failure of the City to obtain certificates or any other insurance evidence from Airline showing compliance with these requirements of the Ordinance is not a waiver by the City of any requirements for Airline to obtain and maintain the specified coverages. Airline shall advise all insurers of the Ordinance provisions regarding insurance. The City in no way warrants that the insurance required herein is sufficient to protect Airline for liabilities that may arise from or relate to the Ordinance or this Letter of Authorization. The City reserves the right to inspect complete, certified policy copies (or electronic copies thereof) of any required insurance at a mutually agreed location within the State of Illinois within ten (10) days ofthe City's written request.

(b) Failure to Maintain Insurance. The insurance hereinbefore specified shall be carried as long as Airline operates at the Airport. Failure to carry or keep such insurance in force shall constitute a violation of the Ordinance. To the extent there is such a failure, the City shall provide written notice thereof and Airline shall have fifteen (15) business days to cure such failure.

(c) Notice of Cancellation, Material Change and Non-Renewal. Airline shall provide for thirty (30) days' advance notice to the City in the event coverage required in this Letter of Authorization (except coverage for war and allied peril risk, for which Airline shall provide seven (7) days' advance notice or such other period as may be agreed by the City and Airline) has substantially changed, canceled, or non-renewed. Upon the earlier of Airline's receipt of a cancellation notice for non-payment of premium or Airline's knowledge thereof. Airline shall provide immediate notice to the City of such cancellation or impending cancellation with Airline's written plan for curing such non-payment and preventing nonpayment of premiums thereafter.

(d) Insurance Required of Contractors and Affiliates. In each contract with any Contractor or Affiliate, Airline shall require such Contractor or Affiliate to obtain insurance coverages to adequately cover risks associated with any such Contractor or Affiliate that are reasonably appropriate in their limits and other terms and conditions to the nature of the contract and standard in the industry within which such Contractor or Affiliate practices. Airline shall determine if Contractor or Affiliate should provide any additional coverage or other coverage required herein. Such coverages shall insure the interests of the City, its employees, elected officials, agents and representatives including naming the City of Chicago as an additional insured on an additional insured form acceptable to the City. Airline is also responsible for ensuring that each Contractor or Affiliate has complied with the required coverage and terms and conditions

outlined in this Section 7.2.2. When requested by the City, Airline shall provide, or cause to be provided, to the City certificates of insurance and copies of additional insured endorsements or such other evidence of insurance, acceptable in form and content to the City. The City reserves the right to inspect complete, certified policy copies (or electronic copies thereof) of any required insurance at a mutually agreed to location within the State of Illinois within ten (10) days ofthe City's written request. Failure of the Contractors or Affiliate to comply with required coverage and terms and condition outlined herein will not limit Airline's liability or responsibility.

(e) No Limitation as to Airline's Liabilities. Airline expressly understands and agrees that any insurance coverages and limits furnished by Airline shall in no way limit Airline's liabilities and responsibilities specified within the Ordinance, this Letter of Authorization or by law.

(f) Waiver of Subrogation. Airline waives and shall cause its insurers to waive, and Airline shall cause each of its Contractors and Affiliates and each of Contractor's and Affiliate's insurers to waive, their respective rights of subrogation against the City Indemnified Parties for recovery of damages to the extent these damages are covered by the following insurance obtained by Airline pursuant to this Letter of Authorization; (1) Worker's Compensation and Employer's Liability Insurance; (2) Commercial General/Air Carrier Liability Insurance (primary and umbrella); (3) Automobile Liability Insurance; (4) All Risk Blanket Builder's Risk Insurance; and (5) All Risk Property Insurance. With respect to the waiver of subrogation for Worker's Compensation and Employer's Liability Insurance. Airline shall obtain an endorsement equivalent to WC 00 03 13 to effect such waiver.

In the event the insurers of Airline, or the insurers of any Contractor or Affiliate, should seek to pursue contribution or a subrogation claim against the City, Airline shall be responsible to pay all cost of defending such claims, including actual attorney's fees of counsel ofthe City's choosing, subject to Section 7.1.7.

(g) Airline insurance Primary- Airline expressly understands and agrees that any insurance maintained by the City shall apply in excess of and not contribute with insurance provided by Airline under this Letter of Authorization. All insurance policies required of Airline under this Letter of Authorization shall be endorsed to state that Airline's insurance policy is primary and not contributory with any insurance carried by the City.

(h) Insurance Limits maintained by Airline. If Airline maintains higher limits than the minimum required herein, the City requires and shall be entitled to coverage for the higher limits maintained by Airline. Any available insurance proceeds in excess of the specified minimum limits of insurance and coverage shall be available to the City, as their interest may appear.

(i) Joint Venture or Limited Liability Company. If Airline is a joint venture or limited liability company, the insurance policies must name the joint venture or limited liability company as a named insured.

(j) Other Insurance obtained by Airline. If Airline desires additional coverages, Airline shall be responsible for the acquisition and cost.

(k) Self-Insurance of Airline. Airline may not self-insure any portion of any limit of primary coverage required hereunder unless specifically permitted under this Section 7.1. It is understood that in any instance in which Airline is permitted to and chooses to self-insure a portion of the limit of primary coverage required hereunder, Airline, as a self-insurer, has the same duties and obligations to the City (e.g. obligation to provide a defense for covered claims) and to the City's liability insurer(s) as a primary liability insurer has to excess insureds and excess insurers under a standard ISO policy form even though Airline's self-insurance is not on a standard ISO form.

(l) City's Right to Modify. The City maintains the right, based on commercially reasonable standards, to modify, delete, alter or change the requirements set forth under this Section 7.2 with thirty (30) days prior written notice to Airline.

7.2.3 City's Insurance. The City shall maintain in force during the Term commercial general liability and property insurance relating to its ownership, maintenance, use and occupancy of the Airport as determined by the City and as required by the Bond Indenture and Applicable Laws.

Article 8

ENVIRONMENTAL MATTERS 8.1

Airline Representations, Warranties, and Covenants

Airline represents, warrants, and covenants the following with respect to the use of the Airport pursuant to the Ordinance and this Letter of Authorization:

8.1.1 Airline has obtained and shall regularly maintain and timely update all applicable licenses, permits, registrations and other authorizations and approvals required under Environmental Laws, and shall provide any notices required under Environmental Laws, for conducting its operations at the Airport. Airline shall ensure that its Associated Parties obtain, maintain and update all applicable licenses, permits, registrations and other authorizations required by Environmental Law pertaining to its and their use of and operations at the Airport.

8.1.2 Airline shall comply and shall ensure that its Associated Parties comply, with all applicable Environmental Laws pertaining to its and their use of and operations at the Airport.

8.1.3 Airline shall not conduct its operations in such a manner so as to cause, unlawfully allow or contribute to, and shall ensure that its Associated Parties do not cause, unlawfully allow or contribute to:

(a) any Release, Discharge or Disposal of any Hazardous Substance or Other Regulated Material at the Airport, unless authorized by an Environmental Law;

(b) any violation of any applicable Environmental Law as a result, in whole or in part, of the use by or operations of Airline or its Associated Parties at the Airport;

(c) any Release, Discharge or Disposal in violation of any applicable Environmental Law which is a contributing cause of the City exceeding any terms, conditions or effluent limits of any NPDES permit or individual storm water discharge permit issued to the City, Multi-Sector General Permit, Municipal Separate Storm Sewer System permit, or any applicable federal or State of Illinois effluent limitation guideline, or standard of the MWRD;

(d) any Release, Discharge or Disposal to soil or Waters at, underlying, or adjacent to the Airport in violation of any applicable Environmental Law; or

(e) any emissions to the air in violation of any applicable Environmental Law that results in an exceedance of an applicable emission standard at the Airport or of any terms or conditions of any of Airline's air permits.

8.1.4 Airline shall, and shall ensure that its Associated Parties, handle, use, store, Dispose of transport, or otherwise manage any Hazardous Substance or Other Regulated Material at the Airport in a lawful manner. Without limiting the foregoing, Airline shall not conduct and shall ensure that its Associated Parties do not conduct any operations or activities involving the use or application of ethylene glycol, propylene glycol, or any other substance in de-icing or anti-icing at any location at the Airport except in accordance with all applicable Environmental Laws and in compliance with any de-icing policies and practices as may be adopted by the City in consultation with Airline.

8.1.5 Airline shall be, and shall ensure that its Associated Parties are, responsible for the proper transportation and Disposal of all Hazardous Substances or Other Regulated Material generated by Airline or its Associated Parties, or resulting from Airline's use, activities, and operations, at the Airport, including those activities and operations conducted by its Associated Parties. In such cases, in the event a signature as "Generator" is required on waste manifests, waste profile sheets or generator's certifications of non-special waste, Airline shall ensure that either Airline or its appropriate Associated Party(ies) signs such documents. Airline shall be responsible for the proper removal, transportation, and Disposal of Hazardous Substances or Other Regulated Material confiscated by the Transportation Security Agency ("TSA") or the City, but only with respect to such Hazardous Substances or Other Regulated Material obtained from Airline's passengers' checked baggage.

8.1.6 Airline shall be, and shall ensure that its Associated Parties are, responsible for the maintenance of any structural controls (above-ground or below-ground), as defined below, used to treat sanitary sewer waste and storm water runoff operated by Airline or its Associated Parties on Airline's Assigned Space. Maintenance frequencies for any such structural controls shall be established by Airline in a reasonable manner in accordance with industry standards and applicable Environmental Law to ensure effective operation of such controls and to prevent failures of such controls that could result in the Discharge, Release or Disposal of pollutants in violation of any applicable Environmental Law. Airline shall ensure that environmental records required to be kept by applicable law, including the O'Hare SWPPP, are maintained on-site for a period of three (3) years, unless a different document retention requirement is provided by applicable law. Structural controls to be maintained shall include, but not be limited to: oil/water separators (both storm and sanitary sewer), grease traps, sand traps, diversion valves, shut-off valves, storm sewer drain filters, trench drains, catch basins, rain gardens, and retention/holding ponds and any other structural controls specifically listed in this Letter of Authorization as the maintenance responsibility of Airline. Airline shall remove and properly Dispose of any Waste in said designated structural controls maintained by Airline prior to vacating its Assigned Space. The structural controls, if any, for which Airline is responsible for maintaining as of the date of this Letter of Authorization shall be listed therein or in an attachment thereto. For the avoidance of doubt, if Airline does not operate any structure controls on its Assigned Space, such list is not required.

8.1.7 Airline shall be, and shall ensure that its Associated Parties are, responsible for the maintenance of any air pollution control equipment required by any applicable Environmental Law operated by Airline or its Associated Parties on Airline's Assigned Space. Maintenance frequencies for any such air pollution control equipment shall be established by Airline in a reasonable manner in accordance with industry standards, the provisions of applicable air permits, and applicable Environmental Law to ensure effective operation of such equipment and to prevent failures of such equipment that could result in the emission of pollutants in violation of any applicable Environmental Law. Airline shall ensure that environmental records required to be kept by applicable law are maintained on-site for a period of three (3) years, unless a different document retention requirement is provided by applicable law. The air pollution control equipment units to be maintained shall include, but are not limited to: scrubbers, filters, adsorbers, condensers, precipitators, and other equipment, in each case to the extent such equipment is specifically listed in this Letter of Authorization as the maintenance responsibility of Airline. Airline shall remove and properly Dispose of any Waste in said designated air pollution control equipment operated by Airline prior to vacating its Assigned Space. The air pollution control equipment, if any, for which Airline is responsible shall be listed in this Letter of Authorization or an attachment thereto. For the avoidance of doubt, if Airline does not operate any air pollution control equipment on its Assigned Space, such list is not required.

8.1.8 If Airline or its Associated Parties cause, unlawfully allow or contribute to a Release, Discharge, or Disposal of a Hazardous Substance or Other Regulated Material at the Airport in violation of any applicable Environmental Law that is above any applicable reportable quantity, emission standard or effluent guideline set forth in any applicable Environmental Law including the O'Hare Spill Response Guide, Airline shall report such Release, Discharge or Disposal to the appropriate governmental authorities in compliance with applicable Environmental Law, including the O'Hare Spill Response Guide. Airline shall ensure that its Associated Parties report any Release or Discharge in violation of any applicable Environmental Law to the appropriate governmental authorities, in compliance with applicable Environmental Law, if the operations of said third party cause, unlawfully allow or contribute to a Discharge or Release of a Hazardous Substance or Other Regulated Material in violation of any applicable Environmental Law that is above any reportable quantity set forth in any applicable Environmental Law.

8.1.9 Airline acknowledges that the City is subject to certain NPDES permits, state and federal storm water regulations, federal and state effluent limitation guidelines, and MWRD standards for operations at the Airport. Airline shall conduct operations and activities at the Airport, including but not limited to de-icing, anti-icing, and construction, and shall ensure that its Associated Parties conduct operations and activities at the Airport in compliance with applicable Environmental Laws. Airline acknowledges that its reasonable cooperation is necessary to ensure Airport's compliance with any applicable NPDES storm water permits and effluent limitation guidelines under Environmental Laws. Airline shall minimize the exposure to storm water of materials generated, stored, handled, or used by Airline or its Associated Parties at the Airport including Hazardous Substances or Other Regulated Material, by implementing and requiring implementation of certain written "Best Management Practices" as defined by and required under Environmental Laws, and shall make them available to the City upon request. Airline further acknowledges that any effluent limitation guidelines in any NPDES storm water discharge permit issued to the City and timely provided to Airline applicable to Airline are incorporated by reference into this Letter of Authorization to the extent affecting Airline's operations at or use of the Airport or operations or activities conducted on its behalf at the Airport, or necessitating Airline's reasonable cooperation to assure the City's compliance therewith. The

City shall provide advance notice to Airline of and a reasonable opportunity to comment oh, and shall otherwise endeavor to negotiate reasonable and cost effective terms and conditions of, any permits issued to the City which may affect Airline's operations at or use of the Airport or operations or activities conducted on its behalf at the Airport, or which may necessitate Airline's reasonable cooperation to assure the City's compliance therewith.

8.1.10 Airline or its Associated Parties shall cooperate with the City, as requested from time to time by the City, to ensure that Airline's operations at or use of the Airport will not unreasonably interfere with the City's implementation of its Chicago O'Hare International Airport Wildlife Hazard Management Plan to reduce wildlife hazards at the Airport.

8.1.11 Airline, prior to vacating or surrendering any portion of its Assigned Space for any reason, shall:

(a) remove and Dispose of any and all trash, debris, or Waste generated by Airline or its Associated Parties;

(b) remove any and all above-ground containers and non-permanent structural controls owned by Airline or its Associated Parties, including, but not limited to, removable filters, grates and above-ground tanks located on Airline's Assigned Space, unless Airline and the City agree otherwise; and

(c) comply with applicable Environmental Laws regarding the closing or removal from service of any underground or aboveground tanks, vessels, and containers operated or owned by Airline or its Associated Parties and located on Airline's Assigned Space, provided, however, that Airline shall have no such obligation with respect to any airport hydrant fuel system maintained by an airport fueling consortium.

8.1.12 Airline understands and acknowledges that certain of its and the City's future capital projects at the Airport may require review or approval by the FAA, the United States Environmental Protection Agency ("USEPA"), or the Illinois Environmental Protection Agency ("IEPA"), pursuant to requirements imposed upon the Airport or the City. If requested by the City, Airline shall reasonably cooperate with the City in its preparation of such submittals as are required of the City by FAA, USEPA, or IEPA, or their successor agencies, in connection with Airline's future capital projects or in connection with the City capital projects at the Airport which benefit Airline.

8.2 Right of Entry to Perform Environmental Inspections and Sampling

8.2.1 The City and its contractors and other agents shall have the full right to enter any part of Airline's Assigned Space, at all reasonable times and in the City's sole discretion, for the purpose of conducting an inspection, assessment, investigation, regular inspection, or regulatory compliance audit of Airline's operations thereon, or any other party's use and operations, including operations of Airline's Associated Parties. The City and its authorized agents may take samples and perform tests as needed, including but not limited to soil borings, ground water monitoring, and collection of samples of air, soil, water, groundwater, Hazardous Substances or Other Regulated Material Releases, and Discharges, at the City's expense. The City

will provide seventy-two (72) hours" advance written notice of any planned City inspection or intrusive City sampling to Airline, except in emergencies, when advance notice shall not be required. Airline shall have the right to accompany the City when any such inspection or sampling is performed, provided that the City is not required to unreasonably delay its inspection or sampling to enable Airline to be present. Airline shall have the right to obtain, at Airline's expense, split samples and City shall promptly provide copies of all analytical results of such sampling, including any non-privileged reports.

8.2.2 Airline shall cooperate, and shall ensure that its Associated Parties cooperate, in allowing prompt, reasonable access to the City to conduct such inspection, assessment, audit, sampling, or tests. In the exercise of its rights under this Section, the City shall not unreasonably interfere with the authorized use and occupancy of Airline's Assigned Space by Airline or Airline's Associated Parties. Airline remains solely responsible for its environmental, health, and safety compliance, notwithstanding any City inspection, audit, or assessment.

8.3 Information to be Provided to the City

8.3.1 If Airline receives any written notice, citation, order, warning, complaint, claim or demand regarding Airline's use of, or operations at, Airline's Assigned Space or other property at the Airport used by Airline pursuant to the Ordinance or its Letter of Authorization that is not legally privileged, made confidential by applicable law, or protected as trade secrets:

(a) concerning any alleged Release, Discharge or Disposal of a Hazardous Substance or Other Regulated Material by Airline or by its Associated Parties; or

(b) alleging that Airline or any of its Associated Parties is the subject of an Environmental Claim or alleging that Airline or any Associated Party is, or may be, in violation of any Environmental Laws; or

(c) asserting that Airline or any such third party as identified in subsection (i) and (ii) above is liable for the cost of investigation or remediation of a Release or Discharge; Airline shall promptly, but not later than five (5) business days after Airline's receipt, inform the City in writing of same, including a copy of such notice received by Airline.

8.3.2 Airline shall simultaneously provide to the City copies of its submittals of any non-privileged reports or notices required under Environmental Laws to any governmental agency regarding:

(a) Airline's or its Associated Parties' alleged failure to comply with any Environmental Laws at Airline's Assigned Space or other property at the Airport used by Airline pursuant to the Ordinance or this Letter of Authorization, or

(b) any Release or Discharge arising out of the past or present operations at or use of Airline's Assigned Space or other property at the Airport used by Airline or its Associated Parties pursuant to the Ordinance or this Letter of Authorization.

8.3.3 In connection with any matter arising under Section 8.3.1 above, Airline shall make available, within ten (10) business days of Airline's receipt of the City's written request, subject to document retention requirements provided by applicable law, the non-privileged documents that Airline has submitted to any governmental agency pertaining to

the environmental compliance status of Airline's operations at or use of Airline's Assigned Space or other property at Airport used pursuant to the Ordinance or this Letter of Authorization by Airline, including without limitation any and all non-privileged records, permits, permit applications, test results, sample results, written or electronic documentation, studies, or other documentation regarding environmental conditions or relating to the presence, use, storage, control, Disposal, or treatment of any Hazardous Substance or Other Regulated Material by Airline or its Associated Parties at Airline's Assigned Space or other property at the Airport used by Airline pursuant to the Ordinance or this Letter of Authorization.

8.4 Airline's Environmental Response and Compliance Obligations

8.4.1 Without limiting the indemnity obligations of Section 8.7, if, during the term of this Letter of Authorization. Airline or any of its Associated Parties causes, unlawfully allows or contributes to a Release, Discharge, or Disposal of a Hazardous Substance or Other Regulated Material (including, but not limited to those which contaminate or pollute any air, soil, Waters, storm sewer, detention basin, other storm water infrastructure, or conveyance system) in violation of any applicable Environmental Law that is above any applicable reportable quantity, emission standard or effluent guideline set forth in an applicable Environmental Law including the O'Hare Spill Response Guide, at any portion of the Airport or adjacent Waters, in connection with their operations at Airline's Assigned Space or at other property at the Airport used by Airline pursuant to the Ordinance or this Letter of Authorization, Airline shall perform or shall cause to be performed, consistent with the provisions of Section 8.5, the following:

(a) notify the O'Hare Communications Center ("OCC") of such Release, Discharge, or Disposal as required by and in accordance with the O'Hare Spill Response Guide and applicable Environmental Laws;

(b) report such Release, Discharge, or Disposal to appropriate governmental agencies as required by and in accordance with applicable Environmental Laws;

(c) promptly Respond to the Release, Discharge, or Disposal of a Hazardous Substance or Other Regulated Material, as required by applicable Environmental Laws;

(d) promptly take all further actions required under Environmental Laws to abate any threat to human health or the environment;

(e) promptly undertake any further removals, remediation, or corrective actions as are required by Environmental Laws or a governmental agency exercising its authorized regulatory jurisdiction under Environmental Laws, to remedy any such Release, Discharge or Disposal of a Hazardous Substance or Other Regulated Material, and any resulting impacts; and

(f) promptly obtain documentation of the approval of the closure of such Release, Discharge, or Disposal from the governmental agency(ies) with regulatory jurisdiction as such may be issued under Environmental Laws, and provide such documentation to the City.

8.4.2 Any remedial or other activity undertaken by Airline under this Article shall not be construed to impair Airline's rights, if any, to seek contribution or indemnity from any person, consistent with the terms and limitations of this Letter of Authorization, including Section 8.7, below.

8.4.3 Airline shall not be responsible under this Section 8.4 for Discharge, Release, or Disposal to the extent caused by another Air Carrier that the City has compelled Airline to accommodate at its Assigned Space.

8.5 Investigation, Remediation, or Corrective Action Process

Before commencing any subsurface soil, surface water, stormwater, or groundwater investigations, removals, remediation, or corrective actions that Airline or Airline's Associated Parties are required to perform at the Airport under this Letter of Authorization, including any such actions mandated in Section 8.4. and except for immediate removal actions required by Environmental Laws and otherwise undertaken pursuant to Section 8.4, Airline shall promptly provide any proposed plans for such investigations, removals, remediation, or corrective actions to the City for approval in accordance with applicable Environmental Laws, which shall not be unreasonably withheld or conditioned. The work shall be performed in a diligent manner consistent with the time(s) prescribed by Environmental Laws and relevant governmental authorities and at Airline's expense, and the City shall have the right to review and inspect all such work at any time using consultants and representatives of the City's choice, at the City's expense. Specific cleanup levels for any environmental removals, remediation or corrective actions shall comply with applicable Environmental Laws, with commercial and industrial remediation standards being applied to such actions consistent with the use of the Airport for such purposes. Airline may also utilize institutional controls and other engineered barriers as part of any removals, remediation or corrective actions to the extent authorized by Environmental Laws and approved by the City in writing, which shall not be unreasonably withheld. In the event deed recordation by the City is necessary for the utilization of commercial and industrial remediation standards or other controls as part of any removals, remediation or corrective actions or any other costs and expenses are incurred in connection with the use of such standards or controls Airline shall reimburse the City for all deed recordation fees and reasonable attorneys' fees incurred in connection with such recordation. Airline shall, at Airline's own cost and expense, have all tests performed, and reports and studies prepared, and shall provide such information to any governmental agency as may be required by applicable Environmental Laws, with a copy simultaneously provided to the City. This obligation includes but is not limited to any requirements for a site characterization, site assessment, remediation objectives report, remedial action plan, and remedial action completion report that may be necessary to comply with applicable Environmental Laws.

8.6 The City's Rights to Ensure Airline's Compliance with Environmental Response and Compliance Obligations

8.6.1 If Airline, Airline's Associated Parties or their Associated Parties:

(a) do not take appropriate Response actions required by applicable Environmental Laws in response to a Release. Discharge or Disposal for which it is responsible under Section 8.4, within the time(s) prescribed by such Environmental Law(s) and relevant governmental authorities; or

(b) do not perform or complete reporting, notifications, investigations, removals, remediation, corrective actions, or closure actions for which it is required under Section 8.4 within the time (s) prescribed by applicable Environmental Laws and ; relevant governmental

authorities, or within the time reasonably necessary to enable the City to meet its obligations under Environmental Laws (subject to the condition that, in the case of both Sections 8.6.1(a) and 8.6.1(b) above, the City must first provide reasonable advance written notice to Airline of Airline's failure to comply with such obligations and a reasonable opportunity for Airline to cure such failure to comply by Airline initiating or recommencing any such actions consistent with required schedules (including exercising its legal right to reasonably and in good faith challenge such alleged obligation to comply), but in any event not to exceed forty-five (45) days, except in emergency circumstances in which such advance notice is not possible), then the City or its authorized contractor, in addition to its rights and remedies described elsewhere in the Ordinance and this Letter of Authorization and otherwise available at law, in equity, or otherwise, may, at its election, upon reasonable notice, enter the affected area, and take whatever action the City reasonably deems necessary to meet Airline's obligations under Environmental Laws, within the time required under such Environmental Laws, consistent with the requirements of Section 8.4. In addition to notice and opportunity to cure as set forth in Section 8.6.1(b) above, the City shall provide Airline with its plan to perform such work for Airline's review and comment at least seven (7) business days before the commencement of such work, which comments shall be reasonably considered by the City, except in emergency circumstances where such advance notice is not possible. Such action taken by the City consistent with the requirements of this Letter of Authorization shall be at Airline's expense, plus administrative expenses of the greater of five hundred dollars ($500.00) or 25% of all costs incurred by the City, including but not limited to reasonable attorneys' and consultants' fees and expenses, monetary fines and penalties, litigation costs or costs incurred in anticipation of litigation, expert witness fees, and expenses of investigation, removal, remediation, or other required plan, report, or Response action performed in accordance with applicable Environmental Laws.

8.6.2 Except as set forth in Section 8.6.3, below, if the City cannot identify with commercially reasonable effort any of the parties causing, unlawfully allowing, contributing to or responsible for a Release, Discharge, or Disposal at or from the Airport requiring the completion of appropriate Response actions as provided in Section 8.4.1, then City shall provide reasonable advance written notice to Airline of its intention to take actions, to the extent of Airline's obligations for such actions as provided in Section 8.4.1, to report, repair, contain, investigate, remove, correct or remediate such Release, Discharge, or Disposal consistent with the requirements of Section 8.4. Airline shall thereafter be afforded a reasonable opportunity (not to exceed forty-five (45) days) to commence such actions or provide the City with information on the identity of the party or parties causing, contributing to, or responsible for such Release. Discharge, or Disposal, which information shall be considered in good faith by the City and, as appropriate, shall provide a basis for the City's pursuit of any responsible parties consistent with the provisions of Section 8.6.1. In addition to the above written notice, the City shall provide Airline with its plan to perform such actions for Airline's review and comment at least seven (7) business days before the commencement of any work (except in emergency circumstances in which such advance notice is not possible), which comments shall be reasonably considered by the City, after which the costs of such actions, if implemented by the City, shall be allocated to the appropriate cost centers.

8.6.3 In the event a Release or Discharge, or Disposal in violation of Environmental Law which occurred prior to May 12, 2018 or the effective date of Airline's first Letter of Authorization entered into pursuant to the Ordinance, if after May 12, 2018, is encountered on any portion of Airline's Preferential Use Space that Airline also leased as the equivalent of Exclusive or Preferential Use Space under its Prior Use and Lease Agreement, Airline shall be deemed to be responsible for all costs incurred in connection with such contamination, including investigation, removal, remediation, or other required plan, report, or

Response action, unless Airline provides clear evidence demonstrating that another party is fully responsible. This presumption shall not apply to any portion of Airline's Preferential Use Space not previously leased by Airline under its Prior Use and Lease Agreement.

8.6.4 Nothing in this Section is intended or shall be construed so as to prevent the City or Airline from exercising, in their reasonable discretion, any rights granted or available elsewhere in this Article, in this Letter of Authorization, or by law.

8.7 Environmental Indemnification and Reimbursement

8.7.1 Notwithstanding any other provision to the contrary, Airline shall indemnify, defend, and hold harmless the City, its past and present elected and appointed officials, officers, agents and employees ("Environmental Indemnitees"), from and against any and all Environmental Claims resulting from:

(a) the breach by Airline of any representation or warranty made in this Article; or

(b) the failure of Airline to meet its obligations under this Article, whether caused or unlawfully allowed by Airline or any third party under Airline's direction or control; or

(c) documented loss by any Environmental Indemnitee(s) from any Environmental Claim, to the extent caused, unlawfully allowed or contributed to by the unauthorized Release, Discharge, or Disposal of a Hazardous Substance or Other Regulated Material by Airline or by its Associated Parties or the failure of Airline or any Associated Party to comply with applicable Environmental Laws in connection with the operations of Airline or its Associated Parties at Airline's Assigned Space or at other property at the Airport used by Airline pursuant to the Ordinance or this Letter of Authorization;

8.7.2 Notwithstanding the provisions of this Section 8.7, in the event that the City and Airline mutually agree or a court of competent jurisdiction determines by a final order that an Environmental Indemnitee's negligence or willful and wanton misconduct is at least fifty-one (51%) of the total fault which proximately caused the Environmental Claims, Airline's obligation to indemnify the Environmental Indemnitee for amounts to be paid in connection with the Environmental Claims shall be limited to the amount attributable to Airline's and its Associated Parties' proportionate share of the total fault which proximately caused the Environmental Claims. Airline acknowledges, however, that this Section 8.7.2 is not intended to obviate or lessen in any way Airline's duty to defend the Environmental Indemnitees; provided, however, that to the extent the City and Airline mutually agree or a court of competent jurisdiction rules that the Environmental Claims were the result of the sole negligent act or omission or the willful and wanton misconduct of an Environmental Indemnitee, the City shall reimburse Airline for its proportionate share of the costs of defense, including, but not limited to, attorneys' fees and court costs. For the avoidance of doubt, the City shall reimburse Airline for all defense costs Airline incurred with respect to defending the City Indemnified Parties against Claims to the extent that the City and Airline mutually agree or a court of competent jurisdiction rules that such Claims were the result of the sole negligent act or omission of a City Indemnified Party.

8.7.3 The City will provide Airline with prompt notice of any Environmental Claims to allow Airline the opportunity to properly and effectively respond to or otherwise defend such Environmental Claims. Airline shall, at its own cost and expense, defend all Environmental Claims whether frivolous or not. In the event the City undertakes any action, including but not limited to investigations, removals, remediation, or corrective actions with respect to any Environmental Claims in response to the failure of Airline to defend such Environmental Claims as Airline deems appropriate in its reasonable judgment, Airline shall reimburse the City, upon written demand by the City, for all reasonable and documented costs that the City incurs in association with such action, including but not limited to consultants' fees, contractors' fees, reasonable attorneys' fees and expenses of investigation, removal, Response, remediation, or corrective action.

8.7.4 Except to the extent set forth in Section 8.7.2, above, Airline waives the right of contribution and subrogation against the Environmental Indemnitees in connection with Environmental Claims set forth in Section 8.7.1 and 8.7.3, above.

8.7.5 Any claims for environmental matters shall be subject to this Section 8.7 and shall not be subject to the General Indemnity provision of Section 7.1.

8.8 Limitations

Except pursuant to Sections 8.6.2 and 8.6.3. Airline's obligations under this Article shall not apply to: (a) any Release, Discharge or Disposal, or Hazardous Substances or Other Regulated Materials that existed at the Airport prior to Airline's or its corporate predecessor(s)'s initial occupancy or operations at such area(s) of Release, Discharge or Disposal, or Hazardous Substances or Other Regulated Materials at the Airport, provided that neither Airline or its corporate predecessor(s) nor any other party under Airline's or its corporate predecessor(s)'s direction or control, or conducting operations or activities on its or their behalf caused, unlawfully allowed or contributed to such Release, Discharge or Disposal, or Hazardous Substances or Other Regulated Materials, or caused, unlawfully allowed or contributed to a subsequent Release, Discharge or Disposal of such pre-existing Hazardous Substances or Other Regulated Materials; or (b) Releases. Discharges, or Disposal that migrate onto, into, or from Airline's Assigned Space or the Airport and that were not caused, unlawfully allowed or contributed to by Airline or its corporate predecessor(s) or third parties under Airline's or its corporate predecessor(s)'s direction or control or conducting operations or activities on its or their behalf; or (c) Releases, Discharges, or Disposal on, at, or from the Airport not caused, unlawfully allowed or contributed to by Airline or its corporate predecessor(s) or by its or their Associated Parties, or any other party under Airline's or its corporate predecessor(s)'s direction or control.

8.9 Baseline Environmental Site Inspection

Prior to Airline's initial occupancy of, use of, or operations at Airline's Assigned Space under the Ordinance or this Letter of Authorization, the City shall have the opportunity to perform, at its own expense, a physical walk-through of Airline's Assigned Space regarding the environmental condition of Airline's Assigned Space and their state of compliance with Environmental Laws and produce an Initial Walk-Through report. The City shall provide Airline with an opportunity to participate in the walk-through and review and comment upon the conclusions and findings of the Initial Walk-Through report. In the event pre-existing environmental conditions are encountered, the provisions of Section 8.4 shall apply, except that the provision in Section 8.4.1 limiting Airline's obligations to incidents during the term of this Letter of Authorization shall not apply.

8.10 Concluding Environmental Site Inspection

At least sixty (60) days prior to vacating or surrendering Airline's Assigned Space or any portion of them for any reason, Airline shall provide the City with access to perform a Concluding Walk-Through in order to determine the environmental condition of Airline's Assigned Space or that part of Airline's Assigned Space being vacated, and their state of compliance with the requirements of Section 8.1.11. The City shall provide Airline with an opportunity to participate in the walk-through. If the Concluding Walk-Through reveals that Airline has not removed all trash, containers, tanks, structures, debris, residue, and other items, materials and Waste for which Airline or anyone operating on its behalf is responsible as required by Section 8.1.11, or has otherwise failed to comply with the requirements of Section 8.1.11, the City will share its Concluding Walk-Through report and any relevant photographs with Airline. Airline will remove or correct any items to the extent not in compliance with the requirements of Section 8.1.11 within five (5) business days of receipt of said report and photographs or such longer period of time as reasonably requested by Airline to perform the corrective actions. Airline shall leave facilities and equipment being surrendered or vacated by Airline in a state of good repair. However, tanks, structures and other items and materials owned by Airline may revert to the City upon agreement of Airline with the City accepting such tanks, structures and other items and materials in an "as is, where is" condition.

8.11 Airline's Hazardous Substance-Related Equipment and Fixtures

Any fixed tanks, pumps, chemical or Hazardous Substance or Other Regulated Material containers, pipelines, lines, and equipment or other such fixtures installed by or on behalf of Airline shall at all times remain the property of Airline, and ownership of or responsibility for such equipment shall not pass to the City by virtue of such equipment being installed at Airline's Assigned Space, except pursuant to the agreement of the City and Airline. No such equipment shall be installed without the written consent of the City. The list of structural controls in Section 8.1.6 and/or air pollution control equipment in Section 8.1.7 above, if applicable, shall be amended by agreement of the parties to refect such installation.

8.12 Waiver

Any waiver of any provision of this Article, or any delay by the City in the enforcement of any right hereunder, shall neither be construed as a waiver, nor create an expectation of non-enforcement of that or any other provision or right. In order to be effective, any waiver of any right, benefit, or power hereunder must be in writing and signed by an authorized representative of the City, it being intended that no waiver shall be implied by the City's conduct or failure to act. Any specific written waiver shall be applicable only to the particular facts and circumstances thereby addressed and shall not be of any effect with respect to future events, even if any of said future events involve substantially similar circumstances. Any remedies provided for in this Article shall be cumulative and in addition to, and not in lieu of, any other remedies available to the City elsewhere in this Letter of Authorization, at law, in equity, or otherwise.

8.13 Notice for Environmental Matters

With respect to those provisions of this Article 8 which expressly require the City to provide written notice to Airline, electronic mail to the designated Airline representative will satisfy such requirement. Airline shall provide the City with the contact and address for environmental notices in the general Notices section of this Letter of Authorization.

Article 9

COMPLIANCE WITH LAWS AND RULES

9.1 Airport Rules

Airline shall comply, and, to the maximum extent Airline has legal power to do so, shall cause its agents, employees, guests, invitees and Contractors to comply, with all Airport Rules.

9.2 Observance and Compliance with Laws

9.2.1 Airline shall comply, and, to the maximum extent Airline has the legal power to do so, shall cause its agents, employees, Contractors and licensees to, observe and comply with, and pay all taxes and obtain all licenses, permits, certificates and other authorizations required by, all applicable federal, state, county and municipal laws, statutes, ordinances and executive orders, including all rules, regulations and directives of the Federal Aviation Administration or any successor agency thereto. Airline agrees to make a part of and incorporate into this Letter of Authorization, by reference or by setting forth at length, at the option of the City, any and all statutes, rules and regulations and any assurances and covenants required pursuant thereto which may now or hereafter may be required by the Federal Aviation Administration or any successor agency thereto, or other federal, state, county or municipal agency. To the extent applicable, Airline shall comply with the provisions of Exhibits D, "Compliance With Laws," and A, "Requirements for Reimbursable Projects." Exhibits A and D may be amended by the Commissioner pursuant to his or her authority under the Ordinance.

9.2.2 Airline shall operate and maintain its Assigned Space in a reasonably prudent manner and in accordance with the laws, rules, regulations and orders of any federal, state, county or municipal agency having jurisdiction with respect thereto.

9.2.3 Notwithstanding anything herein to the contrary, references herein to a statute or law shall be deemed to be a reference to (i) such statute or law as may be amended from time to time, (ii) all regulations, rules, executive orders, policies and instructions pertaining to or promulgated pursuant to such statute or law, and (iii) all future statutes, laws, regulations, rules, executive orders, policies and instructions pertaining to the same or similar subject matter.

9.3 Subordination to Sponsor's Federal Assurances

This Letter of Authorization shall be subordinate and subject to the terms of any "Sponsor's Grant Assurances"' or like agreement that has been or may be furnished by the City to the United States of America, its boards, commissions, or agencies, including without limitation the FAA, or that is required by Applicable Laws, as a condition precedent to receiving Federal financial assistance for development of the Airport and other Airport programs and activities.

9.4 Agreements with the United States

This Letter of Authorization is subject and subordinate to the provisions of any agreement heretofore or hereafter made between the City and the United States, the terms and execution of which have been or may be required to enable or permit the transfer of rights or property to the City for airport purposes, or the expenditure of federal grant funds for Airport improvement, maintenance or development. Airline shall reasonably abide by the requirements of agreements entered into between the City and the United States, as applicable to Airline, and shall consent to amendments and modifications of its Letter of Authorization if required by such agreements or if required as a condition of the City's entry into such agreements.

9.5 PFC Act and Assurances.

9.5.1 Notwithstanding anything to the contrary in this Letter of Authorization, no provision of this Letter of Authorization shall impair the authority of City to impose a Passenger Facility Charge or to use the Passenger Facility Charge revenue as provided in the Aviation Safety and Capacity Expansion Act of 1990, 49 U.S.C. § 40117 (the "PFC Act").

9.5.2 Airline acknowledges that City has given to the United States of America, acting by and through the FAA, certain assurances set forth in the PFC Act and implementing regulations at 14 C.F.R. Part 158 ("PFC Assurances"), and Airline agrees that its Letter of Authorization shall be subordinate and subject to the PFC Assurances.

9.5.3 In the event that the FAA or its successors require any modifications or changes in this Letter of Authorization as a condition precedent to the collection of PFCs or otherwise complying with the PFC Act. Airline shall not withhold its consent to such amendments, modifications, revisions, supplements or deletions of any of the terms, conditions or requirements of this Letter of Authorization as may reasonably be required to collect PFCs or comply with the PFC Act. City agrees to provide Airline with advance written notice of any provisions that would adversely modify material terms of this Letter of Authorization.

9.6 PFCs to be held in Trust for the City.

9.6.1 Airline shall hold the net principal amount of all PFCs that are collected by Airline or its agents on behalf of the City pursuant to 49 U.S.C. App. § 1513 and the rules and regulations thereunder (14 C.F.R. Part 158, herein, the "PFC Regulations") in trust for the City. For purposes of this Section 9.6, net principal amount shall mean the total principal amount of all PFCs that are collected by Airline or its agents on behalf of the City, reduced by all amounts that Airline is permitted to retain pursuant to Section 158.53(a) of the PFC Regulations.

9.6.2 In the event that Airline fails to make payments of PFCs to the City in accordance with the PFC Regulations, the City may require Airline to establish a PFC trust account pursuant to this Section 9.6.2. In the event the City requires an Airline to establish a PFC trust account, and notwithstanding Section 158.49 of the PFC Regulations, upon receipt of PFCs that are collected by Airline or its agents on behalf of the City, Airline shall establish, and shall deposit the net principal amount of such PFCs in, an interest-bearing trust account for the City's benefit (the "Trust Account"). The Trust Account shall be held in the name of Airline as trustee for the City; provided that the City and Airline mutually agree to terms upon which amounts may be withdrawn from such account upon the joint direction of the City and Airline. If the City and Airline do not so agree, the Trust Account shall be held by an independent third party bank trustee, in which event such trustee's fees shall be payable by the City. The City shall have the right to select such trustee subject to the approval of Airline, which approval will not be unreasonably withheld. The Trust Account shall be separate from and not commingled with all other Airline funds, including PFCs collected on behalf of other airports. In accordance with Section 158.51 of the PFC Regulations, any amounts required to be remitted to the City under such section shall be paid in any event by an Airline, as trustee, or by such third party bank trustee, to the City on or before the date specified in such section first out of the net principal amount, then, to the extent of any deficiency, by Airline, out of income earned thereon and then, by Airline, out of any available funds of Airline. Funds in the Trust Account shall be invested solely in instruments issued or

guaranteed by the United States government or any of its agencies, commercial paper rated Al or PI or better by, respectively, Standard & Poor's Rating Services or Moody's Investors Service, Inc., or federally insured bank certificates of deposit. Any income earned on funds in the Trust Account on or prior to the date of required remittance to the City shall be the property of Airline and shall be paid directly to Airline. Any income earned on funds in the Trust Account after the date of required remittance to the City shall be the property of the City and shall be paid immediately to the City and applied to the interest income in the O'Hare Passenger Facility Charge Revenue Fund.

9.6.3 Upon the determination of a United States bankruptcy court in a final non-appealable order that a trust account is not required to establish the City's absolute right immediately to receive all PFCs collected for the City and held by Airline, Section 10.5.2 shall no longer apply.

In the absence of additional regulations governing the treatment of refunds, any refunds of PFCs due to passengers as a result of changes of itinerary shall be paid proportionately out of the net principal amount attributable to such PFCs and the amount that Airline was permitted to retain under Section 158.53(a) of the PFC Regulations attributable to such PFCs. Airline hereby acknowledges that the net principal amount of all PFCs collected on behalf of the City shall remain at all times the property of the City, except to the extent of amounts refunded to passengers pursuant to the preceding sentence (which shall remain the property ofthe City until refunded and become the property of the passenger upon and after refund). Other than the amounts that Airline is entitled to retain pursuant to Section 158.53 ofthe PFC Regulations, Airline shall be entitled to no compensation.

9.7 Security and Payment of Fines for Violation of Federal Regulations

9.7.1 Airline acknowledges that security is of primary importance at the Airport and that security requirements are likely to change during the Term of this Letter of Authorization. Each Airline, its officers, employees, representatives, agents, servants, subtenants, consultants, contractors, successors, assigns and suppliers and those under its control, shall comply with security measures (a) required of Airline by the FAA or the TSA or by the City in accordance with applicable requirements of the FAA or the TSA or their authorized successor(s) or (b) contained in any Airport master security plan approved by the FAA or the TSA or their authorized successor(s). Airline shall comply, at its own expense, with the TSA's security requirements applicable to Airline at the Airport including, but not limited to employee security training, badging, criminal background checks, access control, screening and inspections. Airline shall cooperate with the TSA on all security matters.

9.7.2 Compliance with such security measures and requirements shall not relieve Airline of its responsibility for maintaining proper security for the above-noted items, nor shall it be construed as limiting in any manner Airline's obligations with respect to all applicable federal laws and regulations and its duty to undertake reasonable action to establish and maintain secure conditions at and around Airline's Assigned Space. To comply with TSA requirements, Airline shall execute a reasonable Exclusive Area Agreement with the City, if required, in form and substance which is reasonably acceptable to the City and Airline. Airline accepts security responsibility to use best efforts to prevent unauthorized access to Airline's Assigned Space. Airline shall be responsible for preventing unauthorized persons from gaining access to the restricted areas of the Airport through Airline's Assigned Space during times and to the extent that Airline has control of the Assigned Space.

9.7.3 Airline understands and agrees that security requirements may affect Airline's air transportation business operations and costs. Airline shall be strictly liable for the payment of any fines assessed by the City or the payment of (or reimbursement of the City for any payments of) any civil penalties assessed against the City or Airline relating to security and resulting from the negligence or intentional acts of omission or commission of Airline's officers, employees, representatives, agents, servants, subtenants, consultants, contractors, successors, assigns and suppliers and those under its control, and Airline shall be solely and fully responsible for any and all breaches of security and the consequences thereof resulting from the negligence or intentional acts of omission or commission of its officers, employees, representatives, agents, servants, subtenants, consultants, contractors, successors, assigns and suppliers and those under its control.

9.7.4 Airline shall pay a reasonable cost-based user fee for the privilege of using identification cards or badges to gain access to the Airport security access control system.

9.8 No Exclusive Rights

Nothing contained in this Letter of Authorization shall be deemed to grant to Airline any exclusive right or privilege within the meaning of 49 U.S.C. § 40103(e) with respect to activity at the Airport, except that, subject to the terms and provisions of this Letter of Authorization, Airline shall have the right to exclusive possession of any Exclusive Use Assigned Space made available to Airline under its Letter of Authorization.

9.9 Federal Tax and Securities Laws

9.9.1 Airline, upon the City's request, shall provide to the City such information and certifications as the City may require to maintain the tax-exempt status of the interest on Bonds.

9.9.2 Airline, upon the City's request, shall provide to the City such information as the City may request in writing in connection with the offering, sale and remarketing of Bonds to enable the City to comply with the requirements of the federal securities laws and to comply with the City's continuing disclosure requirements under SEC Rule 15c2-12, as it may be amended from time to time, provided, however, that Airline may, in lieu of providing the requested information, direct the City to Airline or SEC website where the requested information is then currently available.

9.10 Anti-Scofflaw

Airline hereby represents and warrants and shall cause each of its Contractors to represent and warrant, that Airline or such Contractors, as the case may be, is not in violation of Section 2-92-380 of the Municipal Code, and further represents and warrants that, in the event of any such violation, the City shall be entitled to set off from those amounts invoiced by Airline an amount equal to the amount of any fines or penalties owed to the City, subject to those exceptions stated in the Municipal Code.

9.11 Ethics

Airline hereby represents and warrants and shall cause each of its Contractors to represent and warrant that Airline or such Contractors, as the case may be, is not in violation of Chapter 2-156 of the Municipal Code.

9.12 Inspector General

Airline understands and will abide by the provisions of 2-56 of the Municipal Code. Airline acknowledges and agrees that it shall be the duty of Airline and its sub-licensees, Contractors and all their officers, directors, agents, partners and employees to cooperate with the Inspector General of the City in any investigation or hearing undertaken pursuant to Chapter 2-56 of the Municipal Code. All contracts and other agreements must inform the parties of this provision and require understanding and compliance with it.

9.13 Business Relationships With Elected Officials, Municipal Code Section 2-156-030(b)

Airline understands and will abide by the provisions of Section 2-156-030 of the Municipal Code. Pursuant to Municipal Code Section 2-156-030(b), it is illegal for any elected official of the city, or any person acting at the direction of such official, to contact, either orally or in writing, any other city official or employee with respect to any matter involving any person with whom the elected official has a business relationship, or to participate in any discussion in any city council committee hearing or in any city council meeting or to vote on any matter involving the person with whom an elected official has a business relationship. Violation of Municipal Code Section 2-156-030(b) by any elected official with respect to this Letter of Authorization at the request or direction of Airline will be grounds for termination of its Letter of Authorization. The term business relationship is defined as set forth in Municipal Code Section 2-156-080.

Municipal Code Section 2-156-080 defines a "'business relationship" as any contractual or other private business dealing of an official, or his or her spouse, or of any entity in which an official or his or her spouse has a financial interest, with a person or entity which entitles an official to compensation or payment in the amount of $2,500 or more in a calendar year; provided, however, a financial interest shall not include: (a) any ownership through purchase at fair market value or inheritance of less than one percent of the share of a corporation, or any corporate subsidiary, parent or affiliate thereof, regardless of the value of or dividends on such shares, if such shares are registered on a securities exchange pursuant to the Securities Exchange Act of 1934, as amended; (b) the authorized compensation paid to an official or employee for his office or employment; (c) any economic benefit provided equally to all residents of the city; (d) a time or demand deposit in a financial institution; or (e) an endowment or insurance policy or annuity contract purchased from an insurance company. A contractual or other private business dealing will not include any employment relationship of an officials spouse with an entity when such spouse has no discretion concerning or input relating to the relationship between that entity and the City.

9.14 City of Chicago Hiring Plan (Shakman Accord)

The City is subject to the May 31. 2007 Order entitled "Agreed Settlement Order and Accord" and the June 16, 2014 "City of Chicago Hiring Plan" (the "2014 City Hiring Plan") entered in Shakman v. Democratic Organized ion of Cook County, Case No 69 C 2145 (United States District Court for the Northern District of Illinois). Among other things, the Agreed Settlement Order and Accord and the 2014 City Hiring Plan prohibit the City from hiring persons as governmental employees in non-exempt positions on the basis of political reasons or factors.

Airline is aware that City policy prohibits City employees from directing any individual to apply for a position with Airline, either as an employee or as a contractor, and from directing Airline to hire an individual as an employee or as a contractor. Accordingly, Airline must follow, its own hiring and contracting procedures, without being influenced by City employees.

9.15 No Waste Disposal in Public Way, Municipal Code Section ll-4-16()0(E)

Airline warrants and represents that it has not violated and is not in violation of the following sections of the Municipal Code (collectively, the "Waste Sections"):

- 7-28-390 Dumping on public way;
- 7-28-440 Dumping on real estate without permit;
- 11-4-1410 Disposal in waters prohibited;
  11 -4-1420 Ballast tank, bilge tank or other discharge;
- 11-4-1450 Gas manufacturing residue;
- 11-4-1500 Treatment and disposal of solid or liquid;
- 11-4-1530 Compliance with rules and regulations required;
- 11-4-1550 Operational requirements; and
- 11 -4-1560 Screening requirements.

During the period while this Letter of Authorization is executory, Airline's violation of the Waste Sections, whether or not relating to this Letter of Authorization, constitutes a breach of and an event of default under this Letter of Authorization. Such breach and default entitles the City to all remedies under this Letter of Authorization, at law or in equity.

This Section 9.15 does not limit Airline's duty to comply with all applicable federal, state, county and municipal laws, statutes, ordinances and executive orders, in effect now or later, and whether or not they appear in this Letter of Authorization.

9.16 Visual Artists Rights Act Waiver

Airline will ensure that in the event any Artwork is installed in the Assigned Space or other portions of the Airport, that the author of that Artwork waives any and all rights in the Artwork that may be granted or conferred on the Artwork under Section 106A(a)(3) and Section 113(d) of the Copyright Act. The above waiver must include, but is not limited to, the right to prevent the removal, storage, relocation, reinstallation or transfer of the Artwork. Airline will ensure that the author of the Artwork acknowledges that such removal, storage, relocation, reinstallation or transfer of the Artwork may result in the destruction, distortion, mutilation or other modification of the Artwork. Further, Airline will ensure that the author of the Artwork acknowledges that the Artwork may be incorporated or made part of a building or other structure in such a way that removing, storing, relocating, reinstalling or transferring the Artwork will cause the destruction, distortion, mutilation or other modification of the Artwork and consents to such destruction, distortion, mutilation or other modification, by reason of its removal, storage, relocation, or reinstallation.

Airline represents and warrants that it will obtain a written waiver of all rights under Section 106A(a)(3) and Section 113(d) of the Copyright Act as necessary from any employees, contractors, subcontractors, subtenants or artists. Airline must provide the City with copies of all such waivers prior to installation of any Artwork on the Assigned Space or other portions of the Airport.

9.17 Boarding and Deplaning Assistance To Passengers With Disabilities.

Airline shall comply, at its own expense, with all applicable laws, rules, regulations and orders now in force or hereafter prescribed or promulgated by federal or state governments or authority relating to the boarding or deplaning of passengers with disabilities, including, but not limited to, 49 U.S.C. § 41705 and 14 C.F.R. § 382.

Article 10

DEFAULT AND TERMINATION

10.1 Events of Default

Each of the following shall be an "Event of Default" under this Letter of Authorization, if:

10.1.1 Airline shall become insolvent (as such term is defined under Section 101 of the Federal Bankruptcy Code); or shall fail to pay its debts generally as they mature; or shall take the benefit of any present or future federal or state insolvency statute; or shall make a general assignment for the benefit of creditors.

10.1.2 Airline shall file a voluntary petition in bankruptcy or a petition or answer seeking an arrangement of its indebtedness under the Federal Bankruptcy Code or under any other law or statute of the United States or of any state thereof; or consent to the appointment of a receiver, trustee, custodian, liquidator or other similar official, of all or substantially all of its property; or an order for relief shall be entered by or against Airline under any chapter of the Federal Bankruptcy Code.

10.1.3 By order or decree of a court. Airline shall be adjudged bankrupt or an order shall be made approving a petition filed by any of its creditors or by any of its stockholders, seeking its reorganization or the restructuring of its indebtedness under the Federal Bankruptcy Code or under any other law or statute of the Linked States or any state thereof and such order or decree shall not be stayed or vacated within sixty (60) clays of its issuance.

10.1.4 A petition under any chapter of the Federal Bankruptcy Code or an action under any federal or state insolvency law or statute shall be filed against Airline and shall not be dismissed or stayed within sixty (60) days after the filing thereof.

10.1.5 By or pursuant to, or under authority of any legislative act, resolution or rule, or any order or decree of any court or governmental board, agency or officer, a receiver, trustee, custodian, liquidator or other similar official shall take possession or control of all or substantially all of the property of Airline and such possession or control shall continue in effect for a period of sixty (60) days.

10.1.6 Airline shall become a corporation in dissolution.

10.1.7 The letting, license or other interest of or rights of Airline hereunder shall be transferred to, pass to or devolve upon, by operation of law or otherwise, any other person, firm, corporation or other entity, by, in connection with or as a result of any bankruptcy, insolvency, trusteeship, liquidation or other proceedings or occurrence described in Section 10.1.1 through 10.1.5.

10.1.8 Airline shall fail to duly and punctually pay any Airport Fees and Charges required to be paid hereunder or shall fail to make payment of any other sum required to be paid to the City pursuant to the Ordinance on or prior to the date such payment is due and shall continue to remain unpaid ten (10) business days after written notice has been provided to Airline by the City or, with respect to any amount for which no payment date is provided herein, then ten (10) business days after written notice of the amount of such payment has been given to Airline or an invoice for such payment has been submitted to Airline.

10.1.9 Airline shall fail to keep, perform and observe any promise, covenant or other provision of the Ordinance or this Letter of Authorization for a period of thirty (30) days after written notice specifying such failure and requesting that it be remedied is given to Airline by the City; provided, however, that any such failure which can be remedied, but which cannot with due diligence be remedied within such thirty (30) day period, shall not give rise to the City's right to exercise remedies under this Letter of Authorization if corrective action is instituted by Airline within such thirty (30) day period and diligently pursued until the failure is remedied.

10.1.10 Any lien shall be tiled against the Assigned Space or any portion thereof resulting from any act or omission of Airline, and shall not be discharged or bonded over within thirty (30) days, unless Airline shall within the aforesaid thirty (30) days furnish the City such security as the Commissioner in his or her reasonable discretion determines to be adequate to protect the interests of the City.

10.1.11 Airline shall discontinue its Air Transportation Business at the Airport, other than for seasonal suspension of service or low frequency service, for a period of thirty (30) consecutive days or for a period of sixty (60) nonconsecutive days whenever occurring in the aggregate in any Fiscal Year or, after exhausting or abandoning any further appeals, Airline shall be prevented for a period of thirty (30) consecutive days by action of any governmental agency other than the City from conducting its Air Transportation Business at the Airport.

10.1.12 Airline shall cease using or abandon substantially all of its Assigned Space for a period of thirty (30) days, and which has not been remedied within 30 days after notice from City to Airline.

10.1.13 Airline shall make any purported Assignment without the consent of the City, as set forth in Section 2.2, or sublease its Assigned Space.

10.1.14 Airline shall fail to maintain its corporate existence or to remain duly qualified to do business in the State of Illinois or Airline shall dissolve or otherwise dispose of all or substantially all of its assets or shall consolidate with or merge into another corporation; provided, however, that it shall not be an Event of Default if Airline consolidates with or merges into a wholly owned subsidiary of Airline, its parent, or a subsidiary of Airline's parent.

10.1.15 Airline shall fail to meet any of the security deposit requirements set forth in Section 6.4 of the Ordinance, as may be applicable.

10.1.16 Airline shall fail to transmit to the City PFCs on a timely basis in accordance with the PFC Regulations or shall fail to comply with the provisions of Sections 9.5 and 9.6 of these Terms and Conditions.

10.1.17 Airline shall violate the Waste Sections of the Municipal Code or MCC 2-156-018. "Duty to report corrupt or unlawful activity" as set forth in Article 9 and Exhibit D ("Compliance with Laws"); provided, however, that the Commissioner may provide for a reasonable cure period appropriate to the violation.

10.1.18 Airline shall fail to maintain insurance as required by these Terms and Conditions, including the cure period provided in Section 7.2.2(b).

10.2 Termination by the City

10.2.1 Whenever an Event of Default has occurred and is continuing, the City may, at its option upon thirty (30) days prior notice of such Event of Default:

(a) terminate this Letter of Authorization and the lettings, licenses and other rights of Airline hereunder, without discharging any of Airline's obligations hereunder, including but not limited to Airport Fees and Charges, and, at the City's further option, exclude Airline from its Assigned Space;

(b) without terminating this Letter of Authorization, exclude Airline from its Assigned Space and use commercially reasonable efforts to lease such Assigned Space to another airline for the account of Airline, holding Airline liable for all Airport Fees and Charges and other payments due under the Ordinance up to the effective date of such leasing and for the excess, if any. of Airport Fees and Charges and other amounts payable by Airline under the Ordinance for the remainder of the term of this Letter of Authorization over the rentals and other amounts which are paid by such new airline under such new agreement; or

(c) without terminating this Letter of Authorization, request that Airline cease performing any work it may perform pursuant to Section 2.9.

10.2.2 In addition, the City may, from time to lime, take whatever action at law or in equity appears necessary or desirable to collect Airport Fees and Charges and any other amounts payable by Airline hereunder then due and thereafter to become due, and to enforce the performance and observance of any obligation, agreement or covenant of Airline under this Letter of Authorization. For the avoidance of doubt, the City may compel specific performance by Airline of any obligation pursuant to the Ordinance or this Letter of Authorization, perform said obligations itself or take other actions to mitigate losses that may result from Airline's failure to perform and, if the City takes such actions. City may charge Airline for the City's costs plus a 15% administrative fee.

10.2.3 All rights and remedies given to the City under the Ordinance and this Letter of Authorization and all rights and remedies given to the City by law, shall be cumulative and concurrent. No termination of this Letter of Authorization or the taking or recovering of the Assigned Space shall deprive the City of any of the City's remedies or actions against Airline for Airport Fees and Charges or for damages or for the breach of any covenant herein contained, nor shall the bringing of any action for Airport Fees and Charges or breach of covenant, or the resort to any other remedy herein provided for the recovery of Airport Fees and Charges be construed as a waiver of the right to obtain possession of the Assigned Space.

10.2.4 In no event shall this Letter of Authorization or. any rights or privileges hereunder be an asset of Airline under any bankruptcy, insolvency or reorganization proceedings.

10.2.5 To the extent consistent with and permitted under the United States Bankruptcy Code or similar debtor relief laws, if Airline seeks protection under the United States Bankruptcy Code or similar debtor relief laws, or is currently operating under the protection of the United States Bankruptcy Code or other similar debtor relief laws, Airline will comply with every provision of the Ordinance and this Letter of Authorization as and when required under the Ordinance or this Letter of Authorization, including without limitation performing any required remediation relating to any environmental matter pursuant to Airlines' obligations under the Ordinance or this Letter of Authorization which arose prior to or arises during the course of Airline's bankruptcy case. No Air Carrier will be allowed to assume this Letter of Authorization without performing any required remediation as part of the cure of any Event of Default under this Letter of Authorization.

10.3 Change of Letter of Authorization Term

10.3.1 Upon the occurrence of an Event of Default described in Section 10.1.1, 10.1.10, 10.1.11, 10.1.12, 10.1.13, 10.1.14, 10.1.15, or 10.1.16, the City may notify Airline that the term of this Letter of Authorization shall convert to month-to-month, if it is not already month-to-month, commencing five (5) days after such notice and terminating upon thirty (30) days written notice from the City to Airline, or from Airline to the City.

10.3.2 The conversion of the term of this Letter of Authorization pursuant to this Section 10.3 shall not discharge any of Airline's obligations hereunder nor affect any of the City's other remedies set forth herein.

10.4 Pursuit of Remedies Against Defaulting Air Carriers

A default by any Air Carrier (other than Airline) in the payment of Airport Fees and Charges pursuant to the Ordinance or indemnification payments may, if not cured, result in a greater amount of Airport Fees and Charges payable by Airline than would otherwise have been required. Accordingly, the City shall diligently pursue all remedies deemed appropriate by the City against any such defaulting Air Carrier on behalf of and for the benefit of the non-defaulting Air Carriers, including Airline, and shall give due consideration to any comments submitted to the City by Airline with respect to the pursuit of such remedies.

10.5 Agreement to Pay Attorneys' Fees and Expenses

In the event Airline defaults under this Letter of Authorization and the City employs attorneys or incurs other expenses for the collection of Airport Fees and Charges or any other amounts due hereunder, or for the enforcement or performance or observance of any obligation or agreement on the part of Airline herein contained. Airline shall, on demand, pay to the City the reasonable fees and expenses of such attorneys and any such other reasonable expenses incurred by the City as a result of such default.

10.6 Force Majeure

10.6.1 If either party shall be delayed or hindered in or prevented from the performance of any act required under this Letter of Authorization by reason of strikes, lockouts, labor disputes (all of which shall be subject to Section 11.14), inability to procure labor or materials, failure of power, restrictive governmental laws or regulations, riots, insurrection, terrorism, war, fire or other casualty, or other reason of a similar nature beyond the reasonable control of the party delayed in performing work or doing acts required under this Letter of Authorization, performance of such act shall be excused for the period of the actual delay attributable to such causes, and the period for the performance of any such act shall be extended for a period equivalent to the period of such delay (any such delay is herein referred to as an "Unavoidable Delay"). This Section shall not be applicable to Airline's obligations to procure insurance or to pay Airport Fees and Charges, or any other sums, moneys, costs, charges or expenses required to be paid by Airline. If any provision of this Letter of Authorization negates or limits the period of any force majeure or Unavoidable Delay extension, such provision shall override this Section 10.6.1 Airline shall give the City notice of any Unavoidable Delay within a reasonable time (not to exceed one (1) year) following the occurrence of the delaying event.

10.6.2 The City shall be under no obligation to supply any service if and to the extent and during any period that the supplying of any such service or the use of any component necessary therefor shall be prohibited or rationed by any federal, state, county or municipal law, rule, regulation, requirement, order or directive.

Article 11

GENERAL PROVISIONS

11.1 No Partnership or Agency

Nothing herein contained is intended or shall be construed to in any respect create or establish any relationship other than that of licensor and licensee or lessor and lessee, and nothing herein shall be construed to establish any partnership, joint venture or association or to make Airline the general representative or agent of the City for any purpose whatsoever.

11.2 No Personal Liability

No member, director, officer, elected official or employee of either party shall be charged personally or held contractually liable by or to the other party under any term or provision of this' Letter of Authorization or because of any breach thereof or because of its or their execution or attempted execution thereof.

11.3 [RESERVED]

11.4 Entire Agreement

This Letter of Authorization, and other exhibits and endorsements attached to the Letter of Authorization and these Terms and Conditions, constitutes the entire agreement of the parties on the subject matter hereof. The parties intend that this Letter of Authorization shall be the final expression of their agreement with respect to its subject matter, and may not be contradicted by evidence of any prior or contemporaneous written or oral agreements or understandings. The parties further intend that this Letter of Authorization shall constitute the complete and exclusive statement of its terms, and that no extrinsic evidence whatsoever (including prior drafts of this Letter of Authorization) may be introduced in any judicial, administrative or other legal proceeding involving this Letter of Authorization.

1 1.5 Amendment

Except as otherwise expressly provided herein, the provisions of this Letter of Authorization may be amended only by a written agreement signed by the City and Airline.

11.6 Applicable Law

This Letter of Authorization shall be deemed to have been made in, and shall be construed in accordance with, the laws of the State of Illinois.

11.7 Authorization to Operate; Consent to Service of Process and Jurisdiction

11.7.1 Airline represents that it is a corporation organized and existing under the laws of the state shown on the signature page hereof. Airline warrants that it is, and throughout the term of this Letter of Authorization it will continue to be, duly qualified to do business in the State of Illinois.

11.7.2 All judicial proceedings brought by the City against Airline with respect to the Ordinance or this Letter of Authorization may be brought in any court of competent jurisdiction having situs within the boundaries of the federal court district of the Northern District of Illinois including any of the courts within Cook County, and by execution and delivery of this Letter of Authorization, Airline accepts, for itself and in connection with its properties, generally

and unconditionally, the nonexclusive jurisdiction of the aforesaid courts, and irrevocably agrees to be bound by any final judgment rendered thereby from which no appeal has been taken or is available. Airline hereby designates and appoints the representative designated in the Designation of Agent for Service of Process provision of the Letter of Authorization as its agent in Chicago, Illinois to receive on its behalf service of all process in any such proceedings in any such court (which representative shall be available to receive such service during regular business hours), such service being hereby acknowledged by such representative to be effective and binding service in every respect. Said agent may be changed only upon the giving of written notice by Airline to the City of the name and address of a new Agent for Service of Process that works within the geographical boundaries of the City and is employed by Airline. Airline irrevocably waives any objection (including any objection of the laying of venue or based on the grounds of forum non conveniens) which it may now or hereafter have to the bringing of any action or proceeding with respect to the Ordinance or this Letter of Authorization in the jurisdiction set forth above. Nothing herein shall affect the right to serve process in any other manner permitted by law or shall limit the right of the City to bring proceedings against Airline in the courts of any other jurisdiction.

11.8 Severability

If any provision of this Letter of Authorization shall be held or deemed to be or shall in fact be inoperative or unenforceable as applied in any particular case in any jurisdiction or jurisdictions or in all cases because it conflicts with any other provision or provisions hereof or of any constitution, statute, ordinance, rule of law or public policy, or for any other reason, such circumstances shall not have the effect of rendering the provision in question inoperative or unenforceable in any other case or circumstances, or of rendering any other provision or provisions herein contained invalid, inoperative, or unenforceable to any extent whatsoever. The invalidity of any one or more phrases, sentences, clauses or sections contained in this Letter of Authorization shall not affect the remaining portions of this Letter of Authorization or any part hereof.

11.9 Representatives

The City and Airline shall each designate a representative who, except as otherwise provided hereunder, shall be authorized to act for the City and Airline, respectively, with respect to any actions to be taken by either of them under the terms of this Letter of Authorization. Except as specifically set forth herein, for the purposes of actions to be taken by it or by the Commissioner, the City's representative shall be the Commissioner. Airline's representative shall be designated in a written notice delivered to the City. Any party hereto may change its designated representative by notice to the other party.

11.10 Successors and Assigns

All of the covenants, stipulations and agreements herein contained shall inure to the benefit of and be binding upon the successors and assigns ofthe parties hereto.

11.11 No Third Party Beneficiaries

This Letter of Authorization is for the sole benefit of the parties hereto and their permitted assigns and nothing herein expressed or implied shall give or be construed to give to any person or entity other than the parties hereto and their assigns any legal or equitable rights hereunder.

11.12 No Waiver

No failure by City to insist upon the strict performance of any obligation of Airline under this Letter of Authorization or to exercise any right, power or remedy arising out of a breach thereof irrespective of the length of time for which such failure continues, prior to the expiration of the Term by the City, shall constitute a waiver of such breach or of the City's right to demand strict compliance with such term, covenant or condition or operate as a surrender of this Letter of Authorization.

No waiver of default of any of the terms, covenants and conditions of this Letter of Authorization to be performed, kept and observed by the other party shall be construed or operate as a waiver of any subsequent default of any of the terms, covenants or conditions of this Letter of Authorization to be performed, kept and observed by the other party.

11.13 No Exclusive Right or Remedy

All rights and remedies provided in this Letter of Authorization are cumulative and not exclusive of any other rights or remedies that may be available to the parties.

11.14 Labor Disputes

Airline agrees to use reasonable efforts to avoid disruption to the City, its tenants, or members of the public arising from labor disputes involving Airline, and in the event of a strike, picketing, demonstration or other labor difficulty involving Airline, to use its good offices, including the utilization of available legal remedies, to minimize or eliminate any disruption to the City, its tenants or members of the public, arising from such strike, picketing, demonstration or other labor difficulty.

11.15 Headings

The headings of the several sections of this Letter of Authorization are inserted only as a matter of convenience and for reference, and in no way define, limit, or describe the scope or intent of any provisions of this Letter of Authorization, and shall not be construed to affect in any manner the terms and provisions, or the interpretation or construction, of this Letter of Authorization.

11.16 Counterparts

This Letter of Authorization may be executed in one or more counterparts.

(Sub)Exhibits "A", "B", "C" and "D" referred to in these Terms and Conditions read as follows:

(Sub)Exhibit "A".
(To Terms And Conditions)

Requirements For Reimbursable Airline Projects.

For any reimbursable airline project ("Airline Project"), the City will provide Airline with a reimbursement agreement which will apply to that project. This (Sub)Exhibit A, as it may be revised from time to time, shall also apply to any such project. In addition to all other requirements set forth in this Letter of Authorization or those imposed by law, Airline shall comply and shall include in all of its contracts for the reimbursable airline project ("Airline Project Contracts") requirements consistent with the City's requirements for affirmative action, equal opportunity, and such other requirements it imposes on contractors on City construction projects as the City may identify. These requirements are those set forth in this exhibit which may be unilaterally revised by the City from time to time.

In addition to complying with the requirements in this (Sub)Exhibit A, in carrying out its responsibilities with respect to any reimbursable airline project Airline shall comply with all indemnification, insurance, and environmental requirements in this Letter of Authorization, which requirements are incorporated into and made a part of this (Sub)Exhibit A.

The Airline shall cause its Contractors for the reimbursable airline project ("Airline Project Contractors") to execute a Contractor's Affidavit in the form provided by the City, and if requested by the City, to cause Airline Project Contractors to complete an "Economic Disclosure Statement and Affidavit". Additionally, if form contract language is provided by the City either in this exhibit or the applicable reimbursable agreement, Airline must use that language in Airline Project Contracts. Submission of such other information or reports regarding Airline Project Contractors as may be required by the City will be a condition of payment for any reimbursable airline project.

Provisions required by Applicable Laws and/or Airport Rules to be inserted in a reimbursement agreement shall be deemed inserted, whether or not they appear in that reimbursement agreement or, upon application by either party, the reimbursement agreement shall forthwith be amended by physically making such insertion; provided, however, in no event shall the failure to insert such provisions prevent the application or enforcement of such provisions or of the reimbursement agreement.

1. Certification Of Compliance With Laws.

   The Airline shall insure that the provision set forth below is inserted in all Airline Project Contracts, and shall immediately inform the City of any disclosures pursuant to it:

"By entering into this contract, contractor certifies to the best of its knowledge and belief that it, its principals and any subcontractors used in the performance of this contract, meet City of Chicago requirements and have not violated any City or sister agency policy, codes, state, federal, or local laws, rules or regulations and have not been subject to any debarment, suspension or other disciplinary action by any government agency. Additionally, if at any time the contractor becomes aware of such information, it must immediately disclose it to the Airline".

2. Minority And Women Business Enterprise.

Airline shall provide for the participation of Minority and Women Business Enterprises in any Airline Project it performs under this Letter of Authorization. To this end, Airline shall establish a policy for the utilization of Minority and Women Business Enterprises, a liaison with the Department of Aviation and Department of Procurement Services for Minority and Women Business Enterprises, a goal for the award of Airline Project Contracts, and a reporting procedure agreeable to the Airline and the City.

(a) Policy.

The following statement represents Airline's policy regarding Equal Opportunity and a Minority and Women Business Enterprises program:

Airline is committed to providing fair and representative opportunities for minorities and women and Minority and Women Business Enterprises in its work. Neither Airline nor its Contractors shall discriminate on the basis of race, color, religion, sex or national origin in the award and performance of Contracts to be utilized for any of the work hereunder. Furthermore, affirmative action will be taken, consistent with sound procurement policies and applicable law, to ensure that Minority and Women Business Enterprises are afforded a fair and representative opportunity to participate in Contracts awarded by Airline.

This policy shall be stated in all Airline Project Contracts, circulated to all employees of Airline in affected departments, and made known to minority and women entrepreneurs.

(b) Liaison.

To ensure compliance and the successful management of Airline's Minority and Women Business Enterprise program, Airline shall establish a Minority and Women Business Enterprise liaison with City's Department of Aviation and with the City's Department of Procurement Services. Further, all personnel of Airline and all others with responsibilities in the supervision of Airline Project Contracts for the Airline are to see that actions are performed consistent with the affirmative action goals of this Letter of Authorization.

(c) Goals.

The goals to be met by Airline in the Airline Project hereunder shall be with utilization of Minority Business Enterprises ("MBE") and Women Business Enterprises ("WBE") certified by the City of Chicago, subject to the availability of MBE and WBE capable of performing the work. These goals shall be administered in a manner to assure City and Airline that: (1) the work shall be completed at a reasonable and acceptable cost to Airline, (2) the work shall be completed on a reasonable and acceptable timetable to Airline and City and, (3) the quality of the work shall be reasonable and acceptable to Airline and City.

The goals of the Airline for participation by MBEs and WBEs in the Airline Project shall be to achieve a minimum of MBE participation of 26 percent and WBE participation of 6 percent, based on the total contracted expenditures for the Airline Project, unless otherwise directed by the City.

Should Airline determine that no MBE and WBE is capable or available to perform the Airline Project, it shall notify the Commissioner specifying the type of work required and the reasons an MBE and/or WBE is not available to perform such work. Airline shall also notify the Department of Procurement Services, which shall determine if any MBE and WBE are available to perform the Work needed. If the Department of Procurement Services determines that MBEs or WBEs are available to perform such work, it shall notify the Airline of such availability and Airline will be required to utilize such MBE and WBE to the extent the goals set forth above can be met.

(d) Eligibility.

Only those persons, firms, partnerships, corporations or other legal entities certified by the City of Chicago or Cook County as a certified MBE and/or WBE shall be eligible for purposes of meeting the goals established by this Letter of Authorization.

(e) Reporting.

The Minority and Women Business Enterprise progress report required by this section shall be made on forms or on a format established by City and agreeable to Airline. Such reports shall include the following items:

(i) the total amount of prime and subcontract awards during the quarter and, for any Airline Project awards to Minority and Women Business Enterprises r`esulting therefrom, the name of the Minority and Women Business Enterprise and the amount of the Contract with the Minority and Women Business Enterprise;

(ii) the cumulative value of all prime and subcontract awards to date, and the total accumulation of all awards to Minority and Women Business Enterprise;

(iii) a projection of the total amount of prime and subcontracts to be awarded and of Minority and Women Business Enterprise Contracts to be awarded during the next quarter;

(iv) all Minority and Women Business Enterprise subcontracts that have been completed and for which final payment has been made during the quarter; and

(v) an evaluation of the overall progress to date towards the Minority and Women Business Enterprise goals for the work.

3. Illinois Equal Employment Opportunity Clause.

Pursuant to 44 III. Admin. Code Part 750, Airline must comply with the Equal Employment Opportunity clause found in 44 III. Admin. Code Part 750 Appendix A, with respect to work to be reimbursed by the City and must require it to be included verbatim in all Airline Project Contracts. Failure to comply with clause may cause Airline to be declared ineligible for future contracts or subcontracts with the State of Illinois or any of its political subdivisions or municipal corporations, and the reimbursement agreement may be cancelled or voided in whole or in part, and other sanctions or penalties may be imposed or remedies invoked as provided by statute or regulation.

4. Equal Employment Opportunity And Affirmative Action Plan.

Airline must commit to establish, maintain and implement a written Equal Employment Opportunity and Affirmative Action Plan (the "EEO/AA Plan") for that work involving Airline Project construction, which plan is acceptable to City and Airline.

Airline shall establish participation goals in conformity with the Municipal Code Section 2-92-390, as amended from time to time and any applicable state or federal EEO law.

5. Employment Of City Residents.

Airline agrees to ensure that in the aggregated hours of Airline Project involving construction work to be performed, at least 50 percent of the on-site worker hours in the category of construction laborers and at least 50 percent of the on-site worker hours in the category of skilled construction trade workers shall be residents of the City. The City may identify a required percentage of City residents who must reside in the project area (as defined by the City) and/or socio-economically disadvantaged areas of the City.

6. Prevailing Wage.

Airline must ensure that all Airline Project Contractors comply with all applicable federal, state, and City wage laws. Unless identified otherwise by the City, Airline Project Contracts call for the construction of a "public work" within the meaning of Illinois Prevailing Wage Act, 820 ILCS 130/.01, et seq. ("the Act"). The Act requires contractors and subcontractors to pay laborers, workers and mechanics performing services on public works projects no less than the current "prevailing rate of wages" (hourly cash wages plus amount for fringe benefits) in the county where the work is performed. The Illinois Department of Labor ("IDOL") publishes the prevailing wage rates on its website at http://www.state.il.us/agency/idol/rates/rates.HTM. IDOL revises the prevailing wage rates and the contractor/subcontractor has an obligation to check the IDOL website for revisions to prevailing wage rates. Airline must require all Airline Project Contractors and subcontractors to comply with all requirements of the Act, including but not limited to, all wage requirements and notice and record keeping duties.

As a condition of making payment under a reimbursable agreement, the City may require Airline to submit Project Contractor(s) to submit affidavit(s) to the effect that not less than the prevailing hourly wage rate is being paid to laborers, mechanics, and other workmen employed on the Project Contract in accordance with Illinois law.

7. Performance Bonds, Retainage, And Prompt Payment Of Subcontractors.

Airline Project Contract requirements for performance bonds and retainage must be consistent with City requirements for its own construction work as set by ordinance. Prompt payment of subcontractors requirements must be consistent with City policy, currently requiring payment of subcontractors within seven days of payment to the prime contractor.

8. Bid Incentives.

The City has several bid preferences and incentives, as well as mentor-protegee programs and other programs for economic and/or workforce development or other purposes (e.g. preferences for veteran-owned businesses, clean diesel, apprentice utilization, etc.) which it may require Airline to implement in the context of bidding a Construction Project.

9. Reporting And Compliance.

In the event that there are Airline Project Contracts subject to this Letter of Authorization, at quarterly intervals, beginning ninety (90) days following the execution of this Letter of Authorization, Airline shall submit to City progress reports on forms or on a format established by City's Department of Procurement Services

and agreeable to Airline, that provide required information concerning Airline compliance with Airline's MBE/WBE requirements, EEO and Affirmative Action Plan, and other City programs. This may include utilization of one or more City computer reporting systems.

10. Americans With Disabilities Act.

The Airline shall insure that the appropriate provision set forth below is inserted in all contracts entered into with any design professional or with any Contractors and any labor organizations which furnish skilled, unskilled and craft union skilled labor, or which may provide any materials, labor or services in connection with this Letter of Authorization:

A. Designs.

"The Consultant warrants that all design documents produced for the City under this Agreement shall comply with all federal, state and local laws and regulations regarding accessibility standards for disabled or environmentally limited persons including, but not limited to, the following: Americans with Disabilities Act, 42 USC Section 12102, et seq.; 41 CFR Part 60, et seq.; the Uniform Federal Accessibility Standards ("UFAS") or the Americans with Disabilities Act Accessibility Guidelines for Buildings and Facilities ("ADAAG"); the Air Carrier Access Act, 49 USC Section 41705, et seq. ("ACAA"); the Illinois Environmental Barriers Act, 410 ILCS 25/1, et seq., and the regulations promulgated thereto at 71 III. Adm. Code Chapter 1, Section 400.110, et seq., and all other applicable statutes, rules, regulations and executive orders. In the event that the above cited standards are inconsistent, the Consultant shall comply with the standards providing greater accessibility".

B. Construction Contracts.

"All construction or alteration undertaken by Contractor under this contract shall be performed in compliance with all federal, state and local laws and regulations regarding accessibility standards for disabled or environmentally limited persons including, but not limited to, the following: Americans with Disabilities Act, P42 USC Section 12102, et seq.; 41 CFR Part 60, et seq.; the Uniform Federal Accessibility Standards ("UFAS") or the Americans with Disabilities Act Accessibility Guidelines for Buildings and Facilities ("ADAG"); the Air Carrier Access Act, 49 USC Section 41705, et seq. ("ACAA"); the Illinois Environmental Barriers Act, 410 ILCS 25/1, et seq., and the regulations promulgated thereto at 71 III. Adm. Code Chapter 1, Section 400.110; and all other applicable statutes, rules, regulations and executive orders. The Contractor shall, prior to construction, review the plans and specifications and notify the Airline and the City in the event that the plans and specifications are not in compliance with the above referenced standards".

11. Clean Diesel Contracting, Municipal Code Section 2-92-595.

    If a reimbursable Airline Project is for construction, demolition, restoration, repair, renovation, environmental remediation or environmental abatement of any building, structure, tunnel, excavation, roadway, bridge, transit station or parcel of land and the estimated value of the Airline Project is $2,000,000 or more, Airline's Project Contractor and any subcontractors must comply with the Clean Diesel Contracting Ordinance, MCC Section 2-92-595, as if the Project Contract were awarded by the City.

12. Safety Enhancing Vehicle Equipment Contracting; Municipal Code Section 2-92-597.

    If the estimated value of a reimbursable Project is $2,000,000 or more, and is for construction work or otherwise involves the use of Large Vehicles as defined in MCC Section 2-92-597, Airline's Project Contractor and any subcontractors must comply with the Safety Enhancing Vehicle Equipment Contracting Ordinance, MCC Section 2-92-597, as if the Project Contract were awarded by the City.

13. Non-Responsible Bidder.

    Prior to awarding any Airline Project Contracts, Airline must provide City with the names of vendors who may be awarded such contracts. Airline agrees that no contracts shall be awarded to persons or corporations identified on City's list of non-responsible bidders, nor shall such persons or corporations be used as subcontractors, so long as such list does not discriminate against any bidders because of race, religion, age, handicap, color, sex, national origin, citizenship or political affiliation. Airline further agrees that no contracts or subcontracts shall be awarded to persons or corporations that would be ineligible for contracting with the City based on federal or state law.

    Airline will comply with, and require any Airline Project Contractor to comply with, Section 2-92-320 of the Municipal Code of Chicago, as follows:

    No person or business entity shall be awarded a contract or subcontract if that person or business entity:

    (a) has been convicted of bribery or attempting to bribe a public officer or employee of the City of Chicago, the State of Illinois, or any agency of the federal government or of any state or local government in the United States, in that officers or employee's official capacity; or

    (b) has been convicted of agreement or collusion among bidders or prospective bidders in restraint of freedom of competition by agreement to bid a fixed price, or otherwise; or

(c) has made an admission of guilt of such conduct described in (a) or (b) above which is a matter of record but has not been prosecuted for such conduct; or

(d) has violated Municipal Code of Chicago Section 2-92-610; or

(e) has violated any regulation promulgated by the Chief Procurement Officer of the City of Chicago that includes ineligibility as a consequence of its violation; or

(f) has committed, within a 24-month period, three or more violations of Chapter 1-24 of the Municipal Code of Chicago; or

(g) has been debarred by any local, state or federal government agency from doing business with such government agency, for any reason or offense set forth in subsections (a), (b), or (c) of this section, or substantially equivalent reason or offense, for the duration of the debarment by such government agency.

For purposes of this section, where an official, agent or employee of a business entity has committed any offense under this section on behalf of such an entity and pursuant to the direction or authorization of a responsible official thereof, the business entity will be chargeable with the conduct.

One business entity will be chargeable with the conduct of an affiliated agency. Ineligibility under this section will continue for three (3) years following such conviction or admission. The period of ineligibility may be reduced, suspended, or waived by the CPO under certain specific circumstances. Reference is made to Section 2-92-320 of the Municipal Code of Chicago for a definition of affiliated agency, and a detailed description of the conditions which would permit the Chief Procurement Officer to reduce, suspend, or waive the period of ineligibility.

14. Federal No-Business List.

Airline shall include the following language in all Airline Project Contracts:

Contractor warrants and represents that neither Contractor nor an Affiliate, as defined below, appears on the Specially Designated Nationals List, the Denied Persons List, the Unverified List, the Entity List, or the Debarred List as maintained by the Office of Foreign Assets Control of the U.S. Department of the Treasury or by the Bureau of Industry and Security of the U.S. Department of Commerce or their successors, or on any other list of persons or entities with which the City may not do business under any applicable law, rule, regulation, order or judgment.

"Affiliate" means a person or entity which directly, or indirectly through one or more intermediaries, controls, is controlled by or is under common control with Contractor. A person or entity will be deemed to be controlled by another person or entity if it is controlled in any manner whatsoever that results in control in fact by

that other person or entity, either acting individually or acting jointly or in concert with others, whether directly or indirectly and whether through share ownership, a trust, a contract or otherwise.

15. Contracting Authority Of Airline.

Nothing contained herein shall be deemed to supersede the authority and responsibility which may otherwise be granted to Airline with respect to the contracting process for the work.

(Sub)Exhibit "B".
(To Terms And Conditions)

Affiliate Designation Form.

Designation Of Affiliate.

[Airline] ("Airline"), an airline who has executed and delivered to the City of Chicago ("City") a Letter of Authorization ("LOA"), dated [____], as required by the O'Hare International Airport ("O'Hare") Rates and Operations Ordinance ("Ordinance") hereby designates [Affiliate] ("Affiliate") as its Affiliate at O'Hare in accordance with and subject to Article 4 of the Terms and Conditions ("Terms and Conditions") of the LOA.

1. This designation is effective as of _____, 20__.

2. (a) Airline hereby represents to the City that Affiliate [check at least one]:

☐ is a parent or subsidiary of Airline or a subsidiary of Airline's parent company or is under the same parental control as Airline; or

☐ operates flights under an International Transport Association ("IATA") flight designator code of Airline; or

☐ otherwise operates under essentially the same trade name as Airline and uses essentially the same livery as Airline; or

☐ operates cargo feeder flights at the Airport under the direction and control of Airline.

3. Affiliate has executed and delivered to the City an LOA as required by Section 1.5 of the Ordinance.

4. Airline hereby confirms and agrees that [check one]:

☐ Airline

☐ Affiliate

will pay to the City all Airport Fees and Charges, and other charges due to the City for Affiliate's use of the Airport as an Affiliate of Airline, and will submit to the City the activity reports required by Article 5 and Article 6 of the Ordinance.

5. Airline hereby confirms and agrees that [check one]:

☐ Airline

☐ Affiliate

will pay to the City all PFCs collected for Affiliate's enplaning passengers at the Airport.

6. Airline confirms and agrees that it shall remain, with Affiliate, jointly and severally liable to the City for the payment of all Airport Fees and Charges, and other charges (including PFCs) and the submission of all activity reports due to the City for Affiliate's use of any Airport facilities or Airport services as an Affiliate of Airline.

[Airline]

By: _____, Airline's authorized representative

Name: _____

Title: _____

Date: _____

(Sub)Exhibit "C".
(To Terms And Conditions)

Alliance Partner Designation Form.

Designation Of Alliance Partner.

[Airline] ("Airline"), an airline who has executed and delivered to the City of Chicago ("City") a Letter of Authorization ("LOA"), dated [_____], as required by the O'Hare International Airport ("O'Hare") Rates and Operations Ordinance ("Ordinance"), hereby designates [Alliance Partner] ("Alliance Partner") as its Alliance Partner at O'Hare in accordance with and subject to Article 4 of the Terms and Conditions ("Terms and Conditions") of the LOA.

1. This designation is effective as of _____, 20__.

2. Airline hereby represents to the City that Alliance Partner is a member of the same Airline Alliance as Airline.

Name of Airline Alliance: _____

3. As required by Airline's LOA, Airline has attached hereto publicly available documentation demonstrating that the aforementioned Airline Alliance is active.

4. Alliance Partner has executed and delivered to the City an LOA as required by Section 1.5 of the Ordinance.

[Airline]

By: _____, Airline's authorized representative

Name: _____

Title: _____

Date: _____

[Attachment(s) referred to in paragraph 3 above
unavailable at time of printing.]

(Sub)Exhibit "D".
(To Terms And Conditions)

Section 1. General Provisions *Compliance With Laws.*

(A) Airline shall comply, and shall include in all of its agreements entered into in connection with or pursuant to the performance of any acts or obligations under the Ordinance or this Letter of Authorization (regardless of whether they are reimbursed by the City) a requirement that its Contractors comply, with all applicable federal, state, and local laws, codes, regulations, ordinances, executive orders, rules, and orders.

(B) Airline agrees that all of the applicable provisions set forth in this Exhibit will be incorporated in all of its agreements entered into in connection with or pursuant to the performance of any acts or obligations under the Ordinance or this Letter of Authorization.

(C) Further, Airline shall execute, and shall include in all of its agreements entered into in connection with or pursuant to the performance of any acts or obligations under the Ordinance or this Letter of Authorization a requirement that its Contractors execute, such affidavits and certifications as shall be required by the City. Such certifications shall be attached and incorporated by reference in the applicable agreements.

(D) In the event that any Contractor is a partnership or joint venture, Airline shall also include provisions in its agreement with Contractor insuring that the entities comprising such partnership or joint venture shall be jointly and severally liable for its obligations thereunder.

(E) The City may unilaterally revise this Exhibit from time to time.

Section 2. Federal Nondiscrimination Requirements

(A) Airline acknowledges that the City has given to the United States of America, acting by and through the FAA, certain assurances with respect to nondiscrimination required by Title VI of the Civil Rights Act 1964 (42 U.S.C. § 2000d et seq., 78 Stat. 252), 49 CFR Part 21, 49 CFR § 47123, 28 CFR § 50.3 and other acts and regulations relative to nondiscrimination in Federally-assisted programs of the U.S. Department of Transportation ("DOT") (collectively, and including all amendments thereto, the "Title VI Pertinent Nondiscrimination Acts and Authorities," and listed below) as a condition precedent to receiving Federal financial assistance from FAA for certain Airport programs and activities. The City is required under the Acts and Regulations to include in this Letter of Authorization, and Airline agrees to be bound by, the following covenants and requirements:

i. Airline, for itself, its assignees and successors in interest, covenants and agrees to comply with pertinent statutes, Executive Orders and such rules are promulgated to ensure that no person shall, on the grounds of race, creed, color, national origin, sex, age, or disability, be excluded from participating in any program or activity conducted with or benefitting from Federal financial assistance received by the City from the FAA. In the event of

Airline's breach of any of the above Nondiscrimination covenants, the City shall have the right to terminate this Letter of Authorization.

ii. Airline, for itself, its personal representatives, successors in interest and assigns, as part of the consideration hereof, hereby covenants and agrees, as a covenant running with the land, that in the event facilities are constructed, maintained, or otherwise operated on the Assigned Space for a purpose for which a DOT activity, facility, or program is extended or for another purpose involving the provision of similar services or benefits, Airline shall maintain and operate such facilities and services in compliance with all requirements imposed by the Nondiscrimination Acts and Regulations listed in the Title VI Pertinent Nondiscrimination Acts and Authorities (as may be amended) such that no person on the ground of race, color, or national origin shall be excluded from participation in, denied the benefits of, or otherwise be subjected to discrimination in the use of said facilities.

iii. In the event of Airline's breach of any of the Nondiscrimination covenants described in subsection (ii), above, the City shall have the right to terminate this Letter of Authorization, and to enter, re-enter and repossess Airline's Assigned Space and the facilities thereon, and hold the same as if this Letter of Authorization had never been made or issued. This subparagraph (iii) shall not become effective until the procedures of 49 CFR Part 21 are followed and completed, including the expiration of appeal rights.

iv. Airline shall include these subsections (i) through (iv), inclusive, in Airline's licenses, permits and other instruments relating to Airline's Assigned Space, and shall require that its licensees, permittees and others similarly include these statements in their licenses, permits and other instruments relating to Airline's Assigned Space.

(B) Title VI List of Pertinent Nondiscrimination Acts and Authorities

During the performance of this contract, Airline, for itself, its assignees, and successors in interest agrees to comply with the following nondiscrimination statutes and authorities; including but not limited to:

- Title VI of the Civil Rights Act of 1964 (42 U.S.C. § 2000d *et seq.*, 78 stat. 252), (prohibits discrimination on the basis of race, color, national origin);
- 49 CFR part 21 (Nondiscrimination In Federally-Assisted Programs of The Department of Transportation—Effectuation of Title VI of The Civil Rights Act of 1964);
- The Uniform Relocation Assistance and Real Property Acquisition Policies Act of 1970, (42 U.S.C. § 4601), (prohibits unfair treatment of persons displaced or whose property has been acquired because of Federal or Federal-aid programs and projects);
- Section 504 of the Rehabilitation Act of 1973, (29 U.S.C. § 794 *et seq.*), as amended, (prohibits discrimination on the basis of disability); and 49 CFR part 27;
- The Age Discrimination Act of 1975, as amended, (42 U.S.C. § 6101 *et seq.*), (prohibits discrimination on the basis of age);

- Airport and Airway Improvement Act of 1982, (49 USC § 471, Section 47123), as amended, (prohibits discrimination based on race, creed, color, national origin, or sex);
- The Civil Rights Restoration Act of 1987, (PL 100-209), (Broadened the scope, coverage and applicability of Title VI of the Civil Rights Act of 1964, The Age Discrimination Act of 1975 and Section 504 of the Rehabilitation Act of 1973, by expanding the definition of the terms "programs or activities" to include all of the programs or activities of the Federal-aid recipients, sub-recipients and contractors, whether such programs or activities are Federally funded or not);
- Titles II and III of the Americans with Disabilities Act of 1990, which prohibit discrimination on the basis of disability in the operation of public entities, public and private transportation systems, places of public accommodation, and certain testing entities (42 U.S.C. §§ 12131 – 12189) as implemented by Department of Transportation regulations at 49 CFR parts 37 and 38;
- The Federal Aviation Administration's Nondiscrimination statute (49 U.S.C. § 47123) (prohibits discrimination on the basis of race, color, national origin, and sex);
- Executive Order 12898, Federal Actions to Address Environmental Justice in Minority Populations and Low-Income Populations, which ensures nondiscrimination against minority populations by discouraging programs, policies, and activities with disproportionately high and adverse human health or environmental effects on minority and low-income populations;
- Executive Order 13166, Improving Access to Services for Persons with Limited English Proficiency, and resulting agency guidance, national origin discrimination includes discrimination because of limited English proficiency (LEP). To ensure compliance with Title VI, you must take reasonable steps to ensure that LEP persons have meaningful access to your programs (70 Fed. Reg. at 74087 to 74100);
- Title IX of the Education Amendments of 1972, as amended, which prohibits you from discriminating because of sex in education programs or activities (20 U.S.C. 1681 *et seq.*).

(C) Nondiscrimination in Contracting Activities

i. Airline, with regard to any contract, will not discriminate on the grounds of race, color, or national origin in the selection and retention of contractors or subcontractors, including procurements of materials and leases of equipment. Any contractor will not participate directly or indirectly in the discrimination prohibited by the Acts and Regulations.

ii. In all solicitations, either by competitive bidding, or negotiation made by Airline or its contractor for work to be performed under a contract or subcontract, including procurements of materials, or leases of equipment, each potential contractor, subcontractor or supplier will be notified by the contractor of Airline and contractor's obligations under the Acts and Regulations relative to non-discrimination on the grounds of race, color, or national origin.

Section 3. State Nondiscrimination Requirements

Airline must comply with the Illinois Human Rights Act, 775 ILCS 5/1-101 *et seq.*, as amended and any rules and regulations promulgated in accordance therewith, including the Equal Employment Opportunity Clause, 445 Ill. Admin. Code 750, Appendix A. Airline must also comply with the Public Works Employment Discrimination Act, 775 ILCS 10/0.01 *et seq.*, as amended; the Environmental Barriers Act, 410 ILCS 25/1 *et seq.*; and all other applicable state laws, rules, regulations and executive orders.

Section 4. City Nondiscrimination Requirements

(A) Airline must comply with the Chicago Human Rights Ordinance, Chapter 2-160, Section 2-160-010 et seq. of the Municipal Code; and all other applicable Municipal Code provisions, rules, regulations and executive orders.

(B) Further, Airline must furnish, or cause each of its Contractors to furnish, such reports and information as requested by the Chicago Commission of Human Relations.

Section 5. Affirmative Action

Airline assures that: (a) it shall undertake an affirmative action program as required by the City, and by all federal and state laws, rules and regulations pertaining to Civil Rights (and any and all amendments thereto), including, without limitation, 49 CFR Part 21 and 49 U.S.C. § 47123, to assure that no person shall, on the grounds of race, creed, color, national origin, sex, or age be excluded from participation in or denied the benefits of the program or activity conducted with or benefitting from Federal financial assistance received by the City from the FAA; (b) it shall not engage in employment practices that result in excluding persons on the grounds of race, creed, color, national origin, sex, or age, from participating in or receiving the benefits of any program or activity conducted with or benefitting from Federal financial assistance received by the City from the FAA, or in subjecting them to discrimination or another violation of the regulations under any program covered by 49 CFR Part 21 and 49 U.S.C. § 47123; and (c) it shall include the preceding statements of this Section 5 in Airline's contracts and other applicable documents under the Ordinance or this Letter of Authorization, and shall require that its contractors and others similarly include these statements in their subcontracts and applicable documents.

Section 6. Safety and Security

(A) Airline expressly acknowledges its responsibility to provide security at the Airport in accordance with 49 U.S.C. sec. 449 and 14 CFR Part 107, "Airport Security," as such may be amended from time to time, including any applicable rules and regulations promulgated thereunder, and with all rules and regulations of the City concerning security procedures, including the Airport's approved security program. Airline expressly acknowledges its responsibility to provide security with respect to airplane operations in accordance with 14 CFR Part 108, "Airplane Operation Security," as such may be amended from time to time, and with

the rules and regulations of the City concerning security procedures, including the Airport's approved security program.

(B) All employees providing services at the Airport must be badged by the City, as provided below in Section 7, "Airport Security Badges." Airline, Contractors, and the respective employees of each are subject to such employment investigations, including criminal history record checks, as the Administrator of the Federal Aviation Administration ("FAA"), the Under Secretary of the Transportation Security Administration ("TSA"), and the City may deem necessary. Airline, its Contractors, their respective employees, invitees and all other persons under the control of Airline must comply strictly and faithfully with any and all rules, regulations and directions which the Commissioner, the FAA, or the TSA may issue from time to time during the life of this Letter of Authorization with regard to security, safety, maintenance and operation of the Airport and must promptly report any information regarding suspected violations in accordance with those rules and regulations.

(C) Gates and doors that permit entry into restricted areas at the Airport must be kept locked by Airline at all times when not in use or under Airline's constant security surveillance. Gate or door malfunctions must be reported to the Commissioner without delay and must be kept under constant surveillance by Airline until the malfunction is remedied.

(D) Airline shall ensure that the following provision is inserted in all contracts entered into with any Contractors and with any labor organizations who furnish skilled, unskilled and craft union skilled labor, or who may provide any materials, labor or services in connection with this Letter of Authorization:

> "Aviation Security: This Agreement is subject to the airport security requirements of 49 U.S.C. chapter 449, as amended, the provisions of which govern airport security and are incorporated by reference, including without limitation the rules and regulations in 14 C.F.R. part 107 and all other applicable rules and regulations promulgated thereunder. In the event that Airline, or any individual employed by Airline, in the performance of this Agreement, has (i) unescorted access to aircraft located on or at the Airport (ii) unescorted access to secured areas or (iii) capability to allow others to have unescorted access to such aircraft or secured area, Airline shall be subject to, and further shall conduct with respect to its Contractors and their respective employees, such employment investigations, including criminal history record checks, as the Administrator of the Federal Aviation Administration, the Under Secretary of the Transportation Security Administration and City may deem necessary. Further, in the event this Agreement involves the construction, reconstruction, demolition or alteration of facilities to be located at or on the Airport, Airline shall, notwithstanding anything contained herein, at no cost to City, perform all obligations hereunder in compliance with those guidelines developed by City, the Transportation Security Administration and the Federal Aviation Administration, and in effect as of the Effective Date with the objective of maximum security

enhancement. In the event the Agreement involves the design of facilities or equipment, the drawings, plans, and specifications to be provided under the Agreement shall comply with those guidelines developed by City, the Transportation Security Administration and the Federal Aviation Administration and in effect at the time of the submit of such drawings, plans, and specifications."

Section 7. Airport Security Badges

(A) As part of airport operations and security, Airline must obtain from the airport badging office Airport Security Badges for each of his employees, subcontractors, material men, invitees or any person(s) over whom Airline has control, which must be visibly displayed at all times while at the airport. No person will be allowed beyond security checkpoints without a valid Airport Security Badge. Each such person must submit signed and properly completed application forms to receive an Airport Security Badge. Additional forms and tests may be required to obtain Airport Driver's Certification and Vehicle Permits. The application forms will solicit such information as the Commissioner may require in his discretion, including but not limited to name, address, date of birth (and for vehicles, driver's license and appropriate stickers). Airline is responsible for requesting and completing the form for each employee and subcontractor employee who will be working at the Airport and all vehicles to be used on the job site. Upon signed approval of the application by the Commissioner or his designee, the employee will be required to attend a presentation regarding airport security and have his or her photo taken for the badge. The Commissioner may grant or deny the application in his sole discretion. Airline must make available to the Commissioner, within one day of request, the personnel file of any employee who will be working under this Letter of Authorization.

(B) As provided in Section 6 above, in order for a person to have an Airport Security Badge that allows access to the airfield or aircraft, a criminal history record check ("CHRC") conducted by the Department of Aviation will also be required. The CHRC will typically include a fingerprint analysis by the Federal Bureau of Investigation and such other procedures as may be required by the TSA.

(C) Airport Security Badges, Vehicle Permits and Driver's Licenses will only be issued based upon properly completed application forms. Employees or vehicles without proper credentials may be removed from the secured area and may be subject to fine or arrest. Airline will be jointly and severally liable for any fines imposed on its employees or its Contractors' employees.

(D) In addition to other rules and regulations, the following rules related to Airport Security Badges, Vehicle Permits and Driver's Licenses must be adhered to:

i. Each person must wear and display his or her Airport Security Badge on their outer apparel at all times while at the airport.

ii. All individuals operating a vehicle on the Aircraft Operations Area ("AOA") must be familiar and comply with motor driving regulations and procedures of the

State of Illinois, City of Chicago and the Department of Aviation. The operator must be in possession of a valid, State-issued Motor Vehicle Operator's Driver's License. All individuals operating a vehicle on the AOA without an escort must also be in possession of a valid Aviation-issued Airport Driver's Permit.

iii. All operating equipment must have an Airport Vehicle Access Permit affixed to the vehicle at all times while operating on the Airport. All required City stickers and State Vehicle Inspection stickers must be valid.

iv. Individuals must remain within their assigned area and haul routes unless otherwise instructed by the Department of Aviation.

v. Airline's personnel who function as supervisors, and those that escort Airline's equipment/operators to their designated work sites, may be required to obtain an added multi-area access designation on their personnel Airport Security Badge which must also be displayed while on the AOA.

Section 8. Confidentiality of Airport Security Data

Airline has an ongoing duty to protect confidential information, including but not limited to any information exempt from disclosure under the Illinois Freedom of Information Act, such as information affecting security of the airport ("Airport Security Data"). Airport Security Data includes any Sensitive Security Information as defined by 49 CFR Part 1520. Airline acknowledges that information provided to, generated by, or encountered by Airline may include Airport Security Data. If Airline fails to safeguard the confidentiality of Airport Security Data, Airline is liable for the reasonable costs of actions taken by the City, the airlines, the Federal Aviation Administration ("FAA"), or the Transportation Security Administration ("TSA") that the applicable entity, in its sole discretion, determines to be necessary as a result, including without limitation the design and construction of improvements, procurement and installation of security devices, and posting of guards. All agreements entered into in connection with or pursuant to the performance of any acts or obligations under the Ordinance or this Letter of Authorization by Airline must contain the language of this section. If Airline fails to incorporate the required language in all such agreements, the provisions of this section are deemed incorporated in all such agreements.

Section 9. Americans with Disabilities Act and Air Carrier Access Act

(A) Airline shall be solely and fully responsible for ensuring that Airline's operations, wherever they may occur at the Airport, and any improvements made by Airline pursuant to this Letter of Authorization, shall comply with Title II (to the extent applicable) and III of the Americans with Disabilities Act, 42 U.S.C. §§ 12101 et seq., as amended from time to time ("ADA"), and the Air Carrier Access Act, 49 U.S.C. § 41705, as amended from time to time ("ACAA"), including without limitation any obligation to provide boarding and deplaning assistance at the Airport. In the event of a violation of or non-compliance with Title II (to the extent applicable) or III of the ADA or the ACAA, Airline shall develop a work plan to correct such violation or non-compliance. The City's approval of or acceptance of any aspect of

Airline's activities under this Letter of Authorization shall not be deemed or construed in any way as a representation that such item, activity or practice complies with the ADA or the ACAA. Airline agrees to indemnify, defend, and hold the City harmless from any and all costs incurred by the City with respect to Airline's failure to comply with the ADA or the ACAA for Airline's operations or any improvements made by Airline at the Airport. The City shall comply with the ADA and the ACAA as applicable to any facilities constructed by the City and any improvements made by the City at the Airport.

(B) Airline shall insure that the appropriate provision set forth below is inserted in all contracts entered into with any design professional or with any Contractors and any labor organizations which furnish skilled, unskilled and craft union skilled labor, or which may provide any materials, labor or services in connection with this Letter of Authorization:

Designs

"The Consultant warrants that all design documents produced for the City under this Agreement shall comply with all federal, state and local laws and regulations regarding accessibility standards for disabled or environmentally limited persons including, but not limited to, the following: Americans with Disabilities Act, 42 U.S.C. sec. 12102 et seq.; 41 C.F.R. part 60 et seq.; the Uniform Federal Accessibility Standards ("UFAS") or the Americans with Disabilities Act Accessibility Guidelines for Buildings and Facilities ("ADAAG"); the Air Carrier Access Act, 49 U.S.C. § 41705, et seq. ("ACAA"); the Illinois Environmental Barriers Act. 410 ILCS 25/1 et seq., and the regulations promulgated thereto at 71 Ill. Adm. Code ch. 1, Sec. 400.110 et seq.; and all other applicable statutes, rules, regulations and executive orders. In the event that the above cited standards are inconsistent, the Consultant shall comply with the standards providing greater accessibility."

Construction Contracts

"All construction or alteration undertaken by Contractor under this contract shall be performed in compliance with all federal, state and local laws and regulations regarding accessibility standards for disabled or environmentally limited persons including, but not limited to, the following: Americans with Disabilities Act, P42 U.S.C. sec. 12102 et seq.; 41 C.F.R. part 60 et seq.; the Uniform Federal Accessibility Standards ("UFAS") or the Americans with Disabilities Act Accessibility Guidelines for Buildings and Facilities ("ADAG"); the Air Carrier Access Act, 49 U.S.C. § 41705, et seq. ("ACAA"); the Illinois Environmental Barriers Act, 410 ILCS 25/1 et seq., and the regulations promulgated thereto at 71111. Adm. Code ch. 1, Sec. 400.110; and all other applicable statutes, rules, regulations and executive orders. The Contractor shall, prior to construction, review the plans and specifications and notify Airline and

the City in the event that the plans and specifications are not in compliance with the above referenced standards."

Section 10. Boarding and Deplaning Assistance

(A) Airline Responsibilities

i. As required by 14 C.F.R. § 382.95(b), Airline "must . . . provide boarding and deplaning assistance through the use of lifts or ramps at [O'Hare] where boarding and deplaning by level-entry loading bridges or accessible passenger lounges is not available." Consistent with the requirements of 14 C.F.R. § 382, Airline shall be responsible for acquiring or making arrangement – whether directly or through its ground handlers, other airlines operating at O'Hare, CDA (as set forth below in Section (B) or otherwise – for boarding and deplaning assistance devices for use with its aircraft at O'Hare.

ii. Consistent with the requirements of 14 C.F.R. § 382.141, Airline shall ensure that those personnel involved in providing boarding and deplaning assistance through the use of lifts, ramps or other accessibility devices are properly trained in the use and operation of the devices and appropriate boarding and deplaning assistance procedures that safeguard the safety and dignity of passengers.

iii. As explained in 66 Federal Register 22107, the use of a boarding chair to carry a passenger up or down stairs is only permitted in "abnormal circumstances (e.g., if a lift breaks down)," and "is conditioned on the passenger's consent (except in the case of emergency evacuations)." Furthermore, pursuant to 14 C.F.R. § 382.101, Airline personnel "must never use hand-carrying (i.e., directly picking up the passenger's body in the arms of one or more carrier personnel to effect a level change the passenger needs to enter or leave the aircraft), even if the passenger consents, unless this is the only way of evacuating the individual in the event of an emergency."

(B) CDA Mechanical Lift

i. The City owns a mechanical lift ("CDA Lift") that can be used to board and deplane mobility-impaired passengers on aircraft covered by 49 CFR § 27.72.

ii. Airline may request the right to use the CDA Lift at O'Hare to satisfy its obligations under the Air Carrier Access Act (49 U.S.C. § 41705) and the regulations promulgated thereunder (14 CFR § 382.95) and will be allowed to use the CDA Lift, on the terms and conditions set forth herein.

iii. The City will make the CDA Lift available to Airline on a first-come, first-serve basis with other airlines. The City shall have no liability to Airline if the CDA Lift is not available at the time required by Airline.

(C) Agreements and Acknowledgements

i. Airline hereby acknowledges and agrees that the CDA Lift is made available to Airline "as is." The City makes no warranty or representation, either express or implied, as to the design or condition of, or as to the quality of the CDA Lift, and the City makes no warranty of merchantability of fitness for a particular purpose or any component thereof as to any other matter, it being agreed that all such risks, as between the City and Airline, are to be borne by Airline, and the benefits of any and all implied warranties of the City are hereby waived by Airline.

ii. Airline agrees that it will only use and operate the CDA Lift with trained City personnel: (i) in accordance with the manufacturer's instructions and the requirements of all applicable laws and regulations; (ii) on aircraft that are compatible with the CDA Lift; (iii) with Airline personnel or Airline's ground handler personnel who have been properly trained to assist passengers on or off of the CDA Lift; (iv) with reasonable care; and (v) in connection with aircraft that Airline is authorized to operate or ground handle.

iii. Airline further agrees to take good care of the CDA Lift when using it, reasonable wear and tear excepted. Airline agrees to reimburse the City promptly after written demand for any costs incurred by the City in repairing or replacing the CDA Lift, if it was damaged or destroyed while in Airline's possession or under its control.

Section 11. Inspector General

Pursuant to Article 9 of the Terms and Conditions of this Letter of Authorization, Airline shall ensure that the provision set forth below is inserted in all contracts or agreements entered into with any contractors, subtenants or licensees/sub-licensees, and any work or service providers providing any materials, labor, or services in connection with this Letter of Authorization, including but not limited to design professionals and Project Contractors and any labor organizations which furnish skilled, unskilled and craft union skilled labor:

> "[Contractor/Subtenant] and all of its [subcontractors/subtenants] have a duty to cooperate with the Inspector General of the City of Chicago in any investigation or hearing, if applicable, undertaken pursuant to Chapters 2-56, respectively, of the Municipal Code of Chicago. [Contractor/Subtenant] understands and will abide by all provisions of those chapters. All [subcontracts/subtenant agreements] must inform [contractors/subtenants] of this provision and require understanding and compliance with it."

Additionally, with respect to any work or services to be paid by the City, pursuant to MCC 2-156-018 it is the duty of Airline, and any of its Project Contractors, to report to the Inspector General, directly and without undue delay, any and all information concerning conduct which it knows to involve corrupt activity. "Corrupt activity" means any conduct set forth in Subparagraph (a)(1), (2) or (3) of Section 1-23-020 of the MCC. Knowing failure to make such a report will be an event of default under any applicable reimbursement agreement. Reports may be made to the Inspector General's toll-free hotline, 866-IG-TIPLINE (866-448-4754).

Section 12. Multi-Project Labor Agreement

The City has entered into the Multi-Project Labor Agreement ("PLA") with various trades regarding projects involving construction, demolition, maintenance, rehabilitation, and/or renovation work on City property, as described in the PLA, a copy of which may be found on the City's website at:

http://www.cityofchicago.org/dam/city/depts/dps/RulesRegulations/Multi-ProjectLaborAgreement-PLAandSignatoryUnions.pdf.

To the extent that Airline engages in work subject to the PLA, whether or not reimbursed by the City, Airline acknowledges familiarity with the requirements of the PLA and shall comply with them.

Section 13. Minimum Wage and Other Labor Laws

Airline will comply with all applicable federal, state, and local labor laws and regulations, including, without limitation: the Fair Labor Standards Act, 29 U.S.C. § 201; the Occupational Safety and Health Act, 20 CFR Part 1910; and City minimum wage ordinances and executive orders and associated rules and regulations. This includes, without limitation, compliance with the wage requirements set forth in Mayoral Executive Order 2014-1, incorporated by reference, to the extent that the Order would apply to Airline's activities.

Section 14. Prohibition on Certain Contributions, Mayoral Executive Order 2011-4

(A) Neither Airline or any person or entity who directly or indirectly has an ownership or beneficial interest in Airline of more than 7.5% ("Owners"), spouses and domestic partners of such Owners, Airline's Subcontractors, any person or entity who directly or indirectly has an ownership or beneficial interest in any Subcontractor of more than 7.5% ("Sub-owners") and spouses and domestic partners of such Sub-owners (Airline and all the other preceding classes of persons and entities are together, the "Identified Parties"), shall make a contribution of any amount to the Mayor or to the Mayor's political fundraising committee (as such term is defined in Municipal Code Chapter 2-156) (a) after execution of this Letter of Authorization by Airline, (b) while this Letter of Authorization or another agreement between Airline and the City (an "Other Contract") is executory, (c) during the term of this Letter of Authorization or any Other Contract, or (d) during any period while an extension of this Letter of Authorization or any Other Contract is being sought or negotiated.

(B) From the date the City approached Airline or the date Airline approached the City, as applicable, regarding the formulation of this Letter of Authorization, no Identified Parties have made a contribution of any amount to the Mayor or to the Mayor's political fundraising committee.

(C) Airline shall not (i) coerce, compel or intimidate its employees to make a contribution of any amount to the Mayor or to the Mayor's political fundraising committee; (ii) reimburse its employees for a contribution of any amount made to the Mayor or to the Mayor's political fundraising committee; or (iii) bundle or solicit others to bundle contributions to the Mayor or to the Mayor's political fundraising committee.

(D) The Identified Parties must not engage in any conduct whatsoever designed to intentionally violate this Section 14 or Mayoral Executive Order No. 2011-4 or to entice, direct or solicit others to intentionally violate this Section 14 or Mayoral Executive Order No. 2011-4.

(E) Violation of, non-compliance with, misrepresentation with respect to, or breach of any covenant or warranty under this Section 14 or violation of Mayoral Executive Order No. 2011-4 constitutes a breach and default under this Letter of Authorization and any Other Contract, for which no opportunity to cure will be granted. Such breach and default entitles the City to all remedies (including termination for default) under this Letter of Authorization, under any Other Contract, at law and in equity. This Section 14 amends any Other Contract with respect to the matters described herein and supersedes any inconsistent provision contained therein.

Section 15. Certification Regarding Lobbying

(A) Airline certifies by signing and submitting this Letter of Authorization, to the best of its knowledge and belief, that:

i. No Federal appropriated funds have been paid or will be paid, by or on behalf of Airline, to any person for influencing or attempting to influence an officer or employee of an agency, a Member of Congress, an officer or employee of Congress, or an employee of a Member of Congress in connection with the awarding of any Federal contract, the making of any Federal grant, the making of any Federal loan, the entering into of any cooperative agreement, and the extension, continuation, renewal, amendment, or modification of any Federal contract, grant, loan, or cooperative agreement.

ii. If any funds other than Federal appropriated funds have been paid or will be paid to any person for influencing or attempting to influence an officer or employee of any agency, a Member of Congress, an officer or employee of Congress, or an employee of a Member of Congress in connection with this Federal contract, grant, loan, or cooperative agreement, the undersigned shall complete and submit Standard Form-LLL, "Disclosure Form to Report Lobbying," in accordance with its instructions.

iii. Airline shall require that the language of this certification be included in the award documents for all sub-awards at all tiers (including subcontracts, sub-grants, and contracts under grants, loans, and cooperative agreements) and that all sub-recipients shall certify and disclose accordingly.

(B) This certification is a material representation of fact upon which reliance was placed when this transaction was made or entered into. Submission of this certification is a prerequisite for making or entering into this transaction imposed by section 1352, title 31, U.S. Code. Any person who fails to file the required certification shall be subject to a civil penalty of not less than $10,000 and not more than $100,000 for each such failure.

Section 16. Distracted Driving

(A) In accordance with Executive Order 13513, "Federal Leadership on Reducing Text Messaging While Driving" (10/1/2009) and DOT Order 3902.10 "Text Messaging While Driving" (12/30/2009), the FAA encourages recipients of Federal grant funds to adopt and enforce safety policies that decrease crashes by distracted drivers, including policies to ban text messaging while driving when performing work related to a grant or sub-grant.

(B) In support of this initiative, the City encourages Airline to promote policies and initiatives for its employees and other work personnel that decrease crashes by distracted drivers, including policies that ban text messaging while driving motor vehicles while performing work activities associated with the project. Airline must include the substance of this Section 16 in all sub-tier contracts exceeding $3,500 and involve driving a motor vehicle in performance of work activities associated with the project.

(Sub)Exhibit "C".
(To Letter Of Authorization)

Assigned Space Notice.

O'HARE 21
TERMINAL AREA PLAN

EXHIBIT C – Form of Assigned Space Notice

I. Airline:

II. Description of space including approximate square footage:

A. Exclusive Use Space (as applicable):

B. Preferential Use Space (as applicable):

III. Layout drawing of Space (EXAMPLE ONLY – MULTIPLE PAGES FOR RELEVANT SPACE, separated by Exclusive Use Space and Preferential Use Space):

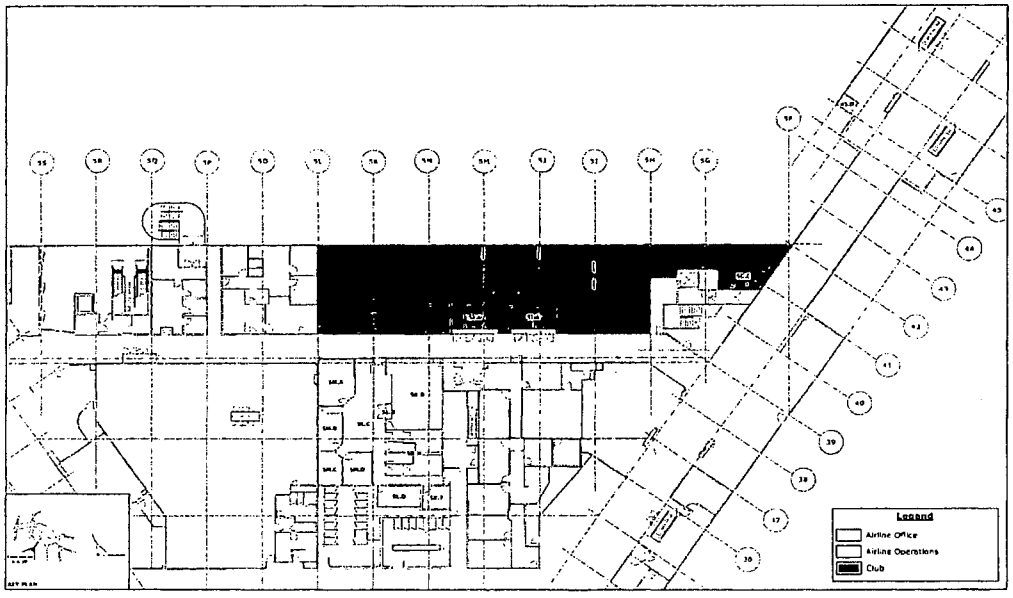


Exhibit "C".
(To Ordinance)

Form Of Month-To-Month Letter Of Authorization.

[Name]

[Title]

[Airline]

[Address]

Subject: Letter of Authorization
Chicago O'Hare International Airport

Dear [Name],

As required by Section 1.5 of the O'Hare International Airport Rates and Operations Ordinance (the "Ordinance"), this Letter of Authorization ("LOA") from the City of Chicago ("City") grants [Airline] ("Airline") certain rights to use the Airfield and certain designated space within the Terminal Complex (as those terms are defined in the Ordinance) at O'Hare International Airport (the "Airport") subject to the terms and conditions specified in the Ordinance, (Sub)Exhibit A, and the Terms and Conditions ("Terms and Conditions"), (Sub)Exhibit B, both of which are attached and incorporated by reference into this LOA. Airline agrees to comply with the Ordinance for as long as Airline operates at the Airport unless and until both Airline and City have executed an Airline Use and Lease Agreement ("AULA") with an effective date on or after May 12, 2018, at which point the AULA, rather than the Ordinance, will govern Airline's operations at the Airport. Failure of Airline to comply with the Ordinance shall be a default under this LOA and shall entitle the City to terminate this LOA and to exercise all other rights and remedies set forth in the Ordinance or otherwise legally available.

Each reference in this LOA and the Terms and Conditions to any of the following subjects shall incorporate the information specified below:

City: City of Chicago.

City's Overnight Delivery and Street Address:

Attention: [Contact and Address]

City's Post Office and Payment Address:

Attention: [Contact and Address]

Airline: [Airline Legal Name]

Airline's Overnight Delivery Address:

Attention: [Contact and Address]

Airline's Post Office Delivery Address:

Attention: [Contact and Address]

Effective Date: _____.

Term: The City grant of rights to Airline under the LOA shall be on a month-to-month basis.

Cancellation Rights: The LOA may be cancelled by either the City or Airline without cause upon sixty (60) days written notice to the other party, such cancellation to be effective at the end of the sixty (60) day notice period.

All other capitalized words and phrases used in this LOA have the meanings set forth in the Ordinance or the Terms and Conditions or, if not so set forth, shall have their usual and customary meanings.

Permitted Uses: As provided in Article 3 of the Ordinance.

Calculation Of Rates And Charges And Payment: Article 5 of the Ordinance establishes the Airport Fees and Charges that Airline must pay for use of space and other facilities at the Airport. Airline's payment obligations are specified in Article 6 of the Ordinance.

Security Deposit: $[Security Deposit], if required under the Ordinance.

Notices: If to the City, to:

Commissioner
Chicago Department of Aviation
Chicago O'Hare International Airport
10510 West Zemke Road
Chicago, Illinois 60666
[Non-individual Electronic Mail Address:]

with a copy to:

General Counsel
Chicago Department of Aviation
Chicago O'Hare International Airport
10510 West Zemke Road
Chicago, Illinois 60666
[Non-individual Electronic Mail Address:]

If to Airline for all notices, except notices pursuant to Sections 2.3, 6.2, 8.13 or 11.7.2 of the Terms and Conditions, to:

_____
_____
_____
_____
_____

If to Airline for notices on environmental matters pursuant to Section 8.13, to:

_____
[cc: airline general contact] _____
[Non-individual Electronic Mail Address]

If to Airline pursuant to Section 2.3 (City's Right of Entry) or Section 6.2 (Performance by City upon Failure of Airline) of the Terms and Conditions, to:

_____
_____
[local station manager] _____
[cc: airline general contact] _____
[Non-individual Electronic Mail Address]

with a copy to AAAC Representative:

_____
_____
_____
_____
_____

or to such other person or address as either the City or Airline may hereafter designate by written notice to the other in accordance with this Notice section. Except as otherwise expressly provided hereunder, any notice or communication under this Letter of Authorization shall be deemed to have been given or made: (a) if a messenger or courier service is used, when delivered to the addressee; (b) if sent by mail (certified or by other method with tracking and confirmation receipt), upon receipt, or upon attempted delivery where delivery is refused or mail is unclaimed five days after being deposited in the mails, postage prepaid and properly addressed; and (c) if sent by electronic mail, upon receipt by the City of a written reply or electronic receipt. Airline agrees to provide the City with any changes to its notice information, including electronic mail addresses, within five business days of such change.

Designation of Agent for Service of Process:

With respect to Section 11.7.2 (Service of Process) of the Terms and Conditions, Airline hereby designates as its agent in Chicago, Illinois:

_____
_____
_____
_____
_____

Please acknowledge receipt of this LOA and agreement to all of the provisions of this LOA, including the attached Terms and Conditions, by signing in the space provided below and returning the original to this office along with any required security deposit and certificates of insurance.

Sincerely,

[Name]

[Title]

City of Chicago

Department of Aviation

Exhibit "D".
(To Ordinance)

Rate Agreement.

This Rate Agreement ("Agreement") is made by and between the City of Chicago (the "City"), a municipal corporation of the State of Illinois, and _____ ("Airline"), a corporation organized and existing under the laws of the State of _____ and authorized to do business in the State of Illinois.

Whereas, The City has adopted an ordinance governing Air Carrier use of the airfield and passenger Airline terminals at O'Hare International Airport (the "Airport") and prescribing the methodology for charging Air Carriers for such use (the "O'Hare Rates and Operations Ordinance"); and

Whereas, The City has offered to share certain revenues and losses with Air Carriers and apply certain revenues to offset Air Carrier costs in exchange for certain covenants by the Air Carriers confirming their acceptance of the Ordinance, including without limitation the methodology for calculating Air Carrier rates and charges contained in Section II of the Ordinance;

Now, Therefore, In consideration of the promises set forth in this Agreement, the City and Airline agree as follows:

1. Definitions.

The following words, terms and phrases shall, for purposes of this Agreement, have the meanings defined in this Section 1. All other capitalized words and phrases used in this Agreement have the meanings otherwise set forth in this Agreement, the Ordinance, the Terms and Conditions of Airline's Letter of Authorization or, if not so set forth, shall have their usual and customary meanings.

"AAAC Representative" means the person designated in writing by the AAAC to serve as its representative for purposes of Rate Agreements.

"Aeronautical Real Estate" means the parcels and other areas of the Airport where aviation support, cargo, hangar and maintenance activities occur, including all roads and facilities serving such areas and associated air rights.

"Aeronautical Real Estate Revenue" means all revenues collected by the City for the right to use Aeronautical Real Estate.

"Bad Debt" means a monetary amount owed to the City that is unlikely to be paid as it is beyond the collectible period as set by City policy.

"Bad Debt Recovery" means the recapture of Bad Debt that has previously been allocated to a Cost Center.

"Commercial Real Estate" means the parcels and others areas of the Airport where commercial non-aeronautical activities such as hotel, office, non-terminal retail, public vehicle fueling and charging stations and other real estate development occur, including all roads and facilities serving such areas and associated air rights.

"Commercial Real Estate Revenue" means revenues collected by the City for the right to use Commercial Real Estate.

"Cost Centers" means the Airfield Cost Center, the Terminal Cost Center, Fueling System Cost Center, Aeronautical Real Estate Cost Center, Commercial Real Estate Cost Center), Parking and Ground Transportation Cost Center, and Consolidated Rental Car Facility Cost Center, all as further described in (Sub)Exhibit A.

"Days of Cash on Hand" means the number of days of operating cash on hand as calculated by Fitch Ratings -- Rating Criteria for Airports or similar rating agency criteria.

"Debt Service Coverage Requirement" means the Debt Service Coverage required by Section 404 of the Bond Indenture (as it may be amended or supplemented).

"Departing International Passengers" means passengers (including non-revenue passengers) embarking on an international flight at the Terminal.

"Duty Free Revenue" means revenue collected by the City from duty free and foreign exchange concessions.

"Duty Free Space Revenue Requirement" means the Terminal Rental Rate for Base Space multiplied by the amount of terminal space occupied by duty free concessions.

"Enplaned Passengers" means all originating and all outgoing on-line transfer and off-line transfer revenue and non-revenue passengers departing from the Airport, but does not include through passengers.

"Parking and Ground Transportation" means all Airport related (a) public parking; (b) employee parking provided by the City; (c) taxi, transportation network and other ground transportation services; and (d) rental car services at the Airport.

"Parking and Ground Transportation Revenue" means all revenues collected by the City for the right to provide Parking and Ground Transportation services and concessions; provided, however, that Parking and Ground Transportation Revenues does not include Customer Facility Charges or any revenues pledged to the repayment of Customer Facility Charge revenue bonds or Transportation Infrastructure and Innovation Action of 1998 ("TIFIA") loans used to finance the CONRAC and related improvements.

"Rate Agreement" means an agreement between the City and an Air Carrier in a form substantially similar to this Agreement.

"Rate Agreement Carrier" means an Air Carrier that has entered into a Rate Agreement with the City.

"Rate Methodology" means the methodology for calculating Air Carrier rates and charges under Article 5 of the ordinance.

"Terminal Concessions" means restaurants, bars, newsstands, gift shops, specialty shops, indoor and outdoor advertising displays, insurance, public telephones, internet kiosks and WiFi services, sleep centers, banking and ATMs (other than foreign currency exchanges) and other merchandising concessions and consumer services in the Terminal Area.

"Terminal Concessions Space Revenue Requirement" means the Non-Airline Space Revenue Requirement minus the Duty Free Space Revenue Requirement.

"Unrecoverable Airline Terminal Rent" means the applicable Terminal Rental Rate multiplied by the amount of vacant Airline Rentable Space in each Terminal plus Unrecovered Domestic Common Use Gate Fees, if any.

"Unrecovered Domestic Common Use Gate Fees" means the difference between the Domestic Common Use Gate Revenue Requirement calculated pursuant to Section 5.11.1(a) of the ordinance and the Domestic Common Use Gate Fees collected by the City.

2. Term.

2.1 Subject to Section 2.2, this Agreement shall commence on _____ ("Effective Date"); provided, however, that this Agreement shall not become effective unless prior to _____ Air Carriers operating at the Airport as of _____ which collectively account for both (a) at least seventy percent (70%) of the aggregate Maximum Gross Landed Weight for all aircraft carrying passengers or cargo in commercial service that are not otherwise exempt from paying Landing Fees that landed at the Airport during the prior Fiscal Year and (b) at least eighty-five percent (85%) of Enplaned Passengers during the prior Fiscal Year, have executed and delivered Rate Agreements to the City. This Agreement shall terminate on December 31, 2019.

2.2 The rent adjustment and revenue use provisions in Sections 5 through 9 of this Agreement shall be effective beginning July 1, 2018 and subject to the transition provisions of Section 5.15.2 of the Ordinance.

3. Airline's Acceptance Of And Agreement Not To Challenge Ordinance.

Airline agrees to pay Airport Fees and Charges for its use of the Airport in accordance with the Rate Methodology as supplemented by this Agreement and acknowledges that this Agreement constitutes a written agreement with air carriers within the meaning of 49 USC § 47129(e)(1). Airline further agrees that it will not contest or challenge, in any forum, the reasonableness or validity of the Ordinance, including without limitation the Rate Methodology; provided, however, that Airline reserves the right to dispute whether the Airport Fees and Charges actually charged by the City were calculated in accordance with the Rate Methodology as supplemented by this Agreement.

4. No Change To Rate Methodology.

4.1 The City agrees that during the Term, the City shall use the Rate Methodology as modified by this Agreement to calculate Airline's rates and charges for the use of the Airport

and the City shall not subject Airline to a different rates and charges methodology for its use of the Airport during the Term; provided, however, that:

(a) the City shall exclude Amortization when calculating Capital Costs under the Ordinance;

(b) the Airfield Revenue Requirement in Section 5.2 of the Ordinance shall be modified to include the net losses or revenues from the Fueling System Cost Center;

(c) the City may add to the applicable revenue requirements any Bad Debt caused by the failure of any Air Carrier to pay fees and rents charged by the City under the Ordinance, but only after the City has made commercially reasonable efforts to recover any such Bad Debt from the delinquent rate-payer, and the City shall reduce the applicable revenue requirements by any Bad Debt Recovery; and

(d) Subsection (a) of Section 6.4.1 of the Ordinance, "Delivery and Use of Security Deposit", shall no longer apply and instead shall be replaced in its entirety with the following:

(a) In the event that an Air Carrier fails to timely pay, or take the necessary action to define the correct amount due for, Terminal Area Charges or Landing Fees as required pursuant to Section 6.1 within ten (10) calendar days of receiving written notice to the Air Carrier of late or incomplete payment from the City more than two (2) times within any twelve (12) month consecutive period, the Air Carrier shall, within thirty (30) days of receiving written notice from the City of the third late payment and the City's written demand for security deposit, provide to the City a security deposit equal to the following (the "Security Deposit"):

4.2 The City shall be released from its obligation under Section 4.1 after providing thirty (30) days written notice to all Rate Agreement Carriers if any of the following occur:

4.2.1 The Rate Methodology is successfully challenged by one or more Air Carriers;

4.2.2 The City deems it to be in the City's best interest to settle a challenge brought by any Air Carrier by changing the Rate Methodology;

4.2.3 The City is otherwise required to modify the Rate Methodology in accordance with any applicable federal law, regulation or directive; or

4.2.4 The City and Air Carriers accounting for at least seventy percent (70%) of both (a) Landing Fees paid by for all Rate Agreement Carriers over the most recent twelve (12) month period and (b) Enplaned Passengers for all Rate Agreement Carriers over the most recent twelve (12) month period agree to change the Rate Methodology.

4.3 In the event the City exercises its right under Section 4.2 and makes modifications to the Rate Methodology that collectively materially increase the Airport Fees and Charges to be paid by Airline, Airline shall have the right to terminate this Agreement upon thirty (30) days written notice to the City.

5. Net Terminal Concessions Rent Adjustments. The City shall calculate Net Terminal Concessions Rent Adjustments separately for the Main Terminal and Terminal 5 according to the method set forth in this Section 5.

5.1 The City shall calculate the total amount of the Net Terminal Concessions Rent Adjustments to be made for Rate Agreement Carriers by computing the sum of the following items for each Fiscal Year:

(a) the revenue collected by the City from all Terminal Concessions except for Duty Free Revenue; minus

(b) the Terminal Concessions Space Revenue Requirement; minus

(c) Unrecoverable Airline Terminal Rent or any other shortfall in fully recovering the Gross Terminal Revenue Requirement.

5.2 The City shall derive each Rate Agreement Carrier's Net Terminal Concessions Rent Adjustment for each Terminal effective July 1 for Fiscal Year 2018 and effective January 1 for Fiscal Year 2019 by multiplying the Rate Agreement Carrier's percentage share (if any) of total Enplaned Passengers for all Rate Agreement Carriers for each Terminal by the total amount of the Net Terminal Concessions Rent Adjustments for that Terminal.

5.3 At the time the City completes its final adjustments-to-actual under Section 5.18 of the Ordinance, the City shall issue payment to each Rate Agreement Carrier for its Net Terminal Concessions Rent Adjustment or, if there is a loss, shall invoice each Rate Agreement Carrier for its share of the loss.

6. Net Duty Free Rent Adjustments. The City shall calculate Net Duty Free Rent Adjustments separately for the Main Terminal and the Terminal 5 according to the method set forth in this Section 6.

6.1 The City shall calculate the total amount of Net Duty Free Rent Adjustments to be made for Rate Agreement Carriers by subtracting the Duty Free Space Revenue Requirement for the Fiscal Year from the Duty Free Revenue for such Fiscal Year.

6.2 The City shall derive each Rate Agreement Carrier's Net Duty Free Rent Adjustment for each Terminal effective July 1 for Fiscal Year 2018 and effective January 1 for Fiscal Year 2019 by multiplying the Rate Agreement Carrier's percentage share (if any) of total Departing International Passengers for all Rate Agreement Carriers from the Terminal by the total amount of the Net Duty Free Rent Adjustments for that Terminal.

6.3 At the time the City completes its final adjustments-to-actual under Section 5.18 of the Ordinance, the City shall issue payment to each Rate Agreement Carrier for its Net Duty

Free Rent Adjustment or, if there is a loss, shall invoice each Rate Agreement Carrier for its share of the loss.

7. Net Parking and Ground Transportation Rent Adjustments. The City shall calculate Net Parking and Ground Transportation Rent Adjustments according to the method set forth in this Section 7.

7.1 The City shall calculate the total amount of Net Parking and Ground Transportation Rent Adjustments to be made for Rate Agreement Carriers by computing the sum of the following items for each Fiscal Year:

(a) Parking and Ground Transportation Revenue; plus

(b) Interest Income allocable to Parking and Ground Transportation; minus

(c) Capital Costs allocable to Parking and Ground Transportation; minus

(d) O&M Expenses allocable to Parking and Ground Transportation; minus

(e) Required Deposits allocable to Parking and Ground Transportation; minus

(f) the difference between the Airport-wide Conveyance Requirement calculated in accordance with Section 5.13.1 of the Ordinance and Airport-Wide Conveyance Fees collected by the City.

7.2 The City shall derive each Rate Agreement Carrier's Net Parking and Ground Transportation Rent Adjustment effective July 1 for Fiscal Year 2018 and effective January I for Fiscal Year 2019 by multiplying the Rate Agreement Carrier's percentage share (if any) of total O&D Passengers for all Rate Agreement Carriers by the total amount of Net Parking and Ground Transportation Rent Adjustments.

7.3 At the time the City completes its final adjustments-to-actual under Section 5.18 of the Ordinance, the City shall issue payment to each Rate Agreement Carrier for its Net Parking and Ground Transportation Rent Adjustment or, if there is a loss, shall invoice each Rate Agreement Carrier for its share of the loss.

8. Year-End Debt Service Coverage Credit.

If, at Final Accounting, after taking account of the final adjustments-to-actual under Section 5.18 of the Ordinance, the amounts of Debt Service Coverage collected by the City together with all other applicable fund balances exceed both (a) the Debt Service Coverage Requirement for the Fiscal Year and (b) the amount needed to demonstrate that the City has at least three hundred (300) Days of Cash on Hand at the Airport, then in the Fiscal Year following the Final Accounting, the City shall use any excess amounts to reduce Capital Costs allocable to each Cost Center in proportion to the Debt Service allocable to each Cost Center in the Fiscal Year subject to Final Accounting.

9. Priorities Of Use For Net Aeronautical Real Estate Revenues

9.1 At Final Accounting, the City shall calculate the amount of Net Aeronautical Real Estate Revenues (or losses) remaining at the end of each Fiscal Year by computing the sum of the following items for each Fiscal Year:

(a) Aeronautical Real Estate Revenue; plus

(b) Interest Income allocable to Aeronautical Real Estate; minus

(c) Capital Costs allocable to Aeronautical Real Estate; minus

(d) O&M Expenses allocable to Aeronautical Real Estate; minus

(e) Required Deposits allocable to Aeronautical Real Estate.

9.2 The City shall use Net Aeronautical Real Estate Revenues, if any, remaining at the end of each Fiscal Year in the next Fiscal Year according to the following priorities:

(a) up to Fifteen Million Dollars ($15,000,000) to fund Capital Improvement Projects allocable entirely to the Airfield; and

(b) the remainder, if any, to fund Capital Improvement Projects allocable entirely to the Main Terminal.

10. Priorities Of Use For Net Commercial Real Estate Revenues

10.1 At Final Accounting, the City shall calculate the amount of Net Commercial Real Estate Revenues (or losses) remaining at the end of each Fiscal Year by computing the sum of the following items for each Fiscal Year:

(a) Commercial Real Estate Revenue; plus

(b) Interest Income allocable to Commercial Real Estate; minus

(c) Capital Costs allocable to Commercial Real Estate; minus

(d) O&M Expenses allocable to Commercial Real Estate; minus

(e) Required Deposits allocable to Commercial Real Estate.

10.2 The City shall use Net Commercial Real Estate Revenues, if any, remaining at the end of each Fiscal Year in the next Fiscal Year according to the following priorities:

(a) to fund Air Service Incentive Programs undertaken pursuant to Section 5.16 of the Ordinance;

(b) to retain up to Five Million Dollars ($5,000,000) to be used by the City for any lawful purpose; and

(c) the remainder, if any, to be used to fund Capital Improvement Projects allocable entirely to the Main Terminal.

11. City's Termination Rights. The City shall terminate this Agreement with ten (10) days written notice to Airline if any of the following occur:

11.1 Rate Agreement Carriers which collectively account for at least fifty percent (50%) of both (a) the aggregate Maximum Gross Landed Weight for all aircraft carrying passengers or cargo in commercial service that are not otherwise exempt from paying Landing Fees .that landed at the Airport during the prior Fiscal Year and (b) Enplaned Passengers during the prior Fiscal Year, have executed and delivered to the City airline use and lease agreements that govern their use of the Airfield and Terminals in lieu of the Ordinance.

11.2 The City is unable to meet the requirements of the Bond Indenture without terminating all Rate Agreements;

11.3 Airline fails to execute a Letter of Authorization prior to May 12, 2018 or, if Airline is a new entrant commencing service after May 12, 2018, Airline does not execute a Letter of Authorization contemporaneously with this Agreement.

11.4 Airline's Letter of Authorization is terminated during the Term of this Agreement; or

11.5 The City must terminate the Agreement to comply with any applicable law, regulation or court order.

11.6 In the event that the City terminates the Rate Agreement of all Rate Agreement Carriers under Section 4.3 or Sections 11.1, 11.2 or 11.5, the City's obligations under Sections 4 through 10 shall be void, retroactive to the beginning of the current Fiscal Year. In the event that the City terminates the Rate Agreement of an individual Rate Agreement Carrier under Sections 11.3 or 11.4, that Rate Agreement Carrier shall not be eligible for rent adjustments under Sections 5 through 7.

12. Notice And Designation Of Agent For Service Of Process. All notices, requests, consents, and approvals served or given under this Agreement shall be served or given in writing with proof of delivery.

Notices to the City: Chicago Department of Aviation
Commissioner
Chicago Department of Aviation
Chicago O'Hare International Airport
10510 West Zemke Road
Chicago, Illinois 60666
[Electronic Mail Address:]

With a copy to:

General Counsel
Chicago Department of Aviation
Chicago O'Hare International Airport
10510 West Zemke Road
Chicago, Illinois 60666
[Electronic Mail Address:]

Notices to Airline:

_____
_____
_____
_____
_____
Telephone: _____
Facsimile: _____
E-Mail: _____

With a copy to Airline's legal counsel (if designated by Airline):

_____
_____
_____
_____
_____
Telephone: _____
Facsimile: _____
E-Mail: _____

And with a copy to the AAAC Representative:

_____
_____
_____
_____
_____
Telephone: _____
Facsimile: _____
E-Mail: _____

With respect to Section 13.4, Airline hereby designates as its agent for service of process in Chicago, Illinois:

_____

_____
_____
_____
_____
Telephone: _____
Facsimile: _____
E-Mail: _____

13. Miscellaneous Provisions.

13.1 Entire Agreement.

This Agreement, including the attached exhibits and endorsements, constitutes the entire agreement of the parties on the subject matter hereof. The parties intend that this Agreement shall be the final expression of their agreement with respect to its subject matter, and may not be contradicted by evidence of any prior or contemporaneous written or oral agreements or understandings. The parties further intend that this Agreement shall constitute the complete and exclusive statement of its terms, and that no extrinsic evidence whatsoever (including prior drafts of the Agreement) may be introduced in any judicial, administrative or other legal proceeding involving this Agreement.

13.2 Amendment.

Except as otherwise expressly provided herein, the provisions of this Agreement may be amended only by a written agreement signed by the City and Airline.

13.3 Applicable Law.

This Agreement shall be deemed to have been made in, and shall be construed in accordance with, the laws of the State of Illinois.

13.4 Authorization To Operate: Consent To Service Of Process And Jurisdiction. Airline warrants that it is a corporation organized and existing under the laws of the state shown on the signature page hereof. Airline warrants that it is, and throughout the term of this Agreement it will continue to be, duly qualified to do business in the State of Illinois.

All judicial proceedings brought by the City against Airline with respect to this Agreement may be brought in any court of competent jurisdiction having situs within the boundaries of the federal court district of the Northern District of Illinois including any of the courts within Cook County, and by execution and delivery of this Agreement, Airline accepts, for itself and in connection with its properties, generally and unconditionally, the nonexclusive jurisdiction of the aforesaid courts, and irrevocably agrees to be bound by any final judgment rendered thereby from which no appeal has been taken or is available. Airline hereby designates and appoints the representative designated in Section 13 as its agent in Chicago, Illinois to receive on its behalf service of all process in any such proceedings in any such court (which representative shall be available to receive such service during regular business hours), such service being hereby acknowledged by such representative to be effective and binding service in every respect. Said agent may be changed only upon the giving of written notice by Airline to the City of the name and address of a new Agent for Service of Process that

works within the geographical boundaries of the City and is employed by Airline. Airline irrevocably waives any objection (including any objection of the laying of venue or based on the grounds of forum non conveniens) which it may now or hereafter have to the bringing of any action or proceeding with respect to this Agreement in the jurisdiction set forth above. Nothing herein shall affect the right to serve process in any other manner permitted by law or shall limit the right of the City to bring proceedings against Airline in the courts of any other jurisdiction.

13.5 Severability.

If any provision of this Agreement shall be held or deemed to be or shall in fact be inoperative or unenforceable as applied in any particular case in any jurisdiction or jurisdictions or in all cases because it conflicts with any other provision or provisions hereof or of any constitution, statute, ordinance, rule of law or public policy, or for any other reason, such circumstances shall not have the effect of rendering the provision in question inoperative or unenforceable in any other case or circumstances, or of rendering any other provision or provisions herein contained invalid, inoperative, or unenforceable to any extent whatever. The invalidity of any one or more phrases, sentences, clauses or sections contained in this Agreement shall not affect the remaining portions of this Agreement or any part hereof.

13.6 Representatives.

The City and Airline shall each designate a representative who, except as otherwise provided hereunder, shall be authorized to act for the City and Airline, respectively, with respect to any actions to be taken by either of them under the terms of this Agreement. Except as specifically set forth herein, for the purposes of actions to be taken by it or by the Commissioner, the City's representative shall be the Commissioner. Airline's representative shall be designated in a written notice delivered to the City. Any party hereto may change its designated representative by notice to the other party.

13.7 Successors And Assigns.

All of the covenants, stipulations and agreements herein contained shall inure to the benefit of and be binding upon the successors and assigns of the parties hereto.

13.8 No Third Party Beneficiaries.

This Agreement is for the sole benefit of the parties hereto and their permitted assigns and nothing herein expressed or implied shall give or be construed to give to any person or entity other than the parties hereto and their assigns any legal or equitable rights hereunder.

13.9 No Waiver.

No waiver of default of any of the terms, covenants and conditions of this Agreement to be performed, kept and observed by the other party shall be construed or operate as a waiver of any subsequent default of any of the terms, covenants or conditions of this Agreement to be performed, kept and observed by the other party.

13.10 No Exclusive Right Or Remedy.

All rights and remedies provided in this Agreement are cumulative and not exclusive of any other rights or remedies that may be available to the parties.

13.11 No Personal Liability.

No official, employee or agent of either party shall be charged personally by the other party, its officials, employees or agents, with any liability or expenses of defense or be held personally, liable to them under any term or provision of this Agreement, or because of such party's execution or attempted execution, or because of any breach hereof.

13.12 Headings.

The headings of the several sections of this Agreement are inserted only as a matter of convenience and for reference, and in no way define, limit, or describe the scope or intent of any provisions of this Agreement, and shall not be construed to affect in any manner the terms and provisions, or the interpretation or construction, of this Agreement.

13.13 Counterparts.

This Agreement may be executed in one or more counterparts.

13.14 Agreements With The United States.

This Agreement is subject and subordinate to the provisions of any agreement heretofore or hereafter made between the City and the United States, the execution of which is required to enable or permit the transfer of rights or property to the City for airport purposes, or the expenditure of federal grant funds for Airport improvement, maintenance or development. Airline shall reasonably abide by the requirements of agreements entered into between the City and the United States, and shall consent to amendments and modifications of this Agreement if required by such agreements or if required as a condition of the City's entry into such agreements.

13.15 PFC Act And Assurances.

(a) Airline acknowledges that City has given to the United States of America, acting by and through the FAA, certain assurances set forth in the PFC Act and implementing regulations at 14 CFR Part 158 ("PFC Assurances"), and Airline agrees that this Agreement shall be subordinate and subject to the PFC Assurances.

(b) In the event that the FAA or its successors require any modifications or changes in this Agreement as a condition precedent to the collection of PFCs or otherwise complying with the PFC Act, Airline shall not withhold its consent to such amendments, modifications, revisions, supplements or deletions of any of the terms, conditions or requirements of this Agreement as may reasonably be required to collect PFCs or comply with the PFC Act. City shall provide Airline with advance written notice of any provisions that would adversely modify material terms of this Agreement.

(Sub)Exhibit "A" referred to in this Rate Agreement reads as follows:

(Sub)Exhibit "A".
(To Rate Agreement)

Cost Center Definitions.

"Airfield" means those areas of the Airport that provide for the landing, taking off, taxing and parking of aircraft, and all facilities, equipment and improvements now or hereafter located thereon, including the runways, taxiways, Apron Areas and facilities at the Airport for the purpose of controlling and assisting arrivals, departures and operations of aircraft using the Airport, such as control towers or other facilities operated and maintained by the FAA or any other federal agency, security fences, service roads, signals, beacons, wind indicators, flood lights, landing lights, boundary lights, construction lights, radio and electronic aids or other aids to operations, navigation or ground control of aircraft whether or not of a type herein mentioned and even though located away from but related to the rest of the Airfield as all such areas, facilities, equipment and improvements may be modified, improved, or enlarged from time to time by the City.

"Terminal" means Main Terminal and Terminal 5.

"Main Terminal" means the terminal buildings, associated concourses and facilities, other than the Terminal 5, as all such facilities may be modified, improved, or enlarged from time to time.

"Terminal 5" means the terminal buildings, associated concourses and facilities, designated as Terminal 5, as all such facilities may be modified, improved, or enlarged from time to time.

"Fueling System" means the fuel farm, fuel tanks, fuel hydrants and delivery systems and other facilities and infrastructure related to the fueling system at the Airport.

"Aeronautical Real Estate" means the parcels and other areas of the Airport where aviation support, cargo, hangar and maintenance activities occur, including all roads and facilities serving such areas and associated air rights.

"Commercial Real Estate" means the parcels and others areas of the Airport where commercial non-aeronautical activities such as hotel, office, non-terminal retail, public vehicle fueling and charging stations and other real estate development occur, including all roads and facilities serving such areas and associated air rights.

"Parking and Ground Transportation" means all Airport related (a) public parking; (b) employee parking provided by the City; (c) taxi, transportation network, and other ground transportation services; and (d) rental car services at the Airport.

"Consolidated Rental Car Facility" or "CONRAC" means the portion of the joint use facility, roadway, land, and equipment that constitutes the consolidated rental car facility at the Airport.

COMMITTEE ON ECONOMIC, CAPITAL AND TECHNOLOGY DEVELOPMENT.

SUPPORT OF COOK COUNTY CLASS 6(b) TAX INCENTIVE FOR PROPERTY AT 2555 S. LEAVITT ST.

[R2017-827]

The Committee on Economic, Capital and Technology Development submitted the following report:

CHICAGO, December 13, 2017.

To the President and Members of the City Council:

Your Committee on Economic, Capital and Technology Development, for which a meeting was held on December 11, 2017, having had under consideration a Class 6(b) tax incentive for the property at 2555 South Leavitt Street which was introduced during the October 11, 2017 City Council meeting by Alderman Solis (25th Ward), begs leave to report and recommend that Your Honorable Body *Adopt* said proposed resolution transmitted herewith.

This recommendation was concurred in by a voice vote of all committee members present, with no dissenting votes.

Respectfully submitted,

(Signed) PROCO JOE MORENO,
Chairman.

On motion of Alderman Moreno, the said proposed resolution transmitted with the foregoing committee report was *Adopted* by yeas and nays as follows:

Yeas -- Aldermen Moreno, Hopkins, Dowell, King, Hairston, Mitchell, Harris, Beale, Sadlowski Garza, Thompson, Cárdenas, Quinn, Burke, Lopez, Foulkes, D. Moore, Curtis, O'Shea, Cochran, Brookins, Muñoz, Zalewski, Scott, Solis, Maldonado, Burnett, Ervin, Taliaferro, Reboyras, Santiago, Mell, Austin, Ramirez-Rosa, Villegas, Mitts, Sposato, Laurino, O'Connor, Napolitano, Reilly, Smith, Tunney, Arena, Cappleman, Pawar, Osterman, J. Moore, Silverstein -- 48.

Nays -- None.

Alderman Beale moved to reconsider the foregoing vote. The motion was lost.

The following is said resolution as adopted:

WHEREAS, The Cook County Board of Commissioners has enacted the Cook County Tax Incentive Ordinance, Classification System for Assessment, as amended from time to time (the "County Ordinance"), which provides for, among other things, real estate tax incentives to property owners who build, rehabilitate, enhance and occupy property which is located within Cook County, Illinois, and which is used primarily for industrial purposes; and

WHEREAS, The City of Chicago (the "City"), consistent with the County Ordinance, wishes to induce industry to locate and expand in the City by supporting financial incentives in the form of property tax relief; and

WHEREAS, Kehoe Designs, Inc., an Illinois corporation (the "Applicant"), is the tenant pursuant to a lease, with a purchase option, between it and Mack Packaging Group, Inc., an Illinois corporation, the owner of certain real estate located generally at 2555 South Leavitt Street, Chicago, Illinois 60608, as further described on Exhibit A hereto (the "Subject Property"); and

WHEREAS, The Applicant has substantially rehabilitated an approximately 184,000 square foot industrial facility located on the Subject Property; and

WHEREAS, The Applicant has leased the Subject Property from an owner that has no financial interest in the Applicant; and

WHEREAS, At the time of leasing, the Subject Property had been vacant and unused for greater than 24 continuous months; and

WHEREAS, The Department of Planning and Development of the City ("DPD") has determined that based on the length of vacancy, that no purchase for value has occurred at this site and the Applicant's considerable financial investment in transforming the Subject Property into an event design and decor company constitutes special circumstances for the purpose of the tax incentive (the "Special Circumstances"); and

WHEREAS, In light of the Special Circumstances, DPD has determined that the Subject Property is "abandoned" for the purpose of Class 6(b) classification; and

WHEREAS, The redevelopment objective of the City in connection with the Subject Property is to support the City's goal of encouraging retention of the Applicant's operations within the City, creating new jobs and attracting investment; and

WHEREAS, It is intended that the Applicant will use the Subject Property for manufacturing of design elements, product preparation, and warehousing and office space; and

WHEREAS, The Applicant has filed an eligibility application for a Class 6(b) tax incentive under the County Ordinance with the Office of the Assessor of Cook County (the "Assessor"); and

WHEREAS, The Subject Property is located within (i) the Chicago Empowerment Zone (created pursuant to Title XIII of the Omnibus Budget Reconciliation Act of 1993 (Public Law 103-66)), (ii) the City of Chicago Enterprise Zone Number 1 (created pursuant to the Illinois Enterprise Zone Act, 20 ILCS 665/1, et seq., as amended, and pursuant to an ordinance enacted by the City Council of the City, as amended), and (iii) the Pilsen Industrial Corridor Redevelopment Project Area (created pursuant to the Illinois Tax Increment Allocation Redevelopment Act, 65 ILCS 5/11-74.4-1, et seq., as amended, and pursuant to an ordinance enacted by the City Council of the City), and the purposes of the Enterprise Zones and Redevelopment Project Areas are also to provide certain incentives in order to stimulate economic activity and to revitalize depressed areas; and

WHEREAS, It is the responsibility of the Assessor to determine that an application for a Class 6(b) classification or renewal of a Class 6(b) classification is eligible pursuant to the County Ordinance; and

WHEREAS, The County Ordinance requires that, in connection with the filing of a Class 6(b) eligibility application with the Assessor, the applicant must obtain from the municipality in which such real estate that is proposed for Class 6(b) designation is located a resolution expressly stating, among other things, that the municipality has determined that the incentive provided by Class 6(b) is necessary for development to occur on such real estate and that the municipality supports and consents to the Class 6(b) classification by the Assessor; and

WHEREAS, The intended use of the Subject Property will provide significant present and future employment; now, therefore,

Be It Resolved by the City Council of the City of Chicago:

SECTION 1. That the City determines that the incentive provided by Class 6(b) is necessary for the development to occur on the Subject Property.

SECTION 2. That the City determines that the Special Circumstances justify finding that the Subject Property is deemed "abandoned" for the purpose of the Class 6(b) classification.

SECTION 3. That the City supports and consents to the Class 6(b) classification by the Assessor with respect to the Subject Property.

SECTION 4. That the Economic Disclosure Statement, as defined in the County Ordinance, has been received and filed by the City.

SECTION 5. That the Clerk of the City of Chicago is authorized to and shall send a certified copy of this resolution to the Assessor, and a certified copy of this resolution may be included with the Class 6(b) eligibility application filed with the Assessor by the Applicant, as applicant, in accordance with the County Ordinance.

SECTION 6. That this resolution shall be effective immediately upon its passage and approval.

Exhibit "A" referred to in this resolution reads as follows:

Exhibit "A".

Legal Description For Incentive Area:

That part of the west half of Section 30, Township 39 North, Range 14, East of the Third Principal Meridian, being part of Block 7 of Reaper's Addition to Chicago, described as follows: beginning at the intersection of the southerly line of the Chicago, Burlington and Quincy Railroad right-of-way and the west line of South Hoyne Avenue, as dedicated; thence south 01 degree, 30 minutes, 26 seconds east along said west line 1,132.89 feet; thence south 68 degrees, 25 minutes, 24 seconds west, 18.67 feet to the east line of railroad right-of-way; thence north 01 degree, 30 minutes, 26 seconds west along said east line, 24.10 feet to a point of curvature; thence northwesterly along the northeast line of said railroad right-of-way, being a curve convex to the northeast and having a radius of 407.85 feet and a 511.76-foot chord bearing north 40 degrees, 21 minutes, 52 seconds west, an arc distance of 553.20 feet to a line that is 260.00 feet east of and parallel with the east line of South Leavitt Street, as dedicated; thence north 01 degree, 32 minutes, 52 seconds west along said parallel line, 14.32 feet; thence northwesterly along the northeast line of said railroad right-of-way, being a curve convex to the northeast and having a radius of 421.85 feet and a 87.91-foot chord bearing north 85 degrees, 37 minutes, 05 seconds west, an arc distance of 88.07 feet to a point of tangency; thence south 88 degrees, 24 minutes, 03 seconds west along the north line of said railroad right-of-way, 172.56 feet to aforesaid east line of South Leavitt Street; thence north 01 degree, 32 minutes, 52 seconds west along said east line, 395.05 feet to aforesaid southerly line of the Chicago, Burlington and Quincy Railroad right-of-way; thence north 62 degrees, 31 minutes, 42 seconds east along said southerly line, 687.39 feet to the point of beginning; (excepting therefrom that part thereof described as follows: commencing at the intersection of the south line of the Chicago, Burlington and Quincy Railroad right-of-way and the west line of South Hoyne Avenue, as dedicated; thence south 01 degree, 30 minutes, 26 seconds east along said west line 470.00 feet; thence south 88 degrees, 21 minutes, 09 seconds west, 6.81 feet to a point of beginning; thence continuing south 88 degrees, 21 minutes, 09 seconds west, 208.36 feet; thence north

01 degree, 37 minutes, 59 seconds west, 221.23 feet; thence north 62 degrees, 23 minutes, 11 seconds east, 125.61 feet; thence north 27 degrees, 16 minutes, 49 seconds west, 0.62 foot; thence north 62 degrees, 31 minutes, 13 seconds east, 31.28 feet; thence south 27 degrees, 36 minutes, 22 seconds east, 17.54 feet; thence south 62 degrees, 23 minutes, 38 seconds west, 0.64 foot; thence north 88 degrees, 41 minutes, 19 seconds east, 59.76 feet; thence south 01 degree, 35 minutes, 46 seconds east, 127.56 feet; thence north 88 degrees, 24 minutes, 14 seconds east, 0.69 foot; thence south 01 degree, 40 minutes, 09 seconds east, 146.46 feet to the point of beginning) in Cook County, Illinois.

Property Index Number:

17-30-300-064-0000.

SUPPORT OF COOK COUNTY CLASS 6(b) TAX INCENTIVE FOR PROPERTY AT 3843 W. 43RD ST.

[R2017-826]

The Committee on Economic, Capital and Technology Development submitted the following report:

CHICAGO, December 13, 2017.

To the President and Members of the City Council:

Your Committee on Economic, Capital and Technology Development, for which a meeting was held on December 11, 2017, having had under consideration a Class 6(b) tax incentive for the property at 3843 West 43rd Street which was introduced during the October 11, 2017 City Council meeting by Alderman Zalewski (23rd Ward), begs leave to report and recommend that Your Honorable Body *Adopt* said proposed resolution transmitted herewith.

This recommendation was concurred in by a voice vote of all committee members present, with no dissenting votes.

Respectfully submitted,

(Signed) PROCO JOE MORENO,
Chairman.

On motion of Alderman Moreno, the said proposed resolution transmitted with the foregoing committee report was *Adopted* by yeas and nays as follows:

Yeas -- Aldermen Moreno, Hopkins, Dowell, King, Hairston, Mitchell, Harris, Beale, Sadlowski Garza, Thompson, Cárdenas, Quinn, Lopez, Foulkes, D. Moore, Curtis, O'Shea, Cochran, Brookins, Muñoz, Zalewski, Scott, Solis, Maldonado, Burnett, Ervin, Taliaferro, Reboyras, Santiago, Mell, Austin, Ramirez-Rosa, Villegas, Mitts, Sposato, Laurino, O'Connor, Napolitano, Reilly, Smith, Tunney, Arena, Cappleman, Pawar, Osterman, J. Moore, Silverstein -- 47.

Nays -- None.

Alderman Beale moved to reconsider the foregoing vote. The motion was lost.

Alderman Burke abstained from voting pursuant to Rule 14 of the City Council's Rules of Order and Procedure, disclosing that he had represented parties to this resolution in previous and unrelated matters.

The following is said resolution as adopted:

WHEREAS, The Cook County Board of Commissioners has enacted the Cook County Tax Incentive Ordinance, Classification System for Assessment, as amended from time to time (the "County Ordinance"), which provides for, among other things, real estate tax incentives to property owners who build, rehabilitate, enhance and occupy property which is located within Cook County, Illinois, and which is used primarily for industrial purposes; and

WHEREAS, The City of Chicago (the "City"), consistent with the County Ordinance, wishes to induce industry to locate and expand in the City by supporting financial incentives in the form of property tax relief; and

WHEREAS, The Marvel Group, Inc., a Delaware corporation (the "Applicant"), owns certain real estate located generally at 3843 West 43rd Street, Chicago, Illinois 60632, as further described on Exhibit A hereto (the "Subject Property"); and

WHEREAS, The Applicant has been the owner of the Subject Property since 1973 and the Subject Property has been used for industrial purposes for more than 10 years; and

WHEREAS, The ordinance permits a Class 6(b) classification for certain properties which have been used for industrial purposes for a minimum of 10 years when the industrial enterprise that occupies the premises submits evidence of hardship supporting a determination that participation in the Sustainable Emergency Relief Program (the "SER Program") is necessary for the industrial enterprise to continue operations at its current location and maintain its staff, and that without such designation the industrial enterprise would not be economically viable causing the property to be in imminent risk of becoming vacant and unused ("Evidence of Hardship"); and

WHEREAS, The Applicant has submitted Evidence of Hardship to the City; and

WHEREAS, Special circumstances exist of dilapidation, obsolescence, deterioration, presence of structures below minimum code standards, excessive vacancies, inadequate utilities, and deleterious land use or layout (the "Special Circumstances"); and

WHEREAS, The City's Department of Planning and Development has reviewed the Evidence of Hardship and (i) found that the Special Circumstances qualify the Subject Property for participation in the SER Program, (ii) determined that Applicant's participation in the SER Program is necessary for the Applicant to continue operations at the Subject Property and maintain its staff, and that without such designation the Applicant's industrial enterprise on the Subject Property would not be economically viable causing the Subject Property to be in imminent risk of becoming vacant and unused; and

WHEREAS, The Applicant has filed with the Office of the Assessor of Cook County (the "Assessor") an eligibility application for a Class 6(b) tax incentive under the SER Program, including the Evidence of Hardship; and

WHEREAS, The Subject Property is located within (i) the City of Chicago Enterprise Zone Number 2 (created pursuant to the Illinois Enterprise Zone Act, 20 ILCS 665/1, et seq., as amended, and pursuant to an ordinance enacted by the City Council of the City, as amended) and (ii) the Stevenson-Brighton Redevelopment Project Area (created pursuant to the Illinois Tax Increment Allocation Redevelopment Act, 65 ILCS 5/11-74.4-1, et seq., as amended, and pursuant to an ordinance enacted by the City Council of the City), and the purposes of Enterprise Zones and Redevelopment Project Areas are also to provide certain incentives in order to stimulate economic activity and to revitalize depressed areas; and

WHEREAS, It is the responsibility of the Assessor to determine that an application for a Class 6(b) classification or renewal of a Class 6(b) classification is eligible pursuant to the County Ordinance; and

WHEREAS, The County Ordinance requires that, in connection with the filing of a Class 6(b) eligibility application with the Assessor under the SER Program, an Applicant must obtain from the municipality in which such real estate that is proposed for Class 6(b) designation is located a resolution expressly stating that the municipality (i) has found that special circumstances exist which qualify the property for the Class 6(b) designation pursuant to the SER Program, (ii) has determined that the applicant's participation in the SER Program is necessary for the industrial enterprise to continue operations at its current location and maintain its staff, and that without such designation the industrial enterprise would not be economically viable causing the property to be in imminent risk of becoming vacant and unused, and (iii) supports and consents to the Class 6(b) classification by the Assessor; and

WHEREAS, The intended use of the Subject Property will provide significant present and future employment; and

WHEREAS, Notwithstanding the Class 6(b) status of the Subject Property, the redevelopment and utilization thereof will generate significant new revenues to the City in the form of additional real estate taxes and other tax revenues; now, therefore,

Be It Resolved by the City Council of the City of Chicago:

SECTION 1. That the City finds that the Special Circumstances qualify the Subject Property for participation in the SER Program pursuant to the County Ordinance.

SECTION 2. That the City determines that the Applicant's participation in the SER Program is necessary for the Applicant to continue operations at the Subject Property and maintain its staff, and that without such designation the Applicant's industrial enterprise on the Subject Property would not be economically viable causing the Subject Property to be in imminent risk of becoming vacant and unused.

SECTION 3. That the City supports and consents to the Class 6(b) classification pursuant to the SER Program by the Assessor with respect to the Subject Property.

SECTION 4. That the Economic Disclosure Statement, as defined in the County Ordinance, has been received and filed by the City.

SECTION 5. That the Clerk of the City of Chicago is authorized to and shall send a certified copy of this resolution to the Assessor, and a certified copy of this resolution may be included with the Class 6(b) eligibility application filed with the Assessor by the Applicant, as applicant, in accordance with the County Ordinance.

SECTION 6. That this resolution shall be effective immediately upon its passage and approval.

Exhibit "A" referred to in this resolution reads as follows:

Exhibit "A".

Legal Description Of Subject Property:

Parcel 1:

A parcel of land in Block 1 of the subdivision of the west half of the southwest quarter of Section 2, Township 38 North, Range 13, East of the Third Principal Meridian, described as follows: beginning at a point on the north line of said block being the south line of West 43rd Street which point is 803.80 feet east of the east line of South Pulaski Road (as widened) and which point is also 820.80 feet east of the northwest

corner of Block 2 of said subdivision and running; thence south along the west line of said parcel being a line perpendicular to said south line of West 43rd Street a distance of 325 feet; thence east parallel with said south line of West 43rd Street a distance of 172.05 feet; thence easterly along the arc of a circle having a radius of 224.06 feet convex southerly and tangent to the last mentioned parallel line a distance of 14.98 feet to its intersection with a line 187.02 feet east of and parallel with the above described west line of said parcel; thence northeasterly along a curved line convex to the southeast and having a radius of 224.06 feet an arc distance of 154.05 feet, more or less, to a point which is 158.58 feet west of the east line of said west half of the southeast quarter of said Section 2 and 264.19 feet south of the south line of West 43rd Street aforementioned; thence northeasterly along a straight line a distance of 6.08 feet, more or less, to a point which is 154.05 feet west of said east line of the west half of the southwest quarter of section and 260.03 feet south of the south line of West 43rd Street; thence northeasterly along a curved line, convex to the southeast and having a radius of 393.23 feet; an arc distance of 87.68 feet, more or less, to a point which is 96.51 feet west of the east line of said west half of the southwest quarter of Section 2, and 193.39 feet south of the south line of West 43rd Street aforementioned; thence northerly along a curved line, convex to the southeast having a radius of 258.89 feet an arc distance of 124.59 feet, more or less, to a point which is 52.41 feet west of said east line of the west half and 77.60 feet south of the south line of West 43rd Street; thence northerly along a straight line a distance of 77.76 feet, more or less, to a point in the south line of West 43rd Street, said point being 46.52 feet west of said east line of the west half; thence west along the south line of West 43rd Street a distance of 434.17 feet, more or less, to the point of beginning, all in Cook County, Illinois.

Parcel 2:

That part of Block 1 in the subdivision of the west half of the southwest quarter of Section 2, Township 38 North, Range 13, East of the Third Principal Meridian, which part is more particularly described as follows: beginning at a point on the south line of said block, said south line being the north line of West 44th Street, which is 956.22 feet east of the point of intersection of said north street line with the east line of South Pulaski Road, as widened, which said east line of South Pulaski Road, as widened, is 50 feet east of and parallel with the west line of said southwest quarter and running; thence north and perpendicular to said north street line a distance of 237.39 feet to a point; thence northeasterly along the arc of a circle, having a radius of 274.37 feet, convex southeasterly a distance of 191.92 feet, more or less, to its intersection with a curved line which is convex southeasterly and has a radius of 244.06 feet, said curved line being drawn northeasterly from a point of tangency in a line which is 345 feet, measured perpendicularly, south of and parallel to the north line of said Block 1 and which point of tangency is 971.76 feet east of the east line of South Pulaski Road, as widened; thence continuing along said curve which is tangent to the said line which is 345 feet, measured perpendicularly, south of and parallel the north line of said Block 1, a distance of 11.31 feet to a point 322.63 feet, more or less, north of said north line of West 44th Street; thence continuing northeasterly along a straight

line tangent to the above mentioned arc, a distance of 6.08 feet to a point 140.53 feet, more or less, west of the east line of said west half of the southwest quarter; thence continuing northeasterly along the arc of a circle, having a radius of 413.23 feet, convex southeasterly and tangent to the last above described course, a distance of 92.14 feet to a point 80.07 feet, more or less, west of said east line of the west half of the southwest quarter; thence continuing northeasterly along the arc of a circle, having a radius of 278.89 feet, convex southeasterly and tangent to the last described arc, a distance of 83.21 feet to a point 43.50 feet west of said east line of the west half and 129.73 feet, more or less, south of said north line of Block 1; thence east, parallel with said north line of Block 1, a distance of 2.0 feet; thence south along a line 41.50 feet west of and parallel to said east line of the west half, a distance of 471.71 feet to said north line of West 44th Street; and thence west along said north street line, a distance of 287.26 feet to the point of beginning, in Cook County, Illinois.

Parcel 3:

That part of Block 1 in the subdivision of the west half of the southwest quarter of Section 2, Township 38 North, Range 13, East of the Third Principal Meridian, which part is more particularly described as follows: beginning at a point on the south line of said block said south line being the north line of West 44th Street which is 956.22 feet east of the point of intersection of said north street line with east line of South Pulaski Road as widened which said east line of South Pulaski Road as widened is 50 feet east of and parallel with the west line of said southwest quarter and running; thence north and perpendicular to said north street line a distance of 237.39 feet to a point; thence northeasterly along the arc of a circle having a radius of 274.37 feet convex southeasterly a distance of 191.92 feet, more or less, to its intersection with a curved line which is convex southeasterly and having a radius of 244.06 feet, said curved line being drawn northeasterly from a point of tangency in a line which is 345 feet measured perpendicularly south of and parallel to the north line of said Block 1 and which point of tangency is 971.76 feet east of the east line of said South Pulaski Road as widened; thence southwesterly along said curved line which is convex southeasterly and has a radius of 244.06 feet arc distance of 172.81 feet, more or less, to the aforementioned point of tangency in said line which is 345 feet measured perpendicularly south of and parallel to the north line of said Block 1; thence west along the last described parallel line a distance of 40.08 feet to a point 931.68 feet east of said east line of South Pulaski Road as widened; thence southwesterly along a starlight line a distance of 94.54 feet, more or less, to a point in a line drawn perpendicular to the south line of said Block 1 from a point which is 835.65 feet east of said east line of South Pulaski Road as widened (measured along said south line of said Block 1) said point in said perpendicular line being 362 feet measured perpendicular south of the north line of said Block 1; thence south along said line drawn perpendicular to the south line of said Block 1 a distance of 239.39 feet, more or less, to the south line of Block 1, said south line being also the north line of West 44th Street; thence east along the said north street line a distance of 120.57 feet to the point of beginning, all in Cook County, Illinois.

Parcel 4:

The north half of the west half of Block 4 in Gillette's Subdivision of the west half of the southwest quarter of Section 2, Township 38 North, Range 13, East of the Third Principal Meridian, lying north of the north line of vacated West 44th Place, in Cook County, Illinois.

The Marvel Group Class 6(b) SER -- Property Index Number ("PIN") List:

19-02-301-003;

19-02-301-008;

19-02-301-009;

19-02-301-011;

19-02-301-012;

19-02-301-014; and

19-02-301-036.

SUPPORT OF COOK COUNTY CLASS 6(b) TAX INCENTIVE FOR PROPERTY AT 1415 W. 44TH ST.

[R2017-828]

The Committee on Economic, Capital and Technology Development submitted the following report:

CHICAGO, December 13, 2017.

To the President and Members of the City Council:

Your Committee on Economic, Capital and Technology Development, for which a meeting was held on December 11, 2017, having had under consideration a Class 6(b) tax incentive for the property at 1415 West 44th Street which was introduced during the October 11, 2017 City Council meeting by Alderman Thompson (11th Ward), begs leave to report and recommend that Your Honorable Body *Adopt* said proposed resolution transmitted herewith.

This recommendation was concurred in by a voice vote of all committee members present, with no dissenting votes.

Respectfully submitted,

(Signed) PROCO JOE MORENO,
Chairman.

On motion of Alderman Moreno, the said proposed resolution transmitted with the foregoing committee report was *Adopted* by yeas and nays as follows:

Yeas -- Aldermen Moreno, Hopkins, Dowell, King, Hairston, Mitchell, Harris, Beale, Sadlowski Garza, Thompson, Cárdenas, Quinn, Burke, Lopez, Foulkes, D. Moore, Curtis, O'Shea, Cochran, Brookins, Muñoz, Zalewski, Scott, Solis, Maldonado, Burnett, Ervin, Taliaferro, Reboyras, Santiago, Mell, Austin, Ramirez-Rosa, Villegas, Mitts, Sposato, Laurino, O'Connor, Napolitano, Reilly, Smith, Tunney, Arena, Cappleman, Pawar, Osterman, J. Moore, Silverstein -- 48.

Nays -- None.

Alderman Beale moved to reconsider the foregoing vote. The motion was lost.

The following is said resolution as adopted:

WHEREAS, The Cook County Board of Commissioners has enacted the Cook County Tax Incentive Ordinance, Classification System for Assessment, as amended from time to time (the "County Ordinance"), which provides for, among other things, real estate tax incentives to property owners who build, rehabilitate, enhance and occupy property which is located within Cook County, Illinois, and which is used primarily for industrial purposes; and

WHEREAS, The City of Chicago (the "City"), consistent with the County Ordinance, wishes to induce industry to locate and expand in the City by supporting financial incentives in the form of property tax relief; and

WHEREAS, Bridgford Food Processing Corporation, a California corporation (the "Applicant"), owns certain real estate located generally at 1415 West 44th Street, Chicago, Illinois 60609, as further described on Exhibit A hereto (the "Subject Property"); and

WHEREAS, The Applicant intends to substantially rehabilitate an approximately 176,363 square foot abandoned industrial facility located on the Subject Property; and

WHEREAS, The Applicant purchased the Subject Property for value from a seller that has no financial interest in the Applicant; and

WHEREAS, At the time of purchase, the Subject Property had been vacant and unused for less than 24 continuous months; and

WHEREAS, The Department of Planning and Development of the City ("DPD") has determined that the Applicant's considerable financial investment in transforming the Subject Property into a USDA certified food facility instead of constructing a less costly new facility constitutes special circumstances for the purposes of the tax incentive (the "Special Circumstances"); and

WHEREAS, In light of the Special Circumstances, DPD has determined that the Subject Property is "abandoned" for the purpose of Class 6(b) classification; and

WHEREAS, The redevelopment objective of the City in connection with the Subject Property is to retain the Applicant's operations within the City of Chicago, create new jobs and attract investment; and

WHEREAS, It is intended that the Applicant will use the Subject Property for industrial purposes; and

WHEREAS, The Applicant has filed an eligibility application for a Class 6(b) tax incentive under the County Ordinance with the Office of the Assessor of Cook County (the "Assessor"); and

WHEREAS, The Subject Property is located within (i) the Chicago Empowerment Zone (created pursuant to Title XIII of the Omnibus Budget Reconciliation Act of 1993 (Public Law 103-66)), (ii) the City of Chicago Enterprise Zone Number 2 (created pursuant to the Illinois Enterprise Zone Act, 20 ILCS 665/1, et seq., as amended, and pursuant to an ordinance enacted by the City Council of the City, as amended), and (iii) the 47th and Ashland Redevelopment Project Area (created pursuant to the Illinois Tax Increment Allocation Redevelopment Act, 65 ILCS 5/11-74.4-1, et seq., as amended, and pursuant to an ordinance enacted by the City Council of the City), and the purposes of the Chicago Empowerment Zone, Enterprise Zones and Redevelopment Project Areas are also to provide certain incentives in order to stimulate economic activity and to revitalize depressed areas; and

WHEREAS, It is the responsibility of the Assessor to determine that an application for a Class 6(b) classification or renewal of a Class 6(b) classification is eligible pursuant to the County Ordinance; and

WHEREAS, The County Ordinance requires that, in connection with the filing of a Class 6(b) eligibility application with the Assessor, the applicant must obtain from the municipality in which such real estate that is proposed for Class 6(b) designation is located a resolution expressly stating, among other things, that the municipality has determined that the incentive provided by Class 6(b) is necessary for development to occur on such real estate and that the municipality supports and consents to the Class 6(b) classification by the Assessor; and

WHEREAS, The intended use of the Subject Property will provide significant present and future employment; and

WHEREAS, Notwithstanding the Class 6(b) status of the Subject Property, the redevelopment and utilization thereof will generate significant new revenues to the City in the form of additional real estate taxes and other tax revenues; now, therefore,

Be It Resolved by the City Council of the City of Chicago:

SECTION 1. That the City determines that the incentive provided by Class 6(b) is necessary for the development to occur on the Subject Property.

SECTION 2. That the City determines that the Special Circumstances justify finding that the Subject Property shall be deemed abandoned for the purpose of the Class 6(b) classification.

SECTION 3. That the City supports and consents to the Class 6(b) classification by the Assessor with respect to the Subject Property.

SECTION 4. That the Economic Disclosure Statement, as defined in the County Ordinance, has been received and filed by the City.

SECTION 5. That the Clerk of the City of Chicago is authorized to and shall send a certified copy of this resolution to the Assessor, and a certified copy of this resolution may be included with the Class 6(b) eligibility application filed with the Assessor by the Applicant, as applicant, in accordance with the County Ordinance.

SECTION 6. That this resolution shall be effective immediately upon its passage and approval.

Exhibit "A" referred to in this resolution reads as follows:

Exhibit "A".

Legal Description Of Subject Property:

That part of the northwest quarter of the southwest quarter of Section 5, Township 38 North, Range 14, East of the Third Principal Meridian, bounded and described as follows: beginning on the south line of said northwest quarter of the southwest quarter of Section 5, at a point which is 30 feet west from the southeast corner of said northwest quarter of the southwest quarter of Section 5, and running thence north along a line 30 feet west from and parallel with the east line of said northwest quarter of the southwest quarter of Section 5, a distance of 635.69 feet to its intersection with the south line of the north 688.40 feet of said northwest quarter of the southwest

quarter of Section 5; thence west along the south line of the north 688.40 feet aforesaid, a distance of 364.09 feet; thence west along a straight line the westerly terminus of which is a point 691.40 feet south from the north line and 190.81 feet east from the west line of said northwest quarter of the southwest quarter of Section 5, a distance of 184.08 feet to its intersection with a line 746.47 feet east from and parallel with the west line of said northwest quarter of the southwest quarter of Section 5; thence south along the last described parallel line a distance of 634.77 feet to its intersection with said south line of the northwest quarter of the southwest quarter of Section 5; and thence east along said south line of the northwest quarter of the southwest quarter of Section 5, a distance of 548.58 feet to the point of beginning.

Permanent Real Estate Tax Index Number (PIN)
For The Subject Property:

20-05-300-024-0000.

SUPPORT OF COOK COUNTY CLASS 6(b) TAX INCENTIVE FOR PROPERTY AT 1321 W. 119TH ST.

[R2017-825]

The Committee on Economic, Capital and Technology Development submitted the following report:

CHICAGO, December 13, 2017.

To the President and Members of the City Council:

Your Committee on Economic, Capital and Technology Development, for which a meeting was held on December 11, 2017, having had under consideration a Class 6(b) tax incentive for the property at 1321 West 119th Street which was introduced during the October 11, 2017 City Council meeting by Alderman Austin (34th Ward), begs leave to report and recommend that Your Honorable Body *Adopt* said proposed resolution transmitted herewith.

This recommendation was concurred in by a voice vote of all committee members present, with no dissenting votes.

Respectfully submitted,

(Signed) PROCO JOE MORENO,
Chairman.

On motion of Alderman Moreno, the said proposed resolution transmitted with the foregoing committee report was *Adopted* by yeas and nays as follows:

Yeas -- Aldermen Moreno, Hopkins, Dowell, King, Hairston, Mitchell, Harris, Beale, Sadlowski Garza, Thompson, Cárdenas, Quinn, Burke, Lopez, Foulkes, D. Moore, Curtis, O'Shea, Cochran, Brookins, Muñoz, Zalewski, Scott, Solis, Maldonado, Burnett, Ervin, Taliaferro, Reboyras, Santiago, Mell, Austin, Ramirez-Rosa, Villegas, Mitts, Sposato, Laurino, O'Connor, Napolitano, Reilly, Smith, Tunney, Arena, Cappleman, Pawar, Osterman, J. Moore, Silverstein -- 48.

Nays -- None.

Alderman Beale moved to reconsider the foregoing vote. The motion was lost.

The following is said resolution as adopted:

WHEREAS, The Cook County Board of Commissioners has enacted the Cook County Tax Incentive Ordinance, Classification System for Assessment, as amended from time to time (the "County Ordinance"), which provides for, among other things, real estate tax incentives to property owners who build, rehabilitate, enhance and occupy property which is located within Cook County and which is used primarily for industrial purposes; and

WHEREAS, The City of Chicago (the "City"), consistent with the County Ordinance, wishes to induce industry to locate, expand and remain in the City by supporting financial incentives in the form of property tax relief; and

WHEREAS, Pullman-Huron Investments, a Delaware corporation (the "Applicant"), is the owner of certain real estate located generally at 1321 West 119th Street, Chicago, Illinois 60612, as further described on Exhibit A hereto (the "Subject Property") and has constructed an approximately 60,000 square foot industrial facility in thereon for the manufacturing and distributing of commercial plumbing products; and

WHEREAS, On October 6, 2005, the City Council of the City enacted a resolution supporting and consenting to the Class 6(b) classification of the Subject Property by the Office of the Assessor of Cook County (the "Assessor"); and

WHEREAS, The Assessor granted the Class 6(b) tax incentive in connection with the Subject Property in 2006; and

WHEREAS, The Applicant has filed an application for renewal of the Class 6(b) classification with the Assessor pursuant to the County Ordinance; and

WHEREAS, It is the responsibility of the Assessor to determine that an application for a Class 6(b) classification or renewal of a Class 6(b) classification is eligible pursuant to the County Ordinance; and

WHEREAS, The County Ordinance requires that, in connection with the filing of a Class 6(b) renewal application with the Assessor, an applicant must obtain from the municipality in which such real estate is located a resolution expressly stating, among

other things, that the municipality has determined that the industrial use of the property is necessary and beneficial to the local economy and that the municipality supports and consents to the renewal of the Class 6(b) classification; now, therefore,

Be It Resolved by the City Council of the City of Chicago:

SECTION 1. That the City determines that the industrial use of the Subject Property is necessary and beneficial to the local economy in which the Subject Property is located.

SECTION 2. That the City supports and consents to the renewal of the Class 6(b) classification with respect to the Subject Property.

SECTION 3. That the Economic Disclosure Statement, as defined in the County Ordinance, has been received and filed by the City.

SECTION 4. That the Clerk of the City of Chicago is authorized to and shall send a certified copy of this resolution to the Assessor, and a certified copy of this resolution may be included with the Class 6(b) renewal application filed with the Assessor by the Applicant, as applicant, in accordance with the County Ordinance.

SECTION 5. That this resolution shall be effective immediately upon its passage and approval.

Exhibit "A" referred to in this resolution reads as follows:

Exhibit "A".

Legal Description Of Incentive Area:

That part of the north half of the northeast quarter of the northwest quarter (except the north 33.0 feet, the south 33.0 feet and the east 412.61 feet thereof and also excepting all that part lying westerly of the easterly line of South Ada Street and southerly of the northerly line of West 120th Street as opened per ordinance passed December 15, 1999, as File Number 29-34-2394) of Section 39, Township 37 North, Range 14, East of the Third Principal Meridian, in Cook County, Illinois.

Commonly Known As:

1321 West 119th Street
Chicago, Illinois 60612.

Property Index Number:

25-29-101-026-0000.

COMMITTEE ON HEALTH AND ENVIRONMENTAL PROTECTION.

AMENDMENT OF CHAPTERS 2, 4 AND 7 OF MUNICIPAL CODE BY MODIFYING EXISTING AND ADDING NEW SECTIONS REGARDING FOOD AND FOOD-RELATED REGULATIONS.

[O2017-8426]

The Committee on Health and Environmental Protection submitted the following report:

CHICAGO, December 13, 2017.

To the President and Members of the City Council:

Reporting for Your Committee on Health and Environmental Protection, for which a meeting was held on Thursday, December 7, 2017, having had under consideration an ordinance sponsored by Mayor Rahm Emanuel proposing amendments to Municipal Code Titles 2, 4 and 7 regarding food-related health regulations, begs leave to report and recommend that Your Honorable Body *Pass* the proposed ordinance transmitted herewith.

This recommendation was concurred in by a voice vote of all committee members, with no dissenting votes.

Respectfully submitted,

(Signed) GEORGE A. CÁRDENAS,
Chairman.

On motion of Alderman Cárdenas, the said proposed ordinance transmitted with the foregoing committee report was *Passed* by yeas and nays as follows:

Yeas -- Aldermen Moreno, Hopkins, Dowell, King, Hairston, Mitchell, Harris, Beale, Sadlowski Garza, Thompson, Cárdenas, Quinn, Burke, Lopez, Foulkes, D. Moore, Curtis, O'Shea, Cochran, Brookins, Muñoz, Zalewski, Scott, Solis, Maldonado, Burnett, Ervin, Taliaferro, Reboyras, Santiago, Mell, Austin, Ramirez-Rosa, Villegas, Mitts, Sposato, Laurino, O'Connor, Napolitano, Reilly, Smith, Tunney, Arena, Cappleman, Pawar, Osterman, J. Moore, Silverstein -- 48.

Nays -- None.

Alderman Beale moved to reconsider the foregoing vote. The motion was lost.

The following is said ordinance as passed:

BE IT ORDAINED BY THE CITY COUNCIL OF THE CITY OF CHICAGO:

SECTION 1. Chapter 2-112 of the Municipal Code of Chicago is hereby amended by deleting the language stricken through, by inserting the language underscored, and by adding new sections 2-112-005 and 2-112-162, as follows:

2-112-100 ~~Implementation~~ Adoption of health ~~regulations~~ rules.

(a) Except as otherwise provided in subsection (b), ~~The~~ the board ~~will formulate regulations~~ is authorized to adopt rules for the implementation of health ordinances when in its opinion these are necessary, or are required pursuant to ordinance. Upon passage of these ~~regulations~~ rules and publication of a notice of their passage in a newspaper of general circulation, and the expiration of ten days, these rules ~~and regulations~~ shall have the effect of law. The publicized notice shall contain a brief description of the ~~regulations~~ rules and state the location where the full text of the ~~regulations~~ rules is available for public inspection. Upon request of any citizen the board shall hear objections and suggestions regarding ~~regulations~~ rules. The board may hold formal and informal hearings prior to the passage of ~~regulations~~ rules as it deems necessary. All meetings and hearings shall be open to the public.

(b) The Commissioner of Health, not the Board of Health, is authorized to adopt rules which the Commissioner deems necessary or appropriate for the proper administration or enforcement of the provisions of this Code pertaining to the regulation of food establishments, including Chapters 4-8, 7-38, 7-40, and 7-42 of this Code. The Commissioner of Health shall notify the Board of Health when it adopts or amends rules pertaining to the regulation of food establishments as authorized in this subsection or other parts of this Code.

(c) Nothing provided in this Section shall be construed to prohibit the Board of Health from adopting emergency rules or otherwise from taking action as provided in Section 2-112-110.

2-112-110 Emergency rules ~~and regulations~~.

In case of communicable or epidemic disease or of danger from anticipated or impending communicable or epidemic disease, or in case a sanitary condition of the city shall be of such a character as to warrant it, it shall be the duty of the said board of health to make such rules ~~and regulations~~ and to take such measures and to do, and order to be done, and cause to be done, such acts for the preservation of the public health (though not herein or elsewhere or otherwise authorized) as it may in good faith believe and declare the public safety and health demand. All such rules ~~and regulations~~ so declared by the said board of health to be emergency rules ~~and regulations~~ shall take effect immediately, even if not yet published, but as soon as may be after the promulgation of the same, the said emergency rules ~~and regulations~~ shall be published, with notice that they are in force in the city.

2-112-160 Commissioner – Additional powers and duties.

The Commissioner of Health shall have the following powers and duties:

(a) Public health related powers and duties:

(1) To enforce all the laws of the state and provisions of this Code in relation to matters pertaining to the public health and sanitary conditions of the city, including Section 8-16-024;

(2) To enforce all regulations of the Bboard of Hhealth or any other federal, state or local authority with power to make regulations concerning the public health;

(3) To cause all nuisances affecting the health of the public to be abated with all reasonable promptness;

(4) To determine when a disease is communicable or epidemic, and establish quarantine regulations whenever it is deemed necessary;

(5) To enforce Section 4-4-332, Article VIII of Chapter 7-28 and all other code provisions applicable to bed bugs;

(6) To enter into contracts with hospitals and healthcare facilities within the city to allow medical directors employed by the Ddepartment to provide clinical services and/or care at such hospitals and facilities for the purpose of enabling such employees to maintain clinical skills and/or certifications related to their position at the Ddepartment. Such contracts shall be subject to approval of the corporation counsel as to form and legality~~.~~;

(7) To adopt such rules as the Commissioner may deem necessary or appropriate for the proper administration or enforcement of the provisions of this Code pertaining to the regulation of food establishments, including Chapters 4-8, 7-38, 7-40, and 7-42 of this Code. The Commissioner shall not promulgate any rule pursuant to this subsection until a public hearing is held on such rule or until an opportunity for the public to submit their comments in written form is provided. The Commissioner shall give not less than ten (10) calendar days' notice of the time and place of any hearing by publication in a newspaper of general circulation published within the City. In the event that written comments are solicited, public notice shall be given by e-mailing a notice of the solicitation of written comments to all persons who have filed a request with the Department of Health for notice of the Commissioner's intention to issue such rules. The Commissioner shall accept written comments for a period of not less than thirty (30) calendar days from the date of the notice. Notices of all public hearings shall also be e-mailed to persons who file such a request for notice with the Department. Notices of public hearings and solicitations of written comments shall also be posted on a bulletin board erected in the offices of the Department of Health in an area which is accessible to the public. However, the Commissioner shall have the power to make reasonable administrative and procedural rules interpreting or clarifying the requirements which are specifically prescribed in this chapter and Chapters 4-8, 7-38, 7-40, and 7-42 of this Code, without notice, hearing or solicitation of written comments;

(8) For the purpose of carrying out the requirements of this Code, relating to the public health, ~~and the function of~~ the Ccommissioner of Hhealth ~~the commissioner of health~~ or anyone authorized to act for him shall be permitted at all times to enter into any structure in order to make a thorough examination to determine the presence or absence of health hazards.

(b) Environmental protection powers and duties:

(1) To supervise the execution of and implement all laws, ordinances, rules ~~and regulations~~ pertaining to environmental protection and control as provided in Chapter 11-4 of the Municipal Code of Chicago;

(2) To institute necessary proceedings to prosecute violations of Chapter 11-4, and all other provisions of this Code which the Ccommissioner of Hhealth is expressly authorized to enforce, and otherwise to compel the prevention and abatement of the issuance of smoke or gases, solids or liquids or other matter causing air or water pollution, and nuisances arising therefrom;

(3) To examine and approve the plans of fuel-burning, combustion or process equipment, devices, or areas, furnaces, and smoke prevention, air pollution, water pollution devices installed, constructed, reconstructed, repaired or added to in any building, location or on any premises within the City of Chicago as herein provided to assure that they are in accordance with the requirements of Chapter 11-4;

(4) To make inspections of newly installed, constructed, reconstructed, repaired or altered fuel- burning, combustion or process equipment, devices, or areas, furnaces, and smoke prevention, air pollution, water pollution control devices, storage tanks and waste handling facilities, and to make annual or periodic inspections to determine whether compliance is being had with the provisions of Chapter 11-4;

(5) To investigate complaints of violations of Chapter 11-4 and to make inspections and observations of environmental conditions;

(6) To issue rules necessary or proper for the implementation of environmental ordinances and to accomplish the purposes of Chapter 11-4, and to publish a code of recommended practices under which Chapter 11-4 of this Code is to be administered providing with clarity and in detail the necessary information by which the public is to be guided and to establish standards of quality. The Ceommissioner shall not enact any rule, regulation or standard pursuant to this subsection until a public hearing is held on such rule, regulation or standard or until an opportunity for the public to submit their comments in written form is provided. The Ceommissioner shall give not less than ten (10) days' notice of the time and place of any hearing by publication in a newspaper of general circulation published within the city. In the event that written comments are solicited, public notice shall be given by mailing a notice of the solicitation of written comments to all persons who have filed a request with the Ddepartment of Hhealth for notice of the Ceommissioner's intention to issue such rules, regulations or standards. The Ceommissioner shall accept written comments for a period of not less than thirty (30) calendar days from the date of the notice. Notices of all public hearings shall also be sent to persons who file such a request for notice with the Ddepartment. Notices of public hearings and solicitations of written comments shall also be posted on a bulletin board erected in the offices of the Ddepartment of Hhealth in an area which is accessible to the public. However, the Ceommissioner shall have the power to make reasonable administrative and procedural regulations or rules interpreting or clarifying the requirements which are specifically prescribed in this chapter and Chapter 11-4, without notice, hearing or solicitation of written comments;

(7) To publish adopted rules or standards and the code of recommended practices in a convenient form;

(8) To prepare and maintain a record of all orders issued by the Ddepartment;

(9) To issue all permits, certificates, notices or other documents required under the provisions of Chapter 11-4;

(10) To issue an emergency or a non- emergency cessation order or an emergency or a non- emergency abatement order in accordance with the provisions of Section 11-4-025 of this Code;

(11) To enforce the provisions of Section 15-28-755 of this Code;

(12) To encourage and conduct studies, investigations and research, including joint cooperative investigation and research with public and private agencies and organizations, relating to the environmental protection authorities conferred on the Ceommissioner pursuant to subsection (b) of this section, as the Ceommissioner may deem advisable and necessary;

(13) To advise, consult and cooperate with other agencies of the state and federal governments, and other governmental agencies to advance environmental protection in furtherance of the purposes of chapter 11-4 of this Code;

(14) To enter into grant agreements, cooperation agreements and other agreements or contracts with governmental entities, private business and civic and community groups to implement the environmental protection powers and duties conferred on the Ceommissioner pursuant to subsection (b) of this section, and to implement pharmaceutical and other waste disposal programs, as the Ceommissioner may deem advisable and necessary, and to enter into and execute all such other instruments and to perform any and all acts, including

the allocation and expenditure of funds subject to appropriation therefor, as shall be necessary or advisable in connection with the implementation of such agreements, including any renewals thereto;

(15) Subject to the approval of the Corporation Counsel, to negotiate and execute on behalf of the city a lease, right of entry or other agreement authorizing the city to use or occupy, on a temporary basis, land owned or controlled by another for purposes of conducting an inspection, investigation or other activities authorized in subsection(b) of this section;

(16) To participate or otherwise engage in the city's emergency preparedness and emergency response activities.

(c) To do any and all other acts which may be necessary for the implementation of other powers conferred on the Ccommissioner under this Code.

2-112-005 Definitions.

For purposes of this chapter, the following definitions shall apply:

"Board of Health" means the Board of Health of the City of Chicago.

"Commissioner of Health" means the Commissioner of Health of the City of Chicago.

"Department" or "Department of Health" means the Department of Health of the City of Chicago.

2-112-162 Rules of the Board of Health.

All rules promulgated by the Board of Health relating to food establishments and Chapters 4-8, 7-38, 7-40 and 7-42 of this Code, in effect as of the effective date of this section, shall remain in effect until amended or repealed by the Commissioner of Health or the Board of Health.

SECTION 2. Chapter 4-8 of the Municipal Code of Chicago is hereby amended by deleting the language stricken through and by inserting the language underscored, as follows:

4-8-010 Definitions.

The following definitions shall apply in the interpretation and the enforcement of this chapter and chapters 7-38, 7-40, and 7-42 of this Code, unless the context clearly indicates that another meaning is intended. The listing of items as examples in any definition is intended to be illustrative and not exhaustive.

"Additional food preparation equipment" means any food preparation equipment used at a shared kitchen by a shared kitchen user that is not the property of such shared kitchen.

"Adulterated" means the condition of a food:

a. If it bears or contains any poisonous or deleterious substance in a quantity which may render it injurious to health;
b. If it bears or contains any added or deleterious substance for which no safe tolerance has been established or in excess of such tolerance if one has been established;
c. If it consists in whole or in part of any filthy, putrid, decomposed substance, or if it is otherwise unfit for human consumption;

d. If it has been processed, prepared, packed or held under unsanitary conditions whereby it may become contaminated with filth, or whereby it may have been rendered injurious to health;
e. If it is in whole or in part the product of a diseased animal or animal which has died other than by slaughter;
f. If its container is composed in whole or in part of any poisonous or deleterious substance which may render the contents injurious to health.

"Approved" means acceptable to the ~~board~~ Department of Hhealth based on its determinations to conformance with the appropriate standards and good health practices.

"Area underserved by grocery stores" means an area, designated by the Ccommissioner of Pplanning and Ddevelopment, that lacks adequate access to fresh and healthy food.

"Automatic food-vending machine" means any service container or mechanical device which upon insertion of a coin or token or by other similar means dispenses unit servings of food or drink either in bulk or in packages without the necessity of replenishing the device between each vending operation; and shall include a water-vending machine.

"Automatic food-vending machine business" means the business of installing, furnishing or servicing automatic food- vending machines.

"Bactericidal treatment" means the application of an approved method or substance to a clean surface for the destruction of pathogens and other organisms, so far as practicable, and which, in the opinion of the Ddepartment of Hhealth, is effective and does not adversely affect the food, drink or equipment with which it comes in contact, or the health of the consumer of such food and drink.

"Bakery" means any establishment, place, vehicle or stand used for the manufacture of breads, buns, rolls, biscuits, cakes, crackers, matzos, pretzels, pastries, doughnuts, waffles, noodles, macaroni, spaghetti or ice cream cones, or any establishment used for the process of mixing, compounding or baking any food product, of which flour or meal is the principal ingredient, for sale to the public, or for the purpose of a restaurant, bakery, hotel, commissary or catering establishment.

"Board of Hhealth" means the Bboard of Hhealth of the City of Chicago, or its authorized representatives.

"Bottled-water plant" means any building, room, premises, place or establishment used for the preparation, manufacture, canning, bottling, packing, distribution, storage, selling or offering for sale at retail or wholesale, any article of beverage such as bottled water, nonalcoholic beverage, juice or juice drinks, packaged or unpackaged, used or intended for human consumption, or any such article which is an ingredient of, used for, mixed with or which enters into the composition of any beverage.

"Charitable food dispensing establishment" means any not-for-profit fixed location where food or drink is routinely provided for the public for consumption on or off the premises without charge. Such establishments include, but are not limited to, food pantries, soup kitchens, shelters, Child and Adult Care Feeding Program (C.A.C.F.P.) sites and Summer Food Service Program (SFSP) sites.

"Closed" means fitting together snugly, leaving no openings larger than one thirty-second of an inch.

"Coffee cart" means a wheeled vehicle, propelled solely by human power and constructed in accordance with a design approved by the Ddepartment of Hhealth, on which coffee is brewed and from which coffee and flavorings for coffee and permitted food products are served.

"Coffee cart vendor" means a person who dispenses coffee and flavorings for coffee from a coffee cart.

"Cold storage" means the storage of articles of food in cold storage establishments of any kind or nature, whether the same are public warehouses or not.

"Cold storage establishment" means a house or room used for the storage or preservation of food for a period of thirty (30) calendar days or more in which ice, refrigerating machinery or other artificial means of cooling are used.

"Commissary" means any duly licensed food establishment in which food, containers or supplies are stored, kept, handled, prepared, packaged and directly from which vending machines, mobile food vehicles or other food dispensing operations are serviced, and where mobile food vehicles are cleaned.

"Commissioner" means the Ccommissioner of the Ddepartment of Hhealth of the City of Chicago, unless otherwise stated.

"Confectionery manufacturer" means any person that shall engage in the business of manufacturing, for the purpose of selling to the wholesale or retail trade, any candies, confectionery, sugar ornaments, taffy apples, candied nuts, shelled nuts or peanuts, marzipan, chewing gum, lozenges, cough drops, fruit or flavored tablets, popcorn, popcorn candy, or any other candies, confectionery or similar products. The term shall also include any person engaged in manufacturing such products and supplying the same to branch or chain stores operated by such person.

"Contaminated" means exposed to contact with dust, dirt, insects, vermin, animals, promiscuous handling or other contaminants.

"Core item" shall have the meaning ascribed to that term by the 2013 edition of the FDA Food Code, PB2013-110462, ISBN 978-1-935239-02-4.

"Corrosion-resistant material" means a material which maintains its original characteristics under prolonged influence of the food, normal cleaning compounds and sanitizing solutions which may contact it.

"Department of Hhealth" means the Ddepartment of Hhealth of the City of Chicago, or its representatives.

"Easily cleanable" ~~means readily accessible to sight and touch if manually cleaned, and of such material and finish, and of such design and construction that residue may completely be removed by normal cleaning methods. If cleaned in place, shall be a type of system approved by the department of health~~ shall have the meaning ascribed to that term by the 2013 edition of the FDA Food Code, PB2013-110462, ISBN 978-1-935239-02-4.

"Employee" ~~means all persons working in a food establishment including the proprietor or manager~~ shall have the meaning ascribed to that term by the 2013 edition of the FDA Food Code, PB2013-110462, ISBN 978-1-935239-02-4.

"Equipment" ~~means all permanent fixtures and movable appliances including, but not limited to, stoves, ranges, hoods, meat blocks, tables, counters, refrigerators, sinks, dishwashing machines, steam tables, and similar items other than utensils, used in the operation of a food establishment~~ shall have the meaning ascribed to that term by the 2013 edition of the FDA Food Code, PB2013-110462, ISBN 978-1-935239-02-4.

"FDA" means the U.S. Food and Drug Administration.

"Flavorings for coffee" means cream, milk, sugar, other sweeteners, flavored oils and extracts, and spices.

"Food" ~~means any raw, cooked or processed edible substance, alcoholic or nonalcoholic beverages, or ingredient, used or intended for use in whole or in part for human consumption~~ shall have the meaning ascribed to that term by the 2013 edition of the FDA Food Code, PB2013-110462, ISBN 978-1-935239-02-4.

"Food-contact surfaces" ~~means those surfaces of equipment and utensils with which food normally comes in contact, and those surfaces with which food could come in contact and drain back onto the surfaces normally in contact with food~~ shall have the meaning ascribed to that term by the 2013 edition of the FDA Food Code, PB2013-110462, ISBN 978-1-935239-02-4.

"Food dispensing" means the act of keeping, preparing or selling, offering for sale or distribution, for consumption on or off the premises, or in an enclosed or partially enclosed dining

area adjacent to the enclosed food establishment, any articles of food and drink for human consumption.

"Food dispensing establishment" means any fixed location where food or drink is routinely prepared and served or provided for the public for consumption on or off the premises with or without charge. Such establishments include, but are not limited to, restaurants, coffee shops, cafeterias, short order cafes, luncheonettes, grills, tearooms, sandwich shops, soda fountains, taverns, bars, cocktail lounges, nightclubs, industrial feeding establishments, take-out establishments, private institutions or organizations routinely serving food, catering kitchens, commissaries or any other eating or drinking establishment or operation.

~~"Food purveyor establishment" means any place where any cooked or uncooked article of food, drink, confection or condiment used for or intended to be used for human consumption off the premises, is stored, sold, prepared, cooked or offered for sale at retail, such as candy manufacturers, confectioneries, fish markets, fruit and vegetable markets, grocery stores, meat markets, nut stores, dressed poultry markets or retail bakeries, bakery outlets or any similar place.~~

"Food safety operations" or "food safety requirements" means all practices involving sanitation; food storage; food preparation; use of potentially hazardous foods; food service; food handling by personnel; manual cleaning and sanitizing of multi- use eating and drinking utensils and equipment; plumbing and toilet and lavatory facilities; storage of garbage and rubbish; insect and vermin control; poisonous compounds; cleaning operations; outdoor maintenance; dressing rooms, lockers and other storage areas provided for use by shared kitchen users; and any other subject matter determined by the Department of Health to be relevant to food safety.

"Frozen dessert" means any frozen or partially frozen combination of two or more of the following which is intended for human consumption: i) milk or milk products, ii) egg or egg products, iii) sweeteners, iv) approved nonglycogenic substances, v) water fruit, vi) fruit juices, vii) candy, viii) nut meats, or other food products, natural and harmless artificial flavors, certified colors, citric acid or other types of harmless organic acids, approved stabilizers and food emulsifiers.

"Health authority" means the Chicago Ddepartment of Hhealth or its designated representatives.

"Ice" means the product, in any form, obtained as a result of freezing by approved mechanical means, potable water from an approved source.

"Kitchenware" means all multi-use utensils, other than tableware, used in the storage, preparation, conveying or serving of food.

"Licensed premises" means any premises licensed or required to be licensed under this chapter.

"Local Health Protection Grant Rules" means the Local Health Protection Grant Rules, as amended, codified at 77 Ill. Adm. Code § 615.310.

"Milk" or "milk products" means the following: milk, cream, frozen cream, concentrated milk fat, fluid skimmed milk, sweetened and unsweetened evaporated skim milk, sweetened and unsweetened concentrated or condensed milk and skim milk, whey dry milk, nonfat dry milk solids, sweet cream, or any of these products from which lactose has been wholly or partially removed and any other product derived in whole or in part from milk as defined in the rules of the Department of Health or as may be approved and designated by the Department of Health, and any mixture of the aforementioned products.

"Misbranded" means the presence of any written, printed or graphic matter upon or accompanying food or containers of food which is false or misleading or which violates any applicable federal, state or local labeling requirements.

"Mix" means the unfrozen combination of all ingredients of a frozen dessert with or without fruits, fruit juices, candy, nut meats, flavor or color, in a fluid or semifluid state.

"Mobile food dispenser" means any person who, by traveling from place to place upon the public ways, serves previously prepared food that is enclosed or wrapped for sale in individual portions, coffee, other beverages or whole and uncooked fruits or vegetables from a wheeled vehicle.

"Mobile food vendor" "means a mobile food dispenser, mobile food preparer, produce merchant, mobile prepared food vendor or mobile frozen desserts vendor.

"Mobile food preparer" means any person who, by traveling from place to place upon the public ways, prepares and serves food from a mobile food truck.

"Mobile food truck" means a motorized vehicle used to conduct a mobile food preparer business.

"Mobile food vehicle" means a motorized vehicle used to conduct a mobile food dispenser, mobile food preparer or mobile frozen desserts vendor business.

"Mobile frozen desserts vendor" means any person who, by traveling from place to place upon the public ways, serves from a two-wheeled or three-wheeled motorized or non-motorized vehicle, pushcart, or handcart individual portions of ice cream, ice milk, frozen dessert mix, sundaes or other frozen desserts that are totally enclosed in a wrapper or container and which have been manufactured, prepared or wrapped in a licensed food establishment.

"Mobile prepared food vendor" means any person who, by traveling from place to place upon the public ways, serves from a wheeled non-motorized vehicle, pushcart, or handcart individual portions of food, coffee or other beverages that are totally enclosed in a wrapper or container in individual portions and which have been manufactured, prepared or wrapped in a licensed food establishment for sale in individual portions.

"Owner" means the owner, operator, licensee or person in charge of any food establishment or vehicles used for the storage, transportation or vending of foods.

"Pasteurization" or "pasteurized" and similar terms mean the process of heating every particle of milk or milk products in equipment which is properly operated and approved by the Department of Health, to meet the requirements prescribed by Section 1 of the most current version of the FDA's Pasteurized Milk Ordinance.

"Person" means any individual, group of individuals, firm, partnership, company, corporation, trustee, association, or any public or private entity.

"Person in charge" means the individual present in a food establishment who is the apparent supervisor of the establishment at the time of the inspection. If no individual is the apparent supervisor, then any employee present is in charge.

"Place for eating" means a retail food establishment that is subject to the Chicago Restaurant and Other Places for Eating Tax pursuant to Chapter 3-30.

"Plumbing facilities" means plumbing fixture, plumbing system, handwashing sink, warewashing sink, service sink, toilet, urinal, pipes, tanks, fittings, and other apparatus required for the water supply, heating, and sanitation in a building.

~~"Potentially hazardous food" means food that consists in whole or in part of milk or milk products, eggs, meat, poultry, fish, shellfish, edible crustacea or other ingredients, including synthetic ingredients, and which is in a form capable of supporting rapid and progressive growth of infectious or toxigenic microorganisms. The term does not include: foods that have a pH level of 4.6 or below or a water activity (a_w) value of 0.85 or less under standard conditions; food products in hermetically sealed containers processed to prevent spoilage.~~

"Prepackaged and non-perishable food" means any food or beverage which is not capable of supporting rapid and progressive growth of microorganisms which may cause food infections; and which is packaged in a hermetically sealed container designed to keep the contents free of contamination by microorganisms and maintain the commercial sterility of its contents after thermal processing. The term shall include packaged candy, gum and confections and bottled or canned water or soft drinks, if the package, bottle or can includes a manufacturer's

quality assurance date. In no case shall the term include fresh or processed meats, poultry, seafood, dairy products, eggs, or fresh fruit and vegetables.

"Priority item" shall have the meaning ascribed to that term by the 2013 edition of the FDA Food Code, PB2013-110462, ISBN 978-1-935239-02-4.

"Priority foundation item" shall have the meaning ascribed to that term by the 2013 edition of the FDA Food Code, PB2013-110462, ISBN 978-1-935239-02-4.

"Produce" means whole and uncooked agricultural, plant-based items, including, but not limited to, fruits, vegetables, legumes, edible grains, nuts, spices, herbs and cut flowers.

(Omitted text is not affected by this ordinance)

"Retail" means selling directly to the consumer and not for resale.

~~"Safe temperatures" as applied to potentially hazardous food means temperatures of 40 degrees Fahrenheit or below and 140 degrees Fahrenheit or above.~~

"Rules of the Department of Health" means rules adopted by the Commissioner or the Board of Health, as authorized in this Code, for the proper administration or enforcement of the provisions of this Code pertaining to the regulation of food establishments, including Chapters 4-8, 7-38, 7-40, and 7-42.

"Sanitized" means effective bactericidal treatment of clean surfaces of equipment and utensils by a process which has been approved by the Ddepartment of Hhealth as being effective in destroying microorganisms, including pathogens.

"Seal" means a tag, stamp, seal, mark or other device affixed to any food by the Ddepartment of Hhealth.

"Sealed" means free of cracks or other openings which permit the entry or passage of moisture.

"Sell" means to transfer or exchange for value, to expose or offer for sale or exchange, or to procure, store, keep or have on hand or in one's possession or control for the purpose of selling.

"Serve" means the placing of such food for the convenience of the patron into any cup, glass, cone, dish, plate, single- service container or receptacle from which it may be conveniently consumed by the person.

"Service accommodation" means the seating place where one patron or customer to be served can be seated or, in lieu of seating space, two lineal feet of counter space which may be used or occupied by one patron or customer to be served while standing, provided that, for the purpose of computing the number of "service accommodations" at a counter where no fixed seats or stools are provided, each such counter shall be considered as a separate unit and any fractional part of two lineal feet at a side or end shall be excluded.

"Service animal" means any dog that is individually trained to do work or perform tasks for the benefit of a person with a disability, as defined in Section 36.104 of the Americans with Disabilities Act Title III Regulations, codified at 28 C.F.R. § 36.104, and such other animal that meets the criteria set forth in Sections 36.302 and 35.136 of such Regulations, codified at 28 C.F.R. § 35.136 and 28 C.F.R. § 36.302.

"Serve food" or "serve" means to prepare, taste, handle, package, prepare for storage, or dispense food for human consumption.

"Shared kitchen" means (1) any establishment used as a place of business for the exclusive or primary purpose of utilizing, leasing or renting its kitchen space to individuals or entities for food preparation, temporary extra production capacity, menu planning, training, taste testing, product development, food packaging, food storage or any other food-related purpose; or (2) any retail or wholesale food establishment licensed or required to be licensed under this chapter that leases, rents or otherwise makes kitchen space available at such establishment for utilization by individuals or entities for food preparation, temporary extra production capacity,

menu planning, training, taste testing, product development, food packaging, food storage or any other food-related purpose that is secondary or incidental to the establishment's primary business activity of retail or wholesale food establishment.

"Shared kitchen user" or "user" means any person who utilizes, leases, or rents kitchen space at any shared kitchen licensed or required to be licensed under this chapter.

"Single-service articles" means cups, containers, lids or closures; plates, knives, forks, spoons, stirrers, paddles, straws, place mats, napkins, doilies, wrapping material, bags, and all similar articles which are constructed wholly or in part from paper, paper board, molded pulp, metal, wood, plastic, synthetic or other readily destructible materials, which are intended by the manufacturers and generally recognized as for one usage only, then to be discarded.

"Slaughtering, rending and packing establishment" means any place used for slaughtering animals for food, packing them for market, and cleaning the intestines thereof, or rendering offal, fat, bones, or scraps therefrom, or of any dead carcasses or animal matter whatever, or the manufacture or production of fertilizer, glue or soaps therefrom, or the manufacture of the same into fertilizing matter, or the changing the form thereof in any manner by the use of heat, steam, fire, chemicals, or otherwise.

"Special event" shall have the meaning ascribed to the term by Section 10-8-335.

"Tableware" means all multi-use eating and drinking utensils including flatware (knives, forks and spoons).

"Time/temperature control for safety food" shall have the meaning ascribed to that term by the 2013 edition of the FDA Food Code, PB2013-110462, ISBN 978-1-935239-02-4.

(Omitted text is not affected by this ordinance)

4-8-020 Licensing requirements– Exceptions.

(Omitted text is not affected by this ordinance)

(c) (1) No person shall engage in the business of a mobile food dispenser without first having obtained a mobile food vendor license to engage in a mobile food dispenser business.

(2) No person shall engage in the business of a produce merchant without first having obtained a mobile food vendor license to engage in a produce merchant business.

(3) No person shall engage in the business of a mobile food preparer without first having obtained a mobile food vendor license to engage in a mobile food preparer business.

(4) No person shall engage in the business of a mobile frozen desserts vendor without first having obtained a mobile food vendor license to engage in a mobile frozen desserts vendor business.

(5) No person shall engage in the business of a mobile prepared food vendor without first having obtained a mobile food vendor license to engage in a mobile prepared food vendor business.

(Omitted text is not affected by this ordinance)

(f) Except as otherwise provided in Section 4-8-039~~(b)~~(a), a separate license shall be required for each separate place of business.

(Omitted text is not affected by this ordinance)

4-8-030 License – Application and nontransferability.

(a) Unless otherwise provided, an application for any license required pursuant to this chapter shall be made in conformity with the general requirements of Chapter 4-4 of the Municipal Code relating to applications for licenses. The applicant shall provide the Ddepartment of Hhealth such information as the Ddepartment may require in order to inform it fully as to the size and nature of the place to be used for the purpose of the business, the conditions, equipment, vehicles and facilities used for conducting the business, and such other information as may be required in the provisions of this chapter pertaining to the particular type of license applied for. As part of the written application, the applicant shall specify the activities to be carried out under the license. If at any time following the issuance of a license the licensee plans to add other activities not referred to in application, then the licensee shall so inform the Ddepartment of Bbusiness Aaffairs and Cconsumer Pprotection and the Ddepartment of Hhealth – food and dairy division in writing.

(b) Except as otherwise provided in this chapter, the Ccommissioner of Bbusiness Aaffairs and Cconsumer Pprotection shall issue no license pursuant to this chapter, and the applicant shall neither prepare, process nor sell any food, unless the Ddepartment of Hhealth shall have inspected and approved the applicant's premises, vehicles, vending machines and other equipment and facilities for compliance with the Municipal Code of Chicago and the rules ~~and regulations~~ of the Department ~~board~~ of ~~h~~Health.

(c) In addition, an applicant for a retail food establishment license or shared kitchen license shall file an affidavit with Ddepartment of Bbusiness Aaffairs and Cconsumer Pprotection verifying that any structural, plumbing, electrical, or ventilation changes made to the premises for which the license is sought, while such premises were under the ownership or control of the applicant, were done pursuant to a valid building permit.

(d) No license issued pursuant to this chapter shall be transferred from one person to another or from one place of business to another. Upon change of ownership, a new application made in conformity with the general requirements of this Municipal Code shall be submitted and the Ddepartment of Hhealth shall inspect and recommend for approval as provided in this chapter.

4-8-031 Retail food establishment – Dog-friendly areas.

(a) For purposes of this section the following definitions apply:

"Commissioner" means the Ccommissioner of Bbusiness Aaffairs and Cconsumer Pprotection.

"Dog-friendly area" means a dining area of a retail food establishment that is:

(1) located outside; and

(2) accessible from the street.

(b) No retail food establishment shall permit any ~~dog~~ animal, other than a service ~~dog~~ animal assisting a ~~handicapped~~ person with a disability, on any portion of the retail food establishment's premises, unless all of the requirements in subsection (d) of this section are complied with.

(c) In addition to the general application requirements for a retail food establishment license, a retail food establishment shall provide a statement as to whether the applicant desires to establish a dog-friendly area at the retail food establishment, other than ~~handicapped~~ persons with a disability requiring the assistance of a service ~~dog~~ animal, to bring their dogs while the patron is frequenting the retail food establishment.

(d) If a retail food licensee allows patrons of the establishment to bring dogs on any portion of the retail food establishment, other than a service ~~dog~~ animal assisting a ~~handicapped~~ person with a disability, the following requirements shall apply:

(1) dogs shall only be permitted in dog-friendly areas;

(2) dogs shall not be permitted to be in or travel through any indoor portion of the retail food establishment, or in any area where food is prepared;

(3) any dog not kept on a leash at all times or not kept under control by its owner shall be immediately removed from the retail food establishment's premises. The licensee shall have the right to refuse to serve the owner of any dog if the owner fails to keep the dog on a leash, or to exercise reasonable control over the dog, or the dog is otherwise behaving in a manner that compromises or threatens to compromise the health or safety of any person present in the retail food establishment;

(4) only dogs bearing a current rabies vaccination tag or other proof of current rabies vaccinations shall be permitted in the dog-friendly areas;

(5) a sign shall be posted in a conspicuous place in the retail food establishment indicating whether the retail food establishment permits dogs. The size and language on the sign shall be as set forth in the rules ~~and regulations~~ of the Department of Health;

(6) the dog-friendly area, including all furniture, fixtures, and walking surfaces, shall be made of hard surfaces that can be washed with soap and water, hosed down and sanitized;

(7) the table and chairs at which patrons with dogs are seated shall be cleaned and sanitized between seating of patrons;

(8) in the event any patron's dog bites or attacks a person while on the retail food establishment's premises, the licensee shall immediately notify 311;

(9) while on the retail food establishment's premises, a dog shall not be provided food, either by the employees or by patrons~~;~~, ~~provided that~~ though a dog may be provided water;

(10) dogs shall not have any contact with any food, food contact surfaces, serving dishes, utensils, tableware, linens, paper products or any other food serving products; and

(11) the retail food establishment's employees shall not have contact with the dogs. If any employee has contact with a dog or a surface touched by a dog, the employee shall immediately wash his/her hands before continuing with any food service work.

(e) The Ddepartment of Hhealth shall promulgate rules ~~and regulations~~ for the administration and enforcement of this section. The rules ~~and regulations~~ shall include, but not be limited to, adequate controls to ensure compliance with the Illinois Food, Drug and Cosmetic Act, the Illinois Food Handling Regulation Enforcement Act, the Illinois Sanitary Food Preparation Act, and any other applicable statutes and ordinances.

(f) Upon the determination that a person has violated a provision of this section, or any rule ~~or regulation~~ promulgated hereunder, the Ccommissioner of Bbusiness Aaffairs and Cconsumer Pprotection or Ccommissioner of Hhealth may institute an administrative adjudication proceeding with the Ddepartment of Aadministrative Hhearings by forwarding a copy of a notice of violation or a notice of hearing, which has been properly served, to the Ddepartment of Aadministrative Hhearings; provided however, that if the Ccommissioner recommends the suspension or revocation of the retail food establishment license, the Ccommissioner shall make such recommendation to the Ddepartment of Bbusiness Aaffairs and Cconsumer Pprotection in accordance with the requirements of Chapter 4-4 of the Municipal Code.

(g) ~~The provisions of~~ Tthis section shall be enforced by the Ddepartment of Bbusiness Aaffairs and Cconsumer Pprotection and the Ddepartment of Hhealth.

(h) Any person who violates any provision of this section or any rule or regulation promulgated hereunder shall be fined not less thatn $200.00 and not more than $1,000.00 for each offense. Each day that a violation continues shall constitute a separate and distinct offense.

4-8-032 License – Application – Automatic food vending machine business.

(a) In addition to the general application requirements for a retail food establishment license, if a license applicant intends to engage in the automatic food vending machine (A.F.V.M.) business, he shall supply the following information:

1. A list of all vending machines operated by him and their location and the location of all commissaries or other establishments from which his machines are serviced. This information shall be available to the health authority upon request, and shall be kept current;

2. The identity and form of the products to be dispensed through vending machines; the types of A.F.V.M. machines intended to be operated, a description of each type, the number of employees, and such other information as the Ddepartment of Hhealth may require in order to inform it fully as to the types of machines and kinds of food to be dispensed of therein. The applicant shall notify the Ddepartment of Hhealth of any change in operations involving new types of vending machines, or conversion of existing machines to dispense products other than those for which the machine was built and for which the license was issued.

(b) Prior to issuing a retail food establishment license which shall authorize a licensee to engage in the automatic food-vending machine business, the Ddepartment of Hhealth shall approve the type of vending machine intended to be operated and shall make an inspection of the premises of the applicant, the commissary, supply storage, servicing, cleaning and sanitizing, and transport facilities and representative vending machines to determine their fitness from the standpoint of insuring protection of the food from improper handling, contamination and spoilage.

4-8-034 Automatic food vending machine identification.

Every automatic food vending machine, including machines operated under the prepackaged, nonperishable food exemption, shall be identified with the name and business address of the person or firm responsible for the maintenance of the machine and the address of the commissary serving that particular machine. Identification should be placed in a location visible to the public by means of a card, emblem, sticker or similar device. If the machine is maintained by a licensed food vending machine business, the identification shall also include the business' retail food establishment license number. Failure to properly affix and maintain such identification shall constitute a violation of this chapter, and in addition to any other measures provided for herein the Ddepartment of Hhealth may order any such unidentified machine removed or sealed and disabled.

4-8-036 License – Application and category– Mobile food vendors.

(a) In addition to the general application requirements,

(1) an applicant for a mobile food vendor license to engage in a mobile food dispenser, mobile food preparer or mobile frozen desserts vendor business shall supply the name and address of the commissary where the vehicle or cart will be cleaned and serviced, and if the vehicle or cart is not stored at the commissary, the name and address of the place where such vehicle or cart will be stored when not in use. The Ddepartment of Hhealth shall approve such locations;

(2) an applicant for a mobile food vendor license to engage in a mobile food dispenser or mobile food preparer business shall complete a consultation with the Ddepartment of Hhealth to review the proposed business practices, the vehicle and equipment to be used, and food safety operations prior to obtaining a mobile food vendor license. As part of this consultation, the applicant shall provide a proposed menu including a list of all food items the applicant intends to serve. At the time of consultation, an applicant for a mobile food vendor license to engage in a mobile food preparer business shall provide a City of Chicago Food Sanitation Manager Certificate issued to the applicant or the applicant's employee who will operate the mobile food truck;

(3) an applicant for a mobile food vendor license to engage in a mobile food dispenser or mobile food preparer business shall make the applicant's mobile food vehicle available for inspection by the Ddepartment of Hhealth at a location determined by the Ddepartment of Hhealth:

(4) an applicant for a mobile food vendor license who will use a propane tank or natural gas in the mobile food vehicle shall produce proof to the Ccommissioner of Bbusiness Aaffairs and Cconsumer Pprotection that he has obtained general commercial liability insurance with limits of not less than $350,000.00 per occurrence, combined single limit, for bodily injury and property damage arising in any way from the issuance of the license or activities conducted pursuant to the license. The insurance policy required under this subsection shall: (1) be issued by an insurer authorized to insure in Illinois; (2) name the City of Chicago as additional insured; and (3) include a provision requiring thirty (30) calendar days' advance notice to the Ccommissioner of Bbusiness Aaffairs and Cconsumer Pprotection prior to cancellation or lapse of the policy. If a mobile food vendor license is issued to such applicant, such licensee shall maintain the insurance required under this subsection in full force and effect for the duration of the license period. The licensee shall also keep proof of the required insurance in the mobile food vehicle at all times when the vehicle is in use and, upon demand, shall produce such proof for inspection by an authorized city official. Failure to comply with the requirements of this section shall be grounds for the suspension or revocation of the license.

(b) Except as otherwise provided in this subsection, in addition to the general application requirements, an applicant for a mobile food vendor license to engage in a produce merchant business shall provide the Ccommissioner of Bbusiness Aaffairs and Cconsumer Pprotection with the following information: (1) the applicant's Illinois Retailers' Occupation Tax number; (2) the type(s) of produce that the applicant proposes to sell; and (3) any other information that the commissioner may reasonably require. The inspection and approval requirements provided in Section 4-8-030(b) shall not apply to an applicant for a mobile food vendor license to engage in a produce merchant business.

(c) The Ccommissioner of Bbusiness Aaffairs and Cconsumer Pprotection is authorized to issue color-coded emblems for the following mobile food vendor business categories:

1. A mobile food vendor license to engage in a mobile food preparer business.
2. A mobile food vendor license to engage in a mobile food dispenser business.
3. A mobile food vendor license to engage in a mobile frozen desserts vendor business.
4. A mobile food vendor license to engage in a produce merchant business.

(d) The Ccommissioner of Bbusiness Aaffairs and Cconsumer Pprotection, in consultation with the Ddepartment of Ttransportation, Ddepartment of Ppolice and the Oeffice of Eemergency Mmanagement and Ccommunications, in the interest of preserving public safety or avoiding traffic congestion, may from time to time, by rule, set a limit on the number of total mobile food vendor licenses, in one or more categories, that may be issued at any given time; provided, however, no more than 10 percent of the total licenses in any mobile food vendor business category shall be issued to any one person. If the Ccommissioner of Bbusiness Aaffairs and Cconsumer Pprotection determines that there are more qualified applicants for mobile food vendor licenses than the maximum number of licenses that the Ccommissioner has set to issue at any given time, the Ccommissioner shall conduct a lottery or other neutral process for allocating licenses among qualified applicants as set forth by rules promulgated by the Ccommissioner.

4-8-037 Restrictions on mobile food vendors.

The Ccity Ccouncil may from time to time define areas, in the interest of preserving public health and safety or avoiding traffic congestion, in which no mobile food vendor may

prepare or dispense food from a wheeled vehicle. The ~~C~~city ~~C~~clerk shall maintain for public inspection and copying a file of all ordinances defining such areas.

(Omitted text is not affected by this ordinance)

4-8-038 Shared kitchen license.

~~(a) *Definitions.* As used in this section, unless the context clearly indicates otherwise:~~

~~"Department of health" means the City of Chicago department of health.~~

~~"Equipment" shall mean all permanent fixtures and movable appliances, including, but not limited to, stoves, ranges, hoods, meat blocks, tables, counters, refrigerators, sinks, dish washing machines, steam tables and similar items, other than utensils, used in the operation of a food establishment.~~

~~"Food safety operations" or "food safety requirements" shall mean all practices involving sanitation; food storage; food preparation; use of potentially hazardous foods; food service; food handling by personnel; manual cleaning and sanitizing of multi-use eating and drinking utensils and equipment; plumbing and toilet and lavatory facilities; storage of garbage and rubbish; insect and vermin control; poisonous compounds; cleaning operations; outdoor maintenance; dressing rooms, lockers and other storage areas provided for use by shared kitchen users; and any other subject matter determined by the department of health or board of health to be relevant to food safety.~~

~~"Licensed premises" shall mean any premises licensed or required to be licensed under this section.~~

~~"Local Health Protection Grant Rules" shall mean the Local Health Protection Grant Rules, as amended, codified at 77 Ill. Adm. Code § 615.310.~~

~~"Potentially hazardous food" shall mean any natural or synthetic food or ingredient that requires temperature control because the food exists in a form capable of supporting the rapid and progressive growth of infectious or toxigenic microorganisms, such as Clostridium botulinum or Salmonella enteritidis. The term "potentially hazardous food" includes, but is not limited to, any food that consists, in whole or in part, of milk or milk products, eggs, meat, poultry, fish, shellfish, edible crustacea, heat-treated foods of plant origin, raw seed sprouts, cut melon and unmodified garlic and oil mixtures. The term "potentially hazardous food" does not include (i) an air-cooled, hard-boiled egg with shell intact or any other egg treated to destroy all viable salmonella; (ii) any food with a water activity level of 0.85 or less under standard conditions; (iii) any food with a hydrogen iron concentration (pH) level of 4.6 or below when measured at 75 degrees Fahrenheit (24 degrees Celsius); (iv) any unopened packaged food in a hermetically sealed container; (v) any food approved by the department of health in duly promulgated rules and regulations for which laboratory evidence demonstrates that the rapid and progressive growth of infectious or toxigenic microorganisms, or the slower growth of Clostridium botulinum, cannot occur; and (vi) any food that does not support the growth of microorganisms at a level sufficient to cause illness.~~

~~"Shared kitchen licensee" shall mean any person licensed or required to be licensed under subsection (d) of Section 4-8-020.~~

~~"Shared kitchen user(s)" or "user(s)" shall mean any person licensed or required to be licensed under subsection (e)(1) of Section 4-8-020.~~

~~(b)~~ *(a) License classifications.* Shared kitchen licenses shall be divided into the classifications which follow:

Shared kitchen license: A shared kitchen license shall be required if the person seeking to engage in the exclusive or primary business of a shared kitchen does not hold a valid retail food establishment license under this chapter for the premises identified in the shared kitchen license application. The holder of a shared kitchen license may engage at such shared kitchen in any business activity authorized by a retail food establishment license if (1) such business activity is secondary or incidental to the primary business activity of shared kitchen; and

(2) such secondary or incidental business activity is permitted under the Chicago Zoning Ordinance, Title 17 of the Municipal Code of Chicago.

Shared kitchen-supplemental license: A shared kitchen-supplemental license shall be required if the person seeking to engage in the business of a shared kitchen (1) does hold a valid retail or wholesale food establishment license under this chapter for the premises identified in the shared kitchen license application; and (2) the business activity authorized by the shared kitchen license is secondary or incidental to the primary business activity for which such retail or wholesale food establishment license has been issued as set forth in the license application for such retail or wholesale food establishment license.

~~(c)~~ (b) *License application.* All applications for a shared kitchen license shall be made in conformity with the requirements set forth in Section 4-8-030.

It is a condition of the license that all information in the license application be kept current. Any change in required information shall be reported in writing to the Ccommissioner of Bbusiness Aaffairs and Cconsumer Pprotection within fourteen (14) business days of such change.

~~(d)~~ (c) *License issuance prohibited when.* In addition to the prohibitions set forth in Section 4-8-025, no shared kitchen license shall be issued under this section:

(1) to any person who is ineligible under this chapter or under the Chicago Zoning Ordinance, Title 17 of the Municipal Code of Chicago, to obtain a retail food establishment license or wholesale food establishment license, as applicable;

(2) at the time of application for the initial license, unless and until the license applicant completes a consultation with the Ddepartment of Hhealth to review equipment and food safety operations at the shared kitchen identified in the shared kitchen license application, as required under subsection ~~(e)~~ (d)(2) of this section;

(3) at the time of application for the initial license, unless and until the Ddepartment of Hhealth conducts, in accordance with the requirements set forth in subsection ~~(e)~~(d)(1) of this section, a health risk assessment and inspection of the applicant's premises and equipment and food safety operations and determines, based on the results of such assessment and inspection, that the applicant's premises and equipment and food safety operations comply with the requirements of the Municipal Code of Chicago and any rules ~~and regulations~~ promulgated thereunder. Provided, however, that a health risk assessment and inspection within the meaning of this subsection ~~(d)~~(c)(3) shall not be required as a condition for obtaining a shared kitchen-supplemental license under this section if, within the 12-month period prior to submitting an application for such shared kitchen-supplemental license, the retail food establishment identified in such application passed its most recent inspection by the Ddepartment of Hhealth in accordance with the requirements applicable to "Category I facilities" as set forth in subsection (b)(4)(A) of Section 615.310 of the Local Health Protection Grant Rules.

~~(e)~~ (d) *Health risk assessment– Consultation with Hhealth Ddepartment– Inspections.*

(1) *Health risk assessment.* For purposes of any health risk assessment required under subsection ~~(d)~~ (c)(3) of this section, shared kitchens shall be classified as a "Category I facility" within the meaning of subsection (b)(3)(A) of Section 615.310 of the Local Health Protection Grant Rules.

(2) *Consultation with Ddepartment of Hhealth.* Prior to the initial issuance of any shared kitchen license, the license applicant shall complete a consultation with the Ddepartment of Hhealth to review equipment and food safety operations at the shared kitchen identified in the shared kitchen license application.

(3) *Periodic inspections.* In addition to any inspections required under subsection ~~(d)~~ (c)(3) of this section, all shared kitchens shall be subject to periodic inspections in accordance with the requirements applicable to "Category I facilities" as set forth in subsection (b)(4)(A) of Section 615.310 of the Local Health Protection Grant Rules. In addition, the Ddepartment of Hhealth may inspect a shared kitchen in response to any complaint of any violation at such

shared kitchen of the Municipal Code of Chicago or any rules ~~and regulations~~ promulgated thereunder.

~~(f)~~ (e) *Duties.* A shared kitchen licensee shall have the following duties:

(1) *Accountability for use of licensed premises.* A shared kitchen licensee shall ensure that any person engaged in the business of a shared kitchen user on the licensed premises is in compliance with (i) all equipment and food safety requirements set forth in the Municipal Code of Chicago and any rules ~~and regulations~~ promulgated thereunder; and (ii) all requirements set forth in subsection (e) of Section 4-8-039. The shared kitchen licensee and applicable shared kitchen user shall be jointly and severally liable for any violation of the requirements of this subsection (f)(i);

(2) *Ensuring that users are property licensed.* A shared kitchen licensee shall ensure that any person engaged in the business of a shared kitchen user on the licensed premises is properly licensed under Section 4-8-039;

(3) *Recordkeeping required.* A shared kitchen licensee shall keep and maintain on file or otherwise make immediately available on the licensed premises the following records: (i) a list of all shared kitchen users and their contact information; (ii) for each such shared kitchen user, a copy of the menu approved by the Ddepartment of H~~h~~ealth for use by such shared kitchen user; (iii) a list setting forth the date(s) and time(s) each shared kitchen user used the shared kitchen; (iv) the name of the person holding a valid sanitation certificate, issued by the Ddepartment of H~~h~~ealth, who was present on the licensed premise each time ~~potentially hazardous~~ time/temperature control for safety food was prepared, tasted, handled, packaged, prepared for storage, served or otherwise used by said shared kitchen user; (v) a copy of all agreements entered into by the shared kitchen licensee with each shared kitchen user, including the effective date and, if applicable, the termination date of each such agreement; (vi) a copy of each user's current shared kitchen user license; (vii) if the shared kitchen licensee discontinues, ends, terminates or otherwise withdraws from any contract or agreement authorizing a shared kitchen user to lease, rent or other utilize such licensee's shared kitchen, a record of the date on which such contract or agreement was terminated by the shared kitchen licensee; and (viii) if the shared kitchen user discontinues, ends, terminates or otherwise withdraws from any contract or agreement with a shared kitchen licensee or such user otherwise indicates his or her intent to stop using the shared kitchen, a record of the date on which such act occurred. The records required to be kept by the shared kitchen licensee under this subsection ~~(f)~~ (e)(3) shall be maintained or otherwise made immediately available on the licensed premises by such licensee for a period of at least two years after the date of entry of such record. Upon request by any authorized city official, a shared kitchen licensee shall make such record(s) immediately available for inspection by such authorized city official;

(4) *Access to equipment and storage areas required.* A shared kitchen licensee shall provide access for inspection by the Ddepartment of H~~h~~ealth or any other authorized city official to all locked equipment located in any storage area maintained by the shared kitchen licensee and used or made available for use by any shared kitchen user; and

(5) *Exceeding capacity– Prohibited.* A shared kitchen licensee shall ensure that, at any given time, the number of shared kitchen users preparing food in the shared kitchen does not pose a health or safety risk.

~~(g)~~ (f) *License fee– Duration of license.*

(1) *Shared kitchen license:* The fee for a shared kitchen license shall be as set forth in Section 4-5-010 of this Code. Such shared kitchen license shall expire on the date indicated on the face of the license.

(2) *Shared kitchen-supplemental license:* If the applicant for a shared kitchen-supplemental license applies simultaneously for a shared kitchen- supplemental license and a retail or wholesale food establishment license, the fee for such shared kitchen- supplemental license shall be as set forth in Section 4-5-010; such fee shall be in addition to the applicable

retail or wholesale food establishment license fee set forth in Section 4-5-010; and such shared kitchen- supplemental license shall expire on the same date that the applicable retail or wholesale food establishment license expires. If the applicant for a shared kitchen-supplemental license does not apply simultaneously for a shared kitchen-supplemental license and a retail or wholesale food establishment license, the fee for such shared kitchen-supplemental license shall be calculated on a pro rata basis, based on the number of months remaining on the applicant's retail or wholesale food establishment license, and such shared kitchen- supplemental license shall expire on the same date that the applicant's applicable retail or wholesale food establishment license expires.

~~(h)~~ (g) *Violation– Penalty.* In addition to any other penalty provided by law, any person who violates any requirement of this section shall be subject to the fine set forth in Section 4-8-068.

~~(i)~~ (h) *License suspension or revocation.* Any violation of any requirement of this section may result in license suspension or revocation in accordance with the requirements set forth in Section 4-4-280 of this Code.

4-8-039 Shared kitchen user license.

~~(a) *Definitions.* As used in this section, unless the context clearly indicates otherwise:~~

~~"Additional food preparation equipment" shall mean any food preparation equipment used at a shared kitchen by a shared kitchen user that is not the property of such shared kitchen.~~

~~"Department of health" means the City of Chicago department of health.~~

~~"Equipment" shall have the meaning ascribed to the term in subsection (a) of Section 4-8-038.~~

~~"Food safety operations" or "food safety requirements" shall have the meaning ascribed to the term in subsection (a) of Section 4-8-038.~~

~~"Potentially hazardous food" shall have the meaning ascribed to the term in subsection (a) of Section 4-8-038.~~

~~"Shared kitchen" shall have the meaning ascribed to the term in Section 4-8-010.~~

~~"Shared kitchen licensee" shall mean any person licensed or required to be licensed under subsection (d) of Section 4-8-020.~~

~~"Shared kitchen user" shall have the meaning ascribed to the term in Section 4-8-010.~~

~~"Shared kitchen user licensee" shall mean any person licensed or required to be licensed under subsection (e)(1) of Section 4-8-020.~~

(a) ~~(b)~~ *License classifications.* Shared kitchen user licenses shall be divided into the classifications which follow:

Long-term user license: The holder of a long- term user license is subject to no limitation on the number of properly licensed shared kitchens that such long-term user licensee may utilize, lease or rent during the applicable two-year license period. Provided, however, that nothing in this section shall be construed to prohibit a shared kitchen licensee from renting, leasing or otherwise authorizing the use of such licensee's shared kitchen for a period of less than two years.

Short-term user license: The holder of a short-term user license is entitled to utilize, lease or rent space at a properly licensed shared kitchen or any combination thereof for a period not to exceed ninety (90) consecutive calendar days, as measured from the date that such short-term user license is issued. Provided, however, that nothing in this section shall be construed to prohibit a shared kitchen licensee from renting, leasing or authorizing the use of such licensee's shared kitchen for a period of less than ninety (90) consecutive calendar days.

(b) ~~(c)~~ *License application.* In addition to meeting the requirements set forth in Section 4-8-030, all applicants for a shared kitchen user license shall be required, as part of the license application, to submit:

(1) a menu of the food items that such user intends to prepare, store, taste test, develop, package or otherwise handle or use for food-related purposes at the applicable shared kitchen; and

(2) a written statement, signed by the owner or operator of each applicable licensed shared kitchen that the applicant uses or intends to use, containing the following information about each such shared kitchen: (i) the name and address of the shared kitchen, (ii) the shared kitchen's license number, (iii) a written authorization, signed by the owner or operator of the shared kitchen, stating that the applicant for the shared kitchen user license has been authorized by such owner or operator to rent, lease or utilize kitchen space at such shared kitchen; and (iv) the start date and, if any, the end date to which such authorization applies.

It is a condition of the license that all information in the license application be kept current. Any change in required information shall be reported in writing to the Ccommissioner of Bbusiness Aaffairs and Cconsumer Pprotection within fourteen (14) business days of such change.

(c) ~~(d)~~ *License issuance prohibited when.* In addition to the prohibitions set forth in Section 4-8-025, no shared kitchen user license shall be issued under this section:

(1) if the Ddepartment of Hhealth fails to approve as safe the contents of any menu required under subsection ~~(c)~~ (b) (1) of this section to be submitted as part of the license application;

(2) at the time of application for the initial license, unless and until the license applicant completes a consultation with the Ddepartment of Hhealth to review the applicant's proposed use of the applicable shared kitchen(s) and proposed food safety operations at such shared kitchen.

(d) ~~(e)~~ *Duties.* A shared kitchen user shall have the following duties:

(1) *Conformity to approved menu required– Notification and approval of changes to approved menu required.* A shared kitchen user licensee shall conform to the menu approved by the Ddepartment of Hhealth. Prior to adding any new item of food to such menu, or any new and ~~potentially hazardous~~ time/temperature control for safety food ~~ingredient~~ to any approved item of food on such menu, a shared kitchen user shall first obtain written permission to do so from the Ddepartment of Hhealth. The shared kitchen user shall provide a copy of the menu approved by the Ddepartment of Hhealth and any written permission obtained from the Ddepartment of Hhealth pursuant to the requirements of this subsection ~~(e)~~ (d) (1) to the licensee of each shared kitchen at which such shared kitchen user engages in the business of a shared kitchen user;

(2) *Conformity to food safety requirements and approved operational practices required.* A shared kitchen user shall (i) comply with all food safety requirements set forth in the Municipal Code of Chicago and any rules ~~and regulations~~ promulgated thereunder; and (ii) conform to any operational practice required or approved by the Ddepartment of Hhealth in connection with the issuance of a license under this section. The shared kitchen user and applicable shared kitchen licensee shall be jointly and severally liable for any violation of the requirements of this subsection ~~(e)~~ (d)(2);

(3) ~~*Potentially hazardous*~~ *Time/temperature control for safety food – Sanitation certificate required.* At all times that time/temperature control for safety ~~potentially hazardous~~ food is being prepared, tasted, handled, packaged, prepared for storage, served or otherwise used at a shared kitchen by a shared kitchen user, such shared kitchen user shall have on site at the shared kitchen a person who holds a current sanitation certificate issued by the Ddepartment of Hhealth. Upon request by any authorized city official, the shared kitchen user shall make such certificate immediately available for inspection by such authorized city official;

(4) *License– Required on site.* A shared kitchen user shall have their city-issued shared kitchen user license or a copy thereof or any badge that may be issued and required by the Ddepartment as evidence of such shared kitchen user license on site at all times when the shared kitchen user is utilizing a shared kitchen. Upon request by any authorized city official, the

shared kitchen user shall make such license or a copy thereof or any required badge immediately available for inspection by such authorized city official; and

(5) *Recordkeeping– Required.* A shared kitchen user shall keep and maintain on file the following records: (i) a list identifying the date(s) and time(s) such user utilized a shared kitchen, and (ii) a copy of the written statement, signed by the owner or operator of the shared kitchen, stating that the applicant for the shared kitchen user license has been authorized by such owner or operator to rent, lease or utilize such shared kitchen, and identifying the start date and, if any, the end date to which such authorization applies. The records required under this subsection ~~(e)~~ (d)(6) shall be maintained by the user for a period of at least two years after the date of entry of such record. Upon request by any authorized city official, the shared kitchen user shall make such records immediately available for inspection by such authorized city official.

(e) ~~(f)~~ *License fee– Duration of license.*

(1) *Long-term user license:* The fee for a long-term user license shall be as set forth in Section 4-5-010 of this Code. Such long-term user license shall expire on the date indicated on the face of the license.

(2) *Short-term user license:* The fee for a short-term user license shall be as set forth in Section 4-5-010. Such short-term user license shall expire ninety (90) consecutive calendar days from the date of its issuance.

(f) ~~(g)~~ *Violation– Penalty.* In addition to any other penalty provided by law, any person who violates any requirement of this section shall be subject to the fine set forth in Section 4-8-068.

(g) ~~(h)~~ *License suspension or revocation.* Any violation of this section may result in license suspension or revocation in accordance with the requirements of Section 4-4-280 of this Code.

4-8-040 Special event food licenses.

(a) *Definitions.* For purposes of this section, the following definitions shall apply:

"Chicago Riverwalk" has the meaning ascribed to the term in Section 2-32-1300(a)

"Commissioner" means the city's Ccommissioner of Bbusiness Aaffairs and Cconsumer Pprotection.

"Department" means the city's Ddepartment of Hhealth.

~~"Food safety requirements" means all practices involving sanitation, food storage, food preparation, use of potentially hazardous foods, food service, food handling, storage of garbage and rubbish, cleaning operations, and any other subject matter determined by the department or board of health to be relevant to food safety.~~

"Multiple special events" means one or more special events that occur within a 10-day, 180-day or one-year period, depending on which period is applicable. The term "multiple special events" also means one or more special events that occur at an outdoor public enjoyment area developed pursuant to Section 2-102-030.

~~"Potentially hazardous food" shall have the meaning ascribed to the term in Section 4-8-038.~~

~~"Serve food" or "serve" means to prepare, taste, handle, package, prepare for storage, or dispense food for human consumption.~~

"Single special event" means a special event that lasts for a period not longer than ten (10) calendar days.

~~"Special event" has the meaning ascribed to the term in Section 10-8-335. The term "special event" also includes any event that lasts for a period not longer than ten days.~~

"Summer festival food vendor certificate" means a summer festival food sanitation certificate that the Ddepartment issues in collaboration with third parties.

(b) *License required.* No person shall serve food at a special event without a special event food license.

(c) *Classification of special event food licenses.* The Ccommissioner is authorized to issue the following two classes of special events food license: (i) A single special event food license shall be issued for serving food, subject to this section and, if applicable, Section 10-8-335, at a single special event; (ii) A multiple special events food license shall be issued for a 10-day, 180-day or one-year period. Subject to this section and, if applicable, Section 10-8-335, a multiple special events food licensee may serve food at multiple special events that occur within the duration of the license. In addition, subject to this section and Section 4-60-074, a multiple special events food licensee may serve food at any Chicago Riverwalk venue for the duration of any concession agreement executed pursuant to Section 2-51-050(1).

(d) *License application.* In addition to the requirements of Section 4-8-030, an applicant for a special event food license shall submit:

(1) a menu of the food items that the applicant intends to serve at the special event or at a Chicago Riverwalk venue: and

(2) the classification of the special event food license that the applicant is applying for, and, in case of application for a single special event food license, the dates and place of the event and a written statement, signed by the event organizer or sponsor of the event, stating that the applicant is authorized to serve food at the event.

It is a condition of the license that all information in the license application shall be kept current. Any change in required information shall be reported in writing to the Ccommissioner within fourteen (14) business days of such change.

(e) *License issuance prohibited when.* In addition to the prohibitions set forth in Section 4-8-025, no special event food license shall be issued under this section, if the Ddepartment does not approve as safe the contents of the applicant's menu submitted as part of the license application as required under subsection (d)(1) of this section.

(f) *Duties.* A special event food licensee shall have the following duties:

(1) *Conformity to approved menu required – Notification and approval of changes to approved menu required.* A special event food licensee shall conform to the menu approved by the Ddepartment. Prior to adding any new item of food to such menu, or any new and ~~potentially hazardous~~ time/temperature control for safety food ~~ingredient~~ to any approved item of food on such menu, a special event food licensee shall first obtain written permission to do so from the Ddepartment;

(2) *Conformity to food safety requirements and approved operational practices required.* A special event food licensee shall (i) comply with all food safety requirements set forth in the Municipal Code of Chicago and any rules ~~and regulations~~ promulgated thereunder: and (ii) conform to any operational practice required or approved by the Ddepartment in connection with the issuance of a license under this section;

(3) *~~Potentially hazardous~~ Time/temperature control for safety food – Summer festival food vendor certificate required.* At all times when a special event food licensee serves time/temperature control for safety ~~potentially hazardous~~ food, such licensee shall have on site a person who holds a current summer festival food vendor certificate. Upon request by any authorized city official, the special event food licensee shall make such certificate immediately available for inspection by such authorized city official; and

(4) *License – Required on site.* A special event food licensee shall have his city-issued license or a copy thereof on site at all times when the licensee is serving food at a special event. Upon request by any authorized city official, the licensee shall make such license or a copy thereof immediately available for inspection by such authorized city official.

(5) *Recordkeeping – Required.* A special event food licensee shall keep and maintain on file the following records: (i) a list identifying the date(s) and time(s) such licensee served food at the event or at a Chicago Riverwalk venue: (ii) a copy of the written statement, signed by the

organizer or sponsor of the event, or by a Riverwalk Venue liquor licensee, as applicable, stating that the special event food licensee is authorized to serve food at the event or at a Chicago Riverwalk venue, and identifying the start date and the end date to which such authorization applies; (iii) the copy of the menu approved by the Ddepartment for use by the licensee; and (iv) the name of the person holding a valid sanitation certificate, who was present each time time/temperature control for safety ~~potentially hazardous~~ food was served by the licensee. The records required under this subsection shall be maintained by the licensee for a period of at least two years after the date of entry of such record. Upon request by any authorized city official, the licensee shall make such records immediately available for inspection by such authorized city official.

(g) *Special event food licenses – Aldermanic notification.* When issuing a single special event food license that is not subject to Section 10-8-335, the Ccommissioner shall notify the alderman of the ward in which the event is to be located at least five (5) calendar days before issuing the license.

(h) *Violation – Penalty.* In addition to any other penalty provided by law, any person who violates this section shall be subject to the fine set forth in Section 4-8-068.

(i) License suspension or revocation. Any violation of this section may result in license suspension or revocation in accordance with Section 4-4-280 of this Code.

4-8-042 Inspections of and inspection fees for a place for eating.

(a) The Bbuilding Ccommissioner shall make an annual inspection of all places for eating that shall be conducted as one inspection that consists of inspections pursuant to Sections 13-20-020 and 13-20-530.

(b) The fees for the inspections conducted by the Bbuildings Ddepartment pursuant to subsection (a) of this section are as follows:

(1) 0 to 1,500 square feet, per year	$100.00
(2) 1,501 – 4,500 square feet, per year	250.00
(3) 4,501 – 10,000 square feet, per year	400.00
(4) Over 10,000 square feet, per year	550.00

(c) The provisions of this section shall not apply to any inspection by the Bbuildings Ddepartment that is required as a condition of the issuance or renewal of any license or permit issued pursuant to this Code, or to any reinspection, emergency inspection or inspection in response to a complaint conducted by the Bbuildings Ddepartment.

4-8-048 Applicants – Operating under supervision of outside Department of Health ~~health department~~.

(a) A license applicant who is located outside the jurisdiction of the Ddepartment of Hhealth may obtain a retail food establishment license from the City of Chicago which authorizes the applicant to engage in the business of an automatic food-vending machine operator provided that the applicant is conducting his business under supervision of a state or local health authority and provided the ordinance regulating same is substantially equivalent to this chapter. The applicant shall, in addition to the application, if requested, provide reports including inspection reports and laboratory results within the previous ninety (90) calendar days from the date of application, from the aforementioned health authority in the jurisdiction where the commissary or commissaries are located, indicating satisfactory compliance with such provision. If such

documentation is not available, approval shall be granted by the Ddepartment of Hhealth, if the Ddepartment determines that applicable health standards are satisfied.

(b) Applicants for a mobile food vendor license to engage in a mobile food dispenser or mobile food preparer business who are located outside of the jurisdiction of the Ddepartment of Hhealth may obtain a license from the City of Chicago; provided, that the vehicle does comply with the applicable requirements of this Code and (i) the mobile food dispenser applicant does dispense foods which are prepared and wrapped in a commissary which conducts its operations under the supervision of a state or local health authority; or (ii) the mobile food preparer applicant prepares food in compliance with rules ~~and regulations adopted by~~ of the ~~board~~ Department of Hhealth and the applicant conducts its operations under the supervision of a state or local health authority; provided that the ordinances regulating mobile food dispensers and mobile food preparers are substantially equivalent to this chapter. The applicant shall, in addition to the application, ~~if requested,~~ provide ~~reports including~~ inspection reports and a copy of the business license~~, and laboratory results~~ from the state or local health authority in the jurisdiction where the food source or commissary is located, indicating compliance with such provisions. If such documentation is not available, approval shall be granted by the Ddepartment of Hhealth, if the Ddepartment determines that applicable health standards are satisfied. The Department of Health may require food to be submitted for laboratory testing.

4-8-050 Notification of food poisoning.

It shall be the duty of any owner, licensee or person in charge of any food establishment who has knowledge of, and of any physician who attends or prescribes for, and of every superintendent or person in charge of any hospital caring for, any person suffering from or suspected of suffering from food poisoning or infection or any form of such poisoning or infection, whether bacterial or chemical, at once to report this fact to the Ddepartment of Hhealth and thereafter to submit to the Ddepartment of Hhealth a written report stating the name and address of the person thus afflicted, the nature of the poisoning or infection and the source or probable source of the same.

4-8-064 Rules ~~and regulations~~.

(a) A licensee shall comply with all of the particular regulatory provisions pertaining to: (i) each activity to be performed under a license issued pursuant to this chapter; and (ii) each food product used in the performance of such activities, including the provisions contained in chapters 7-38, ~~and~~ 7-40, and 7-42.

(b) ~~Sections 760.10-760.1760 of the Retail Food Store Sanitation Rules and Regulations of 1987;~~ Sections 750.10-750.1700 of the Food Service Sanitation Rules and Regulations ~~of 1987~~; 77 Ill. Adm. Code 775, the Illinois Grade A Pasteurized Milk and Milk Products Rules and Regulation; and 77 Ill. Adm. Code 785, the Illinois Manufactured Dairy Products Rules and Regulations, of the Illinois Department of Public Health, as promulgated and amended from time to time pursuant to 20 ILCS 2305/2 (1994), 410 ILCS 620/21 ~~(1994)~~ and 410 ILCS 635/15 ~~(1994)~~, as amended, are expressly adopted as the rules ~~and regulations~~ of the city, except insofar as they may be modified or rejected by rules ~~regulations promulgated by the board~~ of the Department of Health. The ~~board~~ Commissioner shall promulgate such additional rules ~~and regulations~~ as may be necessary for the proper administration and enforcement of this chapter. ~~The board shall keep on file and available for public examination at least three copies of the current applicable state and city rules and regulations.~~

~~(c) At the time of license application, the city clerk shall issue to each applicant a copy of that portion of the Municipal Code of Chicago and a copy of the Board of Health Rules and Regulations relating to retail or wholesale food establishments or mobile food dispensers, as appropriate.~~

4-8-293 Mobile food ~~dispensers~~ vehicle – Additional requirements for selling frozen desserts from commercial motor vehicles.

In addition to the requirements of Section 4-8-037, every motor vehicle used by a mobile food dispenser or mobile food preparer for the sale, offering or display of frozen desserts shall be equipped with a signal arm. ~~The arm shall be six (6) inches high and eighteen (18) inches long, and shall be affixed to the driver's side of the vehicle, no farther than eighteen (18) inches from the back wall of the vehicle and no lower than three (3) inches from the roof of the vehicle. The arm shall be mounted on a hinge, so as to lie flat against the vehicle when the vehicle is moving. When the vehicle is stopped in order to sell or offer frozen desserts, the arm shall be activated, either manually or mechanically, to extend perpendicularly to the side wall of the vehicle. The arm shall be fluorescent yellow and shall have the legend "Caution – Pass With Care" written on both sides in clearly contrasting color. No letter on the arm shall be less than two (2) and one-half (1/2) inches in height.~~ Any person who violates ~~any provision of~~ this section and the applicable rules of the Department of Health shall be subject to a fine ~~to~~ of not less than ~~two hundred and no/100 dollars ($200.00)~~ and not more than ~~five hundred and no/100 dollars ($500.00)~~ for each offense.

SECTION 3. Chapter 7-38 of the Municipal Code of Chicago is hereby amended by deleting the language stricken through and by inserting the language underscored, as follows:

Article I. All Food Establishments

7-38-005 Food requirements.

~~(a)~~ All food shall be protected from contamination and the elements while being stored, prepared, displayed or sold at a food establishment and during transportation to or between such establishments or vending machine locations, and so shall all food equipment, containers, utensils, food-contact surfaces and devices and vehicles, in accordance with the provisions of this chapter, Chapters 4-8, 7-40 and 7-42 of this Code and the rules ~~and regulations~~ of the ~~board~~ Department of ~~h~~Health.

~~(b) All foods to be used, prepared, cooked, displayed, sold, served, offered for sale or stored in a food establishment, or during transportation to or between such establishments or vending machine locations shall be from sources approved by the health authorities of the point of origin and must be clean, wholesome, free from spoilage, adulteration, contamination or misbranding and safe for human consumption. The standards for judging wholesomeness for human food shall be those promulgated and amended from time to time by the United States Public Health Service, Food and Drug Administration and published in the Code of Federal Regulations.~~

~~1. The only milk or milk products which may be used as food ingredients shall be Grade A milk or milk products as defined in chapter 7-40 from sources approved by the department of health. All milk and fluid milk products shall be sold in the individual original containers in which they were received from the distributor and shall be stored at a temperature of 40 degrees Fahrenheit or less until sold.~~

~~2. Shellfish, including oysters, clams and mussels, shall be obtained from a source approved by the United States Public Health Service, Food and Drug Administration and certified by the state of origin. Shell stock and shucked shellfish shall be kept in the containers in which they were originally packed, until sold.~~

~~3. All meats, meat food products, poultry and poultry products used in cooking, offered for sale, sold or prepared shall be from sources inspected and approved by the United States Department of Agriculture, the State of Illinois or the department of health and shall be plainly marked, tagged or stamped to indicate the source, and the inspection and approval.~~

~~4. All ice and bottled or packaged potable water shall be of safe, sanitary quality from a source approved by the department of health and shall be stored in such a manner as to~~

~~prevent contamination. All bottled or packaged water shall be dispensed from the original container filled at an establishment approved by the department of health. Such water bottles shall not be refilled elsewhere.~~

~~5. All hermetically sealed foods shall have been processed in approved food-processing establishments. The use, preparation, display, sale or storage of home-canned foods is prohibited and no other foods which have been processed in a private home or other than in an approved food-processing establishment shall be stored, used, kept for sale or served in a food establishment or automatic food-vending machine.~~

~~6. Only clean whole eggs with shell intact and without cracks or checks, or pasteurized liquid or pasteurized dry eggs or egg products, which, if reconstituted, shall be heated to 140 degrees Fahrenheit or above prior to usage, shall be used. Liquid, frozen dry egg products shall be used only for baking or cooking.~~

~~7. All bakery products shall be prepared in a licensed food establishment or in a food-processing establishment approved by the food sanitation authorities of the local point of origin.~~

~~(c) It shall be unlawful for any person to use, bring, accept or keep in any food establishment or automatic vending machine with the intention of selling or serving, any food which is unwholesome or in any manner unsafe or unfit for human consumption.~~

~~(d) It shall be unlawful for any person to mislabel any food or disseminate any false advertisement of any food. An advertisement is false if it is false or misleading in any particular. It is unlawful for any person to manufacture, sell, deliver, hold or offer for sale or exchange any food that is falsely advertised or mislabeled.~~

~~(e) It shall be unlawful for any person to taste before purchase any food products from a sealed or closed container stored or offered for sale within any food establishment, or to open or in any way tamper with any sealed or closed container within such establishment. It shall be unlawful for any person holding a food establishment license or his agent to allow any consumer or potential consumer to taste before purchase any food product from a sealed or closed container stored or offered for sale within a food purveyor establishment, or to open or in any way tamper with any sealed or closed container within a food purveyor establishment.~~

7-38-010 Food handler requirements.

All employees who enter food processing areas, who prepare food, serve or handle in any manner unwrapped or unenclosed foods or utensils or receptacles or who handle foods on food-transporting vehicles shall maintain a high degree of personal cleanliness and conform to hygienic practices prescribed in and comply with all of the food handler requirements of the code and in the rules ~~and regulations~~ of the ~~board~~ Department of Hhealth.

~~(b) No person affected with or carrying any disease in a communicable form, or affected with boils, infected wounds, sores, acute respiratory infection or intestinal disorder shall work in any area of a food establishment in any capacity in which there is a likelihood of that person contaminating food or food- contact surfaces with pathogenic organisms or transmitting disease to other persons. It shall be unlawful to employ any person known or suspected of being affected with any such disease or condition in such an area or capacity, and if the person in charge of any such food establishment suspects that any employee has contracted any disease in a communicable form or has become a carrier of such a disease, he shall notify the department of health immediately.~~

~~(c) When suspicion arises as to the probability of transmission of infection from any food establishment employee, the department of health may: require the employee to submit urine or feces or other necessary specimens for laboratory examination or other medical examination to determine the presence of disease; exclude the employee immediately from all food establishments; close the food establishment until the department determines that no danger of disease outbreak exists; make such medical examinations of the employee and his associates, including laboratory examinations, as may be deemed necessary under the circumstances.~~

7-38-011 Food sampling in retail food establishments.

Samples of food may be offered to persons within a licensed retail food establishment, ~~;~~ ~~if~~ If time/temperature control for safety food is prepared, held for service, or ~~and~~ served, it shall be under the supervision of a person who holds a Ddepartment of Hhealth food service sanitation certificate ~~of registration in food handling and sanitation. The certificate of registration shall be posted conspicuously in that part of the retail food establishment where the food samples are offered. The department of health may suspend or revoke a food service manager certificate of registration when the certificate holder or the food establishment where the samples are offered has a record of repeated violations of the Municipal Code of Chicago or the rules and regulations of the board of health.~~

7-38-012 Food ~~handling and~~ service sanitation certificates.

~~(a)~~ All food establishments shall employ and have present on the premises at all times that ~~potentially hazardous~~ time/temperature control for safety food is being prepared, held for service, or served, a person who holds a Ddepartment of Hhealth food service sanitation certificate ~~of registration in food handling and sanitation~~. Certification shall be achieved by successfully completing a Ddepartment approved food safety course and monitored examination offered by a Ddepartment approved provider and payment of a ~~$35.00~~ $45.00 certificate fee to the Ddepartment of Hhealth . Each certificate shall expire five years from the date that the individual successfully completes the examination. Every such original and valid food service sanitation certificate ~~of registration~~ shall be posted conspicuously in that part of the retail food establishment to which the public has access. A food service sanitation certificate ~~of registration~~ may be suspended or revoked by the Ddepartment of Hhealth when an establishment under the control of the certificate holder has a record of repeated violations of ~~the Municipal Code of Chicago and~~ this Code or the rules ~~and regulations~~ of the ~~board~~ Ddepartment of Hhealth~~,~~. ~~provided that a certificate of registration may be revoked by the department of health upon the second suspension of a food establishment's license within a 12 month period if the certificate holder was in charge of the preparation or service of potentially hazardous food at the time of both suspensions.~~

~~(b) When a department of health inspection finds that a food establishment has a critical violation as classified by the board of health pursuant to Section 7-42-030, the department of health may require the certificate holder in charge of the preparation or service of potentially hazardous food at the time of the violation to successfully complete a new food sanitation course and examination approved by the department of health. Such course and examination shall be completed within 45 days of the finding of such critical violation. When a department of health inspection finds that a food establishment has a serious or minor violation as classified by the board of health, the department of health may require the certificate holder in charge of the preparation or service of potentially hazardous food at the time of the violation to successfully complete a new food sanitation course and examination approved by the department of health. Failure to successfully complete a new food sanitation course and examination required by the department of health pursuant to this subsection shall be grounds for suspension or revocation of a certificate of registration. Nothing in this subsection shall prevent a certificate of registration from being suspended or revoked by the department of health pursuant to subsection (a) of this section.~~

7-38-015 Maintenance of premises.

Food establishment premises, including outdoor premises, shall be maintained in a clean, safe manner. Adequate facilities within every establishment shall be provided for the storage of employees' personal belongings. The ~~board~~ Commissioner of ~~h~~Health shall prescribe ~~regulations~~ rules for the maintenance of food establishments.

7-38-020 Control of vermin and insects.

(a) In accordance with this section and the rules ~~and regulations~~ of the ~~board~~ Ddepartment of Hhealth, all necessary control measures shall be used to effectively minimize flying insects, ~~or~~ and eliminate ~~when possible,~~ the presence of rodents, roaches and other vermin and crawling insects on the premises of all food establishments, in food-transporting or mobile food vehicles and vending machines.

(b) All garbage and rubbish shall be stored, removed and disposed of as prescribed in this section and the rules ~~and regulations~~ of the ~~board~~ Department of ~~h~~Health.

(c) Every food establishment shall maintain a log containing a written record of the control measures performed by exterminators. The food establishment shall keep the log ~~or other pest control businesses~~ on the premises of the food establishment ~~or mobile food vehicle of the food establishment and receipts and reports prepared by the exterminators or other pest control businesses for the control services. The log~~ and shall make the log ~~be~~ open to inspection by the Department of Health, upon request ~~city health and sanitation inspectors~~. The content of the log shall be prescribed in the rules of the Department of Health.

~~The outdoor eating areas of all food dispensing establishments shall be cleaned and hosed down prior to opening or at the close of business each day. At the close of the outdoor eating season, the outdoor eating areas shall be hosed down with a pressurized hose designed for outdoor use.~~

~~At least one garbage receptacle with a capacity of 55 gallons and a lid shall be placed at an area accessible to the patrons of any outdoor eating area where the tables are not regularly cleared by waiters, waitresses or other staff. If one such garbage receptacle is not sufficient to accommodate the stream of garbage produced by the outdoor eating area, additional receptacles shall be provided to the extent the stream of garbage requires. Each receptacle shall be periodically emptied and at no time shall garbage be permitted to overflow onto the ground from a receptacle.~~

7-38-025 Equipment standards.

All equipment and utensils shall be so designed and of such material and workmanship as to be smooth, easily cleanable, and durable, kept in good repair, and in compliance with the rules ~~and regulations~~ of the Department ~~board~~ of ~~h~~Health. ~~and shall be in good repair. Food contact surfaces of such equipment and utensils shall also be easily accessible for cleaning, nontoxic, corrosion resistant, and relatively nonabsorbent. The department of health may approve exceptions to these material requirements for equipment such as cutting boards, blocks and bakers' tables. All equipment and utensils shall be maintained in a sanitary condition in accordance with the rules and regulations of the board of health. No new food contact equipment may be installed unless the equipment or complete drawings thereof shall have been submitted to the department for approval prior to installation.~~

7-38-030 Compliance with city ~~regulations~~ rules.

(a) The floors, walls and ceilings of all rooms in which food or drink is stored, sold, offered for sale, cooked or prepared, or in which utensils and equipment are washed shall be constructed and maintained in a manner prescribed by the building code of the City of Chicago and the rules ~~and regulations~~ of the ~~board~~ Department of ~~h~~Health to ensure protection against contamination.

(b) All rooms in which food and drink are prepared or in which utensils are washed, rinsed, and sanitized shall be well-lighted. All food establishments shall have adequate ventilation systems which comply with the applicable requirements of the ventilation and fire prevention codes of the City of Chicago and ~~regulations~~ rules ~~published by~~ of the Department ~~board~~ of Hhealth.

(c) All food establishments shall have adequate plumbing facilities that comply with all the requirements of the plumbing chapter of the Municipal Code of Chicago and the rules ~~and regulations~~ of the Department ~~board~~ of Hhealth.

7-38-035 Submittal of plans and drawings.

No new food establishment shall be constructed nor shall any major alteration or replacement of existing equipment affecting the sanitary requirements of this chapter or the rules ~~and regulations~~ of the Department ~~board~~ of Hhealth be permitted unless plans or complete drawings of this construction, alteration or replacement are submitted to the Ddepartment of Hhealth and approved prior to such remodeling or construction. This requirement does not apply to an architect or structural engineer who has completed the Department of Buildings' self-certification program.

7-38-040 Vehicle sanitation requirements.

~~(a)~~ All ~~V~~vehicles used by food establishments for the carrying or transportation of foods shall comply with this chapter and the rules of the Department of Health. ~~the following:~~

~~(a) each vehicle shall be constructed so that the portions of the vehicle which contain food shall be covered so that no dust or dirt will settle on the food; and such portions of the vehicles which are designed to contain food shall be at least 18 inches above the surface of the public way while the vehicle is being used for the conveyance of food;~~

~~(2) each vehicle shall be kept in clean and sanitary condition, and protected from contamination;~~

~~(3) each vehicle shall be kept in good operating condition and comply with all safety and pollution standards set forth for comparable vehicles by the United States, the State of Illinois and the city;~~

~~(4) refrigeration equipment in such vehicles where required by any federal or state statute or regulation or by this Municipal Code shall conform to all standards for refrigerated vehicles set forth by the United States, the State of Illinois and the City of Chicago;~~

~~(5) the name and address of the licensee shall appear plainly, distinctly and legibly in letters and figures at least two inches in height in a conspicuous place on the outside of each side of every such vehicle;~~

~~(6) the food storage areas of each vehicle shall be kept free from rats, mice, flies and other insects and vermin. No domestic animal, birds or fowl shall be permitted in any area where food is stored; and~~

~~(7) hazardous non-food items such as detergents, insecticides, rodenticides, plants, paint and paint products that are poisonous or toxic in nature shall not be stored in the food area of the vehicle.~~

~~(b) In addition to the requirements contained in paragraph (a) of this section, every vehicle used by a wholesale food establishment in the conduct of said business shall comply with the following requirements:~~

~~(1) while being stored during transportation by the wholesale food establishment all food shall be protected from contamination; all potentially hazardous food shall be stored at 40 degrees Fahrenheit or less; and all frozen food shall be stored at zero degrees Fahrenheit or less until removed from vehicle;~~

~~(2) all areas on wholesale food establishment vehicles used for the storage of potentially hazardous foods shall be provided with an indicating thermometer having a temperature range adaptable to the required facility, and accurate to plus minus three degrees Fahrenheit located on the warmest part of the area in which the food is stored, which shall be so located that it can be easily seen for reading;~~

~~(3) all unwrapped or unenclosed foods on the vehicle that are not shelled, shucked, peeled or cooked prior to eating shall be suitably protected from public handling, dust, dirt and flies. A~~

~~complete enclosure in a box, carton, wrapper or package of a similar character shall be considered adequate protection for all food required to be protected. The original box, crate or container, and the usual cover for such containers, left in place and intact, shall be considered adequate protection for fruits and vegetables sold or offered for sale in such original containers; and~~

~~(4) packaged food or drink shall not be stored in contact with undrained ice.~~

~~**7-38-060 Hospitals, day nurseries, day care centers and nursing homes.**~~

~~The dispensing or serving of food in a hospital, day nursery, day care center, or nursing home shall comply with the food handling provisions and sanitary requirements of the Municipal Code of Chicago and regulations of the board of health relating to food establishments and shall be subject to inspection as therein required.~~

7-38-065 Alcoholic liquor sales – Health and sanitary requirements.

Every person licensed under Section 4-60-100 of the Municipal Code of Chicago who shall sell any alcoholic liquor for consumption on the premises of such licensee, shall keep and maintain the licensed premises equipped with hot and cold water and adequate washing and sanitizing facilities for the cleaning of glasses and service utensils, ~~and~~ shall provide adequate toilet facilities for each sex, and shall comply with the health and sanitary requirements of the Municipal Code of Chicago and the rules ~~and regulations~~ of the Department ~~board~~ of Hhealth. ~~relating to food dispensing establishments.~~

7-38-070 Food sanitarians.

Any food sanitarian employed by the City of Chicago shall be empowered to enforce applicable provisions of this chapter, chapters 4-8, ~~chapter~~ 7-40, ~~and chapter~~ 7-42, and the rules ~~and regulations~~ of the Department of Health. ~~The mayor may designate one or more departments to supervise the activities of food sanitarians.~~

Article II. Mobile Food Vendors
Part A. General Provisions

7-38-075 Mobile food vendor vehicles.

(a) ~~In addition to the applicable requirements contained in subsection (a) of Section 7-38-040, every~~ Every vehicle used by a mobile food vendor in the conduct of such business shall comply with the rules of the Department of Health and the following requirements:

(1) the interior floor, walls and ceiling of each vehicle shall be of smooth, not readily corrodible, impervious material capable of withstanding repeated washing and scrubbing and shall be finished in a light color;

(2) the vehicle shall not be used for any purpose other than a mobile food vendor business; and

(3) all food service equipment utilized by the mobile food vendor shall be of easily cleanable construction and shall be maintained in good repair and a clean condition.

(b) Each mobile food vehicle shall be enclosed with top and sides.

(c) Each mobile food vehicle shall be registered as a commercial vehicle and any person who operates such vehicle must have a valid driver's license issued by the state of Illinois or another state, district or territory of the United States.

(d) Each mobile food vehicle shall be inspected and maintained by a licensed professional, including mechanics and, if applicable, by professionals who install and maintain fire prevention equipment, and propane tanks on mobile food vehicles, as often as necessary but not less than every ninety (90) calendar days, and copies of the last four maintenance reports must be kept in the vehicle at all times while the vehicle is in use.

(e) There shall be no more than 40 pounds of propane in a mobile food vehicle.

(f) Prior to the construction, remodeling, purchase or use of any mobile food truck or the addition of any new equipment for the storage or preparation of food in a mobile food vehicle, plans for such vehicle must be submitted to the Ddepartment of Hhealth, and, if the mobile food vehicle uses propane, natural gas, or has a fire suppression hood, the Ffire Ddepartment for approval.

7-38-090 Refrigeration and heating equipment.

All mobile food vendor vehicles shall have adequate mechanical or other refrigeration equipment as approved by the Ddepartment of Hhealth, and such equipment shall be capable of maintaining time/temperature control for safety food in accordance with the rules of the Department of Health. ~~food or drink at a temperature of 40 degrees Fahrenheit or less, if any food or drink is required to be kept cold.~~

All mobile food vendor vehicles shall have adequate mechanical or other heating equipment as approved by the Ddepartment of Hhealth, and such equipment shall be capable of maintaining time/temperature control for safety food in accordance with the rules of the Department of Health. ~~food or drink at a temperature of 140 degrees Fahrenheit or more, if any food or drink is required to be kept hot, or capable of heating food or drink to a temperature of 165 degrees Fahrenheit or more, if any food or drink is required to be heated.~~

~~All mechanical refrigeration and heating equipment shall be equipped with a thermometer.~~

~~**7-38-095 Milk and milk products.**~~

~~A mobile food vendor shall serve all milk and milk products only in the individual containers or approved dispensers in which the product was filled in a Grade A milk plant.~~

~~**7-38-100 Single-service food utensils.**~~

~~A mobile food vendor shall use only single-service food utensils. All single-service food utensils such as cups, straws, knives, forks, spoons and stirrers shall be individually wrapped, kept in a clean place, properly handled and shall be used only once. All cups and containers for bulk drinks shall be stored in closed cartons and served from dispensers which protect their rims from contamination by customers, dust, dirt or flies.~~

~~**7-38-105 Information required on wrapper.**~~

~~All pre-packaged food must be individually wrapped and must comply with the labeling requirements provided in 21 CFR Part 101, as amended.~~

~~No person shall keep or offer for sale individual portions of perishable food products which have been rewrapped or repackaged or portions of which the identifying date on the wrapper has been altered, disfigured or changed in any manner.~~

~~**7-38-110 Storage provisions.**~~

~~A mobile food vendor shall store all perishable food products as provided in this chapter or as provided by the rules and regulations established by the board of health until served to the customer.~~

7-38-115 Operational requirements.

(Omitted text is not affected by this ordinance)

(i) Any person who violates or resists the enforcement of subsection (c-5) of this section shall be fined as provided in section 7-38-128 of this Code for each violation. A separate and distinct offense shall be deemed to have been committed for each and every day

on which any person shall be guilty of such violation; provided that, the intervening days between when a license holder whose license has been suspended applies for restoration of the license and a reinspection has been conducted by the Ddepartment of Hhealth shall not constitute separate offenses if the violation was found to be corrected upon reinspection. A motor vehicle that is used in a second or subsequent violation of subsection (c-5) of this section shall be subject to seizure and impoundment under this subsection (i). The owner of record of such vehicle shall be liable to the city for an administrative penalty of $750.00 in addition to fees for towing and storage of the vehicle. Whenever a police officer has probable cause to believe that a vehicle is subject to seizure and impoundment pursuant to this subsection, the police officer shall provide for the towing of the vehicle to a facility controlled by the city or its agents. When the vehicle is towed, the police officer shall notify the person who is found to be in control of the vehicle at the time of the alleged violation if there is such a person, of the fact of the seizure and of the vehicle owner's right to request a preliminary hearing to be conducted under Section 2-14-132 of this Code. The provisions of Section 2-14-132 shall apply whenever a motor vehicle is seized and impounded pursuant to this section. A violation of any provision of this section other than subsection (c-5) shall be punishable under Section 7-38-575.

(Omitted text is not affected by this ordinance)

7-38-117 Mobile food vehicle stands program.

(a) A mobile food vehicle stands program ("program") is hereby created as provided in this section.

(b) The following definitions shall apply for purposes of this section:

(1) "Commissioner" means the eCity's Ccommissioner of Ttransportation.

(2) "Block" means both sides of the part of a street that lies between two intersecting streets, as the term "street" is defined in section 9-4-010 of this Code.

(3) "Stand" means a mobile, food vehicle stand established by the commissioner pursuant to this section.

(c) The Ccommissioner is authorized, subject to the approval of the Ccity Ccouncil, to establish stands where mobile food vehicles may be operated at all times or during certain specified periods, if, after consulting with the alderman of the ward in which a proposed stand will be located and the Ddepartment of Ppolice, the Ccommissioner determines that establishing such a stand: (1) will not create undue safety hazards in the use of the street by vehicular or pedestrian traffic; (2) will not impede the safe and efficient flow of traffic upon the street on which the mobile food vehicle stand is proposed; and (3) will provide benefit and convenience to the public. After engaging in the above consultations and posting appropriate signs, the Ccommissioner may amend the time of operation of mobile food vehicles at a mobile food stand. A minimum of 5 such stands shall be established in each community area, as such areas are designated in section 1-14-010 of this Code, that has 300 or more retail food establishments.

(d) The Ccommissioner shall designate mobile food vehicle stands by appropriate signs or curb markings or both. It shall be unlawful to stand or park a vehicle, other than mobile food vehicles, in violation of signs posted, in any mobile food vehicle stands that the Ccommissioner has designated by appropriate signs or markings; provided, however, that this provision shall not apply to a vehicle engaged in the expeditious loading or unloading of passengers when such standing does not interfere with a mobile food vehicle waiting to enter or about to enter into such a stand.

(e) Notwithstanding any other provision of this Code, in a block where a mobile food stand is established pursuant to this section, no person shall operate a mobile food vehicle from any other place on the public way in such block face except from the designated mobile food stand

(f) Operators of mobile food vehicles that operate from a mobile food stand shall be subject to the provisions of this section and all applicable requirements of this chapter, including section 7-38-115(b)(i) except for the requirement in section 7-38-115(f).

(g) The Ccommissioner and the Ccommissioner of Bbusiness Aaffairs and Cconsumer Pprotection shall have power to adopt rules as may be necessary or useful for the proper administration and enforcement of this program, including rules pertaining to the operation of mobile food vehicles from a designated mobile food stand.

(h) The Ccommissioner and the Ccommissioner of Bbusiness Aaffairs and Cconsumer Pprotection shall evaluate the effectiveness of the program and may recommend changes as may be adopted by ordinance.

(i) The Ccommissioner of Ttransportation is authorized to establish a mobile food vehicle stand within the side of the block where each of the following addresses is located:

(Omitted text is not affected by this ordinance)

7-38-120 Name and license number.

Every mobile food vendor shall have the business name and license number legibly ~~painted~~ affixed in letters and figures at least two inches in height in a conspicuous place on each lateral side of such vendor's mobile vehicle.

7-38-124 Refuse receptacles.

The operator of a mobile food vendor vehicle shall maintain a suitable, tight, non-absorbent washable receptacle for refuse. The operator shall be responsible for sanitation of the environs of the place of operation, if applicable, including the mobile food vehicle stand area used by the operator. Said refuse receptacle shall be adjacent to, but not an integral part of, the mobile food vendor vehicle. The operator of a mobile food vendor vehicle shall dispose refuse collected from the mobile food vendor vehicle and the environs of the place of operation at a commissary approved by the Ddepartment of Hhealth.

7-38-126 Inspections.

Mobile food vendors shall make their vehicles available for inspection at the commissary approved or at a location determined by the Ddepartment of Hhealth on a schedule determined pursuant to rules ~~and regulations adopted by~~ of the ~~board~~ Department of Hhealth.

Nothing provided in this section shall be construed to prohibit the Ddepartment of Hhealth from conducting periodic inspection of mobile food vendor vehicles as provided in this Code.

7-38-128 Enforcement.

(a) Except as otherwise provided in this chapter, the Commissioner ~~board~~ of Hhealth shall have authority to ~~enact~~ adopt rules ~~and regulations~~ for the effective implementation of Article II of this Chapter, including regulations pertaining to construction and size requirements for mobile food vehicles, and, with input from the Ffire Ddepartment, regulations pertaining to the installation, use, safety, and maintenance of propane tanks and natural gas apparatus in a mobile food vehicle.

(b) Except as otherwise specified in this chapter, any person who violates Article II of this Chapter shall be fined as provided in Section ~~7-38-575~~ 7-42-090 of this Code.

(c) In addition to any other city department that has enforcement authority, the Ddepartment of Bbusiness Aaffairs and Cconsumer Pprotection and the Ddepartment of Ttransportation shall have authority to enforce sections 7-38-115 and 7-38-117 of this Chapter.

(d) Any person who violates sections 7-38-115 and 7-38-117 of this chapter shall be fined not less than $1,000.00 and not more than $2,000.00 for each offense. Each day that the violation occurs shall be considered a separate and distinct offense.

Part B. Mobile Food Dispensers

7-38-130 Preparation and service of food and drink.

(a) No food shall be sold or served by a mobile food dispenser, except the following:

(1) Individual portions of food that are totally enclosed in a wrapper or container and which have been manufactured, prepared or wrapped in a food establishment licensed by the city or a food establishment which is operating under the state or local health authority if the statute or ordinance regulating such food establishment is substantially equivalent to this chapter. Such food may undergo a final preparation step immediately prior to service to a consumer, provided such final preparation steps conform with the rules ~~and regulations~~ of the Department ~~board~~ of Hhealth.

(2) Coffee which is prepared in a ~~duly~~ licensed retail food establishment, refrigerated cream which is kept in a covered single-service container or an approved cream dispenser, and sugar which is served only in wrapped individual packages or in a covered closed pouring-spout type container, or in any other manner approved by the Ddepartment of Hhealth, which is effective in preventing contamination;

(3) Other bulk soft drinks or beverages which are dispensed from an approved dispenser only. These approved bulk soft drink dispensers shall be serviced and filled only at a ~~duly~~ licensed retail food establishment which serves as a commissary for the mobile food dispenser. The drink outlet on all bulk liquid dispensers shall be protected from flies, dust and contamination;

(4) Individual portions of ice cream, ice milk, frozen dessert mix, sundaes or other frozen desserts that are totally enclosed in a wrapper or container and which have been manufactured, prepared or wrapped in a licensed food establishment; and

(5) Whole and uncooked fruits or vegetables.

(b) No mobile food dispenser licensee shall operate as a mobile food preparer without complying with all the requirements to operate as a mobile food preparer.

7-38-132 Sinks, water storage tanks and other plumbing requirements.

All mobile food dispenser vehicles that engage in a final preparation step as defined in the rules of the Department of Health shall be equipped with a handwashing sink and an adequate supply of running hot and cold water. The water storage tank shall be self-draining and cleaned and flushed not less than twice in each six-month period. Liquid waste from the handwashing sink shall be piped in fixed piping to a liquid waste retention tank 50 percent larger than the water storage tank. The liquid waste retention tank shall be located in a separate area from food storage or food-contact surfaces. The connection between the piping from the sink and the liquid waste retention container shall be tight-fitting and comply with the plumbing sections of this Code. The liquid waste retention tank shall be emptied daily or more often if necessary, and only into a sanitary drainage facility in a manner and place approved by the Ddepartment of Hhealth.

Liquid waste shall not be discharged from the retention tank when the mobile food vehicle is in motion.

Part C. Mobile Food Preparers

7-38-134 Mobile food preparers – Operational requirements.

(a) Any food sold or served by a mobile food preparer shall be prepared or wrapped in the mobile food vehicle or ~~a or~~ in a ~~duly~~ licensed retail food establishment.

(b) All ~~perishable~~ time/temperature control for safety food products shall be stored as provided in this chapter and rules ~~and regulations adopted by~~ of the ~~board~~ Department of ~~H~~health until served to a customer. No food that is sold or served from a mobile food preparer's vehicle shall be stored or prepared in a residential home.

(c) During transportation and storage, food equipment, supplies and food contact surfaces shall be protected from contamination.

(d) Mobile food preparers shall list the food ~~purveyor~~ establishments from where they purchase articles of food on a daily basis. Mobile food preparers shall also keep in the vehicle copies of invoices from the foods' point of origin for thirty (30) calendar days for all food items except that invoices for shellfish must be kept for ninety (90) calendar days.

(e) Mobile food preparers shall also comply with the rules of the Department of Health and the following food and equipment handling requirements:

(1) no food shall be stored, displayed, or served from any place other than the mobile food vehicle. The use of tables, benches, and other such devices to display or serve food is prohibited;

(2) food condiments shall be protected from contamination. Food condiments provided for customer self-service shall be prepackaged or contained in approved dispensing devices;

(3) food products remaining after each day's operation shall be stored only in a licensed food establishment. ~~Potentially hazardous~~ Time/temperature control for safety foods held at or above the temperature prescribed in the rules of the Department of Health ~~at or above 140 degrees Fahrenheit~~ on a mobile food vehicle shall be discarded at the end of the day;

~~(4) utensils and equipment shall be handled and stored so as to be protected from contamination. Single service utensils shall be obtained from sanitary containers or approved sanitary dispensers, stored in a clean, dry place until used, handled in a sanitary manner, and used only once;~~

~~(5) wiping cloths must be stored in a clean solution containing 100 parts per million of available chlorine as a hypochlorite. Other approved sanitizing compounds at appropriate concentrations may be used. A testing strips kit shall be provided to check the concentration of the sanitizing solution;~~

~~(6)~~ (4) customer self-service of unpackaged foods is prohibited; and

~~(7) thermometers shall be provided for all warming units and refrigeration units. A probe-type thermometer shall also be available for use on a mobile food vehicle that handles potentially hazardous foods;~~

~~(8) all potentially hazardous foods shall be maintained at or below 40 degrees Fahrenheit or at or above 140 degrees Fahrenheit at all times; and~~

~~(9)~~ (5) all mobile food trucks must have a person present who is a City of Chicago certified food service manager ~~present~~ when food is being prepared or served. All other employees who handle food or food equipment shall have food handler training as required by the State of Illinois.

(f) The Commissioner ~~board~~ of ~~H~~health shall have authority to provide by rules ~~and regulations~~ additional sanitation requirements and procedures for the operation of mobile food ~~trucks~~ preparers.

7-38-136 Mobile food trucks.

(a) All mobile food trucks shall be equipped with a handwashing sink and a three-compartment sink with a potable water system under pressure. The system shall be of sufficient capacity to furnish enough hot and cold water for food preparation, utensil cleaning and

sanitizing, and handwashing in accordance with the requirements of the Ddepartment of Hhealth. The water storage tank shall be self-draining and cleaned and flushed once every 24 hours. The water inlet shall be located so that it will not be contaminated by waste discharge, road dust, oil, or grease and it shall be kept capped unless being filled. The water inlet shall be provided with a transition connection of a size or type that will prevent its use for any other service. All water distribution pipes or tubing shall be constructed and installed in accordance with the requirements of the plumbing sections of this Code.

(b) A mobile food truck shall be equipped with a permanently installed liquid waste retention tank that is of at least 50 percent larger capacity than the water supply tank. Liquid waste shall be piped in a fixed piping to the liquid waste retention tank. Additionally, all connections on the vehicle for servicing shall be of different size or type than those used for supplying potable water. Liquid waste shall not be discharged from the retention tank when the mobile food vehicle is in motion. The connection between the piping from the sink and the liquid waste tank shall be tight-fitting and comply with the plumbing sections of this Code. The liquid waste tank shall be emptied daily or more often if necessary, and only into a sanitary drainage facility in a manner and place approved by the Ddepartment of Hhealth. The liquid waste retention tank shall be located in a separate area from food storage or food-contact surfaces. The liquid waste retention tank connection shall be located lower than the water inlet connection to preclude contamination of the potable water system.

7-38-138 Servicing a mobile food truck.

(a) The commissary linked to a mobile food preparer must have a servicing area approved by the Ddepartment of Hhealth. The servicing area shall comply with the following requirements:

(1) the servicing area shall include at least an overhead protection for any supplying, cleaning, or servicing operation. The servicing area must have a location for the flushing and drainage of liquid waste which is separate from the location for water servicing ~~and for the loading and unloading of food and related supplies~~;

(2) the surface of the servicing area shall be a smooth non-absorbent material, such as concrete or machine-lad asphalt and shall be maintained in good repair, kept clean, and graded to drain.

(b) The mobile food truck's liquid waste retention tank must be thoroughly flushed and drained during the servicing operation. All liquid waste shall be discharged to a sanitary sewage disposal.

(c) The mobile food truck's grease, where used, shall be drained into a storage bin approved by the Ddepartment of Hhealth. No grease shall be discharged to the sanitary sewage disposal.

(d) Garbage disposals shall be installed in compliance with the plumbing sections of this Code.

(e) A commissary must keep a log of all mobile food trucks serviced by the commissary as well as the date and time the trucks were serviced.

(f) Mobile food trucks must report to a commissary at least once per day for servicing.

Part D. Mobile Desserts Vendors

7-38-140 Mobile desserts vendor.

Except as otherwise provided in this section, a mobile desserts vendor shall comply with all applicable requirements of this Code, including the requirements set forth in Article II, Parts A and B of this Chapter, and the rules ~~and regulations~~ of the Ddepartment of Hhealth pertaining to mobile units handling frozen desserts. A mobile desserts vendor is not required to comply with the following requirements:

(1) the hot food storage and heating appliance requirements set forth in Section 7-38-090;
(2) the sinks, water storage tanks and plumbing requirements set forth in Section 7-38-132;
(3) the refuse receptacle requirements set forth in Section 7-38-124;
(4) the mobile food vehicle requirement set forth in 7-38-075(b); and
(5) the additional vehicle requirements set forth in Section 4-8-293.

Part E. Produce Merchants

7-38-142 Produce merchants – Operational requirements – Unlawful acts.

It shall be unlawful for any produce merchant to engage in any of the following activities at any produce stand operated by such produce merchant:

(1) To equip such produce stand with an electronic sound-amplifying device;

(2) Unless specifically allowed by the Ccommissioner of Bbusiness Aaffairs and Cconsumer Pprotection pursuant to objective criteria adopted by rule, to make sales from such produce stand between the hours of 10:00 P.M. and 6:00 A.M.;

(3) To fail to comply with any applicable rules ~~and regulations~~, including, but not limited to, any rules ~~and regulations~~ governing the physical characteristics, size, appearance or signage of a produce stand;

(4) To conduct business activities at such produce stand in a manner that impedes the flow of vehicular or pedestrian traffic;

(5) To use a portable generator at such produce stand or to connect such produce stand to water, electrical or utility services of any type;

(6) To dump or dispose of water or waste onto the public way, private or public property;

(7) To obstruct or block any sidewalk, driveway, public way, parking zone, loading zone or drop-off zone at or in connection with the operation of such produce stand;

(8) To sell any items at such produce stand other than: (i) produce, or (ii) beverages meeting the definition of "prepackaged and non-perishable food" in Section 4-8-010. Any such beverages sold shall not contain more than 1 gram of added sugars per serving as the term "added sugars" is defined by the U.S. Food and Drug Administration at 21 CFR Section 101.9(c)(6)(iii);

(9) To combine any activity authorized under a mobile food vendor license to engage in a produce merchant business with any activity for which a different or separate license or permit is required under this Code, other than a public way use permit issued under Chapter 10-28 of this Code, including, but not limited to, any permit required in connection with participation in any farmers' market, as defined in Section 4-12-010, or any outdoor special event, as defined in Section 10-8-335;

(10) To display produce items at such produce stand on the ground or in any area other than the designated produce stand;

(11) To fail to affix and display in a conspicuous location at such produce stand a copy of a valid mobile food vendor license to engage in a produce merchant business, and, if the produce stand is on the public way, a valid public way use permit issued by the Ddepartment of Bbusiness Aaffairs and Cconsumer Pprotection;

(12) To use or to cause to be used any open fire or flame at such produce stand, including, but not limited to, any candle, open-flame heating device, open-flame illuminating device, torch or similar object;

(13) To allow such produce stand to touch, lean against or be affixed to any building, structure, vehicle or other fixture;

(14) To fail to keep the area within 20 feet of such produce stand free of trash;

(15) To fail to keep on the licensee's person, at all times when such produce display stand is being set up, operated or disassembled, proof that the owner of the property on which

such produce display stand is located has given the licensee written permission to erect and operate such produce display stand at that specific location at that specific time, or that the licensee has been issued a public way use permit for the operation of a produce stand at that specific location;

(16) To exceed the scope of any written permission given to the licensee by the owner concerning the operation of such produce stand on the owner's property, or the scope of any public way use permit;

(17) To operate a produce stand directly in front of or immediately adjacent to any fixed business engaged in the business of selling the same produce as sold at the produce stand, or to operate a produce stand within 200 feet of another produce stand.

7-38-146 Designating areas underserved by grocery stores.

The Ccommissioner of Pplanning and Ddevelopment shall (1) identify areas underserved by grocery stores using data gathered by the Ddepartment of Pplanning and Ddevelopment, the Ddepartment of Hhealth, the Ddepartment of Bbusiness Aaffairs and Cconsumer Pprotection and other appropriate city departments: (2) post and maintain on the city's website a current list or map of such areas, along with a summary statement of the data supporting the designation of such area as an area that lacks adequate access to fresh and healthy food; and (3) promptly notify the Ccommissioner of Bbusiness Aaffairs and Cconsumer Pprotection in writing of any change to such list or map.

Part F. Mobile Prepared Food Vendors

7-38-148 Mobile prepared food vendor.

Except as otherwise provided in this section, a mobile prepared food vendor shall comply with all applicable requirements of this Code, including the requirements set forth in Article II, Parts A and B of this chapter, and the rules ~~and regulations~~ of the Ddepartment of Hhealth pertaining to mobile units handling food. A mobile prepared food vendor is not required to comply with the following requirements:

(1) the additional vehicle requirements set forth in Section 4-8-293;

(2) the mobile food vehicle requirement set forth in 7-38-075 (b), (c), (d), (e) and (f);

(3) the mobile food vehicle operational requirements in 7-38-115;

(4) the mobile food vehicle stands program in Section 7-38-117; and

(5) the sinks, water storage tanks and plumbing requirements set forth in Section 7-38-132.

Article III. Automatic Food – Vending Machines

7-38-150 Vending machines – Food manufacture, delivery and storage.

All food offered for sale through vending machines shall be manufactured, processed, prepared in and delivered from commissaries or establishments which comply with the health and sanitation requirements for food service establishments set forth in this Code and in the rules ~~and regulations~~ of the Department ~~board~~ of Hhealth. ~~All single service containers, food and food contact surfaces shall be protected from contamination, insects and vermin during transit to vending machine locations.~~

~~All food shall be stored or packaged in clear, protective containers and shall be handled, transported and vended in a sanitary manner.~~

~~**7-38-155 Marking of food product wrappers.**~~

~~All individual wrapped portions of readily perishable food products, including sandwiches, pies and other similar portions, shall be plainly marked by the manufacturer on the~~

~~wrapper or container in such a manner as to plainly identify the day and the month on which such individual portion was prepared and wrapped in an establishment approved by the department of health as hereinbefore provided. The name and address of the person processing or manufacturing or wrapping portions of potentially hazardous food products shall appear on each individual portion.~~

~~No person shall keep or offer for sale individual portions of potentially hazardous food products which have been rewrapped or repackaged or portions of which the identifying date on the wrapper has been altered, disfigured or changed in any manner.~~

~~7-38-160 Dried milk products and nondairy coffee whiteners.~~

~~Dried milk products may be reconstituted automatically within the vending machine only when used as a whitener for coffee or tea; provided, that the mixing chambers or bowls and food contact surfaces downstream from such mixing units are maintained at safe temperatures and further provided that the product is reconstituted for immediate dispensing in individual unit servings. Where nondairy coffee whiteners or imitation milk products are used or served, a statement to that effect shall be displayed on the vending machine.~~

~~7-38-165 Sanitary requirements -- Vending machine canisters and food-contact surfaces.~~

~~Vending machine canisters and all other food-contact surfaces used for the transfer of milk products or other readily perishable food products shall be effectively cleaned and sanitized at approved, fixed facilities at the commissary by methods approved by the health authority. After sanitization, the canister and other food-contact surfaces shall be fully wrapped in a single-service bag or cover which shall not be opened until the canister or other unit is installed in the refrigerated compartment of the vending machine. Canisters and other readily perishable food-contact surfaces shall be so designed and constructed that the handling of product contact surfaces at the machine located is unnecessary, and such surfaces shall not be handled during unit installation, tube insertion or product transfer.~~

~~All multi-use containers or parts of vending machine which came in direct contact with readily perishable food, except bulk milk vending machines, shall be removed from the machine daily and shall be thoroughly cleaned and effectively sanitized at the commissary or other approved facility.~~

~~7-38-175 Sanitary requirements -- Nonreadily perishable food-contact surfaces.~~

~~All parts of vending machines which come into direct contact with other than readily perishable food shall be thoroughly cleaned by approved methods. The frequency of such cleaning shall be established by the department of health based upon the type of product being dispensed. A record of such cleaning operations shall be maintained by the operator in each machine and shall be made available at the time of inspection and shall be current for at least the past 30 days.~~

~~7-38-180 Vending machine area maintenance.~~

~~Each vending machine shall be located in a room, area or space which can be maintained in a clean condition and which is protected from overhead leakage or condensation from water, waste or sewer piping. The immediate area in which the machine is located shall be well lighted. Each vending machine shall be so located that the space around and under the machine can be easily cleaned and maintained, and so that insect and rodent harborage is not created. The board of health shall publish such regulations as are necessary to ensure the sanitary maintenance of the vending machine area.~~

~~**7-38-185 Vending machine construction, design and maintenance.**~~

~~The vending machine shall be of sturdy construction and the exterior shall be designed, fabricated, finished and maintained so as to facilitate its being kept clean, and to minimize the entrance of insects and rodents. The exterior of the machine shall be kept clean. The board of health shall publish regulations concerning the construction, design and maintenance of the vending machine.~~

7-38-190 Water supply and plumbing requirements.

All water used in vending machines shall be supplied under pressure properly connected to the city water supply. All plumbing connections and fittings shall be installed in accordance with the requirements of that portion of the Municipal Code relating to water supply and distribution.

~~All vending machines which are connected to the city water supply shall comply with the requirements of that portion of the Municipal Code relating to water supply and distribution.~~

~~In all vending machines which are connected to the city water supply system, where the ingredient water- contact surfaces are open to atmosphere, such food- contract surfaces shall be of such material as to preclude the production of toxic substances.~~

~~Before any vending machine can be connected to the city water supply, the owner of the machine shall bring a machine of the model type to be connected to the department of water management for inspection and approval. A fee of $500.00 shall be charged for each inspection. The inspection and fee requirement shall also apply to all water vending machines connected to the city water supply on or before the effective date of this ordinance. This inspection and fee requirement shall not, however, apply to an owner who connects to the city water supply a machine of the same model type for which the owner has obtained approval and paid an inspection fee under this section.~~

~~**7-38-195 Trash and waste disposal.**~~

~~All trash and other waste material shall be removed from the machine location as frequently as may be necessary to prevent nuisance and unsightliness, and shall be disposed of in an approved manner.~~

~~Self-closing, leakproof, easily cleanable, plainly labeled and designated metal waste container or containers shall be provided in the vicinity of each machine or machines to receive used cups, cartons, wrappers, straws, closures and other single-service items. After being emptied, each waste container shall be thoroughly cleaned. Such waste containers shall not be located within the vending machines; provided, that an exception may be made for those machines dispensing only packaged food with crown closures; in which case, the closure receptacle may be located within the machine. Suitable racks or cases shall be provided for multi-use containers or bottles.~~

~~Containers shall be provided within all machines dispensing liquid food in bulk for the collection of drip, spillage, overflow or other internal wastes. An automatic shutoff device shall be provided which will place the vending machine out of operation before such container overflows. Containers or surfaces on which such wastes may accumulate shall be readily removable for cleaning, shall be easily cleanable, and shall be corrosion-resistant. If liquid wastes from drip, spillage or overflow which originate within the machine are discharged into a sewage it shall be accomplished by indirect or broken connection to a sewer and be effectively protected from insect and vermin infestation.~~

~~**7-38-200 Refrigeration requirements.**~~

~~Prior to being loaded in the delivery vehicle and during transit, potentially hazardous food shall be maintained at a temperature of 40 degrees Fahrenheit or below, or 140 degrees Fahrenheit or above, whichever is applicable to the type of food. If potentially hazardous food is~~

~~stored at machine locations, the applicable safe temperature shall be maintained during storage.~~

~~**7-38-205 Employees – Personal hygiene.**~~

~~Employees shall conform to hygienic practices by washing their hands immediately prior to engaging in any vending machine servicing operation which may bring them into contact with food, or with food-contact surfaces of utensils, containers or equipment. While engaged in such servicing operations, employees shall maintain a high degree of cleanliness, and comply with the rules and regulations and shall wear clean outer garments and shall not use tobacco in any form.~~

~~**7-38-210 Vending machines – Out-of-service procedure.**~~

~~When suspicion arises that a food or beverage vending machine is dispensing adulterated, contaminated or unwholesome food or drink, or is infested with vermin, the owner, operator, employee or the health authority shall cause it to be placed out of service until provisions satisfactory to the department of health have been made to cure the problem.~~

7-38-214 Water-vending machines – Equipment and maintenance.

(a) Responsibility for ensuring compliance with the requirements of this section shall be placed both on the owner of the machine and the operator of the retail food establishment where a water-vending machine is located.

(b) No water-vending machine shall be installed, used or maintained, or permitted to be installed, used or maintained, unless inspected and approved by the Ddepartments of Hhealth and Wwater Mmanagement.

~~(c) The source of water to a vending machine shall be obtained from the Chicago waterworks system.~~

~~(d) A backflow device which has been approved by the department of water management shall be installed in the water supply pipe between the vending machine and the source of water.~~

~~(e) The water dispensing spigot in each vending machine shall be protected from contamination and from contact with the receiving container.~~

~~(f) An air gap shall be provided between the water dispensing spout and the water container which is at least equal to four times the diameter of the water dispensing supply pipe.~~

~~(g) All water vending machines shall be kept in an area which is free of dirt and debris and the area shall be maintained to prevent insect and rodent harborage.~~

~~(h) Any overflow or discharge of the water from the vending machine shall be indirectly connected to a sewer or to waste in accordance with the Chicago Plumbing Code (section 13-168-900(1) of the Municipal Code).~~

~~(i) All water vending machines shall have displayed in a conspicuous place on the appliance a statement that the owner of the machine and the operator of the retail food establishment where the machine is located are responsible for the quality of the product. At the time of purchase, literature that has been reviewed and approved by the department of health shall be made available to the consumer which describes the contents of the product, the treatment process, potential hazards, and a warning on the use of unsanitary water containers.~~

~~(j) The treated water dispensed by the vending machine shall be tested semi-annually by a state certified laboratory. The semi-annual tests shall, at a minimum, include tests for coliform, heterotrophic plate counts, and nitrates. Additional tests may be required if initial test results are unacceptable.~~

~~(k) The owner of the water vending machine shall provide the department of health with a semi-annual written report on maintenance procedures, including, but not limited to:~~

~~(1) Records of replacement of carbon prefilters and postfilters;~~

~~(2) Records of bi-weekly cleaning and inspection of filter housing;~~
~~(3) Records of dispenser nozzle maintenance to prevent observable leakage;~~
~~(4) Records of UV light replacement and cleaning;~~
~~(5) Records of the use of food grade lubricants; and~~
~~(6) Records of an annual backflow preventer inspection.~~

~~**7-38-216 Water-vending machines – Water containers.**~~
~~(a) The operator of the retail food establishment where a water-vending machine is located may provide single service water containers which shall be sterilized prior to use.~~
~~(b) The department of health may authorize the use of pre-approved reusable water containers and set forth regulations for their use.~~

~~**7-38-218 Water-vending machines – Rules and regulations.**~~
~~The board of health and the commissioner of the department of water management shall be authorized to promulgate rules and regulations as may be necessary for the proper administration and enforcement of the provisions of this Code pertaining to water vending machines.~~

Article IV. Coffee Cart Vendors

7-38-220 Coffee carts – Required features.

Every coffee cart used by a coffee cart vendor in the conduct of said business shall ~~have the following features:~~ comply with the rules ~~and regulations~~ of the Department of Health.
~~(a) an electrical system of sufficient capacity to maintain safe operation of the refrigeration and water heating units required under this section;~~
~~(b) a self-contained refrigeration unit, capable of maintaining a temperature of 40 degrees Fahrenheit or lower;~~
~~(c) a water heater capable of maintaining a temperature of 145 degrees Fahrenheit;~~
~~(d) a retractable sink, dispensing hot and cold running water, for the personal use of the operator of the cart;~~
~~(e) a hot water storage tank of sufficient capacity to allow proper use of the retractable sink;~~
~~(f) a removable tank to receive and securely hold wastewater from the retractable sink;~~
~~(g) exterior surfaces of the cart and all interior surfaces of the refrigeration unit, water heater, sink and wastewater tank shall be constructed of durable, waterproof and scrubbable materials;~~
~~(h) such additional features related to the safe dispensing of coffee and flavorings as the department of health may require.~~

~~**7-38-225 Coffee flavorings.**~~

~~Dairy products used as coffee flavorings shall be kept refrigerated in covered single-service containers or approved dispensers. Other coffee flavorings shall be served in wrapped individual packages or in a covered closed pouring spout type container, or in any other manner approved by the department of health, which is effective in preventing contamination by the customer.~~

~~**7-38-230 Hot water storage tank and wastewater tank.**~~

~~The hot water storage tank of each coffee cart shall be self-draining and cleaned and flushed not less than twice in each six month period. The wastewater tank or container shall be emptied daily or more often if necessary, and only into a sanitary drainage facility in a manner and place approved by the department of health.~~

~~7-38-235 Sale of certain products from coffee carts prohibited.~~

~~No person shall sell, offer for sale or serve any food product other than coffee, coffee flavorings, coffee or juice-based beverages and pastry baked goods from a coffee cart.~~

~~7-38-240 Operation of coffee carts on public way prohibited.~~

~~No person shall operate a coffee cart on the public way.~~

~~ARTICLE V. COLD STORAGE ESTABLISHMENTS (7-38-460 et seq.)~~

~~7-38-460 Reports.~~

~~Every person engaged in the business of cold storage warehouseman, or in the business of refrigeration, or in any business in which articles of food as defined herein are kept in cold storage for any purpose whatsoever, shall submit reports to the department of health upon printed forms to be provided by the department, setting forth in itemized particulars the quantity of each and every foodstuff in storage or in the control of said person; such reports shall be filed on or before the 25th day of January, May and September of each year, and reports so rendered shall show the true conditions in regard to such matters existing in said cold storage establishments upon the first day of the month in which said report is filed.~~

~~7-38-465 Receiving and delivery requirements.~~

~~It shall be unlawful for any person engaged in the business of cold storage warehouseman or in the business of refrigeration, or in any business in which articles of food as defined herein are kept in cold storage for any purpose whatsoever, to receive any kind of food for cold storage unless the said food is in a pure and wholesome condition, and the food or package containing same is branded, stamped or marked in some conspicuous place with the day, month and year when the same is received in storage or refrigeration, or to permit any such article of food in his possession to be taken from him without first having plainly printed, branded, stamped, marked or written in a conspicuous place upon each and every such article, parcel or package containing the same, the day, month and year when said foodstuff, article or package was removed from cold storage or refrigeration, as well as the day, month and year when same was received in cold storage or refrigeration.~~

~~7-38-470 Storage time limit.~~

~~It shall be unlawful for any person engaged in the business of cold storage warehouseman of refrigeration, or in any business in which articles of food are kept in cold storage for any purpose whatsoever, to keep in storage, for preservation or otherwise, any kind of food or any article or articles used for food a period longer than 12 calendar months.~~

~~7-38-475 Time limit extension -- Report.~~

~~It shall be unlawful for any person to sell, offer for sale, or give away within the city any food which has been kept in cold storage for a period of time longer than that provided for herein except with the consent of the department of health as hereinafter provided.~~

~~The department of health may, upon application or upon making the inspection herein provided for, extend the period of storage beyond the time herein prescribed, for any particular lot of goods, if the goods in question are found upon inspection and examination by the department of health to be in proper condition for food, such extension to be until such time not exceeding 90 days, as it shall consider proper, considering the condition of the food at the time such extension is made. The length of time that such further storage may be allowed shall be specified in the order granting such extension.~~

~~A report on each case in which such extension of time is granted, including all information relating to the reasons for the action of the department of health, the kind and amount of goods~~

~~for which the storage period was extended, and the length of time for which the extension was granted, shall be included in a monthly report of the department of health to the mayor.~~

~~**7-38-480 Transfer restrictions.**~~

~~The transfer of any food from one cold storage establishment to another for the purpose of evading any provision of this chapter is hereby prohibited.~~

~~**7-38-485 Return to cold storage restricted.**~~

~~When food has been in cold storage or refrigeration and is released therefrom for the purpose of placing the same on the market for sale, or for any other purpose, it shall be unlawful to again place such food in cold storage refrigeration unless said food remains in its original package and is not removed from the premises.~~

Article ~~VI~~ V. Slaughtering, Rendering and Packing Establishments

7-38-495 Notice to alderman.

Thirty (30) calendar days before a wholesale food establishment license which authorizes an applicant to engage in the business of a slaughtering, rendering and packing establishment may be issued to an applicant who has not been previously licensed to engage in such business, the city clerk shall mail a notice of such application to the alderman representing the ward in which the applicant intends to engage in such business, and to the alderman whose ward or any part thereof is within a radius of three miles from the proposed location for which application is made to carry on such business.

7-38-500 Unlicensed premises – Slaughtering permitted when.

The slaughtering of animals for food shall not be permitted or conducted in any place in the city other than in a duly licensed slaughterhouse, except as authorized in this section.

Any person desiring to slaughter sheep or goats for a period of only one day in a place not duly licensed as a slaughterhouse shall make application to the Ddepartment of Bbuildings for a permit for such slaughtering.

If the Ddepartment of Bbuildings, upon investigation, shall find that the place where such slaughtering is to be carried on is in a good sanitary condition and the slaughtering can be conducted without causing a nuisance, it may issue a permit to carry on such slaughtering for a period of time not exceeding one day at the place mentioned in said application.

The fee for such permit shall be $5.00, which fee shall cover the cost of the necessary inspection service.

7-38-520 Hours for slaughtering.

No owner or person in possession, charge or control of a slaughterhouse shall slaughter animals for food between the hours of 7:00 p.m. and 7:00 a.m. or on Sundays, without first notifying the Ddepartment of Bbuildings.

7-38-550 Conveyance of refuse.

No offal or butcher's refuse shall be conveyed through any public way or public place within the city without a permit from the Ddepartment of Bbuildings.

Vehicles conveying such refuse shall be constructed of one or more tight compartments, each of which compartments shall be covered with a wooden or sheet metal cover attached to such compartments by substantial hinges.

7-38-555 Sleeping on premises prohibited.

No person shall use for the housing, sheltering and harboring of its employees or other persons any packing or slaughterhouse or any place which is occupied for the purpose of slaughtering or rendering cattle, sheep or hogs, or of dressing, cleaning, treating or preparing for shipment or canning meats and other foodstuffs by hand or machinery, or cause or permit same to be used as sleeping quarters or living apartments by such employees or other persons. Any such house or place so used or occupied for sleeping or living purposes is hereby declared to be a nuisance.

Whenever any such nuisance shall be found upon any premises within the City, the Ddepartment of Bbuildings is hereby authorized and directed to cause the same to be summarily abated in such a manner as it may direct.

For the purpose of carrying the foregoing provisions into effect, it shall be the duty of the Ddepartment of Bbuildings to cause to be detailed a sufficient number of police immediately upon complaint of any citizen. These police shall make a thorough and systematic examination of any such plant or plants and building or buildings and ascertain and report any such violations of this section, and for this purpose investigators shall be permitted at all times to visit or enter upon any building, lot or ground within the city limits and make examination thereof.

7-38-560 Inspection.

The Ddepartment of Bbuildings, or any of its authorized employees, shall be permitted entrance at all hours of the day or night to all buildings used for the business of a slaughtering, packing and rendering establishment, and shall further be permitted to make free and unrestrained examination of all apparatus or utensils used in such business, or in the disposition of gases generated in such business, and all matters and things relating to the health of the community.

7-38-570 Abatement of nuisance.

In all cases where a nuisance shall be found in any building or upon any ground or other premises used for the slaughtering or rendering, 24 hours notice shall be given in writing, signed by the Ccommissioner of the Ddepartment of Bbuildings, to the owner or occupant of such building or other premises, where he is known and can be found, to remove such nuisance. In case of his neglect or refusal to abate the same, in accordance with such notice, the Ccommissioner of the Ddepartment of Bbuildings is hereby authorized in his discretion to cause the same to be summarily abated in such manner as he may direct, and such person shall be chargeable with the expenses which may be incurred in the abatement or removal of such nuisance, to be collected by suit or otherwise, in addition to the fine and penalty provided for.

Article ~~VII~~ VI. Penalty for Violation of Chapter Provisions

7-38-575 Violation – Penalty.

~~The board of health shall promulgate rules and regulations classifying violations of this chapter as critical, serious or minor priority, priority foundation and core. Any person who violates or who resists the enforcement of any provision of this chapter shall be fined $500.00 for each critical priority violation; and $250.00 for each serious priority foundation violation.; and $250.00 for each minor violation that is not corrected upon reinspection by the health authority. A separate and distinct offense shall be deemed to have been committed for each and every day on which any person shall be guilty of such violation; provided that, the intervening days between when a license holder whose license has been suspended applies for restoration of the license and a reinspection has been conducted by the department of health shall not constitute~~

~~separate offenses if the violation was found to be corrected upon reinspection.~~ The penalty for violations of this chapter is set forth in Section 7-42-090.

SECTION 4. Chapter 7-40 of the Municipal Code of Chicago is hereby amended by deleting the language stricken through and by inserting the language underscored, as follows:

Article I. General Provisions

7-40-005 Protection of food.

~~It shall be unlawful for any person to sell, transport, convey or carry from one place to another any food within the city unless such food is protected from contamination.~~

All foods shall be protected from contamination in all places, other than a private dwelling, where such foods are displayed, stored, offered, prepared, cooked, or served.

~~The protection which shall be considered adequate for food kept in rooms of buildings which are free from flies shall be an enclosure consisting of a front and top covering extending not less than 12 inches back from such front, which front and top shall be made of glass, wood, sheet metal or material of a similar character which is impervious to dust, and sides of impervious material or 20-mesh screen or material of a similar character that will protect against promiscuous handling. Like protection shall be used where food is exposed in show windows or upon show stands; except that where food is exposed in such a manner, the front and entire top may be made of 20-mesh screen or material of similar character. The word "front", as used in this section, means the side of a case or container facing toward the part of the store or place to which the general public has access.~~

~~The protection which shall be considered adequate for food kept on sidewalks, in doorways or open windows, on street stands, pushcarts or other places in the open air, or in rooms or buildings which are not free from flies, shall be a complete enclosure of a fixed or permanent character, consisting of glass, wood or sheet metal, or material of a similar character which is impermeable so as to protect against contamination; provided, however, that in the case of fruits, bakery goods or other foods subject to sweating when completely enclosed, openings may be allowed on two sides of the enclosure required, which openings shall not exceed ten percent of the area of such side, and which openings shall be completely covered with 20-mesh screen or material of a similar character; and provided, further, that covering the top and all sides of a container with paper, cloth, canvas, tarpaulin or material of a similar character shall be considered an adequate cover for food while being conveyed or transported in vehicles.~~

~~Adequate facilities, capable of providing proper temperature shall be provided for all potentially hazardous foods.~~

~~The original box, crate or container, and the usual cover for such containers, left in place and intact, shall be considered adequate protection for fruits sold or offered for sale in such original containers.~~

~~A complete enclosure in a box, carton, wrapper or package of a similar character shall be considered adequate protection for all food required to be protected.~~

Food shall be protected in accordance with this chapter and the rules of the Department of Health. Nothing in this section shall be construed to prohibit the necessary exposure of food during the immediate processes of preparation, cooling, assortment or packing in a building or place screened and free from insects, or during loading or unloading, or during the actual process of servicing or selling.

7-40-010 ~~Impure~~ Unwholesome or adulterated drugs, ~~liquids~~ or food.

No person shall sell or deliver any drugs not conforming to the rules and standards of the United States Pharmacopoeia, nor any ~~water, liquids or~~ food which is ~~shall be impure~~,

unwholesome, or adulterated., ~~or to which any harmful or injurious foreign substance has been added.~~

~~**7-40-015 Sale or possession of unwholesome food.**~~

~~No person shall bring into the city, sell or have in his possession, charge or control with intent to sell, any article of food which is or has become unwholesome for human consumption.~~

7-40-020 Reporting of unwholesome food.

It shall be the duty of every person knowing of any food being brought into the city or sold in the city ~~as food,~~ which is not sound, healthy or wholesome for such food, to forthwith report such facts and the particulars relating thereto to the Ddepartment of Hhealth.

7-40-025 Confiscation of unwholesome food.

It shall be unlawful for any person to sell, display, store, prepare, cook, or serve ~~in the city~~ any food which may be deemed unwholesome; and it shall be the duty of the Ddepartment of Hhealth to enter at any time and place, other than a private dwelling, to ~~forthwith~~ seize and destroy all such food; provided, that in case there is a doubt as to the condition of any such food, the Ddepartment of Hhealth may affix or cause to be affixed to the food, or to the container in which it may be enclosed, a seal indicating that the food and its containers have been held for further investigation by the Ddepartment of Hhealth. It shall be unlawful for any person to alter, remove, deface or obliterate any seal so affixed, or to remove the food or container so sealed to any other place, or to instigate or permit the changing, removal, defacement or obliteration of the seal or the removal to any other place of the food or the container thereof, so sealed.

~~**7-40-030 Storage of food.**~~

~~Every person that shall be the owner, lessee or occupant of any room, stall, freight house, cold storage house or other place, other than a private dwelling, where any food or other perishable articles adapted or designed to be used for food shall be sold, and every person having charge of, or being interested or engaged as principal or agent in the care of or in respect to the custody or sale of, any such article of food, shall keep such article of food in a clean and wholesome condition and shall not allow it nor any part thereof to become or be rendered or made unsafe or unwholesome for food.~~

~~It shall be the duty of the department of health or its duly authorized agent to enter at any time any premises used for the purposes above specified and to forthwith seize, condemn and destroy any unsafe or unwholesome food which may be found in or upon such premises. The department of health may affix or cause to be affixed to the condemned foodstuffs or their containers a suitable seal indicating that the foodstuffs have been inspected and condemned by the department of health; and it shall be unlawful for any person to alter, remove, deface or obliterate any seal so affixed, or to remove either the foodstuffs or their containers, when so sealed to any other place, or to instigate or permit the altering, removal, defacement or obliteration of any such seal or the removal to any other place of the foodstuffs or containers so sealed.~~

~~**7-40-035 Salesrooms -- Sanitary requirements.**~~

~~Every person who is the owner, lessee or occupant of any room, stall or place where any food shall be sold shall put and keep such room, stall or place, and its appurtenances, in a clean and sanitary condition.~~

~~**7-40-040 Protection from contamination.**~~

~~Any and all foodstuffs served in any bakery, delicatessen store or other establishment shall be prepared of materials which are wholesome and free from decomposition or contamination, and~~

~~any and all places where such foodstuffs are displayed, offered, prepared, cooked or served as food shall be protected from contamination, shall be kept clean and sanitary;, the room or rooms shall be lighted and well ventilated, and the floors, walls, ceilings and tables shall be smooth and free from contaminating surroundings.~~

~~**7-40-045 Breadmaking.**~~

~~All bread made or procured for the purpose of sale or sold in the city shall be made in a clean and sanitary place of good and wholesome flour or meal and shall contain no deleterious substance or material.~~

7-40-050 Misrepresentation prohibited.

(a) No food shall knowingly be bought, sold, labeled, or any representation made in respect thereof, under a false name or quality, or under any false representation whatsoever respecting its wholesomeness, soundness or safety for food or drink.

(b) Any retail food establishment which shall treat fresh fruits, fresh vegetables and other raw food with a sulfiting agent must inform consumers of such treatment pursuant to the rules of the Department of Health.

7-40-060 Animals in ~~stores~~ retail food establishments.

It shall be unlawful for the owner of, or the person having the care or custody of any animal, to suffer or permit such animal to enter any store, meat market, bakery or other place where foodstuffs are sold or on display; provided, that the person owning or operating such store or place may permit a watchdog to remain therein if chained or bound in such a way that the dog cannot come in contact with any of the foodstuffs; provided, further, that when a ~~blind~~ person with a disability is accompanied by a ~~dog which serves as a guide or leader for him, neither the blind person nor the dog~~ service animal, neither shall be denied the right of entry and use of the facilities~~,~~ subject to § 35.136 of the Americans with Disabilities Act. (28 C.F.R. § 35.136). ~~if such dog is wearing a harness and the person presents credentials for inspection issued by a school for training guide dogs approved by the United States Veterans Administration. Any person violating any of the provisions of this section shall be fined not less than $10.00 nor more than $25.00 for each offense~~. Any violation of this provision will be enforced under section 7-42-090.

Article II. Meat

7-40-065 Compliance required – Inspections.

All meats and meat-food products sold or held for sale within the City of Chicago shall comply with the standards, requirements and regulations of the United States Department of Agriculture and the Illinois Department of Agriculture, ~~for such meats and meat-food products~~ and the rules ~~and regulations~~ of the ~~board~~ Department of H~~h~~ealth. The D~~d~~epartment of H~~h~~ealth shall make such inspections as are necessary to ie~~n~~sure compliance with this section.

7-40-070 Department of agriculture inspection – Required.

It shall be unlawful for any person to sell within the city or for any dealer in meats or any manufacturer of meat-food products to purchase, accept, hold or store within the city any carcass of cattle, sheep, swine or goats, or any meat-food products thereof, unless they shall have been inspected and passed by a duly authorized inspection of the United States Department of Agriculture or the Illinois Department of Agriculture.

~~**7-40-090 Sale of canned poultry.**~~

~~It shall be unlawful for any person to pack, prepare, produce, or put up for food or sell within the city any canned carcasses or parts of carcasses of chickens, ducks, geese, turkeys or other kinds of canned poultry, or any products thereof, unless the same shall have been inspected and passed as fit for consumption as human food by a duly authorized inspector of the United States Department of Agriculture.~~

~~Each can or other container containing such canned poultry or canned poultry products shall be plainly marked, stamped or labeled on the outside of the container to show that the contents therein have been so inspected, together with the name and address of the packer or distributor of such canned poultry and such canned poultry products.~~

~~**ARTICLE III. VEGETABLES, FRUITS AND BERRIES (7-40-095 et seq.)**~~

~~**7-40-095 Size and quality.**~~

~~No person shall sell or offer for sale, or have in his possession for the purpose of selling or offering for sale, any basket, box, barrel, bag or other package of fruit, berries or vegetables of any kind, the contents of which are not of uniform quality and size throughout.~~

~~This section shall not apply to sales in bulk, either by the carload, by the bushel, or otherwise where such fruits or vegetables are not sold in boxes, bags or other packages or parcels.~~

~~**7-40-100 Sulfite agents.**~~

~~Any restaurant, grocery or other retail food establishment who shall treat fresh fruits, fresh vegetables and other raw food with a sulfiting agent will be considered safe only if consumers are informed. Acceptable consumer notices must include use of conspicuous and easily readable labels, signs, placards or menu statements indicating "sodium bisulfite added" or "sulfiting agents added to preserve natural appearance and freshness".~~

~~**7-40-105 Inspection.**~~

~~The department of health shall inspect all fruits, vegetables and berries which may be offered for sale within the city, and cause the arrest and punishment of any person that shall in any way violate any of the provisions of this chapter with regard to fruits, vegetables and berries.~~

Article ~~IV~~ III. Water

(Omitted text is not affected by this ordinance)

~~**ARTICLE V. CANDY (7-40-125 et seq.)**~~

~~**7-40-125 Sanitary requirements.**~~

~~Every candy sales agency shall be kept in a clean and sanitary condition. All appliances, receptacles, scales, storerooms, places or things which are used for handling, receiving or containing candy, or which are used or connected with the candy sales agency, shall be kept in a clean, wholesome and sanitary condition, and all products and merchandise of such establishment shall, at all times, be protected against contamination. Such adequate and convenient washing and toilet facilities as may be designated by the department of health shall be provided for employees in such candy factories and sales agencies.~~

~~"Candy sales agency", as used in this section, means any building, room, place, establishment or vehicle in the city where any candy, confectionery, sugar ornaments, candied fruits, taffy apples, candied nuts, shelled nuts or peanuts, marzipan, chewing gum, lozenges, cough drops, fruit or flavor tablets, popcorn, popcorn candy or any other candies, confectionery or similar products are sold, offered for sale, or kept with the intention of selling at wholesale either by dealers, jobbers, agents or itinerant vendors.~~

~~7-40-130 Coloring, flavoring and other additives.~~

~~No person shall manufacture, give away, sell or offer for sale, or have in his possession or custody for any purpose any candy or other confectionery which contains malt, vinous or spirituous liquor, or which contains any added substance or ingredient that gives or imparts to said candy or other confectionery any color, flavor or aroma, unless such added substance or ingredient is wholly a vegetable product or conforms to the provisions of the United States Food and Drug Act and is not injurious to health.~~

~~It shall be the duty of the department of health to inspect all candy and other confectionery that may be manufactured or offered for sale within the city, and to cause the arrest and punishment of any person that shall in any way violate any of the provisions of this section.~~

Article ~~VI~~ IV. Poultry

7-40-135 Poultry -- License required – Sanitary requirements.

It shall be unlawful for any person to sell at retail any live poultry or other live fowl, or to slaughter or cause to be slaughtered for sale at retail any live poultry or other live fowl without first having obtained a retail food establishment license, in accordance with chapter 4-8. No license shall be issued unless the premises on which the poultry or fowl is slaughtered or to be slaughtered ~~meets all of the following requirements:~~ complies with all pertinent rules of the Department of Health.

~~A separate preparation room shall be provided which shall be used exclusively for killing and dressing of poultry.~~

~~(a) The floors shall be constructed of cement, concrete or other approved watertight nonabsorbent material so graded and drained as to discharge all liquid matter into properly trapped sewer or cesspool connected drains.~~

~~(b) The ceilings shall be of a smooth, hard, impervious material free from crevices, cracks, ledges or projections. The walls shall be of enamel brick, enamel tile or any other impervious material to the entire height of ceiling. The junctions with the ceilings and floors shall be made with a six inch sanitary cove base of glazed tile or brick.~~

~~(c) All ceilings shall be at least eight feet in height measured from the surface of the floor to the said ceiling.~~

~~(d) Adequate ventilation to the external air shall be provided at all times.~~

~~(e) Adequate natural or artificial light of at least 10 footcandles shall be provided in every room.~~

~~(f) The preparation room shall be provided with a killing trough with a minimum width of one foot and a minimum depth of one and one half feet, approved by the health department. The walls and face of the trough must be of white glazed brick or tile, porcelain or enamel finished metal, or stainless steel, and shall discharge over properly trapped and sewer connected drains. Proper receptacles shall be provided for the holding, storing or keeping of all refuse material. All equipment shall be of enamel, enamel tile, steel or other impervious and readily cleanable material. The preparation room and all equipment therein shall be cleaned each day after the slaughtering for the day has been completed.~~

~~(g) Crates, cages or batteries shall be elevated at least one foot above floor level and shall not be placed nearer than two feet from the side walls of the building. No crates shall be permitted to remain outside the licensed premises.~~

~~(h) An adequate supply of running hot water under pressure shall be provided for flushing all parts of the premises.~~

~~(i) All portions of the premises shall be constructed and maintained ratproof in accordance with the ratproofing provisions of the Building Code.~~

~~(j) All doors, windows and other openings to the outer air shall be properly and adequately screened to eliminate flies and prevent their entry.~~

~~(k) Adequate watercloset accommodations shall be provided, and sufficient fixtures with hot and cold running water for washing purposes shall be provided at all times; the toilet room or rooms shall not open directly into the preparation room, and shall be ventilated to the outside air by a direct or approved indirect method.~~

~~(l) Empty crates shall be thoroughly disinfected and cleaned daily so that no odors or nuisances are created by the storage of said empty crates.~~

~~(m) Feathers and refuse material shall be disinfected and removed from the premises at least once in every business day in metal receptacles which shall be provided with tight-fitting covers, kept closed when not in use, and cleaned and disinfected daily.~~

~~(n) No live poultry shall be allowed or permitted at large upon the premises but shall be kept at all times in the cages or crates provided for such purpose.~~

~~(o) The premises and all yards adjoining same and all air shafts, courts and open places connected therewith shall be at all times kept in a clean, sanitary condition, free from accumulation of refuse, garbage and offensive material and nuisances of all kinds.~~

~~(p) All poultry shall be kept in good condition, healthy and clean. Diseased or sick poultry shall be immediately removed from cages or crates, killed or disinfected. Any poultry that has died otherwise than by slaughter shall be immediately removed from cages or crates, denatured and placed in metallic garbage receptacles and removed from the premises daily, and in addition, any poultry that has been slaughtered and which has deteriorated and become unfit for human consumption, or such as may have been returned by customers, shall not be kept on the premises unless such poultry is similarly denatured and disposed of in metal receptacles and removed from the premises daily. Failure to denature and render such poultry unfit for human food and the keeping of same on the premises shall create a presumption that such poultry is intended for sale as human food.~~

~~(q) Refrigeration facilities shall be maintained sufficient to provide storage for dressed poultry.~~

~~**7-40-150 Recordkeeping.**~~

~~Every licensee who purchases any live poultry or live fowl for resale or to be slaughtered for sale at retail, shall keep a record which will show the date of purchase, the number, weight, breed, description and other distinguishing marks, if any, of said live poultry or live fowl and the name, address and brief description of the seller or sellers, type of conveyance used by said seller or sellers; and if said conveyance is a motor vehicle, a record of the license number thereof; which record shall be open to inspection by officers of the city at all times.~~

~~**ARTICLE VII. BOTTLED-WATER AND NONALCOHOLIC BEVERAGES (7-40-155 et seq.)**~~

~~**7-40-155 Fruits, vegetables, water and coloring ingredients.**~~

~~All fruit and vegetables to be prepared into a beverage or beverage ingredient shall be cleaned and subjected to an approved bactericidal rinse immediately before preparation. The water used in the manufacture of beverages and for rinsing bottles or other containers shall be free from substances deleterious to health and shall conform to the United States Public Health Service standards for potable water. All coloring ingredients used in beverages shall be colors certified for use in food products by the United States Food and Drug Administration.~~

~~**7-40-160 Sales restrictions on products of noncity bottled-water plants.**~~

~~Products of a bottled water plant located outside the City of Chicago shall not be brought into the city for sale therein unless such plant shall have placed on file with the department of health a certificate from the state board of health of the state in which such plant is located, stating that~~

with reference to such product all requirements of this Code relating to sanitation and purity of product are complied with. On receipt of such a certificate, the department of health may permit the sale of the products of such plants for a period not to exceed the term of the license.

7-40-165 Labels.

Labels must comply with all pertinent sections of the Compiled Statutes of the State of Illinois and all provisions of the rules and regulations of the United States Food and Drug Administration relating to beverages.

7-40-175 Protection from contamination.

All beverages and beverage ingredients while being stored, prepared, displayed or sold at an establishment or during transportation shall be protected from contamination.

The original box, crate or container, and the usual cover for such containers, left in place and intact, shall be considered adequate protection for beverages during plant storage, transportation and sale to wholesale and retail establishments. All unwrapped or unenclosed beverage containers in storage shall be suitably protected from dust, dirt and flies. Packaged beverages shall not be stored in contact with water or undrained ice.

Storage areas shall be kept free from rats, mice, flies and other insects and vermin. No domestic animals, birds or fowl shall be permitted in any such place where beverages or beverage ingredients are stored, sold, prepared or offered for sale. All means necessary for the elimination of flies, roaches and rodents shall be used. Evidence of the presence of roaches, rodents, ants or other vermin shall be considered as a violation of this chapter.

Only such poisonous and toxic materials as are required to maintain sanitary conditions and for sanitization purposes may be used or stored in bottled water plants.

Hazardous nonfood items such as detergents, insecticides, rodenticides, plants, paint and paint products, petroleum products and other similar products that are poisonous or toxic in nature shall not be stored in close proximity to beverage and beverage ingredients.

Vehicles used by bottled water plants for the carrying or transportation of beverages shall be so constructed that the portions of same which contain the beverage shall be covered so that no dust or dirt will settle on the beverage container. Such vehicles shall be kept in clean and sanitary conditions, and shall be protected from dust, flies, rodents and other contamination. Employees handling beverages on such vehicles shall observe all the sanitary requirements prescribed in this chapter for employees of bottled water plants, and the sanitary requirements so prescribed shall extend to such employees while engaged in and about the handling of beverages on their way to and from and while on such vehicles.

7-40-180 Tanks and equipment -- Installation, storage and maintenance.

Premix beverage tanks and equipment installed by bottled water plants in retail food establishment outlets shall be installed in such a manner that will not interfere with sanitary practices in the establishment.

(a) Cooling devices shall not be installed in sinks required for washing and sanitizing of utensils.

(b) Syrup tanks shall be stored in a clean area eight inches from the floor and 18 inches away from walls in order to facilitate cleaning.

(c) All tanks, hoses and other appurtenances shall be kept clean and free from accumulated syrup or soil at all times.

7-40-185 Sanitary requirements for beverage contact surfaces.

Beverage contact surfaces of equipment and utensils used in mixing, preparation or bottling of bottled water and beverages shall be thoroughly cleaned and sanitized daily as well as following any interruption of operations during which contamination is likely to have occurred. Where

~~equipment and utensils are used for the preparation of beverages and beverage ingredients on a continuous or production line basis, the beverage or beverage ingredient contact surface of such equipment and utensils shall be cleaned and sanitized at intervals throughout the day on a schedule approved by the department of health. The department of health shall publish regulations requiring the sanitizing and cleaning of all utensils and equipment.~~

~~**7-40-190 Mechanical bottle—Washing apparatus.**~~

~~All bottled water plants shall be equipped with approved mechanical bottle washing apparatus which complies with all the requirements of the plumbing section of the Municipal Code of Chicago and rules and regulations of the board of health.~~

~~**7-40-195 Storage of utensils, containers and single service articles.**~~

~~After bactericidal treatment, utensils and containers shall be stored at a sufficient height above the floor in a clean, dry place protected from flies, splash, dust, overhead leakage and condensation, and other contamination. Containers and utensils shall be inverted, covered or otherwise protected from contamination until used.~~

~~Single service articles shall be purchased in sanitary cartons and stored therein in a clean, dry place until used, and after removal from the cartons these articles shall be handled in such a manner as to prevent contamination. All single service containers shall have, just prior to use, a bacterial count of not more than one per millimeter of capacity or not over 50 colonies per eight square inches (one per square centimeter), in three out of four samples and shall be free of coliform organisms.~~

~~**7-40-200 Syrup rooms.**~~

~~The syrup room shall be separately enclosed, well ventilated and lighted, so as to yield in all parts of the room not obscured by equipment 50 footcandles of light by illuminometer test, and shall be provided with a two compartment sink with running hot and cold water for the purpose of cleaning utensils used within the syrup room. Sinks and drainboards shall be constructed of galvanized metal or better, suitably reinforced and of such thickness and design as to resist denting and buckling, and sloped so as to be self draining. In addition a lavatory sink with running hot and cold water, soap and individual towels shall be provided.~~

~~All necessary beverage ingredient formulations or mixing operations prior to carbonation and filling shall be conducted exclusively within the confines of the syrup room.~~

~~All syrup tanks shall have lids or covers and they shall be kept covered. Stirring devices shall be readily removable for cleaning.~~

~~No toxic material shall be stored in the syrup room. The syrup room shall be protected against vermin, flies, dirt and dust, shall have self closing doors and be so constructed as to be easily cleanable and shall be kept clean.~~

~~**7-40-205 Filling and closing of beverage containers.**~~

~~All beverage containers shall be filled in the bottling room in a clean and sanitary manner by use of automatic filling machines. All premix beverage containers shall be filled and sealed in a clean and sanitary manner subject to the approval of the department of health.~~

~~All capping, crowing or closing of beverage containers shall be accomplished in the bottling room by use of automatic machinery. Manual capping, crowing or closing is prohibited. Caps, crowns and closures shall be stored in the original containers until used in a clean, dry place and shall be protected from contamination.~~

~~**7-40-210 Separate storage of finished products.**~~

~~The finished product shall be stored in a separate room in a clean and sanitary manner.~~

~~**7-40-215 Plumbing facilities.**~~

~~In bottled water plants there shall be adequate plumbing facilities that comply with all the requirements of the plumbing section of the Municipal Code of Chicago.~~

~~Running hot and cold water shall be easily accessible to all parts of the plant, and adequate provision shall be made for quickly carrying off and disposing of wastewater. All plumbing installations shall be made so as to prevent back siphonage. Wastewater lines from bottle washers and washwater discharge lines from pressure filters shall not be directly connected to sewers.~~

~~**7-40-220 Garbage and waste disposal.**~~

~~Broken bottles and other refuse shall immediately be placed in suitable, tight covered, metal containers and kept in them until properly disposed of. Rubbish containers shall be washed after each use.~~

~~All broken glass, garbage and rubbish shall be removed and disposed of at such other frequencies as may be necessary to prevent a nuisance. The area outside of the establishment used for the storage of garbage shall be clean at all times and shall not constitute a nuisance.~~

~~Food waste grinders or garbage disposals, if used, shall be installed in compliance with the *plumbing section of the Municipal Code of Chicago. Garbage compactors shall be treated as* garbage containers and shall be installed only in a manner and area that meets with the approval of the department of health and shall be thoroughly cleaned after emptying or removal of refuse. The area in which the compactor is located shall be designated as a garbage area and shall be kept clean, free of flies, rodents, roaches and other vermin and shall not constitute a nuisance.~~

~~**7-40-225 Bottled-water plants—Sanitary and health requirements.**~~

~~Adequate and convenient handwashing and toilet facilities shall be provided and shall be accessible at all times for employees in all bottled water plants and the location of the same with reference to the proximity to the place where the business of the establishment is carried on, and to the place where beverage and beverage ingredients are kept, stored, sold, prepared or offered for sale shall be subject to the approval of the department of health. In all establishments such facilities shall be kept clean and in good repair. The department of health shall publish regulations relating to hygienic conditions.~~

~~**7-40-230 Bottled-water plants—New construction or reconstruction requirements.**~~

~~In all bottled water plants hereafter constructed or reconstructed, the operations of washing, filling, compounding or mixing of beverage or beverage ingredients shall be performed in separate rooms; provided, that nothing herein contained shall prohibit the washing equipment being so arranged as to permit such portion of the mechanical bottle washing apparatus wherein the sanitized bottles undergo final rinsing operations and from where such bottles emerge in a sanitized condition to extend into the filling room. In all such bottled water plants hereafter constructed or reconstructed, before any equipment is installed, plans in duplicate shall be submitted for approval to the department of health. These plans shall show the plan of the building, location and construction of syrup room, bottling room and bottle washing room; the location and layout of machinery and equipment and any other information which the department of health may require to pass on the sanitary facilities of the proposed plant. When the department of health is satisfied that the construction and layout of the proposed bottled water plant meets the sanitation requirements of this Code, one copy of the plan, bearing the approval stamp of the department of health, shall be returned to the applicant.~~

~~**7-40-235 Construction and cleaning of floors.**~~

~~The floors of all rooms in which beverage or beverage ingredients are stored or prepared, or in which utensils and equipment are washed, shall be smooth and have such construction as to be easily cleaned, and shall be kept clean and in good repair. Properly installed floor drains shall be provided in floors which are water-flushed for cleaning or which receive discharges of water or other fluid wastes and such floors shall be graded to drain. Dustless methods of floor cleaning shall be used, or dust-arresting sweeping compounds and push-brooms shall be employed. Dry sweeping of floors is prohibited. All cleaning, except emergency floor cleaning, shall be done during those periods when the least amount of beverage and beverage ingredients is exposed.~~

~~**7-40-240 Compliance with city regulations.**~~

~~Walls and ceilings of all rooms in which beverage or beverage ingredients are prepared shall have a smooth washable surface, be painted or finished in light color, and shall be refinished as often as necessary in a manner approved by the department of health. The walls and ceilings shall be in good repair and easily cleaned. The floor shall be of such construction that it may be kept clean at all times. The floors and walls shall be rodent and vermin-proofed.~~

~~In all establishments hereinafter constructed or in which extensive remodeling of the beverage or beverage ingredient preparation areas is done, the floor and wall junction shall be provided with a four-inch cove.~~

~~All rooms in which beverage or beverage ingredients are prepared or in which utensils are washed shall be well lighted so that a minimum of 50 footcandles of light is available on all working surfaces of such rooms. The department of health shall publish such regulations which may be necessary to ensure adequate lighting.~~

~~All bottled water plants shall have adequate ventilation. All ventilation systems shall comply with applicable requirements of the ventilation and fire prevention codes of the City of Chicago, and shall be vented to the outside air in such a manner as not to create a nuisance. The department of health shall publish such regulations which may be necessary to ensure adequate ventilation.~~

~~**7-40-245 Premises -- Health and sanitation.**~~

~~All parts of the establishment and all parts of the property used in connection with the operation of the establishment shall be kept in such a condition as to prevent the harborage or feeding of vermin and insects in accordance with the department of health regulations and clean and free of litter, rubbish and offensive odors. Adequate facilities within the establishment shall be provided for the storage of employees' personal belongings.~~

Article ~~IX~~ V. Frozen Desserts and Mixes

~~**7-40-250 Definitions.**~~

~~The following definitions shall apply in the interpretation and enforcement of this article, notwithstanding the definitions contained in Chapter 4-8:~~

~~"Dietetic frozen dessert" means a frozen dessert in which approved nonglycogenic substances have been substituted wholly or in part for sugar or other sweeteners.~~

~~"Freezer capacity" means a manufacturer's ability to produce frozen desserts of mix using gallons per hour as the rating method.~~

~~"Frozen dessert" means any frozen or partially frozen combination of two or more of the following which is intended for human consumption: milk and milk products, egg or egg products, sweeteners, approved nonglycogenic substances, water, fruit, fruit juices, candy, nut meats or other wholesome food products, natural and harmless artificial flavors, certified colors, citric acid or other types of harmless organic acids, approved stabilizers and food emulsifiers.~~

~~"Frozen dessert distributor" means a frozen dessert plan, the operation of which is limited to the storage, sale or offering for sale, and delivery of frozen desserts and mix.~~

~~"Frozen dessert plant" means any place or premises where frozen desserts or mix are stored, manufactured, processed, packed or packaged or frozen for distribution.~~

~~"License" means permission issued by the department of health to manufacture, process, freeze, pack or package or distribute frozen desserts and mix in the City of Chicago pursuant to this chapter.~~

~~"Milk" and "milk products" mean the following: milk, cream, frozen cream, concentrated milk fat, fluid skimmed milk, sweetened and unsweetened evaporated skim milk, sweetened and unsweetened concentrated or condensed milk and skim milk, whey dry milk, nonfat dry milk solids, sweet cream, or any of these products from which lactose has been wholly or partially removed and any other product derived in whole or in part from milk as defined in Article XI of this chapter or as may be approved and designated by the department of health, and any mixture of the aforementioned products.~~

~~"Mix" means the unfrozen combination of all ingredients of a frozen dessert with or without fruits, fruit juices, candy, nut meats, flavor or color, in a fluid or semifluid state.~~

~~"Pasteurization" has the same meaning as in Article XI of this chapter.~~

~~"Permit" means permission to manufacture, process, freeze, pack or package, or distribute frozen desserts and mix in the City of Chicago under a license issued under this Code, subject to approval by the board of health.~~

~~"Person" means any natural individual, firm, trust, partnership, association or corporation in his or its own capacity or as administrator, conservator, executor, trustee, receiver or other representative appointed by a court. Whenever the word "person" is used in any section of this chapter prescribing a penalty or fine as applied to partnership or associations, the word shall include the partners or members thereof, and such word as applied to corporations shall include the officers, agents or employees thereof who are responsible for any violations of said section.~~

~~"Vegetable fat frozen dessert" means a frozen dessert in which vegetable fat or vegetable oil has been substituted wholly or in part for milk fat.~~

~~"Vehicle" means any wheeled conveyance used for the commercial transportation of frozen desserts or mix, whether powered by motor, by human or animal power or otherwise.~~

~~**7-40-275 Condemnation procedures.**~~

~~Mix or frozen desserts which are found by the department of health to be adulterated or misbranded shall be condemned, and the person who is in custody or possession of said mix or frozen desserts at the time of condemnation shall cause the same forthwith to be destroyed, or, upon written permission of the department the same may be returned to the producer or shipper thereof.~~

~~"Adulterated frozen dessert or mix" means a frozen dessert or mix which bears or contains any poisonous or deleterious substance in a quantity which may render it injurious to health; or which bears or contains any added poisonous or deleterious substance for which no safe tolerance has been established by the State of Illinois or federal regulations, or in excess of such tolerance if one has been established; or which consists, in whole or in part, of any substance unfit for human consumption; or which has been produced, processed, prepared, packed or held under unsanitary conditions; or the container of which is composed, in whole or in part, of any poisonous or deleterious substance which may render the contents injurious to health; or the substance of which has been added thereto or mixed or packed therewith so as to increase its bulk or weight, or reduce its quality or strength, or make it appear better or of greater value than it is.~~

~~"Misbranded frozen dessert or mix" means a frozen dessert or mix whose container bears or is accompanied by any false or misleading written, printed or graphic matter; or which does not conform to its definition and labeling requirements as contained in this chapter and the rules and~~

~~regulations promulgated hereunder or by the Illinois Department of Public Health; or which is not labeled in accordance with the U.S. Food, Drug, and Cosmetic Act, as amended, and applicable provisions of the Code of Federal Regulations, as amended.~~

~~**7-40-280 Sampling procedure.**~~

~~(a) As often as may be required by the department of health, but in no case less than four times within any six-month period, samples of frozen desserts and mix from each frozen dessert plant located within the City of Chicago shall be taken by the department for analysis. Such samples may be taken at any time prior to delivery to the place where frozen desserts and mix are made available to the public. Such frozen dessert plants shall furnish the department, upon request, with the names and addresses of all persons who make frozen desserts or mix available to the public within the City of Chicago to whom mix or frozen desserts are sold or delivered, together with records of the kind and amount of mix or frozen desserts sold or delivered to such persons, and the names and addresses of all persons supplying such frozen dessert plant with milk, milk products and other ingredients used in the manufacture of mix or frozen desserts.~~

~~An accurate daily record shall be kept at each frozen dessert plant showing all purchases of vegetable fats and oils and the amount used. These records shall be available at all times for inspection by the department. Any person processing or packaging ingredients used in frozen desserts shall operate in compliance with the sanitary requirements of this chapter 7-40 and the rules and regulations promulgated hereunder.~~

~~(b) Each frozen dessert plant located outside the City of Chicago whose products are intended for sale or distribution within the City of Chicago shall be inspected and samples taken at intervals not exceeding 90 days and such inspections and sampling shall be carried out no less than four times annually by a supervising agency acceptable to the United States Public Health Service and approved by the department of health.~~

~~(c) Samples of frozen desserts or mix from retail food purveyors, food dispensing establishments, mobile food dispensers, automatic food vending machines, and any other place where frozen desserts are made available to the public in the City of Chicago, shall be taken for analysis by the department as often as it may require, but in no case less than four times within any six-month period. The proprietors of such places shall furnish the department with the names of all persons from whom frozen desserts or mix are obtained, upon request.~~

~~**7-40-285 Milk and milk products used as ingredients.**~~

~~All milk and milk products used as ingredients in mix in frozen desserts shall comply with this chapter 7-40 of this Municipal Code and the rules and regulations of the board of health and shall be from Grade A sources approved by the board of health and which are listed in the current publication of the U.S. Food and Drug Administration Sanitary Compliance and Enforcement Ratings of Interstate Milk Shippers or successor publication with a minimum rating of 90. Fats other than milk fat and the substitution of other products for nonfat milk solids shall not be used in the manufacture of mix or frozen desserts unless approved by the department of health.~~

~~**7-40-290 Pasteurization required.**~~

~~No mix or frozen dessert made from mix which contains milk and milk products may be distributed or sold within the City of Chicago unless such mix has been pasteurized and maintained at a temperature of 40 degrees Fahrenheit or less after pasteurization. Such mix must be frozen within 14 days from the date of pasteurization. All containers of pasteurized mix shall bear the words "Date Pasteurized" followed by the date of pasteurization.~~

~~7-40-295 Disease among employees—Notices required.~~

~~—Notice shall be sent to the department of health immediately by any licensee among whose employees any infectious or communicable disease occurs. When suspicion arises as to the possibility of transmission of infection from any person engaged in the handling of mix, frozen desserts or their ingredients, the commissioner is authorized to order any or all of the following measures:~~

~~—(1) The immediate exclusion of that person from handling mix, frozen desserts, or their ingredients;~~

~~—(2) immediate exclusion of the mix or frozen desserts in question from distribution and use;~~

~~—(3) adequate medical and bacteriological examination of the person, his associates, and of his and their bodily discharges.~~

7-40-300 ~~Manufacturing to be in c~~Compliance with C~~c~~ity ~~regulations~~ rules.

No mix or frozen dessert shall be sold for consumption within the City of Chicago, unless it has been produced, processed, transported and handled in compliance with the requirements ~~of this chapter and~~ of the rules ~~and regulations promulgated hereunder~~ of the Department of Health.

~~**7-40-305 Adulterated or misbranded desserts and mixes.**~~

~~—No person shall produce, provide, sell, offer or expose for sale, deliver or have in his possession with intent to deliver, any mix or frozen dessert which is adulterated or misbranded.~~

Article ~~XI~~ VI. Milk and Milk Products

~~**7-40-310 Definitions.**~~

~~—The following definitions shall apply in the interpretation and enforcement of this article, notwithstanding the definitions contained in Chapter 4-8. Any standards or limits contained within any definitions of milk or a milk product shall be construed to forbid the sale, exchange, disposal or delivery of nonconforming items for human food in the city.~~

~~—"Authorization" means permission given to a processing plant or supplier located outside the corporate limits of the City of Chicago to process a given milk product for sale in the City of Chicago and issued by the department of health.~~

~~—"Dairy farm" means any place or premises where one or more cows or goats are kept and from which a part or all of the milk products are provided, sold or offered for sale to a milk plant, transfer station or receiving station.~~

~~—"Inspection period" means such period of time as the department of health may designate, within which compliance with this Code and rules and regulations of the board of health shall be determined for all milk and milk products; provided, that the inspection period shall in no case exceed six months for dairy farms and three months for milk plants and receiving stations and transfer stations.~~

~~—"License" means permission or authorization issued by the department of health to operate a milk plant or milk vehicle for the processing or distribution of milk and milk products in the city or to sell, offer for sale, expose for sale, dispose of, exchange, deliver or to store for such purposes, milk or milk products in the city for consumption in the city.~~

~~—"Milk distributor" means any person who offers for sale, or sells, or delivers to another, any milk or milk products for human consumption.~~

~~—"Milk hauler" means any person who transports raw milk or raw milk products to or from a milk plant, receiving or transfer station.~~

~~—"Milk plant" means any place, premises or establishment where milk or milk products are collected, handled, processed, stored, bottled, pasteurized or prepared for distribution.~~

~~—"Milk producer" means any person who operates a dairy farm and provides, sells or offers milk for sale to a milk plant, receiving station or transfer station.~~

~~"Milk products" means and includes cream, light cream, coffee cream, table cream, whipping cream, light whipped cream, heavy cream, heavy whipping cream, whipped cream, whipped light cream, whipped table cream, sour cream, cultured sour cream, half-and-half, sour half-and-half, cultured half-and-half, reconstituted or recombined milk and milk products, concentrated milk, concentrated milk products, flavored milk, skim milk, low-fat milk, yogurt, low-fat yogurt, nonfat yogurt, fortified milk and milk products, vitamin D milk and milk products, homogenized milk flavored milk or milk products, eggnog and eggnog-flavored milk, buttermilk, cultured buttermilk, cultured milk, cultured whole milk buttermilk, acidified milk and milk products, low sodium milk and such other products as may from time to time be designated by the department of health and which meet the applicable definitions and standards of identity as promulgated pursuant to the Federal Food, Drug and Cosmetic Act and published in the Code of Federal Regulations, Chapter 1, Title 21, as amended. "Milk products" also means and includes milk which has been treated to ensure breakup of fat globules to such extent that after 48 hours of quiescent storage at 40 degrees Fahrenheit no visible cream separation occurs on the milk, and the fat percentage of the top 100 milliliters of milk in a quart, or a proportionate volumes in containers of other sizes, does not differ by more than ten percent from the fat percentage of the remaining milk as determined after thorough mixing. The word milk shall be interpreted to include homogenized milk. "Milk products" also means and includes the lacteal secretion obtained by the complete milking of one or more healthy cows, practically free from colostrum. Such secretion shall contain not less than eight and one- half percent of nonfat milk solids and less than three and one-quarter percent of milk fat. Milk shall be interpreted to include goat and ewe milk.~~

~~"Milk-receiving station" means any place, premises or establishment where raw milk is received, collected, handled, stored or cooled and prepared for further transportation.~~

~~"Official laboratory" means a biological, chemical or physical laboratory which is under the direct supervision of the state health authority.~~

~~"Officially designated laboratory" means a commercial laboratory authorized to do official work by the supervising agency, or a milk industry laboratory officially designated by the supervising agency for the examination of producer samples of Grade A raw milk for pasteurization.~~

~~"Optional ingredients" means dry milk products, concentrated milk, concentrated milk products, flavors, sweeteners, stabilizers, emulsifiers, acidifiers, vitamins, minerals and similar ingredients, and such other ingredients as may be approved by the department of health.~~

~~"Pasteurization". The terms pasteurization, pasteurized and similar terms shall mean the process of heating every particle of milk or milk products in equipment which is properly operated and approved by the department of health to one of the temperatures given in the following table and held continuously at or above that temperature for at least the corresponding specified times:~~

~~*Temperature*~~	~~*Time*~~
~~*145°F (63°C)~~	~~30 minutes~~
~~*161°F (72°C)~~	~~15 seconds~~
~~191°F (89°C)~~	~~1.0 second~~
~~194°F (90°C)~~	~~0.5 seconds~~
~~201°F (94°C)~~	~~0.1 second~~
~~204°F (96°C)~~	~~0.05 seconds~~
~~212°F (100°C)~~	~~0.01 second~~

~~* If the fat content of the milk is ten percent or more, or if its contains added sweeteners, the specified temperature shall be increased by five degrees Fahrenheit (three degrees Celsius); however, eggnog shall be heated to at least the following temperature and time specifications:~~

~~*Temperature*~~	~~*Time*~~
~~155°F (69°C)~~	~~30 minutes~~
~~175°F (80°C)~~	~~25 seconds~~
~~180°F (83°C)~~	~~15 seconds~~

~~Provided, that nothing in this definition shall be construed as barring any other pasteurization process or temperature requirement which has been recognized by the United States Public Health Service to be equally efficient and which is approved by the state health authority.~~

~~"Person" means any individual, plant operator, partnership, corporation, company, firm, trustee or association.~~

~~"Sanitizing" means the application of an effective method or substance acceptable to the board of health and in accordance with state rules and regulations to a clean surface for the destruction of pathogens and of other organisms as far as if practicable without adversely affecting the equipment, the milk or milk product or the health of consumers.~~

~~"State Health Authority" means the Division of Food, Drugs and Dairies of the Office of Health Protection of the Illinois Department of Public Health or its designee.~~

~~"Transfer station" means any place, premises or establishment where milk or milk products are transferred directly from one transport tank to another.~~

~~7-40-325 Adulteration and misbranding designated.~~

~~No person shall produce, provide, sell, offer or expose for sale, deliver or have in possession with intent to sell or deliver, any milk or milk products all or any part of which is ultimately delivered in the City of Chicago, which is adulterated or misbranded.~~

~~Milk and milk products are adulterated (1) if they bear or contain any poisonous or deleterious substance in a quantity which may render them injurious to health; (2) if they bear or contain any added poisonous or deleterious substance for which no safe tolerance has been established by state or federal regulations, or in excess of such tolerance if one has been established; (3) if they consist, in whole or in part, of any substance unfit for human consumption; (4) if they have been produced, processed, prepared, packed or held under unsanitary conditions; (5) if the containers are composed, in whole or in part, of any poisonous or deleterious substance which may render the contents injurious to health; or (6) if any substance has been added thereto or mixed or packed therewith so as to increase the bulk weight, or reduce the quality or strength, or make them appear better or of greater value than they are.~~

~~Milk and milk products are misbranded (1) when their container bears or accompanies any false or misleading written, printed or graphic matter; (2) when such milk and milk products do not conform to their definitions as contained in this Code; or (3) when such products are not labeled in accordance with Section 7-40-330 of this Code and applicable state rules and regulations.~~

~~7-40-330 Labeling and bills of lading.~~

~~All bottles, cans, packages and other containers (including storage tanks and milk transport tanks) enclosing milk or any milk product defined in Section 7-40-310 shall be plainly marked or labeled with the following, and only such other information as may be designated by the department of health:~~

~~(a) the name of the contents as given in the definitions of Section 7-40-310;~~
~~(b) the word "raw" if the contents are raw, and the identity of the producer, or receiving station, as the case may be;~~
~~(c) the word "pasteurized" if the contents have been pasteurized; the words "ultra-pasteurized", if the product is processed at temperatures of 280 degrees Fahrenheit or higher in accordance with the rules and regulations of the board of health. The plant national uniform code number and /or the Chicago board of health license number where pasteurized;~~
~~(d) the classes of milk and milk products as designated by Section 7-40-350;~~
~~(e) in the case of vitamin D milk or milk products, the designation vitamin D (and the number of international units added per quart) and such other information as may be required by the department of health;~~
~~(f) The words "nonfat milk solids added", and the percentage added, if applicable;~~
~~(g) In the case of fortified milk or milk products, the word "fortified" (and the amount of vitamins and minerals added per quart);~~
~~(h) The words "artificially sweetened" and the names of such nonnutritious or artificial sweetener, if such is used;~~
~~(i) In the case of low sodium milk or milk products, the maximum sodium content in milligrams per quart and the maximum sodium content per 100 milliliters;~~
~~(j) On all containers of milk products received by pasteurization plants from receiving stations, the date received by the receiving station;~~
~~(k) The common name of stabilizers, distillates, acidifiers and other ingredients, if such are used;~~
~~(l) In the case of concentrated milk products, the specific name of the product shall be substituted for the generic term concentrated milk products, e.g., homogenized concentrated milk, concentrated skim milk, concentrated chocolate flavored low fat milk;~~
~~(m) In the case of flavored milk, flavored milk products, or flavored reconstituted milk, the name of the principal flavor shall be substituted for the word "flavored";~~
~~(n) In the case of cultured milk and milk products, the special type culture used may be substituted for the word "culture" e.g., acidophilus buttermilk, Bulgarian buttermilk;~~
~~(o) In the case of recombined or reconstituted milk or milk products, the word "recombined" or "reconstituted";~~
~~(p) In the case of the pasteurized concentrated milk or milk products, the proportion of volume of water to be added for recombining;~~
~~(q) The word "milk" shall not appear or be used on any label, cap, receptacle or container for any products except those defined in this chapter as milk, flavored milk, low-fat milk, flavored low-fat milk, skimmed milk, flavored skimmed milk, buttermilk, cultured buttermilk, cultured milk, vitamin D milk, unless approved by the department of health.~~
~~All marks and labels shall be in letters of an approved size, kind and color, and shall contain no marks or words which are misleading. Proof print or sketch of the bottle cap or cover, single-service container, can tag or label, showing the size, content and arrangement of the lettering thereon shall be submitted to and approved by the department of health prior to the use of same. Whenever milk or milk products are packaged in glass bottles, jars or cans, the name and address blown into or embossed upon such container shall not be other than or different from that which is indicated on cap, cover or tag, unless approved by the department of health.~~
~~The original tags or labels shall remain on all containers until the milk or milk products in such containers are emptied therefrom for processing or sale. In the case of pasteurized milk and milk products, all of the necessary foregoing information shall be shown in an approved manner, and shall be of a design and color which makes the wording legible.~~
~~All vehicles and transport tanks containing milk or milk products shall be legibly marked with the name and address of the milk plant or hauler in possession of the contents;~~

~~(r) Labels on all cans, bottles and other containers of pasteurized milk shall bear the words "Date Pasteurized" followed by the date of pasteurization and the words "not to be sold after" and thereafter the last date on which the milk or milk product is to be sold to the final consumer, the height of the letters of the date to be not less than three-sixteenths of an inch on the label of the single service paper container or on bottle caps, where such are used and not less than five-eighths of an inch on tags or labels on or attached to each container when the product is marketed in bulk containers. All date labeling required by the provisions of this subsection shall conform to the incidence and procedures set by the Illinois Department of Public Health according to the Illinois Revised Statutes, Chapter 56 1/2, Section 2204.~~

~~There shall appear on the tags or labels affixed to cans of milk the date of receipt from the producer; however, in the case of condensed products and cream, the date processed shall appear.~~

~~All vehicles and transport tanks transporting milk and milk products in bulk to a processing plant within limits of the City of Chicago shall be required to be sealed, and for each shipment a statement or bill of lading shall be prepared containing the following information:~~

~~1. shipper's name, address, and permit and/or authorization number;~~
~~2. license number of hauler, if not employee of shipper;~~
~~3. point of origin of shipment;~~
~~4. tanker identity number;~~
~~5. name of product;~~
~~6. weight of product;~~
~~7. grade of product;~~
~~8. temperature of product;~~
~~9. date of shipment;~~
~~10. name of supervising health authority at the point of origin;~~
~~11. whether the contents are raw, pasteurized or otherwise heat treated.~~

~~Such statements shall be prepared in triplicate and shall be kept on file by the shipper, the consignee and the carrier for a period of six months~~ for the information of the department of health.

~~7-40-340 Delivery, handling and receiving of milk.~~

~~All milk produced shall be delivered daily to a milk receiving station, transfer station or a pasteurization plant; provided however, that the department of health may authorize every other day delivery of milk to a milk receiving station, transfer station or pasteurization plant from dairy farms having equipment approved by the duly certified supervising enforcement agency by which all milk produced may be properly cooled in accordance with the certified supervising agency regulations and so maintained until collected under procedures prescribed by the department of health to insure production of milk meeting the standards established for raw milk for pasteurization. The department of health is hereby authorized to supervise and conduct scientific experiments and field testing of any method of handling and delivery of milk, and the department of health may authorize the sale of milk produced under such experimental program if it shall determine that milk so produced meets the standards for raw milk for pasteurization set by this chapter.~~

~~All milk received by pasteurization plants shall be pasteurized within 48 hours of receipt by the processing plant.~~

~~7-40-345 Bulk sales—Notice required.~~

~~Every restaurant, café, soda fountain, or other establishment serving milk or milk products in bulk shall display at all times, in a place designated by the department of health, a notice approved by the department of health, giving all information required with regard to labeling milk containers and such other information required by the department of health.~~

7-40-350 Pasteurization of milk and milk products.

No milk or milk products shall be sold in the City of Chicago except grade A pasteurized milk and milk products. Grade A pasteurized milk and milk products shall conform with the rules ~~and regulations~~ of the ~~board~~ Department of ~~h~~Health for Grade A pasteurized milk and milk products.

~~All Grade A milk for pasteurization and all Grade A pasteurized milk and milk products shall be produced, processed and pasteurized to conform with the chemical, bacteriological and temperature standards and the sanitation requirements of the rules and regulations of the board of health.~~

~~No process other than pasteurization, processing methods integral therewith, or appropriate refrigeration shall be applied to milk and milk products for the purpose of removing or deactivating organisms, unless approved by the board of health.~~

~~**7-40-355 Storage and container requirements.**~~

~~Except as provided for under the provisions of this chapter, no milk producer or distributor shall transfer milk or milk products from one container or tank truck to another on the street, in any vehicle, store or in place except a milk plant, receiving station, transfer station or milk house especially used for that purpose. The dipping or ladling of milk or fluid milk products is prohibited.~~

~~It shall be unlawful to sell or serve any milk or fluid milk products except in the individual original container received from the distributor, or from an approved bulk dispenser; provided, that this requirement shall not apply to milk for mixed drinks requiring less than one-half pint of milk, or to cream, whipped cream, or half and half which is consumed on the premises and which may be served from the original container of not more than one-half gallon capacity, or from a bulk dispenser approved for such service by the department of health.~~

~~All milk and milk products shall be stored and maintained at temperatures of 40 degrees Fahrenheit or less.~~

~~If containers of pasteurized milk and milk products are stored in ice, the storage containers shall be properly drained.~~

~~**7-40-360 Time limit on sales.**~~

~~All pasteurized milk, flavored milk, cream, half and half, low fat and skim milk or skimmed milk shall be sold not later than 14 days from the day of pasteurization, and such maximum time limit shall be designated on the label, cap or tag in accordance with the provisions of Section 7-40-330.~~

~~Milk products processed at temperatures known as ultrahigh heat pasteurization in accordance with the rules and regulations of the board of health shall have a time limit of sale in accordance with the applicable regulations and such limit shall be designated on the label in accordance with provisions of Sections 7-40-325 and Section 7-40-330.~~

~~**7-40-365 Inspection and supervision of dairy farms, milk plants and stations.**~~

~~Each dairy farm, milk plant, receiving station, transfer station whose milk or milk products are intended for sale or distribution within the City of Chicago shall be under the supervision of a qualified supervising enforcement agency which is certified by the United States Public Health Service, Food and Drug Administration. The plant shall be listed with a grade of 90 or better in the U.S.P.H./F.D.A. Sanitation, Compliance and Enforcement Ratings of Interstate Milk Shippers, as published and amended from time to time.~~

~~Every milk producer, hauler, distributor or plant operator shall upon request of the department of health, permit access of officially designated persons to all parts of his establishment or facilities to determine compliance with the provisions of this Code. A distributor or plant operator shall furnish the department of health, upon request, for official use only, a true statement of~~

~~actual quantities of milk and milk products of each grade purchased and sold, and a list of all sources of such milk and milk products, records of inspections, tests, and pasteurization time and temperature records.~~

~~It shall be unlawful for any person in an official capacity, who obtains any information under the provision of this Code which is entitled to protection as a trade secret (including information as to quantity, quality, source or disposition of milk or milk products, or results of inspections or tests thereof) to use such information to his own advantage or to reveal it to any unauthorized person.~~

~~**7-40-370 Sampling and analysis.**~~

~~During any period of six consecutive months, at least four samples of raw milk for pasteurization shall be taken from each producer and four samples of raw milk for pasteurization shall be taken from each milk plant after receipt of the milk by the milk plant and prior to pasteurization. In addition, during any consecutive six months, at least four samples of pasteurized milk and at least four samples of each milk product defined in this Code shall be taken from every milk plant. Samples of milk and milk products shall be taken while in possession of the producer or distributor at any time prior to final delivery. Samples of milk and milk products from dairy retail stores, food service establishments, grocery stores and other places where milk and milk products are sold, shall be examined periodically as determined by the department of health, and the results of such examination shall be used to determine compliance with this Code. Proprietors of such establishments shall furnish the department of health, upon its request, with the names of all distributors from whom milk products are obtained.~~

~~Required bacterial counts and cooling temperature checks shall be performed on raw milk for pasteurization. In addition, antibiotic tests on each producer's milk or on commingled raw milk shall be conducted at least four times during any consecutive six months. When commingled milk is tested, all producers shall be represented in the samples. All individual sources of milk shall be tested when test results on the commingled milk are positive. Required bacterial counts, coliform determinations, phosphatase, and cooling temperature checks shall be performed on pasteurized milk and milk products.~~

~~Whenever a phosphatase test is positive, the cause shall be determined. Where the cause is improper pasteurization, it shall be corrected, and any milk or milk products involved shall not be offered for sale.~~

~~Samples shall be analyzed at an official or appropriate officially designated laboratory. All sampling procedures and required laboratory examinations shall be in substantial compliance with the current edition of standard methods for the examination of dairy products of the American Public Health Association, and the current edition of official methods of analysis of the Association of Official Analytical Chemists. Such procedures and examinations shall be evaluated in accordance with the methods of evaluating milk laboratories recommended by the United States Public Health Service. Examinations and tests shall be conducted to detect adulterants, including pesticides, as the board of health shall require. Assays of vitamin D milk or milk products and fortified milk and milk products shall be made at least annually in a laboratory acceptable to the department of health.~~

7-40-375 Milk and milk Pproducts shipped from beyond inspection limits.

Milk and milk products from points beyond the limits of inspection of the City of Chicago may not be sold in the City of Chicago unless produced and pasteurized under provisions identical with those of this chapter and approved by the supervising inspectional agency, ~~and listed in the Sanitation Compliance and Enforcement Ratings of Interstate Milk Shippers, as published and amended from time to time, with a minimum grade of 90.~~

~~**7-40-380 Prevention of transmission of infections.**~~

~~When suspicion arises as to the probability of transmission of infection from any person concerned directly or indirectly with the handling of milk or milk products, the department of health is authorized to require any of the following measures, or any additional measures which it may deem necessary:~~

~~1. the immediate exclusion of that person from milk handling;~~

~~2. the immediate exclusion of the milk supply concerned from distribution and use;~~

~~3. adequate medical and bacteriological examination of the person, of his associates and of his and their bodily discharges.~~

~~Notice shall be sent to the department of health immediately by the processor and/or distributor of milk or milk products in whose milk plant any case of sickness, or any infectious, contagious or communicable disease occurs.~~

Article ~~XII~~ VII. Violation of Chapter Provisions

7-40-390 Violation – Penalty.

~~The board of health shall promulgate rules and regulations classifying violations of this chapter as critical, serious or minor. Any person who violates or who resists the enforcement of any provision of this chapter shall be fined $500.00 for each critical violation; $250.00 for each serious violation; and $250.00 for each minor violation that is not corrected upon reinspection by the health authority. A separate and distinct offense shall be held to have been committed each and every day on which any person shall be guilty of such violation; provided that, the intervening days between when a license holder whose license has been suspended applies for restoration of the license and a reinspection has been conducted by the department of health shall not constitute separate offenses if the violation was found to be corrected upon reinspection.~~ The penalty for violations of this chapter is set forth in section 7-42-090.

SECTION 5. Chapter 7-42 of the Municipal Code of Chicago is hereby amended by deleting the language stricken through and by inserting the language underscored, as follows:

7-42-010 Inspections.

For the purposes of Sections 7-42-010, 7-42-015 and ~~Section~~ 7-42-020, the word "owner" shall include the owner, operator, licensee or person in charge of any food establishment or vehicles used for the storage, transportation or vending of foods, subject to the provisions of Chapter 4-8.

(a) The Ddepartment of Hhealth shall have authority to inspect food establishments at such intervals as set forth in rules ~~and regulations adopted by~~ of the Department of Health ~~board of health~~ to determine such food establishments' compliance with the requirements of this code and the rules ~~and regulations~~ of the ~~board~~ Department of Hhealth. For purposes of such inspections, the ~~board~~ Department of Hhealth shall create categories of food establishments based on the level of potential risk that such food establishments may pose to the public health.

(b) Whenever the health authority inspects an establishment, the inspector shall record the findings of the inspection on a summary report form provided by the Ddepartment of Hhealth for this purpose. Such reports shall be signed by both the inspector and the establishment's representative, and one copy of the summary report shall be left with the management of the establishment and shall be posted by the health authority upon an inside wall of the establishment in an area visible to all diners; if the food establishment is a grocery store or delicatessen, the summary report shall be posted in an area visible to all customers. It shall be unlawful for any person except an authorized agent of the Ddepartment of Hhealth to deface or remove any such posted summary report, and a violation of this provision may result in

suspension of any and all licenses and permits issued to the owner of that particular food establishment.

(c) It shall be the duty of every owner to permit a representative of the Ddepartment of Hhealth, after proper identification, to enter at any reasonable time and make inspections of the facilities, equipment and vehicles for determining compliance with the requirements of this Municipal Code and the rules of the Department of Health relating to health and sanitation and, when required to do so, the owner shall furnish samples of any foods prepared, kept, sold or transported by any such food establishment as often as the Ccommissioner of Hhealth may deem necessary to determine that the foods are free from alteration, not misbranded, do not contain an excessive number of microorganisms or their toxins, and otherwise comply with the provisions of this Municipal Code and the rules ~~and regulations~~ of the ~~board~~ Department of Hhealth. The owner shall answer all reasonable and proper questions and permit the health authority to examine records of the establishment to obtain pertinent information relating to food~~, water, beverages~~ and supplies received or used and persons employed. Any samples provided shall be examined or analyzed under the direction of the Ddepartment of Hhealth, and a record of each such examination or analysis shall be made and kept in the offices of the department. Upon failure or refusal by an owner to permit inspection or to furnish required samples, the Ccommissioner shall immediately suspend any and all licenses or permits issued to the owner of that particular food establishment.

7-42-020 "Held for inspection" procedures.

(a) Upon written notice to the owner, the Ddepartment of Hhealth may place a "Held for Inspection" order on any food which the health authority determines or has probable cause to believe to be unwholesome or otherwise adulterated or misbranded. At the request of the owner, foods so held for inspection shall be permitted to be suitably stored pending analysis reports or voluntarily denatured and disposed of under Ddepartment of Hhealth supervision.

(b) It shall be unlawful for any person to remove the "Held for Inspection" tag or seal placed on the food by the Ddepartment of Hhealth, nor shall the containers of such food be removed from the premises or destroyed without permission of the Ddepartment of Hhealth except on order of a court of competent jurisdiction. The Ddepartment may vacate a "Held for Inspection" order or may by written order direct the owner or person in charge of the food to denature or destroy such food, bring it in compliance with the provisions of this Code and the rules ~~and regulations~~ of the ~~board~~ Department of Hhealth or dispose of it for nonhuman use as may be approved by the Ddepartment of Hhealth. Any order of the Ddepartment of Hhealth to denature or destroy food shall be stayed pending appeal if the order is appealed to a court of competent jurisdiction within three (3) calendar days. Nothing in this section shall preclude any court action based upon a finding of unwholesome or adulterated foods.

(c) Upon written notice to the owner, a "Held for Inspection" order may be placed by the Department of Health on any piece of equipment that is believed to be inoperable or that the Department has not approved for commercial use. "Held for Inspection" shall have the meaning ascribed to this term in the rules of the Department of Health.

7-42-030 Violations of provisions – Classification and notice.

(a) Classification of violations. The Commissioner of Health ~~board of health~~ shall promulgate rules ~~and regulations~~ classifying violations of this chapter, Chapter 7-38~~,~~ or Chapter 7-40, or the rules ~~and the rules and regulations promulgated thereunder~~ of the Department of Health, or rules promulgated by the Illinois Department of Public Health that are incorporated by reference into this Code, or any other provision of this Municipal Code relating to health and sanitation in any food establishment, or Sections 2, 4, or 7 of the most current version of the FDA's Pasteurized Milk Ordinance, as ~~critical~~ priority item, ~~serious~~ priority foundation item, or ~~minor~~ core item.

(b) Notice of violations. When the Ddepartment of Hhealth finds a violation of ~~any provision of~~ this chapter, Chapter 7-38~~,~~ or Chapter 7-40, or the rules ~~and regulations promulgated thereunder~~ of the Department of Health, or rules promulgated by the Illinois Department of Public Health that are incorporated by reference into this Code, or any other provision of this Municipal Code relating to health and sanitation in any food establishment, or Sections 2, 4, or 7 of the most current version of the FDA's Pasteurized Milk Ordinance, the Ddepartment shall deliver to the licensee written notice of the violation with a copy of the inspection report which shall set a date by which the violation shall be corrected and designate each violation as ~~critical~~ priority item, ~~serious~~ priority foundation item, or ~~minor~~ core item as classified by the Commissioner of Health ~~board of health~~.

(c) Correction of violations. Core item violations that are not corrected by the next routine inspection of the Department of Health shall be classified as a priority foundation item violation. Priority foundation item violations that are not corrected in the time frame specified by the Department of Health shall be classified as priority item violations.

7-42-035 License suspension.

Whenever an inspection indicates that the conditions in the food establishment create an imminent hazard to the public health, the license of the food establishment shall be immediately suspended, including whenever an inspection indicates ~~that a critical~~ the existence of a priority item violation ~~exists which is not capable of being~~ that cannot be corrected prior to the conclusion of the inspection. ~~Except additional time may be given for correction of a priority violation, and license not immediately suspended, if the violation will not result in an imminent health hazard as determined by the Department of Health.~~ The Department may grant additional time to correct a priority violation in lieu of immediately suspending a license if the Department deems that the violation does not pose an imminent health hazard.

7-42-040 Request for time extension~~; procedures for preliminary hearing to contest inspection report findings.~~

(a) After the owner receives a notice of a violation from the Ddepartment of Hhealth, as evidenced by the inspection report, but before the allotted time has elapsed for compliance, the owner may request an extension in writing. The Commissioner of Health ~~board may~~ promulgate rules to administer this subsection. ~~preliminary hearing to file exceptions to and contest the findings of the inspection report or he may request the commissioner to extend the time allowed for compliance. In any case, the request must be filed with the commissioner within 24 hours of receipt of the notice of violation, excluding Saturdays, Sundays and legal holidays. Upon receipt of a request for a hearing, the commissioner shall institute an action with the department of administrative hearings which shall appoint an administrative law officer who shall conduct the preliminary hearing within 48 hours of the owner's request for a hearing, excluding Saturdays, Sundays and legal holidays.~~

~~(b) Unless the administrative law officer finds that there is no probable cause to believe that the violations exist or a time extension is granted by the commissioner, the commissioner may immediately suspend any and all licenses or permits related to public health and safety issued to the owner of the food establishment upon the owner's failure to correct the violations within the time allotted in the notice of violation; provided that the commissioner shall immediately suspend all licenses of the food establishment related to public health and safety if any of the violations found not to have been corrected is critical or serious.~~

~~(c)~~ (b) Nothing in this section shall prevent the Ccommissioner from immediately suspending a license or permit pursuant to Section 7-42-035 or seeking an enforcement action pursuant to Section 7-42-085.

7-42-050 Removal of suspended licenses and permits.

Upon suspension of any license and permits of a food establishment, all operations related to any such suspended license or permits shall cease at once, and such license and permits shall be removed from the establishment and delivered to the Ddepartment of Hhealth. The Ddepartment of Hhealth may ~~cause~~ conspicuously place a ~~"notice of closure"~~ "license suspended" sign ~~to be conspicuously placed~~ upon that part of the food establishment related to any such suspended license or permits and to which the public has access. It shall be unlawful for any person to remove, cover, or deface a ~~"notice of closure"~~ "license suspended" sign placed on a food establishment unless authorized to do so by the Ddepartment of Hhealth. The health authorities shall promptly notify the Chicago Police Department of the suspension, and the Ppolice Ddepartment shall enforce the cessation of all affected operations.

7-42-060 Application for restoration of suspended license.

A license holder whose license has been suspended may at any time apply for restoration of the license. Within ~~48 hours~~ two (2) business days after the Ddepartment of Hhealth receives such application, accompanied by a statement signed by the licensee that the provisions previously violated have been complied with, the Ddepartment of Hhealth shall reinspect the establishment to assure that the applicant is complying with the requirements of this Code.~~; provided, however, that between the hours of 3 p.m. on Friday and 9 p.m. on Sunday, the department of health shall reinspect as soon as possible, but in no event later than 48 hours after the time application for restoration is made.~~ When the reinspection indicates full compliance, the license shall be restored and the Chicago Police Department so notified~~; provided that a license suspended a second or subsequent time shall not be restored sooner than the expiration of 48 hours from the time of suspension~~.

7-42-065 Partial closures.

In any instance in which a license is suspended under this chapter, the Ccommissioner of Hhealth may order closed that portion of the food establishment which created a public health hazard, and allow the remaining portion of the establishment to remain open for business, if the Ccommissioner determines that a partial closure would not jeopardize public health or safety.

7-42-080 License revocation.

Upon a record of repeated violations of this ~~Municipal~~ Code or the rules ~~and regulations~~ of the ~~board~~ Department of Hhealth related to health and sanitation, or repeated suspensions of a food establishment license, the Ccommissioner may recommend the revocation of the license and any other license relating to the conduct of business at the food establishment to the Ddepartment of Bbusiness Aaffairs and Cconsumer Pprotection in accordance with the requirements of Chapter 4-4 of ~~the Municipal~~ this Code.

7-42-085 Enforcement.

(a) If any person violates, or resists the enforcement of, ~~any provision of~~ this chapter, Chapter 7-38, or Chapter 7-40, or the rules ~~and regulations promulgated thereunder~~ of the Department of Health, or rules promulgated by the Illinois Department of Public Health that are incorporated by reference into this Code, or any other provision of the Municipal Code relating to health and sanitation in any food establishment, or Sections 2, 4, or 7 of the most current version of the FDA's Pasteurized Milk Ordinance, the Ccommissioner of Hhealth or the Commissioner's designee may issue a notice of violation ~~may~~ to initiate an action with the Ddepartment of Aadministrative Hhearings seeking to ~~suspend all licenses and permits issued to the owner and/or~~ impose a fine. The Ccommissioner may also recommend to the Ddepartment of Bbusiness Aaffairs and Cconsumer Pprotection the revocation of the owner's licenses and permits.

(b) The pertinent jurisdiction referenced in the FDA's Pasteurized Milk Ordinance is the City of Chicago, and the pertinent "regulatory agency" referenced in that Ordinance is the Department of Health.

~~(b)~~ (c) Nothing in this chapter shall preclude bringing court action based on any violations of this Code.

7-42-090 Violation – Penalty.

Except as otherwise provided in this Code, ~~Any~~ any person who violates, or who resists the enforcement of, ~~any provision of~~ this chapter, Chapter 7-38, or Chapter 7-40, or the rules ~~and regulations promulgated thereunder~~ of the Department of Health, or rules promulgated by the Illinois Department of Public Health that are incorporated by reference into this Code, or any other provision of the Municipal Code relating to health and sanitation in any food establishment, or Sections 2, 4, or 7 of the most current version of the FDA's Pasteurized Milk Ordinance, shall be fined $500.00 for each ~~critical~~ priority violation; and $250.00 for each ~~serious~~ priority foundation violation. ~~; and $250.00 for each minor violation that is not corrected upon reinspection by the health authority~~. A separate and distinct offense shall be deemed to have been committed for each and every day on which any person shall be guilty of such violation; provided that, the intervening days between when a license holder whose license has been suspended applies for restoration of the license and a reinspection has been conducted by the Ddepartment of Hhealth shall not constitute separate offenses if the violation was found to be corrected upon reinspection.

SECTION 6. After passage and publication, this ordinance shall take effect on July 1, 2018.

COMMITTEE ON HOUSING AND REAL ESTATE.

ACCEPTANCE OF BIDS FOR PURCHASE OF CITY-OWNED PROPERTIES AT VARIOUS LOCATIONS IN ACCORDANCE WITH ADJACENT NEIGHBORS LAND ACQUISITION PROGRAM.

The Committee on Housing and Real Estate submitted the following report:

CHICAGO, December 13, 2017.

To the President and Members of the City Council:

Your Committee on Housing and Real Estate, for which a meeting was held on December 12, 2017, having had under consideration the ordinances introduced by Mayor Rahm Emanuel on November 8, 2017, these being the sale of City-owned properties under the Adjacent Neighbors Land Acquisition Program at various locations, begs leave to recommend that Your Honorable Body *Pass* said ordinances transmitted herewith.

This recommendation was concurred in by a voice vote of all committee members present, with no dissenting votes.

Respectfully submitted,

(Signed) JOSEPH A. MOORE,
Chairman.

On motion of Alderman J. Moore, the said proposed ordinances transmitted with the foregoing committee report were *Passed* by yeas and nays as follows:

Yeas -- Aldermen Moreno, Hopkins, Dowell, King, Hairston, Mitchell, Harris, Beale, Sadlowski Garza, Thompson, Cárdenas, Quinn, Burke, Lopez, Foulkes, D. Moore, Curtis, O'Shea, Cochran, Brookins, Muñoz, Zalewski, Scott, Solis, Maldonado, Burnett, Ervin, Taliaferro, Reboyras, Santiago, Mell, Austin, Ramirez-Rosa, Villegas, Mitts, Sposato, Laurino, O'Connor, Napolitano, Reilly, Smith, Tunney, Arena, Cappleman, Pawar, Osterman, J. Moore, Silverstein -- 48.

Nays -- None.

Alderman Beale moved to reconsider the foregoing vote. The motion was lost.

The following are said ordinances as passed (the italic heading in each case not being a part of the ordinance):

6515 S. Rhodes Ave.

[O2017-7934]

WHEREAS, The City of Chicago ("City") is a home rule unit of government by virtue of the provisions of the Constitution of the State of Illinois of 1970 and, as such, may exercise any power and perform any function pertaining to its government and affairs; and

WHEREAS, The City, through the foreclosure of demolition liens, tax sales and other methods of acquisition, has acquired title to numerous parcels of real property which are of minimal value and costly to clean up and maintain, and because title to such properties was vested in the City, the properties were exempted from real estate taxes, thus depriving the City of revenue; and

WHEREAS, Pursuant to an ordinance (the "Original Program Ordinance") adopted by the City Council of the City ("City Council") on March 6, 1981 and published on pages 5584 and 5585 of the *Journal of the Proceedings of the City Council of the City of Chicago* (*"Journal"*) for such date, the City established a program for the disposition of certain vacant real property owned by the City known as the Adjacent Neighbors Land Acquisition Program; and

WHEREAS, The Original Program Ordinance was amended by ordinances adopted on July 23, 1982 and published in the *Journal* for such date at pages 11830 -- 11833, and on January 7, 1983 and published in the *Journal* for such date at pages 14803 -- 14805 (the Original Program Ordinance and such two amending ordinances, collectively, the "Original ANLAP Ordinances"); and

WHEREAS, Pursuant to an ordinance adopted by the City Council on September 14, 1994 and published in the *Journal* for such date at pages 56195 -- 56198, the City Council repealed the Original ANLAP Ordinances, and established a new program, also known as the Adjacent Neighbors Land Acquisition Program, for the disposition of certain vacant real property owned by the City, which ordinance was subsequently amended by ordinances adopted on September 4, 2002 and published in the *Journal* for such date at pages 92771 -- 92773, and on July 28, 2010 and published in the *Journal* for such date at pages 97370 -- 97374, and on June 25, 2014 and published in the *Journal* for such date at pages 83533 -- 83535 (such new program, as amended, the "ANLAP Program"); and

WHEREAS, Pursuant to the ANLAP Program, as codified at Municipal Code Chapter 2-159-010, et seq. (the "ANLAP Program Ordinance"), a qualified City-owned parcel may be sold if it has an appraised value of not more than Fifty Thousand Dollars ($50,000); and

WHEREAS, Pursuant to the ANLAP Program: (i) if the property appraises at or for less than Ten Thousand and no/100 Dollars ($10,000.00) the minimum acceptable bid must be

at least One Thousand and no/100 Dollars ($1,000.00); or (ii) if the property appraises at or for less than Twenty Thousand and no/100 Dollars ($20,000.00) but more than Ten Thousand and no/100 Dollars ($10,000.00) the minimum acceptable bid must be at least Two Thousand and no/100 Dollars ($2,000.00); or (iii) if the property appraises for more than Twenty Thousand and no/100 Dollars ($20,000.00) the minimum acceptable bid must be Two Thousand and no/100 Dollars ($2,000.00), plus fifty percent (50%) of the appraised value which exceeds Twenty Thousand and no/100 Dollars ($20,000.00); and

WHEREAS, Pursuant to the ANLAP Program, an Adjacent Neighbor means a person who owns one parcel, or two or more contiguous parcels, of real property that is immediately adjacent to a City-owned parcel and at least one of the parcels is an improved parcel which the person occupies as his primary residence; and

WHEREAS, Pursuant to the ANLAP Program, any deed conveying a parcel pursuant thereto shall contain covenants which: (1) prohibit the grantee from conveying, assigning or otherwise transferring the parcel except in conjunction with the sale of the real estate on which grantee's primary residence is located; and (2) require that the parcel be improved with landscaped open space within six months of the conveyance of such parcel and prohibit the construction of any permanent improvements on the parcel, excluding only improvements made by the grantee on the parcel that constitute an integrated addition to the grantee's primary residence, or a garage appurtenant thereto; and (3) require the grantee to maintain the parcel in accordance with the provisions of the Municipal Code of Chicago. The covenants shall terminate 10 years after the date of the conveyance of the parcel to the grantee; and

WHEREAS, The Department of Planning and Development ("DPD") of the City desires to convey the vacant parcel of real property identified on Exhibit A to this ordinance (the "ANLAP Parcel") to Lola Gray (the "Purchaser"), who has a principal residence of 6513 South Rhodes Avenue, Chicago, Illinois 60637, which ANLAP Parcel is located in the West Woodlawn Redevelopment Project Area ("Area") established pursuant to ordinances adopted by the City Council on May 12, 2010 and published in the *Journal* for such date at pages 90457 through 90562; and

WHEREAS, DPD has caused notice of the proposed sale of the ANLAP Parcel to be sent to all eligible adjacent neighbors (if any) and has also caused public notice advertising the City's intent to enter into the sale of the ANLAP Parcel to the Purchaser to be published in the *Chicago Sun-Times* on July 11, 2017; and

WHEREAS, Purchaser's proposal was the only proposal received by the deadline indicated in the aforesaid notice; and

WHEREAS, Pursuant to Resolution Number 17-056-21 adopted on September 21, 2017, by the Plan Commission of the City of Chicago ("Commission"), the Commission approved the sale of the ANLAP Parcel to the Purchaser; now, therefore,

Be It Ordained by the City Council of the City of Chicago:

SECTION 1. The City hereby accepts the bid of the Purchaser to purchase the ANLAP Parcel, which purchase shall be subject to all of the terms, conditions, covenants and restrictions of the ANLAP Program and the ANLAP Program Ordinance.

SECTION 2. The Mayor or his proxy is authorized to execute, and the City Clerk or Deputy City Clerk is authorized to attest, a quitclaim deed conveying the ANLAP Parcel to the Purchaser for the purchase price of One Thousand and no/100 Dollars ($1,000.00). Such deed shall include a covenant obligating the Purchaser to use the ANLAP Parcel only for a use consistent with the land uses permitted under the redevelopment plan for the Area and consistent with the requirements of the ANLAP Program Ordinance.

SECTION 3. If any provision of this ordinance shall be held to be invalid or unenforceable for any reason, the invalidity of such provision shall not affect any of the other provisions of this ordinance.

SECTION 4. All ordinances, resolutions, motions or orders inconsistent with this ordinance are hereby repealed to the extent of such conflict.

SECTION 5. This ordinance shall take effect upon its passage and approval.

Exhibit "A" referred to in this ordinance reads as follows:

Exhibit "A".

Purchaser:

Lola Gray.

Purchaser's Address:

6513 South Rhodes Avenue
Chicago, Illinois 60637.

Purchase Amount:

$1,000.00.

Appraised Value:

$4,000.00.

Legal Description (subject to title commitment and survey):

Lot 44 in Block 4 in Oakwood Subdivision of the north half of the south half of the northeast quarter of Section 22, Township 38 North, Range 14, East of the Third Principal Meridian, in Cook County, Illinois.

Address:

6515 South Rhodes Avenue
Chicago, Illinois 60637.

Property Index Number:

20-22-219-007-0000.

3021 S. Troy St.

[O2017-7929]

WHEREAS, The City of Chicago ("City") is a home rule unit of government by virtue of the provisions of the Constitution of the State of Illinois of 1970 and, as such, may exercise any power and perform any function pertaining to its government and affairs; and

WHEREAS, The City, through the foreclosure of demolition liens, tax sales and other methods of acquisition, has acquired title to numerous parcels of real property which are of minimal value and costly to clean up and maintain, and because title to such properties was vested in the City, the properties were exempted from real estate taxes, thus depriving the City of revenue; and

WHEREAS, Pursuant to an ordinance (the "Original Program Ordinance") adopted by the City Council of the City ("City Council") on March 6, 1981 and published on pages 5584 and 5585 of the *Journal of Proceedings of the City Council of the City of Chicago* ("*Journal*") for such date, the City established a program for the disposition of certain vacant real property owned by the City known as the Adjacent Neighbors Land Acquisition Program; and

WHEREAS, The Original Program Ordinance was amended by ordinances adopted on July 23, 1982 and published in the *Journal* for such date at pages 11830 -- 11833, and on January 7, 1983 and published in the *Journal* for such date at pages 14803 -- 14805 (the Original Program Ordinance and such two amending ordinances, collectively, the "Original ANLAP Ordinances"); and

WHEREAS, Pursuant to an ordinance adopted by the City Council on September 14, 1994 and published in the *Journal* for such date at pages 56195 -- 56198, the City Council repealed the Original ANLAP Ordinances, and established a new program, also known as the Adjacent Neighbors Land Acquisition Program, for the disposition of certain vacant real property owned by the City, which ordinance was subsequently amended by ordinances adopted on September 4, 2002 and published in the *Journal* for such date at pages 92771 -- 92773, and on July 28, 2010 and published in the *Journal* for such date at pages 97370 -- 97374, and on June 25, 2014 and published in the *Journal* for such date at pages 83533 -- 83535 (such new program, as amended, the "ANLAP Program"); and

WHEREAS, Pursuant to the ANLAP Program, as codified at Municipal Code Chapter 2-159-010, et seq. (the "ANLAP Program Ordinance"), a qualified City-owned parcel may be sold if it has an appraised value of not more than Fifty Thousand and no/100 Dollars ($50,000.00); and

WHEREAS, Pursuant to the current ANLAP Program: (i) if the property appraises at or for less than Ten Thousand and no/100 Dollars ($10,000.00) the minimum acceptable bid must be at least One Thousand and no/100 Dollars ($1,000.00); or (ii) if the property appraises at or for less than Twenty Thousand and no/100 Dollars ($20,000.00) but more than Ten Thousand and no/100 Dollars ($10,000.00) the minimum acceptable bid must be at least Two Thousand and no/100 Dollars ($2,000.00); or (iii) if the property appraises for more than Twenty Thousand and no/100 Dollars ($20,000.00) the minimum acceptable bid must be Two Thousand and no/100 Dollars ($2,000.00), plus fifty percent (50%) of the appraised value which exceeds Twenty Thousand and no/100 Dollars ($20,000.00); and

WHEREAS, Pursuant to the ANLAP Program, an Adjacent Neighbor means a person who owns one parcel, or two or more contiguous parcels, of real property that is immediately adjacent to a City-owned parcel and at least one of the parcels is an improved parcel which the person occupies as his primary residence; and

WHEREAS, Pursuant to the ANLAP Program, any deed conveying a parcel pursuant thereto shall contain covenants which: (1) prohibit the grantee from conveying, assigning or otherwise transferring the parcel except in conjunction with the sale of the grantee's parcel on which his primary residence is located; and (2) require that the parcel be improved with landscaped open space within six months of the conveyance of such parcel and prohibit the construction of any permanent improvements on the parcel, excluding only improvements made by the grantee on the parcel that constitute an integrated addition to the grantee's primary residence, or a garage appurtenant thereto; and (3) require the grantee to maintain the parcel in accordance with the provisions of the Municipal Code of Chicago. The covenants shall terminate 10 years after the date of the conveyance of the parcel to the grantee; and

WHEREAS, The Department of Planning and Development ("DPD") of the City desires to convey the vacant parcel of real property identified on Exhibit A to this ordinance (the "ANLAP Parcel") to Camilo Rico and Josefina Mancilla (the "Purchasers"), who have a principal residence of 2019 South Troy Street, Chicago, Illinois 60623, which ANLAP Parcel is located in the Little Village East Redevelopment Project Area ("Area") established pursuant to ordinances adopted by the City Council on April 22, 2009 and published in the *Journal* for such date at pages 57400 through 57405; and

WHEREAS, DPD has caused notice of the proposed sale of the ANLAP Parcel to be sent to all eligible adjacent neighbors (if any) and has also caused public notice advertising the City's intent to enter into the sale of the ANLAP Parcel to the Purchasers to be published in the *Chicago Sun-Times* on August 23, 2017; and

WHEREAS, Purchasers proposal was the only proposal received by the deadline indicated in the aforesaid notice; and

WHEREAS, Pursuant to Resolution Number 17-065-21 adopted on October 19, 2017, by the Plan Commission of the City of Chicago ("Commission"), the Commission approved the sale of the ANLAP Parcel to the Purchasers; now, therefore,

Be It Ordained by the City Council of the City of Chicago:

SECTION 1. The City hereby accepts the bid of the Purchasers to purchase the ANLAP Parcel, which purchase shall be subject to all of the terms, conditions, covenants and restrictions of the ANLAP Program and the ANLAP Program Ordinance.

SECTION 2. The Mayor or his proxy is authorized to execute, and the City Clerk or Deputy City Clerk is authorized to attest, a quitclaim deed conveying the ANLAP Parcel to the Purchasers for the purchase price of One Thousand and no/100 Dollars ($1,000.00). Such deed shall include a covenant obligating the Purchasers to use the ANLAP Parcel only for a use consistent with the land uses permitted under the redevelopment plan for the Area and consistent with the requirements of the ANLAP Program Ordinance.

SECTION 3. If any provision of this ordinance shall be held to be invalid or unenforceable for any reason, the invalidity of such provision shall not affect any of the other provisions of this ordinance.

SECTION 4. All ordinances, resolutions, motions or orders inconsistent with this ordinance are hereby repealed to the extent of such conflict.

SECTION 5. This ordinance shall take effect upon its passage and approval.

Exhibit "A" referred to in this ordinance reads as follows:

Exhibit "A".

Purchasers:

Camilo Rico and Josefina Mancilla.

Purchaser's Address:

3019 South Troy Street
Chicago, Illinois 60623.

Purchase Amount:

$1,000.00.

Appraised Value:

$8,000.00.

Legal Description (subject to title commitment and survey):

Lot 9 in John Kralovec's Subdivision of Block 23 in Superior Court Commissioners partition of the west half of the southwest quarter of Section 25, Township 39 North, Range 13, East of the Third Principal Meridian, in Cook County, Illinois.

Address:

3021 South Troy Street
Chicago, Illinois 60623.

Property Index Number:

16-25-311-009-0000.

NEGOTIATED SALE OF CITY-OWNED PROPERTIES AT VARIOUS LOCATIONS.

The Committee on Housing and Real Estate submitted the following report:

CHICAGO, December 13, 2017.

To the President and Members of the City Council:

Your Committee on Housing and Real Estate, for which a meeting was held on December 12, 2017, having had under consideration the ordinances introduced by

Mayor Rahm Emanuel on November 8, 2017, these being the negotiated sale of City-owned properties at various locations, begs leave to recommend that Your Honorable Body *Pass* said ordinances and substitute ordinance transmitted herewith.

This recommendation was concurred in by a voice vote of all committee members present, with no dissenting votes.

Respectfully submitted,

(Signed) JOSEPH A. MOORE,
Chairman.

On motion of Alderman J. Moore, the said proposed ordinances and substitute ordinance transmitted with the foregoing committee report were *Passed* by yeas and nays as follows:

Yeas -- Aldermen Moreno, Hopkins, Dowell, King, Hairston, Mitchell, Harris, Beale, Sadlowski Garza, Thompson, Cárdenas, Quinn, Burke, Lopez, Foulkes, D. Moore, Curtis, O'Shea, Cochran, Brookins, Muñoz, Zalewski, Scott, Solis, Maldonado, Burnett, Ervin, Taliaferro, Reboyras, Santiago, Mell, Austin, Ramirez-Rosa, Villegas, Mitts, Sposato, Laurino, O'Connor, Napolitano, Reilly, Smith, Tunney, Arena, Cappleman, Pawar, Osterman, J. Moore, Silverstein -- 48.

Nays -- None.

Alderman Beale moved to reconsider the foregoing vote. The motion was lost.

The following are said ordinances as passed (the italic heading in each case not being a part of the ordinance):

4114 -- 4120 W. Chicago Ave.

[O2017-8439]

WHEREAS, The City of Chicago ("City") is a home rule unit of government by virtue of the provisions of the Constitution of the State of Illinois of 1970 and, as such, may exercise any power and perform any function pertaining to its government and affairs; and

WHEREAS, The City is the owner of the four vacant parcels of property located at 4114 -- 4120 West Chicago Avenue, Chicago, Illinois 60651, which are legally described on Exhibit A attached hereto (the "Properties"), which Properties are located in the Northwest Industrial Corridor Redevelopment Project Area ("Area"), as amended, established pursuant to ordinances adopted by the City Council of the City on December 2, 1998 and published in the *Journal of the Proceedings of the City Council of the City of Chicago* for such date at pages 86178 through 86379; and

WHEREAS, 4106 Chicago LLC (the "Grantee"), who has a principal business of 409 River Grove Lane, Vernon Hills, Illinois 60061, has offered to purchase the Property from the City for the sum of Sixty-eight Thousand and no/100 Dollars ($68,000.00), such amount being the appraised fair market value of the Properties to be improved as a parking lot thereon; and

WHEREAS, Pursuant to Resolution Number 17-069-21 adopted on October 19, 2017, by the Plan Commission of the City (the "Commission"), the Commission approved the negotiated sale of the Properties to the Grantee; and

WHEREAS, Public notice advertising the City's intent to enter into a negotiated sale of the Properties with the Grantee and requesting alternative proposals appeared in the *Chicago Sun-Times*, a newspaper of general circulation, on September 29, 2017, and October 6, 2017; and

WHEREAS, No alternative proposals were received by the deadline indicated in the aforesaid notice; now, therefore,

Be It Ordained by the City Council of the City of Chicago:

SECTION 1. The City Council of the City hereby approves the sale of the Properties to the Grantee for the amount of Sixty-eight Thousand and no/100 Dollars ($68,000.00).

SECTION 2. The Mayor or his proxy is authorized to execute, and the City Clerk or Deputy City Clerk is authorized to attest, a quitclaim deed conveying the Properties to the Grantee. Such deed shall include a covenant obligating the Grantee to use the Properties only for use consistent with the land uses permitted under the redevelopment plan for the Area. Grantee's acceptance of the City's deed shall constitute Grantee's agreement to such covenant. The quitclaim deed shall also contain language substantially in the following form:

> This conveyance is subject to the express condition that: the Properties are improved as a parking lot within 12 months of the date of this deed. In the event that the condition is not met, the City of Chicago may re-enter the Properties and revest title in the City of Chicago. Grantee, at the request of the City of Chicago, covenants to execute and deliver to the City a reconveyance deed to the Properties to further evidence such revesting of title. This right of reverter and re-entry shall terminate upon the issuance of a certificate of completion, release or similar instrument by the City of Chicago.
>
> The Grantee acknowledges that if the Grantee develops the Properties with a residential housing project, as defined under and that is subject to Section 2-45-115 of the Municipal Code of the City (the "2015 Affordable Requirements Ordinance"), the Grantee and such project shall be obligated to comply with the 2015 Affordable Requirements Ordinance.

SECTION 3. If any provision of this ordinance shall be held to be invalid or unenforceable for any reason, the invalidity or unenforceability of such provision shall not affect any of the other provisions of this ordinance.

SECTION 4. All ordinances, resolutions, motions or orders inconsistent with this ordinance are hereby repealed to the extent of such conflict.

SECTION 5. This ordinance shall take effect upon its passage and approval.

Exhibit "A" referred to in this ordinance reads as follows:

Exhibit "A".

Purchaser:

4106 Chicago LLC.

Purchaser's Address:

409 River Grove Lane
Vernon Hills, Illinois 60061.

Purchase Amount:

$68,000.00.

Appraised Value:

$68,000.00.

Legal Description (subject to title commitment and survey):

Lots 56, 57, 58 and 59 in Frederick H. Bartlett's Chicago Avenue Allotment, being a subdivision of Blocks 3 and 4 in the resubdivision of Blocks 5 and 6 in the Foster Subdivision of the east half of the southeast quarter of Section 3, Township 39 North, Range 13, East of the Third Principal Meridian, in Cook County, Illinois.

Address:

4114 -- 4120 West Chicago Avenue
Chicago, Illinois 60651.

Property Index Numbers:

16-03-429-031-0000;

16-03-429-032-0000;

16-03-429-033-0000; and

16-03-429-034-0000.

---

347 N. Kedzie Ave.

[SO2017-8436]

WHEREAS, The City of Chicago ("City") is a home rule unit of government by virtue of the provisions of the Constitution of the State of Illinois of 1970 and, as such, may exercise any power and perform any function pertaining to its government and affairs; and

WHEREAS, The City is the owner of the vacant parcel of property located at 347 North Kedzie Avenue, Chicago, Illinois 60612, which is legally described on Exhibit A attached hereto (the "Property"), which Property is located in the Kinzie-Industrial Corridor Redevelopment Project Area ("Area"), as amended, established pursuant to ordinances adopted by the City Council of the City on June 10, 1998 and published in the *Journal of the Proceedings of the City Council of the City of Chicago* for such date at pages 70361 through 70520; and

WHEREAS, Corry Williams (the "Grantee"), with a principal business address of 345 North Kedzie Avenue, Chicago, Illinois 60612, has offered to purchase the Property from the City for the sum of Twelve Thousand and no/100 Dollars ($12,000.00), such amount being the appraised fair market value of the Property; and

WHEREAS, The grantee proposes to improve the Property with a landscaped open space to be used with his adjacent Art Gallery thereon; and

WHEREAS, Public notice advertising the City's intent to enter into a negotiated sale of the Property with the Grantee and requesting alternative proposals appeared in the *Chicago Sun-Times*, a newspaper of general circulation, on May 11, 2017, and May 18, 2017; and

WHEREAS, The Department of Planning and Development (the "Department") received an alternative proposal in response to the public notice from Steven Marsala of 3434 West Walnut Street, Chicago, Illinois 60624, which offered to purchase the Property for Fourteen Thousand Seven Hundred and no/100 Dollars ($14,700.00) in order to use the Property for a community garden; and

WHEREAS, The Department has evaluated both proposals and has found the proposal submitted by the Grantee to be in the best interest of the City; and

WHEREAS, Pursuant to Resolution Number 17-034-21 adopted on May 18, 2017, by the Plan Commission of the City (the "Commission"), the Commission approved the negotiated sale of the Property to the Grantee; now, therefore,

Be It Ordained by the City Council of the City of Chicago:

SECTION 1. The City Council of the City hereby approves the sale of the Property to the Grantee for the amount of Twelve Thousand and no/100 Dollars ($12,000.00).

SECTION 2. The Mayor or his proxy is authorized to execute, and the City Clerk or Deputy City Clerk is authorized to attest, a quitclaim deed conveying the Property to the Grantee. Such deed shall include a covenant obligating the Grantee to use the Property only for use consistent with the land uses permitted under the redevelopment plan for the Area. Grantee's acceptance of the City's deed shall constitute Grantee's agreement to such covenant. The quitclaim deed shall also contain language substantially in the following form:

> This conveyance is subject to the express condition that: the Property is improved with landscaped open space within six months of the date of this deed. In the event that the condition is not met, the City of Chicago may re-enter the Property and revest title in the City of Chicago. Grantee, at the request of the City of Chicago, covenants to execute and deliver to the City a reconveyance deed to the Property to further evidence such revesting of title. This right of reverter and re-entry shall terminate upon the issuance of a certificate of completion, release or similar instrument by the City of Chicago.
>
> The Grantee acknowledges that if the Grantee develops the Property with a residential housing project, as defined under and that is subject to Section 2-45-115 of the Municipal Code of the City (the "2015 Affordable Requirements Ordinance"), the Grantee and such project shall be obligated to comply with the 2015 Affordable Requirements Ordinance.

SECTION 3. If any provision of this ordinance shall be held to be invalid or unenforceable for any reason, the invalidity or unenforceability of such provision shall not affect any of the other provisions of this ordinance.

SECTION 4. All ordinances, resolutions, motions or orders inconsistent with this ordinance are hereby repealed to the extent of such conflict.

SECTION 5. This ordinance shall take effect upon its passage and approval.

Exhibit "A" referred to in this ordinance reads as follows:

Exhibit "A".

Purchaser:

Corry Williams.

Purchaser's Address:

345 North Kedzie Avenue
Chicago, Illinois 60612.

Purchase Amount:

$12,000.00.

Appraised Value:

$12,000.00.

Legal Description (subject to title commitment and survey):

Lot 25 in Hind's Subdivision of Block 7 in D.S. Lee and Others Subdivision of the southwest quarter of Section 12, Township 39 North, Range 13, East of the Third Principal Meridian, in Cook County, Illinois.

Address:

347 North Kedzie Avenue
Chicago, Illinois 60612.

Property Index Number:

16-12-300-002-0000.

6011 S. State St.

[O2017-8440]

WHEREAS, The City of Chicago ("City") is a home rule unit of government by virtue of the provisions of the Constitution of the State of Illinois of 1970 and, as such, may exercise any power and perform any function pertaining to its government and affairs; and

WHEREAS, The City is the owner of the vacant parcel of property located at 6011 South State Street, Chicago, Illinois 60621, which is legally described on Exhibit A attached hereto (the "Property"), and is located in the Washington Park Redevelopment Project Area (the "Area"), established pursuant to ordinances adopted by the City Council of the City ("City Council") on October 8, 2014 and published in the *Journal of the Proceedings of the City Council of the City of Chicago* for such date at pages 91436 through 91587; and

WHEREAS, Benedict Okocha, with a home address of 4750 South Lavergne Avenue, Chicago, Illinois 60638 (the "Grantee"), has offered to purchase the Property from the City for the sum of Fifteen Thousand Five Hundred and no/100 Dollars ($15,500.00), such amount being the appraised fair market value of the Property, to improve with landscaped open space thereon; and

WHEREAS, Public notice advertising the City's intent to enter into a negotiated sale of the Property with the Grantee and requesting alternative proposals appeared in the *Chicago Sun-Times*, a newspaper of general circulation, on September 25 and October 2, 2017; and

WHEREAS, No alternative proposals were received by the deadline indicated in the aforesaid notice; and

WHEREAS, Pursuant to Resolution Number 17-077-21 adopted on November 16, 2017, by the Plan Commission of the City (the "Commission"), the Commission approved the negotiated sale of the Property to the Grantee; now, therefore,

Be It Ordained by the City Council of the City of Chicago:

SECTION 1. The City Council hereby approves the sale of the Property to the Grantee for the amount of Fifteen Thousand Five Hundred and no/100 Dollars ($15,500.00).

SECTION 2. The Mayor or his proxy is authorized to execute, and the City Clerk or Deputy City Clerk is authorized to attest, a quitclaim deed conveying the Property to the Grantee. Such deed shall include a covenant obligating the Grantee to use the Property only for a use consistent with the land uses permitted under the redevelopment plan for the Area, until such redevelopment plan expires. Grantee's acceptance of the City's deed shall constitute Grantee's agreement to such covenant. The quitclaim deed shall also contain language substantially in the following form:

This conveyance is subject to the express condition that the Property is improved with landscaped open space within six months of the date of this deed. In the event that the condition is not met, the City of Chicago may re-enter the Property and revest title in the City of Chicago. Grantee, at the request of the City of Chicago, covenants to execute and deliver to the City a reconveyance deed to the Property to further evidence such revesting of title. This right of reverter in favor of the City of Chicago shall terminate upon the issuance of a certificate of completion, release or similar instrument by the City of Chicago.

The Grantee acknowledges that if the Grantee develops the Property with a residential housing project, as defined under and that is subject to Section 2-45-115 of the Municipal Code of the City (the "2015 Affordable Requirements Ordinance"), the Grantee and such project shall be obligated to comply with the 2015 Affordable Requirements Ordinance.

SECTION 3. If any provision of this ordinance shall be held to be invalid or unenforceable for any reason, the invalidity or unenforceability of such provision shall not affect any of the other provisions of this ordinance.

SECTION 4. All ordinances, resolutions, motions or orders inconsistent with this ordinance are hereby repealed to the extent of such conflict.

SECTION 5. This ordinance shall take effect upon its passage and approval.

Exhibit "A" referred to in this ordinance reads as follows:

Exhibit "A".

Purchaser:

Benedict Okocha.

Purchaser's Address:

4750 South Lavergne Avenue
Chicago, Illinois 60638.

Purchase Amount:

$15,500.00.

Appraised Value:

$15,500.00.

Legal Description (subject to title commitment and survey):

The north half (except the south 25 feet, 3 inches) of Lot 3 (except street and alley) in Block 4 in Wilson, Heald & Stebbin's Subdivision of the northwest quarter of the southwest quarter of Section 15, Township 38 North, Range 14, East of the Third Principal Meridian, in Cook County, Illinois.

Address:

6011 South State Street
Chicago, Illinois 60621.

Property Index Number:

20-15-306-034-0000.

1627 W. 74th St.
(East Portion)

[O2017-8438]

WHEREAS, The City of Chicago ("City") is a home rule unit of government by virtue of the provisions of the Constitution of the State of Illinois of 1970 and, as such, may exercise any power and perform any function pertaining to its government and affairs; and

WHEREAS, The City is the owner of the vacant parcel of property located at (the east portion of) 1627 West 74th Street, Chicago, Illinois 60636, which is legally described on Exhibit A attached hereto (the "Property"), and is located in the 79th Street Corridor Redevelopment Project Area (the "Area"), established pursuant to ordinances adopted by the City Council of the City ("City Council") on July 8, 1998 and published in the *Journal of the Proceedings of the City Council of the City of Chicago* for such date at pages 72438 through 72509; and

WHEREAS, Rasoul Esfahani, an individual, with a home address of 844 South Loomis Street, Chicago, Illinois 60620 (the "Grantee"), has offered to purchase the Property from the City for the sum of Sixteen Thousand and no/100 Dollars ($16,000.00), such amount being the appraised fair market value of the Property, to improve with a parking lot thereon; and

WHEREAS, Public notice advertising the City's intent to enter into a negotiated sale of the Property with the Grantee and requesting alternative proposals appeared in the *Chicago Sun-Times*, a newspaper of general circulation, on September 21 and 28, 2017; and

WHEREAS, No alternative proposals were received by the deadline indicated in the aforesaid notice; and

WHEREAS, Pursuant to Resolution Number 17-073-21 adopted on November 16, 2017, by the Plan Commission of the City (the "Commission"), the Commission approved the negotiated sale of the Property to the Grantee; now, therefore,

Be It Ordained by the City Council of the City of Chicago:

SECTION 1. The City Council hereby approves the sale of the Property to the Grantee for the amount of Sixteen Thousand and no/100 Dollars ($16,000.00).

SECTION 2. The Mayor or his proxy is authorized to execute, and the City Clerk or Deputy City Clerk is authorized to attest, a quitclaim deed conveying the Property to the Grantee. Such deed shall include a covenant obligating the Grantee to use the Property only for a use consistent with the land uses permitted under the redevelopment plan for the Area, until such redevelopment plan expires. Grantee's acceptance of the City's deed shall constitute Grantee's agreement to such covenant. The quitclaim deed shall also contain language substantially in the following form:

This conveyance is subject to the express condition that the Property is improved with a parking lot within 12 months of the date of this deed.

In the event that the condition is not met, the City of Chicago may re-enter the Property and revest title in the City of Chicago. Grantee, at the request of the City of Chicago, covenants to execute and deliver to the City a reconveyance deed to the Property to further evidence such revesting of title. This right of reverter in favor of the City of Chicago shall terminate upon the issuance of a certificate of completion, release or similar instrument by the City of Chicago.

The Grantee acknowledges that if the Grantee develops the Property with a residential housing project, as defined under and that is subject to Section 2-45-115 of the Municipal Code of the City (the "2015 Affordable Requirements Ordinance"), the Grantee and such project shall be obligated to comply with the 2015 Affordable Requirements Ordinance.

SECTION 3. If any provision of this ordinance shall be held to be invalid or unenforceable for any reason, the invalidity or unenforceability of such provision shall not affect any of the other provisions of this ordinance.

SECTION 4. All ordinances, resolutions, motions or orders inconsistent with this ordinance are hereby repealed to the extent of such conflict.

SECTION 5. This ordinance shall take effect upon its passage and approval.

Exhibit "A" referred to in this ordinance reads as follows:

Exhibit "A".

Purchaser:

Rasoul Esfahani.

Purchaser's Address:

844 South Loomis Street
Chicago Illinois 60636.

Purchase Amount:

$16,000.00.

Appraised Value:

$16,000.00.

Legal Description (subject to title commitment and survey):

That part of the south quarter of the east half of the northeast quarter of Section 30, Township 38 North, Range 14, East of the Third Principle Meridian described as follows: beginning at a point on the south line of West 74th Street, which point is 33 feet south of the north line and 97.87 feet west of the east line of the south quarter of the northeast quarter of said Section 30; thence north 89 degrees, 41 minutes, 10 seconds west, 50 feet along the south line of West 74th Street; thence north 00 degrees, 03 minutes, 40 seconds east, 81.79 feet; thence south 89 degrees, 41 minutes, 50 seconds east, 50 feet; thence north 00 degrees, 03 minutes, 40 seconds east, 81.77 feet to the point of beginning, in Cook County, Illinois.

Address:

East portion of 1627 West 74th Street
Chicago, Illinois 60636.

Property Index Number:

20-30-224-007-0000.

CONVEYANCE OF CITY-OWNED PROPERTY AT 1844 W. 59TH ST. TO GROWING HOME, INC. FOR USE IN URBAN AGRICULTURE PROGRAM.
[O2017-7892]

The Committee on Housing and Real Estate submitted the following report:

CHICAGO, December 13, 2017.

To the President and Members of the City Council:

Your Committee on Housing and Real Estate, for which a meeting was held on December 12, 2017, having had under consideration the ordinance introduced by Mayor Rahm Emanuel on November 8, 2017, this being the conveyance of a City-owned property at 1844 West 59th Street, begs leave to recommend that Your Honorable Body *Pass* said ordinance transmitted herewith.

This recommendation was concurred in by a voice vote of all committee members present, with no dissenting votes.

Respectfully submitted,

(Signed) JOSEPH A. MOORE,
Chairman.

On motion of Alderman J. Moore, the said proposed ordinance transmitted with the foregoing committee report was *Passed* by yeas and nays as follows:

Yeas -- Aldermen Moreno, Hopkins, Dowell, King, Hairston, Mitchell, Harris, Beale, Sadlowski Garza, Thompson, Cárdenas, Quinn, Burke, Lopez, Foulkes, D. Moore, Curtis, O'Shea, Cochran, Brookins, Muñoz, Zalewski, Scott, Solis, Maldonado, Burnett, Ervin, Taliaferro, Reboyras, Santiago, Mell, Austin, Ramirez-Rosa, Villegas, Mitts, Sposato, Laurino, O'Connor, Napolitano, Reilly, Smith, Tunney, Arena, Cappleman, Pawar, Osterman, J. Moore, Silverstein -- 48.

Nays -- None.

Alderman Beale moved to reconsider the foregoing vote. The motion was lost.

The following is said ordinance as passed:

WHEREAS, The City of Chicago (the "City") is a home rule unit of government by virtue of the provisions of Article VII, Section 6(e) of the Constitution of the State of Illinois of 1970 and, as such, may exercise any power and perform any function pertaining to its government and Affairs; and

WHEREAS, The Chicago Plan Commission ("CPC") has previously approved that certain planning document entitled the "Green Healthy Neighborhoods Plan" on March 20, 2014; and

WHEREAS, The Green Healthy Neighborhoods Plan provides a set of strategies for housing, retail, open space and productive landscapes within the Englewood, West Englewood, Greater Grand Crossing, Woodlawn, and Washington Park community areas (the "Study Area"); and

WHEREAS, The City Council of the City (the "City Council"), by ordinance adopted on March 29, 2006 and published in the *Journal of the Proceedings of the City Council of the City of Chicago* (the *"Journal")* for such date at pages 72958 through 73124, has approved a redevelopment plan and project (the "Plan") for the 63rd/Ashland Redevelopment Project Area (the "Redevelopment Area") pursuant to the Illinois Tax Increment Allocation Redevelopment Act, as amended (65 ILCS 5/11-74.4-1, et seq. (the "Act")), has designated the Redevelopment Area as a "redevelopment project area" under the Act, and has adopted tax increment financing for the Redevelopment Area; and

WHEREAS, The City owns the real property commonly known as 1844 West 59th Street, Chicago, Illinois, and identified on Exhibit A attached hereto and made a part hereof (the "Property"); and

WHEREAS, The Property is located in the Redevelopment Area and in the Study Area; and

WHEREAS, The Property has an appraised fair market value of Thirty-six Thousand Dollars ($36,000) as of July 30, 2017; and

WHEREAS, Growing Home, Inc., an Illinois not-for-profit corporation ("Growing Home"), uses urban agriculture as a vehicle to train the hard to employ, and sells organic food and value-added products in an urban setting; and

WHEREAS, Growing Home operates an urban farm center, including growing facilities, distribution operations and employment training functions, adjacent to the Property at 5831 -- 5845 South Wolcott Avenue, 5830 -- 5836 South Honore Street, and 5814 South Wood Street; and

WHEREAS, Growing Home wishes to expand its urban farm operations to the Property; and

WHEREAS, The City has enrolled the Property in the Illinois Environmental Protection Agency's Site Remediation Program for the purposes of receiving a Comprehensive Residential Final No Further Remediation Letter, and prior to the conveyance of the Property, the City plans to pave the Property to act as an environmental barrier, which will allow Growing Home to install raised garden beds and hoop houses on the Property; and

WHEREAS, By Resolution Number 17-063-21, adopted on September 21, 2017, the CPC recommended the sale of the Property to Growing Home; and

WHEREAS, By Resolution Number 17-CDC-22, adopted on September 12, 2017, the Community Development Commission authorized the City's Department of Planning and Development (together with any successor department thereto, "DPD") to advertise its intent to negotiate a sale of the Property to Growing Home; and

WHEREAS, Public notices advertising the proposed sale of the Property appeared in the *Sun-Times* on September 22, October 6 and October 20, 2017; and

WHEREAS, No alternative proposals were received by the City prior to the deadline set forth in such advertisements; and

WHEREAS, The City desires to convey the Property for One Dollar ($1.00) to Growing Home for use in its urban agriculture program; and

WHEREAS, The City Council finds that such conveyance is consistent with the goals and objectives of the Green Healthy Neighborhoods Plan, as the farm expansion site is a viable component of the Green Healthy Neighborhoods Plan's goals to improve the environmental quality of the neighborhood, to promote healthy food selection and eating, and to create employment opportunities for residents; and

WHEREAS, The City Council finds that the conveyance of the Property is consistent with the Plan for the Redevelopment Area; and

WHEREAS, The City Council finds that the conveyance of the Property to Growing Home for use in its urban agriculture program is in the best interests of the City; now, therefore,

Be It Ordained by the City Council of the City of Chicago:

SECTION 1. The foregoing recitals, findings and statements of fact are hereby adopted as the findings of the City Council.

SECTION 2. The City hereby approves the conveyance of the Property to Growing Home for the sum of One and no/100 Dollars ($1.00).

SECTION 3. The Mayor or his proxy is authorized to execute, and the City Clerk is authorized to attest, one or more quitclaim deeds conveying the Property to Growing Home. The quitclaim deed shall include the following covenants running with the land, or language substantially similar and acceptable to the City's Corporation Counsel:

First: Growing Home shall solely use the Property as an urban agricultural and job transition center and for not-for-profit corporation ancillary and accessory uses, unless an alternative use is approved in writing at the sole and absolute discretion of the Commissioner of DPD ("Commissioner"). This covenant shall terminate ten (10) years from the conveyance of the Property to Growing Home; provided however, that the Commissioner, in the Commissioner's sole and absolute discretion, shall have the authority to release this covenant upon the request of Growing Home. If Growing Home allows the Property to be used for any purpose other than a purpose approved by the Commissioner of DPD prior to the expiration of the covenant term or without first obtaining a release of this covenant, the City may re-enter and take possession of the Property, terminate the estate conveyed to Growing Home, and revest title to the Property in the City.

Second: The City has enrolled the Property in the Illinois Environmental Protection Agency's ("IEPA") Site Remediation Program ("SRP") and obtained a comprehensive residential final No Further Remediation Letter ("Final NFR Letter") for the Property. Growing Home must comply with all land-use restrictions, institutional controls and other terms and conditions contained in the Final NFR Letter for the Property. If the usage of the Property changes, Growing Home must re-enroll the Property in the SRP and receive an appropriate Final NFR Letter for the proposed usage. If Growing Home fails to comply with the requirements in this Second Covenant, the City may re-enter and take possession of the Property, terminate the estate conveyed to Growing Home, and revest title the Property in the City.

Third: Growing Home shall allow the Property to be used only for a use consistent with the City's 63rd/Ashland Redevelopment Plan until such plan expires. Growing Home acknowledges that if Growing Home (or its successors or assigns) develops the Property with a "residential housing project", as that term is defined in Section 2-45-115 of the Municipal Code of Chicago (the "Affordable Requirements Ordinance"), Growing Home (or its successors or assigns) shall be obligated to comply with the Affordable Requirements Ordinance.

Fourth: Growing Home acknowledges and agrees that the Property is being conveyed, and Growing Home accepts the Property, in its "as is", "where is" and "with all faults" condition without any covenant, representation or warranty, express or implied, of any kind, as to the structural, physical or environmental condition of the Property or the suitability of the Property for any purpose whatsoever. Growing Home, on behalf of herself/himself/themselves/itself (as applicable) and hers/his/their/its (as applicable) successors and assigns, shall release, relinquish and forever discharge the City and its officers, employees, agencies, departments and officials, from and against any and all claims, causes of action, demands, legal or administrative proceedings, losses, damages, liabilities, judgments, amounts paid in settlement, interest, fines, penalties, costs and expenses (including, without limitation, reasonable attorney's fees and expenses and court costs) based upon, arising out of or in any way connected with, directly or indirectly, the structural, physical or environmental condition of the Property. The foregoing covenant of release is part of the consideration for the Property and shall run with the land and bind Growing Home and Growing Home's successors and assigns.

SECTION 4. The Commissioner or a designee of the Commissioner is each hereby authorized to negotiate, execute and deliver such documents as may be necessary or appropriate to implement the provisions of this ordinance, subject to the approval of the Corporation Counsel. Such documents may contain terms and provisions that the Commissioner or the Commissioner's designee deem appropriate.

SECTION 5. If any provision of this ordinance shall be held to be invalid or unenforceable for any reason, the invalidity or unenforceability of such provision shall not affect any of the other provisions of this ordinance.

SECTION 6. All ordinances, resolutions, motions or orders in conflict with this ordinance are hereby repealed to the extent of such conflict.

SECTION 7. This ordinance shall be in full force and effect immediately upon its passage and approval.

Exhibit "A" referred to in this ordinance reads as follows:

Exhibit "A".

Legal Description Of Property (subject to final survey and title commitment):

Lots 7 to 11, both inclusive, in Block 18, in the subdivision of Blocks 1 to 8 of John B. Lyon's Subdivision of the west half of the northeast quarter of Section 18, Township 38 North, Range 14 (except the north 134 feet of Blocks 1 and 2 and the north 60 feet of the south 350 feet of Blocks 7 and 8), being east of the Third Principal Meridian, in Cook County, Illinois.

Commonly Known As:

1844 West 59th Street
Chicago, Illinois.

Permanent Index Number:

20-18-226-034-0000.

COMMITTEE ON HUMAN RELATIONS.

APPOINTMENT OF SHOBHANA JOHRI VERMA AS MEMBER OF CHICAGO COMMISSION ON HUMAN RELATIONS ADVISORY COUNCIL ON EQUITY.
[A2017-115]

The Committee on Human Relations submitted the following report:

CHICAGO, December 13, 2017.

To the President and Members of the City Council:

Your Committee on Human Relations to which was referred a communication from the Honorable Rahm Emanuel, Mayor, appointing Shobhana Johri Verma as a member of the Chicago Commission on Human Relations Advisory Council on Equity for a term effective immediately and expiring January 17, 2019, to succeed Joseph Sterling Williams, whose term has expired, having the same under advisement, begs leave to report and recommend that Your Honorable Body *Approve* the proposed appointment transmitted herewith.

This recommendation was concurred in by a unanimous vote of the members of the committee present, with no dissenting votes.

Respectfully submitted,

(Signed) PAT DOWELL,
Chairman.

On motion of Alderman Dowell, the committee's recommendation was *Concurred In* and the said proposed appointment of Shobhana Johri Verma as a member of the Chicago Commission on Human Relations Advisory Council on Equity was *Approved* by yeas and nays as follows:

Yeas -- Aldermen Moreno, Hopkins, Dowell, King, Hairston, Mitchell, Harris, Beale, Sadlowski Garza, Thompson, Cárdenas, Quinn, Burke, Lopez, Foulkes, D. Moore, Curtis, O'Shea, Cochran, Brookins, Muñoz, Zalewski, Scott, Solis, Maldonado, Burnett, Ervin, Taliaferro, Reboyras, Santiago, Mell, Austin, Ramirez-Rosa, Villegas, Mitts, Sposato, Laurino, O'Connor, Napolitano, Reilly, Smith, Tunney, Arena, Cappleman, Pawar, Osterman, J. Moore, Silverstein -- 48.

Nays -- None.

Alderman Beale moved to reconsider the foregoing vote. The motion was lost.

COMMITTEE ON LICENSE AND CONSUMER PROTECTION.

AMENDMENT OF SECTION 4-60-022 OF MUNICIPAL CODE BY DELETING SUBSECTION 40.20 TO ALLOW ISSUANCE OF ADDITIONAL ALCOHOLIC LIQUOR LICENSES ON PORTION OF W. FOSTER AVE.

[O2017-7792]

The Committee on License and Consumer Protection submitted the following report:

CHICAGO, December 13, 2017.

To the President and Members of the City Council:

Your Committee on License and Consumer Protection, having under consideration an ordinance introduced by Alderman Patrick O'Connor (which was referred on

November 8, 2017), to amend the Municipal Code of Chicago by lifting subsection 4-60-022 (40.20) to allow the issuance of additional alcoholic liquor licenses on portion of West Foster Avenue, begs leave to recommend that Your Honorable Body *Pass* the ordinance which is transmitted herewith.

This recommendation was concurred in by a viva voce vote of the members of the committee on December 6, 2017.

Respectfully submitted,

(Signed) EMMA MITTS,
Chairman.

On motion of Alderman Mitts, the said proposed ordinance transmitted with the foregoing committee report was *Passed* by yeas and nays as follows:

Yeas -- Aldermen Moreno, Hopkins, Dowell, King, Hairston, Mitchell, Harris, Beale, Sadlowski Garza, Thompson, Cárdenas, Quinn, Burke, Lopez, Foulkes, D. Moore, Curtis, O'Shea, Cochran, Brookins, Muñoz, Zalewski, Scott, Solis, Maldonado, Burnett, Ervin, Taliaferro, Reboyras, Santiago, Mell, Austin, Ramirez-Rosa, Villegas, Mitts, Sposato, Laurino, O'Connor, Napolitano, Reilly, Smith, Tunney, Arena, Cappleman, Pawar, Osterman, J. Moore, Silverstein -- 48.

Nays -- None.

Alderman Beale moved to reconsider the foregoing vote. The motion was lost.

The following is said ordinance as passed:

Be It Ordained by the City Council of the City of Chicago:

SECTION 1. Section 4-60-022 of the Municipal Code of Chicago is hereby amended by deleting the language struck through, as follows:

4-60-022 Restrictions On Additional Licenses.

Subject to the provisions of subsection 4-60-021(c), no additional license shall be issued for the sale of alcoholic liquor, for consumption on the premises within the following areas:

(Omitted text is unaffected by this ordinance.)

~~(40.20) On Foster Avenue, from Leavitt Street to Western Avenue.~~

(Omitted text is unaffected by this ordinance.)

SECTION 2. This ordinance shall be in full force and effect from and after its passage and publication.

AMENDMENT OF SECTION 4-60-023 OF MUNICIPAL CODE BY DELETING SUBSECTION 36.152 TO ALLOW ISSUANCE OF ADDITIONAL PACKAGE GOODS LICENSES ON PORTIONS OF N. CENTRAL AVE. AND W. BARRY AVE.
[O2017-8307]

The Committee on License and Consumer Protection submitted the following report:

CHICAGO, December 13, 2017.

To the President and Members of the City Council:

Your Committee on License and Consumer Protection, having under consideration an ordinance introduced by Alderman Gilbert Villegas (which was referred on November 15, 2017), to amend the Municipal Code of Chicago by lifting subsection 4-60-023 (36.152) to allow the issuance of additional package goods licenses on portions of North Central Avenue and West Barry Avenue, begs leave to recommend that Your Honorable Body *Pass* the ordinance which is transmitted herewith.

This recommendation was concurred in by a viva voce vote of the members of the committee on December 6, 2017.

Respectfully submitted,

(Signed) EMMA MITTS,
Chairman.

On motion of Alderman Mitts, the said proposed ordinance transmitted with the foregoing committee report was *Passed* by yeas and nays as follows:

Yeas -- Aldermen Moreno, Hopkins, Dowell, King, Hairston, Mitchell, Harris, Beale, Sadlowski Garza, Thompson, Cárdenas, Quinn, Burke, Lopez, Foulkes, D. Moore, Curtis, O'Shea, Cochran, Brookins, Muñoz, Zalewski, Scott, Solis, Maldonado, Burnett, Ervin, Taliaferro, Reboyras, Santiago, Mell, Austin, Ramirez-Rosa, Villegas, Mitts, Sposato, Laurino, O'Connor, Napolitano, Reilly, Smith, Tunney, Arena, Cappleman, Pawar, Osterman, J. Moore, Silverstein -- 48.

Nays -- None.

Alderman Beale moved to reconsider the foregoing vote. The motion was lost.

The following is said ordinance as passed:

Be It Ordained by the City Council of the City of Chicago:

SECTION 1. Section 4-60-023 of the Municipal Code of Chicago is hereby amended by deleting the language struck through, as follows:

4-60-023 Restrictions On Additional Licenses.

Subject to the provisions of subsection 4-60-021(c), no additional package goods license shall be issued for any premises located within the following areas:

(Omitted text is unaffected by this ordinance.)

~~(36.152) On North Central Avenue, from West Wellington Avenue to West Barry Avenue; and on the south side of West Barry Avenue, from North Central Avenue to North Major Avenue.~~

(Omitted text is unaffected by this ordinance.)

SECTION 2. This ordinance shall be in force and effect upon passage and publication.

AMENDMENT OF SECTION 4-60-023 OF MUNICIPAL CODE BY DELETING SUBSECTION 38.4 TO ALLOW ISSUANCE OF ADDITIONAL PACKAGE GOODS LICENSES ON PORTION OF W. MONTROSE AVE.

[O2017-7818]

The Committee on License and Consumer Protection submitted the following report:

CHICAGO, December 13, 2017.

To the President and Members of the City Council:

Your Committee on License and Consumer Protection, having under consideration an ordinance introduced by Alderman Nicholas Sposato (which was referred on November 8, 2017), to amend the Municipal Code of Chicago by lifting subsection 4-60-023 (38.4) to allow the issuance of additional package goods licenses on portion of West Montrose Avenue, begs leave to recommend that Your Honorable Body *Pass* the ordinance which is transmitted herewith.

This recommendation was concurred in by a viva voce vote of the members of the committee on December 6, 2017.

Respectfully submitted,

(Signed) EMMA MITTS,
Chairman.

On motion of Alderman Mitts, the said proposed ordinance transmitted with the foregoing committee report was *Passed* by yeas and nays as follows:

Yeas -- Aldermen Moreno, Hopkins, Dowell, King, Hairston, Mitchell, Harris, Beale, Sadlowski Garza, Thompson, Cárdenas, Quinn, Burke, Lopez, Foulkes, D. Moore, Curtis, O'Shea, Cochran, Brookins, Muñoz, Zalewski, Scott, Solis, Maldonado, Burnett, Ervin, Taliaferro, Reboyras, Santiago, Mell, Austin, Ramirez-Rosa, Villegas, Mitts, Sposato, Laurino, O'Connor, Napolitano, Reilly, Smith, Tunney, Arena, Cappleman, Pawar, Osterman, J. Moore, Silverstein -- 48.

Nays -- None.

Alderman Beale moved to reconsider the foregoing vote. The motion was lost.

The following is said ordinance as passed:

Be It Ordained by the City Council of the City of Chicago:

SECTION 1. Section 4-60-023 of the Municipal Code of Chicago is hereby amended by deleting the language struck through, as follows:

4-60-023 Restrictions On Additional Licenses.

Subject to the provisions of subsection 4-60-021(c), no additional package goods license shall be issued for any premises located within the following areas:

(Omitted text is unaffected by this ordinance.)

~~(38.4) On Montrose Avenue, from Menard Avenue to Austin Avenue.~~

(Omitted text is unaffected by this ordinance.)

SECTION 2. This ordinance shall be in force and effect upon passage and publication.

AMENDMENT OF CHAPTER 4-60 OF MUNICIPAL CODE BY MODIFYING VARIOUS SUBSECTIONS WITHIN SECTIONS 4-60-022 AND 4-60-023 TO ALLOW, DISALLOW AND EXTEND ISSUANCE OF ADDITIONAL ALCOHOLIC LIQUOR AND PACKAGE GOODS LICENSES ON PORTIONS OF VARIOUS PUBLIC WAYS.

[O2017-7804]

The Committee on License and Consumer Protection submitted the following report:

CHICAGO, December 13, 2017.

To the President and Members of the City Council:

Your Committee on License and Consumer Protection, having under consideration an ordinance introduced by Alderman Patrick O'Conner (which was referred on November 8, 2017), to amend the Municipal Code of Chicago to allow, disallow

and extend the issuance of additional alcoholic liquor and package goods licenses on portions of various public ways, begs leave to recommend that Your Honorable Body *Pass* the ordinance which is transmitted herewith.

This recommendation was concurred in by a viva voce vote of the members of the committee on December 6, 2017.

Respectfully submitted,

(Signed) EMMA MITTS,
Chairman.

On motion of Alderman Mitts, the said proposed ordinance transmitted with the foregoing committee report was *Passed* by yeas and nays as follows:

Yeas -- Aldermen Moreno, Hopkins, Dowell, King, Hairston, Mitchell, Harris, Beale, Sadlowski Garza, Thompson, Cárdenas, Quinn, Burke, Lopez, Foulkes, D. Moore, Curtis, O'Shea, Cochran, Brookins, Muñoz, Zalewski, Scott, Solis, Maldonado, Burnett, Ervin, Taliaferro, Reboyras, Santiago, Mell, Austin, Ramirez-Rosa, Villegas, Mitts, Sposato, Laurino, O'Connor, Napolitano, Reilly, Smith, Tunney, Arena, Cappleman, Pawar, Osterman, J. Moore, Silverstein -- 48.

Nays -- None.

Alderman Beale moved to reconsider the foregoing vote. The motion was lost.

The following is said ordinance as passed:

Be It Ordained by the City Council of the City of Chicago:

SECTION 1. The City Council finds that the areas described in Sections 2 and 3 of this ordinance are adversely affected by the over-concentration of businesses licensed to sell alcoholic liquor within and near the areas.

SECTION 2. Section 4-60-022 of the Municipal Code of Chicago is hereby amended by inserting the underscored language and deleting the language struck through, as follows:

4-60-022 Restrictions On Additional Licenses.

Subject to the provisions of subsection 4-60-021(c), no additional license shall be issued for the sale of alcoholic liquor, for consumption on the premises within the following areas:

(Omitted text is unaffected by this ordinance.)

(40.1a) On the north side of Lawrence Avenue, from Rockwell Street to ~~Francisco~~ Washtenaw Avenue.

(40.1b) On the north side of Lawrence Avenue, from Washtenaw Avenue to Francisco Avenue.

(40.3(a)) On the east side of Clark Street, from Devon Avenue to Arthur Avenue.

(40.3(b)) On the east side of Clark Street, from ~~Devon~~ Arthur Avenue to Wallen Avenue.

(40.5(a)) On the west side of Lincoln Avenue, from Foster Avenue to Berwyn ~~Balmoral~~ Avenue.

(40.5(aa)) On the west side of Lincoln Avenue, from Berwyn Avenue to Balmoral Avenue.

(40.5(b)) On the east side of Lincoln Avenue, from Foster Avenue to Berwyn ~~Balmoral~~ Avenue.

(40.5(bb)) On the east side of Lincoln Avenue, from Berwyn Avenue to Balmoral Avenue.

(40.6(a)) On the west side of Lincoln Avenue, from Balmoral Avenue to ~~Bryn Mawr~~ Catalpa Avenue.

(40.6(b)) On the west side of Lincoln Avenue, from Catalpa Avenue to Bryn Mawr Avenue.

(40.6(c)) On the east side of Lincoln Avenue, from Balmoral Avenue to Catalpa Avenue.

(40.6(d)) On the east side of Lincoln Avenue, from Catalpa Avenue to Bryn Mawr Avenue.

(40.7(a)) On the west side of Lincoln Avenue, from Bryn Mawr Avenue to California ~~Francisco~~ Avenue.

(40.7(aa)) On the west side of Lincoln Avenue, from California Avenue to Francisco Avenue.

(40.7(b)) On the east side of Lincoln Avenue, from Bryn Mawr Avenue to Washtenaw ~~Francisco~~ Avenue.

(40.7(bb))	On the east side of Lincoln Avenue, from Washtenaw Avenue to California Avenue.
(40.7(bbb))	On the east side of Lincoln Avenue, from California Avenue to Richmond Street.
(40.8(a))	On the west side of Lincoln Avenue, from Francisco Avenue to Sacramento ~~Peterson~~ Avenue.
(40.8(aa))	On the west side of Lincoln Avenue, from Sacramento Avenue to Peterson Avenue.
(40.8(b))	On the east side of Lincoln Avenue, from Francisco Avenue to Sacramento ~~Peterson~~ Avenue.
(40.8(bb))	On the east side of Lincoln Avenue, from Sacramento Avenue to Peterson Avenue.
(40.15(a))	On the south side of Lawrence Avenue, from Francisco Avenue (extended) to ~~Rockwell Street~~ Washtenaw Avenue.
(40.15(b))	On the south side of Lawrence Avenue, from Washtenaw Avenue to Rockwell Street.
(40.16(a))	On the east side only of Damen Avenue, from Lawrence Avenue to Argyle Street.
(40.16(b))	On the west side only of Damen Avenue, from Lawrence Avenue to Argyle Street.
(40.17(a))	On the east side only of Damen Avenue, from Argyle Street to Foster Avenue.
(40.17(b))	On the west side only of Damen Avenue, from Argyle Street to Foster Avenue.
(40.19(a))	On the north side only of Foster Avenue, from Leavitt Street to Damen Avenue ~~Wolcott Avenue to Leavitt Street~~.
(40.19(b))	On the north side only of Foster Avenue, from Damen Avenue to Wolcott Avenue.
(40.19(c))	On the south side only of Foster Avenue, from Leavitt Street to Damen Avenue.

(40.19(d))	On the south side only of Foster Avenue, from Damen Avenue to Wolcott Avenue.
(40.21(a))	On the east side only of Lincoln Avenue, from Ainslie Street to Winnemac Avenue.
(40.21(b))	On the west side only of Lincoln Avenue, from Ainslie Street to Winnemac Avenue.
(40.22(a))	On the east side only of Ravenswood Avenue, from Winnemac Avenue to Foster Avenue.
(40.22(b))	On the west side only of Ravenswood Avenue, from Winnemac Avenue to Foster Avenue.
(~~40.23~~ 47.83)	On the east side only of Western Avenue, from Lawrence Avenue to Ainslie Street ~~Winnemac Avenue~~.
(40.23(a))	On the east side only of Western Avenue, from Ainslie Street to Winnemac Avenue.
(40.23(b))	On the west side only of Western Avenue, from Lawrence Avenue to Ainslie Street.
(40.23(c))	On the west side only of Western Avenue, from Ainslie Street to Winnemac Avenue.
(40.24(a))	On the east side only of Western Avenue, from Winnemac Avenue to Foster Avenue.
(40.24(b))	On the west side only of Western Avenue, from Winnemac Avenue to Foster Avenue.
(40.25(a))	On the north side only of Lawrence Avenue, from Rockwell Street to Campbell ~~Western~~ Avenue.
(40.25(b))	On the north side only of Lawrence Avenue, from Campbell Avenue to Western Avenue.
(40.25(c))	On the south side only of Lawrence Avenue, from Rockwell Street to Campbell Avenue.
(40.25(d))	On the south side only of Lawrence Avenue, from Campbell Avenue to Western Avenue.

(40.27(a)) On the north side only of Leland Avenue, from Virginia Avenue to Rockwell Street~~; and on Washtenaw Avenue and on Talman Avenue, both from Leland Avenue to Lawrence Avenue~~.

(47.84) On the south side only of Leland Avenue, from Virginia Avenue to Rockwell Street.

(40.27(b)) On the east side only of Washtenaw Avenue, from Leland Avenue to Lawrence Avenue.

(40.27(c)) On the west side only of Washtenaw Avenue, from Leland Avenue to Lawrence Avenue.

(40.27(d)) On the east side only of Talman Avenue, from Leland Avenue to Lawrence Avenue.

(40.27(e)) On the west side of Talman Avenue, from Leland Avenue to Lawrence Avenue.

(40.28(a)) On the north side only of Leland Avenue, from Rockwell Street to ~~Western~~ Campbell Avenue ~~and on Artesian Avenue, both from Leland Avenue to Lawrence Avenue~~.

(40.28(b)) On the north side only of Leland Avenue, from Campbell Avenue to Western Avenue.

(47.85) On the south side only of Leland Avenue, from Rockwell Street to Campbell Avenue.

(47.86) On the south side only of Leland Avenue, from Campbell Avenue to Western Avenue.

(40.28(c)) On the east side only of Campbell Avenue, from Leland Avenue to Lawrence Avenue.

(40.28(d)) On the west side only of Campbell Avenue, from Leland Avenue to Lawrence Avenue.

(40.28(e)) On the east side only of Artesian Avenue, from Leland Avenue to Lawrence Avenue.

(40.28(f)) On the west side only of Artesian Avenue, from Leland Avenue to Lawrence Avenue.

(40.29(a)) On the east side only of Virginia Avenue, from Lawrence Avenue to ~~Wilson~~ Leland Avenue; and on Giddings Street, from Virginia Avenue to Washtenaw Avenue.

(47.87)	On the east side only of Virginia Avenue, from Leland Avenue to Wilson Avenue.
(40.29(b))	On the west side only of Virginia Avenue, from Lawrence Avenue to Leland Avenue.
(47.88)	On the west side only of Virginia Avenue, from Leland Avenue to Wilson Avenue.
(40.30(a))	On the west side of Clark Street, from Foster Avenue to Carmen Avenue; and on the south side of Foster Avenue, from Clark Street to Ashland Avenue. ~~the east side of Clark Street, from Foster Avenue to Winona Street and on the south side of Foster Avenue, from Clark Street to Ashland Avenue; and on the east side of Ashland Avenue, from Foster Avenue to Winona Street.~~
(40.30(b))	On the east side of Clark Street, from Foster Avenue to Winona Street; and on the east side of Ashland Avenue, from Foster Avenue to Winona Street.
(~~40.36~~ 50.63)	On the north side of Granville Avenue, from Leavitt Street to Hoyne ~~Ravenswood~~ Avenue.
(40.36(a))	On the north side of Granville Avenue, from Hoyne Avenue to Damen Avenue.
(40.36(b))	On the north side of Granville Avenue, from Damen Avenue to Ravenswood Avenue.
(40.37(a))	On the east side only of Rockwell Street, from Peterson Avenue to Rosemont Avenue.
(40.37(b))	On the west side only of Rockwell Street, from Peterson Avenue to Rosemont Avenue.

(Omitted text is unaffected by this ordinance.)

SECTION 3. Section 4-60-023 of the Municipal Code of Chicago is hereby amended by inserting the underscored language, as follows:

4-60-023 Restrictions On Additional Package Goods Licenses.

Subject to the provisions of subsection 4-60-021(c), no additional package goods license shall be issued for any premises located within the following areas:

(Omitted text is unaffected by this ordinance.)

(40.5(a)) On the west side of Lincoln Avenue, from Foster Avenue to ~~Balmoral~~ Berwyn Avenue.

(40.5(b)) On the west side of Lincoln Avenue, from Berwyn Avenue to Balmoral Avenue.

(40.6(a)) On the west side of Lincoln Avenue, from Balmoral Avenue to ~~Bryn Mawr~~ Catalpa Avenue.

(40.6(aa)) On the west side of Lincoln Avenue, from Catalpa Avenue to Bryn Mawr Avenue.

(40.6(b)) On the east side of Lincoln Avenue, from Balmoral Avenue to ~~Bryn Mawr~~ Catalpa Avenue.

(40.6(bb)) On the east side of Lincoln Avenue, from Catalpa Avenue to Bryn Mawr Avenue.

(40.7(a)) On the west side of Lincoln Avenue, from Bryn Mawr Avenue to ~~Francisco~~ California Avenue.

(40.7(aa)) On the west side of Lincoln Avenue, from California Avenue to Francisco Avenue.

(40.7(b)) On the east side of Lincoln Avenue, from Bryn Mawr Avenue to ~~Francisco~~ Fairfield Avenue.

(40.7(bb)) On the east side of Lincoln Avenue, from Fairfield Avenue to Mozart Avenue.

(40.8(a)) On the west side of Lincoln Avenue, from Francisco Avenue to ~~Peterson~~ Sacramento Avenue.

(40.8(aa)) On the west side of Lincoln Avenue, from Sacramento Avenue to Peterson Avenue.

(40.8(b)) On the east side of Lincoln Avenue, from ~~Francisco~~ Mozart Avenue to ~~Peterson~~ Richmond Avenue.

(40.8(bb)) On the east side of Lincoln Avenue, from Richmond Avenue to Peterson Avenue.

(~~40.14(a)~~ 49.69) On the north side of Arthur Avenue, from Glenwood Avenue to ~~Ashland~~ Greenview Avenue.

(40.14(a)) On the north side of Arthur Avenue, from Greenview Avenue to Ashland Avenue.

(~~40.14(b)~~ 49.70) On the south side of Arthur Avenue, from Glenwood Avenue to ~~Ashland~~ Greenview Avenue.

(40.14(b)) On the south side of Arthur Avenue, from Greenview Avenue to Ashland Avenue.

(40.40(a)) On the east side of Ashland Avenue, from Devon Avenue to Albion Avenue~~; and on Schreiber Avenue, from Greenview Avenue to Ashland Avenue~~.

(40.40(b)) On the north side only of Schreiber Avenue (extended), from Greenview Avenue to Ashland Avenue.

(40.40(c)) On the south side only of Schreiber Avenue, from Greenview Avenue to Ashland Avenue.

(40.42) On the west side only of Clark Street, from Ridge Avenue to Granville Avenue.

(48.47) On the east side only of Clark Street, from Ridge Avenue to Granville Avenue.

(40.48(a)) On the east side only of Damen Avenue, from Lawrence Avenue to Argyle Street.

(40.48(b)) On the west side only of Damen Avenue, from Lawrence Avenue to Argyle Street.

(40.49(a)) On the east side only of Damen Avenue, from Argyle Street to Foster Avenue.

(40.49(b)) On the west side only of Damen Avenue, from Argyle Street to Foster Avenue.

(40.50a) On the north side only of Foster Avenue, from Wolcott Avenue to Damen Avenue ~~Leavitt Street~~.

(40.50b) On the north side only of Foster Avenue, from Damen Avenue to Leavitt Street.

(40.50c)	On the south side only of Foster Avenue, from Wolcott Avenue to Damen Avenue.
(40.50d)	On the south side only of Foster Avenue, from Damen Avenue to Leavitt Street.
(40.51a)	On the north side only of Foster Avenue, from Leavitt Street to Western Avenue.
(40.51b)	On the south side only of Foster Avenue, from Leavitt Street to Western Avenue.
(40.52(a))	On the east side only of Lincoln Avenue, from Ainslie Street to Winnemac Avenue.
(40.52(b))	On the west side only of Lincoln Avenue, from Ainslie Street to Winnemac Avenue.
(40.53(a))	On the east side only of Western Avenue, from Lawrence Avenue to Winnemac Avenue.
(40.53(b))	On the west side only of Western Avenue, from Lawrence Avenue to Winnemac Avenue.
(40.54(a))	On the north side only of Lawrence Avenue, from Rockwell Street to Western Avenue.
(40.54(b))	On the south side only of Lawrence Avenue, from Rockwell Street to Western Avenue.
(40.56a)	On the east side only of Virginia Avenue, from Lawrence Avenue to Leland Avenue ~~Wilson Avenue~~; and on Giddings Street, from Virginia Avenue to Washtenaw Avenue.
(40.56b)	On the west side only of Virginia Avenue, from Lawrence Avenue to Leland Avenue.
(40.62(a))	On the west side of Ridge Avenue, from just north of Granville Avenue to Thome Avenue; thence on the east side only ~~both sides~~ of Ridge Avenue, from Thome Avenue to Devon Avenue.
(40.62(b))	On the west side of Ridge Avenue, from just north of Granville Avenue to Thome Avenue; thence on the west side only of Ridge Avenue, from Thome Avenue to Devon Avenue.
(~~40.64~~ 50.245)	On the north side of Granville Avenue, from Leavitt Street to ~~Ravenswood~~ Hoyne Avenue.

(40.64(a))	On the north side of Granville Avenue, from Hoyne Avenue to Winchester Avenue.
(40.64(b))	On the north side of Granville Avenue, from Winchester Avenue to Ravenswood Avenue.
(40.65(a))	On the east side only of Rockwell Street, from Peterson Avenue to Rosemont Avenue.
(40.65(b))	On the west side only of Rockwell Street, from Peterson Avenue to Rosemont Avenue.
(47.84)	On Virginia Avenue, from Leland Avenue to Wilson Avenue.

(Omitted text is unaffected by this ordinance.)

SECTION 4. This ordinance shall be in full force and effect from and after its passage and publication.

DESIGNATION OF 34TH PRECINCT OF 13TH WARD AS RESTRICTED RESIDENTIAL ZONE TO PROHIBIT NEW AND ADDITIONAL SHARED HOUSING UNITS AND VACATION RENTALS.

[O2017-7796]

The Committee on License and Consumer Protection submitted the following report:

CHICAGO, December 13, 2017.

To the President and Members of the City Council:

Your Committee on License and Consumer Protection, having under consideration an ordinance introduced by Alderman Marty Quinn (which was referred on November 8, 2017), to designate the 34th Precinct of the 13th Ward as a Restricted Residential Zone prohibiting additional shared housing or vacation rentals, begs leave to recommend that Your Honorable Body *Pass* the ordinance which is transmitted herewith.

This recommendation was concurred in by a viva voce vote of the members of the committee on December 6, 2017.

Respectfully submitted,

(Signed) EMMA MITTS,
Chairman.

On motion of Alderman Mitts, the said proposed ordinance transmitted with the foregoing committee report was *Passed* by yeas and nays as follows:

Yeas -- Aldermen Moreno, Hopkins, Dowell, King, Hairston, Mitchell, Harris, Beale, Sadlowski Garza, Thompson, Cárdenas, Quinn, Burke, Lopez, Foulkes, D. Moore, Curtis, O'Shea, Cochran, Brookins, Muñoz, Zalewski, Scott, Solis, Maldonado, Burnett, Ervin, Taliaferro, Reboyras, Santiago, Mell, Austin, Ramirez-Rosa, Villegas, Mitts, Sposato, Laurino, O'Connor, Napolitano, Reilly, Smith, Tunney, Arena, Cappleman, Pawar, Osterman, J. Moore, Silverstein -- 48.

Nays -- None.

Alderman Beale moved to reconsider the foregoing vote. The motion was lost.

The following is said ordinance as passed:

WHEREAS, Chapter 4-17 of the Municipal Code of Chicago authorizes the establishment of Restricted Residential Zones pursuant to an opt-out process, which requires a petition to trigger an ordinance; and

WHEREAS, The requisite procedural requirements have been met; now, therefore,

Be It Ordained by the City Council of the City of Chicago:

SECTION 1. Pursuant to Sections 4-17-020 and 4-17-040 of the Municipal Code of Chicago ("Code"), the 34th Precinct of the 13th Ward, as described herein, is hereby designated as a Restricted Residential Zone within the meaning of Chapter 4-17 of the Code. All new or additional shared housing units and vacation rentals shall be prohibited within the boundaries of such 34th Precinct, with such boundaries beginning at the southeast intersection of South Pulaski Road and West 63rd Street; thence east on the south side of West 63rd Street to the west side of South Springfield Avenue; thence south on the west side of South Springfield Avenue to the south side of West 65th Place; thence east on the south side of West 65th Place to the west side of South Hamlin Avenue; thence south on the west side of South Hamlin Avenue to the north side of West Marquette Road;

thence west on the north side of West Marquette Road to the east side of South Pulaski Road; thence north on the east side of South Pulaski Road to the north side of West 66th Street; thence west on the north side of West 66th Street to the east side of South Komensky Avenue; thence north on the east side of South Komensky Avenue to the south side of West 65th Street; thence east on the south side of West 65th Street to the east side of South Pulaski Road; and thence north on the east side of South Pulaski Road to the place of beginning.

SECTION 2. This ordinance shall take full force and effect upon its passage and publication, and shall remain in effect for four years following its effective date.

DESIGNATION OF 22ND PRECINCT OF 23RD WARD AS RESTRICTED RESIDENTIAL ZONE TO PROHIBIT NEW AND ADDITIONAL SHARED HOUSING UNITS AND VACATION RENTALS.

[O2017-8429]

The Committee on License and Consumer Protection submitted the following report:

CHICAGO, December 13, 2017.

To the President and Members of the City Council:

Your Committee on License and Consumer Protection, having under consideration an ordinance introduced by Alderman Michael Zalewski (which was referred on November 21, 2017), to designate the 22nd Precinct of the 23rd Ward as a Restricted Residential Zone prohibiting additional shared housing or vacation rentals, begs leave to recommend that Your Honorable Body *Pass* the ordinance which is transmitted herewith.

This recommendation was concurred in by a viva voce vote of the members of the committee on December 6, 2017.

Respectfully submitted,

(Signed) EMMA MITTS,
Chairman.

On motion of Alderman Mitts, the said proposed ordinance transmitted with the foregoing committee report was *Passed* by yeas and nays as follows:

Yeas -- Aldermen Moreno, Hopkins, Dowell, King, Hairston, Mitchell, Harris, Beale, Sadlowski Garza, Thompson, Cárdenas, Quinn, Burke, Lopez, Foulkes, D. Moore, Curtis, O'Shea, Cochran, Brookins, Muñoz, Zalewski, Scott, Solis, Maldonado, Burnett, Ervin, Taliaferro, Reboyras, Santiago, Mell, Austin, Ramirez-Rosa, Villegas, Mitts, Sposato, Laurino, O'Connor, Napolitano, Reilly, Smith, Tunney, Arena, Cappleman, Pawar, Osterman, J. Moore, Silverstein -- 48.

Nays -- None.

Alderman Beale moved to reconsider the foregoing vote. The motion was lost.

The following is said ordinance as passed:

WHEREAS, Chapter 4-17 of the Municipal Code of Chicago authorizes the establishment of Restricted Residential Zones pursuant to an opt-out process, which requires a petition to trigger an ordinance; and

WHEREAS, The requisite procedural requirements have been met; now, therefore,

Be It Ordained by the City Council of the City of Chicago

SECTION 1. Pursuant to Sections 4-17-020 and 4-17-040 of the Municipal Code of Chicago ("Code"), the 22nd Precinct of the 23rd Ward, as described herein, is hereby designated as a Restricted Residential Zone within the meaning of Chapter 4-17 of the Code. All new or additional shared housing units and vacation rentals shall be prohibited within the boundaries of such 22nd Precinct, with such boundaries beginning at the southeast intersection of South Meade Avenue and West 53rd Street; thence east on the south side of West 53rd Street to the west side of South Mayfield Avenue; thence south on the west side of South Mayfield Avenue to the south side of South Archer Avenue; thence east on the south side of South Archer Avenue to the west side of South Central Avenue; thence south on the west side of South Central Avenue to the Indiana Harbor Belt Railroad; thence southerly on the Indiana Harbor Belt Railroad to the north side of West 55th Street; thence west on the north side of West 55th Street to the west side of South Massasoit Avenue; thence south on the west side of South Massasoit Avenue to the alley directly south of West 55th Street; thence west on the alley directly south of West 55th Street to the east side of South Austin Avenue; thence north on the east side of South Austin Avenue to the north side of West 55th Street; thence west on the north side of West 55th Street to the east side of South Meade Avenue; and thence north on the east side of South Meade Avenue to the place of beginning.

SECTION 2. This ordinance shall take full force and effect upon its passage and publication, and shall remain in effect for four years following its effective date.

COMMITTEE ON PEDESTRIAN AND TRAFFIC SAFETY.

ESTABLISHMENT AND AMENDMENT OF LOADING/STANDING ZONES.
[SO2017-8397]

The Committee on Pedestrian and Traffic Safety submitted the following report:

CHICAGO, December 13, 2017.

To the President and Members of the City Council:

Your Committee on Pedestrian and Traffic Safety, to which were referred proposed ordinances to establish and/or amend loading zones/standing zones on portions of sundry streets, begs leave to recommend that Your Honorable Body do *Pass* the proposed substitute ordinance submitted herewith.

This recommendation was concurred in by all members of the committee present, with no dissenting votes.

Respectfully submitted,

(Signed) WALTER BURNETT, JR.,
Chairman.

On motion of Alderman Burnett, the said proposed substitute ordinance transmitted with the foregoing committee report was *Passed* by yeas and nays as follows:

Yeas -- Aldermen Moreno, Hopkins, Dowell, King, Hairston, Mitchell, Harris, Beale, Sadlowski Garza, Thompson, Cárdenas, Quinn, Burke, Lopez, Foulkes, D. Moore, Curtis, O'Shea, Cochran, Brookins, Muñoz, Zalewski, Scott, Solis, Maldonado, Burnett, Ervin, Taliaferro, Reboyras, Santiago, Mell, Austin, Ramirez-Rosa, Villegas, Mitts, Sposato, Laurino, O'Connor, Napolitano, Reilly, Smith, Tunney, Arena, Cappleman, Pawar, Osterman, J. Moore, Silverstein -- 48.

Nays -- None.

Alderman Harris moved to reconsider the foregoing vote. The motion was lost.

The following is said ordinance as passed:

Be It Ordained by the City Council of the City of Chicago:

SECTION 1. Pursuant to Title 9, Chapter 64, Section 160 of the Municipal Code of Chicago, the following locations are hereby designated as loading/standing zones for the distances specified, during the hours indicated:

Establishment Of Loading/Standing Zone:

Ward	Location
36	1940 North Lamon Avenue: 1940 North Lamon Avenue (west side) from a point 20 feet north of West Grand Avenue to a point 105 feet west thereof -- no parking loading zone -- 6:00 A.M. to 5:00 P.M. -- Monday through Friday (public benefit) (17-07155922).

Amendment Of Loading/Standing Zones:

Ward	Location
1	1329 North Milwaukee Avenue and 1333 North Milwaukee Avenue: amend no parking loading zone and associated signage;
39	4418 North Elston Avenue: repeal ordinance passed October 4, 1988 (*Journal of the Proceedings of the City Council of the City of Chicago,* page 81218) which reads: "4418 North Elston Avenue (west side) from a point 110 feet north of West Montrose Avenue to a point 47 feet north thereof -- no parking loading zone -- 7:00 A.M. to 4:00 P.M. -- Monday through Friday" by striking the above (17-07150336);
42	East Superior Street: repeal ordinance passed July 29, 2009 (*Journal of the Proceedings of the City Council of the City of Chicago,* page 67905) which reads: "East Superior Street (north side) from a point 80 feet east of North Wabash Avenue to a point 22 feet east thereof -- no parking loading zone -- 10:00 A.M. to 2:00 A.M." by striking the above (17-07174179);
42	East Superior Street: repeal ordinance passed May 14, 1997 (*Journal of the Proceedings of the City Council of the City of Chicago,* page 44300) which reads: "East Superior Street (north side) from a point 20 feet east of North Wabash Avenue to a point 38 feet east thereof -- no parking loading zone -- 8:00 A.M. to 2:00 A.M. -- Monday through Saturday" by striking the above (17-07174461);

Ward	Location
42	East Superior Street: repeal ordinance passed June 6, 2012 (*Journal of the Proceedings of the City Council of the City of Chicago,* page 28673) which reads: "East Superior Street (south side) from a point 30 feet west of North Rush Street to a point 60 feet west thereof -- no parking loading zone -- at all times" by striking the above (17-07175092);
42	East Superior Street: repeal ordinance passed March 10, 2004 (*Journal of the Proceedings of the City Council of the City of Chicago,* page 19899) which reads: "East Superior Street (north side) from a point 20 feet east of North Wabash Avenue to a point 20 feet east thereof -- no parking loading zone -- 10:00 A.M. to 1:00 A.M." by striking the above (17-07174837);
42	East Superior Street: repeal ordinance passed February 7, 1990 (*Journal of the Proceedings of the City Council of the City of Chicago,* page 11534) which reads: "East Superior Street (south side) from a point 20 feet east of North Wabash Avenue to a point 40 feet east thereof -- no parking loading zone -- 11:30 A.M. to 12:00 A.M. -- all days" by striking the above (17-07174901);
43	West Armitage Avenue: amend ordinance passed July 30, 2017 (*Journal of the Proceedings of the City Council of the City of Chicago,* page 85735) which reads: "West Armitage Avenue (south side) from a point 315 feet east of North Racine Avenue to a point 25 feet east thereof -- no parking loading zone -- 5:00 P.M. to 10:00 P.M. -- Monday through Friday, 11:00 A.M. to 10:00 P.M. -- Saturday and 11:00 A.M. to 6:00 P.M. -- Sunday" by striking: "5:00 P.M. to 10:00 P.M. -- Monday through Friday and 11:00 A.M. to 6:00 P.M. -- Sunday" and inserting: "6:30 A.M. to 10:00 P.M. -- Monday through Friday and 11:00 A.M. to 10:00 P.M. -- Saturday and Sunday" in lieu thereof;
44	North Seminary Avenue: amend ordinance passed October 3, 2012 (*Journal of the Proceedings of the City Council of the City of Chicago*, page 35390) which reads: "North Seminary Avenue (east side) from a point 25 feet north of West Belmont Avenue to a point 60 feet north thereof -- 15 minute standing zone -- use flashing lights -- 7:00 A.M. to 9:00 A.M. and 4:00 P.M. to 6:00 P.M. -- Monday through Friday" by striking: "to a point 60 feet north thereof" and inserting: "to a point 88 feet north" in lieu thereof (17-071504620);
44	2950 North Sheridan Road: amend ordinance passed July 26, 2017 (*Journal of the Proceedings of the City Council of the City of Chicago,* page 53473) which reads: "West Oakdale Avenue: West Oakdale Avenue (north side) from a point 48 feet west of North Sheridan Road to a point 50 feet west thereof -- no parking loading zone -- at all times -- all days" by striking: "no parking loading zone" and inserting: "15 minute standing zone -- use flashing lights" in lieu thereof (17-07148977).

SECTION 2. This ordinance shall take effect and be in force hereinafter its passage and publication.

ESTABLISHMENT OF VEHICULAR TRAFFIC MOVEMENT.
[SO2017-8401]

The Committee on Pedestrian and Traffic Safety submitted the following report:

CHICAGO, December 13, 2017.

To the President and Members of the City Council:

Your Committee on Pedestrian and Traffic Safety, to which were referred proposed ordinances to establish single direction of vehicular traffic movement on portions of sundry streets, begs leave to recommend that Your Honorable Body do *Pass* the proposed substitute ordinance transmitted herewith.

This recommendation was concurred in by all members of the committee present, with no dissenting votes.

Respectfully submitted,

(Signed) WALTER BURNETT, JR.,
Chairman.

On motion of Alderman Burnett, the said proposed substitute ordinance transmitted with the foregoing committee report was *Passed* by yeas and nays as follows:

Yeas -- Aldermen Moreno, Hopkins, Dowell, King, Hairston, Mitchell, Harris, Beale, Sadlowski Garza, Thompson, Cárdenas, Quinn, Burke, Lopez, Foulkes, D. Moore, Curtis, O'Shea, Cochran, Brookins, Muñoz, Zalewski, Scott, Solis, Maldonado, Burnett, Ervin, Taliaferro, Reboyras, Santiago, Mell, Austin, Ramirez-Rosa, Villegas, Mitts, Sposato, Laurino, O'Connor, Napolitano, Reilly, Smith, Tunney, Arena, Cappleman, Pawar, Osterman, J. Moore, Silverstein -- 48.

Nays -- None.

Alderman Harris moved to reconsider the foregoing vote. The motion was lost.

The following is said ordinance as passed:

Be It Ordained by the City Council of the City of Chicago:

SECTION 1. Pursuant to Title 9, Chapter 64, Section 010 of the Municipal Code of Chicago, the operator of a vehicle shall operate such vehicle only in the direction specified below on the public ways between the limits indicated:

Establishment Of Single Direction:

Ward	Location
15	West 64th Street: West 64th Street, from South Damen Avenue to South Ashland Avenue -- single direction easterly;
18	7800 -- 7859 South Keating Avenue -- single direction southerly;
45	West Waveland Avenue: West Waveland Avenue, from North Kenneth Avenue to North Milwaukee Avenue -- single direction easterly and also North Kenneth Avenue, from North Milwaukee Avenue to West Waveland Avenue -- single direction southerly (17-06171496).

SECTION 2. This ordinance shall take effect and be in force hereinafter its passage and publication.

ESTABLISHMENT AND AMENDMENT OF PARKING RESTRICTIONS.
(Except For Handicapped)

[SO2017-8394]

The Committee on Pedestrian and Traffic Safety submitted the following report:

CHICAGO, December 13, 2017.

To the President and Members of the City Council:

Your Committee on Pedestrian and Traffic Safety, to which were referred proposed ordinances to establish and/or amend parking restrictions on portions of sundry streets, begs leave to recommend that Your Honorable Body do *Pass* the proposed substitute ordinance submitted herewith.

This recommendation was concurred in by all members of the committee present, with no dissenting votes.

Respectfully submitted,

(Signed) WALTER BURNETT, JR.,
Chairman.

On motion of Alderman Burnett, the said proposed substitute ordinance transmitted with the foregoing committee report was *Passed* by yeas and nays as follows:

Yeas -- Aldermen Moreno, Hopkins, Dowell, King, Hairston, Mitchell, Harris, Beale, Sadlowski Garza, Thompson, Cárdenas, Quinn, Burke, Lopez, Foulkes, D. Moore, Curtis, O'Shea, Cochran, Brookins, Muñoz, Zalewski, Scott, Solis, Maldonado, Burnett, Ervin, Taliaferro, Reboyras, Santiago, Mell, Austin, Ramirez-Rosa, Villegas, Mitts, Sposato, Laurino, O'Connor, Napolitano, Reilly, Smith, Tunney, Arena, Cappleman, Pawar, Osterman, J. Moore, Silverstein -- 48.

Nays -- None.

Alderman Harris moved to reconsider the foregoing vote. The motion was lost.

The following is said ordinance as passed:

Be It Ordained by the City Council of the City of Chicago:

SECTION 1. Pursuant to Title 9, Chapter 64, Section 050 of the Municipal Code of Chicago, the operator of a vehicle shall not park such vehicle at any time upon the following public way, as indicated:

Establishment Of Disabled Permit Parking:

Ward	Location And Permit Number
1	1620 North Talman Avenue -- Disabled Parking Permit Number 110313;
1	1917 North Kedzie Avenue -- Disabled Parking Permit Number 110322;
2	1737 West Pierce Avenue -- Disabled Parking Permit Number 102467;

Ward	Location And Permit Number
3	4804 South Forrestville Avenue -- Disabled Parking Permit Number 110398;
3	4359 South Dr. Martin Luther King, Jr. Drive -- Disable Parking Permit Number 111563;
6	7725 South Prairie Avenue -- Disabled Parking Permit Number 103712;
7	8742 South Kingston Avenue -- Disabled Parking Permit Number 112875;
7	10148 South Yates Avenue -- Disabled Parking Permit Number 106790;
8	1343 East 71st Place -- Disabled Parking Permit Number 110886;
8	7936 South Ingleside Avenue -- Disabled Parking Permit Number 113402;
8	1253 East 95th Place -- Disabled Parking Permit Number 95798;
8	9031 South Euclid Avenue -- Disabled Parking Permit Number 113928;
8	8738 South Kimbark Avenue -- Disabled Parking Permit Number 113932;
11	922 West 35th Place -- Disabled Parking Permit Number 110711;
12	3324 South Seeley Avenue -- Disabled Parking Permit Number 107937;
13	6612 South Komensky Avenue --- Disabled Parking Permit Number 113534;
13	6744 South Karlov Avenue -- Disabled Parking Permit Number 113523;
13	7242 South Central Park Avenue -- Disabled Parking Permit Number 113976;
13	6135 South Nagle Avenue -- Disabled Parking Permit Number 113540;
13	5252 West 63rd Place -- Disabled Parking Permit Number 111502;
13	6528 South Kostner Avenue -- Disabled Parking Permit Number 113971;
13	6332 South Lorel Avenue -- Disabled Parking Permit Number 113995;
13	5727 South Nagle Avenue -- Disabled Parking Permit Number 113983;
13	5845 South Rutherford Avenue -- Disabled Parking Permit Number 113984;

Ward	Location And Permit Number
13	6455 South Karlov Avenue -- Disabled Parking Permit Number 110624;
13	6004 South Menard Avenue -- Disabled Parking Permit Number 113988;
13	5525 South Kilbourn Avenue -- Disabled Parking Permit Number 113979;
13	3710 West 69th Street -- Disabled Parking Permit Number 113978;
14	5617 South Albany Avenue -- Disabled Parking Permit Number 100419;
15	4517 South Honore Street -- Disabled Parking Permit Number 109598;
15	6409 South Honore Street -- Disabled Parking Permit Number 111186;
17	7715 South Throop Street -- Disabled Parking Permit Number 113559;
17	3208 West 66th Street -- Disabled Parking Permit Number 111711;
17	7316 South Winchester Avenue -- Disabled Parking Permit Number 111715;
17	1426 West 73rd Street -- Disabled Parking Permit Number 111681;
18	7253 South California Avenue -- Disabled Parking Permit Number 107479;
18	3737 West 85th Place -- Disabled Parking Permit Number 112523;
18	2027 West 82nd Place -- Disabled Parking Permit Number 112525;
19	2313 West 91st Street -- Disabled Parking Permit Number 103852;
21	1411 West 82nd Street -- Disabled Parking Permit Number 111172;
21	216 West 90th Place -- Disabled Parking Permit Number 113142;
21	9215 South Ada Street -- Disabled Parking Permit Number 107371;
21	706 West 82nd Street -- Disabled Parking Permit Number 113792;
21	8024 South Hermitage Avenue -- Disabled Parking Permit Number 113799;
21	9210 South May Street -- Disabled Parking Permit Number 112835;

Ward	Location And Permit Number
21	8009 South Green Street -- Disabled Parking Permit Number 113803;
21	9210 South May Street -- Disabled Parking Permit Number 112835;
21	1034 West 92nd Place -- Disabled Parking Permit Number 112813;
21	427 West 97th Street -- Disabled Parking Permit Number 112824;
22	2711 South Trumbull Avenue -- Disabled Parking Permit Number 111403;
23	5343 South Harding Avenue -- Disabled Parking Permit Number 112646;
23	5214 South Kolin Avenue -- Disabled Parking Permit Number 109659;
23	5441 South Komensky Avenue -- Disabled Parking Permit Number 113901;
23	5630 South Newcastle Avenue -- Disabled Parking Permit Number 113893;
23	3548 West 60th Street -- Disabled Parking Permit Number 113877;
23	3322 West 31st Street -- Disabled Parking Permit Number 113903;
23	3432 West 64th Place -- Disabled Parking Permit Number 113894;
23	3433 West 64th Place -- Disabled Parking Permit Number 113897;
23	6753 West 64th Place -- Disabled Parking Permit Number 113900;
23	3418 West 66th Street -- Disabled Parking Permit Number 113904;
23	3624 West 56th Place -- Disabled Parking Permit Number 112651;
23	3719 West 55th Street -- Disabled Parking Permit Number 113879;
23	5413 South Linder Avenue -- Disabled Parking Permit Number 113876;
23	3305 West 60th Place -- Disabled Parking Permit Number 112055;
23	5841 South Mayfield Avenue -- Disabled Parking Permit Number 113878;
23	7020 West 63rd Place -- Disabled Parking Permit Number 113877;

Ward	Location And Permit Number
24	1855 South Hamlin Avenue -- Disabled Parking Permit Number 110215;
25	719 South Aberdeen Street -- Disabled Parking Permit Number 110200;
25	266 West Alexander Street -- Disabled Parking Permit Number 110153;
25	1009 West 20th Place -- Disabled Parking Permit Number 113905;
25	2417 South Oakley Avenue -- Disabled Parking Permit Number 110177;
25	2014 South Blue Island Avenue -- Disabled Parking Permit Number 110172;
25	229 West 24th Place -- Disabled Parking Permit Number 110147;
25	2233 West 23rd Street -- Disabled Parking Permit Number 100381;
26	3220 West Dickens Avenue -- Disabled Parking Permit Number 110324;
28	3845 West Monroe Street -- Disabled Parking Permit Number 110228;
28	154 North Lotus Avenue -- Disabled Parking Permit Number 110107;
29	5351 West Gladys Avenue -- Disabled Parking Permit Number 113275;
29	5405 West Washington Boulevard -- Disabled Parking Permit Number 113272;
29	5257 West Gladys Avenue -- Disabled Parking Permit Number 105469;
29	4849 West Gladys Avenue -- Disabled Parking Permit Number 113281;
29	3004 North Oconto Avenue -- Disabled Parking Permit Number 112781;
30	5425 West Schubert Avenue -- Disabled Parking Permit Number 112713;
31	3925 West Schubert Avenue -- Disabled Parking Permit Number 113292;
31	4846 West Henderson Street -- Disabled Parking Permit Number 113416;
31	5616 West George Street -- Disabled Parking Permit Number 109575;
32	1832 North Wood Street -- Disabled Parking Permit Number 107617;

Ward	Location And Permit Number
33	3623 North Albany Avenue -- Disabled Parking Permit Number 110853;
33	3344 West Cullom Avenue -- Disabled Parking Permit Number 110879;
34	10317 South Peoria Avenue -- Disabled Parking Permit Number 112853;
34	9914 South Winston Avenue -- Disabled Parking Permit Number 112841;
34	948 West 116th Street -- Disabled Parking Permit Number 111301;
34	10334 South Green Street -- Disabled Parking Permit Number 111312;
34	814 West 129th Place -- Disabled Parking Permit Number 107271;
34	11537 South Wallace Street -- Disabled Parking Permit Number 111339;
34	1125 West 111th Place -- Disabled Parking Permit Number 107673;
35	2814 North Christiana Avenue -- Disabled Parking Permit Number 110565;
35	3040 North Drake Avenue -- Disabled Parking Permit Number 110507;
35	4337 West Palmer Street -- Disabled Parking Permit Number 110546;
35	1851 North Karlov Avenue (post signs at 1849 North Karlov Avenue) -- Disabled Parking Permit Number 114053;
36	5647 West Cornelia Avenue -- Disabled Parking Permit Number 112719;
36	2340 North Melvina Avenue -- Disabled Parking Permit Number 109885;
36	2207 North Latrobe Avenue -- Disabled Parking Permit Number 112769;
36	2215 North Narragansett Avenue -- Disabled Parking Permit Number 112721;
36	6036 West Henderson Street -- Disabled Parking Permit Number 106823;
36	3301 North Neenah Avenue -- Disabled Parking Permit Number 112787;
37	4821 West Hirsch Street -- Disabled Parking Permit Number 111028;
37	1713 North Luna Avenue -- Disabled Parking Permit Number 98305;

Ward	Location And Permit Number
37	4843 West Ohio Street -- Disabled Parking Permit Number 106678;
37	4945 West Ohio Street -- Disabled Parking Permit Number 111007;
37	1960 North Latrobe Avenue -- Disabled Parking Permit Number 94221;
37	4030 West Crystal Street -- Disabled Parking Permit Number 113420;
37	1638 North Linder Avenue -- Disabled Parking Permit Number 106444;
38	3655 North Sayre Avenue -- Disabled Parking Permit Number 109949;
38	3624 North Pacific Avenue -- Disabled Parking Permit Number 109974;
38	3406 North Oconto Avenue -- Disabled Parking Permit Number 113030;
38	5336 West Cuyler Avenue -- Disabled Parking Permit Number 109969;
38	3408 North Normandy Avenue -- Disabled Parking Permit Number 113047;
40	2025 West Granville Avenue -- Disabled Parking Permit Number 111663;
40	5705 North Ravenswood Avenue -- Disabled Parking Permit Number 110272;
40	6104 North Washtenaw Avenue -- Disabled Parking Permit Number 110264;
45	5019 West Sunnyside Avenue -- Disabled Parking Permit Number 103621;
48	5225 North Kenmore Avenue -- Disabled Parking Permit Number 94750;
48	5732 North Wayne Avenue -- Disabled Parking Permit Number 102977;
50	6215 North Francisco Avenue -- Disabled Parking Permit Number 113369;
50	2121 West Granville Avenue -- Disabled Parking Permit Number 113371;
50	2510 West North Shore Avenue -- Disabled Parking Permit Number 112667;
50	6739 North Rockwell Street -- Disabled Parking Permit Number 114290;
50	6129 North Francisco Avenue -- Disabled Parking Permit Number 114256.

Repeal Of Disabled Permit Parking:

Ward	Location And Permit Number
6	Repeal Disabled Parking Permit Number 20249 located at 7418 South Wentworth Avenue;
9	Repeal disabled permit parking located at 9328 -- 9330 South Calumet Avenue;
9	Repeal Disabled Parking Permit Number 96137 located at 516 West 128th Street;
13	Repeal Disabled Parking Permit Number 97094 located at 5612 South Kildare Avenue;
13	Repeal Disabled Parking Permit Number 7477 located at 6242 South Mulligan Avenue;
15	Repeal Disabled Parking Permit Number 70201 located at 6616 South Paulina Street;
23	Repeal Disabled Parking Permit Number 107507 located at 5743 South Parkside Avenue;
23	Repeal Disabled Parking Permit Number 55007 located at 5720 South Massasoit Avenue;
23	Repeal Disabled Parking Permit Number 13082 located at 3720 West 59th Street;
38	Repeal Disabled Parking Permit Number 52424 located at 3725 North Newland Avenue;
48	Repeal Disabled Parking Permit Number 67569 located at 1232 West Glenlake Avenue;
49	Repeal Disabled Parking Permit Number 84869 located at 7335 North Hamilton Avenue.

SECTION 2. This ordinance shall take effect and be in force hereinafter its passage and publication.

ESTABLISHMENT AND AMENDMENT OF RESIDENTIAL PERMIT PARKING ZONES.

[SO2017-8395]

The Committee on Pedestrian and Traffic Safety submitted the following report:

CHICAGO, December 13, 2017.

To the President and Members of the City Council:

Your Committee on Pedestrian and Traffic Safety, to which were referred proposed ordinances and orders to establish and/or amend residential permit parking zones on portions of sundry streets, begs leave to recommend that Your Honorable Body do *Pass* the proposed substitute ordinance submitted herewith.

This recommendation was concurred in by all members of the committee present, with no dissenting votes.

Respectfully submitted,

(Signed) WALTER BURNETT, JR.,
Chairman.

On motion of Alderman Burnett, the said proposed substitute ordinance transmitted with the foregoing committee report was *Passed* by yeas and nays as follows:

Yeas -- Aldermen Moreno, Hopkins, Dowell, King, Hairston, Mitchell, Harris, Beale, Sadlowski Garza, Thompson, Cárdenas, Quinn, Burke, Lopez, Foulkes, D. Moore, Curtis, O'Shea, Cochran, Brookins, Muñoz, Zalewski, Scott, Solis, Maldonado, Burnett, Ervin, Taliaferro, Reboyras, Santiago, Mell, Austin, Ramirez-Rosa, Villegas, Mitts, Sposato, Laurino, O'Connor, Napolitano, Reilly, Smith, Tunney, Arena, Cappleman, Pawar, Osterman, J. Moore, Silverstein -- 48.

Nays -- None.

Alderman Harris moved to reconsider the foregoing vote. The motion was lost.

The following is said ordinance as passed:

Be It Ordained by the City Council of the City of Chicago:

SECTION 1. Pursuant to Title 9, Chapter 64, Section 090 of the Municipal Code of Chicago, portions of the below named streets are hereby designated as residential permit parking zones, for the following locations:

Establishment Of Residential Permit Parking Zones:

Ward	Location And Permit Number
2	West Goethe Street: West Goethe Street, between North Clark Street and the alley west of North Dearborn Street -- Residential Permit Parking Zone 74 -- at all times -- all days;
6	7600 -- 7659 South Wabash Avenue -- Residential Permit Parking Zone 2047 -- 8:00 A.M. to 9:00 P.M. -- all days, excluding holidays;
8	1300 -- 1399 East 71st Place: 1300 -- 1399 East 71st Place (north and south sides) include the wrap on the southwest side of 1358 East 71st Place -- Residential Permit Parking Zone 2085 -- at all times -- all days;
8	7600 -- 7699 South Greenwood Avenue: 7600 -- 7699 South Greenwood Avenue (west side) -- Residential Permit Parking Zone 2084 -- at all times -- all days;
14	5200 -- 5299 South Troy Street: 5200 -- 5299 South Troy Street (east and west sides) from West 52nd Street to West 53rd Street -- Residential Permit Parking Zone 2080 -- at all times -- all days;
14	3000 -- 3099 West 53rd Street: 3000 -- 3099 West 53rd Street (north and south sides) between South Albany Avenue and South Sacramento Avenue -- Residential Permit Parking Zone 2081 -- at all times -- all days;
14	4800 -- 4899 South Kildare Avenue: 4800 -- 4899 South Kildare Avenue (east and west sides) from West 48th Street to West 49th Street -- Residential Permit Parking Zone 2070 -- at all times -- all days;
17	6500 -- 6559 South Mozart Street: 6500 -- 6559 South Mozart Street (east and west sides) -- Residential Permit Parking Zone 2082 -- at all times -- all days;

Ward	Location And Permit Number
33	2900 -- 2999 North Albany Avenue: 2900 -- 2999 North Albany Avenue (east and west sides) -- Residential Permit Parking Zone 2083 -- 6:00 P.M. to 8:00 A.M. -- all days.

Amendment Of Residential Permit Parking Zones:

Ward	Location And Permit Number
5	7300 -- 7400 South Clyde Avenue: amend ordinance which reads: "7300 -- 7400 South Clyde Avenue -- Residential Permit Parking Zone 44 -- 6:00 P.M. to 12:00 A.M." by striking: "6:00 P.M. to 12:00 A.M." and inserting: "at all times -- all days" in lieu thereof;
13	5700 -- 5704 South Nagle Avenue: amend Residential Permit Parking Zone 29 to include 5700 -- 5704 South Nagle Avenue (east and west sides) -- 8:00 A.M. to 4:00 P.M. -- Monday through Friday;
13	4900 -- 4999 West 64th Street: repeal ordinance passed September 1, 2004, (*Journal of the Proceedings of the City Council of the City of Chicago,* page 30228) which reads: "4900 -- 4999 West 64th Street (west side) -- Residential Permit Parking Zone 1159 -- at all times -- all days" by striking the above;
15	4300 -- 4399 South Maplewood Avenue: Residential Permit Parking Zone 2081 -- at all times -- all days;
18	7900 -- 7999 South Sacramento Avenue: repeal ordinance which reads: "7900 -- 7999 South Sacramento Avenue -- Residential Permit Zone 2006" by striking the above;
27	600 -- 699 North Peoria Street: amend ordinance which reads: "600 -- 699 North Peoria Street -- Residential Permit Parking Zone 1424 -- 3:00 P.M. to 3:00 A.M. -- all days" by striking: "3:00 P.M. to 3:00 A.M." and inserting: "at all times -- all days" in lieu thereof;
28	North Keystone Avenue: repeal ordinance which reads: "North Keystone Avenue (east and west sides) from West Maypole Avenue to the first alley south thereof -- Residential Permit Parking Zone 1858" by striking the above;

Ward	Location And Permit Number
40	6100 -- 6199 North Maplewood Avenue: amend Residential Permit Parking Zone 163 to include 6100 -- 6199 North Maplewood Avenue (east and west sides) -- 6:00 P.M. to 2:00 A.M. -- all days;
43	2700 -- 2799 North Magnolia Avenue: amend Residential Permit Parking Zone 143 to include 2700 -- 2799 North Magnolia Avenue:
45	4700 -- 4746 North Laramie Avenue: amend Residential Permit Parking Zone 264 to include 4700 -- 4746 North Laramie Avenue (west side) and 4701 -- 4751 North Laramie Avenue (east side);
47	4501 -- 4519 North Oakley Avenue: repeal ordinance which reads: "4501 -- 4519 North Oakley Avenue (east side) -- Residential Permit Parking Zone 92" and also: "2300 -- 2302 West Sunnyside Avenue (north side) -- Residential Permit Parking Zone 92" by striking the above.

SECTION 2. This ordinance shall take effect and be in force hereinafter its passage and publication.

DESIGNATION ON PORTIONS OF N. NORTHWEST HWY. AS INDUSTRIAL PERMIT PARKING ZONE 54.

[SO2017-8402]

The Committee on Pedestrian and Traffic Safety submitted the following report:

CHICAGO, December 13, 2017.

To the President and Members of the City Council:

Your Committee on Pedestrian and Traffic Safety, to which was referred a proposed ordinance to establish an industrial permit parking zone on portions of North Northwest Highway, begs leave to recommend that Your Honorable Body do *Pass* the proposed substitute ordinance submitted herewith.

This recommendation was concurred in by all members of the committee present, with no dissenting votes.

Respectfully submitted,

(Signed) WALTER BURNETT, JR.,
Chairman.

On motion of Alderman Burnett, the said proposed substitute ordinance transmitted with the foregoing committee report was *Passed* by yeas and nays as follows:

Yeas -- Aldermen Moreno, Hopkins, Dowell, King, Hairston, Mitchell, Harris, Beale, Sadlowski Garza, Thompson, Cárdenas, Quinn, Burke, Lopez, Foulkes, D. Moore, Curtis, O'Shea, Cochran, Brookins, Muñoz, Zalewski, Scott, Solis, Maldonado, Burnett, Ervin, Taliaferro, Reboyras, Santiago, Mell, Austin, Ramirez-Rosa, Villegas, Mitts, Sposato, Laurino, O'Connor, Napolitano, Reilly, Smith, Tunney, Arena, Cappleman, Pawar, Osterman, J. Moore, Silverstein -- 48.

Nays -- None.

Alderman Harris moved to reconsider the foregoing vote. The motion was lost.

The following is said ordinance as passed:

Be It Ordained by the City Council of the City of Chicago:

SECTION 1. Pursuant to Title 9, Chapter 64, Section 090 of the Municipal Code of Chicago, portions of the below named street are hereby designated as industrial permit parking zone, for the following locations:

Ward	Location
45	North Northwest Highway: 5475 North Northwest Highway southeast to North Mason Avenue, 5441 North Northwest Highway southeast to North Marmora Avenue and starting 145 feet southeast of the southwest corner of North Northwest Highway and North Austin Avenue southwest to North Marmora Avenue -- Industrial Permit Parking Zone 54 -- 6:00 A.M. to 6:00 P.M. -- Monday through Friday.

SECTION 2. This ordinance shall take effect and be in force hereinafter its passage and publication.

ESTABLISHMENT AND AMENDMENT OF TRAFFIC LANE TOW-AWAY ZONES.
[SO2017-8398]

The Committee on Pedestrian and Traffic Safety submitted the following report:

CHICAGO, December 13, 2017.

To the President and Members of the City Council:

Your Committee on Pedestrian and Traffic Safety, to which were referred proposed ordinances and an order to establish and/or amend traffic lane tow-away zones on portions of sundry streets, begs leave to recommend that Your Honorable Body do *Pass* the proposed substitute ordinance submitted herewith.

This recommendation was concurred in by all members of the committee present, with no dissenting votes.

Respectfully submitted,

(Signed) WALTER BURNETT, JR.,
Chairman.

On motion of Alderman Burnett, the said proposed substitute ordinance transmitted with the foregoing committee report was *Passed* by yeas and nays as follows:

Yeas -- Aldermen Moreno, Hopkins, Dowell, King, Hairston, Mitchell, Harris, Beale, Sadlowski Garza, Thompson, Cárdenas, Quinn, Burke, Lopez, Foulkes, D. Moore, Curtis, O'Shea, Cochran, Brookins, Muñoz, Zalewski, Scott, Solis, Maldonado, Burnett, Ervin, Taliaferro, Reboyras, Santiago, Mell, Austin, Ramirez-Rosa, Villegas, Mitts, Sposato, Laurino, O'Connor, Napolitano, Reilly, Smith, Tunney, Arena, Cappleman, Pawar, Osterman, J. Moore, Silverstein -- 48.

Nays -- None.

Alderman Harris moved to reconsider the foregoing vote. The motion was lost.

The following is said ordinance as passed:

Be It Ordained by the City Council of the City of Chicago:

SECTION 1. Pursuant to Title 9, Chapter 64 of the Municipal Code of Chicago, the following locations are hereby designated as traffic lane tow-away zones, between the limits and during the times specified, standing or parking of any vehicle shall be considered a definite hazard to the normal movement of traffic:

Establishment Of Tow-Away Zones:

Ward	Location
8	8700 -- 8859 South Greenwood Avenue: 8700 -- 8859 South Greenwood Avenue (east side) from East 89th Street to East 87th Street -- no parking tow-away zone -- at all times -- all days (17-05307390);
14	3201 -- 3217 West 51st Street: 3201 -- 3217 West 51st Street (south side) from a point 100 feet east of South Sawyer Avenue to a point 185 feet east thereof -- no parking tow-away zone -- 6:00 A.M. to 9:00 A.M. -- Monday through Friday (17-06597511);
14	5501 -- 5541 South Sawyer Avenue: 5501 -- 5541 South Sawyer Avenue (east side) from a point 125 feet north of West 56th Street to a point 400 feet north thereof -- no parking tow-away zone -- 3:00 A.M. to 3:00 P.M. -- Monday through Saturday (17-06597381);
14	West 47th Street: West 47th Street (south side) from a point 100 feet east of South Spaulding Avenue to South Kedzie Avenue -- no parking tow-away zone -- at all times -- all days (17-06618111);
29	North Mason Avenue: North Mason Avenue (east and west sides) from West Madison Street to the first alley north thereof -- no parking tow-away zone -- 10:00 P.M. to 6:00 A.M. -- all days (public benefit) (17-07176200);
50	North Sacramento Avenue: North Sacramento Avenue (east side) from West Touhy Avenue to a point 45 feet north thereof -- no parking tow-away zone -- at all times -- all days.

Amendment Of Traffic Lane Tow-Away Zones:

Ward	Location
19	1934 -- 1938 West 100th Street: amend ordinance passed September 10, 1975 (*Journal of the Proceedings of the City Council of the City of Chicago*, page 1187) which reads: "1934 -- 1938 West 100th Street (north and south sides) from South Winchester Avenue to South Hoyne Avenue -- no parking tow-away zone -- 8:00 A.M. to 10:00 A.M. -- Monday through Friday" by striking: "1934 -- 1938 West 100th Street (north side only) from South Winchester Avenue to the first alley west thereof" (17-04759933);
43	2732 North Hampden Court: repeal ordinance which reads: "2732 North Hampden Court -- no parking tow-away zone -- except emergency vehicles" by striking the above.

SECTION 2. This ordinance shall take effect and be in force hereinafter its passage and publication.

INSTALLATION AND AMENDMENT OF TRAFFIC WARNING SIGNS.

[SO2017-8396]

The Committee on Pedestrian and Traffic Safety submitted the following report:

CHICAGO, December 13, 2017.

To the President and Members of the City Council:

Your Committee on Pedestrian and Traffic Safety, to which were referred proposed ordinances and orders to erect and/or amend traffic warning signs and signals, begs leave to recommend that Your Honorable Body do *Pass* the proposed substitute ordinance submitted herewith.

This recommendation was concurred in by all members of the committee present, with no dissenting votes.

Respectfully submitted,

(Signed) WALTER BURNETT, JR.,
Chairman.

On motion of Alderman Burnett, the said proposed substitute ordinance transmitted with the foregoing committee report was *Passed* by yeas and nays as follows:

Yeas -- Aldermen Moreno, Hopkins, Dowell, King, Hairston, Mitchell, Harris, Beale, Sadlowski Garza, Thompson, Cárdenas, Quinn, Burke, Lopez, Foulkes, D. Moore, Curtis, O'Shea, Cochran, Brookins, Muñoz, Zalewski, Scott, Solis, Maldonado, Burnett, Ervin, Taliaferro, Reboyras, Santiago, Mell, Austin, Ramirez-Rosa, Villegas, Mitts, Sposato, Laurino, O'Connor, Napolitano, Reilly, Smith, Tunney, Arena, Cappleman, Pawar, Osterman, J. Moore, Silverstein -- 48.

Nays -- None.

Alderman Harris moved to reconsider the foregoing vote. The motion was lost.

The following is said ordinance as passed:

Be It Ordained by the City Council of the City of Chicago:

SECTION 1. Pursuant to Title 9, Chapter 64 of the Municipal Code of Chicago, the Commissioner of Transportation is hereby authorized and directed to erect and/or amend traffic warning signs and signals, for the following locations as hereby designated:

Installation Of Traffic Warning Signs And/Or Signals:

Ward	Location And Type Of Sign
1	West Erie Street: West Erie Street (north side) from North Racine Avenue to North Elizabeth Street -- "No Parking Except For Official School Personnel Permit Parking Only -- 7:30 A.M. To 4:30 P.M. (School Days)" sign (17-07152355);

Ward	Location And Type Of Sign
15	3200 West 41st Street: West 41st Street, from South Kedzie Avenue to South Sacramento Avenue -- "No Trucks" sign -- at all times -- all days;
15	3200 West 41st Place: West 41st Place, from South Kedzie Avenue to South Sacramento Avenue -- "No Trucks" sign -- at all times -- all days;
15	3200 West 40th Street: West 40th Street, from South Kedzie Avenue to South Sacramento Avenue -- "No Trucks" sign -- at all times -- all days;
15	South Honore Street and West 64th Street -- "All-Way Stop" sign, stopping all approaches;
15	South Paulina Street and West 63rd Street -- "All-Way Stop" sign, stopping all approaches;
15	South Fairfield Avenue and West 43rd Street -- "All-Way Stop" sign, stopping all approaches. Not recommended, West 43rd Street is a collector roadway with higher volumes than South Fairfield Avenue, a residential street. "Stop" signs on streets with higher volumes such as West 43rd Street tend to increase rear-end crashes, increase congestion, and create a false sense of security for pedestrians that every vehicle will stop. Due to the intersection's proximity to the traffic signal at South California Avenue, a "Stop" sign will be unexpected for motorists. CDOT does not recommend installing an "All-Way Stop" sign at this intersection (17-06343933);
15	South Whipple Street and West 47th Street: "All-Way Stop" sign, stopping all approaches. West 47th Street is a major collector roadway with significantly higher volumes than South Whipple Street, a local street. "Stop" signs on streets with higher volumes such as West 47th Street tend to increase rear-end crashes, increase congestion, and create a false sense of security for pedestrians that every vehicle will stop. Additionally, due to the intersection's proximity to the traffic signal at South Kedzie Avenue to the west, a "Stop" sign would be unexpected for motorists. CDOT does not recommend installing "All-Way Stop" sign at this location (17-07156736);
19	West 101st Place and South Longwood Drive -- "All-Way Stop" sign, stopping all approaches;
19	West 108th Street and South Sacramento Avenue -- "Stop" sign, stopping northbound traffic and South Sacramento Avenue and eastbound traffic on West 108th Street;

Ward	Location And Type Of Sign
19	South Homan Avenue: South Homan Avenue (southbound) from West 116th Street to West 117th Street -- "No Truck" signs;
23	West 52nd Street and South Rutherford Avenue -- "Two-Way Stop" sign, stopping east- and westbound traffic on West 52nd Street at South Rutherford Avenue;
27	West Chestnut Street and North Orleans Street -- "All-Way Stop" sign, stopping all approaches;
27	West Kinzie Street and North Morgan Street -- "All-Way Stop" sign, stopping all approaches;
27	West Kinzie Street and North Carpenter Street -- "All-Way Stop" sign, stopping all approaches;
30	North Central Park Avenue and West George Street -- "All-Way Stop" sign, stopping all approaches. Not recommended. North Central Park Avenue is a major collector roadway with significantly higher volumes than West George Street, a local residential road. "Stop" signs on streets with high volumes such as North Central Park Avenue tend to increase rear-end crashes, increase congestion, and create a false sense of security for pedestrians that every vehicle will stop. Due to the intersection's proximity to the traffic signal at North Milwaukee Avenue, a "Stop" sign will be unexpected for motorists. Additionally, stop compliance is particularly low at T-intersections. CDOT does not recommend installing an "All-Way Stop" sign at this intersection (17-05288406):
30	West Waveland Avenue and North Avers Avenue -- "Stop" sign, stopping West Waveland Avenue for North Avers Avenue (17-07173608);
39	North Central Park Avenue and West Thorndale Avenue -- "All-Way Stop" sign, stopping all approaches (17-07156371);
44	North Broadway and West Aldine Avenue -- "All-Way Stop" sign, stopping all approaches (17-06514018);

Amendment Of Traffic Warning Sign And/Or Signal:

Ward	Location And Type Of Sign
15	South Damen Avenue: repeal ordinance which reads: "South Damen Avenue for northbound traffic turning onto West 64th Street -- left turn lane" by striking the above.

SECTION 2. This ordinance shall take effect and be in force hereinafter its passage and publication.

Failed To Pass -- VARIOUS TRAFFIC REGULATIONS, TRAFFIC SIGNS, ET CETERA.

(Adverse Committee Recommendations)

[SO2017-8404]

The Committee on Pedestrian and Traffic Safety submitted a report recommending that the City Council do not pass sundry proposed ordinances and proposed order (transmitted with the committee report) relating to traffic regulations, traffic signs, et cetera.

Alderman Burnett moved to *Concur In* the committee's recommendation. The question in reference to each proposed ordinance or proposed order thereupon became: *"Shall the proposed ordinances or proposed order pass, notwithstanding the committee's adverse recommendation?"* and the several questions being so put, each of the said proposed ordinances and proposed order *Failed to Pass* by yeas and nays as follows:

Yeas -- None.

Nays -- Aldermen Moreno, Hopkins, Dowell, King, Hairston, Mitchell, Harris, Beale, Sadlowski Garza, Thompson, Cárdenas, Quinn, Burke, Lopez, Foulkes, D. Moore, Curtis, O'Shea, Cochran, Brookins, Muñoz, Zalewski, Scott, Solis, Maldonado, Burnett, Ervin, Taliaferro, Reboyras, Santiago, Mell, Austin, Ramirez-Rosa, Villegas, Mitts, Sposato, Laurino, O'Connor, Napolitano, Reilly, Smith, Tunney, Arena, Cappleman, Pawar, Osterman, J. Moore, Silverstein -- 48.

Alderman Harris moved to reconsider the foregoing vote. The motion was lost.

The committee report listing said ordinances and orders which failed to pass reads as follows:

CHICAGO, December 13, 2017.

To the President and Members of the City Council:

Your Committee on Pedestrian and Traffic Safety begs leave to recommend that Your Honorable Body *Do Not Pass* the sundry proposed ordinances and order submitted herewith which were referred to the Committee on Pedestrian and Traffic Safety concerning traffic regulations and traffic signs, et cetera, as follows:

Parking Prohibited At All Times -- Disabled:

Ward	Location
50	6440 North Albany Avenue -- Disabled Parking Permit Number 114262;
50	6428 North Fairfield Avenue -- Disabled Parking Permit Number 113367;
50	6304 North Francisco Avenue -- Disabled Parking Permit Number 113370;
50	6525 North Sacramento Avenue -- Disabled Parking Permit Number 114252;
50	6535 North Sacramento Avenue -- Disabled Parking Permit Number 114244;
50	6337 North Talman Avenue -- Disabled Parking Permit Number 114247.

Tow-Away Zone:

Ward	Location
36	3459 North Mobile Avenue -- no parking tow-away zone. Not recommended. No City Council action needed for installation of corner clearance signs. Signs will be installed (17-07155992).

Amendment Of Tow-Away Zones:

Ward	Location
1	2447 West Moffat Street: repeal ordinance which reads: "no parking tow-away zone" by striking the above. Not recommended. Request withdrawn by alderman (17-07148234);

Ward	Location
19	3650 West 103rd Street: repeal no parking tow-away zone. Not recommended. Request withdrawn by alderman (17-06404695);
19	3720 West 103rd Street: repeal no parking tow-away zone. Not recommended. Request withdrawn by alderman (17-06404695).

Traffic Warning Signs And/Or Signals:

Ward	Location
22	South Central Park Avenue and West 23rd Street -- "Two-Way Stop" sign, stopping north and south approaches. Not recommended. South Central Park Avenue is a major collector roadway with significantly higher volumes than West 23rd Street, a one-way westbound residential street. "Stop" signs on streets with higher volumes such as South Central Park Avenue tend to increase rear-end crashes, increase congestion, and create a false sense of security for pedestrians that every vehicle will stop. Additionally, due to the intersection's proximity to the viaduct to the north, a "Stop" sign would be unexpected for motorists. CDOT does not recommend installing a "Two-Way Stop" sign at this location;
45	West Waveland Avenue at North Milwaukee Avenue -- "Stop" sign. Not recommended. Duplicate proposal previously passed June 26, 1975 (*Journal of the Proceedings of the City Council of the City of Chicago*, page 812). Signs are posted (17-06171373).

These *Do Not Pass* recommendations were concurred in by all members of the committee present, with no dissenting votes.

Respectfully submitted,

(Signed) WALTER BURNETT, JR.,
Chairman.

COMMITTEE ON TRANSPORTATION AND PUBLIC WAY.

GRANTS OF PRIVILEGE IN PUBLIC WAY.

The Committee on Transportation and Public Way submitted the following report:

CHICAGO, December 13, 2017.

To the President and Members of the City Council:

Your Committee on Transportation and Public Way begs leave to report and recommend that Your Honorable Body *Pass* the proposed ordinances transmitted herewith for grants of privilege in the public way. These ordinances were referred to the committee on November 8, 15 and December 7, 2017.

This recommendation was concurred in unanimously by a viva voce vote of the members of the committee, with no dissenting vote.

Respectfully submitted,

(Signed) ANTHONY BEALE,
Chairman.

On motion of Alderman Beale, the said proposed ordinances transmitted with the foregoing committee report were *Passed* by yeas and nays as follows:

Yeas -- Aldermen Moreno, Hopkins, Dowell, King, Hairston, Mitchell, Harris, Beale, Sadlowski Garza, Thompson, Cárdenas, Quinn, Burke, Lopez, Foulkes, D. Moore, Curtis, O'Shea, Cochran, Brookins, Muñoz, Zalewski, Scott, Solis, Maldonado, Burnett, Ervin, Taliaferro, Reboyras, Santiago, Mell, Austin, Ramirez-Rosa, Villegas, Mitts, Sposato, Laurino, O'Connor, Napolitano, Reilly, Smith, Tunney, Arena, Cappleman, Pawar, Osterman, J. Moore, Silverstein -- 48.

Nays -- None.

Alderman Harris moved to reconsider the foregoing vote. The motion was lost.

The following are said ordinances as passed (the italic heading in each case not being a part of the ordinance):

Rachel Aaronson.

[O2017-8080]

Be It Ordained by the City Council of the City of Chicago:

SECTION 1. Permission and authority are hereby given and granted to Rachel Aaronson, upon the terms and subject to the conditions of this ordinance, to maintain and use, as now constructed, one (1) landscaping on the public right-of-way for beautification purposes adjacent to its premises known as 1903 West Roscoe Street. Said landscaping at West Roscoe Street measures seven (7) feet in length and four point five (4.5) feet in width for a total of thirty-one point five (31.5) square feet. The location of said privilege shall be as shown on print(s) kept on file with the Department of Business Affairs and Consumer Protection and the Office of the City Clerk. Said privilege shall be constructed in accordance with plans and specifications approved by the Department of Planning and Development and the Department of Transportation (Division of Project Development).

This grant of privilege in the public way shall be subject to the provisions of Section 10-28-015 and all other required provisions of the Municipal Code of Chicago.

The grantee shall pay to the City of Chicago as compensation for the Privilege Number 1129905 herein granted the sum of Zero and no/100 Dollars ($0.00) per annum, in advance.

A 25 percent penalty will be added for payments received after due date.

The permit holder agrees to hold the City of Chicago harmless for any damage, relocation or replacement costs associated with damage, relocation or removal of private property caused by the City performing work in the public way.

Authority herein given and granted for a period of five (5) years from and after October 3, 2017.

Ambassador Chicago Hotel And Restaurant.

[O2017-8111]

Be It Ordained by the City Council of the City of Chicago:

SECTION 1. Permission and authority are hereby given and granted to Ambassador Chicago Hotel and Restaurant, upon the terms and subject to the conditions of this ordinance, to maintain and use, as now constructed, two (2) manholes under the public right-of-way adjacent to its premises known as 1301 North State Street. Said manholes at North State Street measure two (2) at ten (10) feet in length and four (4) feet in width for a total of eighty (80) square feet. The location of said privilege shall be as shown on print(s) kept on file with the Department of Business Affairs and Consumer Protection and the Office of the City Clerk. Said privilege shall be constructed in accordance with plans and specifications approved by the Department of Transportation (Office of Underground Coordination) and the Department of Water Management.

This grant of privilege in the public way shall be subject to the provisions of Section 10-28-015 and all other required provisions of the Municipal Code of Chicago.

The grantee shall pay to the City of Chicago as compensation for the Privilege Number 1130169 herein granted the sum of Eight Hundred and no/100 Dollars ($800.00) per annum, in advance.

A 25 percent penalty will be added for payments received after due date.

The permit holder agrees to hold the City of Chicago harmless for any damage, relocation or replacement costs associated with damage, relocation or removal of private property caused by the City performing work in the public way.

Authority herein given and granted for a period of five (5) years from and after October 31, 2017.

Amber Inn, Inc.

[O2017-8492]

Be It Ordained by the City Council of the City of Chicago:

SECTION 1. Permission and authority are hereby given and granted to Amber Inn, Inc., upon the terms and subject to the conditions of this ordinance, to maintain and use two (2) signs projecting over the public right-of-way attached to its premises known as 3901 South Michigan Avenue. Said sign structures measure as follows: along South Michigan Avenue, one (1) at six (6) feet in length, six (6) feet in height and ten (10) feet above grade level

and one (1) at eight (8) feet in length, twelve (12) feet in height and ten (10) feet above grade level. The location of said privilege shall be as shown on print(s) kept on file with the Department of Business Affairs and Consumer Protection and the Office of the City Clerk. Said privilege shall be constructed in accordance with plans and specifications approved by the Department of Transportation (Division of Project Development) and the Zoning Department -- Signs.

This grant of privilege in the public way shall be subject to the provisions of Section 10-28-015 and all other required provisions of the Municipal Code of Chicago.

The grantee shall pay to the City of Chicago as compensation for the Privilege Number 1130507 herein granted the sum of Six Hundred and no/100 Dollars ($600.00) per annum, in advance.

A 25 percent penalty will be added for payments received after due date.

The permit holder agrees to hold the City of Chicago harmless for any damage, relocation or replacement costs associated with damage, relocation or removal of private property caused by the City performing work in the public way.

Authority herein given and granted for a period of five (5) years from and after November 13, 2017.

America's Financial Choice.

[O2017-8175]

Be It Ordained by the City Council of the City of Chicago:

SECTION 1. Permission and authority are hereby given and granted to America's Financial Choice, upon the terms and subject to the conditions of this ordinance, to maintain and use one (1) sign projecting over the public right-of-way attached to its premises known as 4016 North Cicero Avenue. Said sign structure measures as follows: along North Cicero Avenue, at eight (8) feet in length, eight (8) feet in height and eleven (11) feet above grade level. The location of said privilege shall be as shown on print(s) kept on file with the Department of Business Affairs and Consumer Protection and the Office of the City Clerk. Said privilege shall be constructed in accordance with plans and specifications approved by the Department of Transportation (Division of Project Development) and the Zoning Department -- Signs.

This grant of privilege in the public way shall be subject to the provisions of Section 10-28-015 and all other required provisions of the Municipal Code of Chicago.

The grantee shall pay to the City of Chicago as compensation for the Privilege Number 1130087 herein granted the sum of Three Hundred and no/100 Dollars ($300.00) per annum, in advance.

A 25 percent penalty will be added for payments received after due date.

The permit holder agrees to hold the City of Chicago harmless for any damage, relocation or replacement costs associated with damage, relocation or removal of private property caused by the City performing work in the public way.

Authority herein given and granted for a period of five (5) years from and after September 27, 2017.

American International Realty.

[O2017-8046]

Be It Ordained by the City Council of the City of Chicago:

SECTION 1. Permission and authority are hereby given and granted to American International Realty, upon the terms and subject to the conditions of this ordinance, to maintain and use, as now constructed, one (1) facade on the public right-of-way adjacent to its premises known as 2334 West Taylor Street. Said facade at South Claremont Avenue measures forty-four point four (44.4) feet in length and one (1) foot in width for a total of forty-four point four (44.4) square feet. Existing facade is approximately twenty-eight (28) feet in height. The location of said privilege shall be as shown on print(s) kept on file with the Department of Business Affairs and Consumer Protection and the Office of the City Clerk. Said privilege shall be constructed in accordance with plans and specifications approved by the Department of Planning and Development and the Department of Transportation (Division of Project Development).

This grant of privilege in the public way shall be subject to the provisions of Section 10-28-015 and all other required provisions of the Municipal Code of Chicago.

The grantee shall pay to the City of Chicago as compensation for the Privilege Number 1129961 herein granted the sum of Four Hundred and no/100 Dollars ($400.00) per annum, in advance.

A 25 percent penalty will be added for payments received after due date.

The permit holder agrees to hold the City of Chicago harmless for any damage, relocation or replacement costs associated with damage, relocation or removal of private property caused by the City performing work in the public way.

Authority herein given and granted for a period of five (5) years from and after October 31, 2017.

Ancillary Building Leasing LLC.

[O2017-8365]

Be It Ordained by the City Council of the City of Chicago:

SECTION 1. Permission and authority are hereby given and granted to Ancillary Building Leasing LLC, upon the terms and subject to the conditions of this ordinance, to construct, install, maintain and use one (1) conduit under the public right-of-way adjacent to its premises known as 3741 North Clark Street. Said conduit at North Clark Street (public alley) measures four hundred fifty-six point five eight (456.58) feet in length and one point six seven (1.67) feet in width for a total of seven hundred sixty-two point four nine (762.49) square feet. The location of said privilege shall be as shown on print(s) kept on file with the Department of Business Affairs and Consumer Protection and the Office of the City Clerk. Said privilege shall be constructed in accordance with plans and specifications approved by the Department of Transportation (Division of Project Development) and the Department of Transportation (Office of Underground Coordination).

This grant of privilege in the public way shall be subject to the provisions of Section 10-28-015 and all other required provisions of the Municipal Code of Chicago.

The grantee shall pay to the City of Chicago as compensation for the Privilege Number 1129657 herein granted the sum of Two Thousand Seven Hundred Thirty-nine and 48/100 Dollars ($2,739.48) per annum, in advance.

A 25 percent penalty will be added for payments received after due date.

The permit holder agrees to hold the City of Chicago harmless for any damage, relocation or replacement costs associated with damage, relocation or removal of private property caused by the City performing work in the public way.

Authority herein given and granted for a period of five (5) years from and after date of passage.

Andies Restaurant.

[O2017-8183]

Be It Ordained by the City Council of the City of Chicago:

SECTION 1. Permission and authority are hereby given and granted to Andies Restaurant, upon the terms and subject to the conditions of this ordinance, to maintain and use, as now constructed, twelve (12) light fixtures projecting over the public right-of-way adjacent to its premises known as 5253 North Clark Street. Said light fixtures at North Clark Street measure four (4) at two (2) feet in length, point six (.6) foot in width and twenty point three (20.3) feet above grade level. Said light fixtures at North Clark Street measure four (4) at one (1) foot in length, one (1) foot in width and seven point five (7.5) feet above grade level. Said light fixtures at North Clark Street measure four (4) at two (2) feet in length, point six (.6) foot in width and seventeen point three (17.3) feet above grade level. The location of said privilege shall be as shown on print(s) kept on file with the Department of Business Affairs and Consumer Protection and the Office of the City Clerk. Said privilege shall be constructed in accordance with plans and specifications approved by the Department of Transportation (Division of Project Development).

This grant of privilege in the public way shall be subject to the provisions of Section 10-28-015 and all other required provisions of the Municipal Code of Chicago.

The grantee shall pay to the City of Chicago as compensation for the Privilege Number 1130201 herein granted the sum of One Hundred Thirty and no/100 Dollars ($130.00) per annum, in advance.

A 25 percent penalty will be added for payments received after due date.

The permit holder agrees to hold the City of Chicago harmless for any damage, relocation or replacement costs associated with damage, relocation or removal of private property caused by the City performing work in the public way.

Authority herein given and granted for a period of five (5) years from and after September 5, 2017.

Arezzo Jewelers Ltd.

[O2017-8509]

Be It Ordained by the City Council of the City of Chicago:

SECTION 1. Permission and authority are hereby given and granted to Arezzo Jewelers Ltd., upon the terms and subject to the conditions of this ordinance, to maintain and use

one (1) sign projecting over the public right-of-way attached to its premises known as 3118 North Harlem Avenue. Said sign structure measures as follows: along North Harlem Avenue, at six (6) feet in length, eight (8) feet in height and twenty-two (22) feet above grade level. The location of said privilege shall be as shown on print(s) kept on file with the Department of Business Affairs and Consumer Protection and the Office of the City Clerk. Said privilege shall be constructed in accordance with plans and specifications approved by the Department of Transportation (Division of Project Development) and the Zoning Department -- Signs.

This grant of privilege in the public way shall be subject to the provisions of Section 10-28-015 and all other required provisions of the Municipal Code of Chicago.

The grantee shall pay to the City of Chicago as compensation for the Privilege Number 1130505 herein granted the sum of Three Hundred and no/100 Dollars ($300.00) per annum, in advance.

A 25 percent penalty will be added for payments received after due date.

The permit holder agrees to hold the City of Chicago harmless for any damage, relocation or replacement costs associated with damage, relocation or removal of private property caused by the City performing work in the public way.

Authority herein given and granted for a period of five (5) years from and after November 13, 2017.

Armitage Produce, Inc.

[O2017-8503]

Be It Ordained by the City Council of the City of Chicago:

SECTION 1. Permission and authority are hereby given and granted to Armitage Produce, Inc., upon the terms and subject to the conditions of this ordinance, to maintain and use one (1) sign projecting over the public right-of-way attached to its premises known as 2007 North Kimball Avenue. Said sign structure measures as follows: along West Armitage Avenue, at ten (10) feet in length, ten (10) feet in height and thirteen (13) feet above grade level. The location of said privilege shall be as shown on print(s) kept on file with the Department of Business Affairs and Consumer Protection and the Office of the City Clerk. Said privilege shall be constructed in accordance with plans and specifications approved by the Department of Transportation (Division of Project Development) and the Zoning Department -- Signs.

This grant of privilege in the public way shall be subject to the provisions of Section 10-28-015 and all other required provisions of the Municipal Code of Chicago.

The grantee shall pay to the City of Chicago as compensation for the Privilege Number 1130416 herein granted the sum of Three Hundred and no/100 Dollars ($300.00) per annum, in advance.

A 25 percent penalty will be added for payments received after due date.

The permit holder agrees to hold the City of Chicago harmless for any damage, relocation or replacement costs associated with damage, relocation or removal of private property caused by the City performing work in the public way.

Authority herein given and granted for a period of five (5) years from and after November 13, 2017.

Art + Science Salon.

[O2017-8024]

Be It Ordained by the City Council of the City of Chicago:

SECTION 1. Permission and authority are hereby given and granted to Art + Science Salon, upon the terms and subject to the conditions of this ordinance, to maintain and use, as now constructed, two (2) planters on the public right-of-way for beautification purposes adjacent to its premises known as 1144 West Randolph Street. Said planters at West Randolph Street measure two (2) at four (4) feet in length and two point six six (2.66) feet in width for a total of twenty-one point two eight (21.28) square feet. Grantee must allow the required clear and unobstructed space for pedestrian passage at all times per rules and regulations approved by the Department of Transportation. The location of said privilege shall be as shown on print(s) kept on file with the Department of Business Affairs and Consumer Protection and the Office of the City Clerk. Said privilege shall be constructed in accordance with plans and specifications approved by the Department of Planning and Development and the Department of Transportation (Division of Project Development).

This grant of privilege in the public way shall be subject to the provisions of Section 10-28-015 and all other required provisions of the Municipal Code of Chicago.

The grantee shall pay to the City of Chicago as compensation for the Privilege Number 1130149 herein granted the sum of Zero and no/100 Dollars ($0.00) per annum, in advance.

A 25 percent penalty will be added for payments received after due date.

The permit holder agrees to hold the City of Chicago harmless for any damage, relocation or replacement costs associated with damage, relocation or removal of private property caused by the City performing work in the public way.

Authority herein given and granted for a period of five (5) years from and after date of passage.

AT&T Authorized Retailer.

[O2017-7930]

Be It Ordained by the City Council of the City of Chicago:

SECTION 1. Permission and authority are hereby given and granted to AT&T Authorized Retailer, upon the terms and subject to the conditions of this ordinance, to construct, install, maintain and use one (1) banner projecting over the public right-of-way adjacent to its premises known as 1819 West Division Street. Said banner at West Division Street measures three (3) feet in length and twenty (20) feet in width for a total of sixty (60) square feet. The location of said privilege shall be as shown on print(s) kept on file with the Department of Business Affairs and Consumer Protection and the Office of the City Clerk. Said privilege shall be constructed in accordance with plans and specifications approved by the Zoning Department -- Signs.

This grant of privilege in the public way shall be subject to the provisions of Section 10-28-015 and all other required provisions of the Municipal Code of Chicago.

The grantee shall pay to the City of Chicago as compensation for the Privilege Number 1125121 herein granted the sum of Seventy-five and no/100 Dollars ($75.00) per annum, in advance.

A 25 percent penalty will be added for payments received after due date.

The permit holder agrees to hold the City of Chicago harmless for any damage, relocation or replacement costs associated with damage, relocation or removal of private property caused by the City performing work in the public way.

Authority herein given and granted for a period of five (5) years from and after date of passage.

AT&T Mobility.

[O2017-8524]

Be It Ordained by the City Council of the City of Chicago:

SECTION 1. Permission and authority are hereby given and granted to AT&T Mobility, upon the terms and subject to the conditions of this ordinance, to maintain and use one (1) sign projecting over the public right-of-way attached to its premises known as 600 North Michigan Avenue. Said sign structure measures as follows: along East Ontario Street, at two point one seven (2.17) feet in length, two (2) feet in height and nine (9) feet above grade level. The location of said privilege shall be as shown on print(s) kept on file with the Department of Business Affairs and Consumer Protection and the Office of the City Clerk. Said privilege shall be constructed in accordance with plans and specifications approved by the Department of Transportation (Division of Project Development) and the Zoning Department -- Signs.

This grant of privilege in the public way shall be subject to the provisions of Section 10-28-015 and all other required provisions of the Municipal Code of Chicago.

The grantee shall pay to the City of Chicago as compensation for the Privilege Number 1130392 herein granted the sum of One Hundred and no/100 Dollars ($100.00) per annum, in advance.

A 25 percent penalty will be added for payments received after due date.

The permit holder agrees to hold the City of Chicago harmless for any damage, relocation or replacement costs associated with damage, relocation or removal of private property caused by the City performing work in the public way.

Authority herein given and granted for a period of five (5) years from and after date of passage.

BAEV-LaSalle Blackhawk LLC.

[O2017-8026]

Be It Ordained by the City Council of the City of Chicago:

SECTION 1. Permission and authority are hereby given and granted to BAEV-LaSalle Blackhawk LLC, upon the terms and subject to the conditions of this ordinance, to maintain and use, as now constructed, eight (8) planters on the public right-of-way for beautification purposes adjacent to its premises known as 1460 North Halsted Street. Said planters at West Blackhawk Street measure three (3) at thirty-five (35) feet in length and

seven point five (7.5) feet in width for a total of seven hundred eighty-seven point five (787.5) square feet. Said planters at West Blackhawk Street measure two (2) at twenty-one point five (21.5) feet in length and seven point five (7.5) feet in width for a total of three hundred twenty-two point five (322.5) square feet. Said planter at North Dayton Street measures one (1) at thirty-five (35) feet in length and seven point five (7.5) feet in width for a total of two hundred sixty-two point five (262.5) square feet. Said planters at North Dayton Street measure two (2) at twenty (20) feet in length and seven point five (7.5) feet in width for a total of three hundred (300) square feet. Grantee must allow the required clear and unobstructed space for pedestrian passage at all times per rules and regulations approved by the Department of Transportation. The location of said privilege shall be as shown on print(s) kept on file with the Department of Business Affairs and Consumer Protection and the Office of the City Clerk. Said privilege shall be constructed in accordance with plans and specifications approved by the Department of Planning and Development and the Department of Transportation (Division of Project Development).

This grant of privilege in the public way shall be subject to the provisions of Section 10-28-015 and all other required provisions of the Municipal Code of Chicago.

The grantee shall pay to the City of Chicago as compensation for the Privilege Number 1129902 herein granted the sum of Zero and no/100 Dollars ($0.00) per annum, in advance.

A 25 percent penalty will be added for payments received after due date.

The permit holder agrees to hold the City of Chicago harmless for any damage, relocation or replacement costs associated with damage, relocation or removal of private property caused by the City performing work in the public way.

Authority herein given and granted for a period of five (5) years from and after May 23, 2017.

Bar Siena.

[O2017-8028]

Be It Ordained by the City Council of the City of Chicago:

SECTION 1. Permission and authority are hereby given and granted to Bar Siena, upon the terms and subject to the conditions of this ordinance, to construct, install, maintain and use one (1) windscreen on the public right-of-way adjacent to its premises known as 832 West Randolph Street. Said windscreen at North Green Street measures twelve (12) feet in length and three (3) feet in width for a total of thirty-six (36) square feet.

The location of said privilege shall be as shown on print(s) kept on file with the Department of Business Affairs and Consumer Protection and the Office of the City Clerk. Said privilege shall be constructed in accordance with plans and specifications approved by the Department of Transportation (Division of Project Development).

This grant of privilege in the public way shall be subject to the provisions of Section 10-28-015 and all other required provisions of the Municipal Code of Chicago.

The grantee shall pay to the City of Chicago as compensation for the Privilege Number 1129743 herein granted the sum of Four Hundred and no/100 Dollars ($400.00) per annum, in advance.

A 25 percent penalty will be added for payments received after due date.

The permit holder agrees to hold the City of Chicago harmless for any damage, relocation or replacement costs associated with damage, relocation or removal of private property caused by the City performing work in the public way.

Authority herein given and granted for a period of five (5) years from and after date of passage.

Barry's Cut Rate Stores, Inc.

[O2017-7931]

Be It Ordained by the City Council of the City of Chicago:

SECTION 1. Permission and authority are hereby given and granted to Barry's Cut Rate Stores, Inc., upon the terms and subject to the conditions of this ordinance, to maintain and use one (1) sign projecting over the public right-of-way attached to its premises known as 1370 North Milwaukee Avenue. Said sign structure measures as follows: along North Milwaukee Avenue, at six (6) feet in length, twelve (12) feet in height and ten (10) feet above grade level. The location of said privilege shall be as shown on print(s) kept on file with the Department of Business Affairs and Consumer Protection and the Office of the City Clerk. Said privilege shall be constructed in accordance with plans and specifications approved by the Department of Transportation (Division of Project Development) and the Zoning Department -- Signs.

This grant of privilege in the public way shall be subject to the provisions of Section 10-28-015 and all other required provisions of the Municipal Code of Chicago.

The grantee shall pay to the City of Chicago as compensation for the Privilege Number 1130129 herein granted the sum of Three Hundred and no/100 Dollars ($300.00) per annum, in advance.

A 25 percent penalty will be added for payments received after due date.

The permit holder agrees to hold the City of Chicago harmless for any damage, relocation or replacement costs associated with damage, relocation or removal of private property caused by the City performing work in the public way.

Authority herein given and granted for a period of five (5) years from and after September 27, 2017.

Baskin-Robbins/Dunkin Donuts.

[O2017-8069]

Be It Ordained by the City Council of the City of Chicago:

SECTION 1. Permission and authority are hereby given and granted to Baskin-Robbins/Dunkin Donuts, upon the terms and subject to the conditions of this ordinance, to maintain and use one (1) sign projecting over the public right-of-way attached to its premises known as 3039 North Central Avenue. Said sign structure measures as follows: along North Central Avenue, at twelve point one seven (12.17) feet in length, six point two five (6.25) feet in height and eighteen point five (18.5) feet above grade level. The location of said privilege shall be as shown on print(s) kept on file with the Department of Business Affairs and Consumer Protection and the Office of the City Clerk. Said privilege shall be constructed in accordance with plans and specifications approved by the Department of Transportation (Division of Project Development) and the Zoning Department -- Signs.

This grant of privilege in the public way shall be subject to the provisions of Section 10-28-015 and all other required provisions of the Municipal Code of Chicago.

The grantee shall pay to the City of Chicago as compensation for the Privilege Number 1130223 herein granted the sum of Three Hundred and no/100 Dollars ($300.00) per annum, in advance.

A 25 percent penalty will be added for payments received after due date.

The permit holder agrees to hold the City of Chicago harmless for any damage, relocation or replacement costs associated with damage, relocation or removal of private property caused by the City performing work in the public way.

Authority herein given and granted for a period of five (5) years from and after October 31, 2017.

Guy Bauer.

[O2017-8505]

Be It Ordained by the City Council of the City of Chicago:

SECTION 1. Permission and authority are hereby given and granted to Guy Bauer, upon the terms and subject to the conditions of this ordinance, to maintain and use one (1) sign projecting over the public right-of-way attached to its premises known as 821 West Evergreen Avenue. Said sign structure measures as follows: along West Evergreen Avenue, at point nine two (.92) foot in length, two point five (2.5) feet in height and nine (9) feet above grade level. The location of said privilege shall be as shown on print(s) kept on file with the Department of Business Affairs and Consumer Protection and the Office of the City Clerk. Said privilege shall be constructed in accordance with plans and specifications approved by the Department of Transportation (Division of Project Development) and the Zoning Department -- Signs.

This grant of privilege in the public way shall be subject to the provisions of Section 10-28-015 and all other required provisions of the Municipal Code of Chicago.

The grantee shall pay to the City of Chicago as compensation for the Privilege Number 1129716 herein granted the sum of One Hundred and no/100 Dollars ($100.00) per annum, in advance.

A 25 percent penalty will be added for payments received after due date.

The permit holder agrees to hold the City of Chicago harmless for any damage, relocation or replacement costs associated with damage, relocation or removal of private property caused by the City performing work in the public way.

Authority herein given and granted for a period of five (5) years from and after date of passage.

Beadniks.

[O2017-8482]

Be It Ordained by the City Council of the City of Chicago:

SECTION 1. Permission and authority are hereby given and granted to Beadniks, upon the terms and subject to the conditions of this ordinance, to maintain and use one (1) sign projecting over the public right-of-way attached to its premises known as 1937 West Division Street. Said sign structure measures as follows: along West Division Street, at six (6) feet in length, two point five (2.5) feet in height and twelve (12) feet above grade

level. The location of said privilege shall be as shown on print(s) kept on file with the Department of Business Affairs and Consumer Protection and the Office of the City Clerk. Said privilege shall be constructed in accordance with plans and specifications approved by the Department of Transportation (Division of Project Development) and the Zoning Department -- Signs.

This grant of privilege in the public way shall be subject to the provisions of Section 10-28-015 and all other required provisions of the Municipal Code of Chicago.

The grantee shall pay to the City of Chicago as compensation for the Privilege Number 1130390 herein granted the sum of One Hundred and no/100 Dollars ($100.00) per annum, in advance.

A 25 percent penalty will be added for payments received after due date.

The permit holder agrees to hold the City of Chicago harmless for any damage, relocation or replacement costs associated with damage, relocation or removal of private property caused by the City performing work in the public way.

Authority herein given and granted for a period of five (5) years from and after October 31, 2017.

Belmont Assembly Of God.

[O2017-8512]

Be It Ordained by the City Council of the City of Chicago:

SECTION 1. Permission and authority are hereby given and granted to Belmont Assembly of God, upon the terms and subject to the conditions of this ordinance, to maintain and use one (1) sign projecting over the public right-of-way attached to its premises known as 6050 West Belmont Avenue. Said sign structure measures as follows: along West Belmont Avenue, at eight (8) feet in length, six point five (6.5) feet in height and nine (9) feet above grade level. The location of said privilege shall be as shown on print(s) kept on file with the Department of Business Affairs and Consumer Protection and the Office of the City Clerk. Said privilege shall be constructed in accordance with plans and specifications approved by the Department of Transportation (Division of Project Development) and the Zoning Department -- Signs.

This grant of privilege in the public way shall be subject to the provisions of Section 10-28-015 and all other required provisions of the Municipal Code of Chicago.

The grantee shall pay to the City of Chicago as compensation for the Privilege Number 1130500 herein granted the sum of Three Hundred and no/100 Dollars ($300.00) per annum, in advance.

A 25 percent penalty will be added for payments received after due date.

The permit holder agrees to hold the City of Chicago harmless for any damage, relocation or replacement costs associated with damage, relocation or removal of private property caused by the City performing work in the public way.

Authority herein given and granted for a period of five (5) years from and after October 3, 2017.

Best Beauty.

[O2017-7976]

Be It Ordained by the City Council of the City of Chicago:

SECTION 1. Permission and authority are hereby given and granted to Best Beauty, upon the terms and subject to the conditions of this ordinance, to maintain and use, as now constructed, two (2) fire shutters projecting over the public right-of-way adjacent to its premises known as 11113 South Michigan Avenue. Said fire shutters at South Michigan Avenue measure two (2) at fourteen point three seven (14.37) feet in length and one (1) foot in width for a total of twenty-eight point seven four (28.74) square feet. The location of said privilege shall be as shown on print(s) kept on file with the Department of Business Affairs and Consumer Protection and the Office of the City Clerk. Said privilege shall be constructed in accordance with plans and specifications approved by the Department of Transportation (Division of Project Development).

This grant of privilege in the public way shall be subject to the provisions of Section 10-28-015 and all other required provisions of the Municipal Code of Chicago.

The grantee shall pay to the City of Chicago as compensation for the Privilege Number 1130180 herein granted the sum of Eight Hundred and no/100 Dollars ($800.00) per annum, in advance.

A 25 percent penalty will be added for payments received after due date.

The permit holder agrees to hold the City of Chicago harmless for any damage, relocation or replacement costs associated with damage, relocation or removal of private property caused by the City performing work in the public way.

Authority herein given and granted for a period of five (5) years from and after date of passage.

BG's Lounge, Inc.

[O2017-8361]

Be It Ordained by the City Council of the City of Chicago:

SECTION 1. Permission and authority are hereby given and granted to BG's Lounge, Inc., upon the terms and subject to the conditions of this ordinance, to maintain and use one (1) sign projecting over the public right-of-way attached to its premises known as 3362 North Narragansett Avenue. Said sign structure measures as follows: along North Narragansett Avenue, at four point one seven (4.17) feet in length, five point one seven (5.17) feet in height and nine point three three (9.33) feet above grade level. The location of said privilege shall be as shown on print(s) kept on file with the Department of Business Affairs and Consumer Protection and the Office of the City Clerk. Said privilege shall be constructed in accordance with plans and specifications approved by the Department of Transportation (Division of Project Development) and the Zoning Department -- Signs.

This grant of privilege in the public way shall be subject to the provisions of Section 10-28-015 and all other required provisions of the Municipal Code of Chicago.

The grantee shall pay to the City of Chicago as compensation for the Privilege Number 1127825 herein granted the sum of One Hundred and no/100 Dollars ($100.00) per annum, in advance.

A 25 percent penalty will be added for payments received after due date.

The permit holder agrees to hold the City of Chicago harmless for any damage, relocation or replacement costs associated with damage, relocation or removal of private property caused by the City performing work in the public way.

Authority herein given and granted for a period of five (5) years from and after date of passage.

Biomat.

[O2017-8486]

Be It Ordained by the City Council of the City of Chicago:

SECTION 1. Permission and authority are hereby given and granted to Biomat, upon the terms and subject to the conditions of this ordinance, to maintain and use one (1) sign projecting over the public right-of-way attached to its premises known as 2159 East 95th Street. Said sign structure measures as follows: along East 95th Street, at twenty-two point five (22.5) feet in length, four (4) feet in height and ten (10) feet above grade level. The location of said privilege shall be as shown on print(s) kept on file with the Department of Business Affairs and Consumer Protection and the Office of the City Clerk. Said privilege shall be constructed in accordance with plans and specifications approved by the Department of Transportation (Division of Project Development) and the Zoning Department -- Signs.

This grant of privilege in the public way shall be subject to the provisions of Section 10-28-015 and all other required provisions of the Municipal Code of Chicago.

The grantee shall pay to the City of Chicago as compensation for the Privilege Number 1130106 herein granted the sum of Three Hundred and no/100 Dollars ($300.00) per annum, in advance.

A 25 percent penalty will be added for payments received after due date.

The permit holder agrees to hold the City of Chicago harmless for any damage, relocation or replacement costs associated with damage, relocation or removal of private property caused by the City performing work in the public way.

Authority herein given and granted for a period of five (5) years from and after date of passage.

The Blanchard.

[O2017-8363]

Be It Ordained by the City Council of the City of Chicago:

SECTION 1. Permission and authority are hereby given and granted to The Blanchard, upon the terms and subject to the conditions of this ordinance, to construct, install, maintain and use two (2) light fixtures projecting over the public right-of-way adjacent to its premises known as 1935 North Lincoln Park West. Said light fixtures at North Clark Street measure two (2) at two point five (2.5) feet in length, one (1) foot in width and

twenty-three (23) feet above grade level. The location of said privilege shall be as shown on print(s) kept on file with the Department of Business Affairs and Consumer Protection and the Office of the City Clerk. Said privilege shall be constructed in accordance with plans and specifications approved by the Department of Transportation (Division of Project Development).

This grant of privilege in the public way shall be subject to the provisions of Section 10-28-015 and all other required provisions of the Municipal Code of Chicago.

The grantee shall pay to the City of Chicago as compensation for the Privilege Number 1130329 herein granted the sum of Eighty and no/100 Dollars ($80.00) per annum, in advance.

A 25 percent penalty will be added for payments received after due date.

The permit holder agrees to hold the City of Chicago harmless for any damage, relocation or replacement costs associated with damage, relocation or removal of private property caused by the City performing work in the public way.

Authority herein given and granted for a period of five (5) years from and after date of passage.

Bob Gally Photo LLC.

[O2017-8137]

Be It Ordained by the City Council of the City of Chicago:

SECTION 1. Permission and authority are hereby given and granted to Bob Gally Photo LLC, upon the terms and subject to the conditions of this ordinance, to maintain and use one (1) sign projecting over the public right-of-way attached to its premises known as 3009 North Broadway. Said sign structure measures as follows: along North Broadway, at eighteen (18) feet in length, two point eight three (2.83) feet in height and thirteen point eight three (13.83) feet above grade level. The location of said privilege shall be as shown on print(s) kept on file with the Department of Business Affairs and Consumer Protection and the Office of the City Clerk. Said privilege shall be constructed in accordance with plans and specifications approved by the Department of Transportation (Division of Project Development) and the Zoning Department -- Signs.

This grant of privilege in the public way shall be subject to the provisions of Section 10-28-015 and all other required provisions of the Municipal Code of Chicago.

The grantee shall pay to the City of Chicago as compensation for the Privilege Number 1129562 herein granted the sum of Three Hundred and no/100 Dollars ($300.00) per annum, in advance.

A 25 percent penalty will be added for payments received after due date.

The permit holder agrees to hold the City of Chicago harmless for any damage, relocation or replacement costs associated with damage, relocation or removal of private property caused by the City performing work in the public way.

Authority herein given and granted for a period of five (5) years from and after date of passage.

Bonpoint USA, Inc.

[O2017-8107]

Be It Ordained by the City Council of the City of Chicago:

SECTION 1. Permission and authority are hereby given and granted to Bonpoint USA, Inc., upon the terms and subject to the conditions of this ordinance, to maintain and use, as now constructed, three (3) light fixtures projecting over the public right-of-way adjacent to its premises known as 37 East Oak Street. Said light fixtures at East Oak Street measure three (3) at point eight three (.83) foot in length, point three three (.33) foot in width and sixteen point zero eight (16.08) feet above grade level. The location of said privilege shall be as shown on print(s) kept on file with the Department of Business Affairs and Consumer Protection and the Office of the City Clerk. Said privilege shall be constructed in accordance with plans and specifications approved by the Department of Transportation (Division of Project Development).

This grant of privilege in the public way shall be subject to the provisions of Section 10-28-015 and all other required provisions of the Municipal Code of Chicago.

The grantee shall pay to the City of Chicago as compensation for the Privilege Number 1130084 herein granted the sum of Eighty-five and no/100 Dollars ($85.00) per annum, in advance.

A 25 percent penalty will be added for payments received after due date.

The permit holder agrees to hold the City of Chicago harmless for any damage, relocation or replacement costs associated with damage, relocation or removal of private property caused by the City performing work in the public way.

Authority herein given and granted for a period of five (5) years from and after November 10, 2015.

Broadway Playhouse.

[O2017-7996]

Be It Ordained by the City Council of the City of Chicago:

SECTION 1. Permission and authority are hereby given and granted to Broadway Playhouse, upon the terms and subject to the conditions of this ordinance, to maintain and use, as now constructed, one (1) marquee projecting over the public right-of-way adjacent to its premises known as 175 East Chestnut Street. Said marquee at East Chestnut Street measures ninety-seven (97) feet in length and sixteen (16) feet in width for a total of one thousand five hundred fifty-two (1,552) square feet. The location of said privilege shall be as shown on print(s) kept on file with the Department of Business Affairs and Consumer Protection and the Office of the City Clerk. Said privilege shall be constructed in accordance with plans and specifications approved by the Zoning Department -- Signs.

This grant of privilege in the public way shall be subject to the provisions of Section 10-28-015 and all other required provisions of the Municipal Code of Chicago.

The grantee shall pay to the City of Chicago as compensation for the Privilege Number 1130166 herein granted the sum of One Hundred Twenty-two and no/100 Dollars ($122.00) per annum, in advance.

A 25 percent penalty will be added for payments received after due date.

The permit holder agrees to hold the City of Chicago harmless for any damage, relocation or replacement costs associated with damage, relocation or removal of private property caused by the City performing work in the public way.

Authority herein given and granted for a period of five (5) years from and after October 3, 2017.

Bucktown Fitness Club.

[O2017-8483]

Be It Ordained by the City Council of the City of Chicago:

SECTION 1. Permission and authority are hereby given and granted to Bucktown Fitness Club, upon the terms and subject to the conditions of this ordinance, to maintain

and use one (1) sign projecting over the public right-of-way attached to its premises known as 2100 West North Avenue. Said sign structure measures as follows: along West North Avenue, at four (4) feet in length, four (4) feet in height and ten (10) feet above grade level. The location of said privilege shall be as shown on print(s) kept on file with the Department of Business Affairs and Consumer Protection and the Office of the City Clerk. Said privilege shall be constructed in accordance with plans and specifications approved by the Department of Transportation (Division of Project Development) and the Zoning Department -- Signs.

This grant of privilege in the public way shall be subject to the provisions of Section 10-28-015 and all other required provisions of the Municipal Code of Chicago.

The grantee shall pay to the City of Chicago as compensation for the Privilege Number 1130437 herein granted the sum of One Hundred and no/100 Dollars ($100.00) per annum, in advance.

A 25 percent penalty will be added for payments received after due date.

The permit holder agrees to hold the City of Chicago harmless for any damage, relocation or replacement costs associated with damage, relocation or removal of private property caused by the City performing work in the public way.

Authority herein given and granted for a period of five (5) years from and after September 5, 2017.

Burger Baron.

[O2017-8480]

Be It Ordained by the City Council of the City of Chicago:

SECTION 1. Permission and authority are hereby given and granted to Burger Baron, upon the terms and subject to the conditions of this ordinance, to maintain and use one (1) sign projecting over the public right-of-way attached to its premises known as 1381 West Grand Avenue. Said sign structure measures as follows: along West Grand Avenue, at ten (10) feet in length, four (4) feet in height and fifteen (15) feet above grade level. The location of said privilege shall be as shown on print(s) kept on file with the Department of Business Affairs and Consumer Protection and the Office of the City Clerk. Said privilege shall be constructed in accordance with plans and specifications approved by the Department of Transportation (Division of Project Development) and the Zoning Department -- Signs.

This grant of privilege in the public way shall be subject to the provisions of Section 10-28-015 and all other required provisions of the Municipal Code of Chicago.

The grantee shall pay to the City of Chicago as compensation for the Privilege Number 1130444 herein granted the sum of Three Hundred and no/100 Dollars ($300.00) per annum, in advance.

A 25 percent penalty will be added for payments received after due date.

The permit holder agrees to hold the City of Chicago harmless for any damage, relocation or replacement costs associated with damage, relocation or removal of private property caused by the City performing work in the public way.

Authority herein given and granted for a period of five (5) years from and after November 13, 2017.

Burrito Beach No. 8.

[O2017-8528]

Be It Ordained by the City Council of the City of Chicago:

SECTION 1. Permission and authority are hereby given and granted to Burrito Beach Number 8, upon the terms and subject to the conditions of this ordinance, to maintain and use one (1) sign projecting over the public right-of-way attached to its premises known as 200 East Ohio Street. Said sign structure measures as follows: along East Ohio Street, at nine (9) feet in length, nine (9) feet in height and thirteen point five (13.5) feet above grade level. The location of said privilege shall be as shown on print(s) kept on file with the Department of Business Affairs and Consumer Protection and the Office of the City Clerk. Said privilege shall be constructed in accordance with plans and specifications approved by the Department of Transportation (Division of Project Development) and the Zoning Department -- Signs.

This grant of privilege in the public way shall be subject to the provisions of Section 10-28-015 and all other required provisions of the Municipal Code of Chicago.

The grantee shall pay to the City of Chicago as compensation for the Privilege Number 1130460 herein granted the sum of Three Hundred and no/100 Dollars ($300.00) per annum, in advance.

A 25 percent penalty will be added for payments received after due date.

The permit holder agrees to hold the City of Chicago harmless for any damage, relocation or replacement costs associated with damage, relocation or removal of private property caused by the City performing work in the public way.

Authority herein given and granted for a period of five (5) years from and after November 13, 2017.

Byron Flats Condominium Association.

[O2017-8369]

Be It Ordained by the City Council of the City of Chicago:

SECTION 1. Permission and authority are hereby given and granted to Byron Flats Condominium Association, upon the terms and subject to the conditions of this ordinance, to construct, install, maintain and use eight (8) balconies projecting over the public right-of-way adjacent to its premises known as 1952 -- 1958 West Byron Street. Said balconies at West Byron Street measure four (4) at eight (8) feet in length and three point five (3.5) feet in width for a total of one hundred twelve (112) square feet and four (4) at eight (8) feet in length and three point five (3.5) feet in width for a total of one hundred twelve (112) square feet. The location of said privilege shall be as shown on print(s) kept on file with the Department of Business Affairs and Consumer Protection and the Office of the City Clerk. Said privilege shall be constructed in accordance with plans and specifications approved by the Department of Planning and Development and the Department of Transportation (Division of Project Development).

This grant of privilege in the public way shall be subject to the provisions of Section 10-28-015 and all other required provisions of the Municipal Code of Chicago.

The grantee shall pay to the City of Chicago as compensation for the Privilege Number 1130301 herein granted the sum of Six Hundred and no/100 Dollars ($600.00) per annum, in advance.

A 25 percent penalty will be added for payments received after due date.

The permit holder agrees to hold the City of Chicago harmless for any damage, relocation or replacement costs associated with damage, relocation or removal of private property caused by the City performing work in the public way.

Authority herein given and granted for a period of five (5) years from and after date of passage.

Car Fix Auto Center.

[O2017-8081]

Be It Ordained by the City Council of the City of Chicago:

SECTION 1. Permission and authority are hereby given and granted to Car Fix Auto Center, upon the terms and subject to the conditions of this ordinance, to maintain and use one (1) sign projecting over the public right-of-way attached to its premises known as 3555 West Foster Avenue. Said sign structure measures as follows: along West Foster Avenue, at eight (8) feet in length, four (4) feet in height and twelve (12) feet above grade level. The location of said privilege shall be as shown on print(s) kept on file with the Department of Business Affairs and Consumer Protection and the Office of the City Clerk. Said privilege shall be constructed in accordance with plans and specifications approved by the Department of Transportation (Division of Project Development) and the Zoning Department -- Signs.

This grant of privilege in the public way shall be subject to the provisions of Section 10-28-015 and all other required provisions of the Municipal Code of Chicago.

The grantee shall pay to the City of Chicago as compensation for the Privilege Number 1130224 herein granted the sum of Three Hundred and no/100 Dollars ($300.00) per annum, in advance.

A 25 percent penalty will be added for payments received after due date.

The permit holder agrees to hold the City of Chicago harmless for any damage, relocation or replacement costs associated with damage, relocation or removal of private property caused by the City performing work in the public way.

Authority herein given and granted for a period of five (5) years from and after November 13, 2017.

Cash America Jewelry & Loan.

[O2017-7999]

Be It Ordained by the City Council of the City of Chicago:

SECTION 1. Permission and authority are hereby given and granted to Cash America Jewelry & Loan, upon the terms and subject to the conditions of this ordinance, to maintain and use two (2) signs projecting over the public right-of-way attached to its premises known as 4556 -- 4558 South Cicero Avenue. Said sign structure measures as follows:

along South Cicero Avenue, one (1) at thirteen point three three (13.33) feet in length, four point four (4.4) feet in height and twelve (12) feet above grade level. Said sign structure measures as follows: along West 46th Street, one (1) at thirteen point three three (13.33) feet in length, four point four (4.4) feet in height and twelve (12) feet above grade level. The location of said privilege shall be as shown on print(s) kept on file with the Department of Business Affairs and Consumer Protection and the Office of the City Clerk. Said privilege shall be constructed in accordance with plans and specifications approved by the Department of Transportation (Division of Project Development) and the Zoning Department -- Signs.

This grant of privilege in the public way shall be subject to the provisions of Section 10-28-015 and all other required provisions of the Municipal Code of Chicago.

The grantee shall pay to the City of Chicago as compensation for the Privilege Number 1130029 herein granted the sum of Six Hundred and no/100 Dollars ($600.00) per annum, in advance.

A 25 percent penalty will be added for payments received after due date.

The permit holder agrees to hold the City of Chicago harmless for any damage, relocation or replacement costs associated with damage, relocation or removal of private property caused by the City performing work in the public way.

Authority herein given and granted for a period of five (5) years from and after October 31, 2017.

Cash Exchange.

[O2017-8374]

Be It Ordained by the City Council of the City of Chicago:

SECTION 1. Permission and authority are hereby given and granted to Cash Exchange, upon the terms and subject to the conditions of this ordinance, to maintain and use, as now constructed, two (2) light fixtures projecting over the public right-of-way adjacent to its premises known as 1236 West Devon Avenue. Said light fixtures at West Devon Avenue measure two (2) at point eight (.8) foot in length, point eight (.8) foot in width and twelve (12) feet above grade level. The location of said privilege shall be as shown on print(s) kept on file with the Department of Business Affairs and Consumer Protection and the Office of the City Clerk. Said privilege shall be constructed in accordance with plans and specifications approved by the Department of Transportation (Division of Project Development).

This grant of privilege in the public way shall be subject to the provisions of Section 10-28-015 and all other required provisions of the Municipal Code of Chicago.

The grantee shall pay to the City of Chicago as compensation for the Privilege Number 1129972 herein granted the sum of Eighty and no/100 Dollars ($80.00) per annum, in advance.

A 25 percent penalty will be added for payments received after due date.

The permit holder agrees to hold the City of Chicago harmless for any damage, relocation or replacement costs associated with damage, relocation or removal of private property caused by the City performing work in the public way.

Authority herein given and granted for a period of five (5) years from and after September 5, 2017.

The Cell.

[O2017-7970]

Be It Ordained by the City Council of the City of Chicago:

SECTION 1. Permission and authority are hereby given and granted to The Cell, upon the terms and subject to the conditions of this ordinance, to maintain and use two (2) signs projecting over the public right-of-way attached to its premises known as 1001 West 71st Street. Said sign structures measure as follows: along West 71st Street, two (2) at fifteen (15) feet in length, four point three three (4.33) feet in height and nine (9) feet above grade level. The location of said privilege shall be as shown on print(s) kept on file with the Department of Business Affairs and Consumer Protection and the Office of the City Clerk. Said privilege shall be constructed in accordance with plans and specifications approved by the Department of Transportation (Division of Project Development) and the Zoning Department -- Signs.

This grant of privilege in the public way shall be subject to the provisions of Section 10-28-015 and all other required provisions of the Municipal Code of Chicago.

The grantee shall pay to the City of Chicago as compensation for the Privilege Number 1129330 herein granted the sum of Six Hundred and no/100 Dollars ($600.00) per annum, in advance.

A 25 percent penalty will be added for payments received after due date.

The permit holder agrees to hold the City of Chicago harmless for any damage, relocation or replacement costs associated with damage, relocation or removal of private property caused by the City performing work in the public way.

Authority herein given and granted for a period of five (5) years from and after date of passage.

Chai Asian Bistro.

[O2017-8519]

Be It Ordained by the City Council of the City of Chicago:

SECTION 1. Permission and authority are hereby given and granted to Chai Asian Bistro, upon the terms and subject to the conditions of this ordinance, to maintain and use one (1) sign projecting over the public right-of-way attached to its premises known as 4748 -- 4750 West Peterson Avenue. Said sign structure measures as follows: along West Peterson Avenue, at six (6) feet in length, four (4) feet in height and twelve point six seven (12.67) feet above grade level. The location of said privilege shall be as shown on print(s) kept on file with the Department of Business Affairs and Consumer Protection and the Office of the City Clerk. Said privilege shall be constructed in accordance with plans and specifications approved by the Department of Transportation (Division of Project Development) and the Zoning Department -- Signs.

This grant of privilege in the public way shall be subject to the provisions of Section 10-28-015 and all other required provisions of the Municipal Code of Chicago.

The grantee shall pay to the City of Chicago as compensation for the Privilege Number 1130525 herein granted the sum of One Hundred and no/100 Dollars ($100.00) per annum, in advance.

A 25 percent penalty will be added for payments received after due date.

The permit holder agrees to hold the City of Chicago harmless for any damage, relocation or replacement costs associated with damage, relocation or removal of private property caused by the City performing work in the public way.

Authority herein given and granted for a period of five (5) years from and after March 14, 2017.

Chen's Garden, Inc.

[O2017-8502]

Be It Ordained by the City Council of the City of Chicago:

SECTION 1. Permission and authority are hereby given and granted to Chen's Garden, Inc., upon the terms and subject to the conditions of this ordinance, to maintain and use one (1) sign projecting over the public right-of-way attached to its premises known as 3912 West North Avenue. Said sign structure measures as follows: along West North Avenue, at six (6) feet in length, four (4) feet in height and ten (10) feet above grade level. The location of said privilege shall be as shown on print(s) kept on file with the Department of Business Affairs and Consumer Protection and the Office of the City Clerk. Said privilege shall be constructed in accordance with plans and specifications approved by the Department of Transportation (Division of Project Development) and the Zoning Department -- Signs.

This grant of privilege in the public way shall be subject to the provisions of Section 10-28-015 and all other required provisions of the Municipal Code of Chicago.

The grantee shall pay to the City of Chicago as compensation for the Privilege Number 1130415 herein granted the sum of One Hundred and no/100 Dollars ($100.00) per annum, in advance.

A 25 percent penalty will be added for payments received after due date.

The permit holder agrees to hold the City of Chicago harmless for any damage, relocation or replacement costs associated with damage, relocation or removal of private property caused by the City performing work in the public way.

Authority herein given and granted for a period of five (5) years from and after July 19, 2017.

Chicago Gold Gallery.

[O2017-8200]

Be It Ordained by the City Council of the City of Chicago:

SECTION 1. Permission and authority are hereby given and granted to Chicago Gold Gallery, upon the terms and subject to the conditions of this ordinance, to maintain and use, as now constructed, two (2) light fixtures projecting over the public right-of-way adjacent to its premises known as 1236 West Devon Avenue. Said light fixtures at

West Devon Avenue measure two (2) at point eight (.8) foot in length, point eight (.8) foot in width and twelve (12) feet above grade level. The location of said privilege shall be as shown on print(s) kept on file with the Department of Business Affairs and Consumer Protection and the Office of the City Clerk. Said privilege shall be constructed in accordance with plans and specifications approved by the Department of Transportation (Division of Project Development).

This grant of privilege in the public way shall be subject to the provisions of Section 10-28-015 and all other required provisions of the Municipal Code of Chicago.

The grantee shall pay to the City of Chicago as compensation for the Privilege Number 1129968 herein granted the sum of Eighty and no/100 Dollars ($80.00) per annum, in advance.

A 25 percent penalty will be added for payments received after due date.

The permit holder agrees to hold the City of Chicago harmless for any damage, relocation or replacement costs associated with damage, relocation or removal of private property caused by the City performing work in the public way.

Authority herein given and granted for a period of five (5) years from and after September 5, 2017.

Chisme Express, Inc.

[O2017-8010]

Be It Ordained by the City Council of the City of Chicago:

SECTION 1. Permission and authority are hereby given and granted to Chisme Express, Inc., upon the terms and subject to the conditions of this ordinance, to maintain and use one (1) sign projecting over the public right-of-way attached to its premises known as 5955 South Pulaski Road. Said sign structure measures as follows: along South Pulaski Road, at six (6) feet in length, eight point five (8.5) feet in height and ten (10) feet above grade level. The location of said privilege shall be as shown on print(s) kept on file with the Department of Business Affairs and Consumer Protection and the Office of the City Clerk. Said privilege shall be constructed in accordance with plans and specifications approved by the Department of Transportation (Division of Project Development) and the Zoning Department -- Signs.

This grant of privilege in the public way shall be subject to the provisions of Section 10-28-015 and all other required provisions of the Municipal Code of Chicago.

The grantee shall pay to the City of Chicago as compensation for the Privilege Number 1130221 herein granted the sum of Three Hundred and no/100 Dollars ($300.00) per annum, in advance.

A 25 percent penalty will be added for payments received after due date.

The permit holder agrees to hold the City of Chicago harmless for any damage, relocation or replacement costs associated with damage, relocation or removal of private property caused by the City performing work in the public way.

Authority herein given and granted for a period of five (5) years from and after September 27, 2017.

Citgo Fuel & Mini Mart.
(11600 -- 11604 S. Michigan Ave.)

[O2017-8489]

Be It Ordained by the City Council of the City of Chicago:

SECTION 1. Permission and authority are hereby given and granted to Citgo Fuel & Mini Mart, upon the terms and subject to the conditions of this ordinance, to maintain and use one (1) sign projecting over the public right-of-way attached to its premises known as 11600 -- 11604 South Michigan Avenue. Said sign structure measures as follows: along South Michigan Avenue, at six (6) feet in length, twelve (12) feet in height and eleven (11) feet above grade level. The location of said privilege shall be as shown on print(s) kept on file with the Department of Business Affairs and Consumer Protection and the Office of the City Clerk. Said privilege shall be constructed in accordance with plans and specifications approved by the Department of Transportation (Division of Project Development) and the Zoning Department -- Signs.

This grant of privilege in the public way shall be subject to the provisions of Section 10-28-015 and all other required provisions of the Municipal Code of Chicago.

The grantee shall pay to the City of Chicago as compensation for the Privilege Number 1129315 herein granted the sum of Three Hundred and no/100 Dollars ($300.00) per annum, in advance.

A 25 percent penalty will be added for payments received after due date.

The permit holder agrees to hold the City of Chicago harmless for any damage, relocation or replacement costs associated with damage, relocation or removal of private property caused by the City performing work in the public way.

Authority herein given and granted for a period of five (5) years from and after date of passage.

Citgo Fuel & Mini Mart.
(9155 S. Stony Island Ave.)

[O2017-8487]

Be It Ordained by the City Council of the City of Chicago:

SECTION 1. Permission and authority are hereby given and granted to Citgo Fuel & Mini Mart, upon the terms and subject to the conditions of this ordinance, to maintain and use one (1) sign projecting over the public right-of-way attached to its premises known as 9155 South Stony Island Avenue. Said sign structure measures as follows: along South Stony Island Avenue, at fourteen point five (14.5) feet in length, six (6) feet in height and nine point five (9.5) feet above grade level. The location of said privilege shall be as shown on print(s) kept on file with the Department of Business Affairs and Consumer Protection and the Office of the City Clerk. Said privilege shall be constructed in accordance with plans and specifications approved by the Department of Transportation (Division of Project Development) and the Zoning Department -- Signs.

This grant of privilege in the public way shall be subject to the provisions of Section 10-28-015 and all other required provisions of the Municipal Code of Chicago.

The grantee shall pay to the City of Chicago as compensation for the Privilege Number 1130400 herein granted the sum of Three Hundred and no/100 Dollars ($300.00) per annum, in advance.

A 25 percent penalty will be added for payments received after due date.

The permit holder agrees to hold the City of Chicago harmless for any damage, relocation or replacement costs associated with damage, relocation or removal of private property caused by the City performing work in the public way.

Authority herein given and granted for a period of five (5) years from and after October 3, 2017.

The Clare.

[O2017-8110]

Be It Ordained by the City Council of the City of Chicago:

SECTION 1. Permission and authority are hereby given and granted to The Clare, upon the terms and subject to the conditions of this ordinance, to maintain and use, as now

constructed, nine (9) trees on the public right-of-way for beautification purposes adjacent to its premises known as 55 East Pearson Street. Said trees at East Pearson Street measure six (6) at one (1) foot in length and one (1) foot in width for a total of six (6) square feet. Said trees at North Wabash Avenue measure three (3) at one (1) foot in length and one (1) foot in width for a total of three (3) square feet. The location of said privilege shall be as shown on print(s) kept on file with the Department of Business Affairs and Consumer Protection and the Office of the City Clerk. Said privilege shall be constructed in accordance with plans and specifications approved by the Department of Planning and Development and the Department of Transportation (Division of Project Development).

This grant of privilege in the public way shall be subject to the provisions of Section 10-28-015 and all other required provisions of the Municipal Code of Chicago.

The grantee shall pay to the City of Chicago as compensation for the Privilege Number 1129746 herein granted the sum of Zero and no/100 Dollars ($0.00) per annum, in advance.

A 25 percent penalty will be added for payments received after due date.

The permit holder agrees to hold the City of Chicago harmless for any damage, relocation or replacement costs associated with damage, relocation or removal of private property caused by the City performing work in the public way.

Authority herein given and granted for a period of five (5) years from and after October 3, 2017.

Clark.

[O2017-7973]

Be It Ordained by the City Council of the City of Chicago:

SECTION 1. Permission and authority are hereby given and granted to Clark, upon the terms and subject to the conditions of this ordinance, to maintain and use one (1) sign projecting over the public right-of-way attached to its premises known as 1400 East 87th Street. Said sign structure measures as follows: along East 87th Street, at ten (10) feet in length, twelve (12) feet in height and ten (10) feet above grade level. The location of said privilege shall be as shown on print(s) kept on file with the Department of Business Affairs and Consumer Protection and the Office of the City Clerk. Said privilege shall be constructed in accordance with plans and specifications approved by the Department of Transportation (Division of Project Development) and the Zoning Department -- Signs.

This grant of privilege in the public way shall be subject to the provisions of Section 10-28-015 and all other required provisions of the Municipal Code of Chicago.

The grantee shall pay to the City of Chicago as compensation for the Privilege Number 1130217 herein granted the sum of Three Hundred and no/100 Dollars ($300.00) per annum, in advance.

A 25 percent penalty will be added for payments received after due date.

The permit holder agrees to hold the City of Chicago harmless for any damage, relocation or replacement costs associated with damage, relocation or removal of private property caused by the City performing work in the public way.

Authority herein given and granted for a period of five (5) years from and after October 3, 2017.

Clear Ridge Hardware.

[O2017-8493]

Be It Ordained by the City Council of the City of Chicago:

SECTION 1. Permission and authority are hereby given and granted to Clear Ridge Hardware, upon the terms and subject to the conditions of this ordinance, to maintain and use one (1) sign projecting over the public right-of-way attached to its premises known as 6122 West 63rd Street. Said sign structure measures as follows: along West 63rd Street, at six (6) feet in length, four (4) feet in height and nine point five eight (9.58) feet above grade level. The location of said privilege shall be as shown on print(s) kept on file with the Department of Business Affairs and Consumer Protection and the Office of the City Clerk. Said privilege shall be constructed in accordance with plans and specifications approved by the Department of Transportation (Division of Project Development) and the Zoning Department -- Signs.

This grant of privilege in the public way shall be subject to the provisions of Section 10-28-015 and all other required provisions of the Municipal Code of Chicago.

The grantee shall pay to the City of Chicago as compensation for the Privilege Number 1130386 herein granted the sum of One Hundred and no/100 Dollars ($100.00) per annum, in advance.

A 25 percent penalty will be added for payments received after due date.

The permit holder agrees to hold the City of Chicago harmless for any damage, relocation or replacement costs associated with damage, relocation or removal of private property caused by the City performing work in the public way.

Authority herein given and granted for a period of five (5) years from and after November 13, 2017.

Cobra Lounge.

[O2017-8029]

Be It Ordained by the City Council of the City of Chicago:

SECTION 1. Permission and authority are hereby given and granted to Cobra Lounge, upon the terms and subject to the conditions of this ordinance, to maintain and use two (2) signs projecting over the public right-of-way attached to its premises known as 235 North Ashland Avenue. Said sign structure measures as follows: along North Ashland Avenue, one (1) at eight (8) feet in length, eight (8) feet in height and ten (10) feet above grade level. Said sign structure measures as follows: along West Fulton Street, one (1) at eight (8) feet in length, six (6) feet in height and ten (10) feet above grade level. The location of said privilege shall be as shown on print(s) kept on file with the Department of Business Affairs and Consumer Protection and the Office of the City Clerk. Said privilege shall be constructed in accordance with plans and specifications approved by the Department of Transportation (Division of Project Development) and the Zoning Department -- Signs.

This grant of privilege in the public way shall be subject to the provisions of Section 10-28-015 and all other required provisions of the Municipal Code of Chicago.

The grantee shall pay to the City of Chicago as compensation for the Privilege Number 1130238 herein granted the sum of Six Hundred and no/100 Dollars ($600.00) per annum, in advance.

A 25 percent penalty will be added for payments received after due date.

The permit holder agrees to hold the City of Chicago harmless for any damage, relocation or replacement costs associated with damage, relocation or removal of private property caused by the City performing work in the public way.

Authority herein given and granted for a period of five (5) years from and after October 31, 2017.

Colectivo Coffee Roasters, Inc.

[O2017-8530]

Be It Ordained by the City Council of the City of Chicago:

SECTION 1. Permission and authority are hereby given and granted to Colectivo Coffee Roasters, Inc., upon the terms and subject to the conditions of this ordinance, to maintain and use one (1) sign projecting over the public right-of-way attached to its premises known as 2530 North Clark Street. Said sign structure measures as follows: along North Clark Street, at eight (8) feet in length, one point eight three (1.83) feet in height and eleven point four two (11.42) feet above grade level. The location of said privilege shall be as shown on print(s) kept on file with the Department of Business Affairs and Consumer Protection and the Office of the City Clerk. Said privilege shall be constructed in accordance with plans and specifications approved by the Department of Transportation (Division of Project Development) and the Zoning Department -- Signs.

This grant of privilege in the public way shall be subject to the provisions of Section 10-28-015 and all other required provisions of the Municipal Code of Chicago.

The grantee shall pay to the City of Chicago as compensation for the Privilege Number 1127408 herein granted the sum of One Hundred and no/100 Dollars ($100.00) per annum, in advance.

A 25 percent penalty will be added for payments received after due date.

The permit holder agrees to hold the City of Chicago harmless for any damage, relocation or replacement costs associated with damage, relocation or removal of private property caused by the City performing work in the public way.

Authority herein given and granted for a period of five (5) years from and after date of passage.

The Comedy Clubhouse.

[O2017-7998]

Be It Ordained by the City Council of the City of Chicago:

SECTION 1. Permission and authority are hereby given and granted to The Comedy Clubhouse, upon the terms and subject to the conditions of this ordinance, to maintain and use, as now constructed, one (1) security camera projecting over the public right-of-way for security purposes adjacent to its premises known as 1462 North Ashland Avenue. Said security camera at North Ashland Avenue measures point two five (.25) foot in length,

point two five (.25) foot in width and eight point eight three (8.83) feet above grade level. The location of said privilege shall be as shown on print(s) kept on file with the Department of Business Affairs and Consumer Protection and the Office of the City Clerk. Said privilege shall be constructed in accordance with plans and specifications approved by the Department of Planning and Development and the Department of Transportation (Division of Project Development).

This grant of privilege in the public way shall be subject to the provisions of Section 10-28-015 and all other required provisions of the Municipal Code of Chicago.

The grantee shall pay to the City of Chicago as compensation for the Privilege Number 1129985 herein granted the sum of Zero and no/100 Dollars ($0.00) per annum, in advance.

A 25 percent penalty will be added for payments received after due date.

The permit holder agrees to hold the City of Chicago harmless for any damage, relocation or replacement costs associated with damage, relocation or removal of private property caused by the City performing work in the public way.

Authority herein given and granted for a period of five (5) years from and after date of passage.

Cook County.

[O2017-8346]

Be It Ordained by the City Council of the City of Chicago:

SECTION 1. Permission and authority are hereby given and granted to Cook County, upon the terms and subject to the conditions of this ordinance, to maintain and use, as now constructed, four (4) conduits under the public right-of-way adjacent to its premises known as 1800 West Polk Street. Said conduit at West Polk Street and South Wood Street measures one (1) at twelve (12) feet in length and point three three (.33) foot in width for a total of three point nine six (3.96) square feet. Said conduits at West Polk Street measure one (1) at five hundred sixty-four (564) feet in length and one point three three (1.33) feet in width for a total of seven hundred fifty point one two (750.12) square feet, one (1) at three (3) feet in length and two (2) feet in width for a total of six (6) square feet and one (1) at seven (7) feet in length and point one seven (.17) foot in width for a total of one point one nine (1.19) square feet. The location of said privilege shall be as shown on print(s) kept on file with the Department of Business Affairs and Consumer Protection and the Office of the City Clerk. Said privilege shall be constructed in accordance with plans

and specifications approved by the Department of Transportation (Division of Project Development) and the Department of Transportation (Office of Underground Coordination).

This grant of privilege in the public way shall be subject to the provisions of Section 10-28-015 and all other required provisions of the Municipal Code of Chicago.

The grantee shall pay to the City of Chicago as compensation for the Privilege Number 1130255 herein granted the sum of Three Thousand Five Hundred Sixteen and no/100 Dollars ($3,516.00) per annum, in advance.

A 25 percent penalty will be added for payments received after due date.

The permit holder agrees to hold the City of Chicago harmless for any damage, relocation or replacement costs associated with damage, relocation or removal of private property caused by the City performing work in the public way.

Authority herein given and granted for a period of five (5) years from and after October 31, 2017.

Daily Food & Liquor.
(Light Fixtures)

[O2017-8011]

Be It Ordained by the City Council of the City of Chicago:

SECTION 1. Permission and authority are hereby given and granted to Daily Food & Liquor, upon the terms and subject to the conditions of this ordinance, to maintain and use, as now constructed, three (3) light fixtures projecting over the public right-of-way adjacent to its premises known as 3958 West Arthington Street. Said light fixtures at South Pulaski Road and West Arthington Street measure three (3) at one point three three (1.33) feet in length, point eight three (.83) foot in width and nineteen point four (19.4) feet above grade level. The location of said privilege shall be as shown on print(s) kept on file with the Department of Business Affairs and Consumer Protection and the Office of the City Clerk. Said privilege shall be constructed in accordance with plans and specifications approved by the Department of Transportation (Division of Project Development).

This grant of privilege in the public way shall be subject to the provisions of Section 10-28-015 and all other required provisions of the Municipal Code of Chicago.

The grantee shall pay to the City of Chicago as compensation for the Privilege Number 1130027 herein granted the sum of Eighty-five and no/100 Dollars ($85.00) per annum, in advance.

A 25 percent penalty will be added for payments received after due date.

The permit holder agrees to hold the City of Chicago harmless for any damage, relocation or replacement costs associated with damage, relocation or removal of private property caused by the City performing work in the public way.

Authority herein given and granted for a period of five (5) years from and after date of passage.

Daily Food & Liquor.
(Security Camera)

[O2017-8013]

Be It Ordained by the City Council of the City of Chicago:

SECTION 1. Permission and authority are hereby given and granted to Daily Food & Liquor, upon the terms and subject to the conditions of this ordinance, to maintain and use, as now constructed, one (1) security camera projecting over the public right-of-way for security purposes adjacent to its premises known as 3958 West Arthington Street. Said security camera at South Pulaski Road measures point three three (.33) foot in length, point three three (.33) foot in width and twelve (12) feet above grade level. The location of said privilege shall be as shown on print(s) kept on file with the Department of Business Affairs and Consumer Protection and the Office of the City Clerk. Said privilege shall be constructed in accordance with plans and specifications approved by the Department of Planning and Development and the Department of Transportation (Division of Project Development).

This grant of privilege in the public way shall be subject to the provisions of Section 10-28-015 and all other required provisions of the Municipal Code of Chicago.

The grantee shall pay to the City of Chicago as compensation for the Privilege Number 1130025 herein granted the sum of Zero and no/100 Dollars ($0.00) per annum, in advance.

A 25 percent penalty will be added for payments received after due date.

The permit holder agrees to hold the City of Chicago harmless for any damage, relocation or replacement costs associated with damage, relocation or removal of private property caused by the City performing work in the public way.

Authority herein given and granted for a period of five (5) years from and after date of passage.

Damen Tavern.
(Bicycle Rack)

[O2017-7932]

Be It Ordained by the City Council of the City of Chicago:

SECTION 1. Permission and authority are hereby given and granted to Damen Tavern, upon the terms and subject to the conditions of this ordinance, to maintain and use, as now constructed, one (1) bicycle rack on the public right-of-way adjacent to its premises known as 701 North Damen Avenue. Said bicycle rack at North Damen Avenue measures six (6) feet in length and three (3) feet in width for a total of eighteen (18) square feet. The location of said privilege shall be as shown on print(s) kept on file with the Department of Business Affairs and Consumer Protection and the Office of the City Clerk. Said privilege shall be constructed in accordance with plans and specifications approved by the Department of Planning and Development and the Department of Transportation (Division of Project Development).

This grant of privilege in the public way shall be subject to the provisions of Section 10-28-015 and all other required provisions of the Municipal Code of Chicago.

The grantee shall pay to the City of Chicago as compensation for the Privilege Number 1130004 herein granted the sum of Zero and no/100 Dollars ($0.00) per annum, in advance.

A 25 percent penalty will be added for payments received after due date.

The permit holder agrees to hold the City of Chicago harmless for any damage, relocation or replacement costs associated with damage, relocation or removal of private property caused by the City performing work in the public way.

Authority herein given and granted for a period of five (5) years from and after date of passage.

Damen Tavern.
(Park Benches)

[O2017-7933]

Be It Ordained by the City Council of the City of Chicago:

SECTION 1. Permission and authority are hereby given and granted to Damen Tavern, upon the terms and subject to the conditions of this ordinance, to construct, install, maintain and use three (3) park benches on the public right-of-way adjacent to its

premises known as 701 North Damen Avenue. Said park benches at North Damen Avenue measure three (3) at four point two five (4.25) feet in length and one point seven five (1.75) feet in width for a total of twenty-two point three one (22.31) square feet. The location of said privilege shall be as shown on print(s) kept on file with the Department of Business Affairs and Consumer Protection and the Office of the City Clerk. Said privilege shall be constructed in accordance with plans and specifications approved by the Department of Transportation (Division of Project Development).

This grant of privilege in the public way shall be subject to the provisions of Section 10-28-015 and all other required provisions of the Municipal Code of Chicago.

The grantee shall pay to the City of Chicago as compensation for the Privilege Number 1130005 herein granted the sum of Two Hundred Twenty-five and no/100 Dollars ($225.00) per annum, in advance.

A 25 percent penalty will be added for payments received after due date.

The permit holder agrees to hold the City of Chicago harmless for any damage, relocation or replacement costs associated with damage, relocation or removal of private property caused by the City performing work in the public way.

Authority herein given and granted for a period of five (5) years from and after date of passage.

Damen Tavern.
(Planters)

[O2017-7935]

Be It Ordained by the City Council of the City of Chicago:

SECTION 1. Permission and authority are hereby given and granted to Damen Tavern, upon the terms and subject to the conditions of this ordinance, to construct, install, maintain and use five (5) planters on the public right-of-way for beautification purposes adjacent to its premises known as 701 North Damen Avenue. Said planter at North Damen Avenue measures one (1) at five (5) feet in length and point five (.5) foot in width for a total of two point five (2.5) square feet. Said planters at West Huron Street measure three (3) at one point three three (1.33) feet in length and one point three three (1.33) feet in width for a total of five point three one (5.31) square feet. Said planter at West Huron Street measures one (1) at ten (10) feet in length and point five (.5) foot in width for a total of five (5) square feet. Grantee must allow the required clear and unobstructed space for pedestrian passage at all times per rules and regulations approved by the Department of Transportation. The location of said privilege shall be as shown on print(s) kept on file with

the Department of Business Affairs and Consumer Protection and the Office of the City Clerk. Said privilege shall be constructed in accordance with plans and specifications approved by the Department of Planning and Development and the Department of Transportation (Division of Project Development).

This grant of privilege in the public way shall be subject to the provisions of Section 10-28-015 and all other required provisions of the Municipal Code of Chicago.

The grantee shall pay to the City of Chicago as compensation for the Privilege Number 1130006 herein granted the sum of Zero and no/100 Dollars ($0.00) per annum, in advance.

A 25 percent penalty will be added for payments received after due date.

The permit holder agrees to hold the City of Chicago harmless for any damage, relocation or replacement costs associated with damage, relocation or removal of private property caused by the City performing work in the public way.

Authority herein given and granted for a period of five (5) years from and after date of passage.

Davis Imperial Cleaners, Inc.

[O2017-8082]

Be It Ordained by the City Council of the City of Chicago:

SECTION 1. Permission and authority are hereby given and granted to Davis Imperial Cleaners, Inc., upon the terms and subject to the conditions of this ordinance, to maintain and use one (1) sign projecting over the public right-of-way attached to its premises known as 3319 -- 3325 West Bryn Mawr Avenue. Said sign structure measures as follows: along West Bryn Mawr Avenue, at seven point four one (7.41) feet in length, nine point five eight (9.58) feet in height and eleven point five (11.5) feet above grade level. The location of said privilege shall be as shown on print(s) kept on file with the Department of Business Affairs and Consumer Protection and the Office of the City Clerk. Said privilege shall be constructed in accordance with plans and specifications approved by the Department of Transportation (Division of Project Development) and the Zoning Department -- Signs.

This grant of privilege in the public way shall be subject to the provisions of Section 10-28-015 and all other required provisions of the Municipal Code of Chicago.

The grantee shall pay to the City of Chicago as compensation for the Privilege Number 1130209 herein granted the sum of Three Hundred and no/100 Dollars ($300.00) per annum, in advance.

A 25 percent penalty will be added for payments received after due date.

The permit holder agrees to hold the City of Chicago harmless for any damage, relocation or replacement costs associated with damage, relocation or removal of private property caused by the City performing work in the public way.

Authority herein given and granted for a period of five (5) years from and after September 27, 2017.

Del Real Bakery.

[O2017-8496]

Be It Ordained by the City Council of the City of Chicago:

SECTION 1. Permission and authority are hereby given and granted to Del Real Bakery, upon the terms and subject to the conditions of this ordinance, to maintain and use one (1) sign projecting over the public right-of-way attached to its premises known as 3044 West 63rd Street. Said sign structure measures as follows: along West 63rd Street, at eight (8) feet in length, two point six seven (2.67) feet in height and thirteen point four two (13.42) feet above grade level. The location of said privilege shall be as shown on print(s) kept on file with the Department of Business Affairs and Consumer Protection and the Office of the City Clerk. Said privilege shall be constructed in accordance with plans and specifications approved by the Department of Transportation (Division of Project Development) and the Zoning Department -- Signs.

This grant of privilege in the public way shall be subject to the provisions of Section 10-28-015 and all other required provisions of the Municipal Code of Chicago.

The grantee shall pay to the City of Chicago as compensation for the Privilege Number 1130466 herein granted the sum of One Hundred and no/100 Dollars ($100.00) per annum, in advance.

A 25 percent penalty will be added for payments received after due date.

The permit holder agrees to hold the City of Chicago harmless for any damage, relocation or replacement costs associated with damage, relocation or removal of private property caused by the City performing work in the public way.

Authority herein given and granted for a period of five (5) years from and after December 12, 2017.

Delar's Unisex Salon.

[O2017-8001]

Be It Ordained by the City Council of the City of Chicago:

SECTION 1. Permission and authority are hereby given and granted to Delar's Unisex Salon, upon the terms and subject to the conditions of this ordinance, to maintain and use one (1) sign projecting over the public right-of-way attached to its premises known as 4132 West 26th Street. Said sign structure measures as follows: along West 26th Street, at eight (8) feet in length, six (6) feet in height and ten (10) feet above grade level. The location of said privilege shall be as shown on print(s) kept on file with the Department of Business Affairs and Consumer Protection and the Office of the City Clerk. Said privilege shall be constructed in accordance with plans and specifications approved by the Department of Transportation (Division of Project Development) and the Zoning Department -- Signs.

This grant of privilege in the public way shall be subject to the provisions of Section 10-28-015 and all other required provisions of the Municipal Code of Chicago.

The grantee shall pay to the City of Chicago as compensation for the Privilege Number 1130113 herein granted the sum of Three Hundred and no/100 Dollars ($300.00) per annum, in advance.

A 25 percent penalty will be added for payments received after due date.

The permit holder agrees to hold the City of Chicago harmless for any damage, relocation or replacement costs associated with damage, relocation or removal of private property caused by the City performing work in the public way.

Authority herein given and granted for a period of five (5) years from and after October 31, 2017.

Division Street Liquors.

[O2017-7936]

Be It Ordained by the City Council of the City of Chicago:

SECTION 1. Permission and authority are hereby given and granted to Division Street Liquors, upon the terms and subject to the conditions of this ordinance, to maintain and use one (1) sign projecting over the public right-of-way attached to its premises known as 1759 -- 1761 West Division Street. Said sign structure measures as follows: along West Division Street, at eight (8) feet in length, four (4) feet in height and twelve (12) feet

above grade level. The location of said privilege shall be as shown on print(s) kept on file with the Department of Business Affairs and Consumer Protection and the Office of the City Clerk. Said privilege shall be constructed in accordance with plans and specifications approved by the Department of Transportation (Division of Project Development) and the Zoning Department -- Signs.

This grant of privilege in the public way shall be subject to the provisions of Section 10-28-015 and all other required provisions of the Municipal Code of Chicago.

The grantee shall pay to the City of Chicago as compensation for the Privilege Number 1129420 herein granted the sum of Three Hundred and no/100 Dollars ($300.00) per annum, in advance.

A 25 percent penalty will be added for payments received after due date.

The permit holder agrees to hold the City of Chicago harmless for any damage, relocation or replacement costs associated with damage, relocation or removal of private property caused by the City performing work in the public way.

Authority herein given and granted for a period of five (5) years from and after date of passage.

Doc B's.
(Light Fixtures)

[O2017-8116]

Be It Ordained by the City Council of the City of Chicago:

SECTION 1. Permission and authority are hereby given and granted to Doc B's, upon the terms and subject to the conditions of this ordinance, to maintain and use, as now constructed, seven (7) light fixtures projecting over the public right-of-way adjacent to its premises known as 55 East Grand Avenue. Said light fixtures at East Grand Avenue measure seven (7) at one (1) foot in length, point three three (.33) foot in width and ten (10) feet above grade level. The location of said privilege shall be as shown on print(s) kept on file with the Department of Business Affairs and Consumer Protection and the Office of the City Clerk. Said privilege shall be constructed in accordance with plans and specifications approved by the Department of Transportation (Division of Project Development).

This grant of privilege in the public way shall be subject to the provisions of Section 10-28-015 and all other required provisions of the Municipal Code of Chicago.

The grantee shall pay to the City of Chicago as compensation for the Privilege Number 1129759 herein granted the sum of One Hundred Five and no/100 Dollars ($105.00) per annum, in advance.

A 25 percent penalty will be added for payments received after due date.

The permit holder agrees to hold the City of Chicago harmless for any damage, relocation or replacement costs associated with damage, relocation or removal of private property caused by the City performing work in the public way.

Authority herein given and granted for a period of five (5) years from and after date of passage.

Doc B's.
(Security Cameras)

[O2017-8118]

Be It Ordained by the City Council of the City of Chicago:

SECTION 1. Permission and authority are hereby given and granted to Doc B's, upon the terms and subject to the conditions of this ordinance, to maintain and use, as now constructed, two (2) security cameras projecting over the public right-of-way for security purposes adjacent to its premises known as 55 East Grand Avenue. Said security cameras at East Grand Avenue measure two (2) at point four two (.42) foot in length, point four two (.42) foot in width and nine point five eight (9.58) feet above grade level. The location of said privilege shall be as shown on print(s) kept on file with the Department of Business Affairs and Consumer Protection and the Office of the City Clerk. Said privilege shall be constructed in accordance with plans and specifications approved by the Department of Planning and Development and the Department of Transportation (Division of Project Development).

This grant of privilege in the public way shall be subject to the provisions of Section 10-28-015 and all other required provisions of the Municipal Code of Chicago.

The grantee shall pay to the City of Chicago as compensation for the Privilege Number 1130100 herein granted the sum of Zero and no/100 Dollars ($0.00) per annum, in advance.

A 25 percent penalty will be added for payments received after due date.

The permit holder agrees to hold the City of Chicago harmless for any damage, relocation or replacement costs associated with damage, relocation or removal of private property caused by the City performing work in the public way.

Authority herein given and granted for a period of five (5) years from and after date of passage.

Dollar General Store No. 12864.

[O2017-8060]

Be It Ordained by the City Council of the City of Chicago:

SECTION 1. Permission and authority are hereby given and granted to Dollar General Store Number 12864, upon the terms and subject to the conditions of this ordinance, to maintain and use two (2) signs projecting over the public right-of-way attached to its premises known as 5701 West Belmont Avenue. Said sign structure measures as follows: along West Belmont Avenue, one (1) at twenty-six (26) feet in length, three point seven five (3.75) feet in height and twelve (12) feet above grade level. Said sign structure measures as follows: along West Belmont Avenue, one (1) at five (5) feet in length, two point five (2.5) feet in height and sixteen (16) feet above grade level. The location of said privilege shall be as shown on print(s) kept on file with the Department of Business Affairs and Consumer Protection and the Office of the City Clerk. Said privilege shall be constructed in accordance with plans and specifications approved by the Department of Transportation (Division of Project Development) and the Zoning Department -- Signs.

This grant of privilege in the public way shall be subject to the provisions of Section 10-28-015 and all other required provisions of the Municipal Code of Chicago.

The grantee shall pay to the City of Chicago as compensation for the Privilege Number 1127952 herein granted the sum of Four Hundred and no/100 Dollars ($400.00) per annum, in advance.

A 25 percent penalty will be added for payments received after due date.

The permit holder agrees to hold the City of Chicago harmless for any damage, relocation or replacement costs associated with damage, relocation or removal of private property caused by the City performing work in the public way.

Authority herein given and granted for a period of five (5) years from and after date of passage.

Dublin Bar & Grill.

[O2017-8000]

Be It Ordained by the City Council of the City of Chicago:

SECTION 1. Permission and authority are hereby given and granted to Dublin Bar & Grill, upon the terms and subject to the conditions of this ordinance, to maintain and use, as now constructed, one (1) windscreen on the public right-of-way adjacent to its premises known as 1050 North State Street. Said windscreen at North State Street measures seven point three (7.3) feet in length and two point two five (2.25) feet in width for a total of sixteen point four three (16.43) square feet. The location of said privilege shall be as shown on print(s) kept on file with the Department of Business Affairs and Consumer Protection and the Office of the City Clerk. Said privilege shall be constructed in accordance with plans and specifications approved by the Department of Transportation (Division of Project Development).

This grant of privilege in the public way shall be subject to the provisions of Section 10-28-015 and all other required provisions of the Municipal Code of Chicago.

The grantee shall pay to the City of Chicago as compensation for the Privilege Number 1130062 herein granted the sum of Four Hundred and no/100 Dollars ($400.00) per annum, in advance.

A 25 percent penalty will be added for payments received after due date.

The permit holder agrees to hold the City of Chicago harmless for any damage, relocation or replacement costs associated with damage, relocation or removal of private property caused by the City performing work in the public way.

Authority herein given and granted for a period of five (5) years from and after May 9, 2017.

East-West University.

[O2017-7946]

Be It Ordained by the City Council of the City of Chicago:

SECTION 1. Permission and authority are hereby given and granted to East-West University, upon the terms and subject to the conditions of this ordinance, to maintain and use, as now constructed, one (1) vault under the public right-of-way adjacent to its premises known as 816 South Michigan Avenue. Said vault at South Michigan Avenue

measures twenty-three (23) feet in length and twelve (12) feet in width for a total of two hundred seventy-six (276) square feet. The location of said privilege shall be as shown on print(s) kept on file with the Department of Business Affairs and Consumer Protection and the Office of the City Clerk. Said privilege shall be constructed in accordance with plans and specifications approved by the Department of Transportation (Office of Underground Coordination).

This grant of privilege in the public way shall be subject to the provisions of Section 10-28-015 and all other required provisions of the Municipal Code of Chicago.

The grantee shall pay to the City of Chicago as compensation for the Privilege Number 1130111 herein granted the sum of Five Hundred Thirty-two and no/100 Dollars ($532.00) per annum, in advance.

A 25 percent penalty will be added for payments received after due date.

The permit holder agrees to hold the City of Chicago harmless for any damage, relocation or replacement costs associated with damage, relocation or removal of private property caused by the City performing work in the public way.

Authority herein given and granted for a period of five (5) years from and after September 16, 2017.

Eden's Food & Liquor.

[O2017-8085]

Be It Ordained by the City Council of the City of Chicago:

SECTION 1. Permission and authority are hereby given and granted to Eden's Food & Liquor, upon the terms and subject to the conditions of this ordinance, to maintain and use one (1) sign projecting over the public right-of-way attached to its premises known as 3947 -- 3949 West Devon Avenue. Said sign structure measures as follows: along West Devon Avenue, at six (6) feet in length, four (4) feet in height and nine (9) feet above grade level. The location of said privilege shall be as shown on print(s) kept on file with the Department of Business Affairs and Consumer Protection and the Office of the City Clerk. Said privilege shall be constructed in accordance with plans and specifications approved by the Department of Transportation (Division of Project Development) and the Zoning Department -- Signs.

This grant of privilege in the public way shall be subject to the provisions of Section 10-28-015 and all other required provisions of the Municipal Code of Chicago.

The grantee shall pay to the City of Chicago as compensation for the Privilege Number 1127556 herein granted the sum of One Hundred and no/100 Dollars ($100.00) per annum, in advance.

A 25 percent penalty will be added for payments received after due date.

The permit holder agrees to hold the City of Chicago harmless for any damage, relocation or replacement costs associated with damage, relocation or removal of private property caused by the City performing work in the public way.

Authority herein given and granted for a period of five (5) years from and after date of passage.

El Azteca.

[O2017-8517]

Be It Ordained by the City Council of the City of Chicago:

SECTION 1. Permission and authority are hereby given and granted to El Azteca, upon the terms and subject to the conditions of this ordinance, to maintain and use one (1) sign projecting over the public right-of-way attached to its premises known as 5011 West Fullerton Avenue. Said sign structure measures as follows: along West Fullerton Avenue, at seven point zero eight (7.08) feet in length, seven (7) feet in height and ten (10) feet above grade level. The location of said privilege shall be as shown on print(s) kept on file with the Department of Business Affairs and Consumer Protection and the Office of the City Clerk. Said privilege shall be constructed in accordance with plans and specifications approved by the Department of Transportation (Division of Project Development) and the Zoning Department -- Signs.

This grant of privilege in the public way shall be subject to the provisions of Section 10-28-015 and all other required provisions of the Municipal Code of Chicago.

The grantee shall pay to the City of Chicago as compensation for the Privilege Number 1130358 herein granted the sum of Three Hundred and no/100 Dollars ($300.00) per annum, in advance.

A 25 percent penalty will be added for payments received after due date.

The permit holder agrees to hold the City of Chicago harmless for any damage, relocation or replacement costs associated with damage, relocation or removal of private property caused by the City performing work in the public way.

Authority herein given and granted for a period of five (5) years from and after July 25, 2017.

El Hefe.

[O2017-8121]

Be It Ordained by the City Council of the City of Chicago:

SECTION 1. Permission and authority are hereby given and granted to El Hefe, upon the terms and subject to the conditions of this ordinance, to maintain and use, as now constructed, four (4) security cameras projecting over the public right-of-way for security purposes adjacent to its premises known as 15 West Hubbard Street. Said security cameras at West Hubbard Street measure three (3) at point three three (.33) foot in length, point three three (.33) foot in width and twelve (12) feet above grade level. Said security camera at West Hubbard Street measures one (1) at point eight three (.83) foot in length, point three three (.33) foot in width and twenty (20) feet above grade level. The location of said privilege shall be as shown on print(s) kept on file with the Department of Business Affairs and Consumer Protection and the Office of the City Clerk. Said privilege shall be constructed in accordance with plans and specifications approved by the Department of Planning and Development and the Department of Transportation (Division of Project Development).

This grant of privilege in the public way shall be subject to the provisions of Section 10-28-015 and all other required provisions of the Municipal Code of Chicago.

The grantee shall pay to the City of Chicago as compensation for the Privilege Number 1129850 herein granted the sum of Zero and no/100 Dollars ($0.00) per annum, in advance.

A 25 percent penalty will be added for payments received after due date.

The permit holder agrees to hold the City of Chicago harmless for any damage, relocation or replacement costs associated with damage, relocation or removal of private property caused by the City performing work in the public way.

Authority herein given and granted for a period of five (5) years from and after date of passage.

Eleven City Diner.

[O2017-7947]

Be It Ordained by the City Council of the City of Chicago:

SECTION 1. Permission and authority are hereby given and granted to Eleven City Diner, upon the terms and subject to the conditions of this ordinance, to construct, install, maintain and use one (1) flagpole projecting over the public right-of-way adjacent to its premises known as 1112 South Wabash Avenue. Said flagpole at South Wabash Avenue measures point four two (.42) foot in length and three point two five (3.25) feet in width for a total of one point three seven (1.37) square feet. The location of said privilege shall be as shown on print(s) kept on file with the Department of Business Affairs and Consumer Protection and the Office of the City Clerk. Said privilege shall be constructed in accordance with plans and specifications approved by the Department of Transportation (Division of Project Development).

This grant of privilege in the public way shall be subject to the provisions of Section 10-28-015 and all other required provisions of the Municipal Code of Chicago.

The grantee shall pay to the City of Chicago as compensation for the Privilege Number 1130183 herein granted the sum of Seventy-five and no/100 Dollars ($75.00) per annum, in advance.

A 25 percent penalty will be added for payments received after due date.

The permit holder agrees to hold the City of Chicago harmless for any damage, relocation or replacement costs associated with damage, relocation or removal of private property caused by the City performing work in the public way.

Authority herein given and granted for a period of five (5) years from and after date of passage.

Epic Burger, Inc.
(407 N. Clark St.)

[O2017-8125]

Be It Ordained by the City Council of the City of Chicago:

SECTION 1. Permission and authority are hereby given and granted to Epic Burger, Inc., upon the terms and subject to the conditions of this ordinance, to maintain and use two (2) signs projecting over the public right-of-way attached to its premises known as 407 North Clark Street. Said sign structures measure as follows: along North Clark Street,

one (1) at fifteen point seven five (15.75) feet in length, two point seven five (2.75) feet in height and thirteen (13) feet above grade level and one (1) at two point five (2.5) feet in length, two point five (2.5) feet in height and eleven (11) feet above grade level. The location of said privilege shall be as shown on print(s) kept on file with the Department of Business Affairs and Consumer Protection and the Office of the City Clerk. Said privilege shall be constructed in accordance with plans and specifications approved by the Department of Transportation (Division of Project Development) and the Zoning Department -- Signs.

This grant of privilege in the public way shall be subject to the provisions of Section 10-28-015 and all other required provisions of the Municipal Code of Chicago.

The grantee shall pay to the City of Chicago as compensation for the Privilege Number 1130074 herein granted the sum of Four Hundred and no/100 Dollars ($400.00) per annum, in advance.

A 25 percent penalty will be added for payments received after due date.

The permit holder agrees to hold the City of Chicago harmless for any damage, relocation or replacement costs associated with damage, relocation or removal of private property caused by the City performing work in the public way.

Authority herein given and granted for a period of five (5) years from and after October 3, 2017.

Epic Burger, Inc.
(40 E. Pearson St.)

[O2017-8124]

Be It Ordained by the City Council of the City of Chicago:

SECTION 1. Permission and authority are hereby given and granted to Epic Burger, Inc., upon the terms and subject to the conditions of this ordinance, to maintain and use, as now constructed, two (2) light fixtures projecting over the public right-of-way adjacent to its premises known as 40 East Pearson Street. Said light fixtures at East Pearson Street measure two (2) at five (5) feet in length, one point one seven (1.17) feet in width and nine (9) feet above grade level. The location of said privilege shall be as shown on print(s) kept on file with the Department of Business Affairs and Consumer Protection and the Office of the City Clerk. Said privilege shall be constructed in accordance with plans and specifications approved by the Department of Transportation (Division of Project Development).

This grant of privilege in the public way shall be subject to the provisions of Section 10-28-015 and all other required provisions of the Municipal Code of Chicago.

The grantee shall pay to the City of Chicago as compensation for the Privilege Number 1130073 herein granted the sum of Eighty and no/100 Dollars ($80.00) per annum, in advance.

A 25 percent penalty will be added for payments received after due date.

The permit holder agrees to hold the City of Chicago harmless for any damage, relocation or replacement costs associated with damage, relocation or removal of private property caused by the City performing work in the public way.

Authority herein given and granted for a period of five (5) years from and after October 31, 2017.

Evolve Fitness Chicago.

[O2017-8201]

Be It Ordained by the City Council of the City of Chicago:

SECTION 1. Permission and authority are hereby given and granted to Evolve Fitness Chicago, upon the terms and subject to the conditions of this ordinance, to construct, install, maintain and use four (4) light fixtures projecting over the public right-of-way adjacent to its premises known as 1704 West Belmont Avenue. Said light fixtures at West Belmont Avenue measure four (4) at one point five (1.5) feet in length, two point one seven (2.17) feet in width and thirteen (13) feet above grade level. The location of said privilege shall be as shown on print(s) kept on file with the Department of Business Affairs and Consumer Protection and the Office of the City Clerk. Said privilege shall be constructed in accordance with plans and specifications approved by the Department of Transportation (Division of Project Development).

This grant of privilege in the public way shall be subject to the provisions of Section 10-28-015 and all other required provisions of the Municipal Code of Chicago.

The grantee shall pay to the City of Chicago as compensation for the Privilege Number 1129896 herein granted the sum of Ninety and no/100 Dollars ($90.00) per annum, in advance.

A 25 percent penalty will be added for payments received after due date.

The permit holder agrees to hold the City of Chicago harmless for any damage, relocation or replacement costs associated with damage, relocation or removal of private property caused by the City performing work in the public way.

Authority herein given and granted for a period of five (5) years from and after date of passage.

Family Dollar Store No. 6778.

[O2017-8079]

Be It Ordained by the City Council of the City of Chicago:

SECTION 1. Permission and authority are hereby given and granted to Family Dollar Store Number 6778, upon the terms and subject to the conditions of this ordinance, to maintain and use one (1) sign projecting over the public right-of-way attached to its premises known as 5525 West Division Street. Said sign structure measures as follows: along West Division Street, at twenty-seven (27) feet in length, three point four two (3.42) feet in height and ten (10) feet above grade level. The location of said privilege shall be as shown on print(s) kept on file with the Department of Business Affairs and Consumer Protection and the Office of the City Clerk. Said privilege shall be constructed in accordance with plans and specifications approved by the Department of Transportation (Division of Project Development) and the Zoning Department -- Signs.

This grant of privilege in the public way shall be subject to the provisions of Section 10-28-015 and all other required provisions of the Municipal Code of Chicago.

The grantee shall pay to the City of Chicago as compensation for the Privilege Number 1130152 herein granted the sum of Three Hundred and no/100 Dollars ($300.00) per annum, in advance.

A 25 percent penalty will be added for payments received after due date.

The permit holder agrees to hold the City of Chicago harmless for any damage, relocation or replacement costs associated with damage, relocation or removal of private property caused by the City performing work in the public way.

Authority herein given and granted for a period of five (5) years from and after September 27, 2017.

Family Foods, Inc.
(Light Fixtures)

[O2017-8004]

Be It Ordained by the City Council of the City of Chicago:

SECTION 1. Permission and authority are hereby given and granted to Family Foods, Inc., upon the terms and subject to the conditions of this ordinance, to maintain and use, as now constructed, two (2) light fixtures projecting over the public right-of-way adjacent to its premises known as 2301 South Homan Avenue. Said light fixture at South Homan Avenue measures one (1) at one (1) foot in length, one (1) foot in width and twelve (12) feet above grade level. Said light fixture at West 23rd Street measures one (1) at one (1) foot in length, one (1) foot in width and twelve (12) feet above grade level. The location of said privilege shall be as shown on print(s) kept on file with the Department of Business Affairs and Consumer Protection and the Office of the City Clerk. Said privilege shall be constructed in accordance with plans and specifications approved by the Department of Transportation (Division of Project Development).

This grant of privilege in the public way shall be subject to the provisions of Section 10-28-015 and all other required provisions of the Municipal Code of Chicago.

The grantee shall pay to the City of Chicago as compensation for the Privilege Number 1130056 herein granted the sum of Eighty and no/100 Dollars ($80.00) per annum, in advance.

A 25 percent penalty will be added for payments received after due date.

The permit holder agrees to hold the City of Chicago harmless for any damage, relocation or replacement costs associated with damage, relocation or removal of private property caused by the City performing work in the public way.

Authority herein given and granted for a period of five (5) years from and after date of passage.

Family Foods, Inc.
(Security Cameras)

[O2017-8007]

Be It Ordained by the City Council of the City of Chicago:

SECTION 1. Permission and authority are hereby given and granted to Family Foods, Inc., upon the terms and subject to the conditions of this ordinance, to maintain

and use, as now constructed, three (3) security cameras projecting over the public right-of-way for security purposes adjacent to its premises known as 2301 South Homan Avenue. Said security camera at South Homan Avenue measures one (1) at point three four (.34) foot in length, point three four (.34) foot in width and twelve (12) feet above grade level. Said security cameras at West 23rd Street measure one (1) at point three four (.34) foot in length, point three four (.34) foot in width and fourteen (14) feet above grade level and one (1) at point three four (.34) foot in length, point three four (.34) foot in width and nine (9) feet above grade level. The location of said privilege shall be as shown on print(s) kept on file with the Department of Business Affairs and Consumer Protection and the Office of the City Clerk. Said privilege shall be constructed in accordance with plans and specifications approved by the Department of Planning and Development and the Department of Transportation (Division of Project Development).

This grant of privilege in the public way shall be subject to the provisions of Section 10-28-015 and all other required provisions of the Municipal Code of Chicago.

The grantee shall pay to the City of Chicago as compensation for the Privilege Number 1130055 herein granted the sum of Zero and no/100 Dollars ($0.00) per annum, in advance.

A 25 percent penalty will be added for payments received after due date.

The permit holder agrees to hold the City of Chicago harmless for any damage, relocation or replacement costs associated with damage, relocation or removal of private property caused by the City performing work in the public way.

Authority herein given and granted for a period of five (5) years from and after date of passage.

Farmers Market-Chicago's Garden Center.

[O2017-8087]

Be It Ordained by the City Council of the City of Chicago:

SECTION 1. Permission and authority are hereby given and granted to Farmers Market-Chicago's Garden Center, upon the terms and subject to the conditions of this ordinance, to maintain and use, as now constructed, three (3) light fixtures projecting over the public right-of-way adjacent to its premises known as 4110 North Elston Avenue. Said light fixtures at North Elston Avenue measure three (3) at one (1) foot in length, two (2) feet in width and thirteen (13) feet above grade level. The location of said privilege shall be as shown on print(s) kept on file with the Department of Business Affairs and Consumer Protection and the Office of the City Clerk. Said privilege shall be constructed in

accordance with plans and specifications approved by the Department of Transportation (Division of Project Development).

This grant of privilege in the public way shall be subject to the provisions of Section 10-28-015 and all other required provisions of the Municipal Code of Chicago.

The grantee shall pay to the City of Chicago as compensation for the Privilege Number 1130134 herein granted the sum of Eighty-five and no/100 Dollars ($85.00) per annum, in advance.

A 25 percent penalty will be added for payments received after due date.

The permit holder agrees to hold the City of Chicago harmless for any damage, relocation or replacement costs associated with damage, relocation or removal of private property caused by the City performing work in the public way.

Authority herein given and granted for a period of five (5) years from and after date of passage.

Farrell's eXtreme Bodyshaping.

[O2017-8347]

Be It Ordained by the City Council of the City of Chicago:

SECTION 1. Permission and authority are hereby given and granted to Farrell's eXtreme Bodyshaping, upon the terms and subject to the conditions of this ordinance, to maintain and use one (1) sign projecting over the public right-of-way attached to its premises known as 821 West Blackhawk Street. Said sign structure measures as follows: along West Blackhawk Street, at thirteen (13) feet in length, four point eight three (4.83) feet in height and fifteen (15) feet above grade level. The location of said privilege shall be as shown on print(s) kept on file with the Department of Business Affairs and Consumer Protection and the Office of the City Clerk. Said privilege shall be constructed in accordance with plans and specifications approved by the Department of Transportation (Division of Project Development) and the Zoning Department -- Signs.

This grant of privilege in the public way shall be subject to the provisions of Section 10-28-015 and all other required provisions of the Municipal Code of Chicago.

The grantee shall pay to the City of Chicago as compensation for the Privilege Number 1130262 herein granted the sum of Three Hundred and no/100 Dollars ($300.00) per annum, in advance.

A 25 percent penalty will be added for payments received after due date.

The permit holder agrees to hold the City of Chicago harmless for any damage, relocation or replacement costs associated with damage, relocation or removal of private property caused by the City performing work in the public way.

Authority herein given and granted for a period of five (5) years from and after March 14, 2017.

Fashion Gear, Inc.

[O2017-7977]

Be It Ordained by the City Council of the City of Chicago:

SECTION 1. Permission and authority are hereby given and granted to Fashion Gear, Inc., upon the terms and subject to the conditions of this ordinance, to maintain and use, as now constructed, one (1) fire shutter projecting over the public right-of-way adjacent to its premises known as 11131 South Michigan Avenue. Said fire shutter at South Michigan Avenue measures eighteen point four two (18.42) feet in length and point nine two (.92) foot in width for a total of sixteen point nine five (16.95) square feet. The location of said privilege shall be as shown on print(s) kept on file with the Department of Business Affairs and Consumer Protection and the Office of the City Clerk. Said privilege shall be constructed in accordance with plans and specifications approved by the Department of Transportation (Division of Project Development).

This grant of privilege in the public way shall be subject to the provisions of Section 10-28-015 and all other required provisions of the Municipal Code of Chicago.

The grantee shall pay to the City of Chicago as compensation for the Privilege Number 1130043 herein granted the sum of Four Hundred and no/100 Dollars ($400.00) per annum, in advance.

A 25 percent penalty will be added for payments received after due date.

The permit holder agrees to hold the City of Chicago harmless for any damage, relocation or replacement costs associated with damage, relocation or removal of private property caused by the City performing work in the public way.

Authority herein given and granted for a period of five (5) years from and after date of passage.

Flywheel Sports.

[O2017-8002]

Be It Ordained by the City Council of the City of Chicago:

SECTION 1. Permission and authority are hereby given and granted to Flywheel Sports, upon the terms and subject to the conditions of this ordinance, to maintain and use, as now constructed, one (1) windscreen on the public right-of-way adjacent to its premises known as 710 North State Street. Said windscreen at North State Street measures four (4) feet in length and six point four two (6.42) feet in width for a total of twenty-five point six eight (25.68) square feet. The location of said privilege shall be as shown on print(s) kept on file with the Department of Business Affairs and Consumer Protection and the Office of the City Clerk. Said privilege shall be constructed in accordance with plans and specifications approved by the Department of Transportation (Division of Project Development).

This grant of privilege in the public way shall be subject to the provisions of Section 10-28-015 and all other required provisions of the Municipal Code of Chicago.

The grantee shall pay to the City of Chicago as compensation for the Privilege Number 1130069 herein granted the sum of Four Hundred and no/100 Dollars ($400.00) per annum, in advance.

A 25 percent penalty will be added for payments received after due date.

The permit holder agrees to hold the City of Chicago harmless for any damage, relocation or replacement costs associated with damage, relocation or removal of private property caused by the City performing work in the public way.

Authority herein given and granted for a period of five (5) years from and after March 14, 2017.

———

Gallery Guichard.

[O2017-8323]

Be It Ordained by the City Council of the City of Chicago:

SECTION 1. Permission and authority are hereby given and granted to Gallery Guichard, upon the terms and subject to the conditions of this ordinance, to maintain and use one (1) sign projecting over the public right-of-way attached to its premises known as 436 -- 442 East 47th Street. Said sign structure measures as follows: along

East 47th Street, at three (3) feet in length, eight (8) feet in height and eleven (11) feet above grade level. The location of said privilege shall be as shown on print(s) kept on file with the Department of Business Affairs and Consumer Protection and the Office of the City Clerk. Said privilege shall be constructed in accordance with plans and specifications approved by the Department of Transportation (Division of Project Development) and the Zoning Department -- Signs.

This grant of privilege in the public way shall be subject to the provisions of Section 10-28-015 and all other required provisions of the Municipal Code of Chicago.

The grantee shall pay to the City of Chicago as compensation for the Privilege Number 1128457 herein granted the sum of One Hundred and no/100 Dollars ($100.00) per annum, in advance.

A 25 percent penalty will be added for payments received after due date.

The permit holder agrees to hold the City of Chicago harmless for any damage, relocation or replacement costs associated with damage, relocation or removal of private property caused by the City performing work in the public way.

Authority herein given and granted for a period of five (5) years from and after date of passage.

Giant General Merchandise.

[O2017-7978]

Be It Ordained by the City Council of the City of Chicago:

SECTION 1. Permission and authority are hereby given and granted to Giant General Merchandise, upon the terms and subject to the conditions of this ordinance, to maintain and use, as now constructed, two (2) security cameras projecting over the public right-of-way for security purposes adjacent to its premises known as 11221 South Michigan Avenue. Said security cameras at South Michigan Avenue measure one (1) at point three three (.33) foot in length, point three three (.33) foot in width and seven point five (7.5) feet above grade level and one (1) at point five (.5) foot in length, point five (.5) foot in width and seven point five (7.5) feet above grade level. The location of said privilege shall be as shown on print(s) kept on file with the Department of Business Affairs and Consumer Protection and the Office of the City Clerk. Said privilege shall be constructed in accordance with plans and specifications approved by the Department of Planning and Development and the Department of Transportation (Division of Project Development).

This grant of privilege in the public way shall be subject to the provisions of Section 10-28-015 and all other required provisions of the Municipal Code of Chicago.

The grantee shall pay to the City of Chicago as compensation for the Privilege Number 1129827 herein granted the sum of Zero and no/100 Dollars ($0.00) per annum, in advance.

A 25 percent penalty will be added for payments received after due date.

The permit holder agrees to hold the City of Chicago harmless for any damage, relocation or replacement costs associated with damage, relocation or removal of private property caused by the City performing work in the public way.

Authority herein given and granted for a period of five (5) years from and after date of passage.

Gino's East Pizzeria.
(160 -- 164 E. Superior St.)

[O2017-8005]

Be It Ordained by the City Council of the City of Chicago:

SECTION 1. Permission and authority are hereby given and granted to Gino's East Pizzeria, upon the terms and subject to the conditions of this ordinance, to maintain and use, as now constructed, four (4) flagpoles projecting over the public right-of-way adjacent to its premises known as 160 -- 164 East Superior Street. Said flagpoles at East Superior Street measure four (4) at eight (8) feet in length and one (1) foot in width for a total of thirty-two (32) square feet. The location of said privilege shall be as shown on print(s) kept on file with the Department of Business Affairs and Consumer Protection and the Office of the City Clerk. Said privilege shall be constructed in accordance with plans and specifications approved by the Department of Transportation (Division of Project Development).

This grant of privilege in the public way shall be subject to the provisions of Section 10-28-015 and all other required provisions of the Municipal Code of Chicago.

The grantee shall pay to the City of Chicago as compensation for the Privilege Number 1130229 herein granted the sum of Three Hundred and no/100 Dollars ($300.00) per annum, in advance.

A 25 percent penalty will be added for payments received after due date.

The permit holder agrees to hold the City of Chicago harmless for any damage, relocation or replacement costs associated with damage, relocation or removal of private property caused by the City performing work in the public way.

Authority herein given and granted for a period of five (5) years from and after September 27, 2017.

Gino's East Pizzeria.
(162 E. Superior St.)

[O2017-8008]

Be It Ordained by the City Council of the City of Chicago:

SECTION 1. Permission and authority are hereby given and granted to Gino's East Pizzeria, upon the terms and subject to the conditions of this ordinance, to maintain and use, as now constructed, twenty-six (26) light fixtures projecting over the public right-of-way adjacent to its premises known as 162 East Superior Street. Said light fixtures at East Superior Street measure eight (8) at one point seven (1.7) feet in length, two point five (2.5) feet in width and fifteen (15) feet above grade level. Said light fixtures at East Superior Street measure six (6) at point seven (.7) foot in length, two point five (2.5) feet in width and fifteen (15) feet above grade level. Said light fixtures at East Superior Street measure eight (8) at two (2) feet in length, one (1) foot in width and seven point five (7.5) feet above grade level. Said light fixtures at East Superior Street measure four (4) at one point two (1.2) feet in length, point seven (.7) foot in width and twenty-five (25) feet above grade level. The location of said privilege shall be as shown on print(s) kept on file with the Department of Business Affairs and Consumer Protection and the Office of the City Clerk. Said privilege shall be constructed in accordance with plans and specifications approved by the Department of Transportation (Division of Project Development).

This grant of privilege in the public way shall be subject to the provisions of Section 10-28-015 and all other required provisions of the Municipal Code of Chicago.

The grantee shall pay to the City of Chicago as compensation for the Privilege Number 1130234 herein granted the sum of One Hundred Seventy-five and no/100 Dollars ($175.00) per annum, in advance.

A 25 percent penalty will be added for payments received after due date.

The permit holder agrees to hold the City of Chicago harmless for any damage, relocation or replacement costs associated with damage, relocation or removal of private property caused by the City performing work in the public way.

Authority herein given and granted for a period of five (5) years from and after September 5, 2017.

Goran Coban Ltd.

[O2017-8534]

Be It Ordained by the City Council of the City of Chicago:

SECTION 1. Permission and authority are hereby given and granted to Goran Coban Ltd., upon the terms and subject to the conditions of this ordinance, to maintain and use one (1) sign projecting over the public right-of-way attached to its premises known as 936 West Diversey Parkway. Said sign structure measures as follows: along West Diversey Parkway, at twenty-three (23) feet in length, four (4) feet in height and twenty-one (21) feet above grade level. The location of said privilege shall be as shown on print(s) kept on file with the Department of Business Affairs and Consumer Protection and the Office of the City Clerk. Said privilege shall be constructed in accordance with plans and specifications approved by the Department of Transportation (Division of Project Development) and the Zoning Department -- Signs.

This grant of privilege in the public way shall be subject to the provisions of Section 10-28-015 and all other required provisions of the Municipal Code of Chicago.

The grantee shall pay to the City of Chicago as compensation for the Privilege Number 1130506 herein granted the sum of Three Hundred and no/100 Dollars ($300.00) per annum, in advance.

A 25 percent penalty will be added for payments received after due date.

The permit holder agrees to hold the City of Chicago harmless for any damage, relocation or replacement costs associated with damage, relocation or removal of private property caused by the City performing work in the public way.

Authority herein given and granted for a period of five (5) years from and after October 31, 2017.

Grand Crossing Dialysis.

[O2017-7974]

Be It Ordained by the City Council of the City of Chicago:

SECTION 1. Permission and authority are hereby given and granted to Grand Crossing Dialysis, upon the terms and subject to the conditions of this ordinance, to maintain and use one (1) sign projecting over the public right-of-way attached to its premises known as 7319 South Cottage Grove Avenue. Said sign structure measures as follows: along South Cottage Grove Avenue, at nineteen (19) feet in length, three point two five (3.25) feet in height and fourteen point three three (14.33) feet above grade level. The location of said privilege shall be as shown on print(s) kept on file with the Department of Business Affairs and Consumer Protection and the Office of the City Clerk. Said privilege shall be constructed in accordance with plans and specifications approved by the Department of Transportation (Division of Project Development) and the Zoning Department -- Signs.

This grant of privilege in the public way shall be subject to the provisions of Section 10-28-015 and all other required provisions of the Municipal Code of Chicago.

The grantee shall pay to the City of Chicago as compensation for the Privilege Number 1130170 herein granted the sum of Three Hundred and no/100 Dollars ($300.00) per annum, in advance.

A 25 percent penalty will be added for payments received after due date.

The permit holder agrees to hold the City of Chicago harmless for any damage, relocation or replacement costs associated with damage, relocation or removal of private property caused by the City performing work in the public way.

Authority herein given and granted for a period of five (5) years from and after November 2, 2016.

Great Clips.

[O2017-8128]

Be It Ordained by the City Council of the City of Chicago:

SECTION 1. Permission and authority are hereby given and granted to Great Clips, upon the terms and subject to the conditions of this ordinance, to maintain and use one (1) sign projecting over the public right-of-way attached to its premises known as 10 West Ohio Street. Said sign structure measures as follows: along West Ohio Street, at two point six seven (2.67) feet in length, two (2) feet in height and fifteen (15) feet above grade level.

The location of said privilege shall be as shown on print(s) kept on file with the Department of Business Affairs and Consumer Protection and the Office of the City Clerk. Said privilege shall be constructed in accordance with plans and specifications approved by the Department of Transportation (Division of Project Development) and the Zoning Department -- Signs.

This grant of privilege in the public way shall be subject to the provisions of Section 10-28-015 and all other required provisions of the Municipal Code of Chicago.

The grantee shall pay to the City of Chicago as compensation for the Privilege Number 1130086 herein granted the sum of One Hundred and no/100 Dollars ($100.00) per annum, in advance.

A 25 percent penalty will be added for payments received after due date.

The permit holder agrees to hold the City of Chicago harmless for any damage, relocation or replacement costs associated with damage, relocation or removal of private property caused by the City performing work in the public way.

Authority herein given and granted for a period of five (5) years from and after October 31, 2017.

Greater Bethlehem Healing Temple.
(Fence)

[O2017-8030]

Be It Ordained by the City Council of the City of Chicago:

SECTION 1. Permission and authority are hereby given and granted to Greater Bethlehem Healing Temple, upon the terms and subject to the conditions of this ordinance, to maintain and use, as now constructed, one (1) fence on the public right-of-way adjacent to its premises known as 12 South Oakley Boulevard. Said fence at South Oakley Boulevard measures sixteen (16) feet in length and one (1) foot in width for a total of sixteen (16) square feet. Existing fence is approximately six (6) feet in height. The location of said privilege shall be as shown on print(s) kept on file with the Department of Business Affairs and Consumer Protection and the Office of the City Clerk. Said privilege shall be constructed in accordance with plans and specifications approved by the Department of Transportation (Division of Project Development).

This grant of privilege in the public way shall be subject to the provisions of Section 10-28-015 and all other required provisions of the Municipal Code of Chicago.

The grantee shall pay to the City of Chicago as compensation for the Privilege Number 1130020 herein granted the sum of Four Hundred and no/100 Dollars ($400.00) per annum, in advance.

A 25 percent penalty will be added for payments received after due date.

The permit holder agrees to hold the City of Chicago harmless for any damage, relocation or replacement costs associated with damage, relocation or removal of private property caused by the City performing work in the public way.

Authority herein given and granted for a period of five (5) years from and after January 18, 2017.

Greater Bethlehem Healing Temple.
(Occupations Of Space)

[O2017-8031]

Be It Ordained by the City Council of the City of Chicago:

SECTION 1. Permission and authority are hereby given and granted to Greater Bethlehem Healing Temple, upon the terms and subject to the conditions of this ordinance, to maintain and use, as now constructed, two (2) occupations of space (parking) on the public right-of-way adjacent to its premises known as 12 South Oakley Boulevard. Said occupation of space (parking) at east/west public alley measures one (1) at one hundred eighty-four (184) feet in length and sixteen (16) feet in width for a total of two thousand nine hundred forty-four (2,944) square feet. Said occupation of space (parking) at north/south public alley measures one (1) at one hundred forty-two (142) feet in length and sixteen (16) feet in width for a total of two thousand two hundred seventy-two (2,272) square feet. The location of said privilege shall be as shown on print(s) kept on file with the Department of Business Affairs and Consumer Protection and the Office of the City Clerk. Said privilege shall be constructed in accordance with plans and specifications approved by the Department of Planning and Development, the Department of Transportation (Division of Project Development) and the Department of Transportation (Office of Underground Coordination).

This grant of privilege in the public way shall be subject to the provisions of Section 10-28-015 and all other required provisions of the Municipal Code of Chicago.

The grantee shall pay to the City of Chicago as compensation for the Privilege Number 1130021 herein granted the sum of Four Thousand Five Hundred Seventy-three and no/100 Dollars ($4,573.00) per annum, in advance.

A 25 percent penalty will be added for payments received after due date.

The permit holder agrees to hold the City of Chicago harmless for any damage, relocation or replacement costs associated with damage, relocation or removal of private property caused by the City performing work in the public way.

Authority herein given and granted for a period of five (5) years from and after January 18, 2017.

Happy Dollar.

[O2017-8499]

Be It Ordained by the City Council of the City of Chicago:

SECTION 1. Permission and authority are hereby given and granted to Happy Dollar, upon the terms and subject to the conditions of this ordinance, to maintain and use one (1) sign projecting over the public right-of-way attached to its premises known as 3625 West 26th Street. Said sign structure measures as follows: along West 26th Street, at eight (8) feet in length, four (4) feet in height and ten (10) feet above grade level. The location of said privilege shall be as shown on print(s) kept on file with the Department of Business Affairs and Consumer Protection and the Office of the City Clerk. Said privilege shall be constructed in accordance with plans and specifications approved by the Department of Transportation (Division of Project Development) and the Zoning Department -- Signs.

This grant of privilege in the public way shall be subject to the provisions of Section 10-28-015 and all other required provisions of the Municipal Code of Chicago.

The grantee shall pay to the City of Chicago as compensation for the Privilege Number 1130455 herein granted the sum of Three Hundred and no/100 Dollars ($300.00) per annum, in advance.

A 25 percent penalty will be added for payments received after due date.

The permit holder agrees to hold the City of Chicago harmless for any damage, relocation or replacement costs associated with damage, relocation or removal of private property caused by the City performing work in the public way.

Authority herein given and granted for a period of five (5) years from and after November 13, 2017.

Harbor House Condominium Association.

[O2017-8139]

Be It Ordained by the City Council of the City of Chicago:

SECTION 1. Permission and authority are hereby given and granted to Harbor House Condominium Association, upon the terms and subject to the conditions of this ordinance, to maintain and use, as now constructed, four (4) fences on the public right-of-way for beautification purposes adjacent to its premises known as 3200 North Lake Shore Drive. Said fences at North Lake Shore Drive measure: one (1) at forty-three (43) feet in length and twelve (12) feet in width for a total of five hundred sixteen (516) square feet. Existing fence is eighteen (18) inches in height. One (1) at one hundred five (105) feet in length and twelve (12) feet in width for a total of one thousand two hundred sixty (1,260) square feet. Existing fence is eighteen (18) inches in height. One (1) at one hundred twenty-three (123) feet in length and twelve (12) feet in width for a total of one thousand four hundred seventy-six (1,476) square feet. Existing fence is eighteen (18) inches in height and one (1) at forty-three (43) feet in length and twelve (12) feet in width for a total of five hundred sixteen (516) square feet. Existing fence is eighteen (18) inches in height. The location of said privilege shall be as shown on print(s) kept on file with the Department of Business Affairs and Consumer Protection and the Office of the City Clerk. Said privilege shall be constructed in accordance with plans and specifications approved by the Department of Transportation (Division of Project Development).

This grant of privilege in the public way shall be subject to the provisions of Section 10-28-015 and all other required provisions of the Municipal Code of Chicago.

The grantee shall pay to the City of Chicago as compensation for the Privilege Number 1129989 herein granted the sum of Zero and no/100 Dollars ($0.00) per annum, in advance.

A 25 percent penalty will be added for payments received after due date.

The permit holder agrees to hold the City of Chicago harmless for any damage, relocation or replacement costs associated with damage, relocation or removal of private property caused by the City performing work in the public way.

Authority herein given and granted for a period of five (5) years from and after October 31, 2017.

Hiromi's Oriental Restaurant.

[O2017-8516]

Be It Ordained by the City Council of the City of Chicago:

SECTION 1. Permission and authority are hereby given and granted to Hiromi's Oriental Restaurant, upon the terms and subject to the conditions of this ordinance, to maintain and use one (1) sign projecting over the public right-of-way attached to its premises known as 3609 West Lawrence Avenue. Said sign structure measures as follows: along West Lawrence Avenue, at three (3) feet in length, eight (8) feet in height and fifteen (15) feet above grade level. The location of said privilege shall be as shown on print(s) kept on file with the Department of Business Affairs and Consumer Protection and the Office of the City Clerk. Said privilege shall be constructed in accordance with plans and specifications approved by the Department of Transportation (Division of Project Development) and the Zoning Department -- Signs.

This grant of privilege in the public way shall be subject to the provisions of Section 10-28-015 and all other required provisions of the Municipal Code of Chicago.

The grantee shall pay to the City of Chicago as compensation for the Privilege Number 1130413 herein granted the sum of One Hundred and no/100 Dollars ($100.00) per annum, in advance.

A 25 percent penalty will be added for payments received after due date.

The permit holder agrees to hold the City of Chicago harmless for any damage, relocation or replacement costs associated with damage, relocation or removal of private property caused by the City performing work in the public way.

Authority herein given and granted for a period of five (5) years from and after November 13, 2017.

Holstein Park Condominium Association.

[O2017-8071]

Be It Ordained by the City Council of the City of Chicago:

SECTION 1. Permission and authority are hereby given and granted to Holstein Park Condominium Association, upon the terms and subject to the conditions of this ordinance, to maintain and use, as now constructed, one (1) flood control under the public right-of-way adjacent to its premises known as 2241 North Oakley Avenue. Said flood control at North Oakley Avenue measures four (4) feet in length and four (4) feet in width

for a total of sixteen (16) square feet. The location of said privilege shall be as shown on print(s) kept on file with the Department of Business Affairs and Consumer Protection and the Office of the City Clerk. Said privilege shall be constructed in accordance with plans and specifications approved by the Department of Transportation (Office of Underground Coordination) and the Department of Water Management.

This grant of privilege in the public way shall be subject to the provisions of Section 10-28-015 and all other required provisions of the Municipal Code of Chicago.

The grantee shall pay to the City of Chicago as compensation for the Privilege Number 1130168 herein granted the sum of Four Hundred and no/100 Dollars ($400.00) per annum, in advance.

A 25 percent penalty will be added for payments received after due date.

The permit holder agrees to hold the City of Chicago harmless for any damage, relocation or replacement costs associated with damage, relocation or removal of private property caused by the City performing work in the public way.

Authority herein given and granted for a period of five (5) years from and after October 2, 2017.

Honeygrow LLC.

[O2017-8033]

Be It Ordained by the City Council of the City of Chicago:

SECTION 1. Permission and authority are hereby given and granted to Honeygrow LLC, upon the terms and subject to the conditions of this ordinance, to maintain and use two (2) signs projecting over the public right-of-way attached to its premises known as 179 North Morgan Street. Said sign structures measure as follows: along North Morgan Street, one (1) at three point five (3.5) feet in length, two (2) feet in height and ten (10) feet above grade level and one (1) at fifteen point six seven (15.67) feet in length, two point one seven (2.17) feet in height and fourteen (14) feet above grade level. The location of said privilege shall be as shown on print(s) kept on file with the Department of Business Affairs and Consumer Protection and the Office of the City Clerk. Said privilege shall be constructed in accordance with plans and specifications approved by the Department of Transportation (Division of Project Development) and the Zoning Department -- Signs.

This grant of privilege in the public way shall be subject to the provisions of Section 10-28-015 and all other required provisions of the Municipal Code of Chicago.

The grantee shall pay to the City of Chicago as compensation for the Privilege Number 1129045 herein granted the sum of Four Hundred and no/100 Dollars ($400.00) per annum, in advance.

A 25 percent penalty will be added for payments received after due date.

The permit holder agrees to hold the City of Chicago harmless for any damage, relocation or replacement costs associated with damage, relocation or removal of private property caused by the City performing work in the public way.

Authority herein given and granted for a period of five (5) years from and after date of passage.

Hong Ngu.

[O2017-8186]

Be It Ordained by the City Council of the City of Chicago:

SECTION 1. Permission and authority are hereby given and granted to Hong Ngu, upon the terms and subject to the conditions of this ordinance, to maintain and use one (1) sign projecting over the public right-of-way attached to its premises known as 1113 -- 1115 West Argyle Street. Said sign structure measures as follows: along West Argyle Street, at thirty-two point five (32.5) feet in length, five point five (5.5) feet in height and ten (10) feet above grade level. The location of said privilege shall be as shown on print(s) kept on file with the Department of Business Affairs and Consumer Protection and the Office of the City Clerk. Said privilege shall be constructed in accordance with plans and specifications approved by the Department of Transportation (Division of Project Development) and the Zoning Department -- Signs.

This grant of privilege in the public way shall be subject to the provisions of Section 10-28-015 and all other required provisions of the Municipal Code of Chicago.

The grantee shall pay to the City of Chicago as compensation for the Privilege Number 1128391 herein granted the sum of Three Hundred and no/100 Dollars ($300.00) per annum, in advance.

A 25 percent penalty will be added for payments received after due date.

The permit holder agrees to hold the City of Chicago harmless for any damage, relocation or replacement costs associated with damage, relocation or removal of private property caused by the City performing work in the public way.

Authority herein given and granted for a period of five (5) years from and after date of passage.

Hot Woks Cool Sushi.

[O2017-8130]

Be It Ordained by the City Council of the City of Chicago:

SECTION 1. Permission and authority are hereby given and granted to Hot Woks Cool Sushi, upon the terms and subject to the conditions of this ordinance, to maintain and use, as now constructed, one (1) windscreen on the public right-of-way adjacent to its premises known as 30 South Michigan Avenue. Said windscreen at South Michigan Avenue measures five (5) feet in length and six point seven five (6.75) feet in width for a total of thirty-three point seven five (33.75) square feet. The location of said privilege shall be as shown on print(s) kept on file with the Department of Business Affairs and Consumer Protection and the Office of the City Clerk. Said privilege shall be constructed in accordance with plans and specifications approved by the Department of Transportation (Division of Project Development).

This grant of privilege in the public way shall be subject to the provisions of Section 10-28-015 and all other required provisions of the Municipal Code of Chicago.

The grantee shall pay to the City of Chicago as compensation for the Privilege Number 1130317 herein granted the sum of Four Hundred and no/100 Dollars ($400.00) per annum, in advance.

A 25 percent penalty will be added for payments received after due date.

The permit holder agrees to hold the City of Chicago harmless for any damage, relocation or replacement costs associated with damage, relocation or removal of private property caused by the City performing work in the public way.

Authority herein given and granted for a period of five (5) years from and after February 15, 2017.

Hotel Lincoln.

[O2017-8529]

Be It Ordained by the City Council of the City of Chicago:

SECTION 1. Permission and authority are hereby given and granted to Hotel Lincoln, upon the terms and subject to the conditions of this ordinance, to maintain and use one (1) sign projecting over the public right-of-way attached to its premises known as 1816 North Clark Street. Said sign structure measures as follows: along North Clark Street, at fifteen point four five (15.45) feet in length, thirty-one point five five (31.55) feet in height and sixty (60) feet above grade level. The location of said privilege shall be as shown on print(s) kept on file with the Department of Business Affairs and Consumer Protection and the Office of the City Clerk. Said privilege shall be constructed in accordance with plans and specifications approved by the Department of Transportation (Division of Project Development) and the Zoning Department -- Signs.

This grant of privilege in the public way shall be subject to the provisions of Section 10-28-015 and all other required provisions of the Municipal Code of Chicago.

The grantee shall pay to the City of Chicago as compensation for the Privilege Number 1130419 herein granted the sum of Three Hundred and no/100 Dollars ($300.00) per annum, in advance.

A 25 percent penalty will be added for payments received after due date.

The permit holder agrees to hold the City of Chicago harmless for any damage, relocation or replacement costs associated with damage, relocation or removal of private property caused by the City performing work in the public way.

Authority herein given and granted for a period of five (5) years from and after September 12, 2017.

Hotel Versey.
(Privilege No. 1127998)

[O2017-8147]

Be It Ordained by the City Council of the City of Chicago:

SECTION 1. Permission and authority are hereby given and granted to Hotel Versey, upon the terms and subject to the conditions of this ordinance, to maintain and use one (1) sign projecting over the public right-of-way attached to its premises known as 644 West Diversey Parkway. Said sign structure measures as follows: along West Diversey Parkway, at three point nine two (3.92) feet in length, fourteen point nine two (14.92) feet in height and nineteen point eight three (19.83) feet above grade level. The location

of said privilege shall be as shown on print(s) kept on file with the Department of Business Affairs and Consumer Protection and the Office of the City Clerk. Said privilege shall be constructed in accordance with plans and specifications approved by the Department of Transportation (Division of Project Development) and the Zoning Department -- Signs.

This grant of privilege in the public way shall be subject to the provisions of Section 10-28-015 and all other required provisions of the Municipal Code of Chicago.

The grantee shall pay to the City of Chicago as compensation for the Privilege Number 1127998 herein granted the sum of Three Hundred and no/100 Dollars ($300.00) per annum, in advance.

A 25 percent penalty will be added for payments received after due date.

The permit holder agrees to hold the City of Chicago harmless for any damage, relocation or replacement costs associated with damage, relocation or removal of private property caused by the City performing work in the public way.

Authority herein given and granted for a period of five (5) years from and after date of passage.

Hotel Versey.
(Privilege No. 1128004)

[O2017-8149]

Be It Ordained by the City Council of the City of Chicago:

SECTION 1. Permission and authority are hereby given and granted to Hotel Versey, upon the terms and subject to the conditions of this ordinance, to maintain and use one (1) sign projecting over the public right-of-way attached to its premises known as 644 West Diversey Parkway. Said sign structure measures as follows: along North Clark Street, at ten point zero eight (10.08) feet in length, five point one seven (5.17) feet in height and fifteen (15) feet above grade level. The location of said privilege shall be as shown on print(s) kept on file with the Department of Business Affairs and Consumer Protection and the Office of the City Clerk. Said privilege shall be constructed in accordance with plans and specifications approved by the Department of Transportation (Division of Project Development) and the Zoning Department -- Signs.

This grant of privilege in the public way shall be subject to the provisions of Section 10-28-015 and all other required provisions of the Municipal Code of Chicago.

The grantee shall pay to the City of Chicago as compensation for the Privilege Number 1128004 herein granted the sum of Three Hundred and no/100 Dollars ($300.00) per annum, in advance.

A 25 percent penalty will be added for payments received after due date.

The permit holder agrees to hold the City of Chicago harmless for any damage, relocation or replacement costs associated with damage, relocation or removal of private property caused by the City performing work in the public way.

Authority herein given and granted for a period of five (5) years from and after date of passage.

House Of Cakes.

[O2017-8108]

Be It Ordained by the City Council of the City of Chicago:

SECTION 1. Permission and authority are hereby given and granted to House of Cakes, upon the terms and subject to the conditions of this ordinance, to maintain and use one (1) sign projecting over the public right-of-way attached to its premises known as 6189 North Canfield Avenue. Said sign structure measures as follows: along North Canfield Avenue, at fourteen point four two (14.42) feet in length, four point five (4.5) feet in height and fourteen (14) feet above grade level. The location of said privilege shall be as shown on print(s) kept on file with the Department of Business Affairs and Consumer Protection and the Office of the City Clerk. Said privilege shall be constructed in accordance with plans and specifications approved by the Department of Transportation (Division of Project Development) and the Zoning Department -- Signs.

This grant of privilege in the public way shall be subject to the provisions of Section 10-28-015 and all other required provisions of the Municipal Code of Chicago.

The grantee shall pay to the City of Chicago as compensation for the Privilege Number 1129070 herein granted the sum of Three Hundred and no/100 Dollars ($300.00) per annum, in advance.

A 25 percent penalty will be added for payments received after due date.

The permit holder agrees to hold the City of Chicago harmless for any damage, relocation or replacement costs associated with damage, relocation or removal of private property caused by the City performing work in the public way.

Authority herein given and granted for a period of five (5) years from and after date of passage.

Hugo's Frog Bar.

[O2017-8132]

Be It Ordained by the City Council of the City of Chicago:

SECTION 1. Permission and authority are hereby given and granted to Hugo's Frog Bar, upon the terms and subject to the conditions of this ordinance, to maintain and use, as now constructed, two (2) security cameras projecting over the public right-of-way for security purposes adjacent to its premises known as 1024 North Rush Street. Said security cameras at North Rush Street measure two (2) at point two five (.25) foot in length, point one seven (.17) foot in width and nine (9) feet above grade level. The location of said privilege shall be as shown on print(s) kept on file with the Department of Business Affairs and Consumer Protection and the Office of the City Clerk. Said privilege shall be constructed in accordance with plans and specifications approved by the Department of Planning and Development and the Department of Transportation (Division of Project Development).

This grant of privilege in the public way shall be subject to the provisions of Section 10-28-015 and all other required provisions of the Municipal Code of Chicago.

The grantee shall pay to the City of Chicago as compensation for the Privilege Number 1130068 herein granted the sum of Zero and no/100 Dollars ($0.00) per annum, in advance.

A 25 percent penalty will be added for payments received after due date.

The permit holder agrees to hold the City of Chicago harmless for any damage, relocation or replacement costs associated with damage, relocation or removal of private property caused by the City performing work in the public way.

Authority herein given and granted for a period of five (5) years from and after October 31, 2017.

Hutch.

[O2017-8150]

Be It Ordained by the City Council of the City of Chicago:

SECTION 1. Permission and authority are hereby given and granted to Hutch, upon the terms and subject to the conditions of this ordinance, to maintain and use one (1) sign projecting over the public right-of-way attached to its premises known as 3301 North Clark Street. Said sign structure measures as follows: along North Clark Street, at four point five (4.5) feet in length, two point five (2.5) feet in height and ten (10) feet above grade level. The location of said privilege shall be as shown on print(s) kept on file with the Department of Business Affairs and Consumer Protection and the Office of the City Clerk. Said privilege shall be constructed in accordance with plans and specifications approved by the Department of Transportation (Division of Project Development) and the Zoning Department -- Signs.

This grant of privilege in the public way shall be subject to the provisions of Section 10-28-015 and all other required provisions of the Municipal Code of Chicago.

The grantee shall pay to the City of Chicago as compensation for the Privilege Number 1124409 herein granted the sum of One Hundred and no/100 Dollars ($100.00) per annum, in advance.

A 25 percent penalty will be added for payments received after due date.

The permit holder agrees to hold the City of Chicago harmless for any damage, relocation or replacement costs associated with damage, relocation or removal of private property caused by the City performing work in the public way.

Authority herein given and granted for a period of five (5) years from and after date of passage.

Hyun's Hapkido School.

[O2017-8074]

Be It Ordained by the City Council of the City of Chicago:

SECTION 1. Permission and authority are hereby given and granted to Hyun's Hapkido School, upon the terms and subject to the conditions of this ordinance, to maintain and use one (1) sign projecting over the public right-of-way attached to its premises known as 2743 North Western Avenue. Said sign structure measures as follows: along North Western Avenue, at four (4) feet in length, six (6) feet in height and fourteen (14)

feet above grade level. The location of said privilege shall be as shown on print(s) kept on file with the Department of Business Affairs and Consumer Protection and the Office of the City Clerk. Said privilege shall be constructed in accordance with plans and specifications approved by the Department of Transportation (Division of Project Development) and the Zoning Department -- Signs.

This grant of privilege in the public way shall be subject to the provisions of Section 10-28-015 and all other required provisions of the Municipal Code of Chicago.

The grantee shall pay to the City of Chicago as compensation for the Privilege Number 1130171 herein granted the sum of One Hundred and no/100 Dollars ($100.00) per annum, in advance.

A 25 percent penalty will be added for payments received after due date.

The permit holder agrees to hold the City of Chicago harmless for any damage, relocation or replacement costs associated with damage, relocation or removal of private property caused by the City performing work in the public way.

Authority herein given and granted for a period of five (5) years from and after October 4, 2016.

IDOF.

[O2017-8133]

Be It Ordained by the City Council of the City of Chicago:

SECTION 1. Permission and authority are hereby given and granted to IDOF, upon the terms and subject to the conditions of this ordinance, to maintain and use two (2) signs projecting over the public right-of-way attached to its premises known as 19 North Wells Street. Said sign structures measure as follows: along North Wells Street, one (1) at eleven point four two (11.42) feet in length, two (2) feet in height and thirteen (13) feet above grade level and one (1) at three point six seven (3.67) feet in length, two (2) feet in height and nine (9) feet above grade level. The location of said privilege shall be as shown on print(s) kept on file with the Department of Business Affairs and Consumer Protection and the Office of the City Clerk. Said privilege shall be constructed in accordance with plans and specifications approved by the Department of Transportation (Division of Project Development) and the Zoning Department -- Signs.

This grant of privilege in the public way shall be subject to the provisions of Section 10-28-015 and all other required provisions of the Municipal Code of Chicago.

The grantee shall pay to the City of Chicago as compensation for the Privilege Number 1127503 herein granted the sum of One Hundred Seventy-five and no/100 Dollars ($175.00) per annum, in advance.

A 25 percent penalty will be added for payments received after due date.

The permit holder agrees to hold the City of Chicago harmless for any damage, relocation or replacement costs associated with damage, relocation or removal of private property caused by the City performing work in the public way.

Authority herein given and granted for a period of five (5) years from and after date of passage.

Illinois Institute Of Technology.

[O2017-7941]

Be It Ordained by the City Council of the City of Chicago:

SECTION 1. Permission and authority are hereby given and granted to Illinois Institute of Technology, upon the terms and subject to the conditions of this ordinance, to maintain and use one (1) sign projecting over the public right-of-way attached to its premises known as 3100 South State Street. Said sign structure measures as follows: along South State Street, at twenty-nine (29) feet in length, four (4) feet in height and nine point zero eight (9.08) feet above grade level. The location of said privilege shall be as shown on print(s) kept on file with the Department of Business Affairs and Consumer Protection and the Office of the City Clerk. Said privilege shall be constructed in accordance with plans and specifications approved by the Department of Transportation (Division of Project Development) and the Zoning Department -- Signs.

This grant of privilege in the public way shall be subject to the provisions of Section 10-28-015 and all other required provisions of the Municipal Code of Chicago.

The grantee shall pay to the City of Chicago as compensation for the Privilege Number 1128611 herein granted the sum of Three Hundred and no/100 Dollars ($300.00) per annum, in advance.

A 25 percent penalty will be added for payments received after due date.

The permit holder agrees to hold the City of Chicago harmless for any damage, relocation or replacement costs associated with damage, relocation or removal of private property caused by the City performing work in the public way.

Authority herein given and granted for a period of five (5) years from and after July 31, 2017.

International Brazilian Jiu Jitsu LLC.

[O2017-8326]

Be It Ordained by the City Council of the City of Chicago:

SECTION 1. Permission and authority are hereby given and granted to International Brazilian Jiu Jitsu LLC, upon the terms and subject to the conditions of this ordinance, to maintain and use one (1) sign projecting over the public right-of-way attached to its premises known as 1531 West Chicago Avenue. Said sign structure measures as follows: along West Chicago Avenue, at twenty-three (23) feet in length, four (4) feet in height and twelve (12) feet above grade level. The location of said privilege shall be as shown on print(s) kept on file with the Department of Business Affairs and Consumer Protection and the Office of the City Clerk. Said privilege shall be constructed in accordance with plans and specifications approved by the Department of Transportation (Division of Project Development) and the Zoning Department -- Signs.

This grant of privilege in the public way shall be subject to the provisions of Section 10-28-015 and all other required provisions of the Municipal Code of Chicago.

The grantee shall pay to the City of Chicago as compensation for the Privilege Number 1129853 herein granted the sum of Three Hundred and no/100 Dollars ($300.00) per annum, in advance.

A 25 percent penalty will be added for payments received after due date.

The permit holder agrees to hold the City of Chicago harmless for any damage, relocation or replacement costs associated with damage, relocation or removal of private property caused by the City performing work in the public way.

Authority herein given and granted for a period of five (5) years from and after date of passage.

The Irish Oak.

[O2017-8533]

Be It Ordained by the City Council of the City of Chicago:

SECTION 1. Permission and authority are hereby given and granted to The Irish Oak, upon the terms and subject to the conditions of this ordinance, to maintain and use two (2) signs projecting over the public right-of-way attached to its premises known as 3511 North Clark Street. Said sign structures measure as follows: along North Clark Street, two (2) at four (4) feet in length, four (4) feet in height and fourteen point six seven (14.67) feet above grade level. The location of said privilege shall be as shown on print(s) kept on file with the Department of Business Affairs and Consumer Protection and the Office of the City Clerk. Said privilege shall be constructed in accordance with plans and specifications approved by the Department of Transportation (Division of Project Development) and the Zoning Department -- Signs.

This grant of privilege in the public way shall be subject to the provisions of Section 10-28-015 and all other required provisions of the Municipal Code of Chicago.

The grantee shall pay to the City of Chicago as compensation for the Privilege Number 1130515 herein granted the sum of One Hundred Seventy-five and no/100 Dollars ($175.00) per annum, in advance.

A 25 percent penalty will be added for payments received after due date.

The permit holder agrees to hold the City of Chicago harmless for any damage, relocation or replacement costs associated with damage, relocation or removal of private property caused by the City performing work in the public way.

Authority herein given and granted for a period of five (5) years from and after September 27, 2017.

JBC/155 Development.

[O2017-8349]

Be It Ordained by the City Council of the City of Chicago:

SECTION 1. Permission and authority are hereby given and granted to JBC/155 Development, upon the terms and subject to the conditions of this ordinance, to construct, install, maintain and use two (2) conduits under the public right-of-way adjacent to its premises known as 155 North Wacker Drive. Said conduits at North Franklin Street

measure two (2) at one hundred twenty-two (122) feet in length and one point three three (1.33) feet in width for a total of three hundred twenty-four point five two (324.52) square feet. The location of said privilege shall be as shown on print(s) kept on file with the Department of Business Affairs and Consumer Protection and the Office of the City Clerk. Said privilege shall be constructed in accordance with plans and specifications approved by the Department of Transportation (Division of Project Development) and the Department of Transportation (Office of Underground Coordination).

This grant of privilege in the public way shall be subject to the provisions of Section 10-28-015 and all other required provisions of the Municipal Code of Chicago.

The grantee shall pay to the City of Chicago as compensation for the Privilege Number 1130324 herein granted the sum of One Thousand Four Hundred Sixty-four and no/100 Dollars ($1,464.00) per annum, in advance.

A 25 percent penalty will be added for payments received after due date.

The permit holder agrees to hold the City of Chicago harmless for any damage, relocation or replacement costs associated with damage, relocation or removal of private property caused by the City performing work in the public way.

Authority herein given and granted for a period of five (5) years from and after date of passage.

Jeni's Splendid Ice Creams.

[O2017-8115]

Be It Ordained by the City Council of the City of Chicago:

SECTION 1. Permission and authority are hereby given and granted to Jeni's Splendid Ice Creams, upon the terms and subject to the conditions of this ordinance, to maintain and use two (2) signs projecting over the public right-of-way attached to its premises known as 900 -- 902 West Armitage Avenue. Said sign structures measure as follows: along West Armitage Avenue, one (1) at thirteen (13) feet in length, one point zero eight (1.08) feet in height and twelve (12) feet above grade level and one (1) at three (3) feet in length, one point two five (1.25) feet in height and nine (9) feet above grade level. The location of said privilege shall be as shown on print(s) kept on file with the Department of Business Affairs and Consumer Protection and the Office of the City Clerk. Said privilege shall be constructed in accordance with plans and specifications approved by the Department of Transportation (Division of Project Development) and the Zoning Department -- Signs.

This grant of privilege in the public way shall be subject to the provisions of Section 10-28-015 and all other required provisions of the Municipal Code of Chicago.

The grantee shall pay to the City of Chicago as compensation for the Privilege Number 1130345 herein granted the sum of One Hundred Seventy-five and no/100 Dollars ($175.00) per annum, in advance.

A 25 percent penalty will be added for payments received after due date.

The permit holder agrees to hold the City of Chicago harmless for any damage, relocation or replacement costs associated with damage, relocation or removal of private property caused by the City performing work in the public way.

Authority herein given and granted for a period of five (5) years from and after date of passage.

John D. & Catherine T. MacArthur Foundation.
(Cornices)

[O2017-8136]

Be It Ordained by the City Council of the City of Chicago:

SECTION 1. Permission and authority are hereby given and granted to John D. & Catherine T. Macarthur Foundation, upon the terms and subject to the conditions of this ordinance, to maintain and use, as now constructed, three (3) cornices projecting over the public right-of-way adjacent to its premises known as 140 South Dearborn Street. Said cornice at West Adams Street measures one (1) at one hundred twenty-eight point three three (128.33) feet in length and six point three one (6.31) feet in width for a total of eight hundred nine point seven six (809.76) square feet. Existing cornice is approximately two hundred forty (240) feet above grade level. Said cornice at South Dearborn Street measures one (1) at two hundred point one (200.1) feet in length and six point three one (6.31) feet in width for a total of one thousand two hundred sixty-two point six three (1,262.63) square feet. Existing cornice is approximately two hundred forty (240) feet above grade level. Said cornice at public alley (east/west) measures one (1) at forty-seven point two five (47.25) feet in length and six point three one (6.31) feet in width for a total of two hundred ninety-eight point one five (298.15) square feet. Existing cornice is approximately two hundred forty (240) feet above grade level. The location of said privilege shall be as shown on print(s) kept on file with the Department of Business Affairs and Consumer Protection and the Office of the City Clerk. Said privilege shall be constructed in accordance with plans and specifications approved by the Department of Transportation (Division of Project Development).

This grant of privilege in the public way shall be subject to the provisions of Section 10-28-015 and all other required provisions of the Municipal Code of Chicago.

The grantee shall pay to the City of Chicago as compensation for the Privilege Number 1128739 herein granted the sum of Four Hundred and no/100 Dollars ($400.00) per annum, in advance.

A 25 percent penalty will be added for payments received after due date.

The permit holder agrees to hold the City of Chicago harmless for any damage, relocation or replacement costs associated with damage, relocation or removal of private property caused by the City performing work in the public way.

Authority herein given and granted for a period of five (5) years from and after July 31, 2017.

John D. & Catherine T. MacArthur Foundation.
(Fire Escape)

[O2017-8138]

Be It Ordained by the City Council of the City of Chicago:

SECTION 1. Permission and authority are hereby given and granted to John D. & Catherine T. Macarthur Foundation, upon the terms and subject to the conditions of this ordinance, to maintain and use, as now constructed, one (1) fire escape projecting over the public right-of-way adjacent to its premises known as 140 South Dearborn Street. Said fire escape at east/west public alley on the north side of the building located at 140 South Dearborn Street measures forty-two (42) feet in length and three (3) feet in width for a total of one hundred twenty-six (126) square feet. The location of said privilege shall be as shown on print(s) kept on file with the Department of Business Affairs and Consumer Protection and the Office of the City Clerk. Said privilege shall be constructed in accordance with plans and specifications approved by the Department of Transportation (Division of Project Development).

This grant of privilege in the public way shall be subject to the provisions of Section 10-28-015 and all other required provisions of the Municipal Code of Chicago.

The grantee shall pay to the City of Chicago as compensation for the Privilege Number 1130018 herein granted the sum of Four Hundred and no/100 Dollars ($400.00) per annum, in advance.

A 25 percent penalty will be added for payments received after due date.

The permit holder agrees to hold the City of Chicago harmless for any damage, relocation or replacement costs associated with damage, relocation or removal of private property caused by the City performing work in the public way.

Authority herein given and granted for a period of five (5) years from and after October 31, 2017.

John's Pizzeria.

[O2017-8328]

Be It Ordained by the City Council of the City of Chicago:

SECTION 1. Permission and authority are hereby given and granted to John's Pizzeria, upon the terms and subject to the conditions of this ordinance, to maintain and use one (1) sign projecting over the public right-of-way attached to its premises known as 2104 North Western Avenue. Said sign structure measures as follows: along North Western Avenue, at ten (10) feet in length, six (6) feet in height and ten point one seven (10.17) feet above grade level. The location of said privilege shall be as shown on print(s) kept on file with the Department of Business Affairs and Consumer Protection and the Office of the City Clerk. Said privilege shall be constructed in accordance with plans and specifications approved by the Department of Transportation (Division of Project Development) and the Zoning Department -- Signs.

This grant of privilege in the public way shall be subject to the provisions of Section 10-28-015 and all other required provisions of the Municipal Code of Chicago.

The grantee shall pay to the City of Chicago as compensation for the Privilege Number 1130340 herein granted the sum of Three Hundred and no/100 Dollars ($300.00) per annum, in advance.

A 25 percent penalty will be added for payments received after due date.

The permit holder agrees to hold the City of Chicago harmless for any damage, relocation or replacement costs associated with damage, relocation or removal of private property caused by the City performing work in the public way.

Authority herein given and granted for a period of five (5) years from and after October 31, 2017.

Jolly Pumpkin Pizzeria & Brewery.

[O2017-7949]

Be It Ordained by the City Council of the City of Chicago:

SECTION 1. Permission and authority are hereby given and granted to Jolly Pumpkin Pizzeria & Brewery, upon the terms and subject to the conditions of this ordinance, to maintain and use one (1) sign projecting over the public right-of-way attached to its premises known as 5215 South Harper Avenue. Said sign structure measures as follows: along South Harper Avenue, at two point five (2.5) feet in length, two point five (2.5) feet in height and nine (9) feet above grade level. The location of said privilege shall be as shown on print(s) kept on file with the Department of Business Affairs and Consumer Protection and the Office of the City Clerk. Said privilege shall be constructed in accordance with plans and specifications approved by the Department of Transportation (Division of Project Development) and the Zoning Department -- Signs.

This grant of privilege in the public way shall be subject to the provisions of Section 10-28-015 and all other required provisions of the Municipal Code of Chicago.

The grantee shall pay to the City of Chicago as compensation for the Privilege Number 1129587 herein granted the sum of One Hundred and no/100 Dollars ($100.00) per annum, in advance.

A 25 percent penalty will be added for payments received after due date.

The permit holder agrees to hold the City of Chicago harmless for any damage, relocation or replacement costs associated with damage, relocation or removal of private property caused by the City performing work in the public way.

Authority herein given and granted for a period of five (5) years from and after date of passage.

Katherine Anne Confections.

[O2017-7938]

Be It Ordained by the City Council of the City of Chicago:

SECTION 1. Permission and authority are hereby given and granted to Katherine Anne Confections, upon the terms and subject to the conditions of this ordinance, to maintain and use one (1) sign projecting over the public right-of-way attached to its premises known as 2745 West Armitage Avenue. Said sign structure measures as follows: along West Armitage Avenue, at four (4) feet in length, four point five (4.5) feet in height and

ten (10) feet above grade level. The location of said privilege shall be as shown on print(s) kept on file with the Department of Business Affairs and Consumer Protection and the Office of the City Clerk. Said privilege shall be constructed in accordance with plans and specifications approved by the Department of Transportation (Division of Project Development) and the Zoning Department -- Signs.

This grant of privilege in the public way shall be subject to the provisions of Section 10-28-015 and all other required provisions of the Municipal Code of Chicago.

The grantee shall pay to the City of Chicago as compensation for the Privilege Number 1129235 herein granted the sum of One Hundred and no/100 Dollars ($100.00) per annum, in advance.

A 25 percent penalty will be added for payments received after due date.

The permit holder agrees to hold the City of Chicago harmless for any damage, relocation or replacement costs associated with damage, relocation or removal of private property caused by the City performing work in the public way.

Authority herein given and granted for a period of five (5) years from and after date of passage.

Kevin Grocery & Liquor Ltd.

[O2017-7987]

Be It Ordained by the City Council of the City of Chicago:

SECTION 1. Permission and authority are hereby given and granted to Kevin Grocery & Liquor Ltd., upon the terms and subject to the conditions of this ordinance, to maintain and use two (2) signs projecting over the public right-of-way attached to its premises known as 2700 West 47th Street. Said sign structure measures as follows: along South Talman Avenue, one (1) at ten (10) feet in length, two point five (2.5) feet in height and eleven (11) feet above grade level. Said sign structure measures as follows: along West 47th Street, one (1) at six (6) feet in length, four (4) feet in height and twelve (12) feet above grade level. The location of said privilege shall be as shown on print(s) kept on file with the Department of Business Affairs and Consumer Protection and the Office of the City Clerk. Said privilege shall be constructed in accordance with plans and specifications approved by the Department of Transportation (Division of Project Development) and the Zoning Department -- Signs.

This grant of privilege in the public way shall be subject to the provisions of Section 10-28-015 and all other required provisions of the Municipal Code of Chicago.

The grantee shall pay to the City of Chicago as compensation for the Privilege Number 1127177 herein granted the sum of Four Hundred and no/100 Dollars ($400.00) per annum, in advance.

A 25 percent penalty will be added for payments received after due date.

The permit holder agrees to hold the City of Chicago harmless for any damage, relocation or replacement costs associated with damage, relocation or removal of private property caused by the City performing work in the public way.

Authority herein given and granted for a period of five (5) years from and after date of passage.

Kiddie's House.

[O2017-7979]

Be It Ordained by the City Council of the City of Chicago:

SECTION 1. Permission and authority are hereby given and granted to Kiddie's House, upon the terms and subject to the conditions of this ordinance, to maintain and use, as now constructed, two (2) fire shutters projecting over the public right-of-way adjacent to its premises known as 11105 South Michigan Avenue. Said fire shutters at South Michigan Avenue measure two (2) at ten point six seven (10.67) feet in length and twenty-two point four one (22.41) feet in width for a total of four hundred seventy-eight point two three (478.23) square feet. The location of said privilege shall be as shown on print(s) kept on file with the Department of Business Affairs and Consumer Protection and the Office of the City Clerk. Said privilege shall be constructed in accordance with plans and specifications approved by the Department of Transportation (Division of Project Development).

This grant of privilege in the public way shall be subject to the provisions of Section 10-28-015 and all other required provisions of the Municipal Code of Chicago.

The grantee shall pay to the City of Chicago as compensation for the Privilege Number 1130052 herein granted the sum of Eight Hundred and no/100 Dollars ($800.00) per annum, in advance.

A 25 percent penalty will be added for payments received after due date.

The permit holder agrees to hold the City of Chicago harmless for any damage, relocation or replacement costs associated with damage, relocation or removal of private property caused by the City performing work in the public way.

Authority herein given and granted for a period of five (5) years from and after date of passage.

Kiehl's Since 1851.

[O2017-8525]

Be It Ordained by the City Council of the City of Chicago:

SECTION 1. Permission and authority are hereby given and granted to Kiehl's Since 1851, upon the terms and subject to the conditions of this ordinance, to maintain and use one (1) sign projecting over the public right-of-way attached to its premises known as 520 North Michigan Avenue. Said sign structure measures as follows: along North Michigan Avenue, at twelve (12) feet in length, two point seven five (2.75) feet in height and fourteen (14) feet above grade level. The location of said privilege shall be as shown on print(s) kept on file with the Department of Business Affairs and Consumer Protection and the Office of the City Clerk. Said privilege shall be constructed in accordance with plans and specifications approved by the Department of Transportation (Division of Project Development) and the Zoning Department -- Signs.

This grant of privilege in the public way shall be subject to the provisions of Section 10-28-015 and all other required provisions of the Municipal Code of Chicago.

The grantee shall pay to the City of Chicago as compensation for the Privilege Number 1129010 herein granted the sum of Three Hundred and no/100 Dollars ($300.00) per annum, in advance.

A 25 percent penalty will be added for payments received after due date.

The permit holder agrees to hold the City of Chicago harmless for any damage, relocation or replacement costs associated with damage, relocation or removal of private property caused by the City performing work in the public way.

Authority herein given and granted for a period of five (5) years from and after November 9, 2016.

La Fiesta Restaurant.

[O2017-8498]

Be It Ordained by the City Council of the City of Chicago:

SECTION 1. Permission and authority are hereby given and granted to La Fiesta Restaurant, upon the terms and subject to the conditions of this ordinance, to maintain and use two (2) signs projecting over the public right-of-way attached to its premises known as 3333 West 111th Street. Said sign structure measures as follows: along West 111th Street, one (1) at six point one seven (6.17) feet in length, nine point eight three (9.83) feet in height and ten (10) feet above grade level. Said sign structure measures as follows: along West 111th Street, one (1) at four point one seven (4.17) feet in length, six (6) feet in height and nine (9) feet above grade level. The location of said privilege shall be as shown on print(s) kept on file with the Department of Business Affairs and Consumer Protection and the Office of the City Clerk. Said privilege shall be constructed in accordance with plans and specifications approved by the Department of Transportation (Division of Project Development) and the Zoning Department -- Signs.

This grant of privilege in the public way shall be subject to the provisions of Section 10-28-015 and all other required provisions of the Municipal Code of Chicago.

The grantee shall pay to the City of Chicago as compensation for the Privilege Number 1130389 herein granted the sum of Six Hundred and no/100 Dollars ($600.00) per annum, in advance.

A 25 percent penalty will be added for payments received after due date.

The permit holder agrees to hold the City of Chicago harmless for any damage, relocation or replacement costs associated with damage, relocation or removal of private property caused by the City performing work in the public way.

Authority herein given and granted for a period of five (5) years from and after November 13, 2017.

Lago Banquets.

[O2017-8061]

Be It Ordained by the City Council of the City of Chicago:

SECTION 1. Permission and authority are hereby given and granted to Lago Banquets, upon the terms and subject to the conditions of this ordinance, to maintain and use one (1) sign projecting over the public right-of-way attached to its premises known as 6121 West Diversey Avenue. Said sign structure measures as follows: along West Diversey Avenue,

at eight (8) feet in length, four (4) feet in height and ten point three three (10.33) feet above grade level. The location of said privilege shall be as shown on print(s) kept on file with the Department of Business Affairs and Consumer Protection and the Office of the City Clerk. Said privilege shall be constructed in accordance with plans and specifications approved by the Department of Transportation (Division of Project Development) and the Zoning Department -- Signs.

This grant of privilege in the public way shall be subject to the provisions of Section 10-28-015 and all other required provisions of the Municipal Code of Chicago.

The grantee shall pay to the City of Chicago as compensation for the Privilege Number 1130157 herein granted the sum of Three Hundred and no/100 Dollars ($300.00) per annum, in advance.

A 25 percent penalty will be added for payments received after due date.

The permit holder agrees to hold the City of Chicago harmless for any damage, relocation or replacement costs associated with damage, relocation or removal of private property caused by the City performing work in the public way.

Authority herein given and granted for a period of five (5) years from and after October 31, 2017.

Lake Oak Properties L.P., In Care Of The Lelyn Group, Inc.

[O2017-8142]

Be It Ordained by the City Council of the City of Chicago:

SECTION 1. Permission and authority are hereby given and granted to Lake Oak Properties L.P., in care of The Lelyn Group, Inc., upon the terms and subject to the conditions of this ordinance, to maintain and use, as now constructed, one (1) facade on the public right-of-way adjacent to its premises known as 114 East Oak Street. Said facade at East Oak Street measures twenty (20) feet in length and point five (.5) foot in width for a total of ten (10) square feet. The location of said privilege shall be as shown on print(s) kept on file with the Department of Business Affairs and Consumer Protection and the Office of the City Clerk. Said privilege shall be constructed in accordance with plans and specifications approved by the Department of Planning and Development and the Department of Transportation (Division of Project Development).

This grant of privilege in the public way shall be subject to the provisions of Section 10-28-015 and all other required provisions of the Municipal Code of Chicago.

The grantee shall pay to the City of Chicago as compensation for the Privilege Number 1130190 herein granted the sum of Four Hundred and no/100 Dollars ($400.00) per annum, in advance.

A 25 percent penalty will be added for payments received after due date.

The permit holder agrees to hold the City of Chicago harmless for any damage, relocation or replacement costs associated with damage, relocation or removal of private property caused by the City performing work in the public way.

Authority herein given and granted for a period of five (5) years from and after October 31, 2017.

Lake Park Associates.
(5238 S. Harper Ave.)

[O2017-7952]

Be It Ordained by the City Council of the City of Chicago:

SECTION 1. Permission and authority are hereby given and granted to Lake Park Associates, upon the terms and subject to the conditions of this ordinance, to maintain and use, as now constructed, one (1) marquee projecting over the public right-of-way adjacent to its premises known as 5238 South Harper Avenue. Said marquee at South Harper Avenue measures thirty-eight point five (38.5) feet in length and ten point three three (10.33) feet in width for a total of three hundred ninety-seven point seven one (397.71) square feet. The location of said privilege shall be as shown on print(s) kept on file with the Department of Business Affairs and Consumer Protection and the Office of the City Clerk. Said privilege shall be constructed in accordance with plans and specifications approved by the Zoning Department -- Signs.

This grant of privilege in the public way shall be subject to the provisions of Section 10-28-015 and all other required provisions of the Municipal Code of Chicago.

The grantee shall pay to the City of Chicago as compensation for the Privilege Number 1130037 herein granted the sum of Sixty-three and 50/100 Dollars ($63.50) per annum, in advance.

A 25 percent penalty will be added for payments received after due date.

The permit holder agrees to hold the City of Chicago harmless for any damage, relocation or replacement costs associated with damage, relocation or removal of private property caused by the City performing work in the public way.

Authority herein given and granted for a period of five (5) years from and after September 12, 2017.

Lake Park Associates.
(1539 E. 53rd St.)

[O2017-7961]

Be It Ordained by the City Council of the City of Chicago:

SECTION 1. Permission and authority are hereby given and granted to Lake Park Associates, upon the terms and subject to the conditions of this ordinance, to maintain and use, as now constructed, three (3) door swings on the public right-of-way adjacent to its premises known as 1539 East 53rd Street. Said door swings at west side of building measure three (3) at six (6) feet in length and two point five (2.5) feet in width for a total of forty-five (45) square feet. The location of said privilege shall be as shown on print(s) kept on file with the Department of Business Affairs and Consumer Protection and the Office of the City Clerk. Said privilege shall be constructed in accordance with plans and specifications approved by the Department of Transportation (Division of Project Development).

This grant of privilege in the public way shall be subject to the provisions of Section 10-28-015 and all other required provisions of the Municipal Code of Chicago.

The grantee shall pay to the City of Chicago as compensation for the Privilege Number 1129978 herein granted the sum of Two Hundred Twenty-five and no/100 Dollars ($225.00) per annum, in advance.

A 25 percent penalty will be added for payments received after due date.

The permit holder agrees to hold the City of Chicago harmless for any damage, relocation or replacement costs associated with damage, relocation or removal of private property caused by the City performing work in the public way.

Authority herein given and granted for a period of five (5) years from and after September 12, 2017.

Lake Street Supply.

[O2017-8034]

Be It Ordained by the City Council of the City of Chicago:

SECTION 1. Permission and authority are hereby given and granted to Lake Street Supply, upon the terms and subject to the conditions of this ordinance, to maintain and use, as now constructed, seven (7) planters on the public right-of-way for beautification purposes adjacent to its premises known as 1810 West Lake Street. Said planters at West Lake Street measure seven (7) at six (6) feet in length and two (2) feet in width for a total of eighty-four (84) square feet. Grantee must allow the required clear and unobstructed space for pedestrian passage at all times per rules and regulations approved by the Department of Transportation. The location of said privilege shall be as shown on print(s) kept on file with the Department of Business Affairs and Consumer Protection and the Office of the City Clerk. Said privilege shall be constructed in accordance with plans and specifications approved by the Department of Planning and Development and the Department of Transportation (Division of Project Development).

This grant of privilege in the public way shall be subject to the provisions of Section 10-28-015 and all other required provisions of the Municipal Code of Chicago.

The grantee shall pay to the City of Chicago as compensation for the Privilege Number 1130053 herein granted the sum of Zero and no/100 Dollars ($0.00) per annum, in advance.

A 25 percent penalty will be added for payments received after due date.

The permit holder agrees to hold the City of Chicago harmless for any damage, relocation or replacement costs associated with damage, relocation or removal of private property caused by the City performing work in the public way.

Authority herein given and granted for a period of five (5) years from and after October 3, 2017.

Lakeside International Auto Service, Inc.

[O2017-8195]

Be It Ordained by the City Council of the City of Chicago:

SECTION 1. Permission and authority are hereby given and granted to Lakeside International Auto Service, Inc., upon the terms and subject to the conditions of this ordinance, to maintain and use one (1) sign projecting over the public right-of-way

attached to its premises known as 5407 North Broadway. Said sign structure measures as follows: along North Broadway, at eleven point eight three (11.83) feet in length, five (5) feet in height and thirteen (13) feet above grade level. The location of said privilege shall be as shown on print(s) kept on file with the Department of Business Affairs and Consumer Protection and the Office of the City Clerk. Said privilege shall be constructed in accordance with plans and specifications approved by the Department of Transportation (Division of Project Development) and the Zoning Department -- Signs.

This grant of privilege in the public way shall be subject to the provisions of Section 10-28-015 and all other required provisions of the Municipal Code of Chicago.

The grantee shall pay to the City of Chicago as compensation for the Privilege Number 1130226 herein granted the sum of Three Hundred and no/100 Dollars ($300.00) per annum, in advance.

A 25 percent penalty will be added for payments received after due date.

The permit holder agrees to hold the City of Chicago harmless for any damage, relocation or replacement costs associated with damage, relocation or removal of private property caused by the City performing work in the public way.

Authority herein given and granted for a period of five (5) years from and after October 31, 2017.

Lakeside Market.

[O2017-8177]

Be It Ordained by the City Council of the City of Chicago:

SECTION 1. Permission and authority are hereby given and granted to Lakeside Market, upon the terms and subject to the conditions of this ordinance, to maintain and use, as now constructed, four (4) security cameras projecting over the public right-of-way for security purposes adjacent to its premises known as 801 West Irving Park Road. Said security cameras at West Irving Park Road measure two (2) at point six seven (.67) foot in length, point two five (.25) foot in width and eleven (11) feet above grade level. Said security cameras at North Clarendon Avenue measure two (2) at point six seven (.67) foot in length, point two five (.25) foot in width and eleven (11) feet above grade level. The location of said privilege shall be as shown on print(s) kept on file with the Department of Business Affairs and Consumer Protection and the Office of the City Clerk. Said privilege shall be constructed in accordance with plans and specifications approved by the Department of Planning and Development and the Department of Transportation (Division of Project Development).

This grant of privilege in the public way shall be subject to the provisions of Section 10-28-015 and all other required provisions of the Municipal Code of Chicago.

The grantee shall pay to the City of Chicago as compensation for the Privilege Number 1129921 herein granted the sum of Zero and no/100 Dollars ($0.00) per annum, in advance.

A 25 percent penalty will be added for payments received after due date.

The permit holder agrees to hold the City of Chicago harmless for any damage, relocation or replacement costs associated with damage, relocation or removal of private property caused by the City performing work in the public way.

Authority herein given and granted for a period of five (5) years from and after date of passage.

Laramie Food & Liquor.

[O2017-8057]

Be It Ordained by the City Council of the City of Chicago:

SECTION 1. Permission and authority are hereby given and granted to Laramie Food & Liquor, upon the terms and subject to the conditions of this ordinance, to maintain and use one (1) sign projecting over the public right-of-way attached to its premises known as 200 South Laramie Avenue. Said sign structure measures as follows: along South Laramie Avenue, at seven (7) feet in length, five (5) feet in height and eleven (11) feet above grade level. The location of said privilege shall be as shown on print(s) kept on file with the Department of Business Affairs and Consumer Protection and the Office of the City Clerk. Said privilege shall be constructed in accordance with plans and specifications approved by the Department of Transportation (Division of Project Development) and the Zoning Department -- Signs.

This grant of privilege in the public way shall be subject to the provisions of Section 10-28-015 and all other required provisions of the Municipal Code of Chicago.

The grantee shall pay to the City of Chicago as compensation for the Privilege Number 1128474 herein granted the sum of Three Hundred and no/100 Dollars ($300.00) per annum, in advance.

A 25 percent penalty will be added for payments received after due date.

The permit holder agrees to hold the City of Chicago harmless for any damage, relocation or replacement costs associated with damage, relocation or removal of private property caused by the City performing work in the public way.

Authority herein given and granted for a period of five (5) years from and after February 9, 2016.

Laschet's Inn.

[O2017-8536]

Be It Ordained by the City Council of the City of Chicago:

SECTION 1. Permission and authority are hereby given and granted to Laschet's Inn, upon the terms and subject to the conditions of this ordinance, to maintain and use one (1) sign projecting over the public right-of-way attached to its premises known as 2119 West Irving Park Road. Said sign structure measures as follows: along West Irving Park Road, at four (4) feet in length, seven point one seven (7.17) feet in height and fifteen (15) feet above grade level. The location of said privilege shall be as shown on print(s) kept on file with the Department of Business Affairs and Consumer Protection and the Office of the City Clerk. Said privilege shall be constructed in accordance with plans and specifications approved by the Department of Transportation (Division of Project Development) and the Zoning Department -- Signs.

This grant of privilege in the public way shall be subject to the provisions of Section 10-28-015 and all other required provisions of the Municipal Code of Chicago.

The grantee shall pay to the City of Chicago as compensation for the Privilege Number 1130356 herein granted the sum of Three Hundred and no/100 Dollars ($300.00) per annum, in advance.

A 25 percent penalty will be added for payments received after due date.

The permit holder agrees to hold the City of Chicago harmless for any damage, relocation or replacement costs associated with damage, relocation or removal of private property caused by the City performing work in the public way.

Authority herein given and granted for a period of five (5) years from and after October 31, 2017.

Lawrence House Commons LLC.

[O2017-8179]

Be It Ordained by the City Council of the City of Chicago:

SECTION 1. Permission and authority are hereby given and granted to Lawrence House Commons LLC, upon the terms and subject to the conditions of this ordinance, to maintain and use, as now constructed, one (1) fire escape projecting over the public right-of-way adjacent to its premises known as 1020 West Lawrence Avenue. Said fire escape at public alley measures thirty-two (32) feet in length and nine (9) feet in width for a total of two hundred eighty-eight (288) square feet. The location of said privilege shall be as shown on print(s) kept on file with the Department of Business Affairs and Consumer Protection and the Office of the City Clerk. Said privilege shall be constructed in accordance with plans and specifications approved by the Department of Transportation (Division of Project Development).

This grant of privilege in the public way shall be subject to the provisions of Section 10-28-015 and all other required provisions of the Municipal Code of Chicago.

The grantee shall pay to the City of Chicago as compensation for the Privilege Number 1130184 herein granted the sum of Four Hundred and no/100 Dollars ($400.00) per annum, in advance.

A 25 percent penalty will be added for payments received after due date.

The permit holder agrees to hold the City of Chicago harmless for any damage, relocation or replacement costs associated with damage, relocation or removal of private property caused by the City performing work in the public way.

Authority herein given and granted for a period of five (5) years from and after March 14, 2017.

Lazo's Tacos, Inc.

[O2017-8514]

Be It Ordained by the City Council of the City of Chicago:

SECTION 1. Permission and authority are hereby given and granted to Lazo's Tacos, Inc., upon the terms and subject to the conditions of this ordinance, to maintain and use one (1) sign projecting over the public right-of-way attached to its premises known as 2009 North Western Avenue. Said sign structure measures as follows: along North Western Avenue, at six (6) feet in length, twelve (12) feet in height and twelve (12)

feet above grade level. The location of said privilege shall be as shown on print(s) kept on file with the Department of Business Affairs and Consumer Protection and the Office of the City Clerk. Said privilege shall be constructed in accordance with plans and specifications approved by the Department of Transportation (Division of Project Development) and the Zoning Department -- Signs.

This grant of privilege in the public way shall be subject to the provisions of Section 10-28-015 and all other required provisions of the Municipal Code of Chicago.

The grantee shall pay to the City of Chicago as compensation for the Privilege Number 1130402 herein granted the sum of Three Hundred and no/100 Dollars ($300.00) per annum, in advance.

A 25 percent penalty will be added for payments received after due date.

The permit holder agrees to hold the City of Chicago harmless for any damage, relocation or replacement costs associated with damage, relocation or removal of private property caused by the City performing work in the public way.

Authority herein given and granted for a period of five (5) years from and after February 7, 2017.

Le Club.

[O2017-8488]

Be It Ordained by the City Council of the City of Chicago:

SECTION 1. Permission and authority are hereby given and granted to Le Club, upon the terms and subject to the conditions of this ordinance, to maintain and use one (1) sign projecting over the public right-of-way attached to its premises known as 8629 -- 8633 South Cottage Grove Avenue. Said sign structure measures as follows: along South Cottage Grove Avenue, at eight (8) feet in length, twelve (12) feet in height and thirteen (13) feet above grade level. The location of said privilege shall be as shown on print(s) kept on file with the Department of Business Affairs and Consumer Protection and the Office of the City Clerk. Said privilege shall be constructed in accordance with plans and specifications approved by the Department of Transportation (Division of Project Development) and the Zoning Department -- Signs.

This grant of privilege in the public way shall be subject to the provisions of Section 10-28-015 and all other required provisions of the Municipal Code of Chicago.

The grantee shall pay to the City of Chicago as compensation for the Privilege Number 1130451 herein granted the sum of Three Hundred and no/100 Dollars ($300.00) per annum, in advance.

A 25 percent penalty will be added for payments received after due date.

The permit holder agrees to hold the City of Chicago harmless for any damage, relocation or replacement costs associated with damage, relocation or removal of private property caused by the City performing work in the public way.

Authority herein given and granted for a period of five (5) years from and after September 27, 2017.

The Learning Experience.

[O2017-8077]

Be It Ordained by the City Council of the City of Chicago:

SECTION 1. Permission and authority are hereby given and granted to The Learning Experience, upon the terms and subject to the conditions of this ordinance, to construct, install, maintain and use two (2) cornices projecting over the public right-of-way adjacent to its premises known as 2642 North Jones Street. Said cornice at North Western Avenue measures one (1) at ninety-four (94) feet in length and two point two five (2.25) feet in width for a total of two hundred eleven point five (211.5) square feet. Existing cornice is approximately thirty (30) feet above grade level. Said cornice at West Logan Boulevard measures one (1) at sixty-seven (67) feet in length and one point seven five (1.75) feet in width for a total of one hundred seventeen point two five (117.25) square feet. Existing cornice is approximately thirty (30) feet above grade level. The location of said privilege shall be as shown on print(s) kept on file with the Department of Business Affairs and Consumer Protection and the Office of the City Clerk. Said privilege shall be constructed in accordance with plans and specifications approved by the Department of Transportation (Division of Project Development).

This grant of privilege in the public way shall be subject to the provisions of Section 10-28-015 and all other required provisions of the Municipal Code of Chicago.

The grantee shall pay to the City of Chicago as compensation for the Privilege Number 1129126 herein granted the sum of Eight Hundred and no/100 Dollars ($800.00) per annum, in advance.

A 25 percent penalty will be added for payments received after due date.

The permit holder agrees to hold the City of Chicago harmless for any damage, relocation or replacement costs associated with damage, relocation or removal of private property caused by the City performing work in the public way.

Authority herein given and granted for a period of five (5) years from and after date of passage.

Lee Lumber & Building Material Company.

[O2017-8491]

Be It Ordained by the City Council of the City of Chicago:

SECTION 1. Permission and authority are hereby given and granted to Lee Lumber & Building Material Company, upon the terms and subject to the conditions of this ordinance, to maintain and use one (1) sign projecting over the public right-of-way attached to its premises known as 633 West Pershing Road. Said sign structure measures as follows: along West Pershing Road, at one point nine two (1.92) feet in length, eighteen (18) feet in height and twenty-seven (27) feet above grade level. The location of said privilege shall be as shown on print(s) kept on file with the Department of Business Affairs and Consumer Protection and the Office of the City Clerk. Said privilege shall be constructed in accordance with plans and specifications approved by the Department of Transportation (Division of Project Development) and the Zoning Department -- Signs.

This grant of privilege in the public way shall be subject to the provisions of Section 10-28-015 and all other required provisions of the Municipal Code of Chicago.

The grantee shall pay to the City of Chicago as compensation for the Privilege Number 1128178 herein granted the sum of Three Hundred and no/100 Dollars ($300.00) per annum, in advance.

A 25 percent penalty will be added for payments received after due date.

The permit holder agrees to hold the City of Chicago harmless for any damage, relocation or replacement costs associated with damage, relocation or removal of private property caused by the City performing work in the public way.

Authority herein given and granted for a period of five (5) years from and after date of passage.

Left Coast Wells.

[O2017-8146]

Be It Ordained by the City Council of the City of Chicago:

SECTION 1. Permission and authority are hereby given and granted to Left Coast Wells, upon the terms and subject to the conditions of this ordinance, to maintain and use one (1) sign projecting over the public right-of-way attached to its premises known as 165 West Superior Street. Said sign structure measures as follows: along West Superior Street, at two point six seven (2.67) feet in length, two (2) feet in height and fourteen (14) feet above grade level. The location of said privilege shall be as shown on print(s) kept on file with the Department of Business Affairs and Consumer Protection and the Office of the City Clerk. Said privilege shall be constructed in accordance with plans and specifications approved by the Department of Transportation (Division of Project Development) and the Zoning Department -- Signs.

This grant of privilege in the public way shall be subject to the provisions of Section 10-28-015 and all other required provisions of the Municipal Code of Chicago.

The grantee shall pay to the City of Chicago as compensation for the Privilege Number 1129561 herein granted the sum of One Hundred and no/100 Dollars ($100.00) per annum, in advance.

A 25 percent penalty will be added for payments received after due date.

The permit holder agrees to hold the City of Chicago harmless for any damage, relocation or replacement costs associated with damage, relocation or removal of private property caused by the City performing work in the public way.

Authority herein given and granted for a period of five (5) years from and after date of passage.

Library Of Rush University Medical Center.

[O2017-8035]

Be It Ordained by the City Council of the City of Chicago:

SECTION 1. Permission and authority are hereby given and granted to Library of Rush University Medical Center, upon the terms and subject to the conditions of this ordinance, to construct, install, maintain and use three (3) manholes under the public right-of-way adjacent to its premises known as 1700 West Van Buren Street. Said manholes at West Van Buren Street measure three (3) at nine point three three (9.33) feet in length

and six point three three (6.33) feet in width for a total of one hundred seventy-seven point one eight (177.18) square feet. The location of said privilege shall be as shown on print(s) kept on file with the Department of Business Affairs and Consumer Protection and the Office of the City Clerk. Said privilege shall be constructed in accordance with plans and specifications approved by the Department of Transportation (Office of Underground Coordination) and the Department of Water Management.

This grant of privilege in the public way shall be subject to the provisions of Section 10-28-015 and all other required provisions of the Municipal Code of Chicago.

The grantee shall pay to the City of Chicago as compensation for the Privilege Number 1129649 herein granted the sum of One Thousand Two Hundred and no/100 Dollars ($1,200.00) per annum, in advance.

A 25 percent penalty will be added for payments received after due date.

The permit holder agrees to hold the City of Chicago harmless for any damage, relocation or replacement costs associated with damage, relocation or removal of private property caused by the City performing work in the public way.

Authority herein given and granted for a period of five (5) years from and after date of passage.

Lincoln Inn.

[O2017-8093]

Be It Ordained by the City Council of the City of Chicago:

SECTION 1. Permission and authority are hereby given and granted to Lincoln Inn, upon the terms and subject to the conditions of this ordinance, to maintain and use one (1) sign projecting over the public right-of-way attached to its premises known as 5952 North Lincoln Avenue. Said sign structure measures as follows: along North Lincoln Avenue, at six (6) feet in length, twenty-two (22) feet in height and sixteen point five (16.5) feet above grade level. The location of said privilege shall be as shown on print(s) kept on file with the Department of Business Affairs and Consumer Protection and the Office of the City Clerk. Said privilege shall be constructed in accordance with plans and specifications approved by the Department of Transportation (Division of Project Development) and the Zoning Department -- Signs.

This grant of privilege in the public way shall be subject to the provisions of Section 10-28-015 and all other required provisions of the Municipal Code of Chicago.

The grantee shall pay to the City of Chicago as compensation for the Privilege Number 1130216 herein granted the sum of Three Hundred and no/100 Dollars ($300.00) per annum, in advance.

A 25 percent penalty will be added for payments received after due date.

The permit holder agrees to hold the City of Chicago harmless for any damage, relocation or replacement costs associated with damage, relocation or removal of private property caused by the City performing work in the public way.

Authority herein given and granted for a period of five (5) years from and after November 13, 2017.

Lincoln Shine Dental.

[O2017-8120]

Be It Ordained by the City Council of the City of Chicago:

SECTION 1. Permission and authority are hereby given and granted to Lincoln Shine Dental, upon the terms and subject to the conditions of this ordinance, to maintain and use one (1) sign projecting over the public right-of-way attached to its premises known as 2620 North Halsted Street. Said sign structure measures as follows: along North Halsted Street, at ten (10) feet in length, two point six (2.6) feet in height and eleven (11) feet above grade level. The location of said privilege shall be as shown on print(s) kept on file with the Department of Business Affairs and Consumer Protection and the Office of the City Clerk. Said privilege shall be constructed in accordance with plans and specifications approved by the Department of Transportation (Division of Project Development) and the Zoning Department -- Signs.

This grant of privilege in the public way shall be subject to the provisions of Section 10-28-015 and all other required provisions of the Municipal Code of Chicago.

The grantee shall pay to the City of Chicago as compensation for the Privilege Number 1124572 herein granted the sum of Three Hundred and no/100 Dollars ($300.00) per annum, in advance.

A 25 percent penalty will be added for payments received after due date.

The permit holder agrees to hold the City of Chicago harmless for any damage, relocation or replacement costs associated with damage, relocation or removal of private property caused by the City performing work in the public way.

Authority herein given and granted for a period of five (5) years from and after date of passage.

Lincoln Square Ravenswood Chamber Of Commerce.
(4405 N. Campbell Ave.)

[O2017-8208]

Be It Ordained by the City Council of the City of Chicago:

SECTION 1. Permission and authority are hereby given and granted to Lincoln Square Ravenswood Chamber of Commerce, upon the terms and subject to the conditions of this ordinance, to construct, install, maintain and use one (1) planter projecting over the public right-of-way for beautification purposes adjacent to its premises known as 4405 North Campbell Avenue. Said planter at West Lawrence Avenue measures one (1) foot in length and three (3) feet in width for a total of three (3) square feet. Grantee must allow the required clear and unobstructed space for pedestrian passage at all times per rules and regulations approved by the Department of Transportation. The location of said privilege shall be as shown on print(s) kept on file with the Department of Business Affairs and Consumer Protection and the Office of the City Clerk. Said privilege shall be constructed in accordance with plans and specifications approved by the Department of Planning and Development and the Department of Transportation (Division of Project Development).

This grant of privilege in the public way shall be subject to the provisions of Section 10-28-015 and all other required provisions of the Municipal Code of Chicago.

The grantee shall pay to the City of Chicago as compensation for the Privilege Number 1130118 herein granted the sum of Zero and no/100 Dollars ($0.00) per annum, in advance.

A 25 percent penalty will be added for payments received after due date.

The permit holder agrees to hold the City of Chicago harmless for any damage, relocation or replacement costs associated with damage, relocation or removal of private property caused by the City performing work in the public way.

Authority herein given and granted for a period of five (5) years from and after date of passage.

Lincoln Square Ravenswood Chamber Of Commerce.
(2416 W. Montrose Ave.)

[O2017-8211]

Be It Ordained by the City Council of the City of Chicago:

SECTION 1. Permission and authority are hereby given and granted to Lincoln Square Ravenswood Chamber of Commerce, upon the terms and subject to the conditions of this ordinance, to construct, install, maintain and use one (1) planter on the public right-of-way for beautification purposes adjacent to its premises known as 2416 West Montrose Avenue. Said planter at West Montrose Avenue measures one (1) foot in length and three (3) feet in width for a total of three (3) square feet. Grantee must allow the required clear and unobstructed space for pedestrian passage at all times per rules and regulations approved by the Department of Transportation. The location of said privilege shall be as shown on print(s) kept on file with the Department of Business Affairs and Consumer Protection and the Office of the City Clerk. Said privilege shall be constructed in accordance with plans and specifications approved by the Department of Planning and Development and the Department of Transportation (Division of Project Development).

This grant of privilege in the public way shall be subject to the provisions of Section 10-28-015 and all other required provisions of the Municipal Code of Chicago.

The grantee shall pay to the City of Chicago as compensation for the Privilege Number 1130076 herein granted the sum of Zero and no/100 Dollars ($0.00) per annum, in advance.

A 25 percent penalty will be added for payments received after due date.

The permit holder agrees to hold the City of Chicago harmless for any damage, relocation or replacement costs associated with damage, relocation or removal of private property caused by the City performing work in the public way.

Authority herein given and granted for a period of five (5) years from and after date of passage.

Lincoln Square Ravenswood Chamber Of Commerce.
(2426 W. Montrose Ave.)

[O2017-8212]

Be It Ordained by the City Council of the City of Chicago:

SECTION 1. Permission and authority are hereby given and granted to Lincoln Square Ravenswood Chamber of Commerce, upon the terms and subject to the conditions of this

ordinance, to construct, install, maintain and use one (1) planter on the public right-of-way for beautification purposes adjacent to its premises known as 2426 West Montrose Avenue. Said planter at West Montrose Avenue measures one (1) foot in length and three (3) feet in width for a total of three (3) square feet. Grantee must allow the required clear and unobstructed space for pedestrian passage at all times per rules and regulations approved by the Department of Transportation. The location of said privilege shall be as shown on print(s) kept on file with the Department of Business Affairs and Consumer Protection and the Office of the City Clerk. Said privilege shall be constructed in accordance with plans and specifications approved by the Department of Planning and Development and the Department of Transportation (Division of Project Development).

This grant of privilege in the public way shall be subject to the provisions of Section 10-28-015 and all other required provisions of the Municipal Code of Chicago.

The grantee shall pay to the City of Chicago as compensation for the Privilege Number 1130077 herein granted the sum of Zero and no/100 Dollars ($0.00) per annum, in advance.

A 25 percent penalty will be added for payments received after due date.

The permit holder agrees to hold the City of Chicago harmless for any damage, relocation or replacement costs associated with damage, relocation or removal of private property caused by the City performing work in the public way.

Authority herein given and granted for a period of five (5) years from and after date of passage.

Lincoln Square Ravenswood Chamber Of Commerce.
(2434 W. Montrose Ave.)

[O2017-8213]

Be It Ordained by the City Council of the City of Chicago:

SECTION 1. Permission and authority are hereby given and granted to Lincoln Square Ravenswood Chamber of Commerce, upon the terms and subject to the conditions of this ordinance, to construct, install, maintain and use one (1) planter on the public right-of-way for beautification purposes adjacent to its premises known as 2434 West Montrose Avenue. Said planter at West Montrose Avenue measures one (1) foot in length and three (3) feet in width for a total of three (3) square feet. Grantee must allow the required clear and unobstructed space for pedestrian passage at all times per rules and regulations approved by the Department of Transportation. The location of said privilege shall be as shown on print(s) kept on file with the Department of Business Affairs and Consumer Protection and the Office of the City Clerk. Said privilege shall be constructed in

accordance with plans and specifications approved by the Department of Planning and Development and the Department of Transportation (Division of Project Development).

This grant of privilege in the public way shall be subject to the provisions of Section 10-28-015 and all other required provisions of the Municipal Code of Chicago.

The grantee shall pay to the City of Chicago as compensation for the Privilege Number 1130078 herein granted the sum of Zero and no/100 Dollars ($0.00) per annum, in advance.

A 25 percent penalty will be added for payments received after due date.

The permit holder agrees to hold the City of Chicago harmless for any damage, relocation or replacement costs associated with damage, relocation or removal of private property caused by the City performing work in the public way.

Authority herein given and granted for a period of five (5) years from and after date of passage.

Lincoln Square Ravenswood Chamber Of Commerce.
(2444 W. Montrose Ave.)

[O2017-8215]

Be It Ordained by the City Council of the City of Chicago:

SECTION 1. Permission and authority are hereby given and granted to Lincoln Square Ravenswood Chamber of Commerce, upon the terms and subject to the conditions of this ordinance, to construct, install, maintain and use one (1) planter on the public right-of-way for beautification purposes adjacent to its premises known as 2444 West Montrose Avenue. Said planter at West Montrose Avenue measures one (1) foot in length and three (3) feet in width for a total of three (3) square feet. Grantee must allow the required clear and unobstructed space for pedestrian passage at all times per rules and regulations approved by the Department of Transportation. The location of said privilege shall be as shown on print(s) kept on file with the Department of Business Affairs and Consumer Protection and the Office of the City Clerk. Said privilege shall be constructed in accordance with plans and specifications approved by the Department of Planning and Development and the Department of Transportation (Division of Project Development).

This grant of privilege in the public way shall be subject to the provisions of Section 10-28-015 and all other required provisions of the Municipal Code of Chicago.

The grantee shall pay to the City of Chicago as compensation for the Privilege Number 1130079 herein granted the sum of Zero and no/100 Dollars ($0.00) per annum, in advance.

A 25 percent penalty will be added for payments received after due date.

The permit holder agrees to hold the City of Chicago harmless for any damage, relocation or replacement costs associated with damage, relocation or removal of private property caused by the City performing work in the public way.

Authority herein given and granted for a period of five (5) years from and after date of passage.

Lincoln Square Ravenswood Chamber Of Commerce.
(2450 W. Montrose Ave.)

[O2017-8216]

Be It Ordained by the City Council of the City of Chicago:

SECTION 1. Permission and authority are hereby given and granted to Lincoln Square Ravenswood Chamber of Commerce, upon the terms and subject to the conditions of this ordinance, to construct, install, maintain and use one (1) planter on the public right-of-way for beautification purposes adjacent to its premises known as 2450 West Montrose Avenue. Said planter at West Montrose Avenue measures one (1) foot in length and three (3) feet in width for a total of three (3) square feet. Grantee must allow the required clear and unobstructed space for pedestrian passage at all times per rules and regulations approved by the Department of Transportation. The location of said privilege shall be as shown on print(s) kept on file with the Department of Business Affairs and Consumer Protection and the Office of the City Clerk. Said privilege shall be constructed in accordance with plans and specifications approved by the Department of Planning and Development and the Department of Transportation (Division of Project Development).

This grant of privilege in the public way shall be subject to the provisions of Section 10-28-015 and all other required provisions of the Municipal Code of Chicago.

The grantee shall pay to the City of Chicago as compensation for the Privilege Number 1130117 herein granted the sum of Zero and no/100 Dollars ($0.00) per annum, in advance.

A 25 percent penalty will be added for payments received after due date.

The permit holder agrees to hold the City of Chicago harmless for any damage, relocation or replacement costs associated with damage, relocation or removal of private property caused by the City performing work in the public way.

Authority herein given and granted for a period of five (5) years from and after date of passage.

Lincoln Square Ravenswood Chamber Of Commerce.
(2502 W. Montrose Ave.)

[O2017-8217]

Be It Ordained by the City Council of the City of Chicago:

SECTION 1. Permission and authority are hereby given and granted to Lincoln Square Ravenswood Chamber of Commerce, upon the terms and subject to the conditions of this ordinance, to construct, install, maintain and use one (1) planter on the public right-of-way for beautification purposes adjacent to its premises known as 2502 West Montrose Avenue. Said planter at West Montrose Avenue measures one (1) foot in length and three (3) feet in width for a total of three (3) square feet. Grantee must allow the required clear and unobstructed space for pedestrian passage at all times per rules and regulations approved by the Department of Transportation. The location of said privilege shall be as shown on print(s) kept on file with the Department of Business Affairs and Consumer Protection and the Office of the City Clerk. Said privilege shall be constructed in accordance with plans and specifications approved by the Department of Planning and Development and the Department of Transportation (Division of Project Development).

This grant of privilege in the public way shall be subject to the provisions of Section 10-28-015 and all other required provisions of the Municipal Code of Chicago.

The grantee shall pay to the City of Chicago as compensation for the Privilege Number 1130120 herein granted the sum of Zero and no/100 Dollars ($0.00) per annum, in advance.

A 25 percent penalty will be added for payments received after due date.

The permit holder agrees to hold the City of Chicago harmless for any damage, relocation or replacement costs associated with damage, relocation or removal of private property caused by the City performing work in the public way.

Authority herein given and granted for a period of five (5) years from and after date of passage.

Lincoln Square Ravenswood Chamber Of Commerce.
(2508 W. Montrose Ave.)

[O2017-8218]

Be It Ordained by the City Council of the City of Chicago:

SECTION 1. Permission and authority are hereby given and granted to Lincoln Square Ravenswood Chamber of Commerce, upon the terms and subject to the conditions of this ordinance, to construct, install, maintain and use one (1) planter on the public right-of-way for beautification purposes adjacent to its premises known as 2508 West Montrose Avenue. Said planter at West Montrose Avenue measures one (1) foot in length and three (3) feet in width for a total of three (3) square feet. Grantee must allow the required clear and unobstructed space for pedestrian passage at all times per rules and regulations approved by the Department of Transportation. The location of said privilege shall be as shown on print(s) kept on file with the Department of Business Affairs and Consumer Protection and the Office of the City Clerk. Said privilege shall be constructed in accordance with plans and specifications approved by the Department of Planning and Development and the Department of Transportation (Division of Project Development).

This grant of privilege in the public way shall be subject to the provisions of Section 10-28-015 and all other required provisions of the Municipal Code of Chicago.

The grantee shall pay to the City of Chicago as compensation for the Privilege Number 1130122 herein granted the sum of Zero and no/100 Dollars ($0.00) per annum, in advance.

A 25 percent penalty will be added for payments received after due date.

The permit holder agrees to hold the City of Chicago harmless for any damage, relocation or replacement costs associated with damage, relocation or removal of private property caused by the City performing work in the public way.

Authority herein given and granted for a period of five (5) years from and after date of passage.

Lincoln Square Ravenswood Chamber Of Commerce.
(2516 W. Montrose Ave.)

[O2017-8221]

Be It Ordained by the City Council of the City of Chicago:

SECTION 1. Permission and authority are hereby given and granted to Lincoln Square Ravenswood Chamber of Commerce, upon the terms and subject to the conditions of this

ordinance, to construct, install, maintain and use one (1) planter on the public right-of-way for beautification purposes adjacent to its premises known as 2516 West Montrose Avenue. Said planter at West Montrose Avenue measures one (1) foot in length and three (3) feet in width for a total of three (3) square feet. Grantee must allow the required clear and unobstructed space for pedestrian passage at all times per rules and regulations approved by the Department of Transportation. The location of said privilege shall be as shown on print(s) kept on file with the Department of Business Affairs and Consumer Protection and the Office of the City Clerk. Said privilege shall be constructed in accordance with plans and specifications approved by the Department of Planning and Development and the Department of Transportation (Division of Project Development).

This grant of privilege in the public way shall be subject to the provisions of Section 10-28-015 and all other required provisions of the Municipal Code of Chicago.

The grantee shall pay to the City of Chicago as compensation for the Privilege Number 1130123 herein granted the sum of Zero and no/100 Dollars ($0.00) per annum, in advance.

A 25 percent penalty will be added for payments received after due date.

The permit holder agrees to hold the City of Chicago harmless for any damage, relocation or replacement costs associated with damage, relocation or removal of private property caused by the City performing work in the public way.

Authority herein given and granted for a period of five (5) years from and after date of passage.

Lincoln Square Ravenswood Chamber Of Commerce.
(2522 W. Montrose Ave.)

[O2017-8224]

Be It Ordained by the City Council of the City of Chicago:

SECTION 1. Permission and authority are hereby given and granted to Lincoln Square Ravenswood Chamber of Commerce, upon the terms and subject to the conditions of this ordinance, to construct, install, maintain and use one (1) planter on the public right-of-way for beautification purposes adjacent to its premises known as 2522 West Montrose Avenue. Said planter at West Montrose Avenue measures one (1) foot in length and three (3) feet in width for a total of three (3) square feet. Grantee must allow the required clear and unobstructed space for pedestrian passage at all times per rules and regulations approved by the Department of Transportation. The location of said privilege shall be as shown on print(s) kept on file with the Department of Business Affairs and Consumer Protection and the Office of the City Clerk. Said privilege shall be constructed in

accordance with plans and specifications approved by the Department of Planning and Development and the Department of Transportation (Division of Project Development).

This grant of privilege in the public way shall be subject to the provisions of Section 10-28-015 and all other required provisions of the Municipal Code of Chicago.

The grantee shall pay to the City of Chicago as compensation for the Privilege Number 1130126 herein granted the sum of Zero and no/100 Dollars ($0.00) per annum, in advance.

A 25 percent penalty will be added for payments received after due date.

The permit holder agrees to hold the City of Chicago harmless for any damage, relocation or replacement costs associated with damage, relocation or removal of private property caused by the City performing work in the public way.

Authority herein given and granted for a period of five (5) years from and after date of passage.

Lincoln Square Ravenswood Chamber Of Commerce.
(2536 W. Montrose Ave.)

[O2017-8225]

Be It Ordained by the City Council of the City of Chicago:

SECTION 1. Permission and authority are hereby given and granted to Lincoln Square Ravenswood Chamber of Commerce, upon the terms and subject to the conditions of this ordinance, to construct, install, maintain and use one (1) planter on the public right-of-way for beautification purposes adjacent to its premises known as 2536 West Montrose Avenue. Said planter at West Montrose Avenue measures one (1) foot in length and three (3) feet in width for a total of three (3) square feet. Grantee must allow the required clear and unobstructed space for pedestrian passage at all times per rules and regulations approved by the Department of Transportation. The location of said privilege shall be as shown on print(s) kept on file with the Department of Business Affairs and Consumer Protection and the Office of the City Clerk. Said privilege shall be constructed in accordance with plans and specifications approved by the Department of Planning and Development and the Department of Transportation (Division of Project Development).

This grant of privilege in the public way shall be subject to the provisions of Section 10-28-015 and all other required provisions of the Municipal Code of Chicago.

The grantee shall pay to the City of Chicago as compensation for the Privilege Number 1130131 herein granted the sum of Zero and no/100 Dollars ($0.00) per annum, in advance.

A 25 percent penalty will be added for payments received after due date.

The permit holder agrees to hold the City of Chicago harmless for any damage, relocation or replacement costs associated with damage, relocation or removal of private property caused by the City performing work in the public way.

Authority herein given and granted for a period of five (5) years from and after date of passage.

Lincoln Square Ravenswood Chamber Of Commerce.
(2542 W. Montrose Ave.)

[O2017-8226]

Be It Ordained by the City Council of the City of Chicago:

SECTION 1. Permission and authority are hereby given and granted to Lincoln Square Ravenswood Chamber of Commerce, upon the terms and subject to the conditions of this ordinance, to construct, install, maintain and use one (1) planter on the public right-of-way for beautification purposes adjacent to its premises known as 2542 West Montrose Avenue. Said planter at West Montrose Avenue measures one (1) foot in length and three (3) feet in width for a total of three (3) square feet. Grantee must allow the required clear and unobstructed space for pedestrian passage at all times per rules and regulations approved by the Department of Transportation. The location of said privilege shall be as shown on print(s) kept on file with the Department of Business Affairs and Consumer Protection and the Office of the City Clerk. Said privilege shall be constructed in accordance with plans and specifications approved by the Department of Planning and Development and the Department of Transportation (Division of Project Development).

This grant of privilege in the public way shall be subject to the provisions of Section 10-28-015 and all other required provisions of the Municipal Code of Chicago.

The grantee shall pay to the City of Chicago as compensation for the Privilege Number 1130132 herein granted the sum of Zero and no/100 Dollars ($0.00) per annum, in advance.

A 25 percent penalty will be added for payments received after due date.

The permit holder agrees to hold the City of Chicago harmless for any damage, relocation or replacement costs associated with damage, relocation or removal of private property caused by the City performing work in the public way.

Authority herein given and granted for a period of five (5) years from and after date of passage.

Lincoln Square Ravenswood Chamber Of Commerce.
(2558 W. Montrose Ave.)

[O2017-8227]

Be It Ordained by the City Council of the City of Chicago:

SECTION 1. Permission and authority are hereby given and granted to Lincoln Square Ravenswood Chamber of Commerce, upon the terms and subject to the conditions of this ordinance, to construct, install, maintain and use one (1) planter on the public right-of-way for beautification purposes adjacent to its premises known as 2558 West Montrose Avenue. Said planter at West Montrose Avenue measures one (1) foot in length and three (3) feet in width for a total of three (3) square feet. Grantee must allow the required clear and unobstructed space for pedestrian passage at all times per rules and regulations approved by the Department of Transportation. The location of said privilege shall be as shown on print(s) kept on file with the Department of Business Affairs and Consumer Protection and the Office of the City Clerk. Said privilege shall be constructed in accordance with plans and specifications approved by the Department of Planning and Development and the Department of Transportation (Division of Project Development).

This grant of privilege in the public way shall be subject to the provisions of Section 10-28-015 and all other required provisions of the Municipal Code of Chicago.

The grantee shall pay to the City of Chicago as compensation for the Privilege Number 1130136 herein granted the sum of Zero and no/100 Dollars ($0.00) per annum, in advance.

A 25 percent penalty will be added for payments received after due date.

The permit holder agrees to hold the City of Chicago harmless for any damage, relocation or replacement costs associated with damage, relocation or removal of private property caused by the City performing work in the public way.

Authority herein given and granted for a period of five (5) years from and after date of passage.

Lincoln Square Ravenswood Chamber Of Commerce.
(2574 W. Montrose Ave.)

[O2017-8228]

Be It Ordained by the City Council of the City of Chicago:

SECTION 1. Permission and authority are hereby given and granted to Lincoln Square Ravenswood Chamber of Commerce, upon the terms and subject to the conditions of this ordinance, to construct, install, maintain and use one (1) planter on the public right-of-way for beautification purposes adjacent to its premises known as 2574 West Montrose Avenue. Said planter at West Montrose Avenue measures one (1) foot in length and three (3) feet in width for a total of three (3) square feet. Grantee must allow the required clear and unobstructed space for pedestrian passage at all times per rules and regulations approved by the Department of Transportation. The location of said privilege shall be as shown on print(s) kept on file with the Department of Business Affairs and Consumer Protection and the Office of the City Clerk. Said privilege shall be constructed in accordance with plans and specifications approved by the Department of Planning and Development and the Department of Transportation (Division of Project Development).

This grant of privilege in the public way shall be subject to the provisions of Section 10-28-015 and all other required provisions of the Municipal Code of Chicago.

The grantee shall pay to the City of Chicago as compensation for the Privilege Number 1130133 herein granted the sum of Zero and no/100 Dollars ($0.00) per annum, in advance.

A 25 percent penalty will be added for payments received after due date.

The permit holder agrees to hold the City of Chicago harmless for any damage, relocation or replacement costs associated with damage, relocation or removal of private property caused by the City performing work in the public way.

Authority herein given and granted for a period of five (5) years from and after date of passage.

Lincoln Square Ravenswood Chamber Of Commerce.
(4636 N. Rockwell St.)

[O2017-8229]

Be It Ordained by the City Council of the City of Chicago:

SECTION 1. Permission and authority are hereby given and granted to Lincoln Square Ravenswood Chamber of Commerce, upon the terms and subject to the conditions of this

ordinance, to construct, install, maintain and use one (1) planter on the public right-of-way for beautification purposes adjacent to its premises known as 4636 North Rockwell Street. Said planter at North Rockwell Street measures one (1) foot in length and three (3) feet in width for a total of three (3) square feet. Grantee must allow the required clear and unobstructed space for pedestrian passage at all times per rules and regulations approved by the Department of Transportation. The location of said privilege shall be as shown on print(s) kept on file with the Department of Business Affairs and Consumer Protection and the Office of the City Clerk. Said privilege shall be constructed in accordance with plans and specifications approved by the Department of Planning and Development and the Department of Transportation (Division of Project Development).

This grant of privilege in the public way shall be subject to the provisions of Section 10-28-015 and all other required provisions of the Municipal Code of Chicago.

The grantee shall pay to the City of Chicago as compensation for the Privilege Number 1130141 herein granted the sum of Zero and no/100 Dollars ($0.00) per annum, in advance.

A 25 percent penalty will be added for payments received after due date.

The permit holder agrees to hold the City of Chicago harmless for any damage, relocation or replacement costs associated with damage, relocation or removal of private property caused by the City performing work in the public way.

Authority herein given and granted for a period of five (5) years from and after date of passage.

Lincoln Square Ravenswood Chamber Of Commerce.
(4641 N. Rockwell St.)

[O2017-8230]

Be It Ordained by the City Council of the City of Chicago:

SECTION 1. Permission and authority are hereby given and granted to Lincoln Square Ravenswood Chamber of Commerce, upon the terms and subject to the conditions of this ordinance, to construct, install, maintain and use one (1) planter on the public right-of-way for beautification purposes adjacent to its premises known as 4641 North Rockwell Street. Said planter at North Rockwell Street measures one (1) foot in length and three (3) feet in width for a total of three (3) square feet. Grantee must allow the required clear and unobstructed space for pedestrian passage at all times per rules and regulations approved by the Department of Transportation. The location of said privilege shall be as shown on print(s) kept on file with the Department of Business Affairs and Consumer Protection and the Office of the City Clerk. Said privilege shall be constructed in accordance with plans

and specifications approved by the Department of Planning and Development and the Department of Transportation (Division of Project Development).

This grant of privilege in the public way shall be subject to the provisions of Section 10-28-015 and all other required provisions of the Municipal Code of Chicago.

The grantee shall pay to the City of Chicago as compensation for the Privilege Number 1130142 herein granted the sum of Zero and no/100 Dollars ($0.00) per annum, in advance.

A 25 percent penalty will be added for payments received after due date.

The permit holder agrees to hold the City of Chicago harmless for any damage, relocation or replacement costs associated with damage, relocation or removal of private property caused by the City performing work in the public way.

Authority herein given and granted for a period of five (5) years from and after date of passage.

Lincoln Square Ravenswood Chamber Of Commerce.
(4643 N. Rockwell St.)

[O2017-8231]

Be It Ordained by the City Council of the City of Chicago:

SECTION 1. Permission and authority are hereby given and granted to Lincoln Square Ravenswood Chamber of Commerce, upon the terms and subject to the conditions of this ordinance, to construct, install, maintain and use one (1) planter on the public right-of-way for beautification purposes adjacent to its premises known as 4643 North Rockwell Street. Said planter at North Rockwell Street measures one (1) foot in length and three (3) feet in width for a total of three (3) square feet. Grantee must allow the required clear and unobstructed space for pedestrian passage at all times per rules and regulations approved by the Department of Transportation. The location of said privilege shall be as shown on print(s) kept on file with the Department of Business Affairs and Consumer Protection and the Office of the City Clerk. Said privilege shall be constructed in accordance with plans and specifications approved by the Department of Planning and Development and the Department of Transportation (Division of Project Development).

This grant of privilege in the public way shall be subject to the provisions of Section 10-28-015 and all other required provisions of the Municipal Code of Chicago.

The grantee shall pay to the City of Chicago as compensation for the Privilege Number 1130143 herein granted the sum of Zero and no/100 Dollars ($0.00) per annum, in advance.

A 25 percent penalty will be added for payments received after due date.

The permit holder agrees to hold the City of Chicago harmless for any damage, relocation or replacement costs associated with damage, relocation or removal of private property caused by the City performing work in the public way.

Authority herein given and granted for a period of five (5) years from and after date of passage.

Lincoln Square Ravenswood Chamber Of Commerce.
(4646 N. Rockwell St.)

[O2017-8232]

Be It Ordained by the City Council of the City of Chicago:

SECTION 1. Permission and authority are hereby given and granted to Lincoln Square Ravenswood Chamber of Commerce, upon the terms and subject to the conditions of this ordinance, to construct, install, maintain and use one (1) planter on the public right-of-way for beautification purposes adjacent to its premises known as 4646 North Rockwell Street. Said planter at North Rockwell Street measures one (1) foot in length and three (3) feet in width for a total of three (3) square feet. Grantee must allow the required clear and unobstructed space for pedestrian passage at all times per rules and regulations approved by the Department of Transportation. The location of said privilege shall be as shown on print(s) kept on file with the Department of Business Affairs and Consumer Protection and the Office of the City Clerk. Said privilege shall be constructed in accordance with plans and specifications approved by the Department of Planning and Development and the Department of Transportation (Division of Project Development).

This grant of privilege in the public way shall be subject to the provisions of Section 10-28-015 and all other required provisions of the Municipal Code of Chicago.

The grantee shall pay to the City of Chicago as compensation for the Privilege Number 1130144 herein granted the sum of Zero and no/100 Dollars ($0.00) per annum, in advance.

A 25 percent penalty will be added for payments received after due date.

The permit holder agrees to hold the City of Chicago harmless for any damage, relocation or replacement costs associated with damage, relocation or removal of private property caused by the City performing work in the public way.

Authority herein given and granted for a period of five (5) years from and after date of passage.

Lincoln Square Ravenswood Chamber Of Commerce.
(4651 N. Rockwell St.)

[O2017-8233]

Be It Ordained by the City Council of the City of Chicago:

SECTION 1. Permission and authority are hereby given and granted to Lincoln Square Ravenswood Chamber of Commerce, upon the terms and subject to the conditions of this ordinance, to construct, install, maintain and use one (1) planter on the public right-of-way for beautification purposes adjacent to its premises known as 4651 North Rockwell Street. Said planter at North Rockwell Street measures one (1) foot in length and three (3) feet in width for a total of three (3) square feet. Grantee must allow the required clear and unobstructed space for pedestrian passage at all times per rules and regulations approved by the Department of Transportation. The location of said privilege shall be as shown on print(s) kept on file with the Department of Business Affairs and Consumer Protection and the Office of the City Clerk. Said privilege shall be constructed in accordance with plans and specifications approved by the Department of Planning and Development and the Department of Transportation (Division of Project Development).

This grant of privilege in the public way shall be subject to the provisions of Section 10-28-015 and all other required provisions of the Municipal Code of Chicago.

The grantee shall pay to the City of Chicago as compensation for the Privilege Number 1130145 herein granted the sum of Zero and no/100 Dollars ($0.00) per annum, in advance.

A 25 percent penalty will be added for payments received after due date.

The permit holder agrees to hold the City of Chicago harmless for any damage, relocation or replacement costs associated with damage, relocation or removal of private property caused by the City performing work in the public way.

Authority herein given and granted for a period of five (5) years from and after date of passage.

Lincoln Square Ravenswood Chamber Of Commerce.
(4656 N. Rockwell St.)

[O2017-8234]

Be It Ordained by the City Council of the City of Chicago:

SECTION 1. Permission and authority are hereby given and granted to Lincoln Square Ravenswood Chamber of Commerce, upon the terms and subject to the conditions of this ordinance, to construct, install, maintain and use one (1) planter on the public right-of-way for beautification purposes adjacent to its premises known as 4656 North Rockwell Street. Said planter at North Rockwell Street measures one (1) foot in length and three (3) feet in width for a total of three (3) square feet. Grantee must allow the required clear and unobstructed space for pedestrian passage at all times per rules and regulations approved by the Department of Transportation. The location of said privilege shall be as shown on print(s) kept on file with the Department of Business Affairs and Consumer Protection and the Office of the City Clerk. Said privilege shall be constructed in accordance with plans and specifications approved by the Department of Planning and Development and the Department of Transportation (Division of Project Development).

This grant of privilege in the public way shall be subject to the provisions of Section 10-28-015 and all other required provisions of the Municipal Code of Chicago.

The grantee shall pay to the City of Chicago as compensation for the Privilege Number 1130147 herein granted the sum of Zero and no/100 Dollars ($0.00) per annum, in advance.

A 25 percent penalty will be added for payments received after due date.

The permit holder agrees to hold the City of Chicago harmless for any damage, relocation or replacement costs associated with damage, relocation or removal of private property caused by the City performing work in the public way.

Authority herein given and granted for a period of five (5) years from and after date of passage.

Lincoln Square Ravenswood Chamber Of Commerce.
(4660 N. Rockwell St.)

[O2017-8235]

Be It Ordained by the City Council of the City of Chicago:

SECTION 1. Permission and authority are hereby given and granted to Lincoln Square Ravenswood Chamber of Commerce, upon the terms and subject to the conditions of this

ordinance, to construct, install, maintain and use one (1) planter on the public right-of-way for beautification purposes adjacent to its premises known as 4660 North Rockwell Street. Said planter at North Rockwell Street measures one (1) foot in length and three (3) feet in width for a total of three (3) square feet. Grantee must allow the required clear and unobstructed space for pedestrian passage at all times per rules and regulations approved by the Department of Transportation. The location of said privilege shall be as shown on print(s) kept on file with the Department of Business Affairs and Consumer Protection and the Office of the City Clerk. Said privilege shall be constructed in accordance with plans and specifications approved by the Department of Planning and Development and the Department of Transportation (Division of Project Development).

This grant of privilege in the public way shall be subject to the provisions of Section 10-28-015 and all other required provisions of the Municipal Code of Chicago.

The grantee shall pay to the City of Chicago as compensation for the Privilege Number 1130150 herein granted the sum of Zero and no/100 Dollars ($0.00) per annum, in advance.

A 25 percent penalty will be added for payments received after due date.

The permit holder agrees to hold the City of Chicago harmless for any damage, relocation or replacement costs associated with damage, relocation or removal of private property caused by the City performing work in the public way.

Authority herein given and granted for a period of five (5) years from and after date of passage.

Lincoln Square Ravenswood Chamber Of Commerce.
(4665 N. Rockwell St.)

[O2017-8236]

Be It Ordained by the City Council of the City of Chicago:

SECTION 1. Permission and authority are hereby given and granted to Lincoln Square Ravenswood Chamber of Commerce, upon the terms and subject to the conditions of this ordinance, to construct, install, maintain and use one (1) planter on the public right-of-way for beautification purposes adjacent to its premises known as 4665 North Rockwell Street. Said planter at North Rockwell Street measures one (1) foot in length and three (3) feet in width for a total of three (3) square feet. Grantee must allow the required clear and unobstructed space for pedestrian passage at all times per rules and regulations approved by the Department of Transportation. The location of said privilege shall be as shown on print(s) kept on file with the Department of Business Affairs and Consumer Protection and the Office of the City Clerk. Said privilege shall be constructed in accordance with plans

and specifications approved by the Department of Planning and Development and the Department of Transportation (Division of Project Development).

This grant of privilege in the public way shall be subject to the provisions of Section 10-28-015 and all other required provisions of the Municipal Code of Chicago.

The grantee shall pay to the City of Chicago as compensation for the Privilege Number 1130151 herein granted the sum of Zero and no/100 Dollars ($0.00) per annum, in advance.

A 25 percent penalty will be added for payments received after due date.

The permit holder agrees to hold the City of Chicago harmless for any damage, relocation or replacement costs associated with damage, relocation or removal of private property caused by the City performing work in the public way.

Authority herein given and granted for a period of five (5) years from and after date of passage.

The Little Gym Of Chicago.

[O2017-8237]

Be It Ordained by the City Council of the City of Chicago:

SECTION 1. Permission and authority are hereby given and granted to The Little Gym of Chicago, upon the terms and subject to the conditions of this ordinance, to maintain and use, as now constructed, two (2) light fixtures projecting over the public right-of-way adjacent to its premises known as 3216 North Lincoln Avenue. Said light fixtures at North Lincoln Avenue measure two (2) at point four one (.41) foot in length, point five eight (.58) foot in width and eighteen point one six (18.16) feet above grade level. The location of said privilege shall be as shown on print(s) kept on file with the Department of Business Affairs and Consumer Protection and the Office of the City Clerk. Said privilege shall be constructed in accordance with plans and specifications approved by the Department of Transportation (Division of Project Development).

This grant of privilege in the public way shall be subject to the provisions of Section 10-28-015 and all other required provisions of the Municipal Code of Chicago.

The grantee shall pay to the City of Chicago as compensation for the Privilege Number 1130202 herein granted the sum of Eighty and no/100 Dollars ($80.00) per annum, in advance.

A 25 percent penalty will be added for payments received after due date.

The permit holder agrees to hold the City of Chicago harmless for any damage, relocation or replacement costs associated with damage, relocation or removal of private property caused by the City performing work in the public way.

Authority herein given and granted for a period of five (5) years from and after November 13, 2017.

Local Goods Chicago.

[O2017-8520]

Be It Ordained by the City Council of the City of Chicago:

SECTION 1. Permission and authority are hereby given and granted to Local Goods Chicago, upon the terms and subject to the conditions of this ordinance, to maintain and use one (1) sign projecting over the public right-of-way attached to its premises known as 5422 West Devon Avenue. Said sign structure measures as follows: along West Devon Avenue, at ten (10) feet in length, four (4) feet in height and twelve (12) feet above grade level. The location of said privilege shall be as shown on print(s) kept on file with the Department of Business Affairs and Consumer Protection and the Office of the City Clerk. Said privilege shall be constructed in accordance with plans and specifications approved by the Department of Transportation (Division of Project Development) and the Zoning Department -- Signs.

This grant of privilege in the public way shall be subject to the provisions of Section 10-28-015 and all other required provisions of the Municipal Code of Chicago.

The grantee shall pay to the City of Chicago as compensation for the Privilege Number 1128792 herein granted the sum of Three Hundred and no/100 Dollars ($300.00) per annum, in advance.

A 25 percent penalty will be added for payments received after due date.

The permit holder agrees to hold the City of Chicago harmless for any damage, relocation or replacement costs associated with damage, relocation or removal of private property caused by the City performing work in the public way.

Authority herein given and granted for a period of five (5) years from and after date of passage.

Los Alamos.

[O2017-8501]

Be It Ordained by the City Council of the City of Chicago:

SECTION 1. Permission and authority are hereby given and granted to Los Alamos, upon the terms and subject to the conditions of this ordinance, to maintain and use one (1) sign projecting over the public right-of-way attached to its premises known as 2157 South Damen Avenue. Said sign structure measures as follows: along South Damen Avenue, at four (4) feet in length, six (6) feet in height and ten point five (10.5) feet above grade level. The location of said privilege shall be as shown on print(s) kept on file with the Department of Business Affairs and Consumer Protection and the Office of the City Clerk. Said privilege shall be constructed in accordance with plans and specifications approved by the Department of Transportation (Division of Project Development) and the Zoning Department -- Signs.

This grant of privilege in the public way shall be subject to the provisions of Section 10-28-015 and all other required provisions of the Municipal Code of Chicago.

The grantee shall pay to the City of Chicago as compensation for the Privilege Number 1130446 herein granted the sum of One Hundred and no/100 Dollars ($100.00) per annum, in advance.

A 25 percent penalty will be added for payments received after due date.

The permit holder agrees to hold the City of Chicago harmless for any damage, relocation or replacement costs associated with damage, relocation or removal of private property caused by the City performing work in the public way.

Authority herein given and granted for a period of five (5) years from and after November 13, 2017.

Los Amantes.

[O2017-8494]

Be It Ordained by the City Council of the City of Chicago:

SECTION 1. Permission and authority are hereby given and granted to Los Amantes, upon the terms and subject to the conditions of this ordinance, to maintain and use one (1) sign projecting over the public right-of-way attached to its premises known as 4753 West 47th Street. Said sign structure measures as follows: along West 47th Street, at seven (7) feet in length, twenty (20) feet in height and ten (10) feet above grade level. The location

of said privilege shall be as shown on print(s) kept on file with the Department of Business Affairs and Consumer Protection and the Office of the City Clerk. Said privilege shall be constructed in accordance with plans and specifications approved by the Department of Transportation (Division of Project Development) and the Zoning Department -- Signs.

This grant of privilege in the public way shall be subject to the provisions of Section 10-28-015 and all other required provisions of the Municipal Code of Chicago.

The grantee shall pay to the City of Chicago as compensation for the Privilege Number 1130467 herein granted the sum of Three Hundred and no/100 Dollars ($300.00) per annum, in advance.

A 25 percent penalty will be added for payments received after due date.

The permit holder agrees to hold the City of Chicago harmless for any damage, relocation or replacement costs associated with damage, relocation or removal of private property caused by the City performing work in the public way.

Authority herein given and granted for a period of five (5) years from and after November 13, 2017.

Lotus Cafe & Banh Mi Sandwiches.

[O2017-7983]

Be It Ordained by the City Council of the City of Chicago:

SECTION 1. Permission and authority are hereby given and granted to Lotus Cafe & Banh Mi Sandwiches, upon the terms and subject to the conditions of this ordinance, to maintain and use one (1) sign projecting over the public right-of-way attached to its premises known as 719 West Maxwell Street. Said sign structure measures as follows: along West Maxwell Street, at twelve (12) feet in length, two point five (2.5) feet in height and twenty (20) feet above grade level. The location of said privilege shall be as shown on print(s) kept on file with the Department of Business Affairs and Consumer Protection and the Office of the City Clerk. Said privilege shall be constructed in accordance with plans and specifications approved by the Department of Transportation (Division of Project Development) and the Zoning Department -- Signs.

This grant of privilege in the public way shall be subject to the provisions of Section 10-28-015 and all other required provisions of the Municipal Code of Chicago.

The grantee shall pay to the City of Chicago as compensation for the Privilege Number 1130264 herein granted the sum of Three Hundred and no/100 Dollars ($300.00) per annum, in advance.

A 25 percent penalty will be added for payments received after due date.

The permit holder agrees to hold the City of Chicago harmless for any damage, relocation or replacement costs associated with damage, relocation or removal of private property caused by the City performing work in the public way.

Authority herein given and granted for a period of five (5) years from and after October 3, 2017.

Loyola University Of Chicago.
(25 E. Pearson St.)

[O2017-8012]

Be It Ordained by the City Council of the City of Chicago:

SECTION 1. Permission and authority are hereby given and granted to Loyola University of Chicago, upon the terms and subject to the conditions of this ordinance, to maintain and use, as now constructed, eleven (11) caissons under the public right-of-way adjacent to its premises known as 25 East Pearson Street. Said caissons at East Pearson Street (below grade) measure two (2) at three (3) feet in length and eighty (80) feet in width for a total of four hundred eighty (480) square feet. Said caissons at North Wabash Avenue (below grade) measure eight (8) at three (3) feet in length and eighty (80) feet in width for a total of one thousand nine hundred twenty (1,920) square feet. Said caisson at East Chicago Avenue (below grade) measures one (1) at four (4) feet in length and eighty (80) feet in width for a total of three hundred twenty (320) square feet. The location of said privilege shall be as shown on print(s) kept on file with the Department of Business Affairs and Consumer Protection and the Office of the City Clerk. Said privilege shall be constructed in accordance with plans and specifications approved by the Department of Planning and Development and the Department of Transportation (Office of Underground Coordination).

This grant of privilege in the public way shall be subject to the provisions of Section 10-28-015 and all other required provisions of the Municipal Code of Chicago.

The grantee shall pay to the City of Chicago as compensation for the Privilege Number 1129881 herein granted the sum of Four Hundred and no/100 Dollars ($400.00) per annum, in advance.

A 25 percent penalty will be added for payments received after due date.

The permit holder agrees to hold the City of Chicago harmless for any damage, relocation or replacement costs associated with damage, relocation or removal of private property caused by the City performing work in the public way.

Authority herein given and granted for a period of five (5) years from and after October 14, 2017.

Loyola University Of Chicago.
(6550 N. Sheridan Rd.)

[O2017-8202]

Be It Ordained by the City Council of the City of Chicago:

SECTION 1. Permission and authority are hereby given and granted to Loyola University of Chicago, upon the terms and subject to the conditions of this ordinance, to maintain and use, as now constructed, one (1) planter on the public right-of-way for beautification purposes adjacent to its premises known as 6550 North Sheridan Road. Said planter at North Sheridan Road measures thirty-five (35) feet in length and eight (8) feet in width for a total of two hundred eighty (280) square feet. Grantee must allow the required clear and unobstructed space for pedestrian passage at all times per rules and regulations approved by the Department of Transportation. The location of said privilege shall be as shown on print(s) kept on file with the Department of Business Affairs and Consumer Protection and the Office of the City Clerk. Said privilege shall be constructed in accordance with plans and specifications approved by the Department of Planning and Development and the Department of Transportation (Division of Project Development).

This grant of privilege in the public way shall be subject to the provisions of Section 10-28-015 and all other required provisions of the Municipal Code of Chicago.

The grantee shall pay to the City of Chicago as compensation for the Privilege Number 1129882 herein granted the sum of Zero and no/100 Dollars ($0.00) per annum, in advance.

A 25 percent penalty will be added for payments received after due date.

The permit holder agrees to hold the City of Chicago harmless for any damage, relocation or replacement costs associated with damage, relocation or removal of private property caused by the City performing work in the public way.

Authority herein given and granted for a period of five (5) years from and after October 3, 2017.

Lululemon Athletica.

[O2017-8532]

Be It Ordained by the City Council of the City of Chicago:

SECTION 1. Permission and authority are hereby given and granted to Lululemon Athletica, upon the terms and subject to the conditions of this ordinance, to maintain and use one (1) sign projecting over the public right-of-way attached to its premises known as 3556 North Southport Avenue. Said sign structure measures as follows: along North Southport Avenue, at four (4) feet in length, four (4) feet in height and fourteen (14) feet above grade level. The location of said privilege shall be as shown on print(s) kept on file with the Department of Business Affairs and Consumer Protection and the Office of the City Clerk. Said privilege shall be constructed in accordance with plans and specifications approved by the Department of Transportation (Division of Project Development) and the Zoning Department -- Signs.

This grant of privilege in the public way shall be subject to the provisions of Section 10-28-015 and all other required provisions of the Municipal Code of Chicago.

The grantee shall pay to the City of Chicago as compensation for the Privilege Number 1128899 herein granted the sum of One Hundred and no/100 Dollars ($100.00) per annum, in advance.

A 25 percent penalty will be added for payments received after due date.

The permit holder agrees to hold the City of Chicago harmless for any damage, relocation or replacement costs associated with damage, relocation or removal of private property caused by the City performing work in the public way.

Authority herein given and granted for a period of five (5) years from and after June 27, 2017.

Lurie Children's Primary Care-Town & Country Pediatrics.

[O2017-8039]

Be It Ordained by the City Council of the City of Chicago:

SECTION 1. Permission and authority are hereby given and granted to Lurie Children's Primary Care-Town & Country Pediatrics, upon the terms and subject to the conditions of this ordinance, to maintain and use one (1) sign projecting over the public right-of-way attached to its premises known as 1460 North Halsted Street. Said sign structure

measures as follows: along North Halsted Street, at thirty (30) feet in length, four point one seven (4.17) feet in height and thirty-one (31) feet above grade level. The location of said privilege shall be as shown on print(s) kept on file with the Department of Business Affairs and Consumer Protection and the Office of the City Clerk. Said privilege shall be constructed in accordance with plans and specifications approved by the Department of Transportation (Division of Project Development) and the Zoning Department -- Signs.

This grant of privilege in the public way shall be subject to the provisions of Section 10-28-015 and all other required provisions of the Municipal Code of Chicago.

The grantee shall pay to the City of Chicago as compensation for the Privilege Number 1128302 herein granted the sum of Three Hundred and no/100 Dollars ($300.00) per annum, in advance.

A 25 percent penalty will be added for payments received after due date.

The permit holder agrees to hold the City of Chicago harmless for any damage, relocation or replacement costs associated with damage, relocation or removal of private property caused by the City performing work in the public way.

Authority herein given and granted for a period of five (5) years from and after date of passage.

Macerich Management.

[O2017-8352]

Be It Ordained by the City Council of the City of Chicago:

SECTION 1. Permission and authority are hereby given and granted to Macerich Management, upon the terms and subject to the conditions of this ordinance, to maintain and use two (2) signs projecting over the public right-of-way attached to its premises known as 10 East Grand Avenue. Said sign structure measures as follows: along North State Street and East Grand Avenue, one (1) at twenty (20) feet in length, thirty (30) feet in height and forty-five (45) feet above grade level. Said sign structure measures as follows: along East Ohio Street and North State Street, one (1) at twenty (20) feet in length, thirty (30) feet in height and forty-five (45) feet above grade level. The location of said privilege shall be as shown on print(s) kept on file with the Department of Business Affairs and Consumer Protection and the Office of the City Clerk. Said privilege shall be constructed in accordance with plans and specifications approved by the Department of Transportation (Division of Project Development) and the Zoning Department -- Signs.

This grant of privilege in the public way shall be subject to the provisions of Section 10-28-015 and all other required provisions of the Municipal Code of Chicago.

The grantee shall pay to the City of Chicago as compensation for the Privilege Number 1130303 herein granted the sum of Six Hundred and no/100 Dollars ($600.00) per annum, in advance.

A 25 percent penalty will be added for payments received after due date.

The permit holder agrees to hold the City of Chicago harmless for any damage, relocation or replacement costs associated with damage, relocation or removal of private property caused by the City performing work in the public way.

Authority herein given and granted for a period of five (5) years from and after October 8, 2013.

Madison Laramie Currency Exchange.

[O2017-8050]

Be It Ordained by the City Council of the City of Chicago:

SECTION 1. Permission and authority are hereby given and granted to Madison Laramie Currency Exchange, upon the terms and subject to the conditions of this ordinance, to maintain and use one (1) sign projecting over the public right-of-way attached to its premises known as 5146 West Madison Street. Said sign structure measures as follows: along West Madison Street, at ten (10) feet in length, ten (10) feet in height and ten (10) feet above grade level. The location of said privilege shall be as shown on print(s) kept on file with the Department of Business Affairs and Consumer Protection and the Office of the City Clerk. Said privilege shall be constructed in accordance with plans and specifications approved by the Department of Transportation (Division of Project Development) and the Zoning Department -- Signs.

This grant of privilege in the public way shall be subject to the provisions of Section 10-28-015 and all other required provisions of the Municipal Code of Chicago.

The grantee shall pay to the City of Chicago as compensation for the Privilege Number 1130179 herein granted the sum of Three Hundred and no/100 Dollars ($300.00) per annum, in advance.

A 25 percent penalty will be added for payments received after due date.

The permit holder agrees to hold the City of Chicago harmless for any damage, relocation or replacement costs associated with damage, relocation or removal of private property caused by the City performing work in the public way.

Authority herein given and granted for a period of five (5) years from and after November 13, 2017.

Martini Club.

[O2017-8090]

Be It Ordained by the City Council of the City of Chicago:

SECTION 1. Permission and authority are hereby given and granted to Martini Club, upon the terms and subject to the conditions of this ordinance, to maintain and use one (1) sign projecting over the public right-of-way attached to its premises known as 5737 West Irving Park Road. Said sign structure measures as follows: along West Irving Park Road, at eight (8) feet in length, four (4) feet in height and fifteen (15) feet above grade level. The location of said privilege shall be as shown on print(s) kept on file with the Department of Business Affairs and Consumer Protection and the Office of the City Clerk. Said privilege shall be constructed in accordance with plans and specifications approved by the Department of Transportation (Division of Project Development) and the Zoning Department -- Signs.

This grant of privilege in the public way shall be subject to the provisions of Section 10-28-015 and all other required provisions of the Municipal Code of Chicago.

The grantee shall pay to the City of Chicago as compensation for the Privilege Number 1128765 herein granted the sum of Three Hundred and no/100 Dollars ($300.00) per annum, in advance.

A 25 percent penalty will be added for payments received after due date.

The permit holder agrees to hold the City of Chicago harmless for any damage, relocation or replacement costs associated with damage, relocation or removal of private property caused by the City performing work in the public way.

Authority herein given and granted for a period of five (5) years from and after July 26, 2016.

Mather's -- More Than A Cafe.

[O2017-8065]

Be It Ordained by the City Council of the City of Chicago:

SECTION 1. Permission and authority are hereby given and granted to Mather's -- More Than a Cafe, upon the terms and subject to the conditions of this ordinance, to maintain and use one (1) sign projecting over the public right-of-way attached to its premises known as 3235 North Central Avenue. Said sign structure measures as follows: along North Central Avenue, at ten point one seven (10.17) feet in length, seven point one seven (7.17) feet in height and twenty-four (24) feet above grade level. The location of said privilege shall be as shown on print(s) kept on file with the Department of Business Affairs and Consumer Protection and the Office of the City Clerk. Said privilege shall be constructed in accordance with plans and specifications approved by the Department of Transportation (Division of Project Development) and the Zoning Department -- Signs.

This grant of privilege in the public way shall be subject to the provisions of Section 10-28-015 and all other required provisions of the Municipal Code of Chicago.

The grantee shall pay to the City of Chicago as compensation for the Privilege Number 1130227 herein granted the sum of Three Hundred and no/100 Dollars ($300.00) per annum, in advance.

A 25 percent penalty will be added for payments received after due date.

The permit holder agrees to hold the City of Chicago harmless for any damage, relocation or replacement costs associated with damage, relocation or removal of private property caused by the City performing work in the public way.

Authority herein given and granted for a period of five (5) years from and after November 13, 2017.

MetroPCS.

[O2017-7953]

Be It Ordained by the City Council of the City of Chicago:

SECTION 1. Permission and authority are hereby given and granted to MetroPCS, upon the terms and subject to the conditions of this ordinance, to maintain and use two (2) signs projecting over the public right-of-way attached to its premises known as 4256 South Cottage Grove Avenue. Said sign structures measure as follows: along South Cottage Grove Avenue, two (2) at twelve (12) feet in length, three (3) feet in height and

eleven (11) feet above grade level. The location of said privilege shall be as shown on print(s) kept on file with the Department of Business Affairs and Consumer Protection and the Office of the City Clerk. Said privilege shall be constructed in accordance with plans and specifications approved by the Department of Transportation (Division of Project Development) and the Zoning Department -- Signs.

This grant of privilege in the public way shall be subject to the provisions of Section 10-28-015 and all other required provisions of the Municipal Code of Chicago.

The grantee shall pay to the City of Chicago as compensation for the Privilege Number 1129491 herein granted the sum of Six Hundred and no/100 Dollars ($600.00) per annum, in advance.

A 25 percent penalty will be added for payments received after due date.

The permit holder agrees to hold the City of Chicago harmless for any damage, relocation or replacement costs associated with damage, relocation or removal of private property caused by the City performing work in the public way.

Authority herein given and granted for a period of five (5) years from and after date of passage.

Milk Supply.

[O2017-8094]

Be It Ordained by the City Council of the City of Chicago:

SECTION 1. Permission and authority are hereby given and granted to Milk Supply, upon the terms and subject to the conditions of this ordinance, to maintain and use one (1) sign projecting over the public right-of-way attached to its premises known as 4955 North Damen Avenue. Said sign structure measures as follows: along North Damen Avenue, at four (4) feet in length, four (4) feet in height and ten point three three (10.33) feet above grade level. The location of said privilege shall be as shown on print(s) kept on file with the Department of Business Affairs and Consumer Protection and the Office of the City Clerk. Said privilege shall be constructed in accordance with plans and specifications approved by the Department of Transportation (Division of Project Development) and the Zoning Department -- Signs.

This grant of privilege in the public way shall be subject to the provisions of Section 10-28-015 and all other required provisions of the Municipal Code of Chicago.

The grantee shall pay to the City of Chicago as compensation for the Privilege Number 1129485 herein granted the sum of One Hundred and no/100 Dollars ($100.00) per annum, in advance.

A 25 percent penalty will be added for payments received after due date.

The permit holder agrees to hold the City of Chicago harmless for any damage, relocation or replacement costs associated with damage, relocation or removal of private property caused by the City performing work in the public way.

Authority herein given and granted for a period of five (5) years from and after date of passage.

Millennium Park Plaza LLC.

[O2017-8152]

Be It Ordained by the City Council of the City of Chicago:

SECTION 1. Permission and authority are hereby given and granted to Millennium Park Plaza LLC, upon the terms and subject to the conditions of this ordinance, to maintain and use, as now constructed, two (2) occupations of space under the public right-of-way adjacent to its premises known as 155 North Michigan Avenue. Said occupation of space at East Lake Street measures one (1) at seventy-seven point three (77.3) feet in length and forty-four point three (44.3) feet in width for a total of three thousand four hundred twenty-four point three nine (3,424.39) square feet. Existing occupation of space is used for the purpose of controlling traffic flow on lower East Lake Street. Said occupation of space at North Michigan Avenue measures one (1) at sixty-six point two (66.2) feet in length and thirty-nine point nine (39.9) feet in width for a total of two thousand six hundred forty-one point three eight (2,641.38) square feet. Existing occupation of space is used for the purpose of controlling traffic flow on lower North Michigan Avenue. The location of said privilege shall be as shown on print(s) kept on file with the Department of Business Affairs and Consumer Protection and the Office of the City Clerk. Said privilege shall be constructed in accordance with plans and specifications approved by the Department of Planning and Development, the Department of Transportation (Division of Project Development) and the Department of Transportation (Office of Underground Coordination).

This grant of privilege in the public way shall be subject to the provisions of Section 10-28-015 and all other required provisions of the Municipal Code of Chicago.

The grantee shall pay to the City of Chicago as compensation for the Privilege Number 1130107 herein granted the sum of Six Thousand One Hundred Six and no/100 Dollars ($6,106.00) per annum, in advance.

A 25 percent penalty will be added for payments received after due date.

The permit holder agrees to hold the City of Chicago harmless for any damage, relocation or replacement costs associated with damage, relocation or removal of private property caused by the City performing work in the public way.

Authority herein given and granted for a period of ten (10) years from and after February 8, 2011.

Miller's Pub & Restaurant.

[O2017-8523]

Be It Ordained by the City Council of the City of Chicago:

SECTION 1. Permission and authority are hereby given and granted to Miller's Pub & Restaurant, upon the terms and subject to the conditions of this ordinance, to maintain and use two (2) signs projecting over the public right-of-way attached to its premises known as 134 South Wabash Avenue. Said sign structure measures as follows: along South Wabash Avenue, one (1) at twelve (12) feet in length, seven point seven five (7.75) feet in height and twelve point two five (12.25) feet above grade level. Said sign structure measures as follows: along South Wabash Avenue, one (1) at nine point five (9.5) feet in length, two (2) feet in height and ten point two five (10.25) feet above grade level. The location of said privilege shall be as shown on print(s) kept on file with the Department of Business Affairs and Consumer Protection and the Office of the City Clerk. Said privilege shall be constructed in accordance with plans and specifications approved by the Department of Transportation (Division of Project Development) and the Zoning Department -- Signs.

This grant of privilege in the public way shall be subject to the provisions of Section 10-28-015 and all other required provisions of the Municipal Code of Chicago.

The grantee shall pay to the City of Chicago as compensation for the Privilege Number 1130387 herein granted the sum of Four Hundred and no/100 Dollars ($400.00) per annum, in advance.

A 25 percent penalty will be added for payments received after due date.

The permit holder agrees to hold the City of Chicago harmless for any damage, relocation or replacement costs associated with damage, relocation or removal of private property caused by the City performing work in the public way.

Authority herein given and granted for a period of five (5) years from and after October 31, 2017.

Mixed Greens.

[O2017-8522]

Be It Ordained by the City Council of the City of Chicago:

SECTION 1. Permission and authority are hereby given and granted to Mixed Greens, upon the terms and subject to the conditions of this ordinance, to maintain and use four (4) signs projecting over the public right-of-way attached to its premises known as 308 West Erie Street. Said sign structures measure as follows: along West Erie Street, one (1) at two (2) feet in length, eight (8) feet in height and nine (9) feet above grade level, one (1) at two (2) feet in length, eight (8) feet in height and nine (9) feet above grade level, one (1) at two (2) feet in length, eight (8) feet in height and nine (9) feet above grade level and one (1) at three (3) feet in length, two (2) feet in height and ten (10) feet above grade level. The location of said privilege shall be as shown on print(s) kept on file with the Department of Business Affairs and Consumer Protection and the Office of the City Clerk. Said privilege shall be constructed in accordance with plans and specifications approved by the Department of Transportation (Division of Project Development) and the Zoning Department -- Signs.

This grant of privilege in the public way shall be subject to the provisions of Section 10-28-015 and all other required provisions of the Municipal Code of Chicago.

The grantee shall pay to the City of Chicago as compensation for the Privilege Number 1130445 herein granted the sum of One Hundred Seventy-five and no/100 Dollars ($175.00) per annum, in advance.

A 25 percent penalty will be added for payments received after due date.

The permit holder agrees to hold the City of Chicago harmless for any damage, relocation or replacement costs associated with damage, relocation or removal of private property caused by the City performing work in the public way.

Authority herein given and granted for a period of five (5) years from and after June 6, 2017.

Multimex, Inc.

[O2017-8518]

Be It Ordained by the City Council of the City of Chicago:

SECTION 1. Permission and authority are hereby given and granted to Multimex, Inc., upon the terms and subject to the conditions of this ordinance, to maintain and use one (1) sign projecting over the public right-of-way attached to its premises known as 3651 West Lawrence Avenue. Said sign structure measures as follows: along West Lawrence Avenue, at fifteen (15) feet in length, two (2) feet in height and nine (9) feet above grade level. The location of said privilege shall be as shown on print(s) kept on file with the Department of Business Affairs and Consumer Protection and the Office of the City Clerk. Said privilege shall be constructed in accordance with plans and specifications approved by the Department of Transportation (Division of Project Development) and the Zoning Department -- Signs.

This grant of privilege in the public way shall be subject to the provisions of Section 10-28-015 and all other required provisions of the Municipal Code of Chicago.

The grantee shall pay to the City of Chicago as compensation for the Privilege Number 1129800 herein granted the sum of Three Hundred and no/100 Dollars ($300.00) per annum, in advance.

A 25 percent penalty will be added for payments received after due date.

The permit holder agrees to hold the City of Chicago harmless for any damage, relocation or replacement costs associated with damage, relocation or removal of private property caused by the City performing work in the public way.

Authority herein given and granted for a period of five (5) years from and after date of passage.

Municipal Foods.

[O2017-8072]

Be It Ordained by the City Council of the City of Chicago:

SECTION 1. Permission and authority are hereby given and granted to Municipal Foods, upon the terms and subject to the conditions of this ordinance, to maintain and use one (1) sign projecting over the public right-of-way attached to its premises known as 2559 West Division Street. Said sign structure measures as follows: along West Division Street, at thirty-four (34) feet in length, five (5) feet in height and eleven (11) feet above grade level.

The location of said privilege shall be as shown on print(s) kept on file with the Department of Business Affairs and Consumer Protection and the Office of the City Clerk. Said privilege shall be constructed in accordance with plans and specifications approved by the Department of Transportation (Division of Project Development) and the Zoning Department -- Signs.

This grant of privilege in the public way shall be subject to the provisions of Section 10-28-015 and all other required provisions of the Municipal Code of Chicago.

The grantee shall pay to the City of Chicago as compensation for the Privilege Number 1129255 herein granted the sum of Three Hundred and no/100 Dollars ($300.00) per annum, in advance.

A 25 percent penalty will be added for payments received after due date.

The permit holder agrees to hold the City of Chicago harmless for any damage, relocation or replacement costs associated with damage, relocation or removal of private property caused by the City performing work in the public way.

Authority herein given and granted for a period of five (5) years from and after date of passage.

Music House, Inc.

[O2017-8537]

Be It Ordained by the City Council of the City of Chicago:

SECTION 1. Permission and authority are hereby given and granted to Music House, Inc., upon the terms and subject to the conditions of this ordinance, to maintain and use one (1) sign projecting over the public right-of-way attached to its premises known as 2925 West Devon Avenue. Said sign structure measures as follows: along West Devon Avenue, at eighteen point six seven (18.67) feet in length, two (2) feet in height and fourteen (14) feet above grade level. The location of said privilege shall be as shown on print(s) kept on file with the Department of Business Affairs and Consumer Protection and the Office of the City Clerk. Said privilege shall be constructed in accordance with plans and specifications approved by the Department of Transportation (Division of Project Development) and the Zoning Department -- Signs.

This grant of privilege in the public way shall be subject to the provisions of Section 10-28-015 and all other required provisions of the Municipal Code of Chicago.

The grantee shall pay to the City of Chicago as compensation for the Privilege Number 1129796 herein granted the sum of Three Hundred and no/100 Dollars ($300.00) per annum, in advance.

A 25 percent penalty will be added for payments received after due date.

The permit holder agrees to hold the City of Chicago harmless for any damage, relocation or replacement costs associated with damage, relocation or removal of private property caused by the City performing work in the public way.

Authority herein given and granted for a period of five (5) years from and after date of passage.

Noodles And Company.

[O2017-8151]

Be It Ordained by the City Council of the City of Chicago:

SECTION 1. Permission and authority are hereby given and granted to Noodles and Company, upon the terms and subject to the conditions of this ordinance, to maintain and use two (2) signs projecting over the public right-of-way attached to its premises known as 3415 North Southport Avenue. Said sign structures measure as follows: along North Southport Avenue, one (1) at twenty-two point seven five (22.75) feet in length, one point five (1.5) feet in height and fifteen (15) feet above grade level and one (1) at one point three three (1.33) feet in length, eight (8) feet in height and ten (10) feet above grade level. The location of said privilege shall be as shown on print(s) kept on file with the Department of Business Affairs and Consumer Protection and the Office of the City Clerk. Said privilege shall be constructed in accordance with plans and specifications approved by the Department of Transportation (Division of Project Development) and the Zoning Department -- Signs.

This grant of privilege in the public way shall be subject to the provisions of Section 10-28-015 and all other required provisions of the Municipal Code of Chicago.

The grantee shall pay to the City of Chicago as compensation for the Privilege Number 1128524 herein granted the sum of Four Hundred and no/100 Dollars ($400.00) per annum, in advance.

A 25 percent penalty will be added for payments received after due date.

The permit holder agrees to hold the City of Chicago harmless for any damage, relocation or replacement costs associated with damage, relocation or removal of private property caused by the City performing work in the public way.

Authority herein given and granted for a period of five (5) years from and after June 6, 2017.

North River Commission.
(2933 W. Montrose Ave.)

[O2017-8049]

Be It Ordained by the City Council of the City of Chicago:

SECTION 1. Permission and authority are hereby given and granted to North River Commission, upon the terms and subject to the conditions of this ordinance, to construct, install, maintain and use five (5) bicycle racks on the public right-of-way adjacent to its premises known as 2933 West Montrose Avenue. Said bicycle racks at West Montrose Avenue measure five (5) at two (2) feet in length and point five (.5) foot in width for a total of five (5) square feet. The location of said privilege shall be as shown on print(s) kept on file with the Department of Business Affairs and Consumer Protection and the Office of the City Clerk. Said privilege shall be constructed in accordance with plans and specifications approved by the Department of Planning and Development and the Department of Transportation (Division of Project Development).

This grant of privilege in the public way shall be subject to the provisions of Section 10-28-015 and all other required provisions of the Municipal Code of Chicago.

The grantee shall pay to the City of Chicago as compensation for the Privilege Number 1129869 herein granted the sum of Zero and no/100 Dollars ($0.00) per annum, in advance.

A 25 percent penalty will be added for payments received after due date.

The permit holder agrees to hold the City of Chicago harmless for any damage, relocation or replacement costs associated with damage, relocation or removal of private property caused by the City performing work in the public way.

Authority herein given and granted for a period of five (5) years from and after date of passage.

North River Commission.
(3109 W. Montrose Ave.)

[O2017-8053]

Be It Ordained by the City Council of the City of Chicago:

SECTION 1. Permission and authority are hereby given and granted to North River Commission, upon the terms and subject to the conditions of this ordinance, to construct, install, maintain and use one (1) bicycle rack on the public right-of-way adjacent to its premises known as 3109 West Montrose Avenue. Said bicycle rack at West Montrose Avenue measures two (2) feet in length and point five (.5) foot in width for a total of one (1) square foot. The location of said privilege shall be as shown on print(s) kept on file with the Department of Business Affairs and Consumer Protection and the Office of the City Clerk. Said privilege shall be constructed in accordance with plans and specifications approved by the Department of Planning and Development and the Department of Transportation (Division of Project Development).

This grant of privilege in the public way shall be subject to the provisions of Section 10-28-015 and all other required provisions of the Municipal Code of Chicago.

The grantee shall pay to the City of Chicago as compensation for the Privilege Number 1129885 herein granted the sum of Zero and no/100 Dollars ($0.00) per annum, in advance.

A 25 percent penalty will be added for payments received after due date.

The permit holder agrees to hold the City of Chicago harmless for any damage, relocation or replacement costs associated with damage, relocation or removal of private property caused by the City performing work in the public way.

Authority herein given and granted for a period of five (5) years from and after date of passage.

North River Commission.
(3118 W. Montrose Ave.)

[O2017-8056]

Be It Ordained by the City Council of the City of Chicago:

SECTION 1. Permission and authority are hereby given and granted to North River Commission, upon the terms and subject to the conditions of this ordinance, to construct, install, maintain and use one (1) bicycle rack on the public right-of-way adjacent to its

premises known as 3118 West Montrose Avenue. Said bicycle rack at West Montrose Avenue measures two (2) feet in length and point five (.5) foot in width for a total of one (1) square foot. The location of said privilege shall be as shown on print(s) kept on file with the Department of Business Affairs and Consumer Protection and the Office of the City Clerk. Said privilege shall be constructed in accordance with plans and specifications approved by the Department of Planning and Development and the Department of Transportation (Division of Project Development).

This grant of privilege in the public way shall be subject to the provisions of Section 10-28-015 and all other required provisions of the Municipal Code of Chicago.

The grantee shall pay to the City of Chicago as compensation for the Privilege Number 1129883 herein granted the sum of Zero and no/100 Dollars ($0.00) per annum, in advance.

A 25 percent penalty will be added for payments received after due date.

The permit holder agrees to hold the City of Chicago harmless for any damage, relocation or replacement costs associated with damage, relocation or removal of private property caused by the City performing work in the public way.

Authority herein given and granted for a period of five (5) years from and after date of passage.

North River Commission.
(3135 W. Montrose Ave.)

[O2017-8058]

Be It Ordained by the City Council of the City of Chicago:

SECTION 1. Permission and authority are hereby given and granted to North River Commission, upon the terms and subject to the conditions of this ordinance, to construct, install, maintain and use three (3) bicycle racks on the public right-of-way adjacent to its premises known as 3135 West Montrose Avenue. Said bicycle racks at West Montrose Avenue measure three (3) at two (2) feet in length and point five (.5) foot in width for a total of three (3) square feet. The location of said privilege shall be as shown on print(s) kept on file with the Department of Business Affairs and Consumer Protection and the Office of the City Clerk. Said privilege shall be constructed in accordance with plans and specifications approved by the Department of Planning and Development and the Department of Transportation (Division of Project Development).

This grant of privilege in the public way shall be subject to the provisions of Section 10-28-015 and all other required provisions of the Municipal Code of Chicago.

The grantee shall pay to the City of Chicago as compensation for the Privilege Number 1129877 herein granted the sum of Zero and no/100 Dollars ($0.00) per annum, in advance.

A 25 percent penalty will be added for payments received after due date.

The permit holder agrees to hold the City of Chicago harmless for any damage, relocation or replacement costs associated with damage, relocation or removal of private property caused by the City performing work in the public way.

Authority herein given and granted for a period of five (5) years from and after date of passage.

North River Commission.
(3140 W. Montrose Ave.)

[O2017-8059]

Be It Ordained by the City Council of the City of Chicago:

SECTION 1. Permission and authority are hereby given and granted to North River Commission, upon the terms and subject to the conditions of this ordinance, to construct, install, maintain and use two (2) bicycle racks on the public right-of-way adjacent to its premises known as 3140 West Montrose Avenue. Said bicycle racks at West Montrose Avenue measure two (2) at two (2) feet in length and point five (.5) foot in width for a total of two (2) square feet. The location of said privilege shall be as shown on print(s) kept on file with the Department of Business Affairs and Consumer Protection and the Office of the City Clerk. Said privilege shall be constructed in accordance with plans and specifications approved by the Department of Planning and Development and the Department of Transportation (Division of Project Development).

This grant of privilege in the public way shall be subject to the provisions of Section 10-28-015 and all other required provisions of the Municipal Code of Chicago.

The grantee shall pay to the City of Chicago as compensation for the Privilege Number 1129871 herein granted the sum of Zero and no/100 Dollars ($0.00) per annum, in advance.

A 25 percent penalty will be added for payments received after due date.

The permit holder agrees to hold the City of Chicago harmless for any damage, relocation or replacement costs associated with damage, relocation or removal of private property caused by the City performing work in the public way.

Authority herein given and granted for a period of five (5) years from and after date of passage.

Northwestern Memorial Hospital.
(Bicycle Racks)

[O2017-8155]

Be It Ordained by the City Council of the City of Chicago:

SECTION 1. Permission and authority are hereby given and granted to Northwestern Memorial Hospital, upon the terms and subject to the conditions of this ordinance, to maintain and use, as now constructed, eight (8) bicycle racks on the public right-of-way adjacent to its premises known as 259 East Erie Street. Said bicycle racks at North Fairbanks Court measure eight (8) at one point six six (1.66) feet in length and point three three (.33) foot in width for a total of four point three eight (4.38) square feet. The location of said privilege shall be as shown on print(s) kept on file with the Department of Business Affairs and Consumer Protection and the Office of the City Clerk. Said privilege shall be constructed in accordance with plans and specifications approved by the Department of Planning and Development and the Department of Transportation (Division of Project Development).

This grant of privilege in the public way shall be subject to the provisions of Section 10-28-015 and all other required provisions of the Municipal Code of Chicago.

The grantee shall pay to the City of Chicago as compensation for the Privilege Number 1129998 herein granted the sum of Zero and no/100 Dollars ($0.00) per annum, in advance.

A 25 percent penalty will be added for payments received after due date.

The permit holder agrees to hold the City of Chicago harmless for any damage, relocation or replacement costs associated with damage, relocation or removal of private property caused by the City performing work in the public way.

Authority herein given and granted for a period of five (5) years from and after October 3, 2017.

Northwestern Memorial Hospital.
(Pile Caps)

[O2017-8156]

Be It Ordained by the City Council of the City of Chicago:

SECTION 1. Permission and authority are hereby given and granted to Northwestern Memorial Hospital, upon the terms and subject to the conditions of this ordinance, to maintain and use, as now constructed, four (4) pile caps under the public right-of-way adjacent to its premises known as 259 East Erie Street. Said pile caps at East Erie Street measure four (4) at one hundred thirty-five point one six (135.16) feet in length and one point one six (1.16) feet in width for a total of six hundred twenty-seven point one four (627.14) square feet. Existing micro piles are approximately one hundred thirty-eight (138) feet below grade level. Existing micro piles are used to support a bridge connecting the new outpatient care pavilion to the existing Northwestern Memorial Hospital. The location of said privilege shall be as shown on print(s) kept on file with the Department of Business Affairs and Consumer Protection and the Office of the City Clerk. Said privilege shall be constructed in accordance with plans and specifications approved by the Department of Transportation (Office of Underground Coordination).

This grant of privilege in the public way shall be subject to the provisions of Section 10-28-015 and all other required provisions of the Municipal Code of Chicago.

The grantee shall pay to the City of Chicago as compensation for the Privilege Number 1130000 herein granted the sum of Four Hundred and no/100 Dollars ($400.00) per annum, in advance.

A 25 percent penalty will be added for payments received after due date.

The permit holder agrees to hold the City of Chicago harmless for any damage, relocation or replacement costs associated with damage, relocation or removal of private property caused by the City performing work in the public way.

Authority herein given and granted for a period of five (5) years from and after October 3, 2017.

Northwestern Memorial Hospital (Cafeteria-2nd).

[O2017-8158]

Be It Ordained by the City Council of the City of Chicago:

SECTION 1. Permission and authority are hereby given and granted to Northwestern Memorial Hospital (Cafeteria-2nd), upon the terms and subject to the conditions of this

ordinance, to maintain and use, as now constructed, one (1) manhole under the public right-of-way adjacent to its premises known as 251 East Huron Street. Said manhole at East Huron Street measures five (5) feet in length and five (5) feet in width for a total of twenty-five (25) square feet. The location of said privilege shall be as shown on print(s) kept on file with the Department of Business Affairs and Consumer Protection and the Office of the City Clerk. Said privilege shall be constructed in accordance with plans and specifications approved by the Department of Transportation (Office of Underground Coordination) and the Department of Water Management.

This grant of privilege in the public way shall be subject to the provisions of Section 10-28-015 and all other required provisions of the Municipal Code of Chicago.

The grantee shall pay to the City of Chicago as compensation for the Privilege Number 1129693 herein granted the sum of Four Hundred and no/100 Dollars ($400.00) per annum, in advance.

A 25 percent penalty will be added for payments received after due date.

The permit holder agrees to hold the City of Chicago harmless for any damage, relocation or replacement costs associated with damage, relocation or removal of private property caused by the City performing work in the public way.

Authority herein given and granted for a period of five (5) years from and after September 4, 2017.

O'Leary's Public House.

[O2017-8159]

Be It Ordained by the City Council of the City of Chicago:

SECTION 1. Permission and authority are hereby given and granted to O'Leary's Public House, upon the terms and subject to the conditions of this ordinance, to maintain and use, as now constructed, six (6) light fixtures projecting over the public right-of-way adjacent to its premises known as 541 North Wells Street. Said light fixtures at North Wells Street measure six (6) at two (2) feet in length, point five (.5) foot in width and ten (10) feet above grade level. The location of said privilege shall be as shown on print(s) kept on file with the Department of Business Affairs and Consumer Protection and the Office of the City Clerk. Said privilege shall be constructed in accordance with plans and specifications approved by the Department of Transportation (Division of Project Development).

This grant of privilege in the public way shall be subject to the provisions of Section 10-28-015 and all other required provisions of the Municipal Code of Chicago.

The grantee shall pay to the City of Chicago as compensation for the Privilege Number 1129951 herein granted the sum of One Hundred and no/100 Dollars ($100.00) per annum, in advance.

A 25 percent penalty will be added for payments received after due date.

The permit holder agrees to hold the City of Chicago harmless for any damage, relocation or replacement costs associated with damage, relocation or removal of private property caused by the City performing work in the public way.

Authority herein given and granted for a period of five (5) years from and after September 5, 2017.

Oberweis Dairy, Inc.

[O2017-8153]

Be It Ordained by the City Council of the City of Chicago:

SECTION 1. Permission and authority are hereby given and granted to Oberweis Dairy, Inc., upon the terms and subject to the conditions of this ordinance, to maintain and use one (1) sign projecting over the public right-of-way attached to its premises known as 3055 North Sheffield Avenue. Said sign structure measures as follows: along North Sheffield Avenue, at two (2) feet in length, nine (9) feet in height and twenty (20) feet above grade level. The location of said privilege shall be as shown on print(s) kept on file with the Department of Business Affairs and Consumer Protection and the Office of the City Clerk. Said privilege shall be constructed in accordance with plans and specifications approved by the Department of Transportation (Division of Project Development) and the Zoning Department -- Signs.

This grant of privilege in the public way shall be subject to the provisions of Section 10-28-015 and all other required provisions of the Municipal Code of Chicago.

The grantee shall pay to the City of Chicago as compensation for the Privilege Number 1130164 herein granted the sum of One Hundred and no/100 Dollars ($100.00) per annum, in advance.

A 25 percent penalty will be added for payments received after due date.

The permit holder agrees to hold the City of Chicago harmless for any damage, relocation or replacement costs associated with damage, relocation or removal of private property caused by the City performing work in the public way.

Authority herein given and granted for a period of five (5) years from and after October 3, 2017.

Onni Contracting (Chicago), Inc.
(202 W. Hill St.)

[O2017-8036]

Be It Ordained by the City Council of the City of Chicago:

SECTION 1. Permission and authority are hereby given and granted to Onni Contracting (Chicago), Inc., upon the terms and subject to the conditions of this ordinance, to construct, install, maintain and use five (5) tree grates on the public right-of-way adjacent to its premises known as 202 West Hill Street. Said tree grates at North Wells Street measure two (2) at five (5) feet in length and five (5) feet in width for a total of fifty (50) square feet. Said tree grates at West Hill Street measure three (3) at five (5) feet in length and five (5) feet in width for a total of seventy-five (75) square feet. The location of said privilege shall be as shown on print(s) kept on file with the Department of Business Affairs and Consumer Protection and the Office of the City Clerk. Said privilege shall be constructed in accordance with plans and specifications approved by the Department of Planning and Development and the Department of Transportation (Division of Project Development).

This grant of privilege in the public way shall be subject to the provisions of Section 10-28-015 and all other required provisions of the Municipal Code of Chicago.

The grantee shall pay to the City of Chicago as compensation for the Privilege Number 1129794 herein granted the sum of Zero and no/100 Dollars ($0.00) per annum, in advance.

A 25 percent penalty will be added for payments received after due date.

The permit holder agrees to hold the City of Chicago harmless for any damage, relocation or replacement costs associated with damage, relocation or removal of private property caused by the City performing work in the public way.

Authority herein given and granted for a period of five (5) years from and after date of passage.

Onni Contracting (Chicago), Inc.
(1140 N. Wells St.)
(Bicycle Racks)

[O2017-8348]

Be It Ordained by the City Council of the City of Chicago:

SECTION 1. Permission and authority are hereby given and granted to Onni Contracting (Chicago), Inc., upon the terms and subject to the conditions of this ordinance, to construct, install, maintain and use four (4) bicycle racks on the public right-of-way adjacent to its premises known as 1140 North Wells Street. Said bicycle racks at North Wells Street measure four (4) at five (5) feet in length and point eight three (.83) foot in width for a total of sixteen point six (16.6) square feet. The location of said privilege shall be as shown on print(s) kept on file with the Department of Business Affairs and Consumer Protection and the Office of the City Clerk. Said privilege shall be constructed in accordance with plans and specifications approved by the Department of Planning and Development and the Department of Transportation (Division of Project Development).

This grant of privilege in the public way shall be subject to the provisions of Section 10-28-015 and all other required provisions of the Municipal Code of Chicago.

The grantee shall pay to the City of Chicago as compensation for the Privilege Number 1130251 herein granted the sum of Zero and no/100 Dollars ($0.00) per annum, in advance.

A 25 percent penalty will be added for payments received after due date.

The permit holder agrees to hold the City of Chicago harmless for any damage, relocation or replacement costs associated with damage, relocation or removal of private property caused by the City performing work in the public way.

Authority herein given and granted for a period of five (5) years from and after date of passage.

Onni Contracting (Chicago), Inc.
(1140 N. Wells St.)
(Tree Grates)

[O2017-8350]

Be It Ordained by the City Council of the City of Chicago:

SECTION 1. Permission and authority are hereby given and granted to Onni Contracting (Chicago), Inc., upon the terms and subject to the conditions of this ordinance,

to construct, install, maintain and use six (6) tree grates on the public right-of-way adjacent to its premises known as 1140 North Wells Street. Said tree grates at North Wells Street measure six (6) at five (5) feet in length and five (5) feet in width for a total of one hundred fifty (150) square feet. The location of said privilege shall be as shown on print(s) kept on file with the Department of Business Affairs and Consumer Protection and the Office of the City Clerk. Said privilege shall be constructed in accordance with plans and specifications approved by the Department of Planning and Development and the Department of Transportation (Division of Project Development).

This grant of privilege in the public way shall be subject to the provisions of Section 10-28-015 and all other required provisions of the Municipal Code of Chicago.

The grantee shall pay to the City of Chicago as compensation for the Privilege Number 1130252 herein granted the sum of Zero and no/100 Dollars ($0.00) per annum, in advance.

A 25 percent penalty will be added for payments received after due date.

The permit holder agrees to hold the City of Chicago harmless for any damage, relocation or replacement costs associated with damage, relocation or removal of private property caused by the City performing work in the public way.

Authority herein given and granted for a period of five (5) years from and after date of passage.

Osama Food.
(Light Fixtures)

[O2017-8015]

Be It Ordained by the City Council of the City of Chicago:

SECTION 1. Permission and authority are hereby given and granted to Osama Food, upon the terms and subject to the conditions of this ordinance, to maintain and use, as now constructed, three (3) light fixtures projecting over the public right-of-way adjacent to its premises known as 1308 South Central Park Avenue. Said light fixtures at South Central Park Avenue measure three (3) at one (1) foot in length, one (1) foot in width and twelve (12) feet above grade level. The location of said privilege shall be as shown on print(s) kept on file with the Department of Business Affairs and Consumer Protection and the Office of the City Clerk. Said privilege shall be constructed in accordance with plans and specifications approved by the Department of Transportation (Division of Project Development).

This grant of privilege in the public way shall be subject to the provisions of Section 10-28-015 and all other required provisions of the Municipal Code of Chicago.

The grantee shall pay to the City of Chicago as compensation for the Privilege Number 1129922 herein granted the sum of Eighty-five and no/100 Dollars ($85.00) per annum, in advance.

A 25 percent penalty will be added for payments received after due date.

The permit holder agrees to hold the City of Chicago harmless for any damage, relocation or replacement costs associated with damage, relocation or removal of private property caused by the City performing work in the public way.

Authority herein given and granted for a period of five (5) years from and after date of passage.

Osama Food.
(Security Camera)

[O2017-8016]

Be It Ordained by the City Council of the City of Chicago:

SECTION 1. Permission and authority are hereby given and granted to Osama Food, upon the terms and subject to the conditions of this ordinance, to maintain and use, as now constructed, one (1) security camera projecting over the public right-of-way for security purposes adjacent to its premises known as 1308 South Central Park Avenue. Said security camera at South Central Park Avenue measures point five (.5) foot in length, point five (.5) foot in width and eleven (11) feet above grade level. The location of said privilege shall be as shown on print(s) kept on file with the Department of Business Affairs and Consumer Protection and the Office of the City Clerk. Said privilege shall be constructed in accordance with plans and specifications approved by the Department of Planning and Development and the Department of Transportation (Division of Project Development).

This grant of privilege in the public way shall be subject to the provisions of Section 10-28-015 and all other required provisions of the Municipal Code of Chicago.

The grantee shall pay to the City of Chicago as compensation for the Privilege Number 1129923 herein granted the sum of Zero and no/100 Dollars ($0.00) per annum, in advance.

A 25 percent penalty will be added for payments received after due date.

The permit holder agrees to hold the City of Chicago harmless for any damage, relocation or replacement costs associated with damage, relocation or removal of private property caused by the City performing work in the public way.

Authority herein given and granted for a period of five (5) years from and after date of passage.

Oxygen Spa Studio.

[O2017-8020]

Be It Ordained by the City Council of the City of Chicago:

SECTION 1. Permission and authority are hereby given and granted to Oxygen Spa Studio, upon the terms and subject to the conditions of this ordinance, to maintain and use one (1) sign projecting over the public right-of-way attached to its premises known as 400 South Green Street. Said sign structure measures as follows: along South Green Street, at four point one six (4.16) feet in length, one point eight three (1.83) feet in height and twelve (12) feet above grade level. The location of said privilege shall be as shown on print(s) kept on file with the Department of Business Affairs and Consumer Protection and the Office of the City Clerk. Said privilege shall be constructed in accordance with plans and specifications approved by the Department of Transportation (Division of Project Development) and the Zoning Department -- Signs.

This grant of privilege in the public way shall be subject to the provisions of Section 10-28-015 and all other required provisions of the Municipal Code of Chicago.

The grantee shall pay to the City of Chicago as compensation for the Privilege Number 1130228 herein granted the sum of One Hundred and no/100 Dollars ($100.00) per annum, in advance.

A 25 percent penalty will be added for payments received after due date.

The permit holder agrees to hold the City of Chicago harmless for any damage, relocation or replacement costs associated with damage, relocation or removal of private property caused by the City performing work in the public way.

Authority herein given and granted for a period of five (5) years from and after October 3, 2017.

Pangea Ventures LLC.

[O2017-7992]

Be It Ordained by the City Council of the City of Chicago:

SECTION 1. Permission and authority are hereby given and granted to Pangea Ventures LLC, upon the terms and subject to the conditions of this ordinance, to maintain and use, as now constructed, one (1) facade projecting over the public right-of-way adjacent to its premises known as 7701 -- 7707 South Stewart Avenue. Said facade at South Stewart Avenue measures one hundred point five three (100.53) feet in length and one (1) foot in width for a total of one hundred point five three (100.53) square feet. The location of said privilege shall be as shown on print(s) kept on file with the Department of Business Affairs and Consumer Protection and the Office of the City Clerk. Said privilege shall be constructed in accordance with plans and specifications approved by the Department of Planning and Development and the Department of Transportation (Division of Project Development).

This grant of privilege in the public way shall be subject to the provisions of Section 10-28-015 and all other required provisions of the Municipal Code of Chicago.

The grantee shall pay to the City of Chicago as compensation for the Privilege Number 1130194 herein granted the sum of Four Hundred and no/100 Dollars ($400.00) per annum, in advance.

A 25 percent penalty will be added for payments received after due date.

The permit holder agrees to hold the City of Chicago harmless for any damage, relocation or replacement costs associated with damage, relocation or removal of private property caused by the City performing work in the public way.

Authority herein given and granted for a period of five (5) years from and after October 3, 2017.

Parlor Pizza Bar.

[O2017-8329]

Be It Ordained by the City Council of the City of Chicago:

SECTION 1. Permission and authority are hereby given and granted to Parlor Pizza Bar, upon the terms and subject to the conditions of this ordinance, to maintain and use one (1) sign projecting over the public right-of-way attached to its premises known as 1824 -- 1826 West Division Street. Said sign structure measures as follows: along

North Marion Court, at three (3) feet in length, two (2) feet in height and seven point five eight (7.58) feet above grade level. The location of said privilege shall be as shown on print(s) kept on file with the Department of Business Affairs and Consumer Protection and the Office of the City Clerk. Said privilege shall be constructed in accordance with plans and specifications approved by the Department of Transportation (Division of Project Development) and the Zoning Department -- Signs.

This grant of privilege in the public way shall be subject to the provisions of Section 10-28-015 and all other required provisions of the Municipal Code of Chicago.

The grantee shall pay to the City of Chicago as compensation for the Privilege Number 1129268 herein granted the sum of One Hundred and no/100 Dollars ($100.00) per annum, in advance.

A 25 percent penalty will be added for payments received after due date.

The permit holder agrees to hold the City of Chicago harmless for any damage, relocation or replacement costs associated with damage, relocation or removal of private property caused by the City performing work in the public way.

Authority herein given and granted for a period of five (5) years from and after date of passage.

Parson's Chicken & Fish.

[O2017-7939]

Be It Ordained by the City Council of the City of Chicago:

SECTION 1. Permission and authority are hereby given and granted to Parson's Chicken & Fish, upon the terms and subject to the conditions of this ordinance, to maintain and use one (1) sign projecting over the public right-of-way attached to its premises known as 2952 West Armitage Avenue. Said sign structure measures as follows: along West Armitage Avenue, at six (6) feet in length, six (6) feet in height and ten (10) feet above grade level. The location of said privilege shall be as shown on print(s) kept on file with the Department of Business Affairs and Consumer Protection and the Office of the City Clerk. Said privilege shall be constructed in accordance with plans and specifications approved by the Department of Transportation (Division of Project Development) and the Zoning Department -- Signs.

This grant of privilege in the public way shall be subject to the provisions of Section 10-28-015 and all other required provisions of the Municipal Code of Chicago.

The grantee shall pay to the City of Chicago as compensation for the Privilege Number 1130206 herein granted the sum of Three Hundred and no/100 Dollars ($300.00) per annum, in advance.

A 25 percent penalty will be added for payments received after due date.

The permit holder agrees to hold the City of Chicago harmless for any damage, relocation or replacement costs associated with damage, relocation or removal of private property caused by the City performing work in the public way.

Authority herein given and granted for a period of five (5) years from and after October 3, 2017.

The Pasta Bowl.

[O2017-8331]

Be It Ordained by the City Council of the City of Chicago:

SECTION 1. Permission and authority are hereby given and granted to The Pasta Bowl, upon the terms and subject to the conditions of this ordinance, to maintain and use, as now constructed, five (5) light fixtures projecting over the public right-of-way adjacent to its premises known as 1852 West North Avenue. Said light fixtures at West North Avenue measure two (2) at point eight three (.83) foot in length, point six seven (.67) foot in width and twenty-one point five (21.5) feet above grade level, two (2) at point eight three (.83) foot in length, point six seven (.67) foot in width and thirteen point seven five (13.75) feet above grade level and one (1) at one point five (1.5) feet in length, one point five (1.5) feet in width and nine (9) feet above grade level. The location of said privilege shall be as shown on print(s) kept on file with the Department of Business Affairs and Consumer Protection and the Office of the City Clerk. Said privilege shall be constructed in accordance with plans and specifications approved by the Department of Transportation (Division of Project Development).

This grant of privilege in the public way shall be subject to the provisions of Section 10-28-015 and all other required provisions of the Municipal Code of Chicago.

The grantee shall pay to the City of Chicago as compensation for the Privilege Number 1130313 herein granted the sum of Ninety-five and no/100 Dollars ($95.00) per annum, in advance.

A 25 percent penalty will be added for payments received after due date.

The permit holder agrees to hold the City of Chicago harmless for any damage, relocation or replacement costs associated with damage, relocation or removal of private property caused by the City performing work in the public way.

Authority herein given and granted for a period of five (5) years from and after date of passage.

Pastoral/Appellation.

[O2017-8096]

Be It Ordained by the City Council of the City of Chicago:

SECTION 1. Permission and authority are hereby given and granted to Pastoral/ Appellation, upon the terms and subject to the conditions of this ordinance, to maintain and use one (1) sign projecting over the public right-of-way attached to its premises known as 5212 -- 5214 North Clark Street. Said sign structure measures as follows: along North Clark Street, at four point four two (4.42) feet in length, three point five eight (3.58) feet in height and ten point five (10.5) feet above grade level. The location of said privilege shall be as shown on print(s) kept on file with the Department of Business Affairs and Consumer Protection and the Office of the City Clerk. Said privilege shall be constructed in accordance with plans and specifications approved by the Department of Transportation (Division of Project Development) and the Zoning Department -- Signs.

This grant of privilege in the public way shall be subject to the provisions of Section 10-28-015 and all other required provisions of the Municipal Code of Chicago.

The grantee shall pay to the City of Chicago as compensation for the Privilege Number 1129288 herein granted the sum of One Hundred and no/100 Dollars ($100.00) per annum, in advance.

A 25 percent penalty will be added for payments received after due date.

The permit holder agrees to hold the City of Chicago harmless for any damage, relocation or replacement costs associated with damage, relocation or removal of private property caused by the City performing work in the public way.

Authority herein given and granted for a period of five (5) years from and after date of passage.

The Peoples Gas Light And Coke Company.

[O2017-8062]

Be It Ordained by the City Council of the City of Chicago:

SECTION 1. Permission and authority are hereby given and granted to The Peoples Gas Light and Coke Company, upon the terms and subject to the conditions of this ordinance, to maintain and use, as now constructed, one (1) vault under the public right-of-way adjacent to its premises known as 2650 West Montrose Avenue. Said vault at West Montrose Avenue measures ten point two (10.2) feet in length and six point three (6.3) feet in width for a total of sixty-four point two six (64.26) square feet. Existing vault is used to house a water meter. The location of said privilege shall be as shown on print(s) kept on file with the Department of Business Affairs and Consumer Protection and the Office of the City Clerk. Said privilege shall be constructed in accordance with plans and specifications approved by the Department of Transportation (Office of Underground Coordination).

This grant of privilege in the public way shall be subject to the provisions of Section 10-28-015 and all other required provisions of the Municipal Code of Chicago.

The grantee shall pay to the City of Chicago as compensation for the Privilege Number 1129591 herein granted the sum of Four Hundred and no/100 Dollars ($400.00) per annum, in advance.

A 25 percent penalty will be added for payments received after due date.

The permit holder agrees to hold the City of Chicago harmless for any damage, relocation or replacement costs associated with damage, relocation or removal of private property caused by the City performing work in the public way.

Authority herein given and granted for a period of five (5) years from and after July 29, 2017.

———

Pete's Market No. 1.

[O2017-8500]

Be It Ordained by the City Council of the City of Chicago:

SECTION 1. Permission and authority are hereby given and granted to Pete's Market Number 1, upon the terms and subject to the conditions of this ordinance, to maintain and use one (1) sign projecting over the public right-of-way attached to its premises known as 5724 South Kedzie Avenue. Said sign structure measures as follows: along South Kedzie Avenue, at twenty-one (21) feet in length, thirty-four (34) feet in height and ten (10) feet

above grade level. The location of said privilege shall be as shown on print(s) kept on file with the Department of Business Affairs and Consumer Protection and the Office of the City Clerk. Said privilege shall be constructed in accordance with plans and specifications approved by the Department of Transportation (Division of Project Development) and the Zoning Department -- Signs.

This grant of privilege in the public way shall be subject to the provisions of Section 10-28-015 and all other required provisions of the Municipal Code of Chicago.

The grantee shall pay to the City of Chicago as compensation for the Privilege Number 1130464 herein granted the sum of Three Hundred and no/100 Dollars ($300.00) per annum, in advance.

A 25 percent penalty will be added for payments received after due date.

The permit holder agrees to hold the City of Chicago harmless for any damage, relocation or replacement costs associated with damage, relocation or removal of private property caused by the City performing work in the public way.

Authority herein given and granted for a period of five (5) years from and after October 3, 2017.

Pets First Veterinary Clinic LLC.

[O2017-8154]

Be It Ordained by the City Council of the City of Chicago:

SECTION 1. Permission and authority are hereby given and granted to Pets First Veterinary Clinic LLC, upon the terms and subject to the conditions of this ordinance, to construct, install, maintain and use one (1) statue on the public right-of-way adjacent to its premises known as 3413 North Broadway. Said statue at North Broadway measures three point three four (3.34) feet in length and one point six seven (1.67) feet in width for a total of five point five eight (5.58) square feet. The location of said privilege shall be as shown on print(s) kept on file with the Department of Business Affairs and Consumer Protection and the Office of the City Clerk. Said privilege shall be constructed in accordance with plans and specifications approved by the Department of Planning and Development and the Department of Transportation (Division of Project Development).

This grant of privilege in the public way shall be subject to the provisions of Section 10-28-015 and all other required provisions of the Municipal Code of Chicago.

The grantee shall pay to the City of Chicago as compensation for the Privilege Number 1129895 herein granted the sum of Four Hundred and no/100 Dollars ($400.00) per annum, in advance.

A 25 percent penalty will be added for payments received after due date.

The permit holder agrees to hold the City of Chicago harmless for any damage, relocation or replacement costs associated with damage, relocation or removal of private property caused by the City performing work in the public way.

Authority herein given and granted for a period of five (5) years from and after date of passage.

Physicians Immediate Care.

[O2017-8371]

Be It Ordained by the City Council of the City of Chicago:

SECTION 1. Permission and authority are hereby given and granted to Physicians Immediate Care, upon the terms and subject to the conditions of this ordinance, to maintain and use two (2) signs projecting over the public right-of-way attached to its premises known as 3909 North Western Avenue. Said sign structure measures as follows: along North Western Avenue, one (1) at forty (40) feet in length, four (4) feet in height and fourteen (14) feet above grade level. Said sign structure measures as follows: along West Byron Street, one (1) at eighteen (18) feet in length, five (5) feet in height and thirteen (13) feet above grade level. The location of said privilege shall be as shown on print(s) kept on file with the Department of Business Affairs and Consumer Protection and the Office of the City Clerk. Said privilege shall be constructed in accordance with plans and specifications approved by the Department of Transportation (Division of Project Development) and the Zoning Department -- Signs.

This grant of privilege in the public way shall be subject to the provisions of Section 10-28-015 and all other required provisions of the Municipal Code of Chicago.

The grantee shall pay to the City of Chicago as compensation for the Privilege Number 1127452 herein granted the sum of Six Hundred and no/100 Dollars ($600.00) per annum, in advance.

A 25 percent penalty will be added for payments received after due date.

The permit holder agrees to hold the City of Chicago harmless for any damage, relocation or replacement costs associated with damage, relocation or removal of private property caused by the City performing work in the public way.

Authority herein given and granted for a period of five (5) years from and after date of passage.

Pita Pit.

[O2017-8364]

Be It Ordained by the City Council of the City of Chicago:

SECTION 1. Permission and authority are hereby given and granted to Pita Pit, upon the terms and subject to the conditions of this ordinance, to maintain and use, as now constructed, one (1) light fixture projecting over the public right-of-way adjacent to its premises known as 2404 North Lincoln Avenue. Said light fixture at North Lincoln Avenue measures one (1) foot in length, point six seven (.67) foot in width and ten (10) feet above grade level. The location of said privilege shall be as shown on print(s) kept on file with the Department of Business Affairs and Consumer Protection and the Office of the City Clerk. Said privilege shall be constructed in accordance with plans and specifications approved by the Department of Transportation (Division of Project Development).

This grant of privilege in the public way shall be subject to the provisions of Section 10-28-015 and all other required provisions of the Municipal Code of Chicago.

The grantee shall pay to the City of Chicago as compensation for the Privilege Number 1130319 herein granted the sum of Seventy-five and no/100 Dollars ($75.00) per annum, in advance.

A 25 percent penalty will be added for payments received after due date.

The permit holder agrees to hold the City of Chicago harmless for any damage, relocation or replacement costs associated with damage, relocation or removal of private property caused by the City performing work in the public way.

Authority herein given and granted for a period of five (5) years from and after date of passage.

Planet Fitness.
(240 E. Illinois St.)

[O2017-8527]

Be It Ordained by the City Council of the City of Chicago:

SECTION 1. Permission and authority are hereby given and granted to Planet Fitness, upon the terms and subject to the conditions of this ordinance, to maintain and use two (2)

signs projecting over the public right-of-way attached to its premises known as 240 East Illinois Street. Said sign structure measures as follows: along East Illinois Street, one (1) at nineteen point zero eight (19.08) feet in length, four point three three (4.33) feet in height and twenty (20) feet above grade level. Said sign structure measures as follows: along North Columbus Drive, one (1) at sixteen point six seven (16.67) feet in length, four point three three (4.33) feet in height and twenty (20) feet above grade level. The location of said privilege shall be as shown on print(s) kept on file with the Department of Business Affairs and Consumer Protection and the Office of the City Clerk. Said privilege shall be constructed in accordance with plans and specifications approved by the Department of Transportation (Division of Project Development) and the Zoning Department -- Signs.

This grant of privilege in the public way shall be subject to the provisions of Section 10-28-015 and all other required provisions of the Municipal Code of Chicago.

The grantee shall pay to the City of Chicago as compensation for the Privilege Number 1130458 herein granted the sum of Six Hundred and no/100 Dollars ($600.00) per annum, in advance.

A 25 percent penalty will be added for payments received after due date.

The permit holder agrees to hold the City of Chicago harmless for any damage, relocation or replacement costs associated with damage, relocation or removal of private property caused by the City performing work in the public way.

Authority herein given and granted for a period of five (5) years from and after date of passage.

Planet Fitness.
(3120 N. Pulaski Rd.)

[O2017-8513]

Be It Ordained by the City Council of the City of Chicago:

SECTION 1. Permission and authority are hereby given and granted to Planet Fitness, upon the terms and subject to the conditions of this ordinance, to maintain and use two (2) signs projecting over the public right-of-way attached to its premises known as 3120 North Pulaski Road. Said sign structures measure as follows: along North Pulaski Road, one (1) at four point one seven (4.17) feet in length, five point four two (5.42) feet in height and twenty (20) feet above grade level and one (1) at twenty-five point six seven (25.67) feet in length, three point four two (3.42) feet in height and twenty (20) feet above grade level. The location of said privilege shall be as shown on print(s) kept on file with the Department of Business Affairs and Consumer Protection and the Office of the City Clerk. Said privilege shall be constructed in accordance with plans and specifications approved by the

Department of Transportation (Division of Project Development) and the Zoning Department -- Signs.

This grant of privilege in the public way shall be subject to the provisions of Section 10-28-015 and all other required provisions of the Municipal Code of Chicago.

The grantee shall pay to the City of Chicago as compensation for the Privilege Number 1129886 herein granted the sum of Four Hundred and no/100 Dollars ($400.00) per annum, in advance.

A 25 percent penalty will be added for payments received after due date.

The permit holder agrees to hold the City of Chicago harmless for any damage, relocation or replacement costs associated with damage, relocation or removal of private property caused by the City performing work in the public way.

Authority herein given and granted for a period of five (5) years from and after October 31, 2017.

Play It Again Sports.

[O2017-8238]

Be It Ordained by the City Council of the City of Chicago:

SECTION 1. Permission and authority are hereby given and granted to Play It Again Sports, upon the terms and subject to the conditions of this ordinance, to maintain and use one (1) sign projecting over the public right-of-way attached to its premises known as 3939 North Ashland Avenue. Said sign structure measures as follows: along North Ashland Avenue, at eight point eight (8.8) feet in length, five point six six (5.66) feet in height and eleven point six six (11.66) feet above grade level. The location of said privilege shall be as shown on print(s) kept on file with the Department of Business Affairs and Consumer Protection and the Office of the City Clerk. Said privilege shall be constructed in accordance with plans and specifications approved by the Department of Transportation (Division of Project Development) and the Zoning Department -- Signs.

This grant of privilege in the public way shall be subject to the provisions of Section 10-28-015 and all other required provisions of the Municipal Code of Chicago.

The grantee shall pay to the City of Chicago as compensation for the Privilege Number 1130203 herein granted the sum of Three Hundred and no/100 Dollars ($300.00) per annum, in advance.

A 25 percent penalty will be added for payments received after due date.

The permit holder agrees to hold the City of Chicago harmless for any damage, relocation or replacement costs associated with damage, relocation or removal of private property caused by the City performing work in the public way.

Authority herein given and granted for a period of five (5) years from and after October 31, 2017.

Pokeworks Chicago 1.

[O2017-8526]

Be It Ordained by the City Council of the City of Chicago:

SECTION 1. Permission and authority are hereby given and granted to Pokeworks Chicago 1, upon the terms and subject to the conditions of this ordinance, to maintain and use two (2) signs projecting over the public right-of-way attached to its premises known as 79 East Madison Street. Said sign structures measure as follows: along East Madison Street, one (1) at three (3) feet in length, two (2) feet in height and eleven (11) feet above grade level and one (1) at eight point five (8.5) feet in length, three point seven five (3.75) feet in height and eleven (11) feet above grade level. The location of said privilege shall be as shown on print(s) kept on file with the Department of Business Affairs and Consumer Protection and the Office of the City Clerk. Said privilege shall be constructed in accordance with plans and specifications approved by the Department of Transportation (Division of Project Development) and the Zoning Department -- Signs.

This grant of privilege in the public way shall be subject to the provisions of Section 10-28-015 and all other required provisions of the Municipal Code of Chicago.

The grantee shall pay to the City of Chicago as compensation for the Privilege Number 1129969 herein granted the sum of Four Hundred and no/100 Dollars ($400.00) per annum, in advance.

A 25 percent penalty will be added for payments received after due date.

The permit holder agrees to hold the City of Chicago harmless for any damage, relocation or replacement costs associated with damage, relocation or removal of private property caused by the City performing work in the public way.

Authority herein given and granted for a period of five (5) years from and after date of passage.

Polk Place Condominiums Association.

[O2017-8017]

Be It Ordained by the City Council of the City of Chicago:

SECTION 1. Permission and authority are hereby given and granted to Polk Place Condominiums Association, upon the terms and subject to the conditions of this ordinance, to maintain and use, as now constructed, two (2) occupations of space on the public right-of-way for beautification/landscaping purposes adjacent to its premises known as 749 South Spaulding Avenue. Said occupation of space/landscaping at South Spaulding Avenue measures one (1) at one hundred twenty-six (126) feet in length and twelve (12) feet in width for a total of one thousand five hundred twelve (1,512) square feet. Said occupation of space/landscaping at West Polk Street measures one (1) at sixty-two point five eight (62.58) feet in length and one point zero eight (1.08) feet in width for a total of sixty-seven point five nine (67.59) square feet. The location of said privilege shall be as shown on print(s) kept on file with the Department of Business Affairs and Consumer Protection and the Office of the City Clerk. Said privilege shall be constructed in accordance with plans and specifications approved by the Department of Planning and Development, the Department of Transportation (Division of Project Development) and the Department of Transportation (Office of Underground Coordination).

This grant of privilege in the public way shall be subject to the provisions of Section 10-28-015 and all other required provisions of the Municipal Code of Chicago.

The grantee shall pay to the City of Chicago as compensation for the Privilege Number 1126604 herein granted the sum of Zero and no/100 Dollars ($0.00) per annum, in advance.

A 25 percent penalty will be added for payments received after due date.

The permit holder agrees to hold the City of Chicago harmless for any damage, relocation or replacement costs associated with damage, relocation or removal of private property caused by the City performing work in the public way.

Authority herein given and granted for a period of five (5) years from and after June 9, 2015.

Pret A Manger.

[O2017-8521]

Be It Ordained by the City Council of the City of Chicago:

SECTION 1. Permission and authority are hereby given and granted to Pret A Manger, upon the terms and subject to the conditions of this ordinance, to maintain and use three (3) signs projecting over the public right-of-way attached to its premises known as

190 West Madison Street. Said sign structure measures as follows: along West Madison Street, one (1) at seventeen point seven five (17.75) feet in length, two point three three (2.33) feet in height and fourteen (14) feet above grade level. Said sign structure measures as follows: along West Madison Street, one (1) at four (4) feet in length, two (2) feet in height and ten (10) feet above grade level. Said sign structure measures as follows: along North Wells Street, one (1) at four (4) feet in length, two (2) feet in height and ten (10) feet above grade level. The location of said privilege shall be as shown on print(s) kept on file with the Department of Business Affairs and Consumer Protection and the Office of the City Clerk. Said privilege shall be constructed, in accordance with plans and specifications approved by the Department of Transportation (Division of Project Development) and the Zoning Department -- Signs.

This grant of privilege in the public way shall be subject to the provisions of Section 10-28-015 and all other required provisions of the Municipal Code of Chicago.

The grantee shall pay to the City of Chicago as compensation for the Privilege Number 1129578 herein granted the sum of Four Hundred Seventy-five and no/100 Dollars ($475.00) per annum, in advance.

A 25 percent penalty will be added for payments received after due date.

The permit holder agrees to hold the City of Chicago harmless for any damage, relocation or replacement costs associated with damage, relocation or removal of private property caused by the City performing work in the public way.

Authority herein given and granted for a period of five (5) years from and after date of passage.

Professional Service Business, Inc.

[O2017-8511]

Be It Ordained by the City Council of the City of Chicago:

SECTION 1. Permission and authority are hereby given and granted to Professional Service Business, Inc., upon the terms and subject to the conditions of this ordinance, to maintain and use one (1) sign projecting over the public right-of-way attached to its premises known as 5947 West Belmont Avenue. Said sign structure measures as follows: along West Belmont Avenue, at sixteen (16) feet in length, two point two five (2.25) feet in height and twelve point one six (12.16) feet above grade level. The location of said privilege shall be as shown on print(s) kept on file with the Department of Business Affairs and Consumer Protection and the Office of the City Clerk. Said privilege shall be constructed in accordance with plans and specifications approved by the Department of Transportation (Division of Project Development) and the Zoning Department -- Signs.

This grant of privilege in the public way shall be subject to the provisions of Section 10-28-015 and all other required provisions of the Municipal Code of Chicago.

The grantee shall pay to the City of Chicago as compensation for the Privilege Number 1130007 herein granted the sum of Three Hundred and no/100 Dollars ($300.00) per annum, in advance.

A 25 percent penalty will be added for payments received after due date.

The permit holder agrees to hold the City of Chicago harmless for any damage, relocation or replacement costs associated with damage, relocation or removal of private property caused by the City performing work in the public way.

Authority herein given and granted for a period of five (5) years from and after date of passage.

Rainbow No. 289.

[O2017-8490]

Be It Ordained by the City Council of the City of Chicago:

SECTION 1. Permission and authority are hereby given and granted to Rainbow Number 289, upon the terms and subject to the conditions of this ordinance, to maintain and use one (1) sign projecting over the public right-of-way attached to its premises known as 11155 South Michigan Avenue. Said sign structure measures as follows: along South Michigan Avenue, at twenty-four point seven five (24.75) feet in length, four (4) feet in height and fourteen (14) feet above grade level. The location of said privilege shall be as shown on print(s) kept on file with the Department of Business Affairs and Consumer Protection and the Office of the City Clerk. Said privilege shall be constructed in accordance with plans and specifications approved by the Department of Transportation (Division of Project Development) and the Zoning Department -- Signs.

This grant of privilege in the public way shall be subject to the provisions of Section 10-28-015 and all other required provisions of the Municipal Code of Chicago.

The grantee shall pay to the City of Chicago as compensation for the Privilege Number 1130090 herein granted the sum of Three Hundred and no/100 Dollars ($300.00) per annum, in advance.

A 25 percent penalty will be added for payments received after due date.

The permit holder agrees to hold the City of Chicago harmless for any damage, relocation or replacement costs associated with damage, relocation or removal of private property caused by the City performing work in the public way.

Authority herein given and granted for a period of five (5) years from and after date of passage.

Raul's Repair Service.

[O2017-8353]

Be It Ordained by the City Council of the City of Chicago:

SECTION 1. Permission and authority are hereby given and granted to Raul's Repair Service, upon the terms and subject to the conditions of this ordinance, to maintain and use one (1) sign projecting over the public right-of-way attached to its premises known as 3630 West Diversey Avenue. Said sign structure measures as follows: along West Diversey Avenue, at four (4) feet in length, three (3) feet in height and twelve (12) feet above grade level. The location of said privilege shall be as shown on print(s) kept on file with the Department of Business Affairs and Consumer Protection and the Office of the City Clerk. Said privilege shall be constructed in accordance with plans and specifications approved by the Department of Transportation (Division of Project Development) and the Zoning Department -- Signs.

This grant of privilege in the public way shall be subject to the provisions of Section 10-28-015 and all other required provisions of the Municipal Code of Chicago.

The grantee shall pay to the City of Chicago as compensation for the Privilege Number 1130330 herein granted the sum of One Hundred and no/100 Dollars ($100.00) per annum, in advance.

A 25 percent penalty will be added for payments received after due date.

The permit holder agrees to hold the City of Chicago harmless for any damage, relocation or replacement costs associated with damage, relocation or removal of private property caused by the City performing work in the public way.

Authority herein given and granted for a period of five (5) years from and after October 3, 2017.

Reem Pharmacy.

[O2017-7985]

Be It Ordained by the City Council of the City of Chicago:

SECTION 1. Permission and authority are hereby given and granted to Reem Pharmacy, upon the terms and subject to the conditions of this ordinance, to maintain and use one (1) sign projecting over the public right-of-way attached to its premises known as 5456 -- 5460 South Kedzie Avenue. Said sign structure measures as follows: along South Kedzie Avenue, at twenty-five (25) feet in length, two (2) feet in height and eleven (11) feet above grade level. The location of said privilege shall be as shown on print(s) kept on file with the Department of Business Affairs and Consumer Protection and the Office of the City Clerk. Said privilege shall be constructed in accordance with plans and specifications approved by the Department of Transportation (Division of Project Development) and the Zoning Department -- Signs.

This grant of privilege in the public way shall be subject to the provisions of Section 10-28-015 and all other required provisions of the Municipal Code of Chicago.

The grantee shall pay to the City of Chicago as compensation for the Privilege Number 1129013 herein granted the sum of Three Hundred and no/100 Dollars ($300.00) per annum, in advance.

A 25 percent penalty will be added for payments received after due date.

The permit holder agrees to hold the City of Chicago harmless for any damage, relocation or replacement costs associated with damage, relocation or removal of private property caused by the City performing work in the public way.

Authority herein given and granted for a period of five (5) years from and after date of passage.

Regards To Edith Prairie School.

[O2017-8506]

Be It Ordained by the City Council of the City of Chicago:

SECTION 1. Permission and authority are hereby given and granted to Regards to Edith Prairie School, upon the terms and subject to the conditions of this ordinance, to maintain and use three (3) signs projecting over the public right-of-way attached to its premises known as 326 North Morgan Street. Said sign structures measure as follows: along

North Morgan Street, one (1) at eleven point eight four (11.84) feet in length, two point eight four (2.84) feet in height and fourteen point five nine (14.59) feet above grade level, one (1) at fourteen point five (14.5) feet in length, one point six seven (1.67) feet in height and fourteen point five nine (14.59) feet above grade level and one (1) at fifteen point one seven (15.17) feet in length, one point six seven (1.67) feet in height and fourteen point five nine (14.59) feet above grade level. The location of said privilege shall be as shown on print(s) kept on file with the Department of Business Affairs and Consumer Protection and the Office of the City Clerk. Said privilege shall be constructed in accordance with plans and specifications approved by the Department of Transportation (Division of Project Development) and the Zoning Department -- Signs.

This grant of privilege in the public way shall be subject to the provisions of Section 10-28-015 and all other required provisions of the Municipal Code of Chicago.

The grantee shall pay to the City of Chicago as compensation for the Privilege Number 1129182 herein granted the sum of Seven Hundred and no/100 Dollars ($700.00) per annum, in advance.

A 25 percent penalty will be added for payments received after due date.

The permit holder agrees to hold the City of Chicago harmless for any damage, relocation or replacement costs associated with damage, relocation or removal of private property caused by the City performing work in the public way.

Authority herein given and granted for a period of five (5) years from and after date of passage.

Resurrection Health Care.
(400 W. Diversey Pkwy.)

[O2017-8157]

Be It Ordained by the City Council of the City of Chicago:

SECTION 1. Permission and authority are hereby given and granted to Resurrection Health Care, upon the terms and subject to the conditions of this ordinance, to maintain and use, as now constructed, three (3) bollards on the public right-of-way adjacent to its premises known as 400 West Diversey Parkway. Said bollards at West Diversey Parkway measure three (3) at one (1) foot in length and one (1) foot in width for a total of three (3) square feet. The location of said privilege shall be as shown on print(s) kept on file with the Department of Business Affairs and Consumer Protection and the Office of the City Clerk. Said privilege shall be constructed in accordance with plans and specifications approved by the Department of Planning and Development and the Department of Transportation (Division of Project Development).

This grant of privilege in the public way shall be subject to the provisions of Section 10-28-015 and all other required provisions of the Municipal Code of Chicago.

The grantee shall pay to the City of Chicago as compensation for the Privilege Number 1129702 herein granted the sum of Two Hundred Twenty-five and no/100 Dollars ($225.00) per annum, in advance.

A 25 percent penalty will be added for payments received after due date.

The permit holder agrees to hold the City of Chicago harmless for any damage, relocation or replacement costs associated with damage, relocation or removal of private property caused by the City performing work in the public way.

Authority herein given and granted for a period of five (5) years from and after October 3, 2017.

Resurrection Health Care.
(331 -- 359 W. Surf St.)

[O2017-8163]

Be It Ordained by the City Council of the City of Chicago:

SECTION 1. Permission and authority are hereby given and granted to Resurrection Health Care, upon the terms and subject to the conditions of this ordinance, to maintain and use, as now constructed, one (1) landscaping on the public right-of-way for beautification purposes adjacent to its premises known as 331 -- 359 West Surf Street. Said landscaping at West Surf Street measures one (1) foot in length and two thousand three hundred eighty-one (2,381) feet in width for a total of two thousand three hundred eighty-one (2,381) square feet. The location of said privilege shall be as shown on print(s) kept on file with the Department of Business Affairs and Consumer Protection and the Office of the City Clerk. Said privilege shall be constructed in accordance with plans and specifications approved by the Department of Planning and Development and the Department of Transportation (Division of Project Development).

This grant of privilege in the public way shall be subject to the provisions of Section 10-28-015 and all other required provisions of the Municipal Code of Chicago.

The grantee shall pay to the City of Chicago as compensation for the Privilege Number 1129992 herein granted the sum of Zero and no/100 Dollars ($0.00) per annum, in advance.

A 25 percent penalty will be added for payments received after due date.

The permit holder agrees to hold the City of Chicago harmless for any damage, relocation or replacement costs associated with damage, relocation or removal of private property caused by the City performing work in the public way.

Authority herein given and granted for a period of five (5) years from and after October 31, 2017.

Rhine Hall.

[O2017-8508]

Be It Ordained by the City Council of the City of Chicago:

SECTION 1. Permission and authority are hereby given and granted to Rhine Hall, upon the terms and subject to the conditions of this ordinance, to maintain and use one (1) sign projecting over the public right-of-way attached to its premises known as 2010 West Fulton Street. Said sign structure measures as follows: along West Fulton Street, at eight (8) feet in length, four (4) feet in height and twenty point five (20.5) feet above grade level. The location of said privilege shall be as shown on print(s) kept on file with the Department of Business Affairs and Consumer Protection and the Office of the City Clerk. Said privilege shall be constructed in accordance with plans and specifications approved by the Department of Transportation (Division of Project Development) and the Zoning Department -- Signs.

This grant of privilege in the public way shall be subject to the provisions of Section 10-28-015 and all other required provisions of the Municipal Code of Chicago.

The grantee shall pay to the City of Chicago as compensation for the Privilege Number 1129851 herein granted the sum of Three Hundred and no/100 Dollars ($300.00) per annum, in advance.

A 25 percent penalty will be added for payments received after due date.

The permit holder agrees to hold the City of Chicago harmless for any damage, relocation or replacement costs associated with damage, relocation or removal of private property caused by the City performing work in the public way.

Authority herein given and granted for a period of five (5) years from and after date of passage.

River North Limited Partnership No. 2.

[O2017-8160]

Be It Ordained by the City Council of the City of Chicago:

SECTION 1. Permission and authority are hereby given and granted to River North Limited Partnership Number 2, upon the terms and subject to the conditions of this ordinance, to maintain and use, as now constructed, one (1) grease basin under the public right-of-way adjacent to its premises known as 325 West Huron Street. Said grease basin at West Huron Street measures four (4) feet in length and one (1) foot in width for a total of four (4) square feet. The location of said privilege shall be as shown on print(s) kept on file with the Department of Business Affairs and Consumer Protection and the Office of the City Clerk. Said privilege shall be constructed in accordance with plans and specifications approved by the Department of Transportation (Office of Underground Coordination) and the Department of Water Management.

This grant of privilege in the public way shall be subject to the provisions of Section 10-28-015 and all other required provisions of the Municipal Code of Chicago.

The grantee shall pay to the City of Chicago as compensation for the Privilege Number 1129909 herein granted the sum of Four Hundred and no/100 Dollars ($400.00) per annum, in advance.

A 25 percent penalty will be added for payments received after due date.

The permit holder agrees to hold the City of Chicago harmless for any damage, relocation or replacement costs associated with damage, relocation or removal of private property caused by the City performing work in the public way.

Authority herein given and granted for a period of five (5) years from and after September 15, 2012.

River View Condominium Association.

[O2017-8354]

Be It Ordained by the City Council of the City of Chicago:

SECTION 1. Permission and authority are hereby given and granted to River View Condominium Association, upon the terms and subject to the conditions of this ordinance, to maintain and use, as now constructed, eleven (11) trees on the public right-of-way for beautification purposes adjacent to its premises known as 415 East North Water Street. Said trees at East North Water Street measure eleven (11) at six (6) feet in length and

one (1) foot in width for a total of sixty-six (66) square feet. The location of said privilege shall be as shown on print(s) kept on file with the Department of Business Affairs and Consumer Protection and the Office of the City Clerk. Said privilege shall be constructed in accordance with plans and specifications approved by the Department of Planning and Development and the Department of Transportation (Division of Project Development).

This grant of privilege in the public way shall be subject to the provisions of Section 10-28-015 and all other required provisions of the Municipal Code of Chicago.

The grantee shall pay to the City of Chicago as compensation for the Privilege Number 1130279 herein granted the sum of Zero and no/100 Dollars ($0.00) per annum, in advance.

A 25 percent penalty will be added for payments received after due date.

The permit holder agrees to hold the City of Chicago harmless for any damage, relocation or replacement costs associated with damage, relocation or removal of private property caused by the City performing work in the public way.

Authority herein given and granted for a period of five (5) years from and after November 13, 2017.

Rosebud Steakhouse.

[O2017-8014]

Be It Ordained by the City Council of the City of Chicago:

SECTION 1. Permission and authority are hereby given and granted to Rosebud Steakhouse, upon the terms and subject to the conditions of this ordinance, to maintain and use, as now constructed, one (1) grease trap under the public right-of-way adjacent to its premises known as 192 East Walton Place. Said grease trap at East Walton Place measures nine (9) feet in length and four (4) feet in width for a total of thirty-six (36) square feet. The location of said privilege shall be as shown on print(s) kept on file with the Department of Business Affairs and Consumer Protection and the Office of the City Clerk. Said privilege shall be constructed in accordance with plans and specifications approved by the Department of Transportation (Office of Underground Coordination) and the Department of Water Management.

This grant of privilege in the public way shall be subject to the provisions of Section 10-28-015 and all other required provisions of the Municipal Code of Chicago.

The grantee shall pay to the City of Chicago as compensation for the Privilege Number 1129193 herein granted the sum of Four Hundred and no/100 Dollars ($400.00) per annum, in advance.

A 25 percent penalty will be added for payments received after due date.

The permit holder agrees to hold the City of Chicago harmless for any damage, relocation or replacement costs associated with damage, relocation or removal of private property caused by the City performing work in the public way.

Authority herein given and granted for a period of five (5) years from and after July 10, 2017.

Rush University Medical Center.

[O2017-8037]

Be It Ordained by the City Council of the City of Chicago:

SECTION 1. Permission and authority are hereby given and granted to Rush University Medical Center, upon the terms and subject to the conditions of this ordinance, to construct, install, maintain and use one (1) manhole under the public right-of-way adjacent to its premises known as 701 South Paulina Street. Said manhole at South Paulina Street and West Flournoy Street measures nine point three three (9.33) feet in length and six point three three (6.33) feet in width for a total of fifty-nine point zero six (59.06) square feet. The location of said privilege shall be as shown on print(s) kept on file with the Department of Business Affairs and Consumer Protection and the Office of the City Clerk. Said privilege shall be constructed in accordance with plans and specifications approved by the Department of Transportation (Office of Underground Coordination) and the Department of Water Management.

This grant of privilege in the public way shall be subject to the provisions of Section 10-28-015 and all other required provisions of the Municipal Code of Chicago.

The grantee shall pay to the City of Chicago as compensation for the Privilege Number 1129601 herein granted the sum of Four Hundred and no/100 Dollars ($400.00) per annum, in advance.

A 25 percent penalty will be added for payments received after due date.

The permit holder agrees to hold the City of Chicago harmless for any damage, relocation or replacement costs associated with damage, relocation or removal of private property caused by the City performing work in the public way.

Authority herein given and granted for a period of five (5) years from and after date of passage.

Sacred Memories Funeral Home.

[O2017-7975]

Be It Ordained by the City Council of the City of Chicago:

SECTION 1. Permission and authority are hereby given and granted to Sacred Memories Funeral Home, upon the terms and subject to the conditions of this ordinance, to maintain and use one (1) sign projecting over the public right-of-way attached to its premises known as 2024 East 75th Street. Said sign structure measures as follows: along East 75th Street, at nine (9) feet in length, six (6) feet in height and twelve point five (12.5) feet above grade level. The location of said privilege shall be as shown on print(s) kept on file with the Department of Business Affairs and Consumer Protection and the Office of the City Clerk. Said privilege shall be constructed in accordance with plans and specifications approved by the Department of Transportation (Division of Project Development) and the Zoning Department -- Signs.

This grant of privilege in the public way shall be subject to the provisions of Section 10-28-015 and all other required provisions of the Municipal Code of Chicago.

The grantee shall pay to the City of Chicago as compensation for the Privilege Number 1130273 herein granted the sum of Three Hundred and no/100 Dollars ($300.00) per annum, in advance.

A 25 percent penalty will be added for payments received after due date.

The permit holder agrees to hold the City of Chicago harmless for any damage, relocation or replacement costs associated with damage, relocation or removal of private property caused by the City performing work in the public way.

Authority herein given and granted for a period of five (5) years from and after October 31, 2017.

Sidney Garber Jewelers.

[O2017-8162]

Be It Ordained by the City Council of the City of Chicago:

SECTION 1. Permission and authority are hereby given and granted to Sidney Garber Jewelers, upon the terms and subject to the conditions of this ordinance, to construct, install, maintain and use one (1) planter on the public right-of-way for beautification

purposes adjacent to its premises known as 118 East Delaware Place. Said planter at East Delaware Place measures four point five (4.5) feet in length and point six seven (.67) foot in width for a total of three point zero two (3.02) square feet. Grantee must allow the required clear and unobstructed space for pedestrian passage at all times per rules and regulations approved by the Department of Transportation. The location of said privilege shall be as shown on print(s) kept on file with the Department of Business Affairs and Consumer Protection and the Office of the City Clerk. Said privilege shall be constructed in accordance with plans and specifications approved by the Department of Planning and Development and the Department of Transportation (Division of Project Development).

This grant of privilege in the public way shall be subject to the provisions of Section 10-28-015 and all other required provisions of the Municipal Code of Chicago.

The grantee shall pay to the City of Chicago as compensation for the Privilege Number 1130193 herein granted the sum of Zero and no/100 Dollars ($0.00) per annum, in advance.

A 25 percent penalty will be added for payments received after due date.

The permit holder agrees to hold the City of Chicago harmless for any damage, relocation or replacement costs associated with damage, relocation or removal of private property caused by the City performing work in the public way.

Authority herein given and granted for a period of five (5) years from and after date of passage.

Sip Coffeehouse.

[O2017-8038]

Be It Ordained by the City Council of the City of Chicago:

SECTION 1. Permission and authority are hereby given and granted to Sip Coffeehouse, upon the terms and subject to the conditions of this ordinance, to maintain and use, as now constructed, one (1) planter projecting over the public right-of-way for beautification purposes adjacent to its premises known as 1223 West Grand Avenue. Said planter at West Grand Avenue measures eight point five (8.5) feet in length and one point nine two (1.92) feet in width for a total of sixteen point three two (16.32) square feet. Grantee must allow the required clear and unobstructed space for pedestrian passage at all times per rules and regulations approved by the Department of Transportation. The location of said privilege shall be as shown on print(s) kept on file with the Department of Business Affairs and Consumer Protection and the Office of the City Clerk. Said privilege shall be

constructed in accordance with plans and specifications approved by the Department of Planning and Development and the Department of Transportation (Division of Project Development).

This grant of privilege in the public way shall be subject to the provisions of Section 10-28-015 and all other required provisions of the Municipal Code of Chicago.

The grantee shall pay to the City of Chicago as compensation for the Privilege Number 1130031 herein granted the sum of Zero and no/100 Dollars ($0.00) per annum, in advance.

A 25 percent penalty will be added for payments received after due date.

The permit holder agrees to hold the City of Chicago harmless for any damage, relocation or replacement costs associated with damage, relocation or removal of private property caused by the City performing work in the public way.

Authority herein given and granted for a period of five (5) years from and after September 27, 2017.

Six Brothers Food Market, Inc.

[O2017-8064]

Be It Ordained by the City Council of the City of Chicago:

SECTION 1. Permission and authority are hereby given and granted to Six Brothers Food Market, Inc., upon the terms and subject to the conditions of this ordinance, to maintain and use, as now constructed, two (2) security cameras projecting over the public right-of-way for security purposes adjacent to its premises known as 609 West 119th Street. Said security camera at West 119th Street measures one (1) at point three three (.33) foot in length, point nine two (.92) foot in width and nine (9) feet above grade level. Said security camera at West 119th Street measures one (1) at point two five (.25) foot in length, one point four one (1.41) feet in width and nine (9) feet above grade level. The location of said privilege shall be as shown on print(s) kept on file with the Department of Business Affairs and Consumer Protection and the Office of the City Clerk. Said privilege shall be constructed in accordance with plans and specifications approved by the Department of Planning and Development and the Department of Transportation (Division of Project Development).

This grant of privilege in the public way shall be subject to the provisions of Section 10-28-015 and all other required provisions of the Municipal Code of Chicago.

The grantee shall pay to the City of Chicago as compensation for the Privilege Number 1130094 herein granted the sum of Zero and no/100 Dollars ($0.00) per annum, in advance.

A 25 percent penalty will be added for payments received after due date.

The permit holder agrees to hold the City of Chicago harmless for any damage, relocation or replacement costs associated with damage, relocation or removal of private property caused by the City performing work in the public way.

Authority herein given and granted for a period of five (5) years from and after date of passage.

Sloopdental, Inc.

[O2017-8485]

Be It Ordained by the City Council of the City of Chicago:

SECTION 1. Permission and authority are hereby given and granted to Sloopdental, Inc., upon the terms and subject to the conditions of this ordinance, to maintain and use one (1) sign projecting over the public right-of-way attached to its premises known as 1440 South Wabash Avenue. Said sign structure measures as follows: along South Wabash Avenue, at eighteen point one six (18.16) feet in length, two point five (2.5) feet in height and eleven (11) feet above grade level. The location of said privilege shall be as shown on print(s) kept on file with the Department of Business Affairs and Consumer Protection and the Office of the City Clerk. Said privilege shall be constructed in accordance with plans and specifications approved by the Department of Transportation (Division of Project Development) and the Zoning Department -- Signs.

This grant of privilege in the public way shall be subject to the provisions of Section 10-28-015 and all other required provisions of the Municipal Code of Chicago.

The grantee shall pay to the City of Chicago as compensation for the Privilege Number 1130468 herein granted the sum of Three Hundred and no/100 Dollars ($300.00) per annum, in advance.

A 25 percent penalty will be added for payments received after due date.

The permit holder agrees to hold the City of Chicago harmless for any damage, relocation or replacement costs associated with damage, relocation or removal of private property caused by the City performing work in the public way.

Authority herein given and granted for a period of five (5) years from and after October 31, 2017.

Snap Fitness, 24/7.

[O2017-8484]

Be It Ordained by the City Council of the City of Chicago:

SECTION 1. Permission and authority are hereby given and granted to Snap Fitness, 24/7, upon the terms and subject to the conditions of this ordinance, to maintain and use three (3) signs projecting over the public right-of-way attached to its premises known as 1212 South Michigan Avenue. Said sign structures measure as follows: along South Michigan Avenue, one (1) at eleven (11) feet in length, three (3) feet in height and twenty-two (22) feet above grade level, one (1) at eleven (11) feet in length, three (3) feet in height and twenty-two (22) feet above grade level and one (1) at twenty (20) feet in length, two (2) feet in height and twenty-three (23) feet above grade level. The location of said privilege shall be as shown on print(s) kept on file with the Department of Business Affairs and Consumer Protection and the Office of the City Clerk. Said privilege shall be constructed in accordance with plans and specifications approved by the Department of Transportation (Division of Project Development) and the Zoning Department -- Signs.

This grant of privilege in the public way shall be subject to the provisions of Section 10-28-015 and all other required provisions of the Municipal Code of Chicago.

The grantee shall pay to the City of Chicago as compensation for the Privilege Number 1130486 herein granted the sum of Nine Hundred and no/100 Dollars ($900.00) per annum, in advance.

A 25 percent penalty will be added for payments received after due date.

The permit holder agrees to hold the City of Chicago harmless for any damage, relocation or replacement costs associated with damage, relocation or removal of private property caused by the City performing work in the public way.

Authority herein given and granted for a period of five (5) years from and after October 31, 2017.

Speedline Auto Service.

[O2017-8098]

Be It Ordained by the City Council of the City of Chicago:

SECTION 1. Permission and authority are hereby given and granted to Speedline Auto Service, upon the terms and subject to the conditions of this ordinance, to maintain and use one (1) sign projecting over the public right-of-way attached to its premises known as 5250 North Damen Avenue. Said sign structure measures as follows: along North Damen Avenue, at eight (8) feet in length, four (4) feet in height and fourteen (14) feet above grade level. The location of said privilege shall be as shown on print(s) kept on file with the Department of Business Affairs and Consumer Protection and the Office of the City Clerk. Said privilege shall be constructed in accordance with plans and specifications approved by the Department of Transportation (Division of Project Development) and the Zoning Department -- Signs.

This grant of privilege in the public way shall be subject to the provisions of Section 10-28-015 and all other required provisions of the Municipal Code of Chicago.

The grantee shall pay to the City of Chicago as compensation for the Privilege Number 1130158 herein granted the sum of Three Hundred and no/100 Dollars ($300.00) per annum, in advance.

A 25 percent penalty will be added for payments received after due date.

The permit holder agrees to hold the City of Chicago harmless for any damage, relocation or replacement costs associated with damage, relocation or removal of private property caused by the City performing work in the public way.

Authority herein given and granted for a period of five (5) years from and after November 13, 2017.

Sprint.

[O2017-7984]

Be It Ordained by the City Council of the City of Chicago:

SECTION 1. Permission and authority are hereby given and granted to Sprint, upon the terms and subject to the conditions of this ordinance, to maintain and use one (1) sign projecting over the public right-of-way attached to its premises known as 3150 South Ashland Avenue. Said sign structure measures as follows: along South Ashland Avenue, at thirteen point six seven (13.67) feet in length, four (4) feet in height and twelve (12) feet

above grade level. The location of said privilege shall be as shown on print(s) kept on file with the Department of Business Affairs and Consumer Protection and the Office of the City Clerk. Said privilege shall be constructed in accordance with plans and specifications approved by the Department of Transportation (Division of Project Development) and the Zoning Department -- Signs.

This grant of privilege in the public way shall be subject to the provisions of Section 10-28-015 and all other required provisions of the Municipal Code of Chicago.

The grantee shall pay to the City of Chicago as compensation for the Privilege Number 1129590 herein granted the sum of Three Hundred and no/100 Dollars ($300.00) per annum, in advance.

A 25 percent penalty will be added for payments received after due date.

The permit holder agrees to hold the City of Chicago harmless for any damage, relocation or replacement costs associated with damage, relocation or removal of private property caused by the City performing work in the public way.

Authority herein given and granted for a period of five (5) years from and after date of passage.

Star Shoes & General Merchandise.

[O2017-7980]

Be It Ordained by the City Council of the City of Chicago:

SECTION 1. Permission and authority are hereby given and granted to Star Shoes & General Merchandise, upon the terms and subject to the conditions of this ordinance, to maintain and use, as now constructed, three (3) fire shutters projecting over the public right-of-way adjacent to its premises known as 11111 South Michigan Avenue. Said fire shutters at South Michigan Avenue measure two (2) at fifteen (15) feet in length and one (1) foot in width for a total of thirty (30) square feet. Said fire shutter at South Michigan Avenue measures one (1) at eight point five (8.5) feet in length and one (1) foot in width for a total of eight point five (8.5) square feet. The location of said privilege shall be as shown on print(s) kept on file with the Department of Business Affairs and Consumer Protection and the Office of the City Clerk. Said privilege shall be constructed in accordance with plans and specifications approved by the Department of Transportation (Division of Project Development).

This grant of privilege in the public way shall be subject to the provisions of Section 10-28-015 and all other required provisions of the Municipal Code of Chicago.

The grantee shall pay to the City of Chicago as compensation for the Privilege Number 1130035 herein granted the sum of One Thousand Two Hundred and no/100 Dollars ($1,200.00) per annum, in advance.

A 25 percent penalty will be added for payments received after due date.

The permit holder agrees to hold the City of Chicago harmless for any damage, relocation or replacement costs associated with damage, relocation or removal of private property caused by the City performing work in the public way.

Authority herein given and granted for a period of five (5) years from and after date of passage.

Starbucks.

[O2017-8021]

Be It Ordained by the City Council of the City of Chicago:

SECTION 1. Permission and authority are hereby given and granted to Starbucks, upon the terms and subject to the conditions of this ordinance, to maintain and use two (2) signs projecting over the public right-of-way attached to its premises known as 253 West Cermak Road. Said sign structure measures as follows: along West Cermak Road, one (1) at eleven point three three (11.33) feet in length, one point one seven (1.17) feet in height and thirteen (13) feet above grade level. Said sign structure measures as follows: along West Cermak Road, one (1) at three point four two (3.42) feet in length, eight point one seven (8.17) feet in height and nine (9) feet above grade level. The location of said privilege shall be as shown on print(s) kept on file with the Department of Business Affairs and Consumer Protection and the Office of the City Clerk. Said privilege shall be constructed in accordance with plans and specifications approved by the Department of Transportation (Division of Project Development) and the Zoning Department -- Signs.

This grant of privilege in the public way shall be subject to the provisions of Section 10-28-015 and all other required provisions of the Municipal Code of Chicago.

The grantee shall pay to the City of Chicago as compensation for the Privilege Number 1129754 herein granted the sum of Four Hundred and no/100 Dollars ($400.00) per annum, in advance.

A 25 percent penalty will be added for payments received after due date.

The permit holder agrees to hold the City of Chicago harmless for any damage, relocation or replacement costs associated with damage, relocation or removal of private property caused by the City performing work in the public way.

Authority herein given and granted for a period of five (5) years from and after date of passage.

Starbucks Coffee No. 2568.

[O2017-8367]

Be It Ordained by the City Council of the City of Chicago:

SECTION 1. Permission and authority are hereby given and granted to Starbucks Coffee Number 2568, upon the terms and subject to the conditions of this ordinance, to maintain and use three (3) signs projecting over the public right-of-way attached to its premises known as 4365 West Irving Park Road. Said sign structures measure as follows: along West Irving Park Road, one (1) at twelve (12) feet in length, three (3) feet in height and fifteen (15) feet above grade level and one (1) at three (3) feet in length, one (1) foot in height and fifteen (15) feet above grade level. Said sign structure measures as follows: along North Kostner Avenue, one (1) at twelve (12) feet in length, three (3) feet in height and fifteen (15) feet above grade level. The location of said privilege shall be as shown on print(s) kept on file with the Department of Business Affairs and Consumer Protection and the Office of the City Clerk. Said privilege shall be constructed in accordance with plans and specifications approved by the Department of Transportation (Division of Project Development) and the Zoning Department -- Signs.

This grant of privilege in the public way shall be subject to the provisions of Section 10-28-015 and all other required provisions of the Municipal Code of Chicago.

The grantee shall pay to the City of Chicago as compensation for the Privilege Number 1130311 herein granted the sum of Seven Hundred and no/100 Dollars ($700.00) per annum, in advance.

A 25 percent penalty will be added for payments received after due date.

The permit holder agrees to hold the City of Chicago harmless for any damage, relocation or replacement costs associated with damage, relocation or removal of private property caused by the City performing work in the public way.

Authority herein given and granted for a period of five (5) years from and after November 13, 2017.

Subway.

[O2017-7972]

Be It Ordained by the City Council of the City of Chicago:

SECTION 1. Permission and authority are hereby given and granted to Subway, upon the terms and subject to the conditions of this ordinance, to maintain and use two (2) signs projecting over the public right-of-way attached to its premises known as 7852 South Cottage Grove Avenue. Said sign structures measure as follows: along South Cottage Grove Avenue, one (1) at eight (8) feet in length, two (2) feet in height and nine point five (9.5) feet above grade level and one (1) at eleven point eight three (11.83) feet in length, three point five (3.5) feet in height and eleven point five (11.5) feet above grade level. The location of said privilege shall be as shown on print(s) kept on file with the Department of Business Affairs and Consumer Protection and the Office of the City Clerk. Said privilege shall be constructed in accordance with plans and specifications approved by the Department of Transportation (Division of Project Development) and the Zoning Department -- Signs.

This grant of privilege in the public way shall be subject to the provisions of Section 10-28-015 and all other required provisions of the Municipal Code of Chicago.

The grantee shall pay to the City of Chicago as compensation for the Privilege Number 1130081 herein granted the sum of Four Hundred and no/100 Dollars ($400.00) per annum, in advance.

A 25 percent penalty will be added for payments received after due date.

The permit holder agrees to hold the City of Chicago harmless for any damage, relocation or replacement costs associated with damage, relocation or removal of private property caused by the City performing work in the public way.

Authority herein given and granted for a period of five (5) years from and after September 27, 2017.

Subway Sandwiches.
(1139 W. Granville Ave.)

[O2017-8198]

Be It Ordained by the City Council of the City of Chicago:

SECTION 1. Permission and authority are hereby given and granted to Subway Sandwiches, upon the terms and subject to the conditions of this ordinance, to maintain

and use one (1) sign projecting over the public right-of-way attached to its premises known as 1139 West Granville Avenue. Said sign structure measures as follows: along West Granville Avenue, at thirteen (13) feet in length, three (3) feet in height and ten (10) feet above grade level. The location of said privilege shall be as shown on print(s) kept on file with the Department of Business Affairs and Consumer Protection and the Office of the City Clerk. Said privilege shall be constructed in accordance with plans and specifications approved by the Department of Transportation (Division of Project Development) and the Zoning Department -- Signs.

This grant of privilege in the public way shall be subject to the provisions of Section 10-28-015 and all other required provisions of the Municipal Code of Chicago.

The grantee shall pay to the City of Chicago as compensation for the Privilege Number 1130082 herein granted the sum of Three Hundred and no/100 Dollars ($300.00) per annum, in advance.

A 25 percent penalty will be added for payments received after due date.

The permit holder agrees to hold the City of Chicago harmless for any damage, relocation or replacement costs associated with damage, relocation or removal of private property caused by the City performing work in the public way.

Authority herein given and granted for a period of five (5) years from and after November 13, 2017.

Subway Sandwiches.
(319 S. Jefferson St.)

[O2017-8166]

Be It Ordained by the City Council of the City of Chicago:

SECTION 1. Permission and authority are hereby given and granted to Subway Sandwiches, upon the terms and subject to the conditions of this ordinance, to maintain and use one (1) sign projecting over the public right-of-way attached to its premises known as 319 South Jefferson Street. Said sign structure measures as follows: along South Jefferson Street, at six point zero eight (6.08) feet in length, two (2) feet in height and ten (10) feet above grade level. The location of said privilege shall be as shown on print(s) kept on file with the Department of Business Affairs and Consumer Protection and the Office of the City Clerk. Said privilege shall be constructed in accordance with plans and specifications approved by the Department of Transportation (Division of Project Development) and the Zoning Department -- Signs.

This grant of privilege in the public way shall be subject to the provisions of Section 10-28-015 and all other required provisions of the Municipal Code of Chicago.

The grantee shall pay to the City of Chicago as compensation for the Privilege Number 1128588 herein granted the sum of One Hundred and no/100 Dollars ($100.00) per annum, in advance.

A 25 percent penalty will be added for payments received after due date.

The permit holder agrees to hold the City of Chicago harmless for any damage, relocation or replacement costs associated with damage, relocation or removal of private property caused by the City performing work in the public way.

Authority herein given and granted for a period of five (5) years from and after September 10, 2013.

Sunstone Saint Clair LLC.

[O2017-8356]

Be It Ordained by the City Council of the City of Chicago:

SECTION 1. Permission and authority are hereby given and granted to Sunstone Saint Clair LLC, upon the terms and subject to the conditions of this ordinance, to maintain and use four (4) signs projecting over the public right-of-way attached to its premises known as 633 North St. Clair Street. Said sign structures measure as follows: along North St. Clair Street, one (1) at eleven point five eight (11.58) feet in length, two point five (2.5) feet in height and sixteen (16) feet above grade level, two (2) at six point nine five (6.95) feet in length, one point five (1.5) feet in height and sixteen (16) feet above grade level and one (1) at twenty (20) feet in length, three (3) feet in height and twenty-five (25) feet above grade level. The location of said privilege shall be as shown on print(s) kept on file with the Department of Business Affairs and Consumer Protection and the Office of the City Clerk. Said privilege shall be constructed in accordance with plans and specifications approved by the Department of Transportation (Division of Project Development) and the Zoning Department -- Signs.

This grant of privilege in the public way shall be subject to the provisions of Section 10-28-015 and all other required provisions of the Municipal Code of Chicago.

The grantee shall pay to the City of Chicago as compensation for the Privilege Number 1130300 herein granted the sum of Seven Hundred Seventy-five and no/100 Dollars ($775.00) per annum, in advance.

A 25 percent penalty will be added for payments received after due date.

The permit holder agrees to hold the City of Chicago harmless for any damage, relocation or replacement costs associated with damage, relocation or removal of private property caused by the City performing work in the public way.

Authority herein given and granted for a period of five (5) years from and after October 31, 2017.

Sushi Burrito.

[O2017-8170]

Be It Ordained by the City Council of the City of Chicago:

SECTION 1. Permission and authority are hereby given and granted to Sushi Burrito, upon the terms and subject to the conditions of this ordinance, to maintain and use one (1) sign projecting over the public right-of-way attached to its premises known as 2904 North Broadway. Said sign structure measures as follows: along North Broadway, at fourteen (14) feet in length, one point six seven (1.67) feet in height and nine point five (9.5) feet above grade level. The location of said privilege shall be as shown on print(s) kept on file with the Department of Business Affairs and Consumer Protection and the Office of the City Clerk. Said privilege shall be constructed in accordance with plans and specifications approved by the Department of Transportation (Division of Project Development) and the Zoning Department -- Signs.

This grant of privilege in the public way shall be subject to the provisions of Section 10-28-015 and all other required provisions of the Municipal Code of Chicago.

The grantee shall pay to the City of Chicago as compensation for the Privilege Number 1129490 herein granted the sum of One Hundred and no/100 Dollars ($100.00) per annum, in advance.

A 25 percent penalty will be added for payments received after due date.

The permit holder agrees to hold the City of Chicago harmless for any damage, relocation or replacement costs associated with damage, relocation or removal of private property caused by the City performing work in the public way.

Authority herein given and granted for a period of five (5) years from and after date of passage.

Taqueria Mi Linda Hacienda, Inc.

[O2017-8076]

Be It Ordained by the City Council of the City of Chicago:

SECTION 1. Permission and authority are hereby given and granted to Taqueria Mi Linda Hacienda, Inc., upon the terms and subject to the conditions of this ordinance, to maintain and use one (1) sign projecting over the public right-of-way attached to its premises known as 4406 -- 4408 West Armitage Avenue. Said sign structure measures as follows: along West Armitage Avenue, at twenty-three (23) feet in length, two point three three (2.33) feet in height and eleven (11) feet above grade level. The location of said privilege shall be as shown on print(s) kept on file with the Department of Business Affairs and Consumer Protection and the Office of the City Clerk. Said privilege shall be constructed in accordance with plans and specifications approved by the Department of Transportation (Division of Project Development) and the Zoning Department -- Signs.

This grant of privilege in the public way shall be subject to the provisions of Section 10-28-015 and all other required provisions of the Municipal Code of Chicago.

The grantee shall pay to the City of Chicago as compensation for the Privilege Number 1130233 herein granted the sum of Three Hundred and no/100 Dollars ($300.00) per annum, in advance.

A 25 percent penalty will be added for payments received after due date.

The permit holder agrees to hold the City of Chicago harmless for any damage, relocation or replacement costs associated with damage, relocation or removal of private property caused by the City performing work in the public way.

Authority herein given and granted for a period of five (5) years from and after September 12, 2017.

Taqueria Tayahua.

[O2017-8342]

Be It Ordained by the City Council of the City of Chicago:

SECTION 1. Permission and authority are hereby given and granted to Taqueria Tayahua, upon the terms and subject to the conditions of this ordinance, to maintain and use one (1) sign projecting over the public right-of-way attached to its premises known as 2411 South Western Avenue. Said sign structure measures as follows: along

South Western Avenue, at two point six (2.6) feet in length, five (5) feet in height and nine point one (9.1) feet above grade level. The location of said privilege shall be as shown on print(s) kept on file with the Department of Business Affairs and Consumer Protection and the Office of the City Clerk. Said privilege shall be constructed in accordance with plans and specifications approved by the Department of Transportation (Division of Project Development) and the Zoning Department -- Signs.

This grant of privilege in the public way shall be subject to the provisions of Section 10-28-015 and all other required provisions of the Municipal Code of Chicago.

The grantee shall pay to the City of Chicago as compensation for the Privilege Number 1130267 herein granted the sum of One Hundred and no/100 Dollars ($100.00) per annum, in advance.

A 25 percent penalty will be added for payments received after due date.

The permit holder agrees to hold the City of Chicago harmless for any damage, relocation or replacement costs associated with damage, relocation or removal of private property caused by the City performing work in the public way.

Authority herein given and granted for a period of five (5) years from and after October 4, 2016.

Taylor Street LA LLC.

[O2017-8055]

Be It Ordained by the City Council of the City of Chicago:

SECTION 1. Permission and authority are hereby given and granted to Taylor Street LA LLC, upon the terms and subject to the conditions of this ordinance, to construct, install, maintain and use nine (9) tree grates on the public right-of-way for beautification purposes adjacent to its premises known as 1342 West Taylor Street. Said tree grates at West Taylor Street measure eight (8) at five (5) feet in length and ten (10) feet in width for a total of four hundred (400) square feet and one (1) at four (4) feet in length and ten (10) feet in width for a total of forty (40) square feet. The location of said privilege shall be as shown on print(s) kept on file with the Department of Business Affairs and Consumer Protection and the Office of the City Clerk. Said privilege shall be constructed in accordance with plans and specifications approved by the Department of Planning and Development and the Department of Transportation (Division of Project Development).

This grant of privilege in the public way shall be subject to the provisions of Section 10-28-015 and all other required provisions of the Municipal Code of Chicago.

The grantee shall pay to the City of Chicago as compensation for the Privilege Number 1129738 herein granted the sum of Zero and no/100 Dollars ($0.00) per annum, in advance.

A 25 percent penalty will be added for payments received after due date.

The permit holder agrees to hold the City of Chicago harmless for any damage, relocation or replacement costs associated with damage, relocation or removal of private property caused by the City performing work in the public way.

Authority herein given and granted for a period of five (5) years from and after date of passage.

Thai Lagoon Restaurant.

[O2017-8357]

Be It Ordained by the City Council of the City of Chicago:

SECTION 1. Permission and authority are hereby given and granted to Thai Lagoon Restaurant, upon the terms and subject to the conditions of this ordinance, to maintain and use one (1) sign projecting over the public right-of-way attached to its premises known as 2322 West North Avenue. Said sign structure measures as follows: along West North Avenue, at four (4) feet in length, one (1) foot in height and nine (9) feet above grade level. The location of said privilege shall be as shown on print(s) kept on file with the Department of Business Affairs and Consumer Protection and the Office of the City Clerk. Said privilege shall be constructed in accordance with plans and specifications approved by the Department of Transportation (Division of Project Development) and the Zoning Department -- Signs.

This grant of privilege in the public way shall be subject to the provisions of Section 10-28-015 and all other required provisions of the Municipal Code of Chicago.

The grantee shall pay to the City of Chicago as compensation for the Privilege Number 1130271 herein granted the sum of One Hundred and no/100 Dollars ($100.00) per annum, in advance.

A 25 percent penalty will be added for payments received after due date.

The permit holder agrees to hold the City of Chicago harmless for any damage, relocation or replacement costs associated with damage, relocation or removal of private property caused by the City performing work in the public way.

Authority herein given and granted for a period of five (5) years from and after May 9, 2017.

Thee European Spa.

[O2017-8535]

Be It Ordained by the City Council of the City of Chicago:

SECTION 1. Permission and authority are hereby given and granted to Thee European Spa, upon the terms and subject to the conditions of this ordinance, to maintain and use one (1) sign projecting over the public right-of-way attached to its premises known as 5927 North Milwaukee Avenue. Said sign structure measures as follows: along North Milwaukee Avenue, at eight (8) feet in length, four (4) feet in height and eleven (11) feet above grade level. The location of said privilege shall be as shown on print(s) kept on file with the Department of Business Affairs and Consumer Protection and the Office of the City Clerk. Said privilege shall be constructed in accordance with plans and specifications approved by the Department of Transportation (Division of Project Development) and the Zoning Department -- Signs.

This grant of privilege in the public way shall be subject to the provisions of Section 10-28-015 and all other required provisions of the Municipal Code of Chicago.

The grantee shall pay to the City of Chicago as compensation for the Privilege Number 1130503 herein granted the sum of Three Hundred and no/100 Dollars ($300.00) per annum, in advance.

A 25 percent penalty will be added for payments received after due date.

The permit holder agrees to hold the City of Chicago harmless for any damage, relocation or replacement costs associated with damage, relocation or removal of private property caused by the City performing work in the public way.

Authority herein given and granted for a period of five (5) years from and after November 13, 2017.

Theory Sports Div Lounge.

[O2017-8358]

Be It Ordained by the City Council of the City of Chicago:

SECTION 1. Permission and authority are hereby given and granted to Theory Sports Div Lounge, upon the terms and subject to the conditions of this ordinance, to maintain and use, as now constructed, one (1) flagpole projecting over the public right-of-way adjacent to its premises known as 9 West Hubbard Street. Said flagpole at West Hubbard Street measures four point nine two (4.92) feet in length and two point nine two (2.92) feet in width for a total of fourteen point three seven (14.37) square feet. The location of said privilege shall be as shown on print(s) kept on file with the Department of Business Affairs and Consumer Protection and the Office of the City Clerk. Said privilege shall be constructed in accordance with plans and specifications approved by the Department of Transportation (Division of Project Development).

This grant of privilege in the public way shall be subject to the provisions of Section 10-28-015 and all other required provisions of the Municipal Code of Chicago.

The grantee shall pay to the City of Chicago as compensation for the Privilege Number 1130334 herein granted the sum of Seventy-five and no/100 Dollars ($75.00) per annum, in advance.

A 25 percent penalty will be added for payments received after due date.

The permit holder agrees to hold the City of Chicago harmless for any damage, relocation or replacement costs associated with damage, relocation or removal of private property caused by the City performing work in the public way.

Authority herein given and granted for a period of five (5) years from and after date of passage.

Tipton One Hour Cleaners.

[O2017-8515]

Be It Ordained by the City Council of the City of Chicago:

SECTION 1. Permission and authority are hereby given and granted to Tipton One Hour Cleaners, upon the terms and subject to the conditions of this ordinance, to maintain and use one (1) sign projecting over the public right-of-way attached to its premises known as 3831 North Elston Avenue. Said sign structure measures as follows: along North Elston Avenue, at seven point three three (7.33) feet in length, eight point one seven (8.17) feet in height and nine (9) feet above grade level. The location of said privilege shall be as

shown on print(s) kept on file with the Department of Business Affairs and Consumer Protection and the Office of the City Clerk. Said privilege shall be constructed in accordance with plans and specifications approved by the Department of Transportation (Division of Project Development) and the Zoning Department -- Signs.

This grant of privilege in the public way shall be subject to the provisions of Section 10-28-015 and all other required provisions of the Municipal Code of Chicago.

The grantee shall pay to the City of Chicago as compensation for the Privilege Number 1128163 herein granted the sum of Three Hundred and no/100 Dollars ($300.00) per annum, in advance.

A 25 percent penalty will be added for payments received after due date.

The permit holder agrees to hold the City of Chicago harmless for any damage, relocation or replacement costs associated with damage, relocation or removal of private property caused by the City performing work in the public way.

Authority herein given and granted for a period of five (5) years from and after June 27, 2017.

TNC (US) Holdings, Inc.

[O2017-8168]

Be It Ordained by the City Council of the City of Chicago:

SECTION 1. Permission and authority are hereby given and granted to TNC (US) Holdings, Inc., upon the terms and subject to the conditions of this ordinance, to maintain and use one (1) sign projecting over the public right-of-way attached to its premises known as 200 West Jackson Boulevard. Said sign structure measures as follows: along West Jackson Boulevard, at eleven (11) feet in length, three point eight three (3.83) feet in height and fifteen (15) feet above grade level. The location of said privilege shall be as shown on print(s) kept on file with the Department of Business Affairs and Consumer Protection and the Office of the City Clerk. Said privilege shall be constructed in accordance with plans and specifications approved by the Department of Transportation (Division of Project Development) and the Zoning Department -- Signs.

This grant of privilege in the public way shall be subject to the provisions of Section 10-28-015 and all other required provisions of the Municipal Code of Chicago.

The grantee shall pay to the City of Chicago as compensation for the Privilege Number 1129755 herein granted the sum of Three Hundred and no/100 Dollars ($300.00) per annum, in advance.

A 25 percent penalty will be added for payments received after due date.

The permit holder agrees to hold the City of Chicago harmless for any damage, relocation or replacement costs associated with damage, relocation or removal of private property caused by the City performing work in the public way.

Authority herein given and granted for a period of five (5) years from and after date of passage.

Tony's Beauty Salon, Inc.

[O2017-8239]

Be It Ordained by the City Council of the City of Chicago:

SECTION 1. Permission and authority are hereby given and granted to Tony's Beauty Salon, Inc., upon the terms and subject to the conditions of this ordinance, to maintain and use one (1) sign projecting over the public right-of-way attached to its premises known as 5022 North Broadway. Said sign structure measures as follows: along North Broadway, at eleven (11) feet in length, three (3) feet in height and fourteen (14) feet above grade level. The location of said privilege shall be as shown on print(s) kept on file with the Department of Business Affairs and Consumer Protection and the Office of the City Clerk. Said privilege shall be constructed in accordance with plans and specifications approved by the Department of Transportation (Division of Project Development) and the Zoning Department -- Signs.

This grant of privilege in the public way shall be subject to the provisions of Section 10-28-015 and all other required provisions of the Municipal Code of Chicago.

The grantee shall pay to the City of Chicago as compensation for the Privilege Number 1119343 herein granted the sum of Three Hundred and no/100 Dollars ($300.00) per annum, in advance.

A 25 percent penalty will be added for payments received after due date.

The permit holder agrees to hold the City of Chicago harmless for any damage, relocation or replacement costs associated with damage, relocation or removal of private property caused by the City performing work in the public way.

Authority herein given and granted for a period of five (5) years from and after date of passage.

Tony's Finer Foods Enterprises, Inc.
(Privilege No. 1125897)

[O2017-8359]

Be It Ordained by the City Council of the City of Chicago:

SECTION 1. Permission and authority are hereby given and granted to Tony's Finer Foods Enterprises, Inc., upon the terms and subject to the conditions of this ordinance, to maintain and use two (2) signs projecting over the public right-of-way attached to its premises known as 3607 West Fullerton Avenue. Said sign structure measures as follows: along West Fullerton Avenue, one (1) at twenty-nine point three three (29.33) feet in length, five (5) feet in height and twenty-nine (29) feet above grade level. Said sign structure measures as follows: along North Central Park Avenue, one (1) at twenty-one point eight three (21.83) feet in length, four (4) feet in height and twenty-two (22) feet above grade level. The location of said privilege shall be as shown on print(s) kept on file with the Department of Business Affairs and Consumer Protection and the Office of the City Clerk. Said privilege shall be constructed in accordance with plans and specifications approved by the Department of Transportation (Division of Project Development) and the Zoning Department -- Signs.

This grant of privilege in the public way shall be subject to the provisions of Section 10-28-015 and all other required provisions of the Municipal Code of Chicago.

The grantee shall pay to the City of Chicago as compensation for the Privilege Number 1125897 herein granted the sum of Six Hundred and no/100 Dollars ($600.00) per annum, in advance.

A 25 percent penalty will be added for payments received after due date.

The permit holder agrees to hold the City of Chicago harmless for any damage, relocation or replacement costs associated with damage, relocation or removal of private property caused by the City performing work in the public way.

Authority herein given and granted for a period of five (5) years from and after date of passage.

Tony's Finer Foods Enterprises, Inc.
(Privilege No. 1130023)

[O2017-8067]

Be It Ordained by the City Council of the City of Chicago:

SECTION 1. Permission and authority are hereby given and granted to Tony's Finer Foods Enterprises, Inc., upon the terms and subject to the conditions of this ordinance, to maintain and use two (2) signs projecting over the public right-of-way attached to its

premises known as 3607 West Fullerton Avenue. Said sign structures measure as follows: along West Fullerton Avenue, one (1) at thirteen point seven five (13.75) feet in length, two point one seven (2.17) feet in height and fourteen point five (14.5) feet above grade level and one (1) at fourteen point five eight (14.58) feet in length, two point one seven (2.17) feet in height and fourteen point five (14.5) feet above grade level. The location of said privilege shall be as shown on print(s) kept on file with the Department of Business Affairs and Consumer Protection and the Office of the City Clerk. Said privilege shall be constructed in accordance with plans and specifications approved by the Department of Transportation (Division of Project Development) and the Zoning Department -- Signs.

This grant of privilege in the public way shall be subject to the provisions of Section 10-28-015 and all other required provisions of the Municipal Code of Chicago.

The grantee shall pay to the City of Chicago as compensation for the Privilege Number 1130023 herein granted the sum of Six Hundred and no/100 Dollars ($600.00) per annum, in advance.

A 25 percent penalty will be added for payments received after due date.

The permit holder agrees to hold the City of Chicago harmless for any damage, relocation or replacement costs associated with damage, relocation or removal of private property caused by the City performing work in the public way.

Authority herein given and granted for a period of five (5) years from and after date of passage.

Tracy Adduci Salon.

[O2017-8171]

Be It Ordained by the City Council of the City of Chicago:

SECTION 1. Permission and authority are hereby given and granted to Tracy Adduci Salon, upon the terms and subject to the conditions of this ordinance, to maintain and use one (1) sign projecting over the public right-of-way attached to its premises known as 408 North Clark Street. Said sign structure measures as follows: along North Clark Street, at fifteen point three three (15.33) feet in length, one point seven five (1.75) feet in height and nine (9) feet above grade level. The location of said privilege shall be as shown on print(s) kept on file with the Department of Business Affairs and Consumer Protection and the Office of the City Clerk. Said privilege shall be constructed in accordance with plans and specifications approved by the Department of Transportation (Division of Project Development) and the Zoning Department -- Signs.

This grant of privilege in the public way shall be subject to the provisions of Section 10-28-015 and all other required provisions of the Municipal Code of Chicago.

The grantee shall pay to the City of Chicago as compensation for the Privilege Number 1130024 herein granted the sum of Three Hundred and no/100 Dollars ($300.00) per annum, in advance.

A 25 percent penalty will be added for payments received after due date.

The permit holder agrees to hold the City of Chicago harmless for any damage, relocation or replacement costs associated with damage, relocation or removal of private property caused by the City performing work in the public way.

Authority herein given and granted for a period of five (5) years from and after May 9, 2017.

The Trails School, Inc.

[O2017-8504]

Be It Ordained by the City Council of the City of Chicago:

SECTION 1. Permission and authority are hereby given and granted to The Trails School, Inc., upon the terms and subject to the conditions of this ordinance, to maintain and use one (1) sign projecting over the public right-of-way attached to its premises known as 1207 North Cleveland Avenue. Said sign structure measures as follows: along North Cleveland Avenue, at four point eight three (4.83) feet in length, three (3) feet in height and fifteen point four two (15.42) feet above grade level. The location of said privilege shall be as shown on print(s) kept on file with the Department of Business Affairs and Consumer Protection and the Office of the City Clerk. Said privilege shall be constructed in accordance with plans and specifications approved by the Department of Transportation (Division of Project Development) and the Zoning Department -- Signs.

This grant of privilege in the public way shall be subject to the provisions of Section 10-28-015 and all other required provisions of the Municipal Code of Chicago.

The grantee shall pay to the City of Chicago as compensation for the Privilege Number 1129715 herein granted the sum of One Hundred and no/100 Dollars ($100.00) per annum, in advance.

A 25 percent penalty will be added for payments received after due date.

The permit holder agrees to hold the City of Chicago harmless for any damage, relocation or replacement costs associated with damage, relocation or removal of private property caused by the City performing work in the public way.

Authority herein given and granted for a period of five (5) years from and after date of passage.

Tres Chic Boutique.

[O2017-8497]

Be It Ordained by the City Council of the City of Chicago:

SECTION 1. Permission and authority are hereby given and granted to Tres Chic Boutique, upon the terms and subject to the conditions of this ordinance, to maintain and use one (1) sign projecting over the public right-of-way attached to its premises known as 2235 West 95th Street. Said sign structure measures as follows: along West 95th Street, at eight (8) feet in length, five (5) feet in height and twelve point five (12.5) feet above grade level. The location of said privilege shall be as shown on print(s) kept on file with the Department of Business Affairs and Consumer Protection and the Office of the City Clerk. Said privilege shall be constructed in accordance with plans and specifications approved by the Department of Transportation (Division of Project Development) and the Zoning Department -- Signs.

This grant of privilege in the public way shall be subject to the provisions of Section 10-28-015 and all other required provisions of the Municipal Code of Chicago.

The grantee shall pay to the City of Chicago as compensation for the Privilege Number 1123707 herein granted the sum of Three Hundred and no/100 Dollars ($300.00) per annum, in advance.

A 25 percent penalty will be added for payments received after due date.

The permit holder agrees to hold the City of Chicago harmless for any damage, relocation or replacement costs associated with damage, relocation or removal of private property caused by the City performing work in the public way.

Authority herein given and granted for a period of five (5) years from and after date of passage.

U.S. General Services Administration.
(219 S. Dearborn St.)

[O2017-8176]

Be It Ordained by the City Council of the City of Chicago:

SECTION 1. Permission and authority are hereby given and granted to U.S. General Services Administration, upon the terms and subject to the conditions of this ordinance, to maintain and use, as now constructed, one hundred thirty-two (132) bollards on the public right-of-way adjacent to its premises known as 219 South Dearborn Street. Said bollards at West Jackson Boulevard measure twenty-five (25) at one point three three (1.33) feet in length and one (1) foot in width for a total of thirty-three point two five (33.25) square feet. Said bollards at West Adams Street measure thirty-two (32) at one point three three (1.33) feet in length and one (1) foot in width for a total of forty-two point five six (42.56) square feet. Said bollards at South Dearborn Street measure seventy-five (75) at one point three three (1.33) feet in length and one (1) foot in width for a total of ninety-nine point seven five (99.75) square feet. The location of said privilege shall be as shown on print(s) kept on file with the Department of Business Affairs and Consumer Protection and the Office of the City Clerk. Said privilege shall be constructed in accordance with plans and specifications approved by the Department of Planning and Development and the Department of Transportation (Division of Project Development).

This grant of privilege in the public way shall be subject to the provisions of Section 10-28-015 and all other required provisions of the Municipal Code of Chicago.

The grantee shall pay to the City of Chicago as compensation for the Privilege Number 1130066 herein granted the sum of Nine Thousand Nine Hundred and no/100 Dollars ($9,900.00) per annum, in advance.

A 25 percent penalty will be added for payments received after due date.

The permit holder agrees to hold the City of Chicago harmless for any damage, relocation or replacement costs associated with damage, relocation or removal of private property caused by the City performing work in the public way.

Authority herein given and granted for a period of five (5) years from and after May 1, 2017.

U.S. General Services Administration.
(230 S. Dearborn St.)

[O2017-8178]

Be It Ordained by the City Council of the City of Chicago:

SECTION 1. Permission and authority are hereby given and granted to U.S. General Services Administration, upon the terms and subject to the conditions of this ordinance, to maintain and use, as now constructed, eighty-five (85) bollards on the public right-of-way

adjacent to its premises known as 230 South Dearborn Street. Said bollards at West Jackson Boulevard measure forty-two (42) at one point three three (1.33) feet in length and one (1) foot in width for a total of fifty-five point eight six (55.86) square feet. Said bollards at South Dearborn Street measure forty-three (43) at one point three three (1.33) feet in length and one (1) foot in width for a total of fifty-seven point one nine (57.19) square feet. The location of said privilege shall be as shown on print(s) kept on file with the Department of Business Affairs and Consumer Protection and the Office of the City Clerk. Said privilege shall be constructed in accordance with plans and specifications approved by the Department of Planning and Development and the Department of Transportation (Division of Project Development).

This grant of privilege in the public way shall be subject to the provisions of Section 10-28-015 and all other required provisions of the Municipal Code of Chicago.

The grantee shall pay to the City of Chicago as compensation for the Privilege Number 1130065 herein granted the sum of Six Thousand Three Hundred Seventy-five and no/100 Dollars ($6,375.00) per annum, in advance.

A 25 percent penalty will be added for payments received after due date.

The permit holder agrees to hold the City of Chicago harmless for any damage, relocation or replacement costs associated with damage, relocation or removal of private property caused by the City performing work in the public way.

Authority herein given and granted for a period of five (5) years from and after April 13, 2017.

U.S. General Services Administration.
(77 W. Jackson Blvd.)

[O2017-7957]

Be It Ordained by the City Council of the City of Chicago:

SECTION 1. Permission and authority are hereby given and granted to U.S. General Services Administration, upon the terms and subject to the conditions of this ordinance, to maintain and use, as now constructed, ninety-six (96) bollards on the public right-of-way adjacent to its premises known as 77 West Jackson Boulevard. Said bollards at South Clark Street measure sixty-eight (68) at one (1) foot in length and one point three three (1.33) feet in width for a total of ninety point four four (90.44) square feet. Said bollards at West Van Buren Street measure twelve (12) at one (1) foot in length and one point three three (1.33) feet in width for a total of fifteen point nine six (15.96) square feet. Said bollards at West Jackson Boulevard measure ten (10) at one (1) foot in length and

one point three three (1.33) feet in width for a total of thirteen point three (13.3) square feet. Said bollards at West Van Buren Street measure six (6) at one (1) foot in length and one point three three (1.33) feet in width for a total of seven point nine eight (7.98) square feet. The location of said privilege shall be as shown on print(s) kept on file with the Department of Business Affairs and Consumer Protection and the Office of the City Clerk. Said privilege shall be constructed in accordance with plans and specifications approved by the Department of Planning and Development and the Department of Transportation (Division of Project Development).

This grant of privilege in the public way shall be subject to the provisions of Section 10-28-015 and all other required provisions of the Municipal Code of Chicago.

The grantee shall pay to the City of Chicago as compensation for the Privilege Number 1130067 herein granted the sum of Seven Thousand Two Hundred and no/100 Dollars ($7,200.00) per annum, in advance.

A 25 percent penalty will be added for payments received after due date.

The permit holder agrees to hold the City of Chicago harmless for any damage, relocation or replacement costs associated with damage, relocation or removal of private property caused by the City performing work in the public way.

Authority herein given and granted for a period of five (5) years from and after May 1, 2017.

Umai.

[O2017-7954]

Be It Ordained by the City Council of the City of Chicago:

SECTION 1. Permission and authority are hereby given and granted to Umai, upon the terms and subject to the conditions of this ordinance, to maintain and use, as now constructed, one (1) exhaust duct projecting over the public right-of-way adjacent to its premises known as 730 South Clark Street. Said exhaust duct at alley west of South Clark Street measures two hundred ten (210) feet in length and one point three three (1.33) feet in width for a total of two hundred seventy-nine point three (279.3) square feet. Existing exhaust duct is approximately fourteen (14) feet above grade level. The location of said privilege shall be as shown on print(s) kept on file with the Department of Business Affairs and Consumer Protection and the Office of the City Clerk. Said privilege shall be constructed in accordance with plans and specifications approved by the Department of Transportation (Division of Project Development) and the Department of Transportation (Office of Underground Coordination).

This grant of privilege in the public way shall be subject to the provisions of Section 10-28-015 and all other required provisions of the Municipal Code of Chicago.

The grantee shall pay to the City of Chicago as compensation for the Privilege Number 1130003 herein granted the sum of Four Hundred and no/100 Dollars ($400.00) per annum, in advance.

A 25 percent penalty will be added for payments received after due date.

The permit holder agrees to hold the City of Chicago harmless for any damage, relocation or replacement costs associated with damage, relocation or removal of private property caused by the City performing work in the public way.

Authority herein given and granted for a period of five (5) years from and after October 31, 2017.

Universal Realty.

[O2017-8203]

Be It Ordained by the City Council of the City of Chicago:

SECTION 1. Permission and authority are hereby given and granted to Universal Realty, upon the terms and subject to the conditions of this ordinance, to maintain and use, as now constructed, twenty-seven (27) light fixtures projecting over the public right-of-way adjacent to its premises known as 1937 -- 1953 West Howard Street. Said light fixtures at West Howard Street measure twenty-seven (27) at one point five (1.5) feet in length, one point five (1.5) feet in width and sixteen (16) feet above grade level. The location of said privilege shall be as shown on print(s) kept on file with the Department of Business Affairs and Consumer Protection and the Office of the City Clerk. Said privilege shall be constructed in accordance with plans and specifications approved by the Department of Transportation (Division of Project Development).

This grant of privilege in the public way shall be subject to the provisions of Section 10-28-015 and all other required provisions of the Municipal Code of Chicago.

The grantee shall pay to the City of Chicago as compensation for the Privilege Number 1130239 herein granted the sum of One Hundred Seventy-five and no/100 Dollars ($175.00) per annum, in advance.

A 25 percent penalty will be added for payments received after due date.

The permit holder agrees to hold the City of Chicago harmless for any damage, relocation or replacement costs associated with damage, relocation or removal of private property caused by the City performing work in the public way.

Authority herein given and granted for a period of five (5) years from and after November 13, 2017.

The University Of Chicago.
(5656 S. Maryland Ave.)

[O2017-8495]

Be It Ordained by the City Council of the City of Chicago:

SECTION 1. Permission and authority are hereby given and granted to The University of Chicago, upon the terms and subject to the conditions of this ordinance, to maintain and use one (1) sign projecting over the public right-of-way attached to its premises known as 5656 South Maryland Avenue. Said sign structure measures as follows: along South Maryland Avenue, at twelve point nine two (12.92) feet in length, one point five (1.5) feet in height and twelve point three three (12.33) feet above grade level. The location of said privilege shall be as shown on print(s) kept on file with the Department of Business Affairs and Consumer Protection and the Office of the City Clerk. Said privilege shall be constructed in accordance with plans and specifications approved by the Department of Transportation (Division of Project Development) and the Zoning Department -- Signs.

This grant of privilege in the public way shall be subject to the provisions of Section 10-28-015 and all other required provisions of the Municipal Code of Chicago.

The grantee shall pay to the City of Chicago as compensation for the Privilege Number 1129994 herein granted the sum of One Hundred and no/100 Dollars ($100.00) per annum, in advance.

A 25 percent penalty will be added for payments received after due date.

The permit holder agrees to hold the City of Chicago harmless for any damage, relocation or replacement costs associated with damage, relocation or removal of private property caused by the City performing work in the public way.

Authority herein given and granted for a period of five (5) years from and after date of passage.

The University Of Chicago.
(5757 S. University Ave.)
(Irrigation Systems)

[O2017-7967]

Be It Ordained by the City Council of the City of Chicago:

SECTION 1. Permission and authority are hereby given and granted to The University of Chicago, upon the terms and subject to the conditions of this ordinance, to maintain and use, as now constructed, fourteen (14) irrigation systems under the public right-of-way adjacent to its premises known as 5757 South University Avenue. Said irrigation systems at South University Avenue measure two (2) at twelve point five (12.5) feet in length and point zero eight (.08) foot in width for a total of two (2) square feet and two (2) at seventy-two point five (72.5) feet in length and point zero eight (.08) foot in width for a total of eleven point six (11.6) square feet. Said irrigation systems at South Woodlawn Avenue measure two (2) at ninety-six (96) feet in length and point zero eight (.08) foot in width for a total of fifteen point three six (15.36) square feet. Said irrigation systems at East 58th Street measure one (1) at fourteen (14) feet in length and point zero eight (.08) foot in width for a total of one point one two (1.12) square feet, one (1) at nine point five (9.5) feet in length and point zero eight (.08) foot in width for a total of point seven six (.76) square foot, one (1) at sixty-four (64) feet in length and point zero eight (.08) foot in width for a total of five point one two (5.12) square feet, one (1) at sixty-two (62) feet in length and point zero eight (.08) foot in width for a total of four point nine six (4.96) square feet, two (2) at ninety-seven (97) feet in length and point zero eight (.08) foot in width for a total of fifteen point five two (15.52) square feet and two (2) at one hundred seventy-seven (177) feet in length and point zero eight (.08) foot in width for a total of twenty-eight point three two (28.32) square feet. The location of said privilege shall be as shown on print(s) kept on file with the Department of Business Affairs and Consumer Protection and the Office of the City Clerk. Said privilege shall be constructed in accordance with plans and specifications approved by the Department of Transportation (Office of Underground Coordination) and the Department of Water Management.

This grant of privilege in the public way shall be subject to the provisions of Section 10-28-015 and all other required provisions of the Municipal Code of Chicago.

The grantee shall pay to the City of Chicago as compensation for the Privilege Number 1129766 herein granted the sum of One Thousand Two Hundred and no/100 Dollars ($1,200.00) per annum, in advance.

A 25 percent penalty will be added for payments received after due date.

The permit holder agrees to hold the City of Chicago harmless for any damage, relocation or replacement costs associated with damage, relocation or removal of private property caused by the City performing work in the public way.

Authority herein given and granted for a period of five (5) years from and after October 3, 2017.

The University Of Chicago.
(5757 S. University Ave.)
(Sheetings)

[O2017-7968]

Be It Ordained by the City Council of the City of Chicago:

SECTION 1. Permission and authority are hereby given and granted to The University of Chicago, upon the terms and subject to the conditions of this ordinance, to maintain and use, as now constructed, two (2) sheetings under the public right-of-way adjacent to its premises known as 5757 South University Avenue. Said sheeting at East 58th Street measures one (1) at two hundred sixty point two five (260.25) feet in length and two point five (2.5) feet in width for a total of six hundred fifty point six three (650.63) square feet. Existing sheeting is approximately seven point five (7.5) feet below grade level. Said sheeting at South Woodlawn Avenue measures one (1) at ninety-eight point nine two (98.92) feet in length and two point zero eight (2.08) feet in width for a total of two hundred five point seven five (205.75) square feet. Existing sheeting is approximately seven point five (7.5) feet below grade level. The location of said privilege shall be as shown on print(s) kept on file with the Department of Business Affairs and Consumer Protection and the Office of the City Clerk. Said privilege shall be constructed in accordance with plans and specifications approved by the Department of Planning and Development and the Department of Transportation (Office of Underground Coordination).

This grant of privilege in the public way shall be subject to the provisions of Section 10-28-015 and all other required provisions of the Municipal Code of Chicago.

The grantee shall pay to the City of Chicago as compensation for the Privilege Number 1129764 herein granted the sum of Eight Hundred and no/100 Dollars ($800.00) per annum, in advance.

A 25 percent penalty will be added for payments received after due date.

The permit holder agrees to hold the City of Chicago harmless for any damage, relocation or replacement costs associated with damage, relocation or removal of private property caused by the City performing work in the public way.

Authority herein given and granted for a period of five (5) years from and after October 3, 2017.

The University Of Chicago, File No. 25.

[O2017-7995]

Be It Ordained by the City Council of the City of Chicago:

SECTION 1. Permission and authority are hereby given and granted to The University of Chicago, File Number 25, upon the terms and subject to the conditions of this ordinance, to maintain and use, as now constructed, one (1) steam service piping vault under the public right-of-way adjacent to its premises known as 1307 East 60th Street. Said vault at East 60th Street measures three (3) feet in length and one (1) foot in width for a total of three (3) square feet. The location of said privilege shall be as shown on print(s) kept on file with the Department of Business Affairs and Consumer Protection and the Office of the City Clerk. Said privilege shall be constructed in accordance with plans and specifications approved by the Department of Transportation (Office of Underground Coordination).

This grant of privilege in the public way shall be subject to the provisions of Section 10-28-015 and all other required provisions of the Municipal Code of Chicago.

The grantee shall pay to the City of Chicago as compensation for the Privilege Number 1129750 herein granted the sum of Four Hundred and no/100 Dollars ($400.00) per annum, in advance.

A 25 percent penalty will be added for payments received after due date.

The permit holder agrees to hold the City of Chicago harmless for any damage, relocation or replacement costs associated with damage, relocation or removal of private property caused by the City performing work in the public way.

Authority herein given and granted for a period of five (5) years from and after September 28, 2017.

The University Of Chicago, File No. 35.

[O2017-8340]

Be It Ordained by the City Council of the City of Chicago:

SECTION 1. Permission and authority are hereby given and granted to The University of Chicago, File Number 35, upon the terms and subject to the conditions of this ordinance, to maintain and use, as now constructed, one (1) conduit under the public right-of-way adjacent to its premises known as 969 East 60th Street. Said conduit at East 60th Street measures thirty-two (32) feet in length and five point eight three (5.83) feet in width for a total of one hundred eighty-six point five six (186.56) square feet. The location of said

privilege shall be as shown on print(s) kept on file with the Department of Business Affairs and Consumer Protection and the Office of the City Clerk. Said privilege shall be constructed in accordance with plans and specifications approved by the Department of Transportation (Division of Project Development) and the Department of Transportation (Office of Underground Coordination).

This grant of privilege in the public way shall be subject to the provisions of Section 10-28-015 and all other required provisions of the Municipal Code of Chicago.

The grantee shall pay to the City of Chicago as compensation for the Privilege Number 1130256 herein granted the sum of Four Hundred and no/100 Dollars ($400.00) per annum, in advance.

A 25 percent penalty will be added for payments received after due date.

The permit holder agrees to hold the City of Chicago harmless for any damage, relocation or replacement costs associated with damage, relocation or removal of private property caused by the City performing work in the public way.

Authority herein given and granted for a period of five (5) years from and after November 3, 2017.

The University Of Chicago-Tiffin Cafe.
(Privilege No. 1129770)

[O2017-7965]

Be It Ordained by the City Council of the City of Chicago:

SECTION 1. Permission and authority are hereby given and granted to The University of Chicago-Tiffin Cafe, upon the terms and subject to the conditions of this ordinance, to maintain and use, as now constructed, one (1) bicycle rack on the public right-of-way adjacent to its premises known as 1414 East 59th Street. Said bicycle rack at East 59th Street measures six (6) feet in length and point two five (.25) foot in width for a total of one point five (1.5) square feet. The location of said privilege shall be as shown on print(s) kept on file with the Department of Business Affairs and Consumer Protection and the Office of the City Clerk. Said privilege shall be constructed in accordance with plans and specifications approved by the Department of Planning and Development and the Department of Transportation (Division of Project Development).

This grant of privilege in the public way shall be subject to the provisions of Section 10-28-015 and all other required provisions of the Municipal Code of Chicago.

The grantee shall pay to the City of Chicago as compensation for the Privilege Number 1129770 herein granted the sum of Zero and no/100 Dollars ($0.00) per annum, in advance.

A 25 percent penalty will be added for payments received after due date.

The permit holder agrees to hold the City of Chicago harmless for any damage, relocation or replacement costs associated with damage, relocation or removal of private property caused by the City performing work in the public way.

Authority herein given and granted for a period of five (5) years from and after October 31, 2017.

The University Of Chicago-Tiffin Cafe.
(Privilege No. 1129771)

[O2017-7966]

Be It Ordained by the City Council of the City of Chicago:

SECTION 1. Permission and authority are hereby given and granted to The University of Chicago-Tiffin Cafe, upon the terms and subject to the conditions of this ordinance, to maintain and use, as now constructed, three (3) bicycle racks on the public right-of-way adjacent to its premises known as 1414 East 59th Street. Said bicycle racks at East 59th Street measure three (3) at six (6) feet in length and point two five (.25) foot in width for a total of four point five (4.5) square feet. The location of said privilege shall be as shown on print(s) kept on file with the Department of Business Affairs and Consumer Protection and the Office of the City Clerk. Said privilege shall be constructed in accordance with plans and specifications approved by the Department of Planning and Development and the Department of Transportation (Division of Project Development).

This grant of privilege in the public way shall be subject to the provisions of Section 10-28-015 and all other required provisions of the Municipal Code of Chicago.

The grantee shall pay to the City of Chicago as compensation for the Privilege Number 1129771 herein granted the sum of Zero and no/100 Dollars ($0.00) per annum, in advance.

A 25 percent penalty will be added for payments received after due date.

The permit holder agrees to hold the City of Chicago harmless for any damage, relocation or replacement costs associated with damage, relocation or removal of private property caused by the City performing work in the public way.

Authority herein given and granted for a period of five (5) years from and after October 31, 2017.

Updown Tobacco Shop.

[O2017-8507]

Be It Ordained by the City Council of the City of Chicago:

SECTION 1. Permission and authority are hereby given and granted to Updown Tobacco Shop, upon the terms and subject to the conditions of this ordinance, to maintain and use one (1) sign projecting over the public right-of-way attached to its premises known as 1550 North Wells Street. Said sign structure measures as follows: along North Wells Street, at seven point six seven (7.67) feet in length, seven point five eight (7.58) feet in height and fourteen (14) feet above grade level. The location of said privilege shall be as shown on print(s) kept on file with the Department of Business Affairs and Consumer Protection and the Office of the City Clerk. Said privilege shall be constructed in accordance with plans and specifications approved by the Department of Transportation (Division of Project Development) and the Zoning Department -- Signs.

This grant of privilege in the public way shall be subject to the provisions of Section 10-28-015 and all other required provisions of the Municipal Code of Chicago.

The grantee shall pay to the City of Chicago as compensation for the Privilege Number 1130517 herein granted the sum of Three Hundred and no/100 Dollars ($300.00) per annum, in advance.

A 25 percent penalty will be added for payments received after due date.

The permit holder agrees to hold the City of Chicago harmless for any damage, relocation or replacement costs associated with damage, relocation or removal of private property caused by the City performing work in the public way.

Authority herein given and granted for a period of five (5) years from and after November 13, 2017.

Urban Outfitters.

[O2017-8173]

Be It Ordained by the City Council of the City of Chicago:

SECTION 1. Permission and authority are hereby given and granted to Urban Outfitters, upon the terms and subject to the conditions of this ordinance, to construct, install, maintain and use one (1) banner projecting over the public right-of-way adjacent to its

premises known as 10 South State Street. Said banner at South State Street measures two (2) feet in length and eighteen point six seven (18.67) feet in width for a total of thirty-seven point three four (37.34) square feet. The location of said privilege shall be as shown on print(s) kept on file with the Department of Business Affairs and Consumer Protection and the Office of the City Clerk. Said privilege shall be constructed in accordance with plans and specifications approved by the Zoning Department -- Signs.

This grant of privilege in the public way shall be subject to the provisions of Section 10-28-015 and all other required provisions of the Municipal Code of Chicago.

The grantee shall pay to the City of Chicago as compensation for the Privilege Number 1124538 herein granted the sum of Seventy-five and no/100 Dollars ($75.00) per annum, in advance.

A 25 percent penalty will be added for payments received after due date.

The permit holder agrees to hold the City of Chicago harmless for any damage, relocation or replacement costs associated with damage, relocation or removal of private property caused by the City performing work in the public way.

Authority herein given and granted for a period of five (5) years from and after date of passage.

Verizon Wireless.

[O2017-8180]

Be It Ordained by the City Council of the City of Chicago:

SECTION 1. Permission and authority are hereby given and granted to Verizon Wireless, upon the terms and subject to the conditions of this ordinance, to construct, install, maintain and use two (2) banners projecting over the public right-of-way adjacent to its premises known as 36 South State Street. Said banners at South State Street measure two (2) at one point nine two (1.92) feet in length and five point eight three (5.83) feet in width for a total of twenty-two point three nine (22.39) square feet. The location of said privilege shall be as shown on print(s) kept on file with the Department of Business Affairs and Consumer Protection and the Office of the City Clerk. Said privilege shall be constructed in accordance with plans and specifications approved by the Zoning Department -- Signs.

This grant of privilege in the public way shall be subject to the provisions of Section 10-28-015 and all other required provisions of the Municipal Code of Chicago.

The grantee shall pay to the City of Chicago as compensation for the Privilege Number 1129735 herein granted the sum of One Hundred Fifty and no/100 Dollars ($150.00) per annum, in advance.

A 25 percent penalty will be added for payments received after due date.

The permit holder agrees to hold the City of Chicago harmless for any damage, relocation or replacement costs associated with damage, relocation or removal of private property caused by the City performing work in the public way.

Authority herein given and granted for a period of five (5) years from and after date of passage.

Victory Center Of Galewood.

[O2017-8078]

Be It Ordained by the City Council of the City of Chicago:

SECTION 1. Permission and authority are hereby given and granted to Victory Center of Galewood, upon the terms and subject to the conditions of this ordinance, to maintain and use, as now constructed, three (3) foundation supports/footing under the public right-of-way adjacent to its premises known as 2370 North Newcastle Avenue. Said foundation support (footing) at West Grand Avenue measures one (1) at one hundred forty-three point seven five (143.75) feet in length and one (1) foot in width for a total of one hundred forty-three point seven five (143.75) square feet. Existing footing is approximately three (3) feet, three (3) inches in depth. Said foundation support (footing) at North Newcastle Avenue measures one (1) at one hundred seventy point one (170.1) feet in length and point eight three (.83) foot in width for a total of one hundred forty-one point one eight (141.18) square feet. Existing footing is approximately three (3) feet, three (3) inches in depth. Said foundation support (footing) at public alley measures one (1) at one hundred forty-three point seven five (143.75) feet in length and one point three three (1.33) feet in width for a total of one hundred ninety-one point one nine (191.19) square feet. Existing footing is approximately three (3) feet, eight (8) inches in depth. The location of said privilege shall be as shown on print(s) kept on file with the Department of Business Affairs and Consumer Protection and the Office of the City Clerk. Said privilege shall be constructed in accordance with plans and specifications approved by the Department of Planning and Development and the Department of Transportation (Office of Underground Coordination).

This grant of privilege in the public way shall be subject to the provisions of Section 10-28-015 and all other required provisions of the Municipal Code of Chicago.

The grantee shall pay to the City of Chicago as compensation for the Privilege Number 1129836 herein granted the sum of Four Hundred and no/100 Dollars ($400.00) per annum, in advance.

A 25 percent penalty will be added for payments received after due date.

The permit holder agrees to hold the City of Chicago harmless for any damage, relocation or replacement costs associated with damage, relocation or removal of private property caused by the City performing work in the public way.

Authority herein given and granted for a period of five (5) years from and after September 5, 2017.

Virgin Hotel Chicago.
(Light Fixture)

[O2017-8185]

Be It Ordained by the City Council of the City of Chicago:

SECTION 1. Permission and authority are hereby given and granted to Virgin Hotel Chicago, upon the terms and subject to the conditions of this ordinance, to maintain and use, as now constructed, one (1) light fixture projecting over the public right-of-way adjacent to its premises known as 203 North Wabash Avenue. Said light fixture at North Wabash Avenue measures one point one six (1.16) feet in length, point five (.5) foot in width and fourteen (14) feet above grade level. The location of said privilege shall be as shown on print(s) kept on file with the Department of Business Affairs and Consumer Protection and the Office of the City Clerk. Said privilege shall be constructed in accordance with plans and specifications approved by the Department of Transportation (Division of Project Development).

This grant of privilege in the public way shall be subject to the provisions of Section 10-28-015 and all other required provisions of the Municipal Code of Chicago.

The grantee shall pay to the City of Chicago as compensation for the Privilege Number 1130161 herein granted the sum of Seventy-five and no/100 Dollars ($75.00) per annum, in advance.

A 25 percent penalty will be added for payments received after due date.

The permit holder agrees to hold the City of Chicago harmless for any damage, relocation or replacement costs associated with damage, relocation or removal of private property caused by the City performing work in the public way.

Authority herein given and granted for a period of five (5) years from and after October 3, 2017.

Virgin Hotel Chicago.
(Ventilation Well)

[O2017-8187]

Be It Ordained by the City Council of the City of Chicago:

SECTION 1. Permission and authority are hereby given and granted to Virgin Hotel Chicago, upon the terms and subject to the conditions of this ordinance, to maintain and use, as now constructed, one (1) ventilation well under the public right-of-way adjacent to its premises known as 203 North Wabash Avenue. Said ventilation well at East Haddock Place measures eleven point one six (11.16) feet in length and three point one six (3.16) feet in width for a total of thirty-five point two seven (35.27) square feet. Existing ventilation well is used for an air grate for emergency generator. The location of said privilege shall be as shown on print(s) kept on file with the Department of Business Affairs and Consumer Protection and the Office of the City Clerk. Said privilege shall be constructed in accordance with plans and specifications approved by the Department of Transportation (Office of Underground Coordination).

This grant of privilege in the public way shall be subject to the provisions of Section 10-28-015 and all other required provisions of the Municipal Code of Chicago.

The grantee shall pay to the City of Chicago as compensation for the Privilege Number 1130160 herein granted the sum of One Thousand Five Hundred Sixteen and no/100 Dollars ($1,516.00) per annum, in advance.

A 25 percent penalty will be added for payments received after due date.

The permit holder agrees to hold the City of Chicago harmless for any damage, relocation or replacement costs associated with damage, relocation or removal of private property caused by the City performing work in the public way.

Authority herein given and granted for a period of five (5) years from and after October 3, 2017.

Volare.

[O2017-8189]

Be It Ordained by the City Council of the City of Chicago:

SECTION 1. Permission and authority are hereby given and granted to Volare, upon the terms and subject to the conditions of this ordinance, to maintain and use, as now constructed, one (1) light fixture projecting over the public right-of-way adjacent to its premises known as 201 -- 205 East Grand Avenue. Said light fixture at East Grand Avenue measures point six three (.63) foot in length, one (1) foot in width and five (5) feet above grade level. The location of said privilege shall be as shown on print(s) kept on file with the Department of Business Affairs and Consumer Protection and the Office of the City Clerk. Said privilege shall be constructed in accordance with plans and specifications approved by the Department of Transportation (Division of Project Development).

This grant of privilege in the public way shall be subject to the provisions of Section 10-28-015 and all other required provisions of the Municipal Code of Chicago.

The grantee shall pay to the City of Chicago as compensation for the Privilege Number 1129964 herein granted the sum of Seventy-five and no/100 Dollars ($75.00) per annum, in advance.

A 25 percent penalty will be added for payments received after due date.

The permit holder agrees to hold the City of Chicago harmless for any damage, relocation or replacement costs associated with damage, relocation or removal of private property caused by the City performing work in the public way.

Authority herein given and granted for a period of five (5) years from and after date of passage.

Vom Fass.

[O2017-8372]

Be It Ordained by the City Council of the City of Chicago:

SECTION 1. Permission and authority are hereby given and granted to Vom Fass, upon the terms and subject to the conditions of this ordinance, to construct, install, maintain and use one (1) light fixture projecting over the public right-of-way adjacent to its premises known as 4755 North Lincoln Avenue. Said light fixture at North Lincoln Avenue measures eight (8) feet in length, point five (.5) foot in width and ten (10) feet above grade level. The

location of said privilege shall be as shown on print(s) kept on file with the Department of Business Affairs and Consumer Protection and the Office of the City Clerk. Said privilege shall be constructed in accordance with plans and specifications approved by the Department of Transportation (Division of Project Development).

This grant of privilege in the public way shall be subject to the provisions of Section 10-28-015 and all other required provisions of the Municipal Code of Chicago.

The grantee shall pay to the City of Chicago as compensation for the Privilege Number 1130249 herein granted the sum of Seventy-five and no/100 Dollars ($75.00) per annum, in advance.

A 25 percent penalty will be added for payments received after due date.

The permit holder agrees to hold the City of Chicago harmless for any damage, relocation or replacement costs associated with damage, relocation or removal of private property caused by the City performing work in the public way.

Authority herein given and granted for a period of five (5) years from and after date of passage.

Norman C. Vorne.

[O2017-8091]

Be It Ordained by the City Council of the City of Chicago:

SECTION 1. Permission and authority are hereby given and granted to Norman C. Vorne, upon the terms and subject to the conditions of this ordinance, to maintain and use, as now constructed, one (1) fence on the public right-of-way adjacent to its premises known as 5030 West Catalpa Avenue. Said fence at North Lawler Avenue measures ninety-nine (99) feet in length and one (1) foot in width for a total of ninety-nine (99) square feet. Existing fence is approximately five (5) feet in height. The location of said privilege shall be as shown on print(s) kept on file with the Department of Business Affairs and Consumer Protection and the Office of the City Clerk. Said privilege shall be constructed in accordance with plans and specifications approved by the Department of Transportation (Division of Project Development).

This grant of privilege in the public way shall be subject to the provisions of Section 10-28-015 and all other required provisions of the Municipal Code of Chicago.

The grantee shall pay to the City of Chicago as compensation for the Privilege Number 1130165 herein granted the sum of Four Hundred and no/100 Dollars ($400.00) per annum, in advance.

A 25 percent penalty will be added for payments received after due date.

The permit holder agrees to hold the City of Chicago harmless for any damage, relocation or replacement costs associated with damage, relocation or removal of private property caused by the City performing work in the public way.

Authority herein given and granted for a period of five (5) years from and after October 3, 2017.

Waffles.
(Bollards)

[O2017-8344]

Be It Ordained by the City Council of the City of Chicago:

SECTION 1. Permission and authority are hereby given and granted to Waffles, upon the terms and subject to the conditions of this ordinance, to construct, install, maintain and use two (2) bollards on the public right-of-way adjacent to its premises known as 1104 West Madison Street. Said bollards at West Madison Street measure two (2) at one (1) foot in length and point five (.5) foot in width for a total of one (1) square foot. The location of said privilege shall be as shown on print(s) kept on file with the Department of Business Affairs and Consumer Protection and the Office of the City Clerk. Said privilege shall be constructed in accordance with plans and specifications approved by the Department of Planning and Development and the Department of Transportation (Division of Project Development).

This grant of privilege in the public way shall be subject to the provisions of Section 10-28-015 and all other required provisions of the Municipal Code of Chicago.

The grantee shall pay to the City of Chicago as compensation for the Privilege Number 1130285 herein granted the sum of One Hundred Fifty and no/100 Dollars ($150.00) per annum, in advance.

A 25 percent penalty will be added for payments received after due date.

The permit holder agrees to hold the City of Chicago harmless for any damage, relocation or replacement costs associated with damage, relocation or removal of private property caused by the City performing work in the public way.

Authority herein given and granted for a period of five (5) years from and after date of passage.

Waffles.
(Door Swing)

[O2017-8345]

Be It Ordained by the City Council of the City of Chicago:

SECTION 1. Permission and authority are hereby given and granted to Waffles, upon the terms and subject to the conditions of this ordinance, to maintain and use, as now constructed, one (1) door swing projecting over the public right-of-way adjacent to its premises known as 1104 West Madison Street. Said door swing at West Madison Street alley measures seven (7) feet in length and three (3) feet in width for a total of twenty-one (21) square feet. The location of said privilege shall be as shown on print(s) kept on file with the Department of Business Affairs and Consumer Protection and the Office of the City Clerk. Said privilege shall be constructed in accordance with plans and specifications approved by the Department of Transportation (Division of Project Development).

This grant of privilege in the public way shall be subject to the provisions of Section 10-28-015 and all other required provisions of the Municipal Code of Chicago.

The grantee shall pay to the City of Chicago as compensation for the Privilege Number 1130286 herein granted the sum of Seventy-five and no/100 Dollars ($75.00) per annum, in advance.

A 25 percent penalty will be added for payments received after due date.

The permit holder agrees to hold the City of Chicago harmless for any damage, relocation or replacement costs associated with damage, relocation or removal of private property caused by the City performing work in the public way.

Authority herein given and granted for a period of five (5) years from and after date of passage.

———

Waffles Chicago.

[O2017-7943]

Be It Ordained by the City Council of the City of Chicago:

SECTION 1. Permission and authority are hereby given and granted to Waffles Chicago, upon the terms and subject to the conditions of this ordinance, to construct, install, maintain and use one (1) banner projecting over the public right-of-way adjacent to its premises known as 1400 South Michigan Avenue. Said banner at South Michigan Avenue

measures three point three three (3.33) feet in length and fourteen point five (14.5) feet in width for a total of forty-eight point two nine (48.29) square feet. The location of said privilege shall be as shown on print(s) kept on file with the Department of Business Affairs and Consumer Protection and the Office of the City Clerk. Said privilege shall be constructed in accordance with plans and specifications approved by the Zoning Department -- Signs.

This grant of privilege in the public way shall be subject to the provisions of Section 10-28-015 and all other required provisions of the Municipal Code of Chicago.

The grantee shall pay to the City of Chicago as compensation for the Privilege Number 1129733 herein granted the sum of Seventy-five and no/100 Dollars ($75.00) per annum, in advance.

A 25 percent penalty will be added for payments received after due date.

The permit holder agrees to hold the City of Chicago harmless for any damage, relocation or replacement costs associated with damage, relocation or removal of private property caused by the City performing work in the public way.

Authority herein given and granted for a period of five (5) years from and after date of passage.

Western-North Check Express.

[O2017-8481]

Be It Ordained by the City Council of the City of Chicago:

SECTION 1. Permission and authority are hereby given and granted to Western-North Check Express, upon the terms and subject to the conditions of this ordinance, to maintain and use one (1) sign projecting over the public right-of-way attached to its premises known as 1555 North Western Avenue. Said sign structure measures as follows: along North Western Avenue, at seven point eight three (7.83) feet in length, seven point eight three (7.83) feet in height and thirteen point eight three (13.83) feet above grade level. The location of said privilege shall be as shown on print(s) kept on file with the Department of Business Affairs and Consumer Protection and the Office of the City Clerk. Said privilege shall be constructed in accordance with plans and specifications approved by the Department of Transportation (Division of Project Development) and the Zoning Department -- Signs.

This grant of privilege in the public way shall be subject to the provisions of Section 10-28-015 and all other required provisions of the Municipal Code of Chicago.

The grantee shall pay to the City of Chicago as compensation for the Privilege Number 1130443 herein granted the sum of Three Hundred and no/100 Dollars ($300.00) per annum, in advance.

A 25 percent penalty will be added for payments received after due date.

The permit holder agrees to hold the City of Chicago harmless for any damage, relocation or replacement costs associated with damage, relocation or removal of private property caused by the City performing work in the public way.

Authority herein given and granted for a period of five (5) years from and after September 27, 2017.

Wicker Park Bucktown Chamber Of Commerce.
(1553 N. Damen Ave.)

[O2017-7955]

Be It Ordained by the City Council of the City of Chicago:

SECTION 1. Permission and authority are hereby given and granted to Wicker Park Bucktown Chamber of Commerce, upon the terms and subject to the conditions of this ordinance, to maintain and use, as now constructed, one (1) trash container on the public right-of-way adjacent to its premises known as 1553 North Damen Avenue. Said trash container at North Damen Avenue measures one point eight eight (1.88) feet in length and one point nine seven (1.97) feet in width for a total of three point seven (3.7) square feet. The location of said privilege shall be as shown on print(s) kept on file with the Department of Business Affairs and Consumer Protection and the Office of the City Clerk. Said privilege shall be constructed in accordance with plans and specifications approved by the Department of Transportation (Division of Project Development).

This grant of privilege in the public way shall be subject to the provisions of Section 10-28-015 and all other required provisions of the Municipal Code of Chicago.

The grantee shall pay to the City of Chicago as compensation for the Privilege Number 1129977 herein granted the sum of Seventy-five and no/100 Dollars ($75.00) per annum, in advance.

A 25 percent penalty will be added for payments received after due date.

The permit holder agrees to hold the City of Chicago harmless for any damage, relocation or replacement costs associated with damage, relocation or removal of private property caused by the City performing work in the public way.

Authority herein given and granted for a period of five (5) years from and after April 22, 2014.

Wicker Park Bucktown Chamber Of Commerce.
(1558 N. Damen Ave.)

[O2017-7956]

Be It Ordained by the City Council of the City of Chicago:

SECTION 1. Permission and authority are hereby given and granted to Wicker Park Bucktown Chamber of Commerce, upon the terms and subject to the conditions of this ordinance, to maintain and use, as now constructed, one (1) trash container on the public right-of-way adjacent to its premises known as 1558 North Damen Avenue. Said trash container at North Damen Avenue measures one point eight eight (1.88) feet in length and one point nine seven (1.97) feet in width for a total of three point seven (3.7) square feet. The location of said privilege shall be as shown on print(s) kept on file with the Department of Business Affairs and Consumer Protection and the Office of the City Clerk. Said privilege shall be constructed in accordance with plans and specifications approved by the Department of Transportation (Division of Project Development).

This grant of privilege in the public way shall be subject to the provisions of Section 10-28-015 and all other required provisions of the Municipal Code of Chicago.

The grantee shall pay to the City of Chicago as compensation for the Privilege Number 1129975 herein granted the sum of Seventy-five and no/100 Dollars ($75.00) per annum, in advance.

A 25 percent penalty will be added for payments received after due date.

The permit holder agrees to hold the City of Chicago harmless for any damage, relocation or replacement costs associated with damage, relocation or removal of private property caused by the City performing work in the public way.

Authority herein given and granted for a period of five (5) years from and after April 22, 2014.

Wicker Park Bucktown Chamber Of Commerce.
(1601 N. Damen Ave.)

[O2017-8018]

Be It Ordained by the City Council of the City of Chicago:

SECTION 1. Permission and authority are hereby given and granted to Wicker Park Bucktown Chamber of Commerce, upon the terms and subject to the conditions of this

ordinance, to maintain and use, as now constructed, one (1) trash container on the public right-of-way adjacent to its premises known as 1601 North Damen Avenue. Said trash container at North Damen Avenue measures one point eight eight (1.88) feet in length and one point nine seven (1.97) feet in width for a total of three point seven (3.7) square feet. The location of said privilege shall be as shown on print(s) kept on file with the Department of Business Affairs and Consumer Protection and the Office of the City Clerk. Said privilege shall be constructed in accordance with plans and specifications approved by the Department of Transportation (Division of Project Development).

This grant of privilege in the public way shall be subject to the provisions of Section 10-28-015 and all other required provisions of the Municipal Code of Chicago.

The grantee shall pay to the City of Chicago as compensation for the Privilege Number 1129979 herein granted the sum of Seventy-five and no/100 Dollars ($75.00) per annum, in advance.

A 25 percent penalty will be added for payments received after due date.

The permit holder agrees to hold the City of Chicago harmless for any damage, relocation or replacement costs associated with damage, relocation or removal of private property caused by the City performing work in the public way.

Authority herein given and granted for a period of five (5) years from and after April 22, 2014.

Wicker Park Bucktown Chamber Of Commerce.
(1260 N. Milwaukee Ave.)

[O2017-7944]

Be It Ordained by the City Council of the City of Chicago:

SECTION 1. Permission and authority are hereby given and granted to Wicker Park Bucktown Chamber of Commerce, upon the terms and subject to the conditions of this ordinance, to maintain and use, as now constructed, one (1) monument on the public right-of-way adjacent to its premises known as 1260 North Milwaukee Avenue. Said monument at North Milwaukee Avenue measures two point five (2.5) feet in length and one (1) foot in width for a total of two point five (2.5) square feet. The location of said privilege shall be as shown on print(s) kept on file with the Department of Business Affairs and Consumer Protection and the Office of the City Clerk. Said privilege shall be constructed in accordance with plans and specifications approved by the Department of Planning and Development and the Department of Transportation (Division of Project Development).

This grant of privilege in the public way shall be subject to the provisions of Section 10-28-015 and all other required provisions of the Municipal Code of Chicago.

The grantee shall pay to the City of Chicago as compensation for the Privilege Number 1129967 herein granted the sum of Four Hundred and no/100 Dollars ($400.00) per annum, in advance.

A 25 percent penalty will be added for payments received after due date.

The permit holder agrees to hold the City of Chicago harmless for any damage, relocation or replacement costs associated with damage, relocation or removal of private property caused by the City performing work in the public way.

Authority herein given and granted for a period of five (5) years from and after July 29, 2014.

Wicker Park Bucktown Chamber Of Commerce.
(1564 N. Milwaukee Ave.)

[O2017-7958]

Be It Ordained by the City Council of the City of Chicago:

SECTION 1. Permission and authority are hereby given and granted to Wicker Park Bucktown Chamber of Commerce, upon the terms and subject to the conditions of this ordinance, to maintain and use, as now constructed, one (1) trash container on the public right-of-way adjacent to its premises known as 1564 North Milwaukee Avenue. Said trash container at North Damen Avenue measures one point eight eight (1.88) feet in length and one point nine seven (1.97) feet in width for a total of three point seven (3.7) square feet. The location of said privilege shall be as shown on print(s) kept on file with the Department of Business Affairs and Consumer Protection and the Office of the City Clerk. Said privilege shall be constructed in accordance with plans and specifications approved by the Department of Transportation (Division of Project Development).

This grant of privilege in the public way shall be subject to the provisions of Section 10-28-015 and all other required provisions of the Municipal Code of Chicago.

The grantee shall pay to the City of Chicago as compensation for the Privilege Number 1129974 herein granted the sum of Seventy-five and no/100 Dollars ($75.00) per annum, in advance.

A 25 percent penalty will be added for payments received after due date.

The permit holder agrees to hold the City of Chicago harmless for any damage, relocation or replacement costs associated with damage, relocation or removal of private property caused by the City performing work in the public way.

Authority herein given and granted for a period of five (5) years from and after April 22, 2014.

Wicker Park Bucktown Chamber Of Commerce.
(1585 N. Milwaukee Ave.)

[O2017-7960]

Be It Ordained by the City Council of the City of Chicago:

SECTION 1. Permission and authority are hereby given and granted to Wicker Park Bucktown Chamber of Commerce, upon the terms and subject to the conditions of this ordinance, to maintain and use, as now constructed, one (1) trash container on the public right-of-way adjacent to its premises known as 1585 North Milwaukee Avenue. Said trash container at North Milwaukee Avenue measures one point eight eight (1.88) feet in length and one point nine seven (1.97) feet in width for a total of three point seven (3.7) square feet. The location of said privilege shall be as shown on print(s) kept on file with the Department of Business Affairs and Consumer Protection and the Office of the City Clerk. Said privilege shall be constructed in accordance with plans and specifications approved by the Department of Transportation (Division of Project Development).

This grant of privilege in the public way shall be subject to the provisions of Section 10-28-015 and all other required provisions of the Municipal Code of Chicago.

The grantee shall pay to the City of Chicago as compensation for the Privilege Number 1129973 herein granted the sum of Seventy-five and no/100 Dollars ($75.00) per annum, in advance.

A 25 percent penalty will be added for payments received after due date.

The permit holder agrees to hold the City of Chicago harmless for any damage, relocation or replacement costs associated with damage, relocation or removal of private property caused by the City performing work in the public way.

Authority herein given and granted for a period of five (5) years from and after April 22, 2014.

Wicker Park Bucktown Chamber Of Commerce.
(1943 W. North Ave.)

[O2017-7962]

Be It Ordained by the City Council of the City of Chicago:

SECTION 1. Permission and authority are hereby given and granted to Wicker Park Bucktown Chamber of Commerce, upon the terms and subject to the conditions of this ordinance, to maintain and use, as now constructed, one (1) trash container on the public right-of-way adjacent to its premises known as 1943 West North Avenue. Said trash container at West North Avenue measures one point eight eight (1.88) feet in length and one point nine seven (1.97) feet in width for a total of three point seven (3.7) square feet. The location of said privilege shall be as shown on print(s) kept on file with the Department of Business Affairs and Consumer Protection and the Office of the City Clerk. Said privilege shall be constructed in accordance with plans and specifications approved by the Department of Transportation (Division of Project Development).

This grant of privilege in the public way shall be subject to the provisions of Section 10-28-015 and all other required provisions of the Municipal Code of Chicago.

The grantee shall pay to the City of Chicago as compensation for the Privilege Number 1129983 herein granted the sum of Seventy-five and no/100 Dollars ($75.00) per annum, in advance.

A 25 percent penalty will be added for payments received after due date.

The permit holder agrees to hold the City of Chicago harmless for any damage, relocation or replacement costs associated with damage, relocation or removal of private property caused by the City performing work in the public way.

Authority herein given and granted for a period of five (5) years from and after date of passage.

Wicker Park Bucktown Chamber Of Commerce.
(1958 W. North Ave.)

[O2017-8019]

Be It Ordained by the City Council of the City of Chicago:

SECTION 1. Permission and authority are hereby given and granted to Wicker Park Bucktown Chamber of Commerce, upon the terms and subject to the conditions of this ordinance, to maintain and use, as now constructed, one (1) trash container on the public

right-of-way adjacent to its premises known as 1958 West North Avenue. Said trash container at West North Avenue measures one point eight eight (1.88) feet in length and one point nine seven (1.97) feet in width for a total of three point seven (3.7) square feet. The location of said privilege shall be as shown on print(s) kept on file with the Department of Business Affairs and Consumer Protection and the Office of the City Clerk. Said privilege shall be constructed in accordance with plans and specifications approved by the Department of Transportation (Division of Project Development).

This grant of privilege in the public way shall be subject to the provisions of Section 10-28-015 and all other required provisions of the Municipal Code of Chicago.

The grantee shall pay to the City of Chicago as compensation for the Privilege Number 1129982 herein granted the sum of Seventy-five and no/100 Dollars ($75.00) per annum, in advance.

A 25 percent penalty will be added for payments received after due date.

The permit holder agrees to hold the City of Chicago harmless for any damage, relocation or replacement costs associated with damage, relocation or removal of private property caused by the City performing work in the public way.

Authority herein given and granted for a period of five (5) years from and after April 22, 2014.

Wicker Park Bucktown Chamber Of Commerce.
(2009 W. North Ave.)

[O2017-7963]

Be It Ordained by the City Council of the City of Chicago:

SECTION 1. Permission and authority are hereby given and granted to Wicker Park Bucktown Chamber of Commerce, upon the terms and subject to the conditions of this ordinance, to maintain and use, as now constructed, one (1) trash container on the public right-of-way adjacent to its premises known as 2009 West North Avenue. Said trash container at West North Avenue measures one point eight eight (1.88) feet in length and one point nine seven (1.97) feet in width for a total of three point seven (3.7) square feet. The location of said privilege shall be as shown on print(s) kept on file with the Department of Business Affairs and Consumer Protection and the Office of the City Clerk. Said privilege shall be constructed in accordance with plans and specifications approved by the Department of Transportation (Division of Project Development).

This grant of privilege in the public way shall be subject to the provisions of Section 10-28-015 and all other required provisions of the Municipal Code of Chicago.

The grantee shall pay to the City of Chicago as compensation for the Privilege Number 1129976 herein granted the sum of Seventy-five and no/100 Dollars ($75.00) per annum, in advance.

A 25 percent penalty will be added for payments received after due date.

The permit holder agrees to hold the City of Chicago harmless for any damage, relocation or replacement costs associated with damage, relocation or removal of private property caused by the City performing work in the public way.

Authority herein given and granted for a period of five (5) years from and after April 22, 2014.

Wicker Park Bucktown Chamber Of Commerce.
(2016 W. North Ave.)

[O2017-8022]

Be It Ordained by the City Council of the City of Chicago:

SECTION 1. Permission and authority are hereby given and granted to Wicker Park Bucktown Chamber of Commerce, upon the terms and subject to the conditions of this ordinance, to maintain and use, as now constructed, one (1) trash container on the public right-of-way adjacent to its premises known as 2016 West North Avenue. Said trash container at West North Avenue measures one point eight eight (1.88) feet in length and one point nine seven (1.97) feet in width for a total of three point seven (3.7) square feet. The location of said privilege shall be as shown on print(s) kept on file with the Department of Business Affairs and Consumer Protection and the Office of the City Clerk. Said privilege shall be constructed in accordance with plans and specifications approved by the Department of Transportation (Division of Project Development).

This grant of privilege in the public way shall be subject to the provisions of Section 10-28-015 and all other required provisions of the Municipal Code of Chicago.

The grantee shall pay to the City of Chicago as compensation for the Privilege Number 1129980 herein granted the sum of Seventy-five and no/100 Dollars ($75.00) per annum, in advance.

A 25 percent penalty will be added for payments received after due date.

The permit holder agrees to hold the City of Chicago harmless for any damage, relocation or replacement costs associated with damage, relocation or removal of private property caused by the City performing work in the public way.

Authority herein given and granted for a period of five (5) years from and after April 22, 2014.

Wild Hare.

[O2017-8531]

Be It Ordained by the City Council of the City of Chicago:

SECTION 1. Permission and authority are hereby given and granted to Wild Hare, upon the terms and subject to the conditions of this ordinance, to maintain and use one (1) sign projecting over the public right-of-way attached to its premises known as 2610 North Halsted Street. Said sign structure measures as follows: along North Halsted Street, at four (4) feet in length, six (6) feet in height and nine point one eight (9.18) feet above grade level. The location of said privilege shall be as shown on print(s) kept on file with the Department of Business Affairs and Consumer Protection and the Office of the City Clerk. Said privilege shall be constructed in accordance with plans and specifications approved by the Department of Transportation (Division of Project Development) and the Zoning Department -- Signs.

This grant of privilege in the public way shall be subject to the provisions of Section 10-28-015 and all other required provisions of the Municipal Code of Chicago.

The grantee shall pay to the City of Chicago as compensation for the Privilege Number 1130382 herein granted the sum of One Hundred and no/100 Dollars ($100.00) per annum, in advance.

A 25 percent penalty will be added for payments received after due date.

The permit holder agrees to hold the City of Chicago harmless for any damage, relocation or replacement costs associated with damage, relocation or removal of private property caused by the City performing work in the public way.

Authority herein given and granted for a period of five (5) years from and after October 31, 2017.

Willow Court Homeowners Association.

[O2017-8083]

Be It Ordained by the City Council of the City of Chicago:

SECTION 1. Permission and authority are hereby given and granted to Willow Court Homeowners Association, upon the terms and subject to the conditions of this ordinance, to maintain and use, as now constructed, one (1) sewer under the public right-of-way adjacent to its premises known as 2000 -- 2058 West Willow Street. Said sewer at West Willow Street measures five hundred (500) feet in length and five (5) feet in width for a total of two thousand five hundred (2,500) square feet. The location of said privilege shall be as shown on print(s) kept on file with the Department of Business Affairs and Consumer Protection and the Office of the City Clerk. Said privilege shall be constructed in accordance with plans and specifications approved by the Department of Transportation (Office of Underground Coordination) and the Department of Water Management.

This grant of privilege in the public way shall be subject to the provisions of Section 10-28-015 and all other required provisions of the Municipal Code of Chicago.

The grantee shall pay to the City of Chicago as compensation for the Privilege Number 1129986 herein granted the sum of Two Thousand and no/100 Dollars ($2,000.00) per annum, in advance.

A 25 percent penalty will be added for payments received after due date.

The permit holder agrees to hold the City of Chicago harmless for any damage, relocation or replacement costs associated with damage, relocation or removal of private property caused by the City performing work in the public way.

Authority herein given and granted for a period of five (5) years from and after September 10, 2017.

Wireless Depot Communications, Inc.

[O2017-8510]

Be It Ordained by the City Council of the City of Chicago:

SECTION 1. Permission and authority are hereby given and granted to Wireless Depot Communications, Inc., upon the terms and subject to the conditions of this ordinance, to maintain and use one (1) sign projecting over the public right-of-way attached to its premises known as 5950 West North Avenue. Said sign structure measures as follows: along West North Avenue, at sixteen (16) feet in length, two (2) feet in height and

twelve (12) feet above grade level. The location of said privilege shall be as shown on print(s) kept on file with the Department of Business Affairs and Consumer Protection and the Office of the City Clerk. Said privilege shall be constructed in accordance with plans and specifications approved by the Department of Transportation (Division of Project Development) and the Zoning Department -- Signs.

This grant of privilege in the public way shall be subject to the provisions of Section 10-28-015 and all other required provisions of the Municipal Code of Chicago.

The grantee shall pay to the City of Chicago as compensation for the Privilege Number 1127655 herein granted the sum of Three Hundred and no/100 Dollars ($300.00) per annum, in advance.

A 25 percent penalty will be added for payments received after due date.

The permit holder agrees to hold the City of Chicago harmless for any damage, relocation or replacement costs associated with damage, relocation or removal of private property caused by the City performing work in the public way.

Authority herein given and granted for a period of five (5) years from and after date of passage.

Yes.

[O2017-8362]

Be It Ordained by the City Council of the City of Chicago:

SECTION 1. Permission and authority are hereby given and granted to Yes, upon the terms and subject to the conditions of this ordinance, to maintain and use, as now constructed, one (1) windscreen on the public right-of-way adjacent to its premises known as 5211 North Damen Avenue. Said windscreen at North Damen Avenue measures five point three three (5.33) feet in length and three point three three (3.33) feet in width for a total of seventeen point seven five (17.75) square feet. The location of said privilege shall be as shown on print(s) kept on file with the Department of Business Affairs and Consumer Protection and the Office of the City Clerk. Said privilege shall be constructed in accordance with plans and specifications approved by the Department of Transportation (Division of Project Development).

This grant of privilege in the public way shall be subject to the provisions of Section 10-28-015 and all other required provisions of the Municipal Code of Chicago.

The grantee shall pay to the City of Chicago as compensation for the Privilege Number 1130411 herein granted the sum of Four Hundred and no/100 Dollars ($400.00) per annum, in advance.

A 25 percent penalty will be added for payments received after due date.

The permit holder agrees to hold the City of Chicago harmless for any damage, relocation or replacement costs associated with damage, relocation or removal of private property caused by the City performing work in the public way.

Authority herein given and granted for a period of five (5) years from and after October 31, 2017.

Yolk-Wicker Park.

[O2017-8479]

Be It Ordained by the City Council of the City of Chicago:

SECTION 1. Permission and authority are hereby given and granted to Yolk-Wicker Park, upon the terms and subject to the conditions of this ordinance, to maintain and use two (2) signs projecting over the public right-of-way attached to its premises known as 1819 West Division Street. Said sign structures measure as follows: along West Division Street, two (2) at sixteen point four two (16.42) feet in length, two point three three (2.33) feet in height and ten (10) feet above grade level. The location of said privilege shall be as shown on print(s) kept on file with the Department of Business Affairs and Consumer Protection and the Office of the City Clerk. Said privilege shall be constructed in accordance with plans and specifications approved by the Department of Transportation (Division of Project Development) and the Zoning Department -- Signs.

This grant of privilege in the public way shall be subject to the provisions of Section 10-28-015 and all other required provisions of the Municipal Code of Chicago.

The grantee shall pay to the City of Chicago as compensation for the Privilege Number 1130008 herein granted the sum of Six Hundred and no/100 Dollars ($600.00) per annum, in advance.

A 25 percent penalty will be added for payments received after due date.

The permit holder agrees to hold the City of Chicago harmless for any damage, relocation or replacement costs associated with damage, relocation or removal of private property caused by the City performing work in the public way.

Authority herein given and granted for a period of five (5) years from and after date of passage.

Zeller Textile Company.

[O2017-7964]

Be It Ordained by the City Council of the City of Chicago:

SECTION 1. Permission and authority are hereby given and granted to Zeller Textile Company, upon the terms and subject to the conditions of this ordinance, to maintain and use one (1) sign projecting over the public right-of-way attached to its premises known as 1723 West Chicago Avenue. Said sign structure measures as follows: along West Chicago Avenue, at three point eight three (3.83) feet in length, three point eight three (3.83) feet in height and seven (7) feet above grade level. The location of said privilege shall be as shown on print(s) kept on file with the Department of Business Affairs and Consumer Protection and the Office of the City Clerk. Said privilege shall be constructed in accordance with plans and specifications approved by the Department of Transportation (Division of Project Development) and the Zoning Department -- Signs.

This grant of privilege in the public way shall be subject to the provisions of Section 10-28-015 and all other required provisions of the Municipal Code of Chicago.

The grantee shall pay to the City of Chicago as compensation for the Privilege Number 1130208 herein granted the sum of One Hundred and no/100 Dollars ($100.00) per annum, in advance.

A 25 percent penalty will be added for payments received after due date.

The permit holder agrees to hold the City of Chicago harmless for any damage, relocation or replacement costs associated with damage, relocation or removal of private property caused by the City performing work in the public way.

Authority herein given and granted for a period of five (5) years from and after July 19, 2017.

Zneimer & Zneimer, P.C.

[O2017-8240]

Be It Ordained by the City Council of the City of Chicago:

SECTION 1. Permission and authority are hereby given and granted to Zneimer & Zneimer, P.C., upon the terms and subject to the conditions of this ordinance, to maintain

and use one (1) sign projecting over the public right-of-way attached to its premises known as 4141 North Western Avenue. Said sign structure measures as follows: along North Western Avenue, at six point five (6.5) feet in length, four (4) feet in height and twelve (12) feet above grade level. The location of said privilege shall be as shown on print(s) kept on file with the Department of Business Affairs and Consumer Protection and the Office of the City Clerk. Said privilege shall be constructed in accordance with plans and specifications approved by the Department of Transportation (Division of Project Development) and the Zoning Department -- Signs.

This grant of privilege in the public way shall be subject to the provisions of Section 10-28-015 and all other required provisions of the Municipal Code of Chicago.

The grantee shall pay to the City of Chicago as compensation for the Privilege Number 1130163 herein granted the sum of Three Hundred and no/100 Dollars ($300.00) per annum, in advance.

A 25 percent penalty will be added for payments received after due date.

The permit holder agrees to hold the City of Chicago harmless for any damage, relocation or replacement costs associated with damage, relocation or removal of private property caused by the City performing work in the public way.

Authority herein given and granted for a period of five (5) years from and after October 3, 2017.

---

2 Star Auto Rebuilders, Inc.

[O2017-7989]

Be It Ordained by the City Council of the City of Chicago:

SECTION 1. Permission and authority are hereby given and granted to 2 Star Auto Rebuilders, Inc., upon the terms and subject to the conditions of this ordinance, to maintain and use one (1) sign projecting over the public right-of-way attached to its premises known as 2441 West 47th Street. Said sign structure measures as follows: along West 47th Street, at five (5) feet in length, four (4) feet in height and twelve (12) feet above grade level. The location of said privilege shall be as shown on print(s) kept on file with the Department of Business Affairs and Consumer Protection and the Office of the City Clerk. Said privilege shall be constructed in accordance with plans and specifications approved by the Department of Transportation (Division of Project Development) and the Zoning Department -- Signs.

This grant of privilege in the public way shall be subject to the provisions of Section 10-28-015 and all other required provisions of the Municipal Code of Chicago.

The grantee shall pay to the City of Chicago as compensation for the Privilege Number 1130219 herein granted the sum of One Hundred and no/100 Dollars ($100.00) per annum, in advance.

A 25 percent penalty will be added for payments received after due date.

The permit holder agrees to hold the City of Chicago harmless for any damage, relocation or replacement costs associated with damage, relocation or removal of private property caused by the City performing work in the public way.

Authority herein given and granted for a period of five (5) years from and after September 27, 2017.

---

25 East Washington Associates L.P.

[O2017-8360]

Be It Ordained by the City Council of the City of Chicago:

SECTION 1. Permission and authority are hereby given and granted to 25 East Washington Associates L.P., upon the terms and subject to the conditions of this ordinance, to maintain and use, as now constructed, one (1) staircase on the public right-of-way adjacent to its premises known as 25 West Washington Street. Said staircase at North Holden Court measures twenty-five point two five (25.25) feet in length and twelve point three three (12.33) feet in width for a total of three hundred eleven point three three (311.33) square feet. Existing staircase is located on the west side of the building in the alley known as North Holden Court. The location of said privilege shall be as shown on print(s) kept on file with the Department of Business Affairs and Consumer Protection and the Office of the City Clerk. Said privilege shall be constructed in accordance with plans and specifications approved by the Department of Transportation (Division of Project Development).

This grant of privilege in the public way shall be subject to the provisions of Section 10-28-015 and all other required provisions of the Municipal Code of Chicago.

The grantee shall pay to the City of Chicago as compensation for the Privilege Number 1129614 herein granted the sum of One Thousand Seventy-one and no/100 Dollars ($1,071.00) per annum, in advance.

A 25 percent penalty will be added for payments received after due date.

The permit holder agrees to hold the City of Chicago harmless for any damage, relocation or replacement costs associated with damage, relocation or removal of private property caused by the City performing work in the public way.

Authority herein given and granted for a period of five (5) years from and after June 6, 2017.

71st & Jeffery Loans.

[O2017-7969]

Be It Ordained by the City Council of the City of Chicago:

SECTION 1. Permission and authority are hereby given and granted to 71st & Jeffery Loans, upon the terms and subject to the conditions of this ordinance, to maintain and use one (1) sign projecting over the public right-of-way attached to its premises known as 7100 South Jeffery Boulevard. Said sign structure measures as follows: along South Jeffery Boulevard, at eight point three three (8.33) feet in length, one point five (1.5) feet in height and fourteen (14) feet above grade level. The location of said privilege shall be as shown on print(s) kept on file with the Department of Business Affairs and Consumer Protection and the Office of the City Clerk. Said privilege shall be constructed in accordance with plans and specifications approved by the Department of Transportation (Division of Project Development) and the Zoning Department -- Signs.

This grant of privilege in the public way shall be subject to the provisions of Section 10-28-015 and all other required provisions of the Municipal Code of Chicago.

The grantee shall pay to the City of Chicago as compensation for the Privilege Number 1128239 herein granted the sum of One Hundred and no/100 Dollars ($100.00) per annum, in advance.

A 25 percent penalty will be added for payments received after due date.

The permit holder agrees to hold the City of Chicago harmless for any damage, relocation or replacement costs associated with damage, relocation or removal of private property caused by the City performing work in the public way.

Authority herein given and granted for a period of five (5) years from and after date of passage.

116 -- 120 Chestnut Properties LLC.
(Sidewalk Vault)

[O2017-8023]

Be It Ordained by the City Council of the City of Chicago:

SECTION 1. Permission and authority are hereby given and granted to 116 -- 120 Chestnut Properties LLC, upon the terms and subject to the conditions of this ordinance, to maintain and use, as now constructed, one (1) sidewalk vault under the public right-of-way adjacent to its premises known as 116 -- 120 West Chestnut Street. Said sidewalk vault at West Chestnut Street measures fourteen point nine two (14.92) feet in length and three point one seven (3.17) feet in width for a total of forty-seven point three (47.3) square feet. The location of said privilege shall be as shown on print(s) kept on file with the Department of Business Affairs and Consumer Protection and the Office of the City Clerk. Said privilege shall be constructed in accordance with plans and specifications approved by the Department of Transportation (Office of Underground Coordination).

This grant of privilege in the public way shall be subject to the provisions of Section 10-28-015 and all other required provisions of the Municipal Code of Chicago.

The grantee shall pay to the City of Chicago as compensation for the Privilege Number 1130116 herein granted the sum of Four Hundred and no/100 Dollars ($400.00) per annum, in advance.

A 25 percent penalty will be added for payments received after due date.

The permit holder agrees to hold the City of Chicago harmless for any damage, relocation or replacement costs associated with damage, relocation or removal of private property caused by the City performing work in the public way.

Authority herein given and granted for a period of five (5) years from and after October 3, 2017.

---

116 -- 120 Chestnut Properties LLC.
(Stairways)

[O2017-8025]

Be It Ordained by the City Council of the City of Chicago:

SECTION 1. Permission and authority are hereby given and granted to 116 -- 120 Chestnut Properties LLC, upon the terms and subject to the conditions of this

ordinance, to maintain and use, as now constructed, three (3) stairways on the public right-of-way adjacent to its premises known as 116 -- 120 West Chestnut Street. Said stairways at West Chestnut Street measure two (2) at six (6) feet in length and three point five eight (3.58) feet in width for a total of forty-two point nine six (42.96) square feet and one (1) at six point seven five (6.75) feet in length and three point five eight (3.58) feet in width for a total of twenty-four point one seven (24.17) square feet. The location of said privilege shall be as shown on print(s) kept on file with the Department of Business Affairs and Consumer Protection and the Office of the City Clerk. Said privilege shall be constructed in accordance with plans and specifications approved by the Department of Transportation (Division of Project Development).

This grant of privilege in the public way shall be subject to the provisions of Section 10-28-015 and all other required provisions of the Municipal Code of Chicago.

The grantee shall pay to the City of Chicago as compensation for the Privilege Number 1130114 herein granted the sum of Zero and no/100 Dollars ($0.00) per annum, in advance.

A 25 percent penalty will be added for payments received after due date.

The permit holder agrees to hold the City of Chicago harmless for any damage, relocation or replacement costs associated with damage, relocation or removal of private property caused by the City performing work in the public way.

Authority herein given and granted for a period of five (5) years from and after October 31, 2017.

---

440 Morgan LLC.

[O2017-8040]

Be It Ordained by the City Council of the City of Chicago:

SECTION 1. Permission and authority are hereby given and granted to 440 Morgan LLC, upon the terms and subject to the conditions of this ordinance, to construct, install, maintain and use one (1) planter railing on the public right-of-way for beautification purposes adjacent to its premises known as 450 North Morgan Street. Said planter railing at North Morgan Street measures eighty (80) feet in length and point one six (.16) foot in width for a total of twelve point eight (12.8) square feet. Grantee must allow the required clear and unobstructed space for pedestrian passage at all times per rules and regulations approved by the Department of Transportation. The location of said privilege shall be as shown on print(s) kept on file with the Department of Business Affairs and Consumer Protection and the Office of the City Clerk. Said privilege shall be constructed in

accordance with plans and specifications approved by the Department of Planning and Development and the Department of Transportation (Division of Project Development).

This grant of privilege in the public way shall be subject to the provisions of Section 10-28-015 and all other required provisions of the Municipal Code of Chicago.

The grantee shall pay to the City of Chicago as compensation for the Privilege Number 1129706 herein granted the sum of Zero and no/100 Dollars ($0.00) per annum, in advance.

A 25 percent penalty will be added for payments received after due date.

The permit holder agrees to hold the City of Chicago harmless for any damage, relocation or replacement costs associated with damage, relocation or removal of private property caused by the City performing work in the public way.

Authority herein given and granted for a period of five (5) years from and after date of passage.

---

600 Fulton Owner LLC.

[O2017-8192]

Be It Ordained by the City Council of the City of Chicago:

SECTION 1. Permission and authority are hereby given and granted to 600 Fulton Owner LLC, upon the terms and subject to the conditions of this ordinance, to maintain and use, as now constructed, one (1) staircase on the public right-of-way adjacent to its premises known as 600 West Fulton Street. Said staircase at North Jefferson Street measures eighteen point one six (18.16) feet in length and six point three eight (6.38) feet in width for a total of one hundred fifteen point eight six (115.86) square feet. The location of said privilege shall be as shown on print(s) kept on file with the Department of Business Affairs and Consumer Protection and the Office of the City Clerk. Said privilege shall be constructed in accordance with plans and specifications approved by the Department of Transportation (Division of Project Development).

This grant of privilege in the public way shall be subject to the provisions of Section 10-28-015 and all other required provisions of the Municipal Code of Chicago.

The grantee shall pay to the City of Chicago as compensation for the Privilege Number 1130095 herein granted the sum of Eight Hundred Thirteen and no/100 Dollars ($813.00) per annum, in advance.

A 25 percent penalty will be added for payments received after due date.

The permit holder agrees to hold the City of Chicago harmless for any damage, relocation or replacement costs associated with damage, relocation or removal of private property caused by the City performing work in the public way.

Authority herein given and granted for a period of five (5) years from and after September 16, 2017.

---

900 North Michigan LLC.

[O2017-8193]

Be It Ordained by the City Council of the City of Chicago:

SECTION 1. Permission and authority are hereby given and granted to 900 North Michigan LLC, upon the terms and subject to the conditions of this ordinance, to maintain and use, as now constructed, eleven (11) bollards on the public right-of-way adjacent to its premises known as 900 North Michigan Avenue. Said bollards at East Walton Street measure five (5) at one (1) foot in length and four point six (4.6) feet in width for a total of twenty-three (23) square feet. Said bollards at East Delaware Place measure six (6) at one (1) foot in length and four point six (4.6) feet in width for a total of twenty-seven point six (27.6) square feet. The location of said privilege shall be as shown on print(s) kept on file with the Department of Business Affairs and Consumer Protection and the Office of the City Clerk. Said privilege shall be constructed in accordance with plans and specifications approved by the Department of Planning and Development and the Department of Transportation (Division of Project Development).

This grant of privilege in the public way shall be subject to the provisions of Section 10-28-015 and all other required provisions of the Municipal Code of Chicago.

The grantee shall pay to the City of Chicago as compensation for the Privilege Number 1130205 herein granted the sum of Eight Hundred Twenty-five and no/100 Dollars ($825.00) per annum, in advance.

A 25 percent penalty will be added for payments received after due date.

The permit holder agrees to hold the City of Chicago harmless for any damage, relocation or replacement costs associated with damage, relocation or removal of private property caused by the City performing work in the public way.

Authority herein given and granted for a period of five (5) years from and after September 9, 2017.

1056 West Lake LLC.
(210 N. Carpenter St.)
(Bicycle Racks)

[O2017-8042]

Be It Ordained by the City Council of the City of Chicago:

SECTION 1. Permission and authority are hereby given and granted to 1056 West Lake LLC, upon the terms and subject to the conditions of this ordinance, to construct, install, maintain and use thirteen (13) bicycle racks on the public right-of-way adjacent to its premises known as 210 North Carpenter Street. Said bicycle racks at West Lake Street measure ten (10) at two point three three (2.33) feet in length and two point five (2.5) feet in width for a total of fifty-eight point two five (58.25) square feet. Said bicycle racks at North Carpenter Street measure three (3) at two point three three (2.33) feet in length and two point five (2.5) feet in width for a total of seventeen point four eight (17.48) square feet. The location of said privilege shall be as shown on print(s) kept on file with the Department of Business Affairs and Consumer Protection and the Office of the City Clerk. Said privilege shall be constructed in accordance with plans and specifications approved by the Department of Planning and Development and the Department of Transportation (Division of Project Development).

This grant of privilege in the public way shall be subject to the provisions of Section 10-28-015 and all other required provisions of the Municipal Code of Chicago.

The grantee shall pay to the City of Chicago as compensation for the Privilege Number 1129727 herein granted the sum of Zero and no/100 Dollars ($0.00) per annum, in advance.

A 25 percent penalty will be added for payments received after due date.

The permit holder agrees to hold the City of Chicago harmless for any damage, relocation or replacement costs associated with damage, relocation or removal of private property caused by the City performing work in the public way.

Authority herein given and granted for a period of five (5) years from and after date of passage.

———

1056 West Lake LLC.
(210 N. Carpenter St.)
(Security Cameras)

[O2017-8043]

Be It Ordained by the City Council of the City of Chicago:

SECTION 1. Permission and authority are hereby given and granted to 1056 West Lake LLC, upon the terms and subject to the conditions of this ordinance, to construct, install, maintain and use five (5) security cameras projecting over the public right-of-way for

security purposes adjacent to its premises known as 210 North Carpenter Street. Said security cameras at North Aberdeen Street measure two (2) at one (1) foot in length, point three three (.33) foot in width and eight point five (8.5) feet above grade level. Said security cameras at West Lake Street measure two (2) at one (1) foot in length, point three three (.33) foot in width and eight point five (8.5) feet above grade level. Said security camera at North Carpenter Street measures one (1) at one (1) foot in length, point three three (.33) foot in width and eight point five (8.5) feet above grade level. The location of said privilege shall be as shown on print(s) kept on file with the Department of Business Affairs and Consumer Protection and the Office of the City Clerk. Said privilege shall be constructed in accordance with plans and specifications approved by the Department of Planning and Development and the Department of Transportation (Division of Project Development).

This grant of privilege in the public way shall be subject to the provisions of Section 10-28-015 and all other required provisions of the Municipal Code of Chicago.

The grantee shall pay to the City of Chicago as compensation for the Privilege Number 1129731 herein granted the sum of Zero and no/100 Dollars ($0.00) per annum, in advance.

A 25 percent penalty will be added for payments received after due date.

The permit holder agrees to hold the City of Chicago harmless for any damage, relocation or replacement costs associated with damage, relocation or removal of private property caused by the City performing work in the public way.

Authority herein given and granted for a period of five (5) years from and after date of passage.

1056 West Lake LLC.
(210 W. Lake St.)

[O2017-8196]

Be It Ordained by the City Council of the City of Chicago:

SECTION 1. Permission and authority are hereby given and granted to 1056 West Lake LLC, upon the terms and subject to the conditions of this ordinance, to construct, install, maintain and use seven (7) planter railings on the public right-of-way for beautification purposes adjacent to its premises known as 210 West Lake Street. Said planter railings at West Lake Street measure five (5) at eighty (80) feet in length and point seven five (.75) foot in width for a total of three hundred (300) square feet. Said planter railings at North Carpenter Street measure two (2) at sixty (60) feet in length and point seven five (.75) foot in width for a total of ninety (90) square feet. Grantee must allow the required clear and unobstructed space for pedestrian passage at all times per rules and regulations approved

by the Department of Transportation. The location of said privilege shall be as shown on print(s) kept on file with the Department of Business Affairs and Consumer Protection and the Office of the City Clerk. Said privilege shall be constructed in accordance with plans and specifications approved by the Department of Planning and Development and the Department of Transportation (Division of Project Development).

This grant of privilege in the public way shall be subject to the provisions of Section 10-28-015 and all other required provisions of the Municipal Code of Chicago.

The grantee shall pay to the City of Chicago as compensation for the Privilege Number 1129726 herein granted the sum of Zero and no/100 Dollars ($0.00) per annum, in advance.

A 25 percent penalty will be added for payments received after due date.

The permit holder agrees to hold the City of Chicago harmless for any damage, relocation or replacement costs associated with damage, relocation or removal of private property caused by the City performing work in the public way.

Authority herein given and granted for a period of five (5) years from and after date of passage.

1365 North Wells Street LLC.
(Bay Windows)

[O2017-8334]

Be It Ordained by the City Council of the City of Chicago:

SECTION 1. Permission and authority are hereby given and granted to 1365 North Wells Street LLC, upon the terms and subject to the conditions of this ordinance, to maintain and use, as now constructed, two (2) bay windows projecting over the public right-of-way adjacent to its premises known as 1365 North Wells Street. Said bay window at North Wells Street measures one (1) at ten (10) feet in length and two point eight three (2.83) feet in width for a total of twenty-eight point three (28.3) square feet. Said bay window at North Wells Street measures one (1) at ten (10) feet in length and two point eight three (2.83) feet in width for a total of twenty-eight point three (28.3) square feet. The location of said privilege shall be as shown on print(s) kept on file with the Department of Business Affairs and Consumer Protection and the Office of the City Clerk. Said privilege shall be constructed in accordance with plans and specifications approved by the Department of Transportation (Division of Project Development).

This grant of privilege in the public way shall be subject to the provisions of Section 10-28-015 and all other required provisions of the Municipal Code of Chicago.

The grantee shall pay to the City of Chicago as compensation for the Privilege Number 1130243 herein granted the sum of One Hundred Fifty and no/100 Dollars ($150.00) per annum, in advance.

A 25 percent penalty will be added for payments received after due date.

The permit holder agrees to hold the City of Chicago harmless for any damage, relocation or replacement costs associated with damage, relocation or removal of private property caused by the City performing work in the public way.

Authority herein given and granted for a period of five (5) years from and after date of passage.

1365 North Wells Street LLC.
(Step)

[O2017-8337]

Be It Ordained by the City Council of the City of Chicago:

SECTION 1. Permission and authority are hereby given and granted to 1365 North Wells Street LLC, upon the terms and subject to the conditions of this ordinance, to maintain and use, as now constructed, one (1) step on the public right-of-way adjacent to its premises known as 1365 North Wells Street. Said step at North Wells Street measures nine point five eight (9.58) feet in length and three point two five (3.25) feet in width for a total of thirty-one point one four (31.14) square feet. The location of said privilege shall be as shown on print(s) kept on file with the Department of Business Affairs and Consumer Protection and the Office of the City Clerk. Said privilege shall be constructed in accordance with plans and specifications approved by the Department of Transportation (Division of Project Development).

This grant of privilege in the public way shall be subject to the provisions of Section 10-28-015 and all other required provisions of the Municipal Code of Chicago.

The grantee shall pay to the City of Chicago as compensation for the Privilege Number 1130244 herein granted the sum of Four Hundred and no/100 Dollars ($400.00) per annum, in advance.

A 25 percent penalty will be added for payments received after due date.

The permit holder agrees to hold the City of Chicago harmless for any damage, relocation or replacement costs associated with damage, relocation or removal of private property caused by the City performing work in the public way.

Authority herein given and granted for a period of five (5) years from and after date of passage.

AMENDMENT OF GRANTS OF PRIVILEGE IN PUBLIC WAY.

The Committee on Transportation and Public Way submitted the following report:

CHICAGO, December 13, 2017.

To the President and Members of the City Council:

Your Committee on Transportation and Public Way begs leave to report and recommend that Your Honorable Body *Pass* amendments to various ordinances passed by the City Council of the City of Chicago for grants of privilege in the public way. These ordinances were referred to the committee on November 8, 2017.

This recommendation was concurred in unanimously by a viva voce vote of the members of the committee, with no dissenting vote.

Respectfully submitted,

(Signed) ANTHONY BEALE,
Chairman.

On motion of Alderman Beale, the said proposed ordinances transmitted with the foregoing committee report were *Passed* by yeas and nays as follows:

Yeas -- Aldermen Moreno, Hopkins, Dowell, King, Hairston, Mitchell, Harris, Beale, Sadlowski Garza, Thompson, Cárdenas, Quinn, Burke, Lopez, Foulkes, D. Moore, Curtis, O'Shea, Cochran, Brookins, Muñoz, Zalewski, Scott, Solis, Maldonado, Burnett, Ervin, Taliaferro, Reboyras, Santiago, Mell, Austin, Ramirez-Rosa, Villegas, Mitts, Sposato, Laurino, O'Connor, Napolitano, Reilly, Smith, Tunney, Arena, Cappleman, Pawar, Osterman, J. Moore, Silverstein -- 48.

Nays -- None.

Alderman Harris moved to reconsider the foregoing vote. The motion was lost.

The following are said ordinances as passed (the italic heading in each case not being a part of the ordinance):

Khattak Properties LLC.

[O2017-7945]

Be It Ordained by the City Council of the City of Chicago:

SECTION 1. The ordinance passed by the City Council of the City of Chicago for Khattak Properties LLC on September 10, 2014 and printed upon page 88181 of the *Journal of the Proceedings of the City Council of the City of Chicago* is hereby amended by deleting the words: "Khattak Properties LLC" and inserting in their place the words: "Hecate Energy Randolph LLC".

SECTION 2. This ordinance amendment shall be in effect upon its passage.

The Market By Foxtrot.

[O2017-7950]

Be It Ordained by the City Council of the City of Chicago:

SECTION 1. The ordinance passed by the City Council of the City of Chicago for The Market by Foxtrot on February 22, 2017 and printed upon page 43703 of the *Journal of the Proceedings of the City Council of the City of Chicago* is hereby amended by deleting the words:

"Section 1. Permission and authority are hereby given and granted to The Market by Foxtrot, upon the terms and subject to the conditions of this ordinance, to maintain and use four (4) signs projecting over the public right-of-way attached to its premises known as 900 -- 902 West Armitage Avenue. Said sign structures measure as follows: along West Armitage Avenue, one (1) at thirteen (13) feet in length, one point zero eight (1.08) feet in height and twelve (12) feet above grade level, one (1) at seven point three three (7.33) feet in length, one point zero eight (1.08) feet in height and twelve (12) feet above grade level, one (1) at three (3) feet in length, one point two five (1.25) feet in height and nine (9) feet above grade level and one (1) at two point six seven (2.67) feet in length, three (3) feet in height and nine (9) feet above grade level."

and inserting in their place the words:

"Section 1. Permission and authority are hereby given and granted to The Market by Foxtrot, upon the terms and subject to the conditions of this ordinance, to maintain and

use two (2) signs projecting over the public right-of-way attached to its premises known as 900 -- 902 West Armitage Avenue. Said sign structures measure as follows: along West Armitage Avenue, one (1) at seven point three three (7.33) feet in length, one point zero eight (1.08) feet in height and twelve (12) feet above grade level and one (1) at two point six seven (2.67) feet in length, three (3) feet in height and nine (9) feet above grade level".

SECTION 2. This ordinance amendment shall be in effect upon its passage.

The Moxy Hotel.

[O2017-7948]

Be It Ordained by the City Council of the City of Chicago:

SECTION 1. The ordinance passed by the City Council of the City of Chicago for The Moxy Hotel on April 19, 2017 and printed upon page 47558 of the *Journal of the Proceedings of the City Council of the City of Chicago* is hereby amended by deleting the word: "The".

SECTION 2. This ordinance amendment shall be in effect upon its passage.

Margot Sersen.

[O2017-7951]

Be It Ordained by the City Council of the City of Chicago:

SECTION 1. The ordinance passed by the City Council of the City of Chicago for Margot Sersen on October 11, 2017 and printed upon page 57331 of the *Journal of the Proceedings of the City Council of the City of Chicago* is hereby amended by deleting the words: "The grantee shall pay to the City of Chicago as compensation for the Privilege Number 1129363 herein granted the sum of One Thousand Two Hundred and no/100 Dollars ($1,200.00) per annum, in advance." and inserting in their place the words: "The grantee shall pay to the City of Chicago as compensation for the Privilege Number 1129363 herein granted the sum of Zero and no/100 Dollars ($0.00) per annum, in advance".

SECTION 2. This ordinance amendment shall be in effect upon its passage.

GRANTS OF PRIVILEGE IN PUBLIC WAY FOR AWNINGS.

The Committee on Transportation and Public Way submitted the following report:

CHICAGO, December 13, 2017.

To the President and Members of the City Council:

Your Committee on Transportation and Public Way begs leave to report and recommend that Your Honorable Body *Pass* the proposed ordinances transmitted herewith to authorize the issuance of permits to various applicants for the installation, maintenance and use of awnings. These ordinances were referred to the committee on November 8, 15 and 21, 2017.

This recommendation was concurred in unanimously by a viva voce vote of the members of the committee, with no dissenting vote.

Respectfully submitted,

(Signed) ANTHONY BEALE,
Chairman.

On motion of Alderman Beale, the said proposed ordinances transmitted with the foregoing committee report were *Passed* by yeas and nays as follows:

Yeas -- Aldermen Moreno, Hopkins, Dowell, King, Hairston, Mitchell, Harris, Beale, Sadlowski Garza, Thompson, Cárdenas, Quinn, Burke, Lopez, Foulkes, D. Moore, Curtis, O'Shea, Cochran, Brookins, Muñoz, Zalewski, Scott, Solis, Maldonado, Burnett, Ervin, Taliaferro, Reboyras, Santiago, Mell, Austin, Ramirez-Rosa, Villegas, Mitts, Sposato, Laurino, O'Connor, Napolitano, Reilly, Smith, Tunney, Arena, Cappleman, Pawar, Osterman, J. Moore, Silverstein -- 48.

Nays -- None.

Alderman Harris moved to reconsider the foregoing vote. The motion was lost.

The following are said ordinances as passed (the italic heading in each case not being a part of the ordinance):

Ali Hair Style.

[O2017-8223]

Be It Ordained by the City Council of the City of Chicago:

SECTION 1. Permission and authority are hereby given and granted to Ali Hair Style, upon the terms and subject to the conditions of this ordinance, to construct, install, maintain and use one (1) awning projecting over the public right-of-way adjacent to its premises known as 2254 West Devon Avenue. Said awning at West Devon Avenue measures twenty-seven (27) feet in length and two point five (2.5) feet in width for a total of sixty-seven point five (67.5) square feet. The location of said privilege shall be as shown on print(s) kept on file with the Department of Business Affairs and Consumer Protection and the Office of the City Clerk. Said privilege shall be constructed in accordance with plans and specifications approved by the Zoning Department -- Signs.

This grant of privilege in the public way shall be subject to the provisions of Section 10-28-015 and all other required provisions of the Municipal Code of Chicago.

The grantee shall pay to the City of Chicago as compensation for the Privilege Number 1122112 herein granted the sum of Fifty-two and no/100 Dollars ($52.00) per annum, in advance.

A 25 percent penalty will be added for payments received after due date.

The permit holder agrees to hold the City of Chicago harmless for any damage, relocation or replacement costs associated with damage, relocation or removal of private property caused by the City performing work in the public way.

Authority herein given and granted for a period of five (5) years from and after date of passage.

Blaze Pizza.

[O2017-8405]

Be It Ordained by the City Council of the City of Chicago:

SECTION 1. Permission and authority are hereby given and granted to Blaze Pizza, upon the terms and subject to the conditions of this ordinance, to construct, install, maintain and use two (2) awnings projecting over the public right-of-way adjacent to its premises known as 511 South State Street. Said awnings at South State Street measure two (2) at fourteen (14) feet in length and two (2) feet in width for a total of fifty-six (56) square feet. The location of said privilege shall be as shown on print(s) kept on file with the

Department of Business Affairs and Consumer Protection and the Office of the City Clerk. Said privilege shall be constructed in accordance with plans and specifications approved by the Zoning Department -- Signs.

This grant of privilege in the public way shall be subject to the provisions of Section 10-28-015 and all other required provisions of the Municipal Code of Chicago.

The grantee shall pay to the City of Chicago as compensation for the Privilege Number 1130326 herein granted the sum of One Hundred and no/100 Dollars ($100.00) per annum, in advance.

A 25 percent penalty will be added for payments received after due date.

The permit holder agrees to hold the City of Chicago harmless for any damage, relocation or replacement costs associated with damage, relocation or removal of private property caused by the City performing work in the public way.

Authority herein given and granted for a period of five (5) years from and after date of passage.

The Bookie's Paper Backs And More.

[O2017-8119]

Be It Ordained by the City Council of the City of Chicago:

SECTION 1. Permission and authority are hereby given and granted to The Bookie's Paper Backs and More, upon the terms and subject to the conditions of this ordinance, to construct, install, maintain and use one (1) awning projecting over the public right-of-way adjacent to its premises known as 10324 South Western Avenue. Said awning at South Western Avenue measures eighteen (18) feet in length and three point two five (3.25) feet in width for a total of fifty-eight point five (58.5) square feet. The location of said privilege shall be as shown on print(s) kept on file with the Department of Business Affairs and Consumer Protection and the Office of the City Clerk. Said privilege shall be constructed in accordance with plans and specifications approved by the Zoning Department -- Signs.

This grant of privilege in the public way shall be subject to the provisions of Section 10-28-015 and all other required provisions of the Municipal Code of Chicago.

The grantee shall pay to the City of Chicago as compensation for the Privilege Number 1129198 herein granted the sum of Fifty and no/100 Dollars ($50.00) per annum, in advance.

A 25 percent penalty will be added for payments received after due date.

The permit holder agrees to hold the City of Chicago harmless for any damage, relocation or replacement costs associated with damage, relocation or removal of private property caused by the City performing work in the public way.

Authority herein given and granted for a period of five (5) years from and after date of passage.

Boost Mobile.

[O2017-8129]

Be It Ordained by the City Council of the City of Chicago:

SECTION 1. Permission and authority are hereby given and granted to Boost Mobile, upon the terms and subject to the conditions of this ordinance, to construct, install, maintain and use one (1) awning projecting over the public right-of-way adjacent to its premises known as 3000 South Pulaski Road. Said awning at South Pulaski Road measures thirty (30) feet in length and two (2) feet in width for a total of sixty (60) square feet. The location of said privilege shall be as shown on print(s) kept on file with the Department of Business Affairs and Consumer Protection and the Office of the City Clerk. Said privilege shall be constructed in accordance with plans and specifications approved by the Zoning Department -- Signs.

This grant of privilege in the public way shall be subject to the provisions of Section 10-28-015 and all other required provisions of the Municipal Code of Chicago.

The grantee shall pay to the City of Chicago as compensation for the Privilege Number 1129262 herein granted the sum of Fifty-five and no/100 Dollars ($55.00) per annum, in advance.

A 25 percent penalty will be added for payments received after due date.

The permit holder agrees to hold the City of Chicago harmless for any damage, relocation or replacement costs associated with damage, relocation or removal of private property caused by the City performing work in the public way.

Authority herein given and granted for a period of five (5) years from and after date of passage.

Braciole Station LLC.

[O2017-8207]

Be It Ordained by the City Council of the City of Chicago:

SECTION 1. Permission and authority are hereby given and granted to Braciole Station LLC, upon the terms and subject to the conditions of this ordinance, to construct, install, maintain and use one (1) awning projecting over the public right-of-way adjacent to its premises known as 2205 West Montrose Avenue. Said awning at West Montrose Avenue measures twenty-two point three three (22.33) feet in length and two point two five (2.25) feet in width for a total of fifty point two four (50.24) square feet. The location of said privilege shall be as shown on print(s) kept on file with the Department of Business Affairs and Consumer Protection and the Office of the City Clerk. Said privilege shall be constructed in accordance with plans and specifications approved by the Zoning Department -- Signs.

This grant of privilege in the public way shall be subject to the provisions of Section 10-28-015 and all other required provisions of the Municipal Code of Chicago.

The grantee shall pay to the City of Chicago as compensation for the Privilege Number 1129493 herein granted the sum of Fifty and no/100 Dollars ($50.00) per annum, in advance.

A 25 percent penalty will be added for payments received after due date.

The permit holder agrees to hold the City of Chicago harmless for any damage, relocation or replacement costs associated with damage, relocation or removal of private property caused by the City performing work in the public way.

Authority herein given and granted for a period of five (5) years from and after date of passage.

Brown Bag Seafood Company.

[O2017-8209]

Be It Ordained by the City Council of the City of Chicago:

SECTION 1. Permission and authority are hereby given and granted to Brown Bag Seafood Company, upon the terms and subject to the conditions of this ordinance, to construct, install, maintain and use three (3) awnings projecting over the public right-of-way adjacent to its premises known as 3400 North Lincoln Avenue. Said awnings

at North Lincoln Avenue measure two (2) at twenty (20) feet in length and three (3) feet in width for a total of one hundred twenty (120) square feet. Said awning at West Roscoe Street measures one (1) at ten (10) feet in length and three (3) feet in width for a total of thirty (30) square feet. The location of said privilege shall be as shown on print(s) kept on file with the Department of Business Affairs and Consumer Protection and the Office of the City Clerk. Said privilege shall be constructed in accordance with plans and specifications approved by the Zoning Department -- Signs.

This grant of privilege in the public way shall be subject to the provisions of Section 10-28-015 and all other required provisions of the Municipal Code of Chicago.

The grantee shall pay to the City of Chicago as compensation for the Privilege Number 1127799 herein granted the sum of One Hundred Fifty and no/100 Dollars ($150.00) per annum, in advance.

A 25 percent penalty will be added for payments received after due date.

The permit holder agrees to hold the City of Chicago harmless for any damage, relocation or replacement costs associated with damage, relocation or removal of private property caused by the City performing work in the public way.

Authority herein given and granted for a period of five (5) years from and after date of passage.

Cash America Jewelry & Loan.

[O2017-8131]

Be It Ordained by the City Council of the City of Chicago:

SECTION 1. Permission and authority are hereby given and granted to Cash America Jewelry & Loan, upon the terms and subject to the conditions of this ordinance, to maintain and use, as now constructed, one (1) awning projecting over the public right-of-way adjacent to its premises known as 3600 West 26th Street. Said awning at West 26th Street measures sixty point seven five (60.75) feet in length and two (2) feet in width for a total of one hundred twenty-one point five (121.5) square feet. The location of said privilege shall be as shown on print(s) kept on file with the Department of Business Affairs and Consumer Protection and the Office of the City Clerk. Said privilege shall be constructed in accordance with plans and specifications approved by the Zoning Department -- Signs.

This grant of privilege in the public way shall be subject to the provisions of Section 10-28-015 and all other required provisions of the Municipal Code of Chicago.

The grantee shall pay to the City of Chicago as compensation for the Privilege Number 1130030 herein granted the sum of Eighty-five and 75/100 Dollars ($85.75) per annum, in advance.

A 25 percent penalty will be added for payments received after due date.

The permit holder agrees to hold the City of Chicago harmless for any damage, relocation or replacement costs associated with damage, relocation or removal of private property caused by the City performing work in the public way.

Authority herein given and granted for a period of five (5) years from and after October 31, 2017.

Center Nails And Spa.

[O2017-8063]

Be It Ordained by the City Council of the City of Chicago:

SECTION 1. Permission and authority are hereby given and granted to Center Nails and Spa, upon the terms and subject to the conditions of this ordinance, to maintain and use, as now constructed, one (1) awning projecting over the public right-of-way adjacent to its premises known as 818 North State Street. Said awning at North State Street measures twenty (20) feet in length and two (2) feet in width for a total of forty (40) square feet. The location of said privilege shall be as shown on print(s) kept on file with the Department of Business Affairs and Consumer Protection and the Office of the City Clerk. Said privilege shall be constructed in accordance with plans and specifications approved by the Zoning Department -- Signs.

This grant of privilege in the public way shall be subject to the provisions of Section 10-28-015 and all other required provisions of the Municipal Code of Chicago.

The grantee shall pay to the City of Chicago as compensation for the Privilege Number 1130112 herein granted the sum of Fifty and no/100 Dollars ($50.00) per annum, in advance.

A 25 percent penalty will be added for payments received after due date.

The permit holder agrees to hold the City of Chicago harmless for any damage, relocation or replacement costs associated with damage, relocation or removal of private property caused by the City performing work in the public way.

Authority herein given and granted for a period of five (5) years from and after September 8, 2016.

Chicago Hajj And Umrah Group, Inc.

[O2017-8222]

Be It Ordained by the City Council of the City of Chicago:

SECTION 1. Permission and authority are hereby given and granted to Chicago Hajj and Umrah Group, Inc., upon the terms and subject to the conditions of this ordinance, to maintain and use, as now constructed, one (1) awning projecting over the public right-of-way adjacent to its premises known as 2818 West Peterson Avenue. Said awning at West Peterson Avenue measures twenty (20) feet in length and two (2) feet in width for a total of forty (40) square feet. The location of said privilege shall be as shown on print(s) kept on file with the Department of Business Affairs and Consumer Protection and the Office of the City Clerk. Said privilege shall be constructed in accordance with plans and specifications approved by the Zoning Department -- Signs.

This grant of privilege in the public way shall be subject to the provisions of Section 10-28-015 and all other required provisions of the Municipal Code of Chicago.

The grantee shall pay to the City of Chicago as compensation for the Privilege Number 1130237 herein granted the sum of Fifty and no/100 Dollars ($50.00) per annum, in advance.

A 25 percent penalty will be added for payments received after due date.

The permit holder agrees to hold the City of Chicago harmless for any damage, relocation or replacement costs associated with damage, relocation or removal of private property caused by the City performing work in the public way.

Authority herein given and granted for a period of five (5) years from and after June 27, 2017.

Citi Refund Tax Service/Farmers Insurance.

[O2017-8164]

Be It Ordained by the City Council of the City of Chicago:

SECTION 1. Permission and authority are hereby given and granted to Citi Refund Tax Service/Farmers Insurance, upon the terms and subject to the conditions of this ordinance, to construct, install, maintain and use one (1) awning projecting over the public right-of-way adjacent to its premises known as 3966 West Grand Avenue. Said awning at West Grand Avenue measures fourteen point three three (14.33) feet in length and

two point zero eight (2.08) feet in width for a total of twenty-nine point eight one (29.81) square feet. The location of said privilege shall be as shown on print(s) kept on file with the Department of Business Affairs and Consumer Protection and the Office of the City Clerk. Said privilege shall be constructed in accordance with plans and specifications approved by the Zoning Department -- Signs.

This grant of privilege in the public way shall be subject to the provisions of Section 10-28-015 and all other required provisions of the Municipal Code of Chicago.

The grantee shall pay to the City of Chicago as compensation for the Privilege Number 1128526 herein granted the sum of Fifty and no/100 Dollars ($50.00) per annum, in advance.

A 25 percent penalty will be added for payments received after due date.

The permit holder agrees to hold the City of Chicago harmless for any damage, relocation or replacement costs associated with damage, relocation or removal of private property caused by the City performing work in the public way.

Authority herein given and granted for a period of five (5) years from and after date of passage.

Crossroads Trading.

[O2017-8194]

Be It Ordained by the City Council of the City of Chicago:

SECTION 1. Permission and authority are hereby given and granted to Crossroads Trading, upon the terms and subject to the conditions of this ordinance, to maintain and use, as now constructed, one (1) awning projecting over the public right-of-way adjacent to its premises known as 2711 North Clark Street. Said awning at North Clark Street measures twenty-three point five (23.5) feet in length and four (4) feet in width for a total of ninety-four (94) square feet. The location of said privilege shall be as shown on print(s) kept on file with the Department of Business Affairs and Consumer Protection and the Office of the City Clerk. Said privilege shall be constructed in accordance with plans and specifications approved by the Zoning Department -- Signs.

This grant of privilege in the public way shall be subject to the provisions of Section 10-28-015 and all other required provisions of the Municipal Code of Chicago.

The grantee shall pay to the City of Chicago as compensation for the Privilege Number 1129654 herein granted the sum of Fifty and no/100 Dollars ($50.00) per annum, in advance.

A 25 percent penalty will be added for payments received after due date.

The permit holder agrees to hold the City of Chicago harmless for any damage, relocation or replacement costs associated with damage, relocation or removal of private property caused by the City performing work in the public way.

Authority herein given and granted for a period of five (5) years from and after October 3, 2017.

Cutz To Perfection.

[O2017-8102]

Be It Ordained by the City Council of the City of Chicago:

SECTION 1. Permission and authority are hereby given and granted to Cutz to Perfection, upon the terms and subject to the conditions of this ordinance, to maintain and use, as now constructed, one (1) awning projecting over the public right-of-way adjacent to its premises known as 648 East 79th Street. Said awning at East 79th Street measures fourteen (14) feet in length and two (2) feet in width for a total of twenty-eight (28) square feet. The location of said privilege shall be as shown on print(s) kept on file with the Department of Business Affairs and Consumer Protection and the Office of the City Clerk. Said privilege shall be constructed in accordance with plans and specifications approved by the Zoning Department -- Signs.

This grant of privilege in the public way shall be subject to the provisions of Section 10-28-015 and all other required provisions of the Municipal Code of Chicago.

The grantee shall pay to the City of Chicago as compensation for the Privilege Number 1130139 herein granted the sum of Fifty and no/100 Dollars ($50.00) per annum, in advance.

A 25 percent penalty will be added for payments received after due date.

The permit holder agrees to hold the City of Chicago harmless for any damage, relocation or replacement costs associated with damage, relocation or removal of private property caused by the City performing work in the public way.

Authority herein given and granted for a period of five (5) years from and after July 19, 2017.

D. Angelo Pawners & Jewelers, Inc.

[O2017-8099]

Be It Ordained by the City Council of the City of Chicago:

SECTION 1. Permission and authority are hereby given and granted to D. Angelo Pawners & Jewelers, Inc., upon the terms and subject to the conditions of this ordinance, to maintain and use, as now constructed, one (1) awning projecting over the public right-of-way adjacent to its premises known as 6920 South Stony Island Avenue. Said awning at South Stony Island Avenue measures sixteen point three three (16.33) feet in length and two (2) feet in width for a total of thirty-two point six six (32.66) square feet. The location of said privilege shall be as shown on print(s) kept on file with the Department of Business Affairs and Consumer Protection and the Office of the City Clerk. Said privilege shall be constructed in accordance with plans and specifications approved by the Zoning Department -- Signs.

This grant of privilege in the public way shall be subject to the provisions of Section 10-28-015 and all other required provisions of the Municipal Code of Chicago.

The grantee shall pay to the City of Chicago as compensation for the Privilege Number 1129209 herein granted the sum of Fifty and no/100 Dollars ($50.00) per annum, in advance.

A 25 percent penalty will be added for payments received after due date.

The permit holder agrees to hold the City of Chicago harmless for any damage, relocation or replacement costs associated with damage, relocation or removal of private property caused by the City performing work in the public way.

Authority herein given and granted for a period of five (5) years from and after July 19, 2017.

Daily News Condominium Association.

[O2017-8169]

Be It Ordained by the City Council of the City of Chicago:

SECTION 1. Permission and authority are hereby given and granted to Daily News Condominium Association, upon the terms and subject to the conditions of this ordinance, to construct, install, maintain and use one (1) awning projecting over the public right-of-way adjacent to its premises known as 222 South Racine Avenue. Said awning at South Racine Avenue measures four point five (4.5) feet in length and two point five (2.5)

feet in width for a total of eleven point two five (11.25) square feet. The location of said privilege shall be as shown on print(s) kept on file with the Department of Business Affairs and Consumer Protection and the Office of the City Clerk. Said privilege shall be constructed in accordance with plans and specifications approved by the Zoning Department -- Signs.

This grant of privilege in the public way shall be subject to the provisions of Section 10-28-015 and all other required provisions of the Municipal Code of Chicago.

The grantee shall pay to the City of Chicago as compensation for the Privilege Number 1130222 herein granted the sum of Fifty and no/100 Dollars ($50.00) per annum, in advance.

A 25 percent penalty will be added for payments received after due date.

The permit holder agrees to hold the City of Chicago harmless for any damage, relocation or replacement costs associated with damage, relocation or removal of private property caused by the City performing work in the public way.

Authority herein given and granted for a period of five (5) years from and after date of passage.

Ethiopian Diamond Restaurant.

[O2017-8320]

Be It Ordained by the City Council of the City of Chicago:

SECTION 1. Permission and authority are hereby given and granted to Ethiopian Diamond Restaurant, upon the terms and subject to the conditions of this ordinance, to maintain and use, as now constructed, one (1) awning projecting over the public right-of-way adjacent to its premises known as 6120 North Broadway. Said awning at North Broadway measures thirty-seven (37) feet in length and two point five (2.5) feet in width for a total of ninety-two point five (92.5) square feet. The location of said privilege shall be as shown on print(s) kept on file with the Department of Business Affairs and Consumer Protection and the Office of the City Clerk. Said privilege shall be constructed in accordance with plans and specifications approved by the Zoning Department -- Signs.

This grant of privilege in the public way shall be subject to the provisions of Section 10-28-015 and all other required provisions of the Municipal Code of Chicago.

The grantee shall pay to the City of Chicago as compensation for the Privilege Number 1130315 herein granted the sum of Sixty-two and no/100 Dollars ($62.00) per annum, in advance.

A 25 percent penalty will be added for payments received after due date.

The permit holder agrees to hold the City of Chicago harmless for any damage, relocation or replacement costs associated with damage, relocation or removal of private property caused by the City performing work in the public way.

Authority herein given and granted for a period of five (5) years from and after June 27, 2017.

Express Shoes.

[O2017-8134]

Be It Ordained by the City Council of the City of Chicago:

SECTION 1. Permission and authority are hereby given and granted to Express Shoes, upon the terms and subject to the conditions of this ordinance, to maintain and use, as now constructed, one (1) awning projecting over the public right-of-way adjacent to its premises known as 3434 West 26th Street. Said awning at West 26th Street measures thirty (30) feet in length and three (3) feet in width for a total of ninety (90) square feet. The location of said privilege shall be as shown on print(s) kept on file with the Department of Business Affairs and Consumer Protection and the Office of the City Clerk. Said privilege shall be constructed in accordance with plans and specifications approved by the Zoning Department -- Signs.

This grant of privilege in the public way shall be subject to the provisions of Section 10-28-015 and all other required provisions of the Municipal Code of Chicago.

The grantee shall pay to the City of Chicago as compensation for the Privilege Number 1120309 herein granted the sum of Fifty-five and no/100 Dollars ($55.00) per annum, in advance.

A 25 percent penalty will be added for payments received after due date.

The permit holder agrees to hold the City of Chicago harmless for any damage, relocation or replacement costs associated with damage, relocation or removal of private property caused by the City performing work in the public way.

Authority herein given and granted for a period of five (5) years from and after date of passage.

Fastsigns.

[O2017-8188]

Be It Ordained by the City Council of the City of Chicago:

SECTION 1. Permission and authority are hereby given and granted to Fastsigns, upon the terms and subject to the conditions of this ordinance, to maintain and use, as now constructed, one (1) awning projecting over the public right-of-way adjacent to its premises known as 447 East Ohio Street. Said awning at East Ohio Street measures eighteen point three three (18.33) feet in length and six (6) feet in width for a total of one hundred nine point nine eight (109.98) square feet. The location of said privilege shall be as shown on print(s) kept on file with the Department of Business Affairs and Consumer Protection and the Office of the City Clerk. Said privilege shall be constructed in accordance with plans and specifications approved by the Zoning Department -- Signs.

This grant of privilege in the public way shall be subject to the provisions of Section 10-28-015 and all other required provisions of the Municipal Code of Chicago.

The grantee shall pay to the City of Chicago as compensation for the Privilege Number 1119293 herein granted the sum of Fifty and no/100 Dollars ($50.00) per annum, in advance.

A 25 percent penalty will be added for payments received after due date.

The permit holder agrees to hold the City of Chicago harmless for any damage, relocation or replacement costs associated with damage, relocation or removal of private property caused by the City performing work in the public way.

Authority herein given and granted for a period of five (5) years from and after October 3, 2017.

Forever Beautiful, Inc.

[O2017-8315]

Be It Ordained by the City Council of the City of Chicago:

SECTION 1. Permission and authority are hereby given and granted to Forever Beautiful, Inc., upon the terms and subject to the conditions of this ordinance, to construct, install, maintain and use one (1) awning projecting over the public right-of-way adjacent to its premises known as 3635 South Halsted Street. Said awning at South Halsted Street measures twenty-three (23) feet in length and two (2) feet in width for a total of forty-six (46) square feet. The location of said privilege shall be as shown on print(s) kept

on file with the Department of Business Affairs and Consumer Protection and the Office of the City Clerk. Said privilege shall be constructed in accordance with plans and specifications approved by the Zoning Department -- Signs.

This grant of privilege in the public way shall be subject to the provisions of Section 10-28-015 and all other required provisions of the Municipal Code of Chicago.

The grantee shall pay to the City of Chicago as compensation for the Privilege Number 1129501 herein granted the sum of Fifty and no/100 Dollars ($50.00) per annum, in advance.

A 25 percent penalty will be added for payments received after due date.

The permit holder agrees to hold the City of Chicago harmless for any damage, relocation or replacement costs associated with damage, relocation or removal of private property caused by the City performing work in the public way.

Authority herein given and granted for a period of five (5) years from and after date of passage.

Garfield Waters Funeral Home.

[O2017-8172]

Be It Ordained by the City Council of the City of Chicago:

SECTION 1. Permission and authority are hereby given and granted to Garfield Waters Funeral Home, upon the terms and subject to the conditions of this ordinance, to maintain and use, as now constructed, one (1) awning projecting over the public right-of-way adjacent to its premises known as 3409 -- 3411 West Madison Street. Said awning at West Madison Street measures thirty-four (34) feet in length and two (2) feet in width for a total of sixty-eight (68) square feet. The location of said privilege shall be as shown on print(s) kept on file with the Department of Business Affairs and Consumer Protection and the Office of the City Clerk. Said privilege shall be constructed in accordance with plans and specifications approved by the Zoning Department -- Signs.

This grant of privilege in the public way shall be subject to the provisions of Section 10-28-015 and all other required provisions of the Municipal Code of Chicago.

The grantee shall pay to the City of Chicago as compensation for the Privilege Number 1130075 herein granted the sum of Fifty-nine and no/100 Dollars ($59.00) per annum, in advance.

A 25 percent penalty will be added for payments received after due date.

The permit holder agrees to hold the City of Chicago harmless for any damage, relocation or replacement costs associated with damage, relocation or removal of private property caused by the City performing work in the public way.

Authority herein given and granted for a period of five (5) years from and after September 12, 2017.

Geraci Law LLC.

[O2017-8167]

Be It Ordained by the City Council of the City of Chicago:

SECTION 1. Permission and authority are hereby given and granted to Geraci Law LLC, upon the terms and subject to the conditions of this ordinance, to construct, install, maintain and use one (1) awning projecting over the public right-of-way adjacent to its premises known as 234 South Ashland Avenue. Said awning at South Ashland Avenue measures sixteen point three three (16.33) feet in length and four (4) feet in width for a total of sixty-five point three two (65.32) square feet. The location of said privilege shall be as shown on print(s) kept on file with the Department of Business Affairs and Consumer Protection and the Office of the City Clerk. Said privilege shall be constructed in accordance with plans and specifications approved by the Zoning Department -- Signs.

This grant of privilege in the public way shall be subject to the provisions of Section 10-28-015 and all other required provisions of the Municipal Code of Chicago.

The grantee shall pay to the City of Chicago as compensation for the Privilege Number 1128598 herein granted the sum of Fifty and no/100 Dollars ($50.00) per annum, in advance.

A 25 percent penalty will be added for payments received after due date.

The permit holder agrees to hold the City of Chicago harmless for any damage, relocation or replacement costs associated with damage, relocation or removal of private property caused by the City performing work in the public way.

Authority herein given and granted for a period of five (5) years from and after date of passage.

Gibsons LLC.

[O2017-8190]

Be It Ordained by the City Council of the City of Chicago:

SECTION 1. Permission and authority are hereby given and granted to Gibsons LLC, upon the terms and subject to the conditions of this ordinance, to maintain and use, as now constructed, one (1) awning projecting over the public right-of-way adjacent to its premises known as 1028 North Rush Street. Said awning at North Rush Street measures thirteen point three (13.3) feet in length and ten point six (10.6) feet in width for a total of one hundred forty point nine eight (140.98) square feet. The location of said privilege shall be as shown on print(s) kept on file with the Department of Business Affairs and Consumer Protection and the Office of the City Clerk. Said privilege shall be constructed in accordance with plans and specifications approved by the Zoning Department -- Signs.

This grant of privilege in the public way shall be subject to the provisions of Section 10-28-015 and all other required provisions of the Municipal Code of Chicago.

The grantee shall pay to the City of Chicago as compensation for the Privilege Number 1128384 herein granted the sum of Fifty and no/100 Dollars ($50.00) per annum, in advance.

A 25 percent penalty will be added for payments received after due date.

The permit holder agrees to hold the City of Chicago harmless for any damage, relocation or replacement costs associated with damage, relocation or removal of private property caused by the City performing work in the public way.

Authority herein given and granted for a period of five (5) years from and after June 9, 2017.

Glitz Car Wash.

[O2017-8165]

Be It Ordained by the City Council of the City of Chicago:

SECTION 1. Permission and authority are hereby given and granted to Glitz Car Wash, upon the terms and subject to the conditions of this ordinance, to maintain and use, as now constructed, one (1) awning projecting over the public right-of-way adjacent to its premises known as 2509 -- 2511 West Augusta Boulevard. Said awning at West Augusta Boulevard measures sixteen (16) feet in length and three (3) feet in width for a total of forty-eight (48) square feet. The location of said privilege shall be as shown on print(s)

kept on file with the Department of Business Affairs and Consumer Protection and the Office of the City Clerk. Said privilege shall be constructed in accordance with plans and specifications approved by the Zoning Department -- Signs.

This grant of privilege in the public way shall be subject to the provisions of Section 10-28-015 and all other required provisions of the Municipal Code of Chicago.

The grantee shall pay to the City of Chicago as compensation for the Privilege Number 1114267 herein granted the sum of Fifty and no/100 Dollars ($50.00) per annum, in advance.

A 25 percent penalty will be added for payments received after due date.

The permit holder agrees to hold the City of Chicago harmless for any damage, relocation or replacement costs associated with damage, relocation or removal of private property caused by the City performing work in the public way.

Authority herein given and granted for a period of five (5) years from and after date of passage.

Goglow.

[O2017-8068]

Be It Ordained by the City Council of the City of Chicago:

SECTION 1. Permission and authority are hereby given and granted to Goglow, upon the terms and subject to the conditions of this ordinance, to construct, install, maintain and use one (1) awning projecting over the public right-of-way adjacent to its premises known as 755 North Wells Street. Said awning at North Wells Street measures sixteen point two five (16.25) feet in length and two (2) feet in width for a total of thirty-two point five (32.5) square feet. The location of said privilege shall be as shown on print(s) kept on file with the Department of Business Affairs and Consumer Protection and the Office of the City Clerk. Said privilege shall be constructed in accordance with plans and specifications approved by the Zoning Department -- Signs.

This grant of privilege in the public way shall be subject to the provisions of Section 10-28-015 and all other required provisions of the Municipal Code of Chicago.

The grantee shall pay to the City of Chicago as compensation for the Privilege Number 1129705 herein granted the sum of Fifty and no/100 Dollars ($50.00) per annum, in advance.

A 25 percent penalty will be added for payments received after due date.

The permit holder agrees to hold the City of Chicago harmless for any damage, relocation or replacement costs associated with damage, relocation or removal of private property caused by the City performing work in the public way.

Authority herein given and granted for a period of five (5) years from and after date of passage.

Goldie's

[O2017-8210]

Be It Ordained by the City Council of the City of Chicago:

SECTION 1. Permission and authority are hereby given and granted to Goldie's, upon the terms and subject to the conditions of this ordinance, to maintain and use, as now constructed, four (4) awnings projecting over the public right-of-way adjacent to its premises known as 3839 North Lincoln Avenue. Said awnings at North Lincoln Avenue measure one (1) at seventeen point two five (17.25) feet in length and two (2) feet in width for a total of thirty-four point five (34.5) square feet, one (1) at four (4) feet in length and two (2) feet in width for a total of eight (8) square feet and one (1) at twelve point one seven (12.17) feet in length and two (2) feet in width for a total of twenty-four point three four (24.34) square feet. Said awning at West Berenice Avenue measures one (1) at twelve point eight three (12.83) feet in length and two (2) feet in width for a total of twenty-five point six six (25.66) square feet. The location of said privilege shall be as shown on print(s) kept on file with the Department of Business Affairs and Consumer Protection and the Office of the City Clerk. Said privilege shall be constructed in accordance with plans and specifications approved by the Zoning Department -- Signs.

This grant of privilege in the public way shall be subject to the provisions of Section 10-28-015 and all other required provisions of the Municipal Code of Chicago.

The grantee shall pay to the City of Chicago as compensation for the Privilege Number 1130185 herein granted the sum of One Hundred Seventy-five and no/100 Dollars ($175.00) per annum, in advance.

A 25 percent penalty will be added for payments received after due date.

The permit holder agrees to hold the City of Chicago harmless for any damage, relocation or replacement costs associated with damage, relocation or removal of private property caused by the City performing work in the public way.

Authority herein given and granted for a period of five (5) years from and after September 27, 2017.

The Grill On The Alley.

[O2017-8066]

Be It Ordained by the City Council of the City of Chicago:

SECTION 1. Permission and authority are hereby given and granted to The Grill on the Alley, upon the terms and subject to the conditions of this ordinance, to maintain and use, as now constructed, one (1) awning projecting over the public right-of-way adjacent to its premises known as 909 North Michigan Avenue. Said awning at East Delaware Place measures seventeen (17) feet in length and eleven (11) feet in width for a total of one hundred eighty-seven (187) square feet. The location of said privilege shall be as shown on print(s) kept on file with the Department of Business Affairs and Consumer Protection and the Office of the City Clerk. Said privilege shall be constructed in accordance with plans and specifications approved by the Zoning Department -- Signs.

This grant of privilege in the public way shall be subject to the provisions of Section 10-28-015 and all other required provisions of the Municipal Code of Chicago.

The grantee shall pay to the City of Chicago as compensation for the Privilege Number 1130148 herein granted the sum of Fifty and no/100 Dollars ($50.00) per annum, in advance.

A 25 percent penalty will be added for payments received after due date.

The permit holder agrees to hold the City of Chicago harmless for any damage, relocation or replacement costs associated with damage, relocation or removal of private property caused by the City performing work in the public way.

Authority herein given and granted for a period of five (5) years from and after November 17, 2017.

Grocery Basket.

[O2017-8105]

Be It Ordained by the City Council of the City of Chicago:

SECTION 1. Permission and authority are hereby given and granted to Grocery Basket, upon the terms and subject to the conditions of this ordinance, to maintain and use, as now constructed, one (1) awning projecting over the public right-of-way adjacent to its premises known as 351 East 103rd Street. Said awning at East 103rd Street measures forty-eight (48) feet in length and two (2) feet in width for a total of ninety-six (96) square feet. The location of said privilege shall be as shown on print(s) kept on file with the

Department of Business Affairs and Consumer Protection and the Office of the City Clerk. Said privilege shall be constructed in accordance with plans and specifications approved by the Zoning Department -- Signs.

This grant of privilege in the public way shall be subject to the provisions of Section 10-28-015 and all other required provisions of the Municipal Code of Chicago.

The grantee shall pay to the City of Chicago as compensation for the Privilege Number 1129941 herein granted the sum of Seventy-three and no/100 Dollars ($73.00) per annum, in advance.

A 25 percent penalty will be added for payments received after due date.

The permit holder agrees to hold the City of Chicago harmless for any damage, relocation or replacement costs associated with damage, relocation or removal of private property caused by the City performing work in the public way.

Authority herein given and granted for a period of five (5) years from and after September 5, 2017.

Harvest Christian Bookstore.

[O2017-8123]

Be It Ordained by the City Council of the City of Chicago:

SECTION 1. Permission and authority are hereby given and granted to Harvest Christian Bookstore, upon the terms and subject to the conditions of this ordinance, to maintain and use, as now constructed, six (6) awnings projecting over the public right-of-way adjacent to its premises known as 10600 South Western Avenue. Said awning at South Western Avenue measures one (1) at eight point four one (8.41) feet in length and three (3) feet in width for a total of twenty-five point two three (25.23) square feet. Said awning at South Western Avenue measures one (1) at eleven (11) feet in length and three (3) feet in width for a total of thirty-three (33) square feet. Said awning at West 106th Street measures one (1) at eight point seven five (8.75) feet in length and three (3) feet in width for a total of twenty-six point two five (26.25) square feet. Said awning at South Western Avenue measures one (1) at eight point four one (8.41) feet in length and three (3) feet in width for a total of twenty-five point two three (25.23) square feet. The location of said privilege shall be as shown on print(s) kept on file with the Department of Business Affairs and Consumer Protection and the Office of the City Clerk. Said privilege

shall be constructed in accordance with plans and specifications approved by the Zoning Department -- Signs.

This grant of privilege in the public way shall be subject to the provisions of Section 10-28-015 and all other required provisions of the Municipal Code of Chicago.

The grantee shall pay to the City of Chicago as compensation for the Privilege Number 1130019 herein granted the sum of One Hundred Seventy-five and no/100 Dollars ($175.00) per annum, in advance.

A 25 percent penalty will be added for payments received after due date.

The permit holder agrees to hold the City of Chicago harmless for any damage, relocation or replacement costs associated with damage, relocation or removal of private property caused by the City performing work in the public way.

Authority herein given and granted for a period of five (5) years from and after March 14, 2017.

In Business Real Estate LLC.

[O2017-8045]

Be It Ordained by the City Council of the City of Chicago:

SECTION 1. Permission and authority are hereby given and granted to In Business Real Estate LLC, upon the terms and subject to the conditions of this ordinance, to maintain and use, as now constructed, one (1) awning projecting over the public right-of-way adjacent to its premises known as 1257 North Milwaukee Avenue. Said awning at North Milwaukee Avenue measures twenty-two (22) feet in length and two (2) feet in width for a total of forty-four (44) square feet. The location of said privilege shall be as shown on print(s) kept on file with the Department of Business Affairs and Consumer Protection and the Office of the City Clerk. Said privilege shall be constructed in accordance with plans and specifications approved by the Zoning Department -- Signs.

This grant of privilege in the public way shall be subject to the provisions of Section 10-28-015 and all other required provisions of the Municipal Code of Chicago.

The grantee shall pay to the City of Chicago as compensation for the Privilege Number 1128143 herein granted the sum of Fifty and no/100 Dollars ($50.00) per annum, in advance.

A 25 percent penalty will be added for payments received after due date.

The permit holder agrees to hold the City of Chicago harmless for any damage, relocation or replacement costs associated with damage, relocation or removal of private property caused by the City performing work in the public way.

Authority herein given and granted for a period of five (5) years from and after April 24, 2017.

JC Licht.

[O2017-8204]

Be It Ordained by the City Council of the City of Chicago:

SECTION 1. Permission and authority are hereby given and granted to JC Licht, upon the terms and subject to the conditions of this ordinance, to maintain and use, as now constructed, two (2) awnings projecting over the public right-of-way adjacent to its premises known as 3234 North Clark Street. Said awnings at North Clark Street measure one (1) at seventeen (17) feet in length and four (4) feet in width for a total of sixty-eight (68) square feet and one (1) at fifteen (15) feet in length and three (3) feet in width for a total of forty-five (45) square feet. The location of said privilege shall be as shown on print(s) kept on file with the Department of Business Affairs and Consumer Protection and the Office of the City Clerk. Said privilege shall be constructed in accordance with plans and specifications approved by the Zoning Department -- Signs.

This grant of privilege in the public way shall be subject to the provisions of Section 10-28-015 and all other required provisions of the Municipal Code of Chicago.

The grantee shall pay to the City of Chicago as compensation for the Privilege Number 1129342 herein granted the sum of One Hundred and no/100 Dollars ($100.00) per annum, in advance.

A 25 percent penalty will be added for payments received after due date.

The permit holder agrees to hold the City of Chicago harmless for any damage, relocation or replacement costs associated with damage, relocation or removal of private property caused by the City performing work in the public way.

Authority herein given and granted for a period of five (5) years from and after date of passage.

John Food Mart Plus.

[O2017-8048]

Be It Ordained by the City Council of the City of Chicago:

SECTION 1. Permission and authority are hereby given and granted to John Food Mart Plus, upon the terms and subject to the conditions of this ordinance, to maintain and use, as now constructed, one (1) awning projecting over the public right-of-way adjacent to its premises known as 1934 West Chicago Avenue. Said awning at West Chicago Avenue measures twenty-seven (27) feet in length and two (2) feet in width for a total of fifty-four (54) square feet. The location of said privilege shall be as shown on print(s) kept on file with the Department of Business Affairs and Consumer Protection and the Office of the City Clerk. Said privilege shall be constructed in accordance with plans and specifications approved by the Zoning Department -- Signs.

This grant of privilege in the public way shall be subject to the provisions of Section 10-28-015 and all other required provisions of the Municipal Code of Chicago.

The grantee shall pay to the City of Chicago as compensation for the Privilege Number 1125592 herein granted the sum of Fifty-two and no/100 Dollars ($52.00) per annum, in advance.

A 25 percent penalty will be added for payments received after due date.

The permit holder agrees to hold the City of Chicago harmless for any damage, relocation or replacement costs associated with damage, relocation or removal of private property caused by the City performing work in the public way.

Authority herein given and granted for a period of five (5) years from and after date of passage.

La Fruteria, Inc.

[O2017-8109]

Be It Ordained by the City Council of the City of Chicago:

SECTION 1. Permission and authority are hereby given and granted to La Fruteria, Inc., upon the terms and subject to the conditions of this ordinance, to maintain and use, as now constructed, one (1) awning projecting over the public right-of-way adjacent to its premises known as 8907 South Commercial Avenue. Said awning at South Commercial Avenue measures twenty-two (22) feet in length and four (4) feet in width for a total of eighty-eight (88) square feet. The location of said privilege shall be as shown on print(s)

kept on file with the Department of Business Affairs and Consumer Protection and the Office of the City Clerk. Said privilege shall be constructed in accordance with plans and specifications approved by the Zoning Department -- Signs.

This grant of privilege in the public way shall be subject to the provisions of Section 10-28-015 and all other required provisions of the Municipal Code of Chicago.

The grantee shall pay to the City of Chicago as compensation for the Privilege Number 1130010 herein granted the sum of Fifty and no/100 Dollars ($50.00) per annum, in advance.

A 25 percent penalty will be added for payments received after due date.

The permit holder agrees to hold the City of Chicago harmless for any damage, relocation or replacement costs associated with damage, relocation or removal of private property caused by the City performing work in the public way.

Authority herein given and granted for a period of five (5) years from and after November 1, 2017.

Lake Park Associates.

[O2017-8095]

Be It Ordained by the City Council of the City of Chicago:

SECTION 1. Permission and authority are hereby given and granted to Lake Park Associates, upon the terms and subject to the conditions of this ordinance, to maintain and use, as now constructed, one (1) awning projecting over the public right-of-way adjacent to its premises known as 5226 South Harper Avenue. Said awning at South Harper Avenue measures twenty-seven point two five (27.25) feet in length and four (4) feet in width for a total of one hundred nine (109) square feet. The location of said privilege shall be as shown on print(s) kept on file with the Department of Business Affairs and Consumer Protection and the Office of the City Clerk. Said privilege shall be constructed in accordance with plans and specifications approved by the Zoning Department -- Signs.

This grant of privilege in the public way shall be subject to the provisions of Section 10-28-015 and all other required provisions of the Municipal Code of Chicago.

The grantee shall pay to the City of Chicago as compensation for the Privilege Number 1130036 herein granted the sum of Fifty-two and 25/100 Dollars ($52.25) per annum, in advance.

A 25 percent penalty will be added for payments received after due date.

The permit holder agrees to hold the City of Chicago harmless for any damage, relocation or replacement costs associated with damage, relocation or removal of private property caused by the City performing work in the public way.

Authority herein given and granted for a period of five (5) years from and after September 12, 2017.

The Lyons Tap.

[O2017-8144]

Be It Ordained by the City Council of the City of Chicago:

SECTION 1. Permission and authority are hereby given and granted to The Lyons Tap, upon the terms and subject to the conditions of this ordinance, to maintain and use, as now constructed, one (1) awning projecting over the public right-of-way adjacent to its premises known as 3316 West 63rd Street. Said awning at West 63rd Street measures twenty-four (24) feet in length and two (2) feet in width for a total of forty-eight (48) square feet. The location of said privilege shall be as shown on print(s) kept on file with the Department of Business Affairs and Consumer Protection and the Office of the City Clerk. Said privilege shall be constructed in accordance with plans and specifications approved by the Zoning Department -- Signs.

This grant of privilege in the public way shall be subject to the provisions of Section 10-28-015 and all other required provisions of the Municipal Code of Chicago.

The grantee shall pay to the City of Chicago as compensation for the Privilege Number 1130146 herein granted the sum of Fifty and no/100 Dollars ($50.00) per annum, in advance.

A 25 percent penalty will be added for payments received after due date.

The permit holder agrees to hold the City of Chicago harmless for any damage, relocation or replacement costs associated with damage, relocation or removal of private property caused by the City performing work in the public way.

Authority herein given and granted for a period of five (5) years from and after November 15, 2014.

Mad Boiler.

[O2017-8161]

Be It Ordained by the City Council of the City of Chicago:

SECTION 1. Permission and authority are hereby given and granted to Mad Boiler, upon the terms and subject to the conditions of this ordinance, to construct, install, maintain and use one (1) awning projecting over the public right-of-way adjacent to its premises known as 1045 West Madison Street. Said awning at West Madison Street measures six point two nine (6.29) feet in length and one point six seven (1.67) feet in width for a total of ten point five (10.5) square feet. The location of said privilege shall be as shown on print(s) kept on file with the Department of Business Affairs and Consumer Protection and the Office of the City Clerk. Said privilege shall be constructed in accordance with plans and specifications approved by the Zoning Department -- Signs.

This grant of privilege in the public way shall be subject to the provisions of Section 10-28-015 and all other required provisions of the Municipal Code of Chicago.

The grantee shall pay to the City of Chicago as compensation for the Privilege Number 1129072 herein granted the sum of Fifty and no/100 Dollars ($50.00) per annum, in advance.

A 25 percent penalty will be added for payments received after due date.

The permit holder agrees to hold the City of Chicago harmless for any damage, relocation or replacement costs associated with damage, relocation or removal of private property caused by the City performing work in the public way.

Authority herein given and granted for a period of five (5) years from and after date of passage.

Massage House.

[O2017-8174]

Be It Ordained by the City Council of the City of Chicago:

SECTION 1. Permission and authority are hereby given and granted to Massage House, upon the terms and subject to the conditions of this ordinance, to construct, install, maintain and use one (1) awning projecting over the public right-of-way adjacent to its premises known as 2405 North Clybourn Avenue. Said awning at North Clybourn Avenue measures twenty (20) feet in length and two (2) feet in width for a total of forty (40) square feet. The location of said privilege shall be as shown on print(s) kept on file with the

Department of Business Affairs and Consumer Protection and the Office of the City Clerk. Said privilege shall be constructed in accordance with plans and specifications approved by the Zoning Department -- Signs.

This grant of privilege in the public way shall be subject to the provisions of Section 10-28-015 and all other required provisions of the Municipal Code of Chicago.

The grantee shall pay to the City of Chicago as compensation for the Privilege Number 1128306 herein granted the sum of Fifty and no/100 Dollars ($50.00) per annum, in advance.

A 25 percent penalty will be added for payments received after due date.

The permit holder agrees to hold the City of Chicago harmless for any damage, relocation or replacement costs associated with damage, relocation or removal of private property caused by the City performing work in the public way.

Authority herein given and granted for a period of five (5) years from and after date of passage.

The Moody Bible Institute Of Chicago.

[O2017-8070]

Be It Ordained by the City Council of the City of Chicago:

SECTION 1. Permission and authority are hereby given and granted to The Moody Bible Institute of Chicago, upon the terms and subject to the conditions of this ordinance, to maintain and use, as now constructed, six (6) awnings projecting over the public right-of-way adjacent to its premises known as 150 West Chicago Avenue. Said awnings at West Chicago Avenue measure four (4) at eighteen (18) feet in length and four (4) feet in width for a total of two hundred eighty-eight (288) square feet. Said awnings at North LaSalle Drive measure two (2) at fifteen (15) feet in length and four (4) feet in width for a total of one hundred twenty (120) square feet. The location of said privilege shall be as shown on print(s) kept on file with the Department of Business Affairs and Consumer Protection and the Office of the City Clerk. Said privilege shall be constructed in accordance with plans and specifications approved by the Zoning Department -- Signs.

This grant of privilege in the public way shall be subject to the provisions of Section 10-28-015 and all other required provisions of the Municipal Code of Chicago.

The grantee shall pay to the City of Chicago as compensation for the Privilege Number 1130156 herein granted the sum of One Hundred Seventy-five and no/100 Dollars ($175.00) per annum, in advance.

A 25 percent penalty will be added for payments received after due date.

The permit holder agrees to hold the City of Chicago harmless for any damage, relocation or replacement costs associated with damage, relocation or removal of private property caused by the City performing work in the public way.

Authority herein given and granted for a period of five (5) years from and after October 25, 2017.

North Gate Design Group, Inc.

[O2017-8126]

Be It Ordained by the City Council of the City of Chicago:

SECTION 1. Permission and authority are hereby given and granted to North Gate Design Group, Inc., upon the terms and subject to the conditions of this ordinance, to construct, install, maintain and use one (1) awning projecting over the public right-of-way adjacent to its premises known as 4735 South Ashland Avenue. Said awning at South Ashland Avenue measures twenty-four (24) feet in length and one (1) foot in width for a total of twenty-four (24) square feet. The location of said privilege shall be as shown on print(s) kept on file with the Department of Business Affairs and Consumer Protection and the Office of the City Clerk. Said privilege shall be constructed in accordance with plans and specifications approved by the Zoning Department -- Signs.

This grant of privilege in the public way shall be subject to the provisions of Section 10-28-015 and all other required provisions of the Municipal Code of Chicago.

The grantee shall pay to the City of Chicago as compensation for the Privilege Number 1130080 herein granted the sum of Fifty and no/100 Dollars ($50.00) per annum, in advance.

A 25 percent penalty will be added for payments received after due date.

The permit holder agrees to hold the City of Chicago harmless for any damage, relocation or replacement costs associated with damage, relocation or removal of private property caused by the City performing work in the public way.

Authority herein given and granted for a period of five (5) years from and after date of passage.

Oberweis Dairy, Inc.

[O2017-8205]

Be It Ordained by the City Council of the City of Chicago:

SECTION 1. Permission and authority are hereby given and granted to Oberweis Dairy, Inc., upon the terms and subject to the conditions of this ordinance, to maintain and use, as now constructed, two (2) awnings projecting over the public right-of-way adjacent to its premises known as 3055 North Sheffield Avenue. Said awning at West Barry Avenue measures one (1) at nine point five eight (9.58) feet in length and one (1) foot in width for a total of nine point five eight (9.58) square feet. Said awning at North Sheffield Avenue measures one (1) at thirty-two (32) feet in length and one (1) foot in width for a total of thirty-two (32) square feet. The location of said privilege shall be as shown on print(s) kept on file with the Department of Business Affairs and Consumer Protection and the Office of the City Clerk. Said privilege shall be constructed in accordance with plans and specifications approved by the Zoning Department -- Signs.

This grant of privilege in the public way shall be subject to the provisions of Section 10-28-015 and all other required provisions of the Municipal Code of Chicago.

The grantee shall pay to the City of Chicago as compensation for the Privilege Number 1129997 herein granted the sum of One Hundred Seven and no/100 Dollars ($107.00) per annum, in advance.

A 25 percent penalty will be added for payments received after due date.

The permit holder agrees to hold the City of Chicago harmless for any damage, relocation or replacement costs associated with damage, relocation or removal of private property caused by the City performing work in the public way.

Authority herein given and granted for a period of five (5) years from and after September 12, 2017.

Over Easy Cafe.

[O2017-8184]

Be It Ordained by the City Council of the City of Chicago:

SECTION 1. Permission and authority are hereby given and granted to Over Easy Cafe, upon the terms and subject to the conditions of this ordinance, to maintain and use, as now constructed, one (1) awning projecting over the public right-of-way adjacent to its premises known as 4943 North Damen Avenue. Said awning at North Damen Avenue

measures nineteen (19) feet in length and two point five (2.5) feet in width for a total of forty-seven point five (47.5) square feet. The location of said privilege shall be as shown on print(s) kept on file with the Department of Business Affairs and Consumer Protection and the Office of the City Clerk. Said privilege shall be constructed in accordance with plans and specifications approved by the Zoning Department -- Signs.

This grant of privilege in the public way shall be subject to the provisions of Section 10-28-015 and all other required provisions of the Municipal Code of Chicago.

The grantee shall pay to the City of Chicago as compensation for the Privilege Number 1130110 herein granted the sum of Fifty and no/100 Dollars ($50.00) per annum, in advance.

A 25 percent penalty will be added for payments received after due date.

The permit holder agrees to hold the City of Chicago harmless for any damage, relocation or replacement costs associated with damage, relocation or removal of private property caused by the City performing work in the public way.

Authority herein given and granted for a period of five (5) years from and after September 5, 2017.

PB Maltz.

[O2017-8182]

Be It Ordained by the City Council of the City of Chicago:

SECTION 1. Permission and authority are hereby given and granted to PB Maltz, upon the terms and subject to the conditions of this ordinance, to maintain and use, as now constructed, five (5) awnings projecting over the public right-of-way adjacent to its premises known as 3810 -- 3812 West Lawrence Avenue. Said awnings at West Lawrence Avenue measure four (4) at six point four one (6.41) feet in length and one point three three (1.33) feet in width for a total of thirty-four point one (34.1) square feet and one (1) at six point four one (6.41) feet in length and two (2) feet in width for a total of twelve point eight two (12.82) square feet. The location of said privilege shall be as shown on print(s) kept on file with the Department of Business Affairs and Consumer Protection and the Office of the City Clerk. Said privilege shall be constructed in accordance with plans and specifications approved by the Zoning Department -- Signs.

This grant of privilege in the public way shall be subject to the provisions of Section 10-28-015 and all other required provisions of the Municipal Code of Chicago.

The grantee shall pay to the City of Chicago as compensation for the Privilege Number 1130240 herein granted the sum of One Hundred Seventy-five and no/100 Dollars ($175.00) per annum, in advance.

A 25 percent penalty will be added for payments received after due date.

The permit holder agrees to hold the City of Chicago harmless for any damage, relocation or replacement costs associated with damage, relocation or removal of private property caused by the City performing work in the public way.

Authority herein given and granted for a period of five (5) years from and after October 3, 2017.

PNC Realty Services.

[O2017-8052]

Be It Ordained by the City Council of the City of Chicago:

SECTION 1. Permission and authority are hereby given and granted to PNC Realty Services, upon the terms and subject to the conditions of this ordinance, to construct, install, maintain and use seven (7) awnings projecting over the public right-of-way adjacent to its premises known as 2800 West Armitage Avenue. Said awnings at West Armitage Avenue measure four (4) at sixteen point seven five (16.75) feet in length and three point six seven (3.67) feet in width for a total of two hundred forty-five point eight nine (245.89) square feet. Said awning at West Armitage Avenue measures one (1) at eighteen (18) feet in length and three point six seven (3.67) feet in width for a total of sixty-six point zero six (66.06) square feet. Said awnings at West Armitage Avenue measure two (2) at twenty-one (21) feet in length and three point six seven (3.67) feet in width for a total of one hundred fifty-four point one four (154.14) square feet. The location of said privilege shall be as shown on print(s) kept on file with the Department of Business Affairs and Consumer Protection and the Office of the City Clerk. Said privilege shall be constructed in accordance with plans and specifications approved by the Zoning Department -- Signs.

This grant of privilege in the public way shall be subject to the provisions of Section 10-28-015 and all other required provisions of the Municipal Code of Chicago.

The grantee shall pay to the City of Chicago as compensation for the Privilege Number 1129191 herein granted the sum of One Hundred Seventy-five and no/100 Dollars ($175.00) per annum, in advance.

A 25 percent penalty will be added for payments received after due date.

The permit holder agrees to hold the City of Chicago harmless for any damage, relocation or replacement costs associated with damage, relocation or removal of private property caused by the City performing work in the public way.

Authority herein given and granted for a period of five (5) years from and after date of passage.

Prairie District Lofts.

[O2017-8086]

Be It Ordained by the City Council of the City of Chicago:

SECTION 1. Permission and authority are hereby given and granted to Prairie District Lofts, upon the terms and subject to the conditions of this ordinance, to maintain and use, as now constructed, one (1) awning projecting over the public right-of-way adjacent to its premises known as 1727 South Indiana Avenue. Said awning at South Indiana Avenue measures six point five (6.5) feet in length and five (5) feet in width for a total of thirty-two point five (32.5) square feet. The location of said privilege shall be as shown on print(s) kept on file with the Department of Business Affairs and Consumer Protection and the Office of the City Clerk. Said privilege shall be constructed in accordance with plans and specifications approved by the Zoning Department -- Signs.

This grant of privilege in the public way shall be subject to the provisions of Section 10-28-015 and all other required provisions of the Municipal Code of Chicago.

The grantee shall pay to the City of Chicago as compensation for the Privilege Number 1130108 herein granted the sum of Fifty and no/100 Dollars ($50.00) per annum, in advance.

A 25 percent penalty will be added for payments received after due date.

The permit holder agrees to hold the City of Chicago harmless for any damage, relocation or replacement costs associated with damage, relocation or removal of private property caused by the City performing work in the public way.

Authority herein given and granted for a period of five (5) years from and after May 9, 2017.

Prime & Provisions.

[O2017-8316]

Be It Ordained by the City Council of the City of Chicago:

SECTION 1. Permission and authority are hereby given and granted to Prime & Provisions, upon the terms and subject to the conditions of this ordinance, to maintain and use, as now constructed, six (6) awnings projecting over the public right-of-way adjacent to its premises known as 222 North LaSalle Street. Said awnings at West Wacker Drive measure three (3) at twelve point eight four (12.84) feet in length and two point two five (2.25) feet in width for a total of eighty-six point six seven (86.67) square feet and one (1) at eight point three four (8.34) feet in length and two point two five (2.25) feet in width for a total of eighteen point seven seven (18.77) square feet. Said awnings at North LaSalle Street measure one (1) at twelve point eight four (12.84) feet in length and two point two five (2.25) feet in width for a total of twenty-eight point eight nine (28.89) square feet and one (1) at seven point eight four (7.84) feet in length and two point two five (2.25) feet in width for a total of seventeen point six four (17.64) square feet. The location of said privilege shall be as shown on print(s) kept on file with the Department of Business Affairs and Consumer Protection and the Office of the City Clerk. Said privilege shall be constructed in accordance with plans and specifications approved by the Zoning Department -- Signs.

This grant of privilege in the public way shall be subject to the provisions of Section 10-28-015 and all other required provisions of the Municipal Code of Chicago.

The grantee shall pay to the City of Chicago as compensation for the Privilege Number 1130309 herein granted the sum of One Hundred Seventy-five and no/100 Dollars ($175.00) per annum, in advance.

A 25 percent penalty will be added for payments received after due date.

The permit holder agrees to hold the City of Chicago harmless for any damage, relocation or replacement costs associated with damage, relocation or removal of private property caused by the City performing work in the public way.

Authority herein given and granted for a period of five (5) years from and after date of passage.

Psychic Readings.

[O2017-8318]

Be It Ordained by the City Council of the City of Chicago:

SECTION 1. Permission and authority are hereby given and granted to Psychic Readings, upon the terms and subject to the conditions of this ordinance, to maintain and use, as now constructed, two (2) awnings projecting over the public right-of-way adjacent

to its premises known as 428 West Diversey Parkway. Said awnings at West Diversey Parkway measure one (1) at eleven (11) feet in length and point five eight (.58) foot in width for a total of six point three eight (6.38) square feet and one (1) at five (5) feet in length and point five eight (.58) foot in width for a total of two point nine (2.9) square feet. The location of said privilege shall be as shown on print(s) kept on file with the Department of Business Affairs and Consumer Protection and the Office of the City Clerk. Said privilege shall be constructed in accordance with plans and specifications approved by the Zoning Department -- Signs.

This grant of privilege in the public way shall be subject to the provisions of Section 10-28-015 and all other required provisions of the Municipal Code of Chicago.

The grantee shall pay to the City of Chicago as compensation for the Privilege Number 1121860 herein granted the sum of One Hundred and no/100 Dollars ($100.00) per annum, in advance.

A 25 percent penalty will be added for payments received after due date.

The permit holder agrees to hold the City of Chicago harmless for any damage, relocation or replacement costs associated with damage, relocation or removal of private property caused by the City performing work in the public way.

Authority herein given and granted for a period of five (5) years from and after date of passage.

The Ruin Daily.

[O2017-8317]

Be It Ordained by the City Council of the City of Chicago:

SECTION 1. Permission and authority are hereby given and granted to The Ruin Daily, upon the terms and subject to the conditions of this ordinance, to construct, install, maintain and use two (2) awnings projecting over the public right-of-way adjacent to its premises known as 328 South Jefferson Street. Said awnings at South Jefferson Street measure two (2) at fourteen point four two (14.42) feet in length and four (4) feet in width for a total of one hundred fifteen point three six (115.36) square feet. The location of said privilege shall be as shown on print(s) kept on file with the Department of Business Affairs and Consumer Protection and the Office of the City Clerk. Said privilege shall be constructed in accordance with plans and specifications approved by the Zoning Department -- Signs.

This grant of privilege in the public way shall be subject to the provisions of Section 10-28-015 and all other required provisions of the Municipal Code of Chicago.

The grantee shall pay to the City of Chicago as compensation for the Privilege Number 1130341 herein granted the sum of One Hundred and no/100 Dollars ($100.00) per annum, in advance.

A 25 percent penalty will be added for payments received after due date.

The permit holder agrees to hold the City of Chicago harmless for any damage, relocation or replacement costs associated with damage, relocation or removal of private property caused by the City performing work in the public way.

Authority herein given and granted for a period of five (5) years from and after date of passage.

Saint Lucia's LLC.

[O2017-8181]

Be It Ordained by the City Council of the City of Chicago:

SECTION 1. Permission and authority are hereby given and granted to Saint Lucia's LLC, upon the terms and subject to the conditions of this ordinance, to maintain and use, as now constructed, one (1) awning projecting over the public right-of-way adjacent to its premises known as 2075 North Western Avenue. Said awning at corner of West Charleston Street and North Western Avenue measures thirty-nine (39) feet in length and two (2) feet in width for a total of seventy-eight (78) square feet. The location of said privilege shall be as shown on print(s) kept on file with the Department of Business Affairs and Consumer Protection and the Office of the City Clerk. Said privilege shall be constructed in accordance with plans and specifications approved by the Zoning Department -- Signs.

This grant of privilege in the public way shall be subject to the provisions of Section 10-28-015 and all other required provisions of the Municipal Code of Chicago.

The grantee shall pay to the City of Chicago as compensation for the Privilege Number 1129633 herein granted the sum of Sixty-four and no/100 Dollars ($64.00) per annum, in advance.

A 25 percent penalty will be added for payments received after due date.

The permit holder agrees to hold the City of Chicago harmless for any damage, relocation or replacement costs associated with damage, relocation or removal of private property caused by the City performing work in the public way.

Authority herein given and granted for a period of five (5) years from and after date of passage.

Salon 1800.

[O2017-8197]

Be It Ordained by the City Council of the City of Chicago:

SECTION 1. Permission and authority are hereby given and granted to Salon 1800, upon the terms and subject to the conditions of this ordinance, to construct, install, maintain and use one (1) awning projecting over the public right-of-way adjacent to its premises known as 1133 West Armitage Avenue. Said awning at West Armitage Avenue measures twelve point six seven (12.67) feet in length and three (3) feet in width for a total of thirty-eight point zero one (38.01) square feet. The location of said privilege shall be as shown on print(s) kept on file with the Department of Business Affairs and Consumer Protection and the Office of the City Clerk. Said privilege shall be constructed in accordance with plans and specifications approved by the Zoning Department -- Signs.

This grant of privilege in the public way shall be subject to the provisions of Section 10-28-015 and all other required provisions of the Municipal Code of Chicago.

The grantee shall pay to the City of Chicago as compensation for the Privilege Number 1127829 herein granted the sum of Fifty and no/100 Dollars ($50.00) per annum, in advance.

A 25 percent penalty will be added for payments received after due date.

The permit holder agrees to hold the City of Chicago harmless for any damage, relocation or replacement costs associated with damage, relocation or removal of private property caused by the City performing work in the public way.

Authority herein given and granted for a period of five (5) years from and after date of passage.

Sharlen Electric Company.

[O2017-8112]

Be It Ordained by the City Council of the City of Chicago:

SECTION 1. Permission and authority are hereby given and granted to Sharlen Electric Company, upon the terms and subject to the conditions of this ordinance, to maintain and use, as now constructed, one (1) awning projecting over the public right-of-way adjacent to

its premises known as 9101 South Baltimore Avenue. Said awning at South Baltimore Avenue measures twelve (12) feet in length and two (2) feet in width for a total of twenty-four (24) square feet. The location of said privilege shall be as shown on print(s) kept on file with the Department of Business Affairs and Consumer Protection and the Office of the City Clerk. Said privilege shall be constructed in accordance with plans and specifications approved by the Zoning Department -- Signs.

This grant of privilege in the public way shall be subject to the provisions of Section 10-28-015 and all other required provisions of the Municipal Code of Chicago.

The grantee shall pay to the City of Chicago as compensation for the Privilege Number 1130268 herein granted the sum of Fifty and no/100 Dollars ($50.00) per annum, in advance.

A 25 percent penalty will be added for payments received after due date.

The permit holder agrees to hold the City of Chicago harmless for any damage, relocation or replacement costs associated with damage, relocation or removal of private property caused by the City performing work in the public way.

Authority herein given and granted for a period of five (5) years from and after July 19, 2017.

Shift.

[O2017-8191]

Be It Ordained by the City Council of the City of Chicago:

SECTION 1. Permission and authority are hereby given and granted to Shift, upon the terms and subject to the conditions of this ordinance, to construct, install, maintain and use eight (8) awnings projecting over the public right-of-way adjacent to its premises known as 750 North Orleans Street. Said awnings at North Orleans Street measure two (2) at twelve point five (12.5) feet in length and one point five (1.5) feet in width for a total of thirty-seven point five (37.5) square feet. Said awnings at West Chicago Avenue measure two (2) at nine (9) feet in length and one point five (1.5) feet in width for a total of twenty-seven (27) square feet and four (4) at twelve point five (12.5) feet in length and one point five (1.5) feet in width for a total of seventy-five (75) square feet. The location of said privilege shall be as shown on print(s) kept on file with the Department of Business Affairs and Consumer Protection and the Office of the City Clerk. Said privilege shall be constructed in accordance with plans and specifications approved by the Zoning Department -- Signs.

This grant of privilege in the public way shall be subject to the provisions of Section 10-28-015 and all other required provisions of the Municipal Code of Chicago.

The grantee shall pay to the City of Chicago as compensation for the Privilege Number 1129556 herein granted the sum of One Hundred Seventy-five and no/100 Dollars ($175.00) per annum, in advance.

A 25 percent penalty will be added for payments received after due date.

The permit holder agrees to hold the City of Chicago harmless for any damage, relocation or replacement costs associated with damage, relocation or removal of private property caused by the City performing work in the public way.

Authority herein given and granted for a period of five (5) years from and after date of passage.

Signature Tax Services.

[O2017-8103]

Be It Ordained by the City Council of the City of Chicago:

SECTION 1. Permission and authority are hereby given and granted to Signature Tax Services, upon the terms and subject to the conditions of this ordinance, to maintain and use, as now constructed, two (2) awnings projecting over the public right-of-way adjacent to its premises known as 611 East 75th Street. Said awnings at East 75th Street measure one (1) at seventeen (17) feet in length and three (3) feet in width for a total of fifty-one (51) square feet and one (1) at four point five (4.5) feet in length and three (3) feet in width for a total of thirteen point five (13.5) square feet. The location of said privilege shall be as shown on print(s) kept on file with the Department of Business Affairs and Consumer Protection and the Office of the City Clerk. Said privilege shall be constructed in accordance with plans and specifications approved by the Zoning Department -- Signs.

This grant of privilege in the public way shall be subject to the provisions of Section 10-28-015 and all other required provisions of the Municipal Code of Chicago.

The grantee shall pay to the City of Chicago as compensation for the Privilege Number 1128613 herein granted the sum of One Hundred and no/100 Dollars ($100.00) per annum, in advance.

A 25 percent penalty will be added for payments received after due date.

The permit holder agrees to hold the City of Chicago harmless for any damage, relocation or replacement costs associated with damage, relocation or removal of private property caused by the City performing work in the public way.

Authority herein given and granted for a period of five (5) years from and after July 25, 2017.

Sivananda Yoga Vedanta Center.

[O2017-8321]

Be It Ordained by the City Council of the City of Chicago:

SECTION 1. Permission and authority are hereby given and granted to Sivananda Yoga Vedanta Center, upon the terms and subject to the conditions of this ordinance, to maintain and use, as now constructed, one (1) awning projecting over the public right-of-way adjacent to its premises known as 1246 West Bryn Mawr Avenue. Said awning at West Bryn Mawr Avenue measures twenty-four (24) feet in length and two (2) feet in width for a total of forty-eight (48) square feet. The location of said privilege shall be as shown on print(s) kept on file with the Department of Business Affairs and Consumer Protection and the Office of the City Clerk. Said privilege shall be constructed in accordance with plans and specifications approved by the Zoning Department -- Signs.

This grant of privilege in the public way shall be subject to the provisions of Section 10-28-015 and all other required provisions of the Municipal Code of Chicago.

The grantee shall pay to the City of Chicago as compensation for the Privilege Number 1130259 herein granted the sum of Fifty and no/100 Dollars ($50.00) per annum, in advance.

A 25 percent penalty will be added for payments received after due date.

The permit holder agrees to hold the City of Chicago harmless for any damage, relocation or replacement costs associated with damage, relocation or removal of private property caused by the City performing work in the public way.

Authority herein given and granted for a period of five (5) years from and after October 31, 2017.

Sonny's Store.

[O2017-8220]

Be It Ordained by the City Council of the City of Chicago:

SECTION 1. Permission and authority are hereby given and granted to Sonny's Store, upon the terms and subject to the conditions of this ordinance, to maintain and use, as

now constructed, one (1) awning projecting over the public right-of-way adjacent to its premises known as 7001 North Sheridan Road. Said awning at North Sheridan Road measures forty-eight (48) feet in length and three (3) feet in width for a total of one hundred forty-four (144) square feet. The location of said privilege shall be as shown on print(s) kept on file with the Department of Business Affairs and Consumer Protection and the Office of the City Clerk. Said privilege shall be constructed in accordance with plans and specifications approved by the Zoning Department -- Signs.

This grant of privilege in the public way shall be subject to the provisions of Section 10-28-015 and all other required provisions of the Municipal Code of Chicago.

The grantee shall pay to the City of Chicago as compensation for the Privilege Number 1130057 herein granted the sum of Seventy-three and no/100 Dollars ($73.00) per annum, in advance.

A 25 percent penalty will be added for payments received after due date.

The permit holder agrees to hold the City of Chicago harmless for any damage, relocation or replacement costs associated with damage, relocation or removal of private property caused by the City performing work in the public way.

Authority herein given and granted for a period of five (5) years from and after October 3, 2017.

State Farm Insurance.

[O2017-8114]

Be It Ordained by the City Council of the City of Chicago:

SECTION 1. Permission and authority are hereby given and granted to State Farm Insurance, upon the terms and subject to the conditions of this ordinance, to construct, install, maintain and use one (1) awning projecting over the public right-of-way adjacent to its premises known as 4610 South Ashland Avenue. Said awning at South Ashland Avenue measures twenty-one (21) feet in length and two (2) feet in width for a total of forty-two (42) square feet. The location of said privilege shall be as shown on print(s) kept on file with the Department of Business Affairs and Consumer Protection and the Office of the City Clerk. Said privilege shall be constructed in accordance with plans and specifications approved by the Zoning Department -- Signs.

This grant of privilege in the public way shall be subject to the provisions of Section 10-28-015 and all other required provisions of the Municipal Code of Chicago.

The grantee shall pay to the City of Chicago as compensation for the Privilege Number 1125660 herein granted the sum of Fifty and no/100 Dollars ($50.00) per annum, in advance.

A 25 percent penalty will be added for payments received after due date.

The permit holder agrees to hold the City of Chicago harmless for any damage, relocation or replacement costs associated with damage, relocation or removal of private property caused by the City performing work in the public way.

Authority herein given and granted for a period of five (5) years from and after date of passage.

T'oui Macaron And Patisserie.

[O2017-8214]

Be It Ordained by the City Council of the City of Chicago:

SECTION 1. Permission and authority are hereby given and granted to T'oui Macaron and Patisserie, upon the terms and subject to the conditions of this ordinance, to construct, install, maintain and use one (1) awning projecting over the public right-of-way adjacent to its premises known as 5018 North Broadway. Said awning at North Broadway measures thirty-four (34) feet in length and two (2) feet in width for a total of sixty-eight (68) square feet. The location of said privilege shall be as shown on print(s) kept on file with the Department of Business Affairs and Consumer Protection and the Office of the City Clerk. Said privilege shall be constructed in accordance with plans and specifications approved by the Zoning Department -- Signs.

This grant of privilege in the public way shall be subject to the provisions of Section 10-28-015 and all other required provisions of the Municipal Code of Chicago.

The grantee shall pay to the City of Chicago as compensation for the Privilege Number 1129462 herein granted the sum of Fifty-nine and no/100 Dollars ($59.00) per annum, in advance.

A 25 percent penalty will be added for payments received after due date.

The permit holder agrees to hold the City of Chicago harmless for any damage, relocation or replacement costs associated with damage, relocation or removal of private property caused by the City performing work in the public way.

Authority herein given and granted for a period of five (5) years from and after date of passage.

TK Photography.

[O2017-8219]

Be It Ordained by the City Council of the City of Chicago:

SECTION 1. Permission and authority are hereby given and granted to TK Photography, upon the terms and subject to the conditions of this ordinance, to construct, install, maintain and use one (1) awning projecting over the public right-of-way adjacent to its premises known as 6241 North Clark Street. Said awning at North Clark Street measures fourteen point five eight (14.58) feet in length and two (2) feet in width for a total of twenty-nine point one six (29.16) square feet. The location of said privilege shall be as shown on print(s) kept on file with the Department of Business Affairs and Consumer Protection and the Office of the City Clerk. Said privilege shall be constructed in accordance with plans and specifications approved by the Zoning Department -- Signs.

This grant of privilege in the public way shall be subject to the provisions of Section 10-28-015 and all other required provisions of the Municipal Code of Chicago.

The grantee shall pay to the City of Chicago as compensation for the Privilege Number 1125414 herein granted the sum of Fifty and no/100 Dollars ($50.00) per annum, in advance.

A 25 percent penalty will be added for payments received after due date.

The permit holder agrees to hold the City of Chicago harmless for any damage, relocation or replacement costs associated with damage, relocation or removal of private property caused by the City performing work in the public way.

Authority herein given and granted for a period of five (5) years from and after date of passage.

United Loan Company, Inc.

[O2017-8088]

Be It Ordained by the City Council of the City of Chicago:

SECTION 1. Permission and authority are hereby given and granted to United Loan Company, Inc., upon the terms and subject to the conditions of this ordinance, to maintain and use, as now constructed, two (2) awnings projecting over the public right-of-way adjacent to its premises known as 224 East 51st Street. Said awning at East 51st Street measures one (1) at twenty-four (24) feet in length and six (6) feet in width for a total of one hundred forty-four (144) square feet. Said awning at East 51st Street measures

one (1) at seven point two five (7.25) feet in length and six (6) feet in width for a total of forty-three point five (43.5) square feet. The location of said privilege shall be as shown on print(s) kept on file with the Department of Business Affairs and Consumer Protection and the Office of the City Clerk. Said privilege shall be constructed in accordance with plans and specifications approved by the Zoning Department -- Signs.

This grant of privilege in the public way shall be subject to the provisions of Section 10-28-015 and all other required provisions of the Municipal Code of Chicago.

The grantee shall pay to the City of Chicago as compensation for the Privilege Number 1130167 herein granted the sum of One Hundred and no/100 Dollars ($100.00) per annum, in advance.

A 25 percent penalty will be added for payments received after due date.

The permit holder agrees to hold the City of Chicago harmless for any damage, relocation or replacement costs associated with damage, relocation or removal of private property caused by the City performing work in the public way.

Authority herein given and granted for a period of five (5) years from and after October 3, 2017.

Walgreens No. 6270.

[O2017-8206]

Be It Ordained by the City Council of the City of Chicago:

SECTION 1. Permission and authority are hereby given and granted to Walgreens Number 6270, upon the terms and subject to the conditions of this ordinance, to construct, install, maintain and use four (4) awnings projecting over the public right-of-way adjacent to its premises known as 1001 West Belmont Avenue. Said awnings at West Belmont Avenue measure two (2) at fifteen point nine two (15.92) feet in length and one point nine two (1.92) feet in width for a total of sixty-one point one three (61.13) square feet. Said awnings at North Sheffield Avenue measure two (2) at sixteen point eight three (16.83) feet in length and one point eight three (1.83) feet in width for a total of sixty-one point six (61.6) square feet. The location of said privilege shall be as shown on print(s) kept on file with the Department of Business Affairs and Consumer Protection and the Office of the City Clerk. Said privilege shall be constructed in accordance with plans and specifications approved by the Zoning Department -- Signs.

This grant of privilege in the public way shall be subject to the provisions of Section 10-28-015 and all other required provisions of the Municipal Code of Chicago.

The grantee shall pay to the City of Chicago as compensation for the Privilege Number 1129713 herein granted the sum of One Hundred Seventy-five and no/100 Dollars ($175.00) per annum, in advance.

A 25 percent penalty will be added for payments received after due date.

The permit holder agrees to hold the City of Chicago harmless for any damage, relocation or replacement costs associated with damage, relocation or removal of private property caused by the City performing work in the public way.

Authority herein given and granted for a period of five (5) years from and after date of passage.

Water Tower Realty Management.

[O2017-8199]

Be It Ordained by the City Council of the City of Chicago:

SECTION 1. Permission and authority are hereby given and granted to Water Tower Realty Management, upon the terms and subject to the conditions of this ordinance, to maintain and use, as now constructed, four (4) awnings projecting over the public right-of-way adjacent to its premises known as 2424 North Clark Street. Said awnings at North Clark Street measure one (1) at ten point five eight (10.58) feet in length and one point five eight (1.58) feet in width for a total of sixteen point seven two (16.72) square feet, one (1) at nineteen point seven five (19.75) feet in length and one point three three (1.33) feet in width for a total of twenty-six point two seven (26.27) square feet, one (1) at nineteen point five (19.5) feet in length and one point seven five (1.75) feet in width for a total of thirty-four point one three (34.13) square feet and one (1) at ten point six six (10.66) feet in length and one point seven five (1.75) feet in width for a total of eighteen point six six (18.66) square feet. The location of said privilege shall be as shown on print(s) kept on file with the Department of Business Affairs and Consumer Protection and the Office of the City Clerk. Said privilege shall be constructed in accordance with plans and specifications approved by the Zoning Department -- Signs.

This grant of privilege in the public way shall be subject to the provisions of Section 10-28-015 and all other required provisions of the Municipal Code of Chicago.

The grantee shall pay to the City of Chicago as compensation for the Privilege Number 1130192 herein granted the sum of One Hundred Seventy-five and no/100 Dollars ($175.00) per annum, in advance.

A 25 percent penalty will be added for payments received after due date.

The permit holder agrees to hold the City of Chicago harmless for any damage, relocation or replacement costs associated with damage, relocation or removal of private property caused by the City performing work in the public way.

Authority herein given and granted for a period of five (5) years from and after April 24, 2017.

Wells & Scott Development Partners LLC.

[O2017-8073]

Be It Ordained by the City Council of the City of Chicago:

SECTION 1. Permission and authority are hereby given and granted to Wells & Scott Development Partners LLC, upon the terms and subject to the conditions of this ordinance, to construct, install, maintain and use one (1) awning projecting over the public right-of-way adjacent to its premises known as 211 West Scott Street. Said awning at West Scott Street measures nine point one seven (9.17) feet in length and two point five (2.5) feet in width for a total of twenty-two point nine three (22.93) square feet. The location of said privilege shall be as shown on print(s) kept on file with the Department of Business Affairs and Consumer Protection and the Office of the City Clerk. Said privilege shall be constructed in accordance with plans and specifications approved by the Zoning Department -- Signs.

This grant of privilege in the public way shall be subject to the provisions of Section 10-28-015 and all other required provisions of the Municipal Code of Chicago.

The grantee shall pay to the City of Chicago as compensation for the Privilege Number 1125655 herein granted the sum of Fifty and no/100 Dollars ($50.00) per annum, in advance.

A 25 percent penalty will be added for payments received after due date.

The permit holder agrees to hold the City of Chicago harmless for any damage, relocation or replacement costs associated with damage, relocation or removal of private property caused by the City performing work in the public way.

Authority herein given and granted for a period of five (5) years from and after date of passage.

AMENDMENT OF GRANT OF PRIVILEGE TO NORMAN'S FOR AWNING.
[O2017-7942]

The Committee on Transportation and Public Way submitted the following report:

CHICAGO, December 13, 2017.

To the President and Members of the City Council:

Your Committee on Transportation and Public Way begs leave to report and recommend that Your Honorable Body *Pass* an amendment to an ordinance passed by the City Council of the City of Chicago for Norman's on December 11, 2013 and printed upon page 71758 of the *Journal of the Proceedings of the City Council of the City of Chicago* by deleting and inserting language regarding dimensions and compensation amounts. This ordinance was referred to the committee on November 8, 2017.

This recommendation was concurred in unanimously by a viva voce vote of the members of the committee, with no dissenting vote.

Respectfully submitted,

(Signed) ANTHONY BEALE,
Chairman.

On motion of Alderman Beale, the said proposed ordinance transmitted with the foregoing committee report was *Passed* by yeas and nays as follows:

Yeas -- Aldermen Moreno, Dowell, Hopkins, King, Hairston, Mitchell, Harris, Beale, Sadlowski Garza, Thompson, Cárdenas, Quinn, Burke, Lopez, Foulkes, D. Moore, Curtis, O'Shea, Cochran, Brookins, Muñoz, Zalewski, Scott, Solis, Maldonado, Burnett, Ervin, Taliaferro, Reboyras, Santiago, Mell, Austin, Ramirez-Rosa, Villegas, Mitts, Sposato, Laurino, O'Connor, Napolitano, Reilly, Smith, Tunney, Arena, Cappleman, Pawar, Osterman, J. Moore, Silverstein -- 48.

Nays -- None.

Alderman Harris moved to reconsider the foregoing vote. The motion was lost.

The following is said ordinance as passed:

Be It Ordained by the City Council of the City of Chicago:

SECTION 1. The ordinance passed by the City Council of the City of Chicago for Norman's on December 11, 2013 and printed upon page 71758 of the *Journal of the Proceedings of the City Council of the City of Chicago* is hereby amended by deleting the words:

"Section 1. Permission and authority are hereby given and granted to Norman's, upon the terms and subject to the conditions of this ordinance, to construct, install, maintain and use three (3) awnings projecting over the public right-of-way adjacent to its premises known as 1001 -- 1003 East 43rd Street. Said awnings at East 43rd Street measure two (2) at twelve (12) feet in length and three (3) feet in width for a total of seventy-two (72) square feet. Said awning at South Ellis Avenue measures one (1) at twelve (12) feet in length and three (3) feet in width for a total of thirty-six (36) square feet. The location of said privilege shall be as shown on print(s) kept on file with the Department of Business Affairs and Consumer Protection and the Office of the City Clerk. Said privilege shall be constructed in accordance with plans and specifications approved by the Zoning Department -- Signs.

This grant of privilege in the public way shall be subject to the provisions of Section 10-28-015 and all other required provisions of the Municipal Code of Chicago.

The grantee shall pay to the City of Chicago as compensation for the Privilege Number 1109426 herein granted the sum of One Hundred Fifty and no/100 Dollars ($150.00) per annum, in advance".

and inserting in their place the words:

"Section 1. Permission and authority are hereby given and granted to Norman's, upon the terms and subject to the conditions of this ordinance, to construct, install, maintain and use four (4) awnings projecting over the public right-of-way adjacent to its premises known as 1001 -- 1003 East 43rd Street. Said awnings at East 43rd Street measure two (2) at twelve (12) feet in length and three (3) feet in width for a total of seventy-two (72) square feet. Said awnings at South Ellis Avenue measure one (1) at twelve (12) feet in length and three (3) feet in width for a total of thirty-six (36) square feet and one (1) at five (5) feet in length and three (3) feet in width for a total of fifteen (15) square feet. The location of said privilege shall be as shown on print(s) kept on file with the Department of Business Affairs and Consumer Protection and the Office of the City Clerk. Said privilege shall be constructed in accordance with plans and specifications approved by the Zoning Department -- Signs.

This grant of privilege in the public way shall be subject to the provisions of Section 10-28-015 and all other required provisions of the Municipal Code of Chicago.

The grantee shall pay to the City of Chicago as compensation for the Privilege Number 1109426 herein granted the sum of One Hundred Seventy-five and no/100 Dollars ($175.00) per annum, in advance".

SECTION 2. This ordinance amendment shall be in effect upon its passage.

GRANTS OF PRIVILEGE IN PUBLIC WAY FOR CANOPIES.

The Committee on Transportation and Public Way submitted the following report:

CHICAGO, December 13, 2017.

To the President and Members of the City Council:

Your Committee on Transportation and Public Way begs leave to report and recommend that Your Honorable Body *Pass* the proposed ordinances transmitted herewith for grants of privilege in the public way for the installation, maintenance and use of canopies. These ordinances were referred to the committee on November 8 and 15, 2017.

This recommendation was concurred in unanimously by a viva voce vote of the members of the committee, with no dissenting vote.

Respectfully submitted,

(Signed) ANTHONY BEALE,
Chairman.

On motion of Alderman Beale, the said proposed ordinances transmitted with the foregoing committee report were *Passed* by yeas and nays as follows:

Yeas -- Aldermen Moreno, Hopkins, Dowell, King, Hairston, Mitchell, Harris, Beale, Sadlowski Garza, Thompson, Cárdenas, Quinn, Burke, Lopez, Foulkes, D. Moore, Curtis, O'Shea, Cochran, Brookins, Muñoz, Zalewski, Scott, Solis, Maldonado, Burnett, Ervin, Taliaferro, Reboyras, Santiago, Mell, Austin, Ramirez-Rosa, Villegas, Mitts, Sposato, Laurino, O'Connor, Napolitano, Reilly, Smith, Tunney, Arena, Cappleman, Pawar, Osterman, J. Moore, Silverstein -- 48.

Nays -- None.

Alderman Harris moved to reconsider the foregoing vote. The motion was lost.

The following are said ordinances as passed (the italic heading in each case not being a part of the ordinance):

Ambassador Chicago Hotel And Restaurant.

[O2017-7924]

Be It Ordained by the City Council of the City of Chicago:

SECTION 1. Permission and authority are hereby given and granted to Ambassador Chicago Hotel and Restaurant, upon the terms and subject to the conditions of this ordinance, to maintain and use, as now constructed, one (1) canopy projecting over the public right-of-way adjacent to its premises known as 1301 North State Parkway. Said canopy at East Goethe Street measures thirty-six (36) feet in length and eleven point seven five (11.75) feet in width for a total of four hundred twenty-three (423) square feet. The location of said privilege shall be as shown on print(s) kept on file with the Department of Business Affairs and Consumer Protection and the Office of the City Clerk. Said privilege shall be constructed in accordance with plans and specifications approved by the Zoning Department -- Signs.

This grant of privilege in the public way shall be subject to the provisions of Section 10-28-015 and all other required provisions of the Municipal Code of Chicago.

The grantee shall pay to the City of Chicago as compensation for the Privilege Number 1124121 herein granted the sum of Sixty-one and no/100 Dollars ($61.00) per annum, in advance.

A 25 percent penalty will be added for payments received after due date.

The permit holder agrees to hold the City of Chicago harmless for any damage, relocation or replacement costs associated with damage, relocation or removal of private property caused by the City performing work in the public way.

Authority herein given and granted for a period of five (5) years from and after October 2, 2017.

Best Western River North Hotel.

[O2017-7907]

Be It Ordained by the City Council of the City of Chicago:

SECTION 1. Permission and authority are hereby given and granted to Best Western River North Hotel, upon the terms and subject to the conditions of this ordinance, to maintain and use, as now constructed, seven (7) canopies projecting over the public right-of-way adjacent to its premises known as 545 North LaSalle Drive. Said canopies at North LaSalle Drive measure three (3) at eleven point four (11.4) feet in length and

two point five (2.5) feet in width for a total of eighty-five point five (85.5) square feet and one (1) at eleven (11) feet in length and two point five (2.5) feet in width for a total of twenty-seven point five (27.5) square feet. Said canopies at West Ohio Street measure one (1) at eleven point eight (11.8) feet in length and two point five (2.5) feet in width for a total of twenty-nine point five (29.5) square feet, one (1) at eleven point nine (11.9) feet in length and two point five (2.5) feet in width for a total of twenty-nine point seven five (29.75) square feet and one (1) at eight point one (8.1) feet in length and two point five (2.5) feet in width for a total of twenty point two five (20.25) square feet. The location of said privilege shall be as shown on print(s) kept on file with the Department of Business Affairs and Consumer Protection and the Office of the City Clerk. Said privilege shall be constructed in accordance with plans and specifications approved by the Zoning Department -- Signs.

This grant of privilege in the public way shall be subject to the provisions of Section 10-28-015 and all other required provisions of the Municipal Code of Chicago.

The grantee shall pay to the City of Chicago as compensation for the Privilege Number 1130162 herein granted the sum of One Hundred Seventy-five and no/100 Dollars ($175.00) per annum, in advance.

A 25 percent penalty will be added for payments received after due date.

The permit holder agrees to hold the City of Chicago harmless for any damage, relocation or replacement costs associated with damage, relocation or removal of private property caused by the City performing work in the public way.

Authority herein given and granted for a period of five (5) years from and after October 30, 2017.

Cityview Condominium Association.

[O2017-7910]

Be It Ordained by the City Council of the City of Chicago:

SECTION 1. Permission and authority are hereby given and granted to Cityview Condominium Association, upon the terms and subject to the conditions of this ordinance, to maintain and use, as now constructed, one (1) canopy projecting over the public right-of-way adjacent to its premises known as 440 North McClurg Court. Said canopy at North McClurg Court measures fifteen (15) feet in length and thirty (30) feet in width for a total of four hundred fifty (450) square feet. The location of said privilege shall be as shown on print(s) kept on file with the Department of Business Affairs and Consumer Protection and the Office of the City Clerk. Said privilege shall be constructed in accordance with plans and specifications approved by the Zoning Department -- Signs.

This grant of privilege in the public way shall be subject to the provisions of Section 10-28-015 and all other required provisions of the Municipal Code of Chicago.

The grantee shall pay to the City of Chicago as compensation for the Privilege Number 1129696 herein granted the sum of Fifty-five and no/100 Dollars ($55.00) per annum, in advance.

A 25 percent penalty will be added for payments received after due date.

The permit holder agrees to hold the City of Chicago harmless for any damage, relocation or replacement costs associated with damage, relocation or removal of private property caused by the City performing work in the public way.

Authority herein given and granted for a period of five (5) years from and after October 2, 2017.

The Edge Theater.

[O2017-7926]

Be It Ordained by the City Council of the City of Chicago:

SECTION 1. Permission and authority are hereby given and granted to The Edge Theater, upon the terms and subject to the conditions of this ordinance, to construct, install, maintain and use two (2) canopies projecting over the public right-of-way adjacent to its premises known as 1133 West Catalpa Avenue. Said canopies at West Catalpa Avenue measure one (1) at forty-eight (48) feet in length and two (2) feet in width for a total of ninety-six (96) square feet and one (1) at one (1) foot in length and two (2) feet in width for a total of two (2) square feet. The location of said privilege shall be as shown on print(s) kept on file with the Department of Business Affairs and Consumer Protection and the Office of the City Clerk. Said privilege shall be constructed in accordance with plans and specifications approved by the Zoning Department -- Signs.

This grant of privilege in the public way shall be subject to the provisions of Section 10-28-015 and all other required provisions of the Municipal Code of Chicago.

The grantee shall pay to the City of Chicago as compensation for the Privilege Number 1130195 herein granted the sum of One Hundred Twenty-three and no/100 Dollars ($123.00) per annum, in advance.

A 25 percent penalty will be added for payments received after due date.

The permit holder agrees to hold the City of Chicago harmless for any damage, relocation or replacement costs associated with damage, relocation or removal of private property caused by the City performing work in the public way.

Authority herein given and granted for a period of five (5) years from and after date of passage.

Essex Hotel Manager LLC.

[O2017-7899]

Be It Ordained by the City Council of the City of Chicago:

SECTION 1. Permission and authority are hereby given and granted to Essex Hotel Manager LLC, upon the terms and subject to the conditions of this ordinance, to maintain and use, as now constructed, one (1) canopy projecting over the public right-of-way adjacent to its premises known as 800 South Michigan Avenue. Said canopy at South Michigan Avenue measures twenty-three (23) feet in length and eighteen (18) feet in width for a total of four hundred fourteen (414) square feet. The location of said privilege shall be as shown on print(s) kept on file with the Department of Business Affairs and Consumer Protection and the Office of the City Clerk. Said privilege shall be constructed in accordance with plans and specifications approved by the Zoning Department -- Signs.

This grant of privilege in the public way shall be subject to the provisions of Section 10-28-015 and all other required provisions of the Municipal Code of Chicago.

The grantee shall pay to the City of Chicago as compensation for the Privilege Number 1130048 herein granted the sum of Fifty and no/100 Dollars ($50.00) per annum, in advance.

A 25 percent penalty will be added for payments received after due date.

The permit holder agrees to hold the City of Chicago harmless for any damage, relocation or replacement costs associated with damage, relocation or removal of private property caused by the City performing work in the public way.

Authority herein given and granted for a period of five (5) years from and after February 26, 2016.

Interparking.

[O2017-7912]

Be It Ordained by the City Council of the City of Chicago:

SECTION 1. Permission and authority are hereby given and granted to Interparking, upon the terms and subject to the conditions of this ordinance, to maintain and use, as now constructed, two (2) canopies projecting over the public right-of-way adjacent to its premises known as 60 East Lake Street. Said canopies at East Lake Street measure two (2) at eleven (11) feet in length and ten (10) feet in width for a total of two hundred twenty (220) square feet. The location of said privilege shall be as shown on print(s) kept on file with the Department of Business Affairs and Consumer Protection and the Office of the City Clerk. Said privilege shall be constructed in accordance with plans and specifications approved by the Zoning Department -- Signs.

This grant of privilege in the public way shall be subject to the provisions of Section 10-28-015 and all other required provisions of the Municipal Code of Chicago.

The grantee shall pay to the City of Chicago as compensation for the Privilege Number 1130215 herein granted the sum of One Hundred and no/100 Dollars ($100.00) per annum, in advance.

A 25 percent penalty will be added for payments received after due date.

The permit holder agrees to hold the City of Chicago harmless for any damage, relocation or replacement costs associated with damage, relocation or removal of private property caused by the City performing work in the public way.

Authority herein given and granted for a period of five (5) years from and after November 26, 2017.

Lake Park Associates.

[O2017-7901]

Be It Ordained by the City Council of the City of Chicago:

SECTION 1. Permission and authority are hereby given and granted to Lake Park Associates, upon the terms and subject to the conditions of this ordinance, to maintain and use, as now constructed, one (1) canopy projecting over the public right-of-way adjacent to its premises known as 1539 East 53rd Street. Said canopy at East 53rd Street measures sixty-eight point five (68.5) feet in length and three (3) feet in width for a total of two hundred five point five (205.5) square feet. The location of said privilege shall be as shown

on print(s) kept on file with the Department of Business Affairs and Consumer Protection and the Office of the City Clerk. Said privilege shall be constructed in accordance with plans and specifications approved by the Zoning Department -- Signs.

This grant of privilege in the public way shall be subject to the provisions of Section 10-28-015 and all other required provisions of the Municipal Code of Chicago.

The grantee shall pay to the City of Chicago as compensation for the Privilege Number 1129981 herein granted the sum of Ninety-three and 50/100 Dollars ($93.50) per annum, in advance.

A 25 percent penalty will be added for payments received after due date.

The permit holder agrees to hold the City of Chicago harmless for any damage, relocation or replacement costs associated with damage, relocation or removal of private property caused by the City performing work in the public way.

Authority herein given and granted for a period of five (5) years from and after September 12, 2017.

Mike Ditka's Restaurant.

[O2017-7914]

Be It Ordained by the City Council of the City of Chicago:

SECTION 1. Permission and authority are hereby given and granted to Mike Ditka's Restaurant, upon the terms and subject to the conditions of this ordinance, to maintain and use, as now constructed, one (1) canopy projecting over the public right-of-way adjacent to its premises known as 100 East Chestnut Street. Said canopy at East Chestnut Street measures fourteen point five (14.5) feet in length and ten (10) feet in width for a total of one hundred forty-five (145) square feet. The location of said privilege shall be as shown on print(s) kept on file with the Department of Business Affairs and Consumer Protection and the Office of the City Clerk. Said privilege shall be constructed in accordance with plans and specifications approved by the Zoning Department -- Signs.

This grant of privilege in the public way shall be subject to the provisions of Section 10-28-015 and all other required provisions of the Municipal Code of Chicago.

The grantee shall pay to the City of Chicago as compensation for the Privilege Number 1130269 herein granted the sum of Fifty and no/100 Dollars ($50.00) per annum, in advance.

A 25 percent penalty will be added for payments received after due date.

The permit holder agrees to hold the City of Chicago harmless for any damage, relocation or replacement costs associated with damage, relocation or removal of private property caused by the City performing work in the public way.

Authority herein given and granted for a period of five (5) years from and after November 6, 2017.

Niego Real Estate.

[O2017-7903]

Be It Ordained by the City Council of the City of Chicago:

SECTION 1. Permission and authority are hereby given and granted to Niego Real Estate, upon the terms and subject to the conditions of this ordinance, to maintain and use, as now constructed, one (1) canopy projecting over the public right-of-way adjacent to its premises known as 6625 West Archer Avenue. Said canopy at West Archer Avenue measures forty-seven point eight three (47.83) feet in length and two point zero eight (2.08) feet in width for a total of ninety-nine point four nine (99.49) square feet. The location of said privilege shall be as shown on print(s) kept on file with the Department of Business Affairs and Consumer Protection and the Office of the City Clerk. Said privilege shall be constructed in accordance with plans and specifications approved by the Zoning Department -- Signs.

This grant of privilege in the public way shall be subject to the provisions of Section 10-28-015 and all other required provisions of the Municipal Code of Chicago.

The grantee shall pay to the City of Chicago as compensation for the Privilege Number 1130063 herein granted the sum of Seventy-two and 83/100 Dollars ($72.83) per annum, in advance.

A 25 percent penalty will be added for payments received after due date.

The permit holder agrees to hold the City of Chicago harmless for any damage, relocation or replacement costs associated with damage, relocation or removal of private property caused by the City performing work in the public way.

Authority herein given and granted for a period of five (5) years from and after September 27, 2017.

Twisted Spoke.

[O2017-7905]

Be It Ordained by the City Council of the City of Chicago:

SECTION 1. Permission and authority are hereby given and granted to Twisted Spoke, upon the terms and subject to the conditions of this ordinance, to maintain and use, as now constructed, one (1) canopy projecting over the public right-of-way adjacent to its premises known as 501 North Ogden Avenue. Said canopy at corner of North Ogden Avenue and West Grand Avenue measures ninety-four point three three (94.33) feet in length and one point five (1.5) feet in width for a total of one hundred forty-one point five (141.5) square feet. The location of said privilege shall be as shown on print(s) kept on file with the Department of Business Affairs and Consumer Protection and the Office of the City Clerk. Said privilege shall be constructed in accordance with plans and specifications approved by the Zoning Department -- Signs.

This grant of privilege in the public way shall be subject to the provisions of Section 10-28-015 and all other required provisions of the Municipal Code of Chicago.

The grantee shall pay to the City of Chicago as compensation for the Privilege Number 1130225 herein granted the sum of One Hundred Nineteen and 33/100 Dollars ($119.33) per annum, in advance.

A 25 percent penalty will be added for payments received after due date.

The permit holder agrees to hold the City of Chicago harmless for any damage, relocation or replacement costs associated with damage, relocation or removal of private property caused by the City performing work in the public way.

Authority herein given and granted for a period of five (5) years from and after October 7, 2017.

Virgin Hotel Chicago.

[O2017-7919]

Be It Ordained by the City Council of the City of Chicago:

SECTION 1. Permission and authority are hereby given and granted to Virgin Hotel Chicago, upon the terms and subject to the conditions of this ordinance, to maintain and use, as now constructed, one (1) canopy projecting over the public right-of-way adjacent to its premises known as 203 North Wabash Avenue. Said canopy at East Haddock Place

measures five (5) feet in length and three (3) feet in width for a total of fifteen (15) square feet. The location of said privilege shall be as shown on print(s) kept on file with the Department of Business Affairs and Consumer Protection and the Office of the City Clerk. Said privilege shall be constructed in accordance with plans and specifications approved by the Zoning Department -- Signs.

This grant of privilege in the public way shall be subject to the provisions of Section 10-28-015 and all other required provisions of the Municipal Code of Chicago.

The grantee shall pay to the City of Chicago as compensation for the Privilege Number 1130159 herein granted the sum of Fifty and no/100 Dollars ($50.00) per annum, in advance.

A 25 percent penalty will be added for payments received after due date.

The permit holder agrees to hold the City of Chicago harmless for any damage, relocation or replacement costs associated with damage, relocation or removal of private property caused by the City performing work in the public way.

Authority herein given and granted for a period of five (5) years from and after October 3, 2017.

Wildberry Pancakes & Cafe IV, Inc.

[O2017-7897]

Be It Ordained by the City Council of the City of Chicago:

SECTION 1. Permission and authority are hereby given and granted to Wildberry Pancakes & Cafe IV, Inc., upon the terms and subject to the conditions of this ordinance, to construct, install, maintain and use one (1) canopy projecting over the public right-of-way adjacent to its premises known as 196 East Pearson Street. Said canopy at East Pearson Street measures twelve point eight three (12.83) feet in length and two point nine two (2.92) feet in width for a total of thirty-seven point four six (37.46) square feet. The location of said privilege shall be as shown on print(s) kept on file with the Department of Business Affairs and Consumer Protection and the Office of the City Clerk. Said privilege shall be constructed in accordance with plans and specifications approved by the Zoning Department -- Signs.

This grant of privilege in the public way shall be subject to the provisions of Section 10-28-015 and all other required provisions of the Municipal Code of Chicago.

The grantee shall pay to the City of Chicago as compensation for the Privilege Number 1129067 herein granted the sum of Fifty and no/100 Dollars ($50.00) per annum, in advance.

A 25 percent penalty will be added for payments received after due date.

The permit holder agrees to hold the City of Chicago harmless for any damage, relocation or replacement costs associated with damage, relocation or removal of private property caused by the City performing work in the public way.

Authority herein given and granted for a period of five (5) years from and after date of passage.

---

100 East Huron Street Condominium Association.

[O2017-8313]

Be It Ordained by the City Council of the City of Chicago:

SECTION 1. Permission and authority are hereby given and granted to 100 East Huron Street Condominium Association, upon the terms and subject to the conditions of this ordinance, to maintain and use, as now constructed, one (1) canopy projecting over the public right-of-way adjacent to its premises known as 100 East Huron Street. Said canopy at East Huron Street measures eighteen (18) feet in length and fifteen point two five (15.25) feet in width for a total of two hundred seventy-four point five (274.5) square feet. The location of said privilege shall be as shown on print(s) kept on file with the Department of Business Affairs and Consumer Protection and the Office of the City Clerk. Said privilege shall be constructed in accordance with plans and specifications approved by the Zoning Department -- Signs.

This grant of privilege in the public way shall be subject to the provisions of Section 10-28-015 and all other required provisions of the Municipal Code of Chicago.

The grantee shall pay to the City of Chicago as compensation for the Privilege Number 1130299 herein granted the sum of Fifty and no/100 Dollars ($50.00) per annum, in advance.

A 25 percent penalty will be added for payments received after due date.

The permit holder agrees to hold the City of Chicago harmless for any damage, relocation or replacement costs associated with damage, relocation or removal of private property caused by the City performing work in the public way.

Authority herein given and granted for a period of five (5) years from and after November 6, 2017.

AMENDMENT OF GRANT OF PRIVILEGE TO SANTORINI FOR CANOPY.
[O2017-8311]

The Committee on Transportation and Public Way submitted the following report:

CHICAGO, December 13, 2017.

To the President and Members of the City Council:

Your Committee on Transportation and Public Way begs leave to report and recommend that Your Honorable Body *Pass* an amendment to an ordinance passed by the City Council of the City of Chicago for Santorini on May 6, 2015 and printed upon page 108815 of the *Journal of the Proceedings of the City Council of the City of Chicago* by deleting and inserting language regarding dimensions. This ordinance was referred to the committee on November 15, 2017.

This recommendation was concurred in unanimously by a viva voce vote of the members of the committee, with no dissenting vote.

Respectfully submitted,

(Signed) ANTHONY BEALE,
Chairman.

On motion of Alderman Beale, the said proposed ordinance transmitted with the foregoing committee report was *Passed* by yeas and nays as follows:

Yeas -- Aldermen Moreno, Hopkins, Dowell, King, Hairston, Mitchell, Harris, Beale, Sadlowski Garza, Thompson, Cárdenas, Quinn, Burke, Lopez, Foulkes, D. Moore, Curtis, O'Shea, Cochran, Brookins, Muñoz, Zalewski, Scott, Solis, Maldonado, Burnett, Ervin, Taliaferro, Reboyras, Santiago, Mell, Austin, Ramirez-Rosa, Villegas, Mitts, Sposato, Laurino, O'Connor, Napolitano, Reilly, Smith, Tunney, Arena, Cappleman, Pawar, Osterman, J. Moore, Silverstein -- 48.

Nays -- None.

Alderman Harris moved to reconsider the foregoing vote. The motion was lost.

The following is said ordinance as passed:

Be It Ordained by the City Council of the City of Chicago:

SECTION 1. The ordinance passed by the City Council of the City of Chicago for Santorini on May 6, 2015 and printed upon page 108815 of the *Journal of the Proceedings of the City Council of the City of Chicago* is hereby amended by deleting the words:

"Permission and authority are hereby given and granted to Santorini, upon the terms and subject to the conditions of this ordinance, to maintain and use, as now constructed, three (3) canopies projecting over the public right-of-way adjacent to its premises known as 800 West Adams Street. Said canopies at West Adams Street measure two (2) at thirty-five (35) feet in length and seven (7) feet in width for a total of four hundred ninety (490) square feet and one (1) at eleven point five (11.5) feet in length and eleven point three (11.3) feet in width for a total of one hundred twenty-nine point nine five (129.95) square feet"

and inserting in their place the words:

"Permission and authority are hereby given and granted to Santorini, upon the terms and subject to the conditions of this ordinance, to maintain and use, as now constructed, four (4) canopies projecting over the public right-of-way adjacent to its premises known as 800 West Adams Street. Said canopies at West Adams Street measure two (2) at thirty-five (35) feet in length and seven (7) feet in width for a total of four hundred ninety (490) square feet and one (1) at eleven point five (11.5) feet in length and eleven point three (11.3) feet in width for a total of one hundred twenty-nine point nine five (129.95) square feet. Said canopy at South Halsted Street measures one (1) at five point three three (5.33) feet in length and three point seven five (3.75) feet in width for a total of nineteen point nine nine (19.99) square feet".

SECTION 2. This ordinance amendment shall be in effect upon its passage.

APPROVAL OF FRANC TIVIDAR SUBDIVISION.

[O2017-8430]

The Committee on Transportation and Public Way submitted the following report:

CHICAGO, December 13, 2017.

To the President and Members of the City Council:

Your Committee on Transportation and Public Way begs leave to report and recommend that Your Honorable Body *Pass* a proposed Franc Tividar Subdivision bounded by West 73rd Street, West 74th Street (private), South Pulaski Road and approximately South Ridgeway Avenue in the 13th Ward. This ordinance was referred to the committee on November 21, 2017.

This recommendation was concurred in unanimously by a viva voce vote of the members of the committee, with no dissenting vote.

Respectfully submitted,

(Signed) ANTHONY BEALE,
Chairman.

On motion of Alderman Beale, the said proposed ordinance transmitted with the foregoing committee report was *Passed* by yeas and nays as follows:

Yeas -- Aldermen Moreno, Hopkins, Dowell, King, Hairston, Mitchell, Harris, Beale, Sadlowski Garza, Thompson, Cárdenas, Quinn, Burke, Lopez, Foulkes, D. Moore, Curtis, O'Shea, Cochran, Brookins, Muñoz, Zalewski, Scott, Solis, Maldonado, Burnett, Ervin, Taliaferro, Reboyras, Santiago, Mell, Austin, Ramirez-Rosa, Villegas, Mitts, Sposato, Laurino, O'Connor, Napolitano, Reilly, Smith, Tunney, Arena, Cappleman, Pawar, Osterman, J. Moore, Silverstein -- 48.

Nays -- None.

Alderman Harris moved to reconsider the foregoing vote. The motion was lost.

The following is said ordinance as passed:

Be It Ordained by the City Council of the City of Chicago:

SECTION 1. The Commissioner of the Chicago Department of Transportation, or any of her designees, is each hereby authorized and directed to approve a proposed Franc Tividar Subdivision being a subdivision of a certain lot owned by Standard Bank & Trust Company, as Trustee under Trust Agreement dated July 31, 1998 and known as Trust Number 15966 ("Developer"), in the block bounded by South Pulaski Road, West 74th Street (private), West 73rd Street and approximately South Ridgeway Avenue, and legally described in the attached plat (Exhibit A, CDOT File: 26-13-16-3781) which, for greater certainty, is hereby made a part of this ordinance.

SECTION 2. The subdivision herein provided for is made upon the express condition that within one hundred eighty (180) days after the passage of this ordinance, the Developer shall file or cause to be filed for recordation with the Office of the Recorder of Deeds of Cook County, Illinois, a certified copy of this ordinance, together with the full-sized corresponding plat approved by the Department of Transportation's Acting Superintendent of Maps and Plats.

SECTION 3. This ordinance and subdivision plat exhibit shall take effect and be in force from and after their recording.

[Exhibit "A" referred to in this ordinance printed on page 63736 of this *Journal*.]


EXHIBIT "A"
PLAT OF FRANC TIVADAR SUBDIVISION

PROPERTY INDEX NUMBER
19-26-116-007-0000

THE NORTHWEST QUARTER OF SECTION 26, TOWNSHIP 38 NORTH, RANGE 13 EAST OF THE THIRD PRINCIPAL MERIDIAN, IN COOK COUNTY, ILLINOIS

PERTY DESCRIPTION
IRREGULAR PARCEL OF LAND IN THE NORTHWEST QUARTER OF SECTION 26, TOWNSHIP 38 NORTH, RANGE 13 EAST OF THE THIRD PRINCIPAL MERIDIAN, BOUNDED AND DESCRIBED AS FOLLOWS: COMMENCING AT A POINT ON THE THERLY LINE OF THE NORTHWEST QUARTER OF SAID SECTION 26 THAT IS 50.00 FEET EAST OF, MEASURED AT RIGHT ANGLES TO, THE WEST LINE OF THE NORTHWEST QUARTER OF SAID SECTION 26; THENCE EASTERLY, ON AN UMED BEARING OF NORTH 89 DEGREES EAST, ALONG THE SOUTH LINE OF THE NORTHWEST QUARTER OF SECTION 26, AFORESAID, FOR A DISTANCE OF 2001.98 FEET TO A POINT; THENCE NORTH 0 DEGREES 0 MINUTES 0 ONDS WEST, AT RIGHT ANGLES TO THE LAST DESCRIBED COURSE, A DISTANCE OF 133.92 FEET; THENCE NORTH 55 DEGREES 1 MINUTE 38 SECONDS WEST FOR A DISTANCE OF 432.78 FEET, ALONG A LINE MEASURING 2221.55 T, MORE OR LESS, TO A POINT, WHICH IS 1407.27 FEET NORTH OF THE SOUTH LINE OF SAID NORTHWEST QUARTER, MEASURED AT RIGHT ANGLES, AND 238.00 FEET EAST OF THE WEST LINE OF SAID NORTHWEST QUARTER; SURED AT RIGHT ANGLES THERETO, FOR A POINT OF BEGINNING; THENCE SOUTH 0 DEGREES 0 MINUTES 0 SECONDS EAST, ON A LINE DRAWN AT RIGHT ANGLES TO THE SOUTH LINE OF THE NORTHWEST QUARTER OF SAID TION 26, A DISTANCE OF 228.31 FEET TO A POINT, SAID POINT BEING 153.68 FEET NORTH, MEASURED AT RIGHT ANGLES, OF THE SOUTH LINE OF THE NORTHWEST QUARTER OF SAID SECTION 26; THENCE SOUTH 89 DEGREES MINUTES 50 SECONDS WEST A DISTANCE OF 634.73 FEET TO A POINT, WHICH IS 150.51 FEET NORTH, AS MEASURED AT RIGHT ANGLES TO THE SOUTH LINE OF THE NORTHWEST QUARTER OF SAID SECTION 26; THENCE NORTH EGREES 15 MINUTES 24 SECONDS WEST A DISTANCE OF 677.60 FEET TO A POINT IN THE AFOREDESCRIBED LINE, WHICH RUNS 2221.55 FEET, MORE OR LESS, TO A POINT, WHICH IS 1407.27 FEET NORTH OF THE SOUTH LINE SAID NORTHWEST QUARTER, MEASURED AT RIGHT ANGLES THERETO, AND 238.00 FEET EAST OF THE WEST LINE OF SAID NORTHWEST QUARTER, MEASURED AT RIGHT ANGLES THERETO, A DISTANCE OF 778.30 FEET THWESTERLY OF THE POINT OF BEGINNING; THENCE SOUTH 55 DEGREES 1 MINUTE 38 SECONDS EAST, ALONG SAID LINE, A DISTANCE OF 778.30 FEET TO THE POINT OF BEGINNING (EXCEPTING THEREFROM THAT PORTION CRIBED AS FOLLOWS: BEGINNING AT THE POINT OF BEGINNING OF THE ABOVE DESCRIBED PARCEL; THENCE SOUTH 0 DEGREES 0 MINUTES 0 SECONDS EAST, ON A LINE DRAWN AT RIGHT ANGLES TO THE SOUTH LINE OF THE THWEST QUARTER OF SAID SECTION 26, BEING ALSO THE EASTERLY LINE OF THE ABOVE DESCRIBED PARCEL, A DISTANCE OF 228.31 FEET TO A POINT, SAID POINT BEING 153.68 FEET NORTH, MEASURED AT RIGHT ANGLES, OF SOUTH LINE OF THE NORTHWEST QUARTER OF SAID SECTION 26; THENCE SOUTH 89 DEGREES 42 MINUTES 30 SECONDS WEST, ALONG THE SOUTHERLY LINE OF THE ABOVE DESCRIBED PARCEL, A DISTANCE OF 137.50 FEET TO OINT, WHICH IS 152.99 FEET NORTH, AS MEASURED AT RIGHT ANGLES OF THE SOUTH LINE OF THE NORTHWEST QUARTER OF SAID SECTION 26; THENCE NORTH 0 DEGREES 0 MINUTES 0 SECONDS WEST A DISTANCE OF 329.15 T TO A POINT IN THE AFOREDESCRIBED LINE, WHICH RUNS 2221.55 FEET, MORE OR LESS, TO A POINT, WHICH IS 1407.27 FEET NORTH OF THE SOUTH LINE OF SAID NORTHWEST QUARTER, MEASURED AT RIGHT ANGLES RETO, AND 238.00 FEET EAST OF THE WEST LINE OF SAID NORTHWEST QUARTER, MEASURED AT RIGHT ANGLES THERETO, A DISTANCE OF 167.80 FEET NORTHWESTERLY OF THE POINT OF BEGINNING; THENCE SOUTH 55 REES 1 MINUTE 38 SECONDS EAST, ALONG SAID LINE, A DISTANCE OF 167.80 FEET TO THE POINT OF BEGINNING), ALL IN COOK COUNTY, ILLINOIS.

TAINS AREA OF ± 249,795 SQ FT OR 5.734 ACRES MORE OR LESS, THEREIN

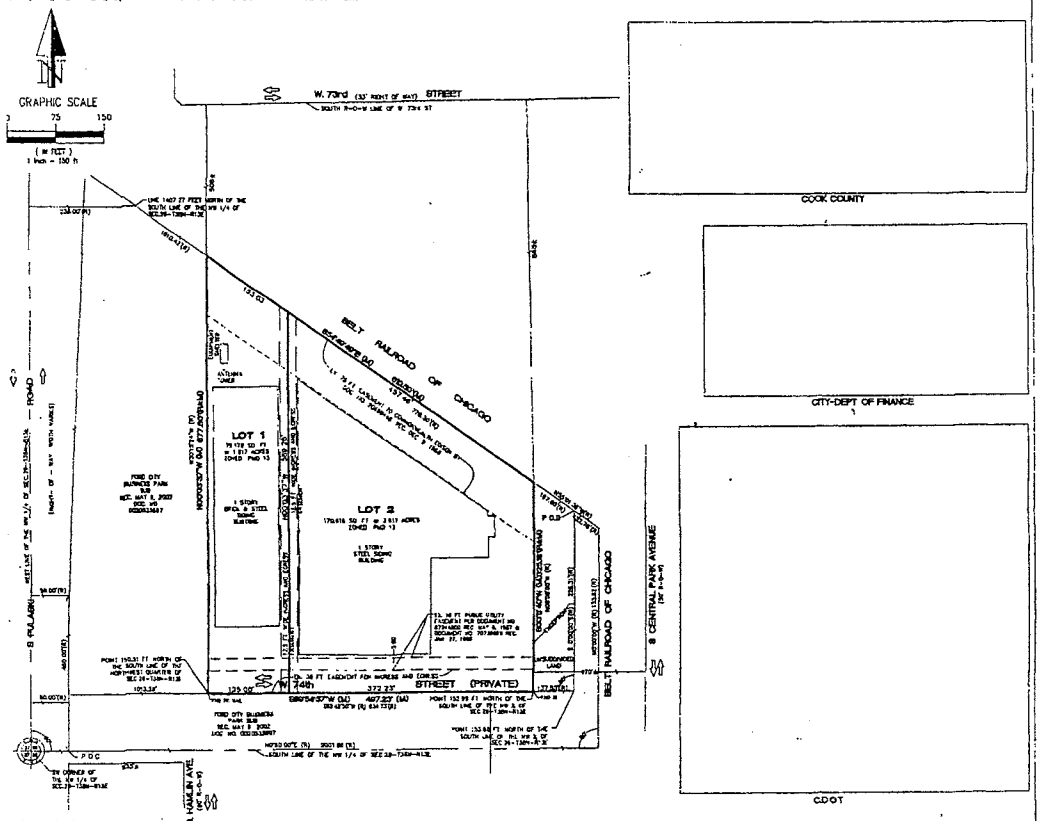

MEN'S CERTIFICATE

S IS TO CERTIFY THAT THE UNDERSIGNED IS THE OWNER OF THE LAND DESCRIBED IN ACCOMPANYING PLAT AND THAT HE HAS CAUSED THE SAME TO BE SURVEYED AND KED, AS INDICATED THEREON, FOR THE USES AND PURPOSES THEREIN SET FORTH, AND IS HEREBY ACKNOWLEDGE AND ADOPT THE SAME UNDER THE STYLE AND TITLE THEREON ICATED

IED THIS _____ DAY OF _____, AD 20____

_____

E _____

DRESS _____

_____

NOTARY CERTIFICATE

STATE OF ILLINOIS }
COUNTY OF _____ } SS

I, _____, A NOTARY PUBLIC IN AND FOR SAID COUNTY, IN THE STATE AFORESAID, DO HEREBY CERTIFY THAT, PERSONALLY KNOWN TO ME TO BE THE SAME PERSONS WHOSE NAMES ARE SUBSCRIBED TO THE AFORESAID INSTRUMENT AS SUCH OWNERS, _____ APPEARED BEFORE ME THIS DAY IN PERSON AND ACKNOWLEDGED THAT THEY SIGNED THE ANNEXED PLAT AS THEIR OWN FREE AND VOLUNTARY ACT FOR THE USES AND PURPOSES THEREIN SET FORTH

GIVEN UNDER MY HAND AND NOTARIAL SEAL THIS ____ DAY OF _____ 20____

_____
NOTARY PUBLIC

RVEYOR'S NOTES

THIS SUBDIVISION IS BASED ON THE PREVIOUS BOUNDARY SURVEY PREPARED FOR RMITTING AND CONSTRUCTION LAYOUT OF A NEW BUILDING IN 2013
FOR BUILDING LINES, EASEMENTS AND OTHER RESTRICTIONS NOT SHOWN HEREON REFER YOUR DEED, TITLE COMMITMENT, ORDINANCE, ETC
BEARINGS ARE FOR ANGULAR REFERENCE ONLY AND ARE NOT RELATED TO TRUE OR GNETIC NORTH
ZONING INFORMATION SHOWN HEREON BASED ON CHICAGO DEPARTMENT OF ZONING E-LINE ZONING MAP, ACCESSED ON FEBRUARY 8, 2017. PROPERTY ZONE: PMD 13
SURVEY IS BASED ON FIELD WORK COMPLETED ON MARCH 12, 2013, AND UPDATED TOBER 12, 2015
UPON COMPLETION OF MASS GRADING, IRON PIPES SHALL BE SET AT ALL LOT CORNERS
THE FOLLOWING DESCRIBED LAND, IS LOCATED WITHIN THE FOLLOWING DISTRICT(S)

MENTARY SCHOOL DISTRICT 99
H SCHOOL DISTRICT 99
LLEGE SCHOOL DISTRICT 508

CDOT #26-13-16-3781

GEOPOOL SURVEYORS 3/23/17

25355 LEMONT RD LEMONT, ILLINOIS 60439
PHONE (630) 739-0707 FAX (630) 739-6080
CHICAGO METRO AREA (773) 581-9477 PHONE
PROFESSIONAL DESIGN FIRM NO 184.005273
MAIL: SURVEYING@GEOPOOL.COM

LEGEND:

_____	- BOUNDARY LINE
_____	- EXISTING LOT LINE
— — —	- SECTION LINE
_____	- EXISTING EASEMENT LINE
_____	- PROPOSED EASEMENT LINE
— · — · —	- CENTERLINE
POB	- POINT OF BEGINNING
POC	- POINT OF COMMENCING
FND IR	- FOUND IRON ROD
FND IP	- FOUND IRON PIPE
FND PK NAIL	- FOUND PK/MAG NAIL
(R)	- RECORD DISTANCE
(M)	- MEASURED DISTANCE
⇦	- TRAFFIC FLOW LINE

SURVEYOR'S CERTIFICATE

STATE OF ILLINOIS }
COUNTY OF DUPAGE } SS

THIS IS TO CERTIFY I, KENNETH KENNEDY, REGISTERED ILLINOIS LAND SURVEYOR, HAVE SURVEYED AND SUBDIVIDED BY ME OR UNDER MY DIRECT SUPERVISION THE PLAT HEREON DRAWN IS A CORRECT REPRESENTATION OF SAID SURVEY. ALL DISTANCES ARE SHOWN IN FEET AND DECIMALS THEREOF

THIS PROFESSIONAL SERVICE CONFORMS TO THE CURRENT ILLINOIS MINIMUM STANDARDS FOR A BOUNDARY SURVEY

GIVEN UNDER MY HAND AND SEAL THIS 7TH DAY OF MARCH 20 17

KENNETH KENNEDY, P.L.S #035-003403
LICENSE EXPIRES 11-30-2018

KENNETH A. KENNEDY 035-003403 PROFESSIONAL LAND SURVEYOR MORRIS, IL STATE OF ILLINOIS

PAGE 1 OF 1

OPENING OF 16-FOOT STRIP OF LAND FOR USE AS PUBLIC ALLEY IN BLOCK BOUNDED BY S. GREENWOOD AVE., E. 63RD ST., S. UNIVERSITY AVE. AND E. 62ND ST.

[O2017-7819]

The Committee on Transportation and Public Way submitted the following report:

CHICAGO, December 13, 2017.

To the President and Members of the City Council:

Your Committee on Transportation and Public Way begs leave to report and recommend that Your Honorable Body *Pass* a proposed opening to vehicular traffic of an alley located in the block bounded by South Greenwood Avenue, East 63rd Street, South University Avenue and East 62nd Street to allow for the sale and development of DPD owned lot. This ordinance was referred to the committee on November 8, 2017.

This recommendation was concurred in unanimously by a viva voce vote of the members of the committee, with no dissenting vote.

Respectfully submitted,

(Signed) ANTHONY BEALE,
Chairman.

On motion of Alderman Beale, the said proposed ordinance transmitted with the foregoing committee report was *Passed* by yeas and nays as follows:

Yeas -- Aldermen Moreno, Hopkins, Dowell, King, Hairston, Mitchell, Harris, Beale, Sadlowski Garza, Thompson, Cárdenas, Quinn, Burke, Lopez, Foulkes, D. Moore, Curtis, O'Shea, Cochran, Brookins, Muñoz, Zalewski, Scott, Solis, Maldonado, Burnett, Ervin, Taliaferro, Reboyras, Santiago, Mell, Austin, Ramirez-Rosa, Villegas, Mitts, Sposato, Laurino, O'Connor, Napolitano, Reilly, Smith, Tunney, Arena, Cappleman, Pawar, Osterman, J. Moore, Silverstein -- 48.

Nays -- None.

Alderman Harris moved to reconsider the foregoing vote. The motion was lost.

The following is said ordinance as passed:

WHEREAS, The City of Chicago ("City") is a home rule unit of local government pursuant to Article VII, Section 6(a) of the 1970 Constitution of the State of Illinois and, as such, may exercise any power and perform any function pertaining to its government and affairs; and

WHEREAS, The City can enhance public access by opening new rights-of-way or widening existing rights-of-way; now, therefore,

Be It Ordained by the City Council of the City of Chicago:

SECTION 1. A 16-foot strip of land to be opened as a public alley for ingress and egress, public utilities and other alley purposes, lying within the following described tracts of land:

Parcel 1:

The north 16 feet of the south half of Lot 10 in Block 11 in Charles Busby's Subdivision of the south half (except 2½ acres) of the southwest quarter of Section 14, Township 38 North, Range 14, East of the Third Principal Meridian, recorded April 19, 1871 in Book 173 of plats, page 22 as Document Number 92320 and re-recorded April 12, 1878 in Book 13 of plats, page 63 as Document Number 176069, in Cook County, Illinois.

Parcel 2:

The west 16 feet of Lot 4 in the subdivision of Lot 7 in Block 11 in Charles Busby's Subdivision, lying north of the south line of the north 16 feet, extended east, of the south half of Lot 10 in Block 11 in Charles Busby's Subdivision of the south half (except 2½ acres) of the southwest quarter of Section 14, Township 38 North, Range 14, East of the Third Principal Meridian, recorded April 28, 1884 in Book 18 of plats, page 99 as Document Number 541051, in Cook County, Illinois.

Parcel 3:

The west 16 feet of Lot 5 in the subdivision of Lot 7 in Block 11 in Charles Busby's Subdivision of the south half (except 2½ acres) of the southwest quarter of Section 14,

Township 38 North, Range 14, East of the Third Principal Meridian, recorded April 28, 1884 in Book 18 of plats, page 99 as Document Number 541051, in Cook County, Illinois, total land area = 5,270 square feet = 0.121 acre, more or less, as shaded and legally described by the words "Hereby Opened" on the plat hereto attached as Exhibit A, which plat for greater certainty, is hereby made a part of this ordinance, be and the same is hereby opened to vehicular traffic as the same is intended for public use and the public interest will be subserved by such opening.

SECTION 2. The opening to vehicular traffic herein provided for is made upon the express condition that within one hundred eighty (180) days after the passage of this ordinance, the Chicago Department of Planning and Development or its assign shall file or cause to be filed for record in the Office of the Recorder of Deeds of Cook County, Illinois, a certified copy of this ordinance, together with the full-sized corresponding plat as approved by the Chicago Department of Transportation's Acting Superintendent of Maps and Plats.

SECTION 3. This ordinance shall take effect and be in force from and after its passage and publication. The opening shall take effect upon its recording.

Opening Approved:

(Signed) Rebekah Scheinfeld
Commissioner,
Department of Transportation

Approved as to Form and Legality:

(Signed) Lisa Misher
Chief Assistant Corporation Counsel

(Signed) Willie Cochran
Alderman, 20th Ward

[Exhibit "A" referred to in this ordinance printed on page 63740 of this *Journal*.]

EXHIBIT "A"

PLAT FOR OPENING FOR PUBLIC ALLEY


A 16-FOOT STRIP OF LAND HEREBY OPENED AS A PUBLIC ALLEY FOR INGRESS AND EGRESS, PUBLIC UTILITIES AND OTHER ALLEY PURPOSES, LYING WITHIN THE FOLLOWING DESCRIBED TRACTS OF LAND:

PARCEL 1: THE NORTH 16 FEET OF THE SOUTH ½ OF LOT 10 IN BLOCK 11 IN CHARLES BUSBY'S SUBDIVISION OF THE SOUTH ½ (EXCEPT 2½ ACRES) OF THE SOUTHWEST ¼ OF SECTION 14, TOWNSHIP 38 NORTH, RANGE 14, EAST OF THE THIRD PRINCIPAL MERIDIAN, RECORDED APRIL 19, 1871 IN BOOK 173 OF PLATS, PAGE 22 AS DOCUMENT NUMBER 92320 AND RE-RECORDED APRIL 12, 1871 IN BOOK 13 OF PLATS, PAGE 63 AS DOCUMENT NUMBER 176069, IN COOK COUNTY, ILLINOIS.

PARCEL 2: THE WEST 16 FEET OF LOT 4 IN THE SUBDIVISION OF LOT 7 IN BLOCK 11 IN CHARLES BUSBY'S SUBDIVISION, LYING NORTH OF THE SOUTH LINE OF THE NORTH 16 FEET, EXTENDED EAST, OF THE SOUTH ½ OF LOT 10 IN BLOCK 11 IN CHARLES BUSBY'S SUBDIVISION OF THE SOUTH ½ (EXCEPT 2½ ACRES) OF THE SOUTHWEST ¼ OF SECTION 14, TOWNSHIP 38 NORTH, RANGE 14, EAST OF THE THIRD PRINCIPAL MERIDIAN, RECORDED APRIL 28, 1884 IN BOOK 18 OF PLATS, PAGE 99 AS DOCUMENT NUMBER 541051, IN COOK COUNTY, ILLINOIS.

PARCEL 3: THE WEST 16 FEET OF LOT 5 IN THE SUBDIVISION OF LOT 7 IN BLOCK 11 IN CHARLES BUSBY'S SUBDIVISION OF THE SOUTH ½ (EXCEPT 2½ ACRES) OF THE SOUTHWEST ¼ OF SECTION 14, TOWNSHIP 38 NORTH, RANGE 14, EAST OF THE THIRD PRINCIPAL MERIDIAN, RECORDED APRIL 28, 1884 IN BOOK 18 OF PLATS, PAGE 99 AS DOCUMENT NUMBER 541051, IN COOK COUNTY, ILLINOIS.

TOTAL LAND AREA = 5,270 sq. ft. = 0.121 acre, more or less

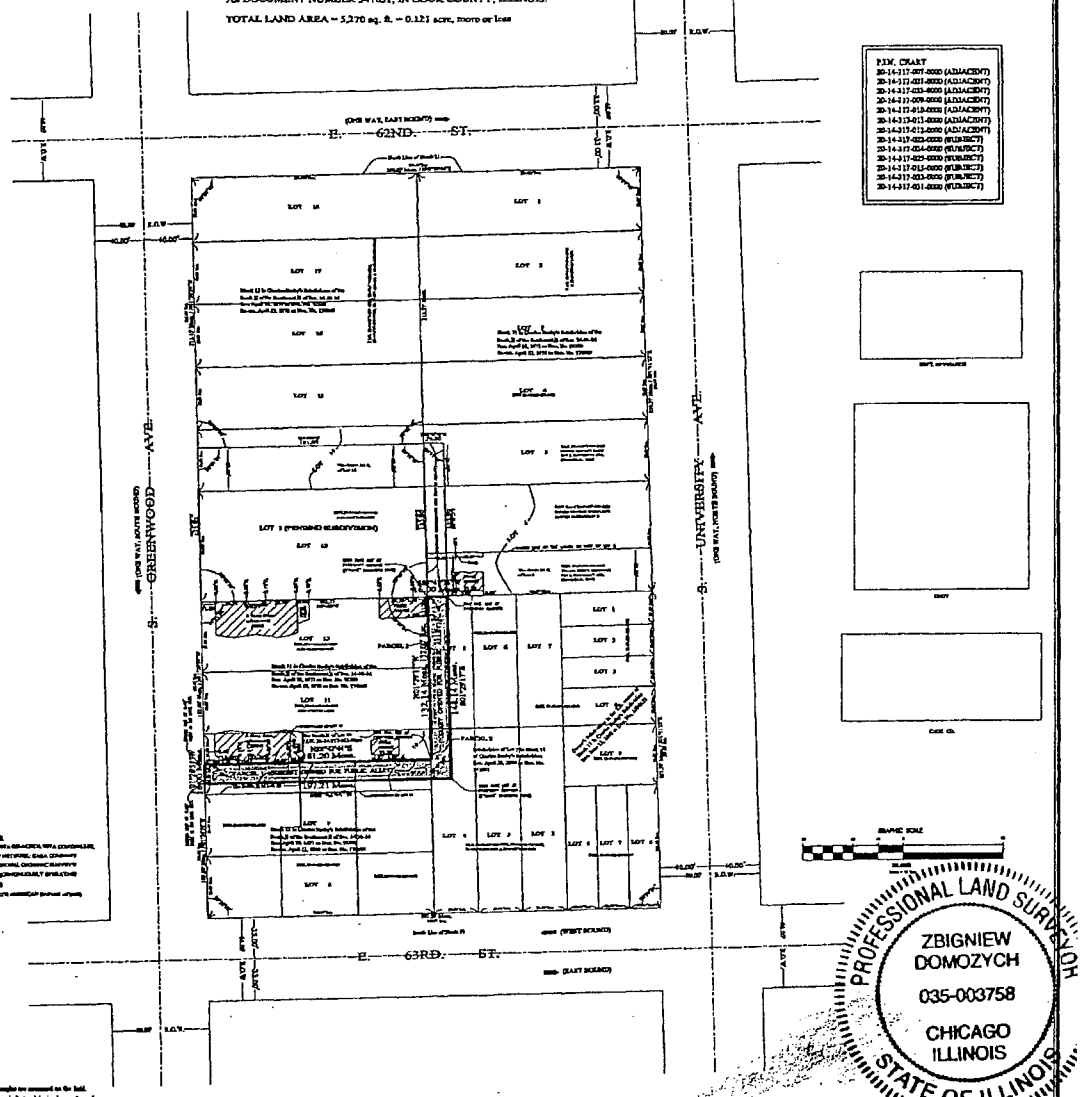

Surveyor's Certificate

This above described property was surveyed by M M Surveying Company, Inc., under the supervision of Zbigniew Domozych, an Illinois Professional Land Surveyor, and the plat hereon drawn is a correct representation of said survey, all distances are shown in feet and decimal parts thereof.

Containing 5,270 sq. ft. = 0.121 acre, more or less.

This professional service conforms to the current Illinois Minimum Standard for Boundary Survey. Given under my hand and seal at Chicago, Illinois, this 22 day of FEBRUARY, A. D. 2017

By: _____
Illinois Professional Land Surveyor No. 35-3758
Lic. Exp. 11/30/2018

PROFESSIONAL LAND SURVEYOR
ZBIGNIEW DOMOZYCH
035-003758
CHICAGO
ILLINOIS
STATE OF ILLINOIS

Department of Planning and Development
City of Chicago, County of Cook, Illinois

I, _____, Commissioner of the Department of Planning and Development for the City of Chicago, in my capacity as such I am the authorized signer for the title held by the City of Chicago, a municipal Corporation, of the property described hereon and that I have entered the said property to be surveyed and opened as shown hereon.

Dated _____, A. D. 20__.

_____
Commissioner

State of Illinois
County of Cook

I, _____, a notary public in and for said county in the state aforesaid, do hereby certify that _____, who is personally known to me to be the same person, whose name is subscribed to the foregoing instrument as such Owner, appeared before me this day in person and acknowledged that he signed the aforesaid plat as his own and voluntary act for the uses and purposes therein set forth.

Given under my hand and notarial seal this _____ day of _____, A. D. 20__.

_____
Notary Public

Prepared for: KMW COMMUNITIES, LLC
3930 W. CHICAGO AVE., SUITE 301-C
CHICAGO, IL. 60651

Mail to: KMW COMMUNITIES, LLC
3930 W. CHICAGO AVE., SUITE 301-C
CHICAGO, IL. 60651

MM SURVEYING CO., INC.

CDOT # 14-20-17-3804A

EXEMPTION OF APPLICANTS FROM PHYSICAL BARRIER REQUIREMENT PERTAINING TO ALLEY ACCESSIBILITY FOR PARKING FACILITIES.

The Committee on Transportation and Public Way submitted the following report:

CHICAGO, December 13, 2017.

To the President and Members of the City Council:

Your Committee on Transportation and Public Way begs leave to report and recommend that Your Honorable Body *Pass* the proposed ordinances transmitted herewith authorizing and directing the Commissioner of Transportation and/or the Director of Revenue to exempt various applicants from the provisions requiring barriers as a prerequisite to prohibit alley ingress and/or egress to parking facilities at sundry locations. These ordinances were referred to the committee on November 8, 15 and 21, 2017.

This recommendation was concurred in unanimously by a viva voce vote of the members of the committee, with no dissenting vote.

Respectfully submitted,

(Signed) ANTHONY BEALE,
Chairman.

On motion of Alderman Beale, the said proposed ordinances transmitted with the foregoing committee report were *Passed* by yeas and nays as follows:

Yeas -- Aldermen Moreno, Hopkins, Dowell, King, Hairston, Mitchell, Harris, Beale, Sadlowski Garza, Thompson, Cárdenas, Quinn, Burke, Lopez, Foulkes, D. Moore, Curtis, O'Shea, Cochran, Brookins, Muñoz, Zalewski, Scott, Solis, Maldonado, Burnett, Ervin, Taliaferro, Reboyras, Santiago, Mell, Austin, Ramirez-Rosa, Villegas, Mitts, Sposato, Laurino, O'Connor, Napolitano, Reilly, Smith, Tunney, Arena, Cappleman, Pawar, Osterman, J. Moore, Silverstein -- 48.

Nays -- None.

Alderman Harris moved to reconsider the foregoing vote. The motion was lost.

The following are said ordinances as passed (the italic heading in each case not being a part of the ordinance):

AR-D Autoworks LLC.

[O2017-7799]

Be It Ordained by the City Council of the City of Chicago:

SECTION 1. Pursuant to Section 10-20-430 of the Municipal Code of Chicago, the Commissioner of Transportation is hereby authorized and directed to exempt AR-D Autoworks LLC from the provisions requiring barriers as a prerequisite to prohibit alley ingress and egress to parking facilities for premises address at 4637 South California Avenue.

SECTION 2. This ordinance shall take effect and be in force from and after its passage and publication.

Chicago Car Corner.

[O2017-8310]

Be It Ordained by the City Council of the City of Chicago:

SECTION 1. Pursuant to Section 10-20-430 of the Municipal Code of Chicago, the Commissioner of the Department of Transportation is hereby authorized and directed to exempt Chicago Car Corner of the property located at 4022 North Elston Avenue from the provisions requiring barriers as a prerequisite to prohibit alley ingress and egress to parking and loading facilities for such property.

SECTION 2. This ordinance shall take effect and be in force from and after its passage and publication.

CLP Chicago Avenue LLC.

[O2017-7811]

Be It Ordained by the City Council of the City of Chicago:

SECTION 1. Per Section 10-20-430 of the Municipal Code of Chicago, the Commissioner of Transportation is hereby authorized and directed to exempt CLP Chicago Avenue LLC from the provisions requiring barriers as a prerequisite to prohibit alley ingress and egress into 1850 West Chicago Avenue.

SECTION 2. This ordinance shall take be in force and take effect from and after its passage and publication.

Elston Automotive Rebuilders, Inc.

[O2017-7843]

Be It Ordained by the City Council of the City of Chicago:

SECTION 1. Pursuant to Section 10-20-430 of the Municipal Code of Chicago, the Commissioner of Transportation is hereby authorized and directed to exempt Elston Automotive Rebuilders, Inc. from the provisions requiring barriers as a prerequisite to prohibit alley ingress and egress to parking facilities for 3809 North Elston Avenue.

SECTION 2. This ordinance shall take effect and be in force from and after its passage and publication.

Gorditas Santrago No. 2.

[O2017-7794]

Be It Ordained by the City Council of the City of Chicago:

SECTION 1. Pursuant to Section 10-20-430 of the Municipal Code of Chicago, the Commissioner of Transportation is hereby authorized and directed to exempt Gorditas Santrago Number 2 from the provisions requiring barriers as a prerequisite to prohibit alley ingress and egress to the parking facilities for 3710 West 55th Street, Chicago, Illinois.

SECTION 2. This ordinance shall take effect and be in force from and after its passage and publication.

HB Developers LLC.

[O2017-7793]

Be It Ordained by the City Council of the City of Chicago:

SECTION 1. Pursuant to Section 10-20-430 of the Municipal Code of Chicago, the Commissioner of Transportation is hereby authorized and directed to exempt HB Developers LLC from the provisions requiring barriers as a prerequisite to prohibit alley ingress and egress for 1208 East 64th Street, Chicago, Illinois 60637.

SECTION 2. This ordinance shall take effect and be in force from and after its passage and publication.

Kenny's Custom Auto Detailing, Inc./Asan Cantic.

[O2017-7795]

Be It Ordained by the City Council of the City of Chicago:

SECTION 1. Pursuant to Section 10-20-430 of the Municipal Code of Chicago, the Commissioner of Transportation is hereby authorized and directed to exempt Asan Cantic, owner of Kenny's Custom Auto Detailing, Inc. and property owner of 6249 North Clark Street, from the provisions requiring barriers as a prerequisite to prohibit alley ingress and egress to parking facilities for premises address.

SECTION 2. This ordinance shall take effect and be in force from and after its passage and publication.

McBrearty Construction.

[O2017-7822]

Be It Ordained by the City Council of the City of Chicago:

SECTION 1. Pursuant to Section 10-20-430 of the Municipal Code of the City of Chicago, the Commissioner of the Department of Transportation is hereby authorized and directed to exempt McBrearty Construction of 10900 South Hamlin Avenue, Chicago, Illinois 60655, from the Municipal Code provisions requiring barriers as a prerequisite to prohibit alley ingress and egress to parking facilities for 3914 -- 3926 South Dr. Martin Luther King, Jr. Drive.

SECTION 2. This ordinance shall take effect and be in force upon its passage and publication.

People's Stadium Parking Management LLC.

[O2017-7827]

Be It Ordained by the City Council of the City of Chicago:

SECTION 1. Pursuant to Section 10-20-430 of the Municipal Code of Chicago, the Commissioner of Transportation is hereby authorized and directed to exempt People's Stadium Parking Management LLC, 1715 -- 1717 West Warren Boulevard, 1700 -- 1716 West Madison Street, 1709 -- 1717 West Madison Street and 20 South Paulina Street, from the provisions requiring barriers as a prerequisite to prohibit alley ingress and egress to parking facilities for premises address.

SECTION 2. This ordinance shall take effect and be in force from and after its passage and publication.

S.K.I. Architecture.

[O2017-8470]

Be It Ordained by the City Council of the City of Chicago:

SECTION 1. Pursuant to Section 10-20-430 of the Municipal Code of Chicago, the Commissioner of Transportation is hereby authorized and directed to exempt S.K.I. Architecture from the provisions requiring barriers as a prerequisite to prohibit alley ingress and egress to parking facilities for 6444 South Woodlawn Avenue, Chicago, Illinois 60637.

SECTION 2. This ordinance shall take effect and be in force from and after its passage and publication.

Signature Bank.

[O2017-7806]

Be It Ordained by the City Council of the City of Chicago:

SECTION 1. Pursuant to Section 10-20-430 of the Municipal Code of Chicago, the

Director of Revenue is hereby authorized and directed to exempt Signature Bank located at 7292 West Devon Avenue from the provisions requiring barriers as a prerequisite to prohibit alley ingress and/or egress to parking facilities for the premises address.

SECTION 2. This ordinance shall be in full force and take effect from and after its passage and publication.

Toyoko Inn Chicago LLC.

[O2017-8432]

Be It Ordained by the City Council of the City of Chicago:

SECTION 1. Pursuant to Section 10-20-430 of the Municipal Code of Chicago, the Commissioner of Transportation is hereby authorized and directed to exempt Toyoko Inn Chicago LLC from the provisions requiring barriers as a prerequisite to prohibit alley ingress and/or egress at 320 South Clinton Street.

SECTION 2. This ordinance shall take effect and be in force upon its passage and publication.

Chris Verveniotis.

[O2017-8406]

Be It Ordained by the City Council of the City of Chicago:

SECTION 1. Pursuant to Section 10-20-430 of the Municipal Code of Chicago, the Director of Revenue is hereby authorized and directed to exempt Chris Verveniotis, 3311 -- 3329 North Milwaukee Avenue, from the provisions requiring barriers as a prerequisite to prohibit alley ingress and egress to parking facilities for premises address.

SECTION 2. This ordinance shall take effect and be in force from and after its passage and due publication.

Western Lake Building LLC.
(126 S. Oakley Ave.)

[O2017-7829]

Be It Ordained by the City Council of the City of Chicago:

SECTION 1. Pursuant to Section 10-20-430 of the Municipal Code of Chicago, the Commissioner of Transportation is hereby authorized and directed to exempt Western Lake Building LLC, 126 South Oakley Avenue, Chicago, Illinois 60612, from the provisions requiring barriers as a prerequisite to prohibit alley ingress and egress to parking facilities for premises address.

SECTION 2. This ordinance shall take effect and be in force from and after its passage and publication.

Western Lake Building LLC.
(149 N. Western Ave.)

[O2017-7833]

Be It Ordained by the City Council of the City of Chicago:

SECTION 1. Pursuant to Section 10-20-430 of the Municipal Code of Chicago, the Commissioner of Transportation is hereby authorized and directed to exempt Western Lake Building LLC, 149 North Western Avenue, Chicago, Illinois 60612, from the provisions requiring barriers as a prerequisite to prohibit alley ingress and egress to parking facilities for premises address.

SECTION 2. This ordinance shall take effect and be in force from and after its passage and publication.

---

158 North Ada LLC & 172 North Ada LLC.

[O2017-7828]

Be It Ordained by the City Council of the City of Chicago:

SECTION 1. Pursuant to Section 10-20-430 of the Municipal Code of Chicago, the Commissioner of Transportation is hereby authorized and directed to exempt

158 North Ada LLC & 172 North Ada LLC, 180 North Ada Street, Chicago, Illinois 60607, from the provisions requiring barriers as a prerequisite to prohibit alley ingress and egress to parking facilities for premises address.

SECTION 2. This ordinance shall take effect and be in force from and after its passage and publication.

1464 -- 1470 Webster LLC.

[O2017-8433]

Be It Ordained by the City Council of the City of Chicago:

SECTION 1. Pursuant to Section 10-20-430 of the Municipal Code of Chicago, the Commissioner of Transportation is hereby authorized and directed to exempt 1464 -- 1470 Webster LLC, 1462 -- 1470 West Webster Avenue, Chicago, Illinois 60614, from the provisions requiring barriers as a prerequisite to prohibit alley ingress and/or egress to a service drive and loading facilities at 1462 -- 1470 West Webster Avenue.

SECTION 2. This ordinance shall take effect and be in force from and after its passage and publication.

1879 -- 1885 North Milwaukee LLC.

[O2017-7805]

Be It Ordained by the City Council of the City of Chicago:

SECTION 1. Pursuant to Section 10-20-430 of the Municipal Code of Chicago, the Director of the Department of Revenue is hereby authorized and directed to exempt 1879 -- 1885 North Milwaukee LLC of 1879 -- 1885 North Milwaukee Avenue from requiring barriers as a prerequisite to prohibit alley ingress and egress to parking facilities for premises address.

SECTION 2. This ordinance shall take effect and be in force upon its passage and publication.

1950 West Division LLC.

[O2017-7812]

Be It Ordained by the City Council of the City of Chicago:

SECTION 1. Per Section 10-20-430 of the Municipal Code of Chicago, the Commissioner of Transportation is hereby authorized and directed to exempt 1950 West Division LLC from the provisions requiring barriers as a prerequisite to prohibit alley ingress and egress into 1205 North Damen Avenue.

SECTION 2. This ordinance shall be in force and take effect from and after its passage and publication.

2031 -- 2037 North Milwaukee LLC.

[O2017-7810]

Be It Ordained by the City Council of the City of Chicago:

SECTION 1. Per Section 10-20-430 of the Municipal Code of Chicago, the Commissioner of Transportation is hereby authorized and directed to exempt 2031 -- 2037 North Milwaukee LLC from the provisions requiring barriers as a prerequisite to prohibit alley ingress and egress into 2031 -- 2037 North Milwaukee Avenue.

SECTION 2. This ordinance shall be in force and take effect from and after its passage and publication.

2242 West Lawrence LLC.

[O2017-7821]

Be It Ordained by the City Council of the City of Chicago:

SECTION 1. Pursuant to Section 10-20-430 of the Municipal Code of Chicago, the Commissioner of Transportation is hereby authorized and directed to exempt 2242 West Lawrence LLC of 2242 -- 2246 West Lawrence Avenue from the provisions requiring barriers as a prerequisite to prohibit alley ingress and egress to parking facilities for premises address.

SECTION 2. This ordinance shall take effect and be in force from and after its passage and publication.

2817 -- 2827 City Yard LLC Of Zitella Development Corporation.

[O2017-7798]

Be It Ordained by the City Council of the City of Chicago:

SECTION 1. Pursuant to Section 10-20-430 of the Municipal Code of Chicago, the Commissioner of Transportation is hereby authorized and directed to exempt 2817 -- 2827 City Yard LLC of Zitella Development Corporation from the provisions requiring barriers as a prerequisite to prohibit alley ingress and egress to 2815 -- 2819 North Natoma Avenue.

SECTION 2. This ordinance shall take effect and be in force from and after its passage and publication.

RENAMING PORTION OF N. ELSTON AVE. AS "N. ELSTON CT."

[O2017-7808]

The Committee on Transportation and Public Way submitted the following report:

CHICAGO, December 13, 2017.

To the President and Members of the City Council:

Your Committee on Transportation and Public Way begs leave to report and recommend that Your Honorable Body *Pass* a proposed ordinance to rename a short section of North Elston Avenue as "North Elston Court". Address numbers will remain the same. The

street name is necessitated by recent significant changes and a reconfiguration of the previous intersection of West Fullerton Avenue, North Elston Avenue and North Damen Avenue. This ordinance was referred to the committee on November 8, 2017.

This recommendation was concurred in unanimously by a viva voce vote of the members of the committee, with no dissenting vote.

Respectfully submitted,

(Signed) ANTHONY BEALE,
Chairman.

On motion of Alderman Beale, the said proposed ordinance transmitted with the foregoing committee report was *Passed* by yeas and nays as follows:

Yeas -- Aldermen Moreno, Hopkins, Dowell, King, Hairston, Mitchell, Harris, Beale, Sadlowski Garza, Thompson, Cárdenas, Quinn, Burke, Lopez, Foulkes, D. Moore, Curtis, O'Shea, Cochran, Brookins, Muñoz, Zalewski, Scott, Solis, Maldonado, Burnett, Ervin, Taliaferro, Reboyras, Santiago, Mell, Austin, Ramirez-Rosa, Villegas, Mitts, Sposato, Laurino, O'Connor, Napolitano, Reilly, Smith, Tunney, Arena, Cappleman, Pawar, Osterman, J. Moore, Silverstein -- 48.

Nays -- None.

Alderman Harris moved to reconsider the foregoing vote. The motion was lost.

The following is said ordinance as passed:

WHEREAS, Pursuant to an ordinance adopted by the City Council of the City of Chicago ("City Council") on July 20, 2016 and published in the *Journal of the Proceedings of the City Council of the City of Chicago* ("*Journal*") for such date at pages 29310 -- 29324 ("Original Ordinance"), the City Council authorized the opening and rerouting of the previous intersection of North Damen Avenue, North Elston Avenue and West Fullerton Avenue to improve safety and encourage development in the area; and

WHEREAS, Pursuant to Section 2 of the ordinance the Chicago Department of Transportation was required to record the Original Ordinance and associated plats ("Plats") with the Cook County Recorder of Deeds within 180 days from the date of the final approval by the City Council; and

WHEREAS, Pursuant to an ordinance adopted by the City Council on January 25, 2017 and published in the *Journal* for such date at pages 42007 -- 42022, additional time beyond the 180 days set forth in the Original Ordinance was granted for the recordation of the Original Ordinance and the Plats; and

WHEREAS, The intersections set forth in the Original Ordinance have now been reconfigured as described in the Original Ordinance and Plats; and

WHEREAS, The Original Ordinance and Plats were recorded with the Cook County Recorder of Deeds on August 16, 2017, as Document Numbers 1722819028 and 1722819029, respectively; and

WHEREAS, A portion of the originally configured North Elston Avenue generally described as being between the south line of West Fullerton Avenue and the west line of the newly configured North Elston Avenue to the south, must be renamed as "North Elston Court"; and

WHEREAS, A limited number of properties lying along the originally configured section of North Elston Avenue lying between the south line of West Fullerton Avenue and the west line of newly reconfigured North Elston Avenue to the south, will now need a change of address with the correct "North Elston Court" street name; and

WHEREAS, Those properties formerly known as 2321 to 2384 North Elston Avenue, as highlighted for clarity on page 1 of the aforementioned recorded Plat hereto attached as Exhibit A, will specifically be affected by the street name change to North Elston Court; and

WHEREAS, The commissioner ("Commissioner") of the Chicago Department of Transportation is authorized to name streets and assign legal addresses within the limits of the City of Chicago in accordance with Section 2-102-030(n) of the Municipal Code of the City of Chicago; now, therefore,

Be It Ordained by the City Council of the City of Chicago:

SECTION 1. The above recitals are expressly incorporated in and made a part of this ordinance as though fully set forth herein.

SECTION 2. The name of the aforementioned section of former North Elston Avenue is changed to North Elston Court.

SECTION 3. The number portion of the existing addresses will remain the same.

SECTION 4. The Commissioner of Transportation shall notify, in writing, the affected properties, City service providers, the County, and the United States Post Office serving the area affected by the name change, not more than 30 days subsequent to the passage of this ordinance.

SECTION 5. The Commissioner of Transportation is authorized and directed to do all such acts and things, including without limitation the placement of street name signs with the new street name, and to execute and deliver any and all agreements, documents, instruments or certificates, as she deems necessary, advisable or appropriate, to effectuate this ordinance. All of the acts which are in conformity with the intent and purposes of this ordinance, whether heretofore or hereafter taken or done shall be and the same are in all respects ratified, confirmed, authorized, and approved hereby in all respects.

SECTION 6. This ordinance shall take effect upon its passage and approval.

Street Renaming Approved:

(Signed) Rebekah Scheinfeld
Commissioner of Transportation

Approved as to Form and Legality:

(Signed) Lisa Misher
Chief Assistant Corporation Counsel


(Signed) Scott Waguespack
Alderman, 32nd Ward

[Exhibit "A" referred to in this ordinance printed on page 63754 of this *Journal*.]

EXHIBIT "A"

PLAT OF OPENING

VICINITY MAP

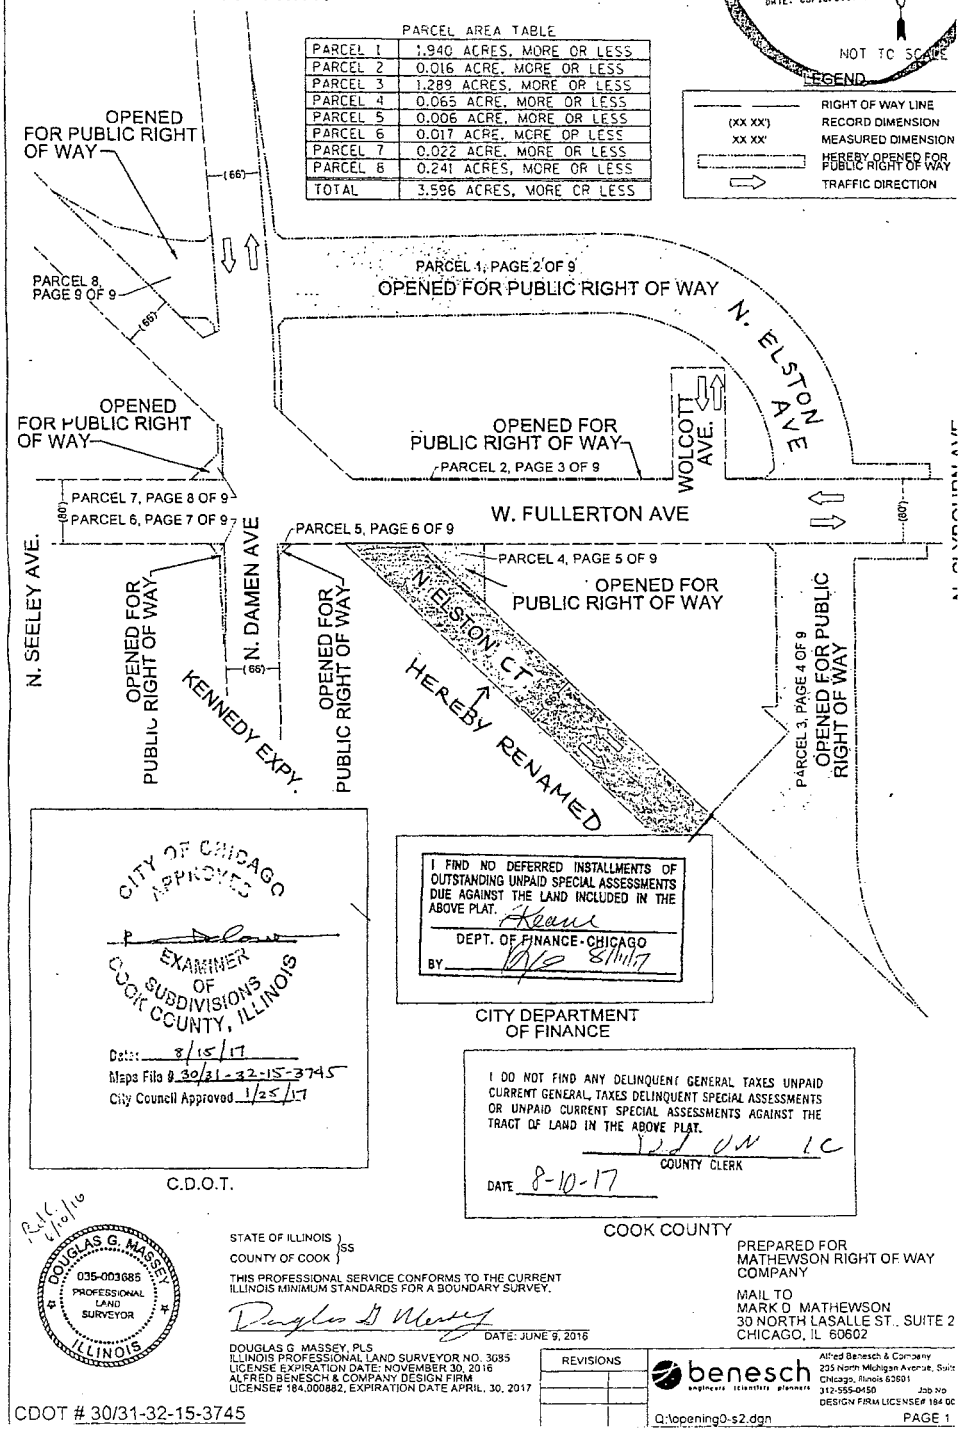

PARCEL AREA TABLE	
PARCEL 1	1.940 ACRES, MORE OR LESS
PARCEL 2	0.016 ACRE, MORE OR LESS
PARCEL 3	1.289 ACRES, MORE OR LESS
PARCEL 4	0.065 ACRE, MORE OR LESS
PARCEL 5	0.006 ACRE, MORE OR LESS
PARCEL 6	0.017 ACRE, MORE OR LESS
PARCEL 7	0.022 ACRE, MORE OR LESS
PARCEL 8	0.241 ACRES, MORE OR LESS
TOTAL	3.596 ACRES, MORE OR LESS

NOT TO SCALE

LEGEND

———	RIGHT OF WAY LINE
(XX XX')	RECORD DIMENSION
XX XX'	MEASURED DIMENSION
	HEREBY OPENED FOR PUBLIC RIGHT OF WAY
⇨	TRAFFIC DIRECTION

Doc# 1722819030 Fee $136.0
RHSP FEE:$9.00 RPRF FEE: $1.00
KAREN A.YARBROUGH
COOK COUNTY RECORDER OF DEEDS
DATE: 08/16/2017 11:30 AM PG: 6

CITY OF CHICAGO APPROVED
EXAMINER OF SUBDIVISIONS COOK COUNTY, ILLINOIS
Date: 8/15/17
Maps File # 30/31-32-15-3745
City Council Approved 1/25/17
C.D.O.T.

I FIND NO DEFERRED INSTALLMENTS OF OUTSTANDING UNPAID SPECIAL ASSESSMENTS DUE AGAINST THE LAND INCLUDED IN THE ABOVE PLAT.
DEPT. OF FINANCE-CHICAGO
BY 8/11/17
CITY DEPARTMENT OF FINANCE

I DO NOT FIND ANY DELINQUENT GENERAL TAXES UNPAID CURRENT GENERAL, TAXES DELINQUENT SPECIAL ASSESSMENTS OR UNPAID CURRENT SPECIAL ASSESSMENTS AGAINST THE TRACT OF LAND IN THE ABOVE PLAT.
COUNTY CLERK
DATE 8-10-17
COOK COUNTY

DOUGLAS G. MASSEY 035-003685 PROFESSIONAL LAND SURVEYOR ILLINOIS

STATE OF ILLINOIS)
COUNTY OF COOK) SS

THIS PROFESSIONAL SERVICE CONFORMS TO THE CURRENT ILLINOIS MINIMUM STANDARDS FOR A BOUNDARY SURVEY.

DATE: JUNE 9, 2016

DOUGLAS G. MASSEY, PLS
ILLINOIS PROFESSIONAL LAND SURVEYOR NO. 3685
LICENSE EXPIRATION DATE: NOVEMBER 30, 2018
ALFRED BENESCH & COMPANY DESIGN FIRM
LICENSE# 184.000882, EXPIRATION DATE APRIL 30, 2017

PREPARED FOR
MATHEWSON RIGHT OF WAY COMPANY

MAIL TO
MARK O. MATHEWSON
30 NORTH LASALLE ST., SUITE 2
CHICAGO, IL 60602

REVISIONS

benesch engineers | scientists | planners
Alfred Benesch & Company
205 North Michigan Avenue, Suite
Chicago, Illinois 60601
312-555-0450 Job No
DESIGN FIRM LICENSE# 184.00

Q:\opening0-s2.dgn PAGE 1

CDOT # 30/31-32-15-3745

COMMITTEE ON WORKFORCE DEVELOPMENT AND AUDIT.

AMENDMENT OF SECTION 2-156-145 OF MUNICIPAL CODE BY REQUIRING ALL CITY EMPLOYEES, MEMBERS OF BOARDS OR COMMISSIONS AND NOT-FOR-PROFIT ORGANIZATIONS CREATED BY CITY TO COMPLETE SEXUAL HARASSMENT TRAINING COURSES.

[SO2017-7797]

The Committee on Workforce Development and Audit submitted the following report:

CHICAGO, December 13, 2017.

To the President and Members of the City Council:

Your Committee on Workforce Development and Audit, to which was referred (November 8, 2017) an ordinance amending Section 2-160-140 of the Municipal Code by requiring all City employees, members of boards or commissions and not-for-profit organizations created by the City to complete sexual harassment training courses; and a subsequent substitute ordinance introduced directly into committee (December 7, 2017), begs leave to recommend that Your Honorable Body do *Pass* said proposed substitute ordinance submitted herewith.

This recommendation was concurred in by all members of the committee present, with no dissenting votes.

Respectfully submitted,

(Signed) PATRICK J. O'CONNOR,
Chairman.

On motion of Alderman O'Connor, the said proposed substitute ordinance transmitted with the foregoing committee report was *Passed* by yeas and nays as follows:

Yeas -- Aldermen Moreno, Hopkins, Dowell, King, Hairston, Mitchell, Harris, Beale, Sadlowski Garza, Thompson, Cárdenas, Quinn, Burke, Lopez, Foulkes, D. Moore, Curtis, O'Shea, Cochran, Brookins, Muñoz, Zalewski, Scott, Solis, Maldonado, Burnett, Ervin, Taliaferro, Reboyras, Santiago, Mell, Austin, Ramirez-Rosa, Villegas, Mitts, Sposato, Laurino, O'Connor, Napolitano, Reilly, Smith, Tunney, Arena, Cappleman, Pawar, Osterman, J. Moore, Silverstein -- 48.

Nays -- None.

Alderman Harris moved to reconsider the foregoing vote. The motion was lost.

The following is said ordinance as passed:

Be It Ordained by the City Council of the City of Chicago:

SECTION 1. Section 2-156-145 of the Chicago Municipal Code is hereby amended by deleting the language stricken and inserting the language underscored, as follows:

2-156-145 Ethics <u>And Sexual Harassment</u> Education.

(a) (1) Except as otherwise provided in subsection (a)(2), each official, member of an alderman's personal staff, city council committee staff member and each person holding a senior executive service position with the city (all positions listed in Appendix A to Chapter 2-74 of the code) shall attend an ethics education seminar offered by the board of ethics within 120 days of becoming an official, member of an alderman's personal staff, city council committee staff member or holding a senior executive service position with the city; and every four years thereafter.

(2) Each city employee and official not covered in subsection (a)(1) shall complete an ethics training program in a manner specified and offered by the board of ethics within 60 days of employment with the city or becoming a city official.

(3) The seminar offered in accordance with this subsection (a) shall educate persons required to take the seminar as to their duties and responsibilities under this chapter.

(b) In addition to the requirement of subsection (a), each official, member of an alderman's personal staff, city council committee employee, full-time, part-time and contract employee of the city, and employee of any not-for-profit organization created by

a city ordinance to perform functions traditionally within the power of the city~~,~~ including raising revenue for municipal functions, shall in each calendar year complete an annual ethics education training course developed by the board of ethics. Such course may be offered in-person, through an internet based program, or other manner prescribed by the board of ethics. Any employee who fails to comply with this section shall be subject to employment sanctions, including suspension, in accordance with the procedures under which the employee may otherwise be disciplined. Any employee who is found to have knowingly falsified his/her compliance with this section shall be subject to discharge.

(c) The training and education required by subsections (a)(1) and (b) of this section shall include a component specifically addressing sexual harassment. The substance of this component shall be developed by the Department of Human Resources.

(d) Any member of a Board or Commission of the City shall complete sexual harassment training developed by the Department of Human Resources within 120 days of becoming a member of a Board or Commission of the City. Such training shall be offered in a manner determined by the Commissioner of Human Resources. The Department of Human Resources shall also make public the names of any member of a Board or Commission of the City who failed to complete the mandatory sexual harassment training on time. Board or Commission members who fail to comply with this section shall be subject to suspension or removal from the Board or Commission. Any person who is found to have knowingly falsified his/her compliance with this section will be subject to suspension or removal. Failure to complete this training will be addressed as provided for in this subsection (d), with no further penalties or sanctions.

(c) (e) Upon advice to the board, the board shall issue or cause to be issued information regarding this chapter to each consultant or contractor hired by the city with information as to how this chapter shall apply to such consultant or contractor and to city employees and officials who work with such consultant or contractor.

(d) (f) The board, in collaboration with the department of human resources, shall make available ethics training to any employee or official leaving city employment. Such ethics training shall be made available, in such a manner as the board determines, before such employee or official receives his or her final paycheck. The ethics training shall cover post-employment conduct and other relevant ethics subjects as the board may deem appropriate.

SECTION 2. This ordinance is effective on passage and publication.

COMMITTEE ON ZONING, LANDMARKS AND BUILDING STANDARDS.

AMENDMENT OF TITLE 17 OF MUNICIPAL CODE BY RECLASSIFICATION OF PARTICULAR AREAS.

The Committee on Zoning, Landmarks and Building Standards submitted the following report:

CHICAGO, December 13, 2017.

To the President and Members of the City Council:

Presenting a report for your Committee on Zoning, Landmarks and Building Standards which held a meeting on December 11, 2017, the following items were passed by a majority of the members present:

Page 1 contains one text amendment regarding hair and nail salons, which will be held in committee.

Pages 1 through 10 contain various map amendments regarding land use.

Page 10 also contains four large business signs and three historical landmark fee waivers.

I hereby move for passage of the proposed ordinances and substitute ordinance transmitted herewith.

Respectfully submitted,

(Signed) DANIEL S. SOLIS,
Chairman.

On motion of Alderman Solis, the said proposed ordinances and substitute ordinance transmitted with the foregoing committee report were *Passed* by yeas and nays as follows:

Yeas -- Aldermen Moreno, Hopkins, Dowell, King, Hairston, Mitchell, Harris, Beale, Sadlowski Garza, Thompson, Cárdenas, Quinn, Burke, Lopez, Foulkes, D. Moore, Curtis, O'Shea, Cochran, Brookins, Muñoz, Zalewski, Scott, Solis, Maldonado, Burnett, Ervin, Taliaferro, Reboyras, Santiago, Mell, Austin, Ramirez-Rosa, Villegas, Mitts, Sposato, Laurino, O'Connor, Napolitano, Reilly, Smith, Tunney, Arena, Cappleman, Pawar, Osterman, J. Moore, Silverstein -- 48.

Nays -- None.

Alderman Beale moved to reconsider the foregoing vote. The motion was lost.

The following are said ordinances as passed (the italic heading in each case not being a part of the ordinance):

Reclassification Of Area Shown On Map No. 1-G.
(Application No. 19437T1)
(Common Address: 1462 W. Ohio St.)

[O2017-7761]

Be It Ordained by the City Council of the City of Chicago:

SECTION 1. Title 17 of the Municipal Code of Chicago, the Chicago Zoning Ordinance, be amended by changing all the RS3 Residential Single-Unit (Detached House) District symbols and indications as shown on Map Number 1-G in the area bounded by:

the alley next north of and parallel to West Ohio Street; a line 175 feet west of and parallel to North Bishop Street; West Ohio Street; and a line 200 feet west of and parallel to North Bishop Street,

to those of an RM5 Residential Multi-Unit District and a corresponding use district is hereby established in the area above described.

SECTION 2. This ordinance shall be in force and effect from and after its passage and due publication.

Type 1 Narrative Rezoning Analysis attached to this ordinance reads as follows:

17-13-0303-C (1) Narrative Zoning Analysis – 1462 W. Ohio Street

Proposed Zoning: RM-5

Lot Area: 3,146.27 square feet

Proposed Land Use: The Applicant is proposing to develop the subject property with a four-story residential building that will contain three (3) dwelling units. The proposed building will be masonry construction. The proposed building will be 45 feet in height. A three-car detached garage will be located at the rear of the subject lot.

(a) The Project's Floor Area Ratio: 1.89

(b) The project's density (Lot Area per Dwelling Unit): 1,048.76 square feet

(c) The amount of off-street parking: 3 parking spaces

(d) Setbacks:

a. Front Setback: 7 feet 6 inches

b. Rear Setback: 37 feet 6 inches

c. Side Setbacks: East side – 3 feet / West side – 2 feet


d. Rear Yard Open Space: 200 square feet

(e) Building Height: 45 feet

*17-10-0207-A
*17-13-0303-C(2) – Plans Attached.


FINAL FOR PUBLICATION

[Site Plan; First, Second, Third, Fourth and Roof Floor Plans; and Front, Rear, Right and Left Building Elevations referred to in this Type 1 Narrative Rezoning Analysis printed on pages 63761 through 63770 of this *Journal*.]

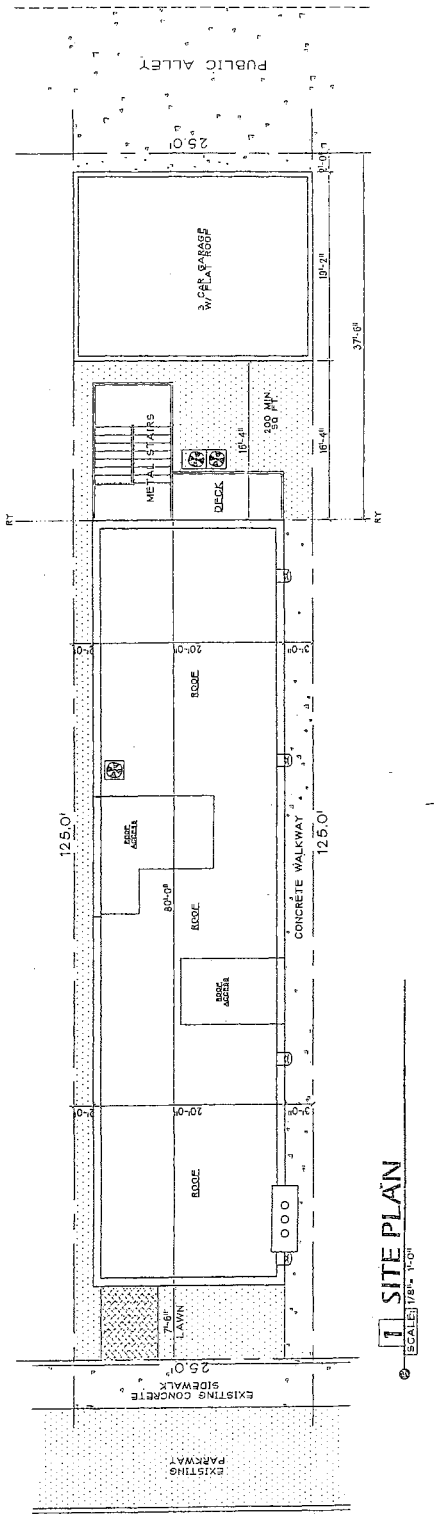


FINAL FOR PUBLICATION

1462 W OHIO

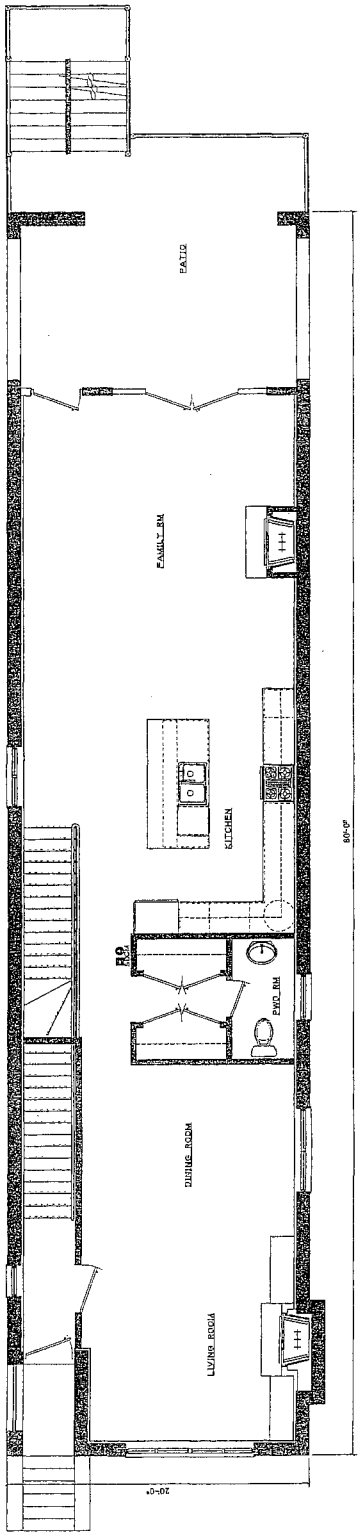


2 FIRST FLOOR PLAN
SCALE: 1/4" = 1'-0"

FINAL FOR PUBLICATION

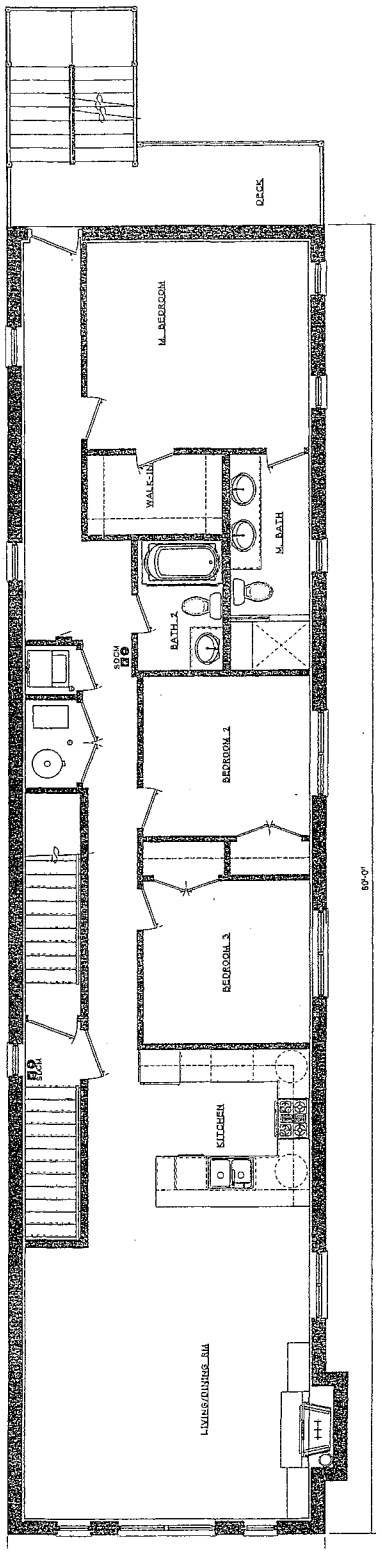


3 SECOND FLOOR PLAN
SCALE: 1/4"= 1'-0"

FINAL FOR PUBLICATION

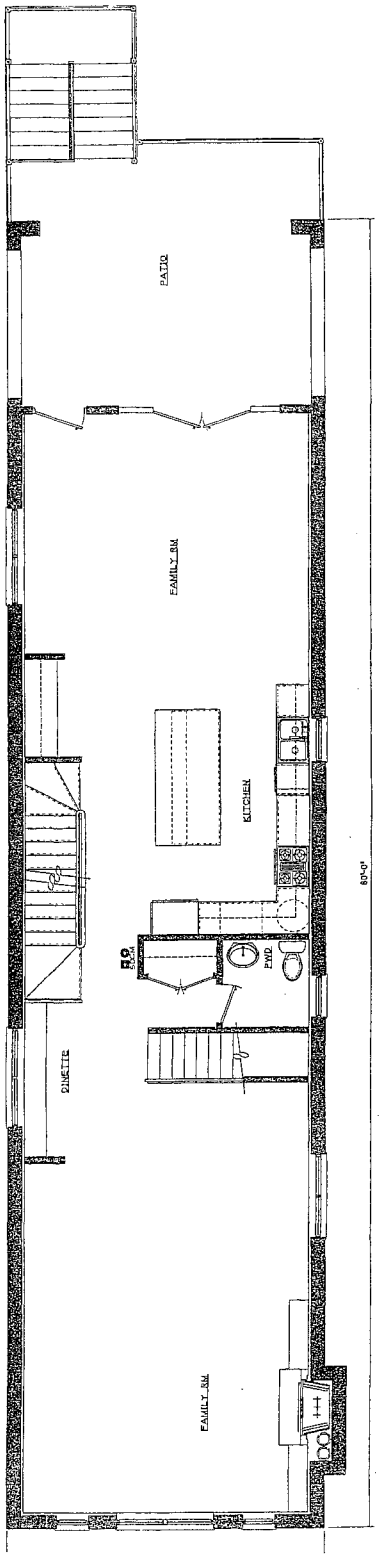


4 THIRD FLOOR PLAN

FINAL FOR PUBLICATION

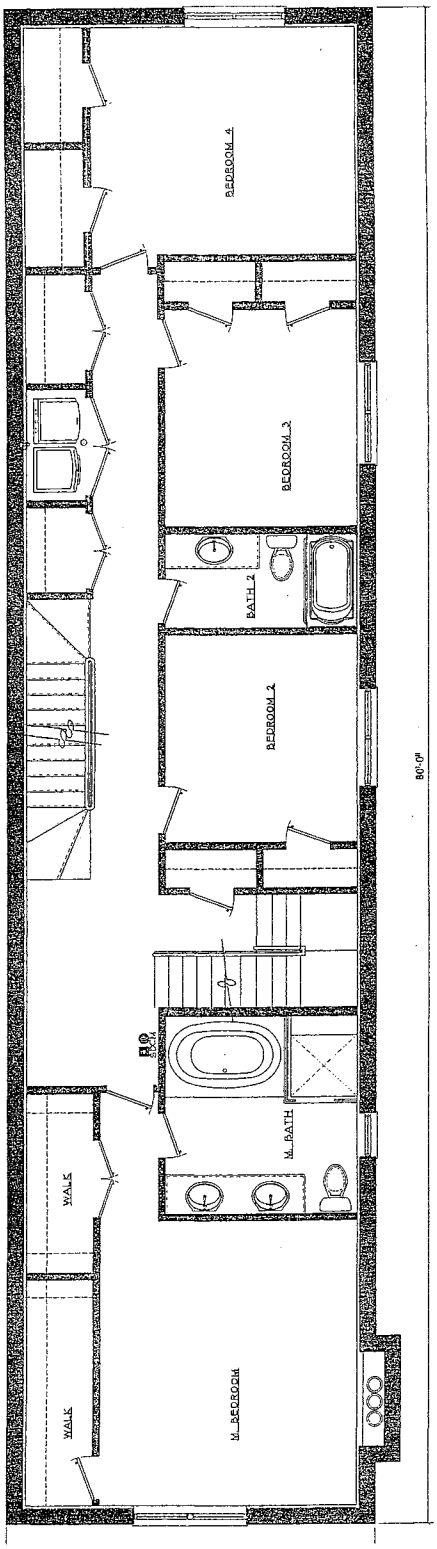

5 FOURTH FLOOR PLAN
SCALE: 1/4"= 1'-0"


FINAL FOR PUBLICATION

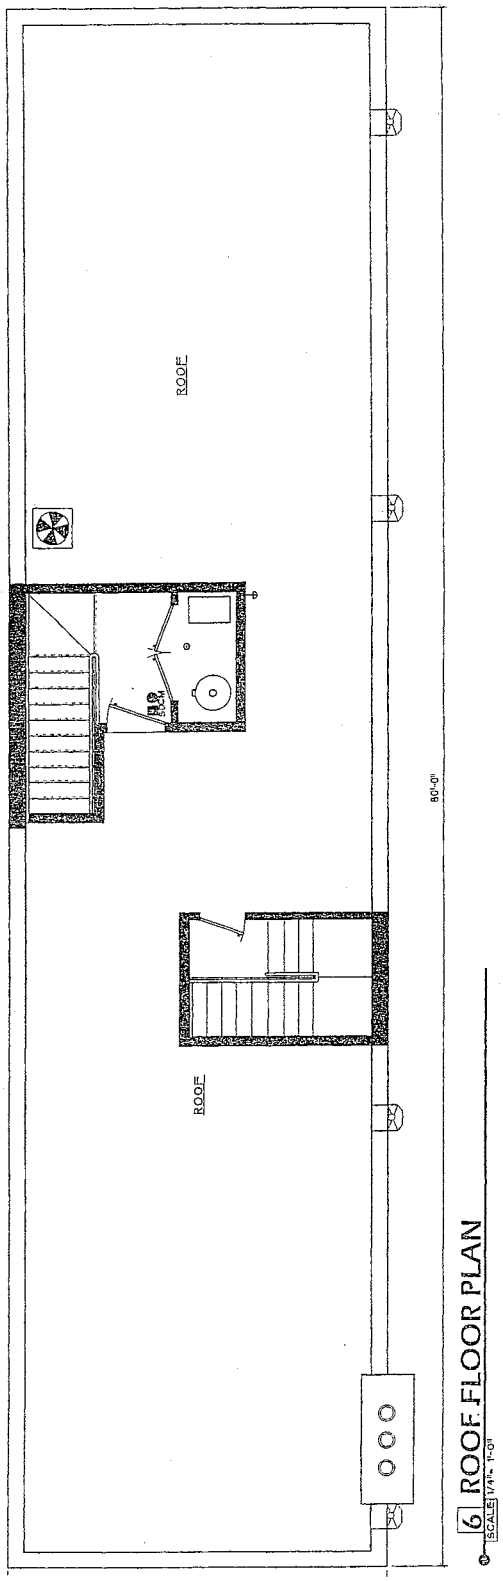

6 ROOF FLOOR PLAN
SCALE: 1/4"= 1'-0"


FINAL FOR PUBLICATION

Committee Mail Item

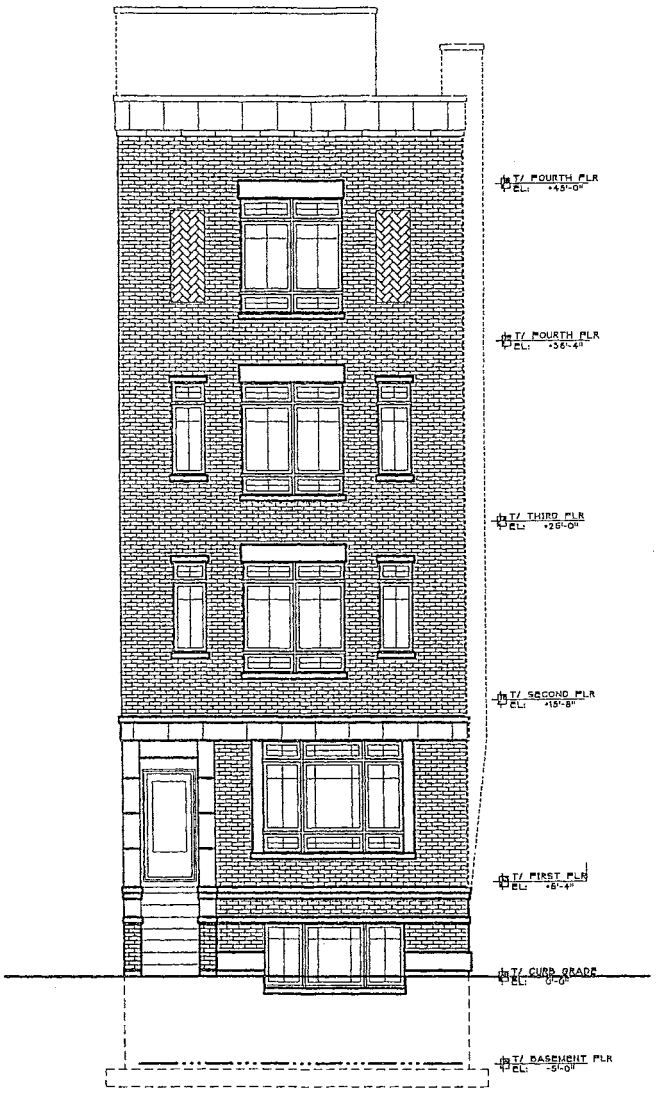


4 FRONT ELEVATION
SCALE: 1/4" = 1'-0"

NOT FOR PUBLICATION

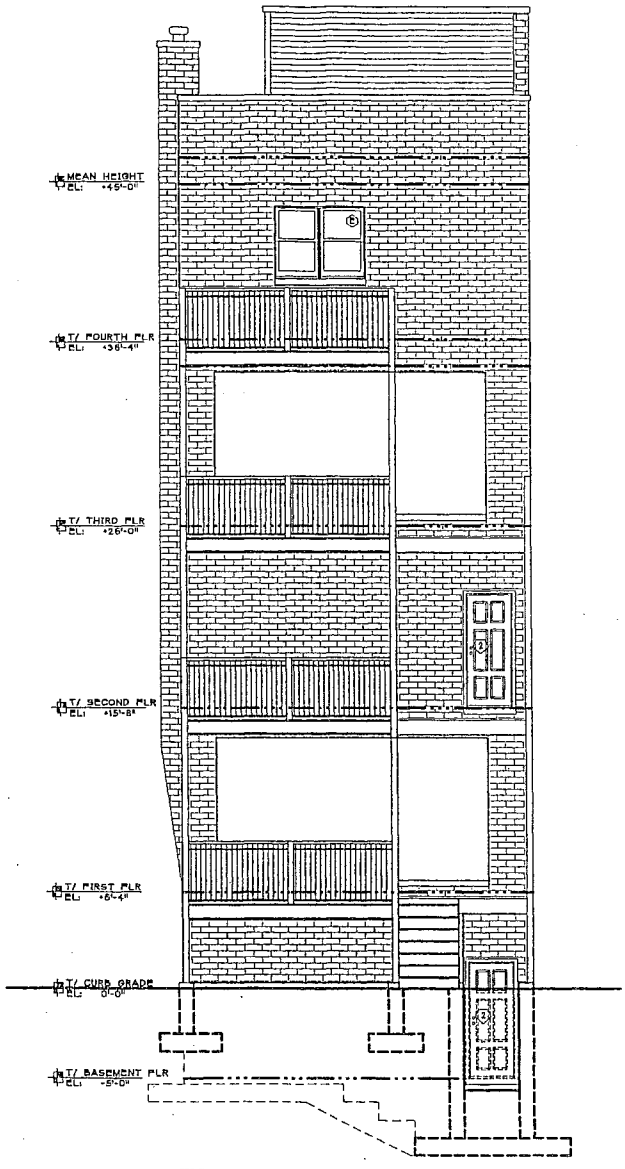


3 REAR ELEVATION
SCALE: 1/4" = 1'-0"

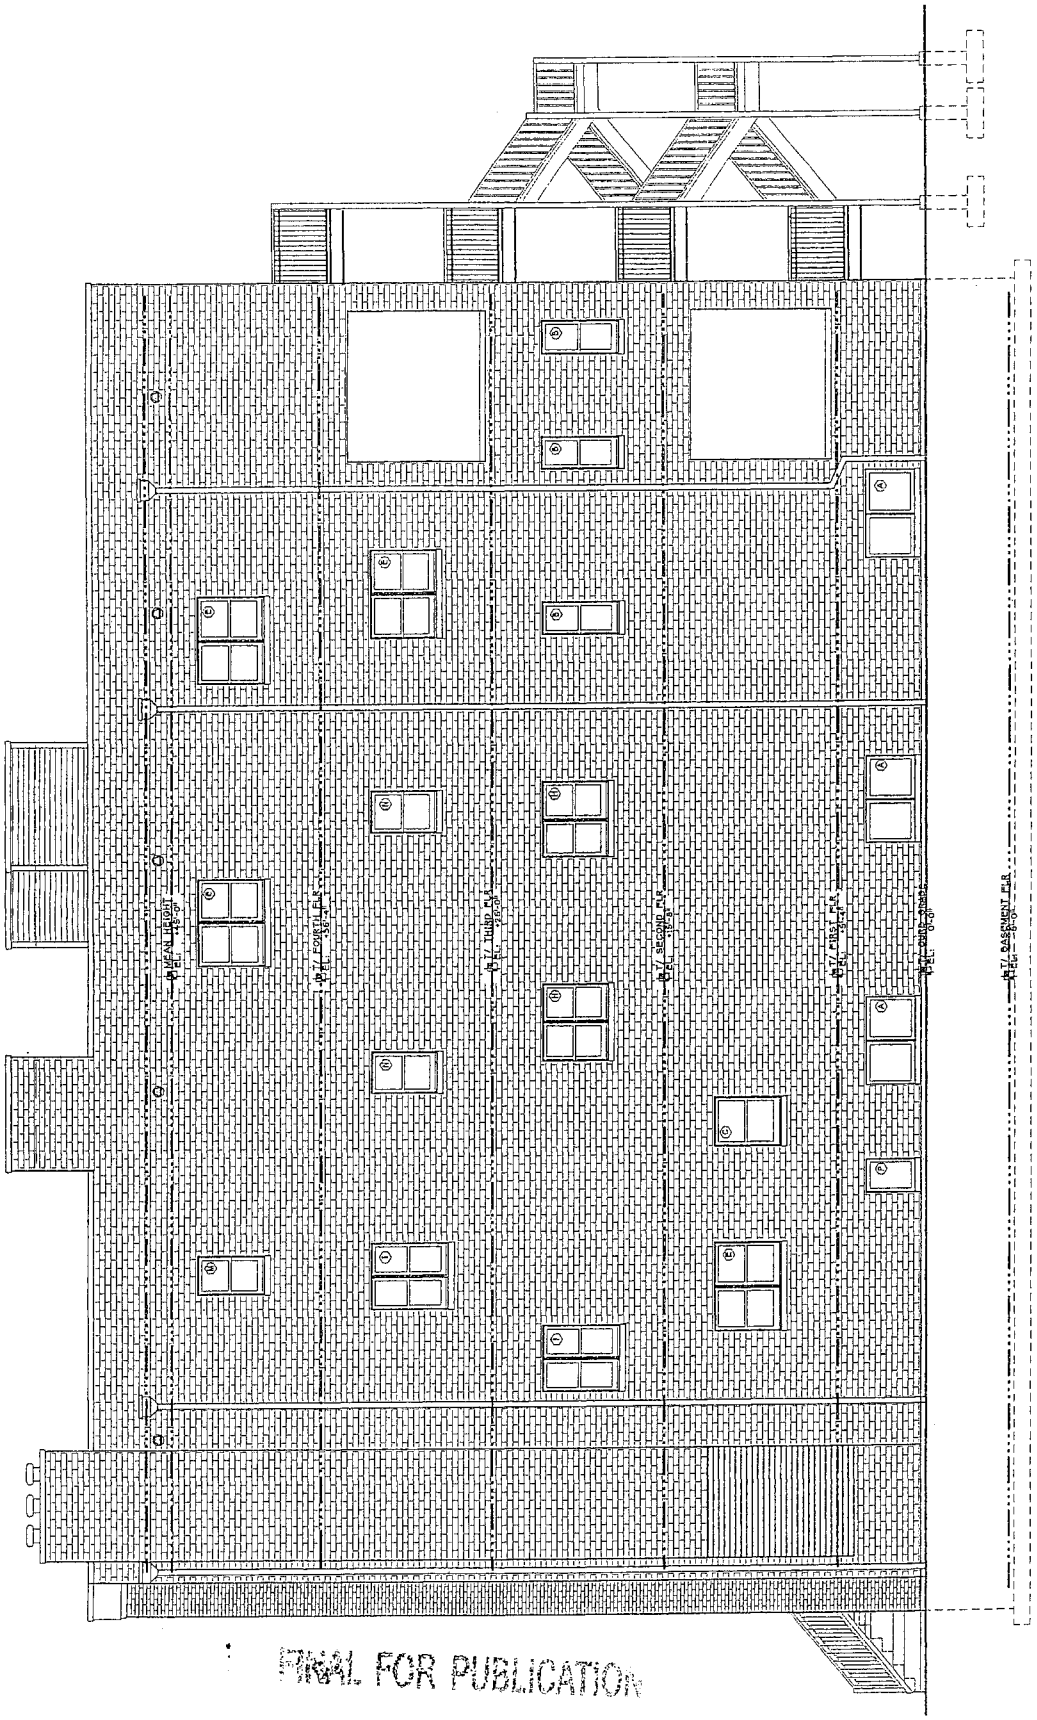

2 RIGHT SIDE ELEVATION
SCALE: 1/4" = 1'-0"

FINAL FOR PUBLICATION

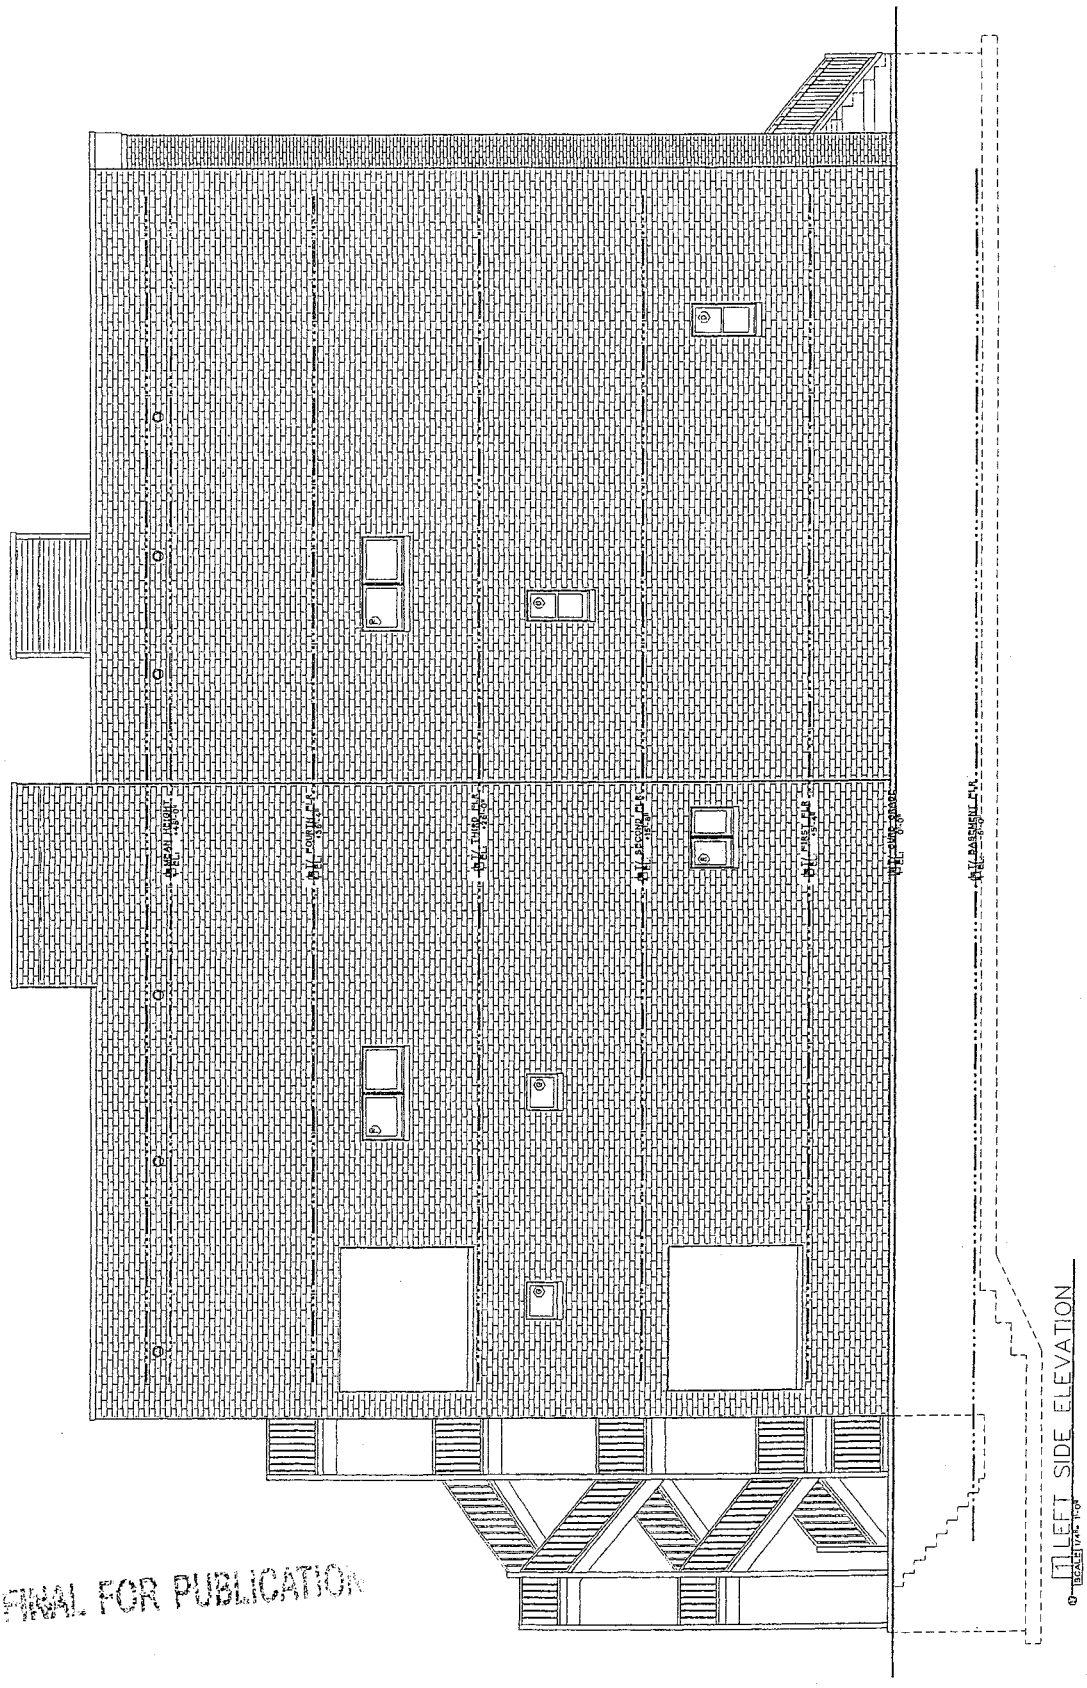

FINAL FOR PUBLICATION

Reclassification Of Area Shown On Map No. 1-G.
(As Amended)
(Application No. 19394T1)
(Common Address: 310 -- 314 N. Peoria St./
901 -- 911 W. Wayman St.)

[SO2017-7047]

Be It Ordained by the City Council of the City of Chicago:

SECTION 1. Title 17 of the Municipal Code of Chicago, the Chicago Zoning Ordinance, is hereby amended by changing all the current C1-1 Neighborhood Commercial District symbols and indications as shown on Map Number 1 -G in the area bounded by:

West Wayman Street; North Peoria Street; a line 50.00 feet south of West Wayman Street; and a line 125.00 feet west of North Peoria Street,

to those of a DX-3 Downtown Mixed-Use District.

SECTION 2. This ordinance shall be in force and effect from and after its passage and due publication.

Type 1 Narrative Rezoning Analysis attached to this ordinance reads as follows:

SUBSTITUTE NARRATIVE
310-14 North Peoria Street/901-11 West Wayman Street
TYPE I REGULATIONS

The subject property contains 6,250 square feet of land, and is currently improved with a four-story vacant commercial building. The property is currently zoned as a C1-1 Neighborhood Commercial District. The Applicant proposes to rezone the property to a DX-3 Downtown Mixed-Use District to allow for an interior remodeling of the existing building, and the construction of a fifth-floor addition, for the development of a mixed-use building containing approximately 3,000 square feet of ground floor commercial space and a hotel with a maximum of 28 keys, no automobile parking spaces* and no loading berth. The height of the building will be 74 feet 6 inches.

Lot Area:	6,250 square feet
FAR:	3.5
FLOOR AREA:	21,875 square feet
Residential Dwelling Units:	None
Hotel Keys:	28
Height:	74 feet 6 inches

Setbacks:

North (Wayman Street):	2 feet 6 inches
South Property Line:	0 feet
East (Peoria Street):	0 feet
West Property Line:	0 feet


Automobile Parking:	None*
Loading:	None

* Pursuant to the exemption contained in the Chicago Zoning Ordinance for the rehabilitation or reuse of a Chicago Landmark Building.

A set of Substitute Plans is attached

FINAL FOR PUBLICATION

[Site Plan; Basement, First, Second, Third, Fourth and Fifth Floor Plans; and North, South, East and West Building Elevations referred to in this Type 1 Narrative Rezoning Analysis printed on pages 63773 through 63781 of this *Journal*.]

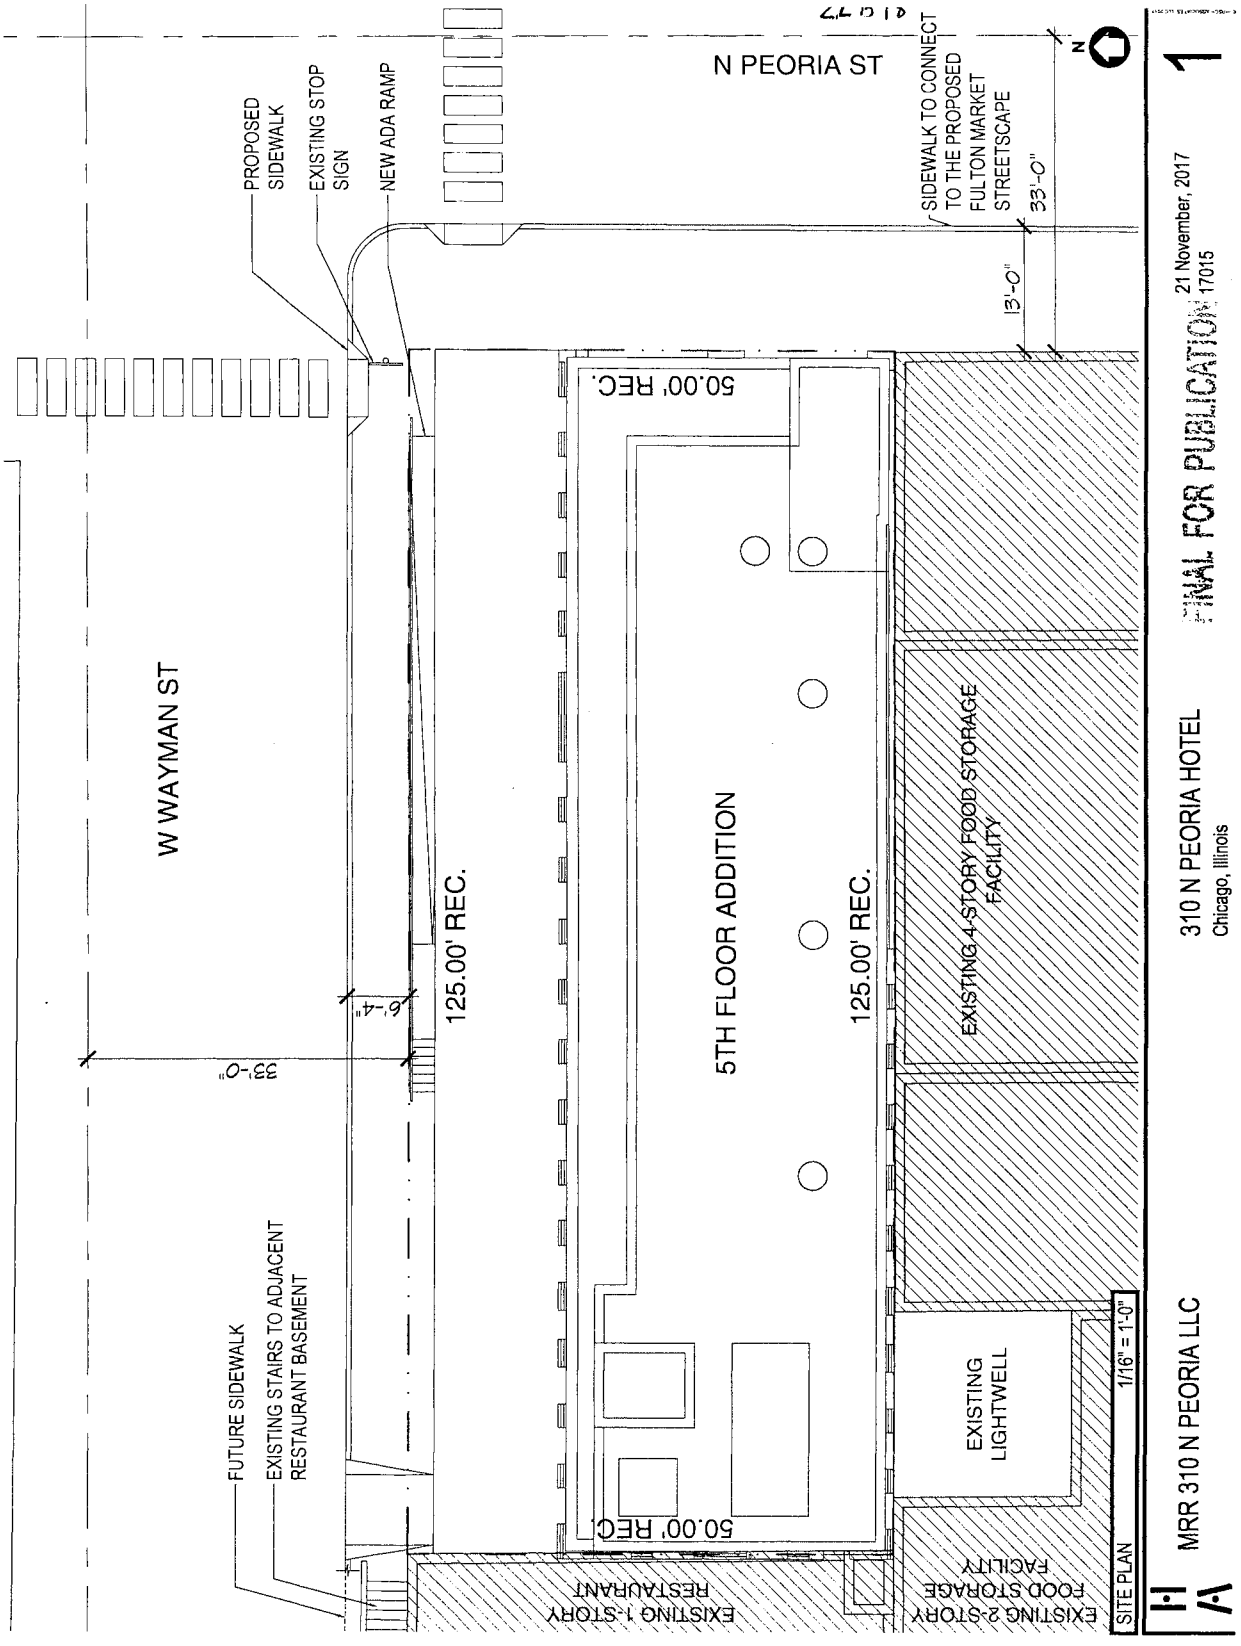
N PEORIA ST
W WAYMAN ST
PROPOSED SIDEWALK
EXISTING STOP SIGN
NEW ADA RAMP
SIDEWALK TO CONNECT TO THE PROPOSED FULTON MARKET STREETSCAPE
33'-0"
13'-0"
50.00' REC.
125.00' REC.
5TH FLOOR ADDITION
EXISTING 4-STORY FOOD STORAGE FACILITY
EXISTING LIGHTWELL
EXISTING 2-STORY FOOD STORAGE FACILITY
EXISTING 1-STORY RESTAURANT
FUTURE SIDEWALK
EXISTING STAIRS TO ADJACENT RESTAURANT BASEMENT
6'-4"
33'-0"
SITE PLAN
1/16" = 1'-0"
MRR 310 N PEORIA LLC
310 N PEORIA HOTEL
Chicago, Illinois
21 November, 2017
17015
FINAL FOR PUBLICATION
A1
1

WEST WAYMAN STREET

6,060 GSF

NORTH PEORIA STREET

BASEMENT FLOOR PLAN 1/16" = 1'-0"


MRR 310 N PEORIA LLC

310 N PEORIA HOTEL
Chicago, Illinois

FINAL FOR PUBLICATION 21 November, 2017
17015

1.B

WEST WAYMAN STREET

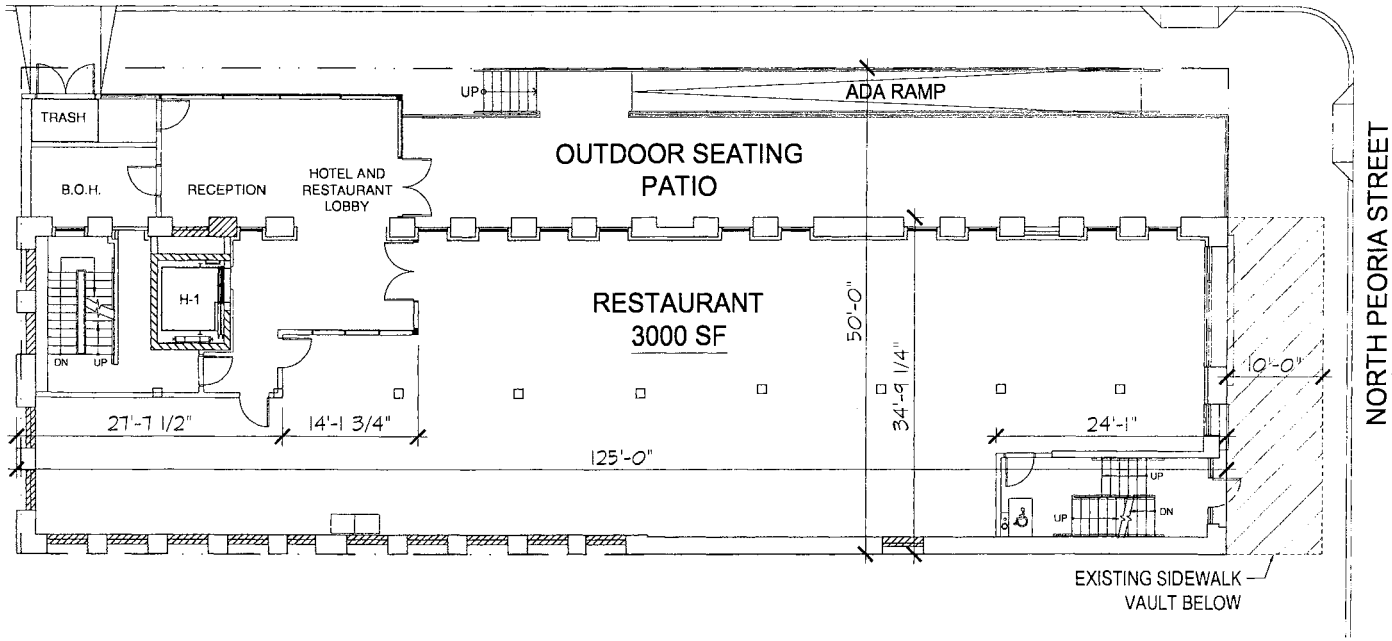

FLOOR 1 PLAN 1/16" = 1'-0"


N

MRR 310 N PEORIA LLC

310 N PEORIA HOTEL
Chicago, Illinois

FINAL FOR PUBLICATION 21 November, 2017
17015

2

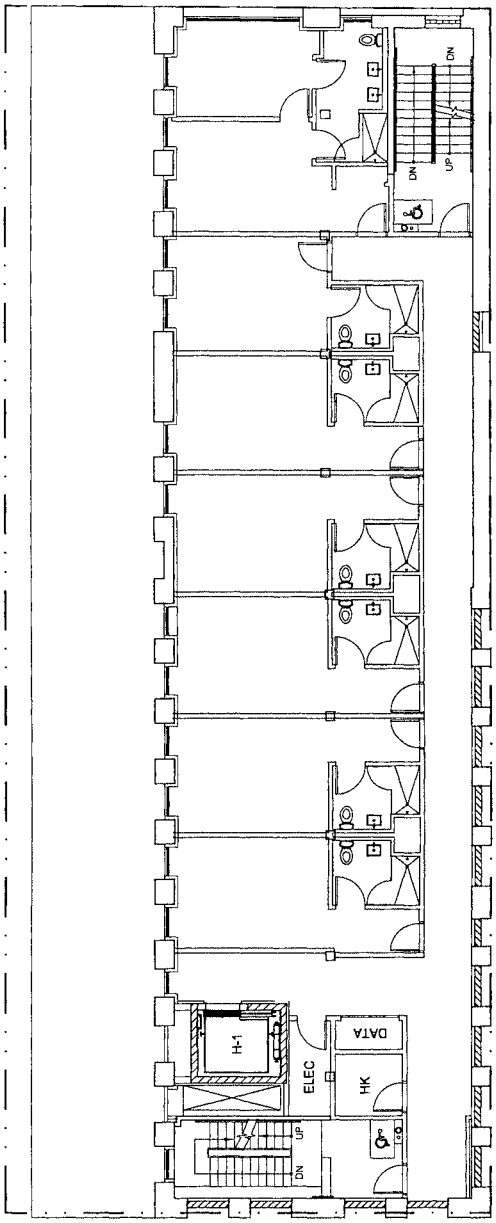

N

3


21 November, 2017
17015

FINAL FOR PUBLICATION

310 N PEORIA HOTEL
Chicago, Illinois

MRR 310 N PEORIA LLC

FLOOR 2-4 PLAN 1/16" = 1'-0"

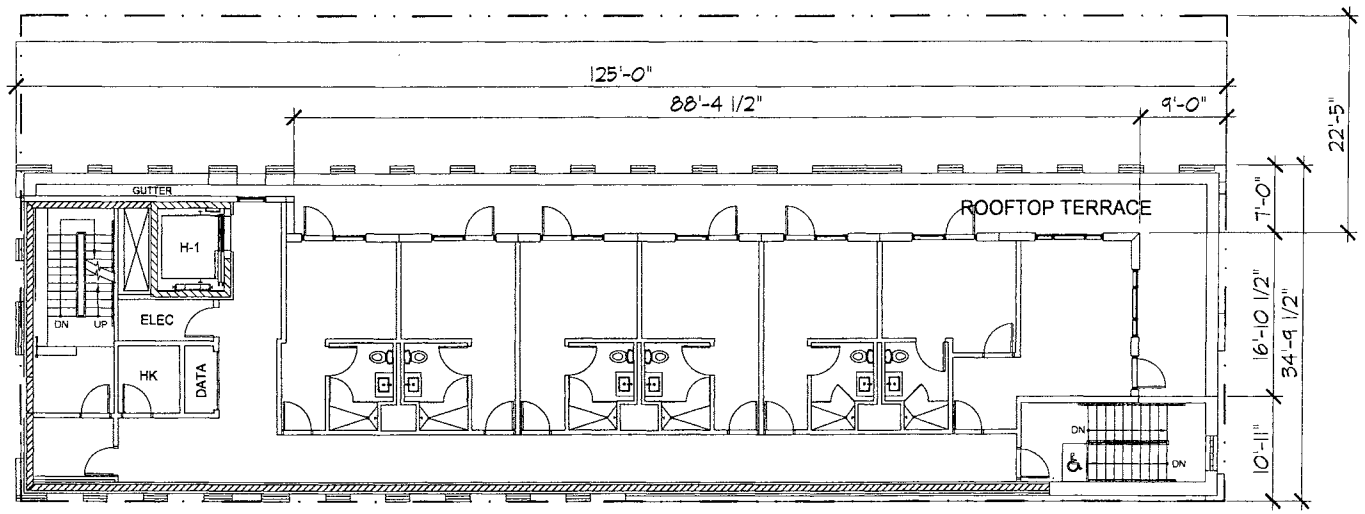

FLOOR 5 PLAN 1/16" = 1'-0"

N


MRR 310 N PEORIA LLC

310 N PEORIA HOTEL
Chicago, Illinois

FINAL FOR PUBLICATION

21 November, 2017
17015

4

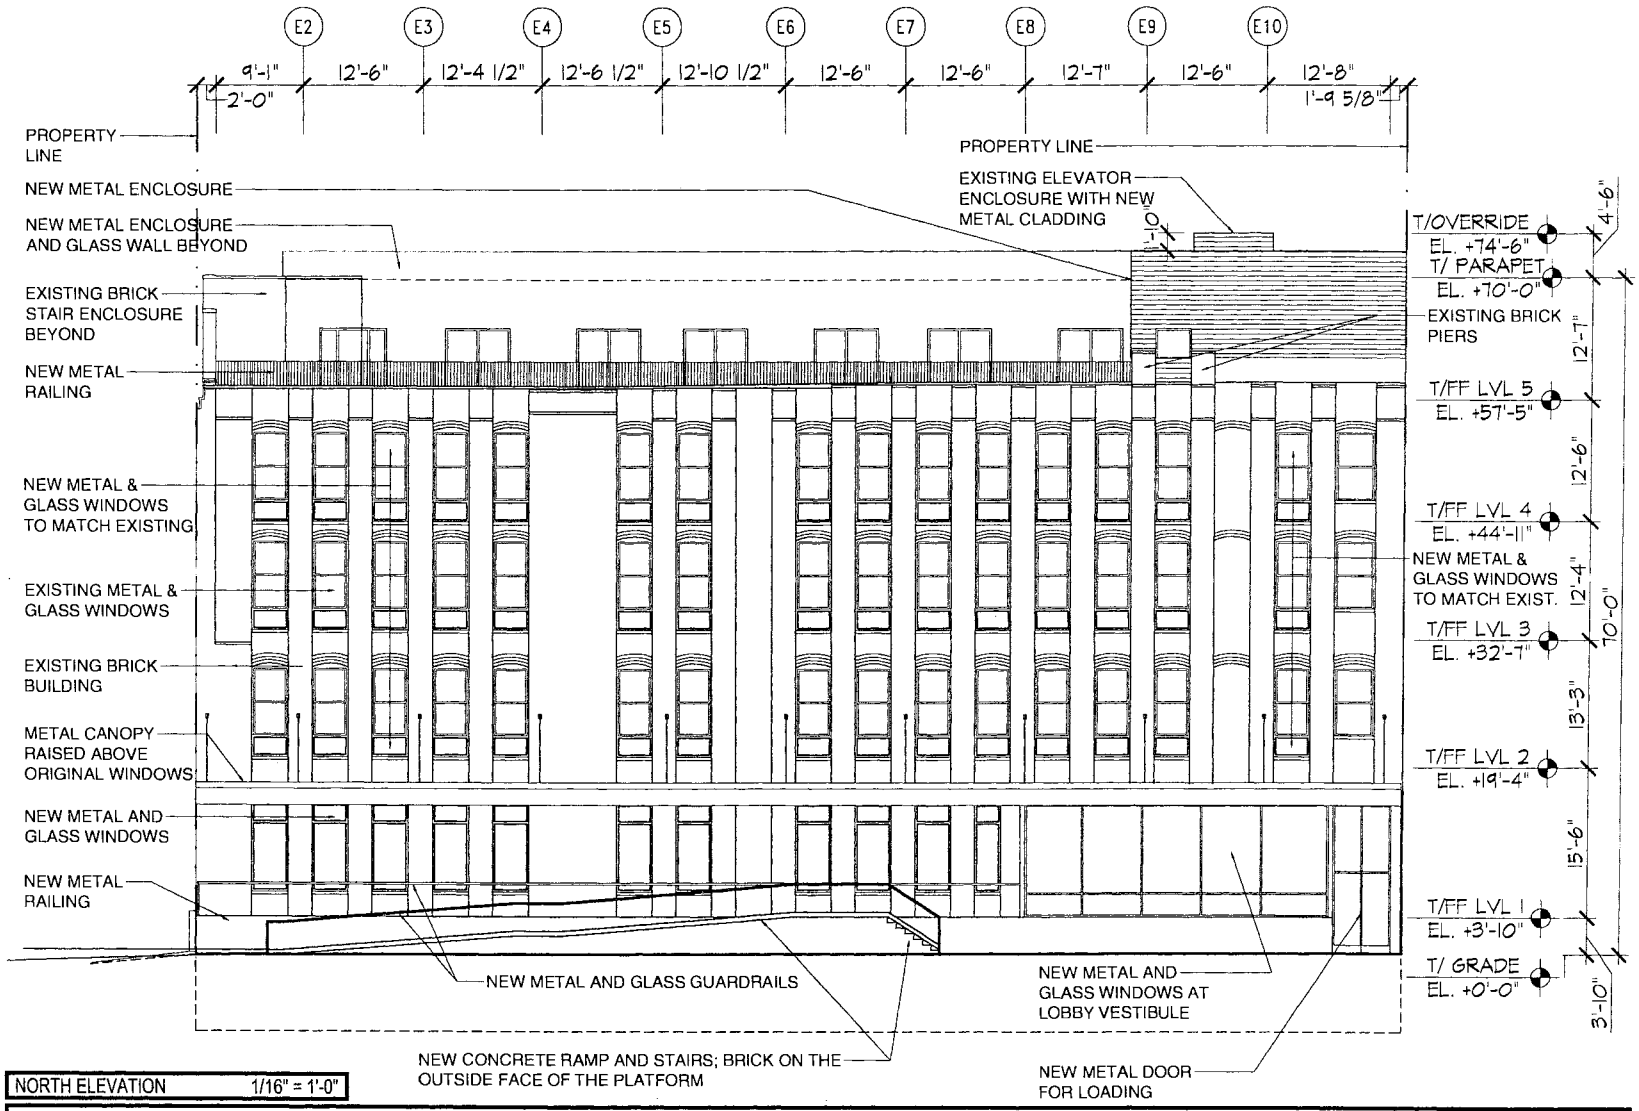

NORTH ELEVATION 1/16" = 1'-0"


MRR 310 N PEORIA LLC

310 N PEORIA HOTEL
Chicago, Illinois

FINAL FOR PUBLICATION


21 November, 2017
17015

5

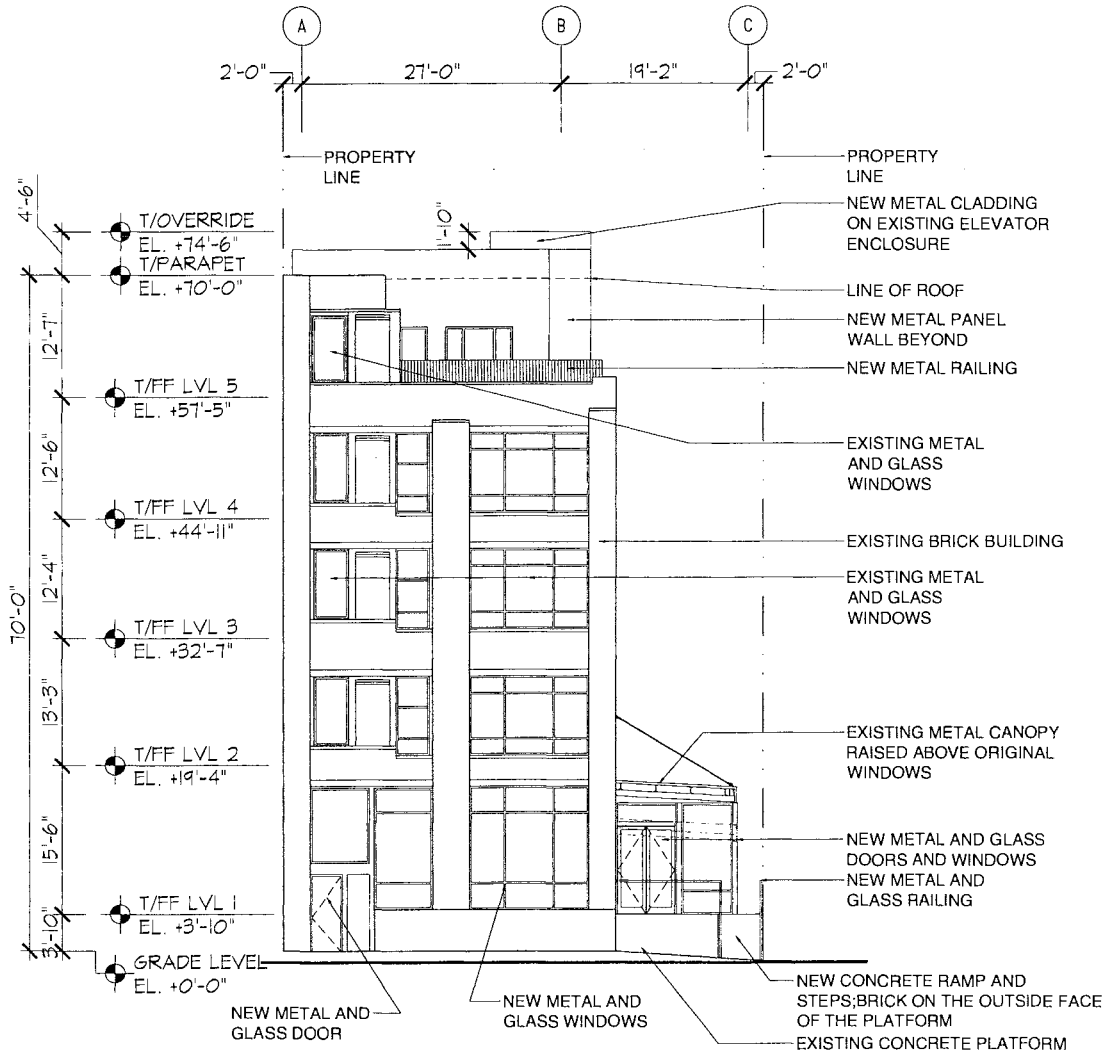

EAST ELEVATION 1/16" = 1'-0"

MRR 310 N PEORIA LLC	310 N PEORIA HOTEL Chicago, Illinois	FINAL FOR PUBLICATION	21 November, 2017 17015	6

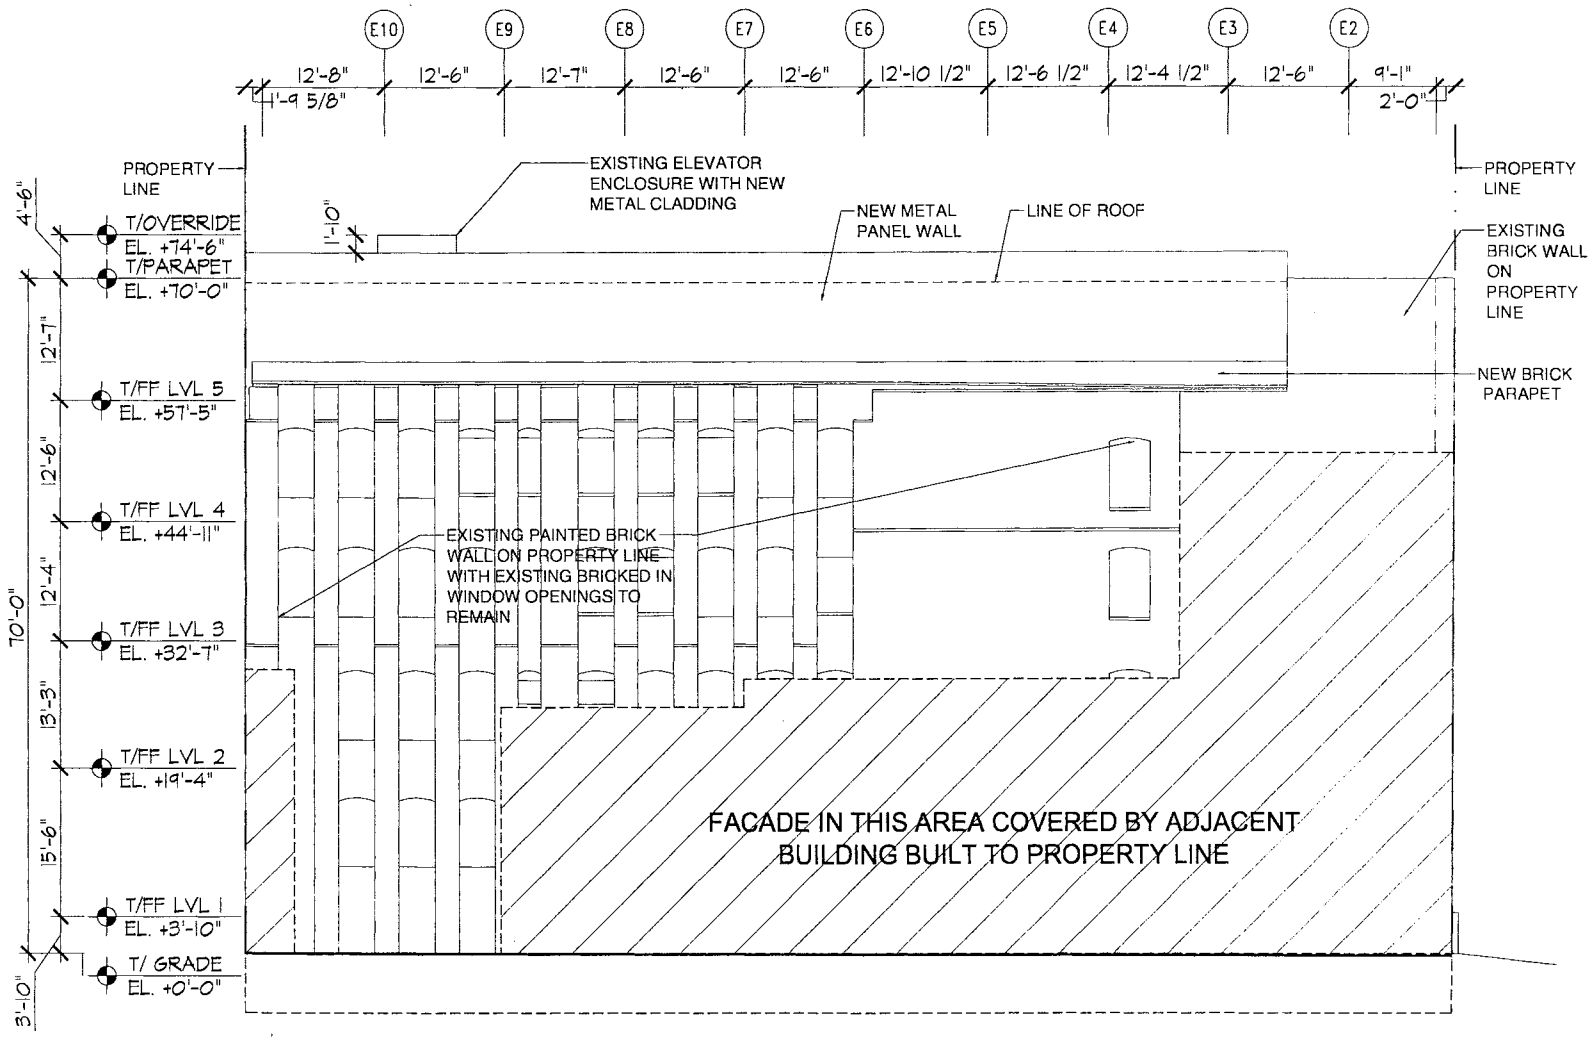

SOUTH ELEVATION 1/16" = 1'-0"


MRR 310 N PEORIA LLC

310 N PEORIA HOTEL
Chicago, Illinois

FINAL FOR PUBLICATION

21 November, 2017
17015

7

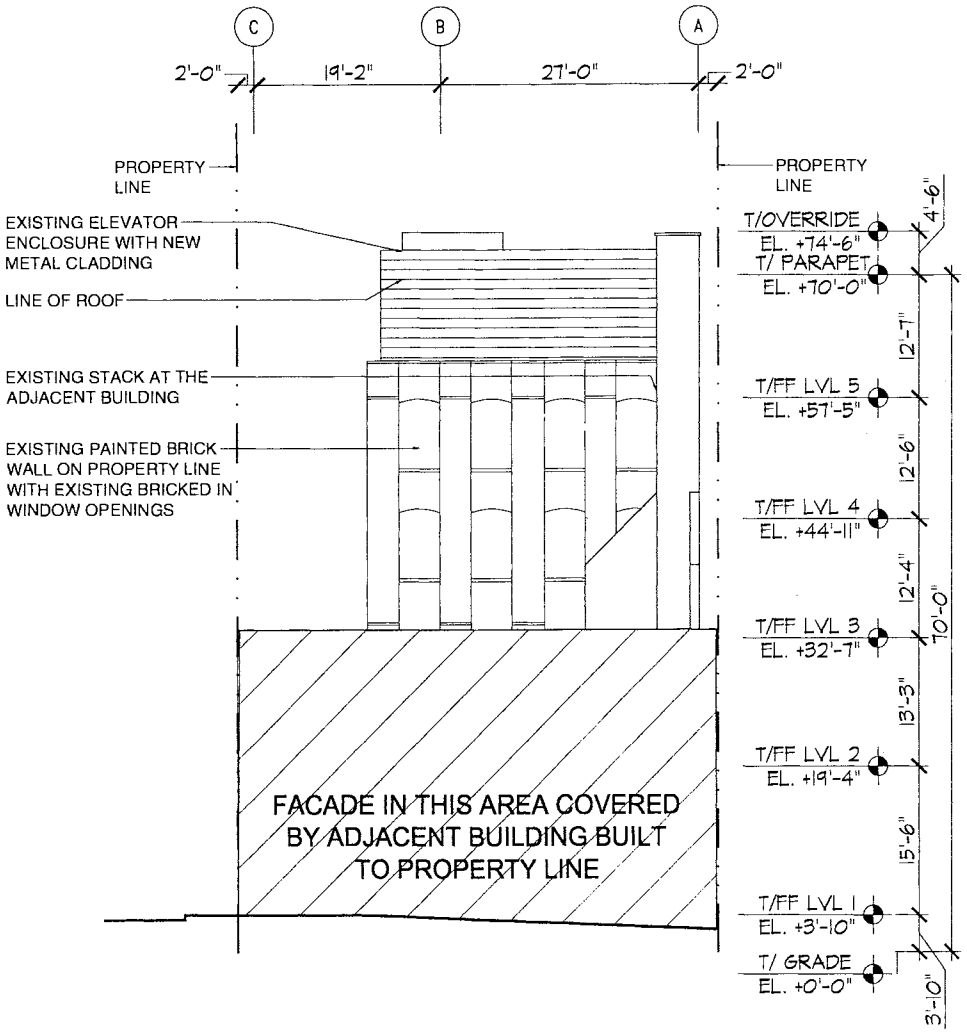

WEST ELEVATION 1/16" = 1'-0"

MRR 310 N PEORIA LLC

310 N PEORIA HOTEL
Chicago, Illinois

FINAL FOR PUBLICATION

21 November, 2017
17015

8

Reclassification Of Area Shown On Map No. 1-I.
(Application No. 19441T1)
(Common Address: 2658 W. Grand Ave.)

[O2017-7765]

Be It Ordained by the City Council of the City of Chicago:

SECTION 1. Title 17 of the Municipal Code of Chicago, the Chicago Zoning Ordinance, is hereby amended by changing all the M1-1 Limited Manufacturing/Business Park District symbols and indications as shown on Map Number 1-I in the area bounded by:

> the alley next northeast of West Grand Avenue; a line 113.70 feet southeast of the intersection of North Washtenaw Avenue and West Grand Avenue as measured at the northeasterly right-of-way line of West Grand Avenue and perpendicular thereto; West Grand Avenue; and a line 89.70 feet southeast of the intersection of North Washtenaw Avenue and West Grand Avenue as measured at the northeasterly right-of-way line of West Grand Avenue and perpendicular thereto,

to those of a B2-2 Neighborhood Mixed-Use District and a corresponding use district is hereby established in the area above described.

SECTION 2. This ordinance shall be in force and effect from and after its passage and due publication.

Type 1 Narrative Rezoning Analysis attached to this ordinance reads as follows:

NARRATIVE

FOR THE PROPOSED REZONING
AT
2658 W GRAND AVE

The Applicant intends to change the zoning from the existing M1-1 to B2-2 to remove existing roof structure and rear 1 story and erect a 2nd floor addition over 1 story single family home with basement and 2 story rear frame with basement and detached masonry garage with roof deck.

ZONING: B2-2

LOT AREA: 2345.2 square feet

MINIMUM LOT AREA PER DWELLING UNIT: 1000 square feet

FLOOR AREA RATIO: .92

BUILDING AREA: 2159 square feet (637.1 square feet first floor existing, 442.4 square feet first floor rear addition. 1079.5 square feet second floor addition)

OFF-STREET PARKING: 2 car garage

FRONT SETBACK: 10 feet 11 inches

REAR SETBACK: 33 feet 7 inches

SIDE SETBACK: 0 feet 8 inches & 2 feet 3 inches = Total 2 feet 11 inches


BUILDING HEIGHT: 26 feet 8 inches

Masonry and Frame building with brick façade and 3 feet 6 inches deep entry wall .

Elevations and plans are attached.


FINAL FOR PUBLICATION

[Site Plan; Basement, First and Second Floor Plans; Front, Rear, Left and Right Building Elevations and Wall Sections referred to in this Type 1 Narrative Rezoning Analysis printed on pages 63784 through 63790 of this *Journal.*]

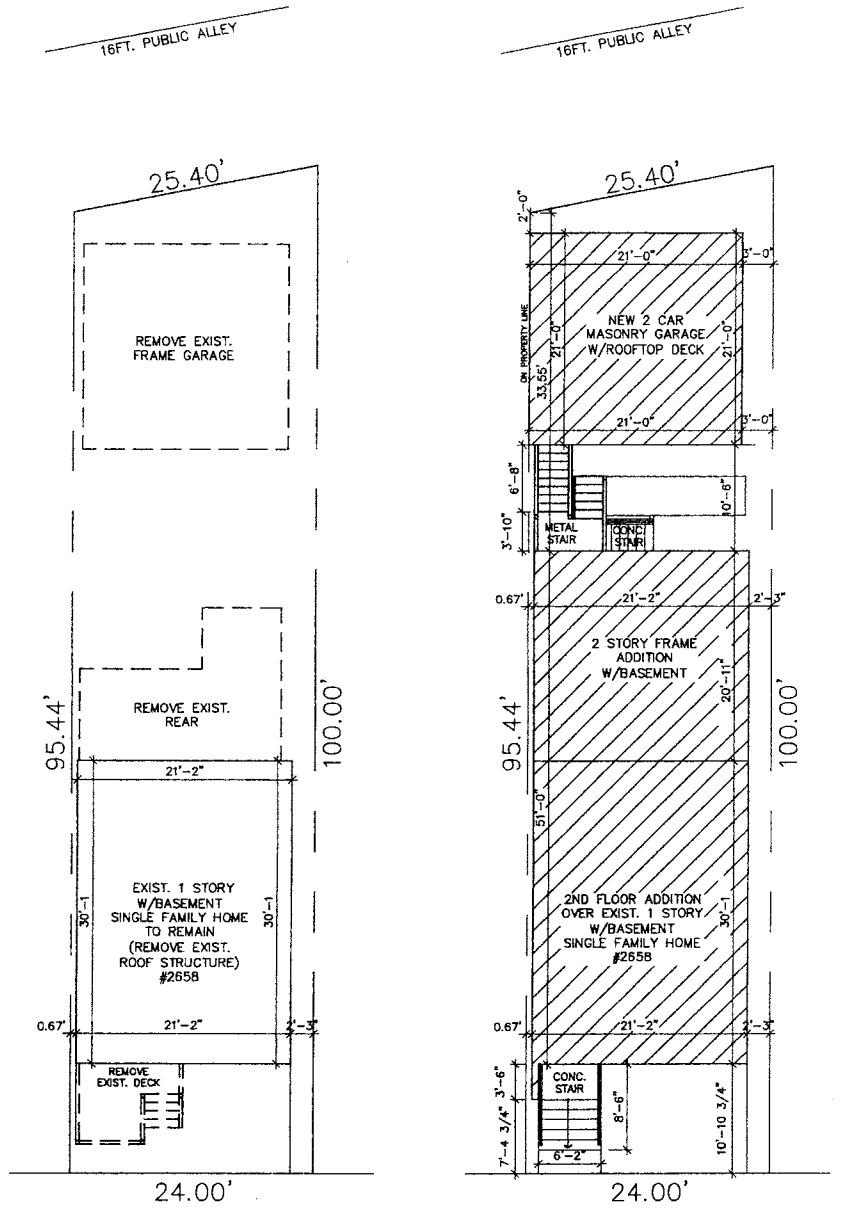

FINAL FOR PUBLICATION


A-1	PROPOSED ADDITION TO EXIST. SINGLE FAMILY HOME	2658 W GRAND AVE CHICAGO ILLINOIS

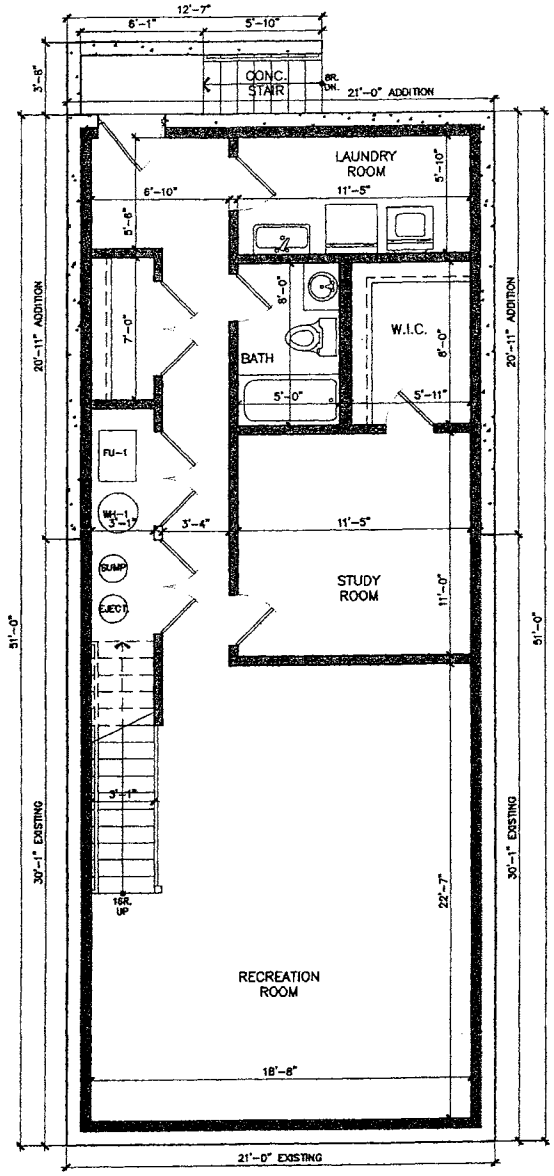

PROPOSED
BASEMENT PLAN
SCALE: 3/16"=1'-0"
0 2' 4' 8'

FINAL FOR PUBLICATION


A-2	PROPOSED ADDITION TO EXIST. SINGLE FAMILY HOME	2658 W GRAND AVE CHICAGO ILLINOIS

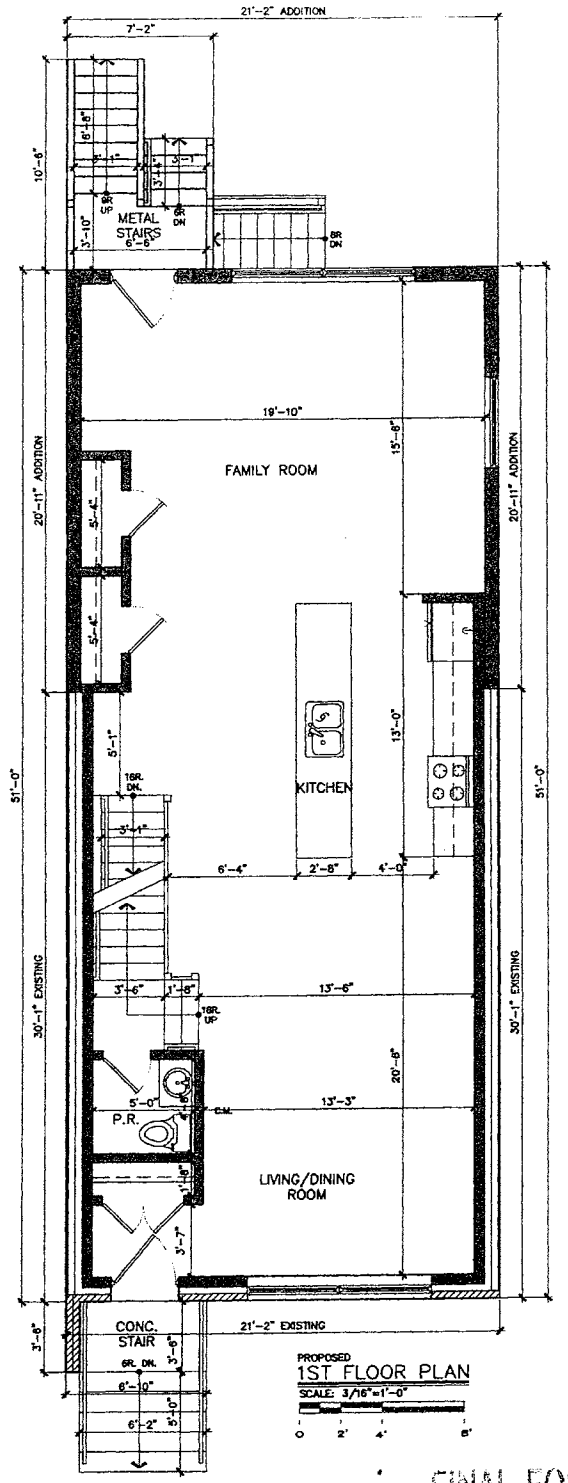

PROPOSED
1ST FLOOR PLAN
SCALE: 3/16"=1'-0"


FINAL FOR PUBLICATION

A-3	PROPOSED ADDITION TO EXIST. SINGLE FAMILY HOME	2658 W GRAND AVE CHICAGO ILLINOIS

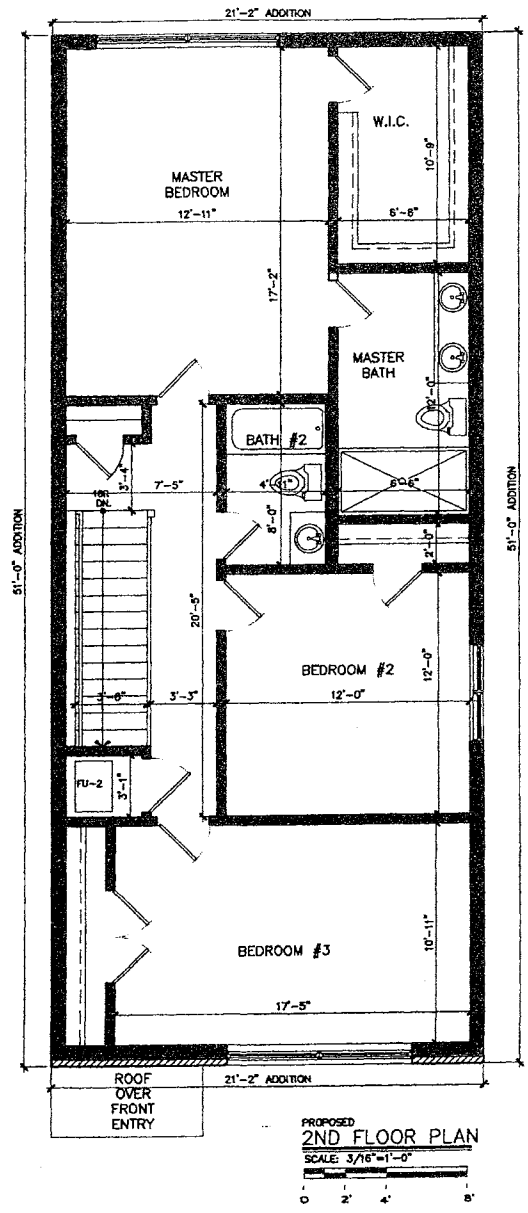


FINAL FOR PUBLICATION

A-4	PROPOSED ADDITION TO EXIST. SINGLE FAMILY HOME	2658 W GRAND AVE CHICAGO ILLINOIS

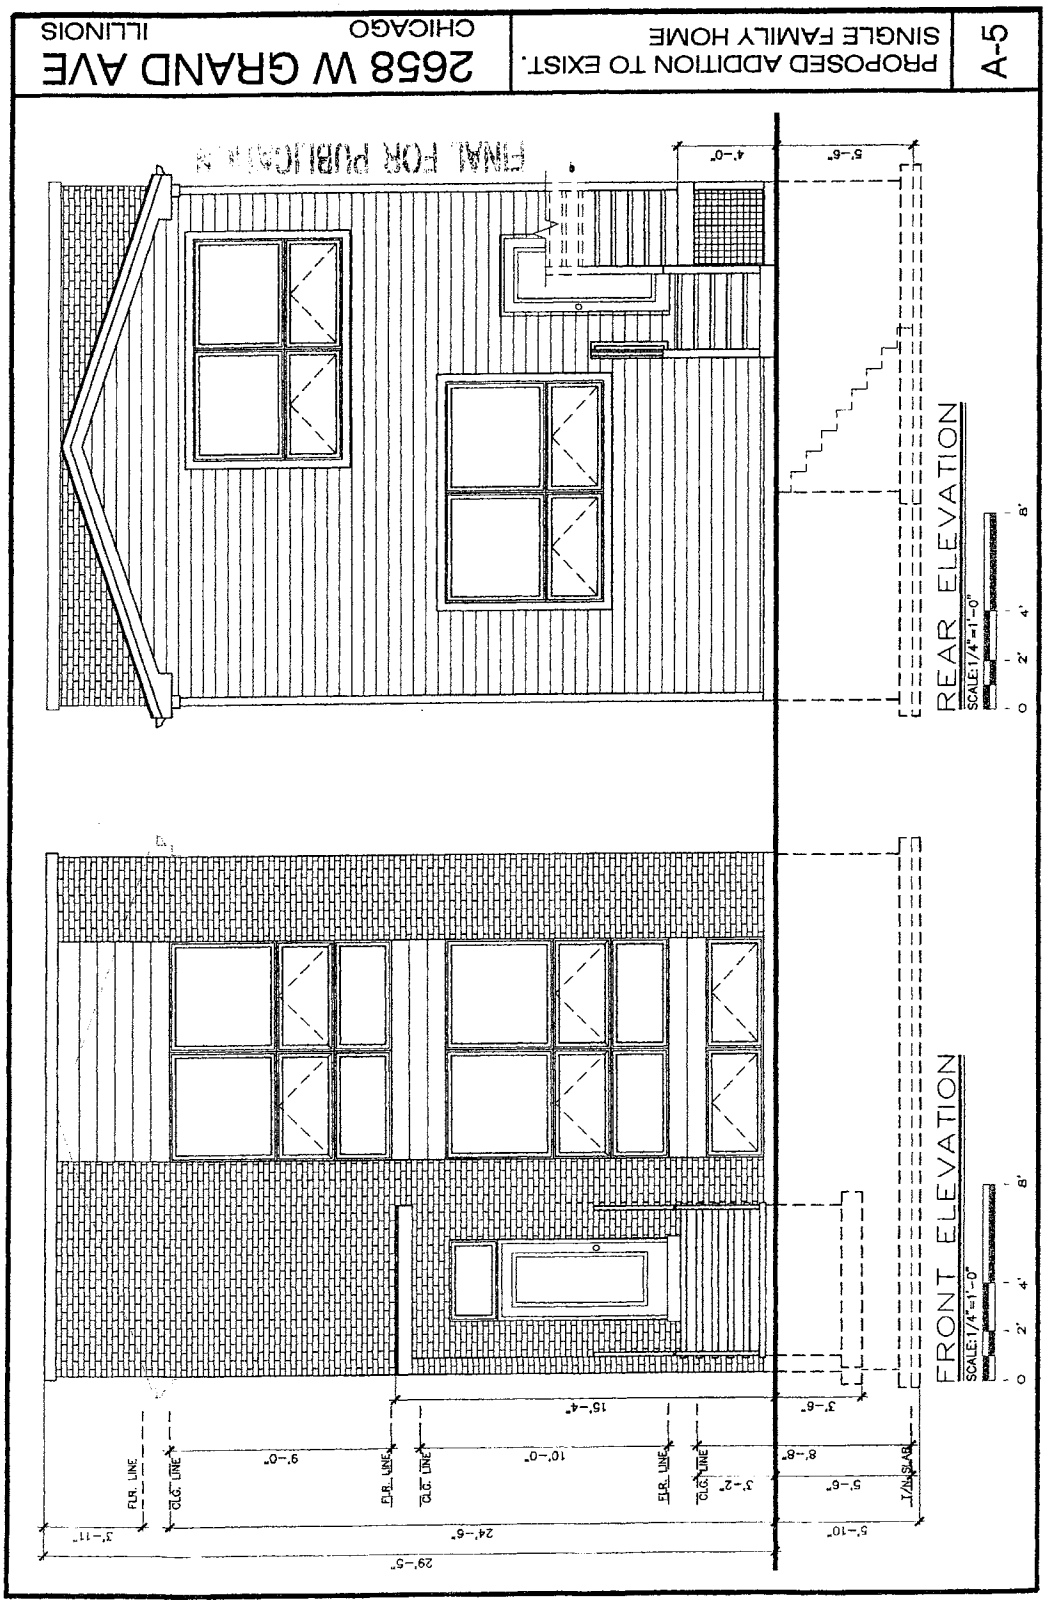
2658 W GRAND AVE
CHICAGO ILLINOIS
PROPOSED ADDITION TO EXIST. SINGLE FAMILY HOME
A-5
FINAL FOR PUBLICATION
REAR ELEVATION
SCALE:1/4"=1'-0"
FRONT ELEVATION
SCALE:1/4"=1'-0"
FLR. LINE
CLG. LINE
FLR. LINE
CLG. LINE
FLR. LINE
CLG. LINE
9'-0"
10'-0"
7'-2"
15'-4"
3'-6"
8'-8"
5'-6"
8'-0"
24'-6"
29'-5"
3'-11"
5'-10"

A-6
PROPOSED ADDITION TO EXIST.
SINGLE FAMILY HOME
2658 W GRAND AVE
CHICAGO
ILLINOIS
FINAL FOR PUBLICATION
RIGHT SIDE ELEVATION
LEFT SIDE ELEVATION

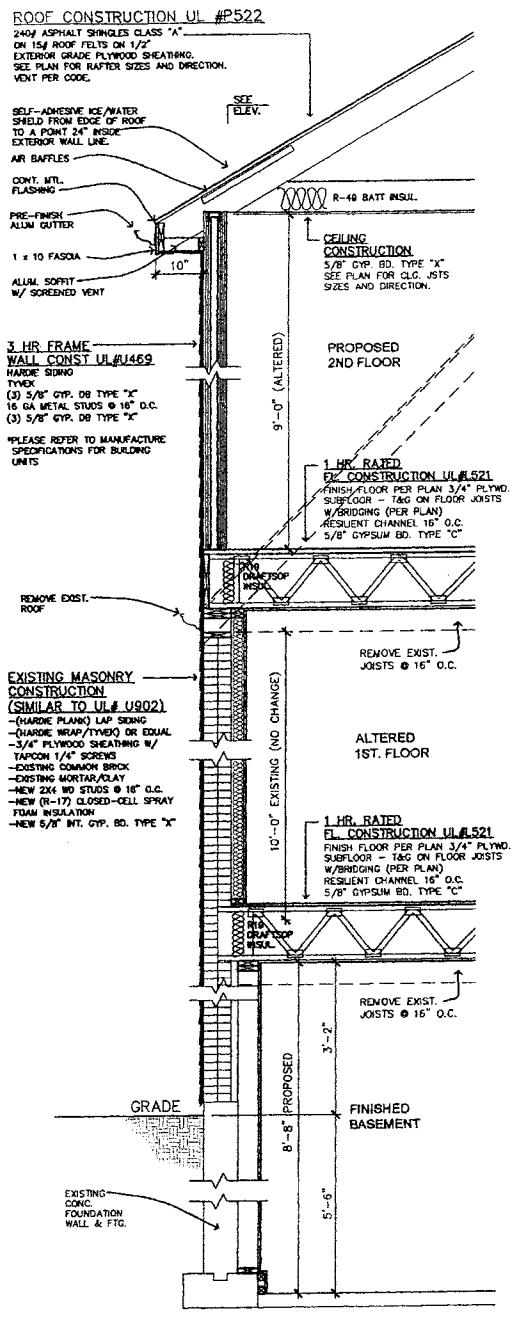

WALL SECTION

SCALE: 3/8" = 1'-0"

0 6" 12" 24"

FINAL FOR PUBLICATION

A-7	PROPOSED ADDITION TO EXIST. SINGLE FAMILY HOME	2658 W GRAND AVE CHICAGO ILLINOIS

Reclassification Of Area Shown On Map No. 2-M.
(Application No. 19432)
(Common Address: 112 S. Parkside Ave.)

[O2017-7755]

Be It Ordained by the City Council of the City of Chicago:

SECTION 1. Title 17 of the Municipal Code of Chicago, the Chicago Zoning Ordinance, is hereby amended by changing all of the RS3 Residential Single-Unit (Detached House) District symbols and indications as shown on Map Number 2-M in an area bounded by:

a line to a point 252.4 feet north of and parallel to West Adams Boulevard to a point 302.4 feet south of West Adams Boulevard; the public alley west of and parallel to South Parkside Avenue; and South Parkside Avenue,

to those of an RT3.5 Residential Two-Flat, Townhouse and Multi-Use District and corresponding use district.

SECTION 2. This ordinance takes effect after its passage and due publication.

Reclassification Of Area Shown On Map No. 3-H.
(Application No. 19442)
(Common Address: 1612 W. Chicago Ave.)

[O2017-7766]

Be It Ordained by the City Council of the City of Chicago:

SECTION 1. Title 17 of the Municipal Code of Chicago, the Chicago Zoning Ordinance, is hereby amended by changing all of the B1-2 Neighborhood Shopping District symbols and indications as shown on Map Number 3-H in the area bounded by:

the public alley perpendicular to North Ashland Avenue and north of and parallel to West Chicago Avenue; a line perpendicular to West Chicago Avenue and 106 feet west of and parallel to North Ashland Avenue; West Chicago Avenue; and a line perpendicular to West Chicago Avenue and 153 feet west of and parallel to North Ashland Avenue,

to those of a B3-2 Community Shopping District.

SECTION 2. This ordinance shall be in force and effect from and after its passage and due publication.

Reclassification Of Area Shown On Map No. 3-I.
(Application No. 19353)
(Common Address: 1357 N. Rockwell St.)

[O2017-6184]

Be It Ordained by the City Council of the City of Chicago:

SECTION 1. Title 17 of the Municipal Code of Chicago, the Chicago Zoning Ordinance, is hereby amended by changing all of the RS3 Residential Single-Unit (Detached House) District symbols and indications as shown on Map Number 3-I in the area bounded by:

a line 25 feet south of and parallel with West Hirsch Street; the public alley next east of and parallel with North Rockwell Street; a line 50 feet south of and parallel with West Hirsch Street; and North Rockwell Street,

to those of an RM4.5 Residential Multi-Unit District.

SECTION 2. This ordinance takes effect after its passage and due publication.

Reclassification Of Area Shown On Map No. 4-F.
(Application No. 19419T1)
(Common Address: 2139 S. Halsted St.)

[O2017-7742]

Be It Ordained by the City Council of the City of Chicago:

SECTION 1. Title 17 of the Municipal Code of Chicago, the Chicago Zoning Ordinance, is amended by changing all the M1-2 Limited Manufacturing/Business Park District symbols and indications as shown on Map Number 4-F in the area bounded by:

a line 120 feet south of and parallel to West 21st Place; the public alley next east of South Halsted Street; a line 144 feet south of and parallel to West 21st Place; and South Halsted Street,

to those of a B3-3 Community Shopping District which is hereby established in the area described.

SECTION 2. This ordinance shall take effect upon its passage and due publication.

[Site Plan attached to this ordinance printed on page 63794 of this *Journal*.]

Type 1 Narrative Rezoning Analysis attached to this ordinance reads as follows:

No CHANGE
12-11-17

TYPE 1 NARRATIVE


Re: 2139 South Halsted Street

The Applicant seeks a change in zoning from M1-2 Limited Manufacturing / Business Park District to B3-3 Community Shopping District.

The applicant proposes to expand an outdoor café for a restaurant on adjoining lots, 2133, 2135 and 2137 South Halsted Street.

Site Area:	2,400 square feet
Maximum Floor Area Ratio:	0.0
Minimum Lot Area Per Dwelling Unit:	0.0 square feet
Off-Street Parking:	0.0
Front Setback (Halsted Street):	0.0 feet
Side Setback (alley):	0.0 feet
Side Setback (southeast):	0.0 feet
Rear Setback (alley):	0.0 feet
Building Height (per § 17-17-0311, and excluding allowable rooftop features):	0.0 feet

FINAL FOR PUBLICATION

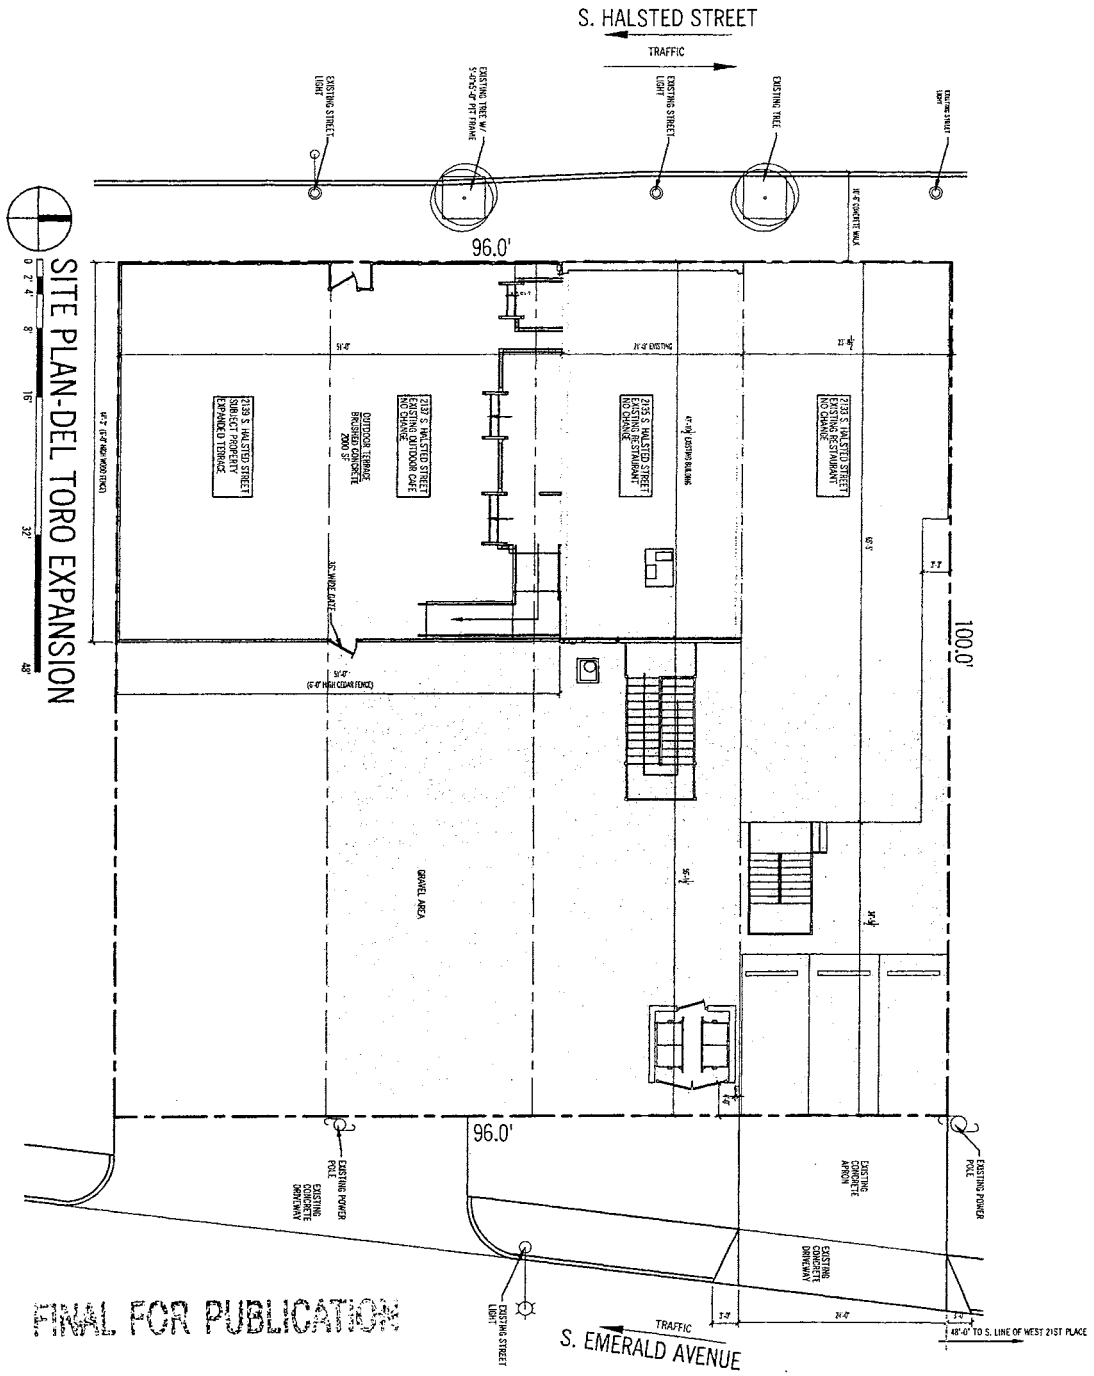

FINAL FOR PUBLICATION

NO CHANGE
12.11.17

SHEET NUMBER SP-1

SHEET NAME
SITE-PLAN

PROJECT NAME
DEL TORO RESTAURANT EXPANSION
2133-2139 SOUTH HALSTED STREET
CHICAGO, IL

CLIENT
DEL TORO

SUBMITTAL DATES
ZONING 06-24-17
CLARIFICATION 10.30.17

360 design studio
2453 S. ARCHER AVE
SUITE 1C
CHICAGO, IL 60616
P: 312.842.2235
F: 312.842.2253

COPYRIGHT 2017, 360 Design Studio, LLC expressly reserves its common law copyright and other property rights in the drawings. These drawingsare not to be reproduced,changed or copied in any form or matter whatsoever nor are they to be assigned to any third party, without first obtaining the expressed written consent of 360 Design Studio, LLC.

Reclassification Of Area Shown On Map No. 4-G.
(Application No. 19416)
(Common Address: 1833 S. Throop St.)

[O2017-7739]

Be It Ordained by the City Council of the City of Chicago:

SECTION 1. Title 17 of the Municipal Code of Chicago, the Chicago Zoning Ordinance, is hereby amended by changing all the RT4 Residential Two-Flat, Townhouse and Multi-Unit District symbols and indications as shown on Map Number 4-G in the area bounded by:

a line 273.00 feet north of West 19th Street; the public alley next east of South Throop Street; a line 249.00 feet north of West 19th Street; and South Throop Street,

to those of a B2-2 Neighborhood Mixed-Use District.

SECTION 2. This ordinance shall be in force and effect from and after its passage and due publication.

Reclassification Of Area Shown On Map No. 4-H.
(Application No. 19417)
(Common Address: 1644 W. Cermak Rd.)

[O2017-7740]

Be It Ordained by the City Council of the City of Chicago:

SECTION 1. Title 17 of the Municipal Code of Chicago, the Chicago Zoning Ordinance, is hereby amended by changing all the RT4 Residential Two-Flat, Townhouse and Multi-Unit District symbols and indications as shown on Map Number 4-H in the area bounded by:

the public alley next north of West Cermak Road; a line 175.00 feet east of South Paulina Street; West Cermak Road; and a line 150.00 feet east of South Paulina Street,

to those of an RM5 Residential Multi-Unit District.

SECTION 2. This ordinance shall be in force and effect from and after its passage and due publication.

Reclassification Of Area Shown On Map No. 4-I.
(Application No. 19431T1)
(Common Address: 1852 S. Albany Ave.)

[O2017-7754]

Be It Ordained by the City Council of the City of Chicago:

SECTION 1. Title 17 of the Municipal Code of Chicago, the Chicago Zoning Ordinance, is hereby amended by changing all the B3-3 Community Shopping District symbols and indications as shown on Map Number 4-I in the area bounded by:

West 19th Street; South Albany Avenue; a line 400.05 feet north of and parallel to West 19th Street; and the alley next west of and parallel to South Albany Avenue,

to those of a B3-3 Community Shopping District.

SECTION 2. This ordinance shall be in force and effect from and after its passage and due publication.


Type 1 Narrative Rezoning Analysis attached to this ordinance reads as follows:


17-13-0303-C (1)	Narrative Zoning Analysis
1852 South Albany Avenue	(Former Pope Elementary School)
Existing & Proposed Zoning:	B3-3 Community Shopping District Type 1 Zoning Application - Amending Ordinance to increase number of dwelling units to 19
Lot Area:	59,355 sq. ft.
Proposed Land Use:	This is an amendment to Type 1 Zoning Application No. 18959T1 approved 11/16/2016, in City Council Journal Pages 38381 to 38333 because CHA is seeking to increase the number of permitted dwelling units from 14 to 19 on the third floor of the building. CHA will have its administrative offices on the first and second floors. There will be no physical expansion of the existing three-story school building except for the possible addition of a small ADA elevator lobby on the north side of the building. The revised plan also calls for 35 on-site parking spaces. Fourteen (14) of the spaces are for the 19 dwelling units to be located on the third floor; the remaining 21 spaces are for the offices. The property is less than 1320 feet from South Kedzie entrance to the CTA Pink Line (1944 S. Kedzie) and qualifies as a transit served location. In September, 2017 CHA received an administrative adjustment to reduce the number of required parking spaces for its administrative offices due to the Property's proximity to a CTA Transit stop. The CHA will be applying for a revised Administrative Adjustment due to the increase in the number of dwelling units from 14 to 19 units and the increase in the number of on-site parking spaces from 32 to 35 spaces.
Floor Area Ratio:	1.38 FAR Based on 81,695 SF of Building Area
Density (Minimum Lot Area Per Dwelling Unit):	19 Dwelling Units (59,355/19 = 3,123.9 SF per unit)
Off-street parking:	35 spaces including 4 accessible (Subject to an Administrative Adjustment)
***Setbacks:**	Front Setback: 0.1 Foot (existing – no change) Rear Setback: 0 feet (existing – no change) Side Setbacks: ▪ North: 98 feet (after addition of an elevator/lobby) ▪ South: 0 feet (existing – no change)
Rear Yard Open Space:	Existing - no change
Building Height:	60 Feet - Existing


*See survey and plans attached.


FINAL FOR PUBLICATION

[Site Plan; First, Second and Third Floor Plans; and Front and Rear Building Elevations referred to in this Type 1 Narrative Rezoning Analysis printed on pages 63798 through 63802 of this *Journal*.]

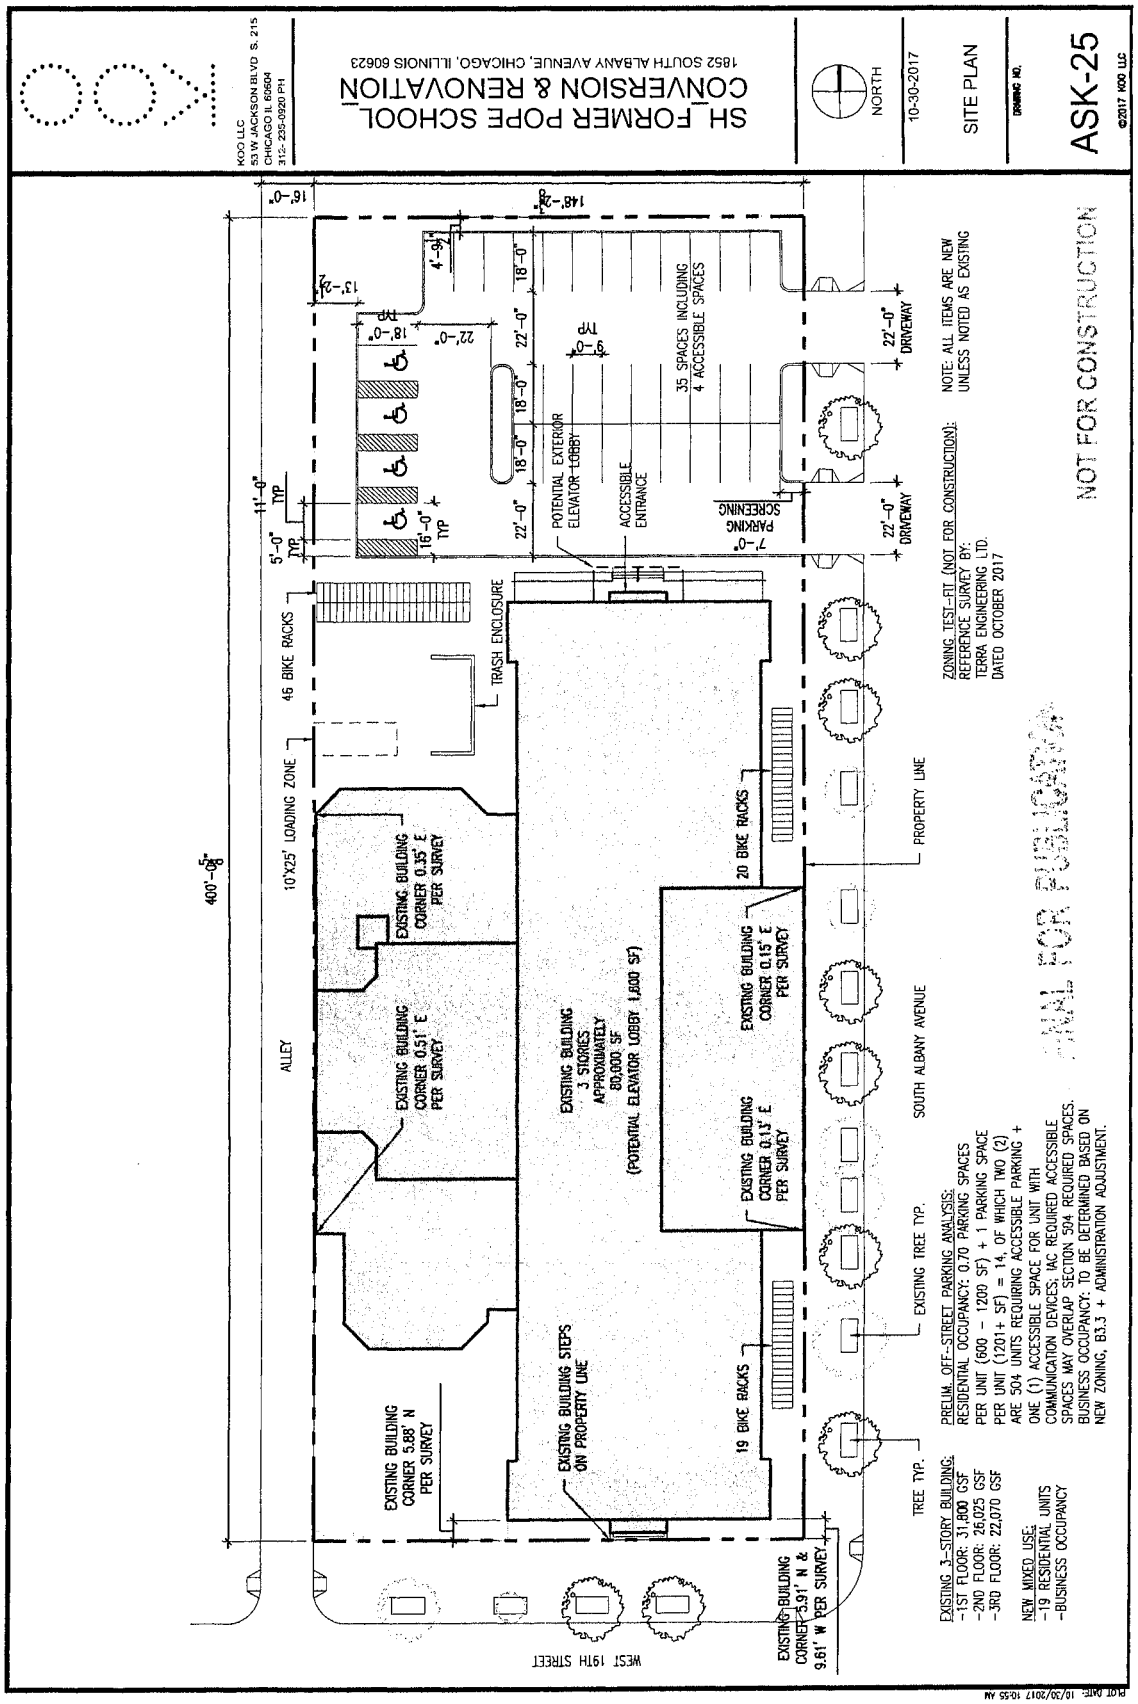

KOO LLC
53 W. JACKSON BLVD S. 215
CHICAGO IL 60604
312- 235-0920 PH
SH_FORMER POPE SCHOOL
CONVERSION & RENOVATION
1852 SOUTH ALBANY AVENUE, CHICAGO, ILLINOIS 60623
NORTH
10-30-2017
SITE PLAN
ASK-25
©2017 KOO LLC
NOT FOR CONSTRUCTION
ZONING TEST-FIT (NOT FOR CONSTRUCTION):
REFERENCE SURVEY BY:
TERRA ENGINEERING LTD.
DATED OCTOBER 2017
NOTE: ALL ITEMS ARE NEW
UNLESS NOTED AS EXISTING
EXISTING 3-STORY BUILDING:
-1ST FLOOR: 31,800 GSF
-2ND FLOOR: 26,025 GSF
-3RD FLOOR: 22,070 GSF
NEW MIXED USE:
-19 RESIDENTIAL UNITS
-BUSINESS OCCUPANCY
PRELIM. OFF-STREET PARKING ANALYSIS:
RESIDENTIAL OCCUPANCY: 0.70 PARKING SPACES
PER UNIT (600 - 1209 SF) + 1 PARKING SPACE
PER UNIT (1201+ SF) = 14, OF WHICH TWO (2)
ARE 504 UNITS REQUIRING ACCESSIBLE PARKING +
ONE (1) ACCESSIBLE SPACE FOR UNIT WITH
COMMUNICATION DEVICES. IAC REQUIRED ACCESSIBLE
SPACES MAY OVERLAP SECTION 504 REQUIRED SPACES.
BUSINESS OCCUPANCY: TO BE DETERMINED BASED ON
NEW ZONING, B3.3 + ADMINISTRATION ADJUSTMENT.
400'-0"
148'-2"
ALLEY
WEST 19TH STREET
SOUTH ALBANY AVENUE
PROPERTY LINE
10'X25' LOADING ZONE
46 BIKE RACKS
TRASH ENCLOSURE
20 BIKE RACKS
19 BIKE RACKS
EXISTING BUILDING
3 STORIES
APPROXIMATELY
80,000 SF
(POTENTIAL ELEVATOR LOBBY 1,600 SF)
EXISTING BUILDING
CORNER 0.51' E
PER SURVEY
EXISTING BUILDING
CORNER 0.35' E
PER SURVEY
EXISTING BUILDING
CORNER 0.13' E
PER SURVEY
EXISTING BUILDING
CORNER 0.15' E
PER SURVEY
EXISTING BUILDING
CORNER 5.88' N
PER SURVEY
EXISTING BUILDING STEPS
ON PROPERTY LINE
EXISTING BUILDING
CORNER 3.91' N &
9.61' W PER SURVEY
EXISTING TREE TYP.
TREE TYP.
POTENTIAL EXTERIOR
ELEVATOR LOBBY
ACCESSIBLE
ENTRANCE
35 SPACES INCLUDING
4 ACCESSIBLE SPACES
PARKING
SCREENING
22'-0" DRIVEWAY
22'-0" DRIVEWAY
18'-0" TYP
11'-0" TYP
5'-0" TYP
16'-0"
22'-0"
18'-0"
9'-0" TP
4'-9"
13'-2"
22'-0"

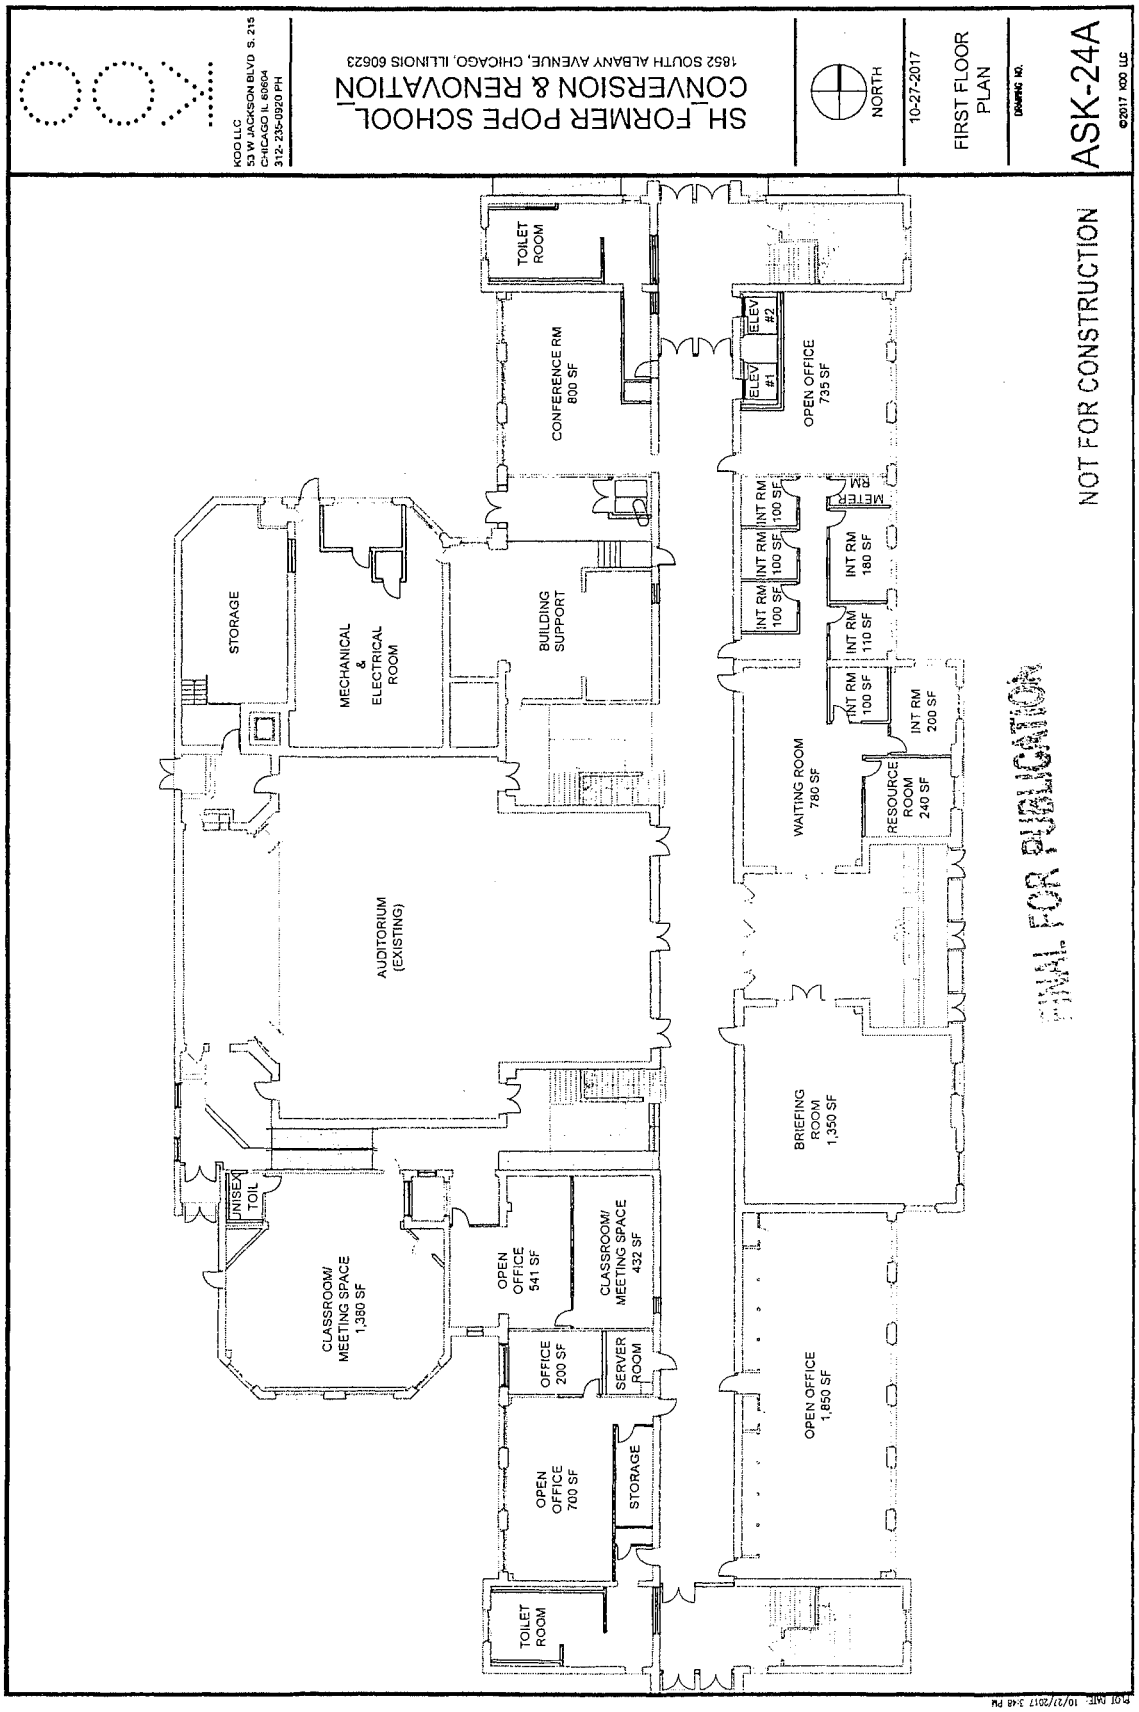
KOO LLC
53 W JACKSON BLVD S. 215
CHICAGO IL 60604
312- 235-0920 PH
SH_FORMER POPE SCHOOL_
CONVERSION & RENOVATION
1852 SOUTH ALBANY AVENUE, CHICAGO, ILLINOIS 60623
NORTH
10-27-2017
FIRST FLOOR PLAN
DRAWING NO.
ASK-24A
©2017 KOO LLC
NOT FOR CONSTRUCTION
FINAL FOR PUBLICATION
TOILET ROOM
CONFERENCE RM 800 SF
ELEV #2
ELEV #1
OPEN OFFICE 735 SF
METER RM
INT RM 100 SF
INT RM 100 SF
INT RM 100 SF
INT RM 180 SF
INT RM 110 SF
INT RM 100 SF
INT RM 200 SF
RESOURCE ROOM 240 SF
WAITING ROOM 780 SF
STORAGE
MECHANICAL & ELECTRICAL ROOM
BUILDING SUPPORT
AUDITORIUM (EXISTING)
BRIEFING ROOM 1,350 SF
UNISEX TOIL
CLASSROOM/ MEETING SPACE 1,380 SF
OPEN OFFICE 541 SF
CLASSROOM/ MEETING SPACE 432 SF
OFFICE 200 SF
SERVER ROOM
OPEN OFFICE 1,850 SF
OPEN OFFICE 700 SF
STORAGE
TOILET ROOM
PLOT DATE: 10/27/2017 3:48 PM

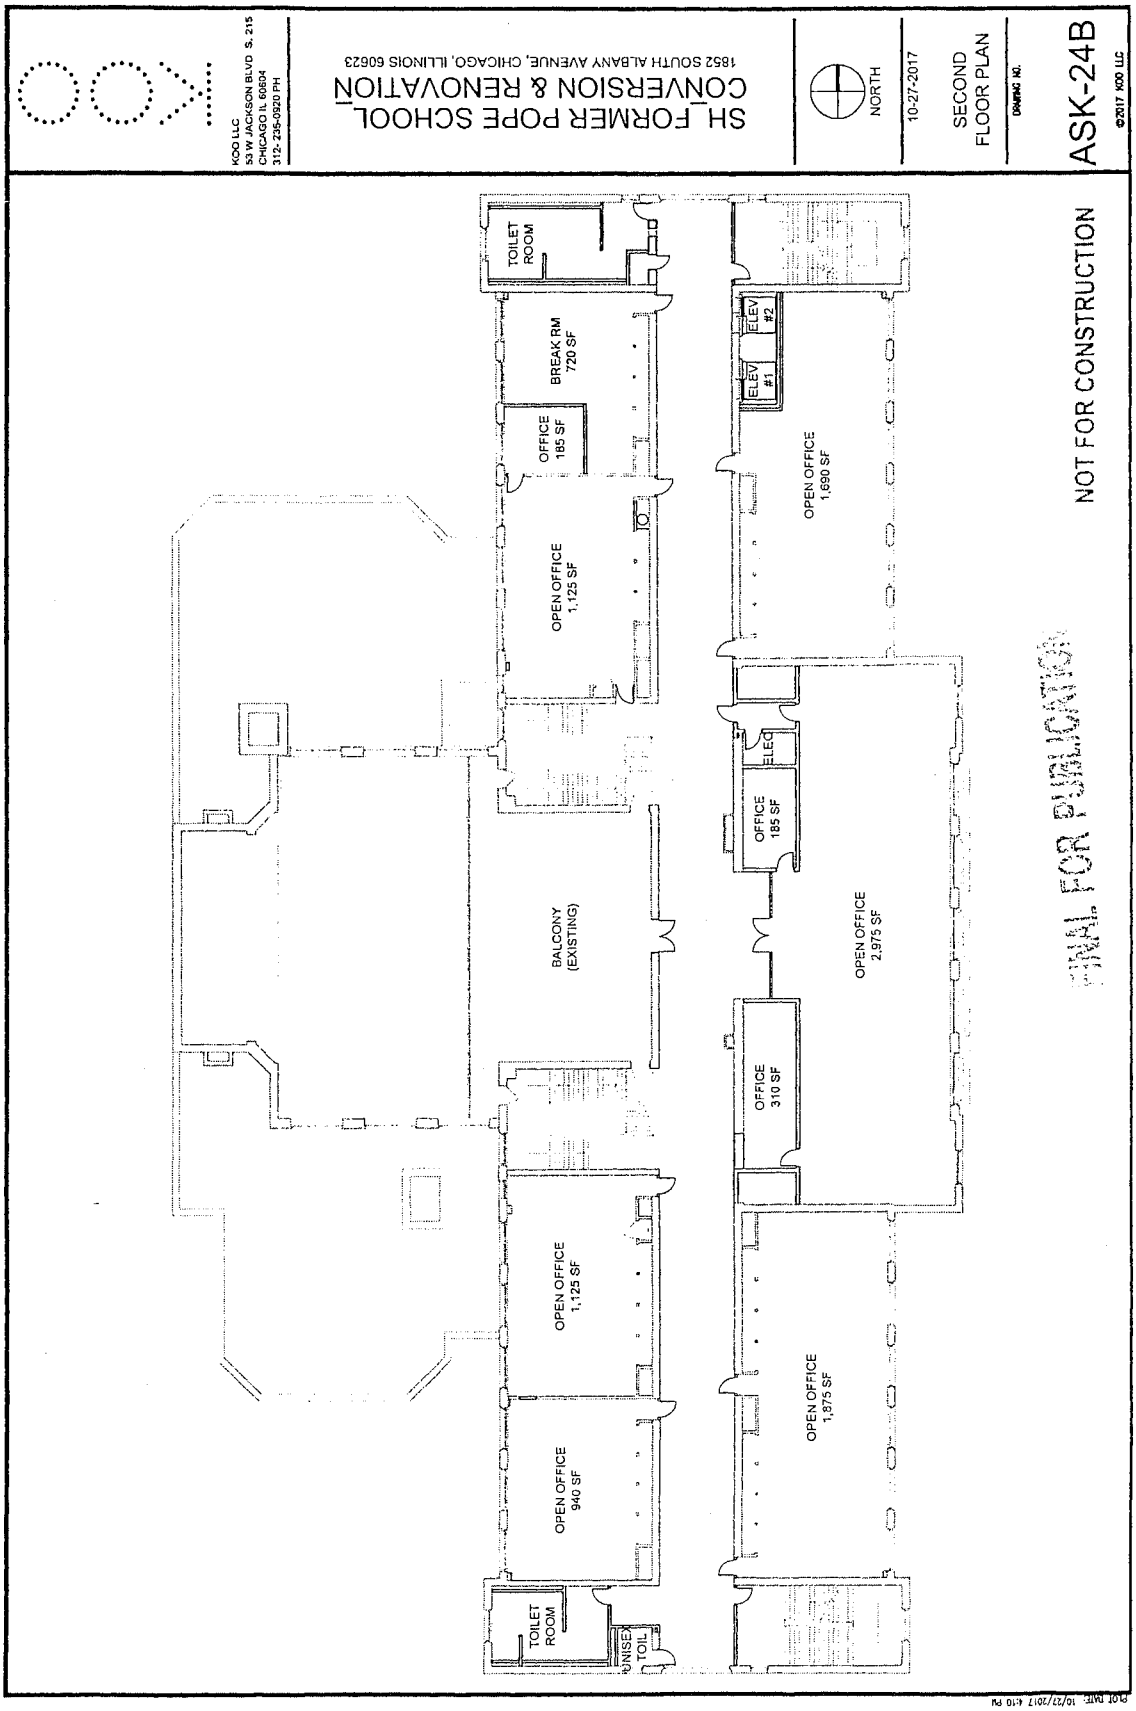
KOO LLC
53 W JACKSON BLVD S. 215
CHICAGO IL 60604
312-235-0920 PH
SH_FORMER POPE SCHOOL_
CONVERSION & RENOVATION
1852 SOUTH ALBANY AVENUE, CHICAGO, ILLINOIS 60623
NORTH
10-27-2017
SECOND
FLOOR PLAN
DRAWING NO.
ASK-24B
©2017 KOO LLC
NOT FOR CONSTRUCTION
FINAL FOR PERMITTING
TOILET ROOM
BREAK RM 720 SF
OFFICE 185 SF
OPEN OFFICE 1,125 SF
BALCONY (EXISTING)
OPEN OFFICE 1,125 SF
OPEN OFFICE 940 SF
TOILET ROOM
UNISEX TOIL
ELEV #1
ELEV #2
OPEN OFFICE 1,690 SF
ELEC
OFFICE 185 SF
OPEN OFFICE 2,975 SF
OFFICE 310 SF
OPEN OFFICE 1,375 SF
PLOT DATE: 10/27/2017 4:10 PM

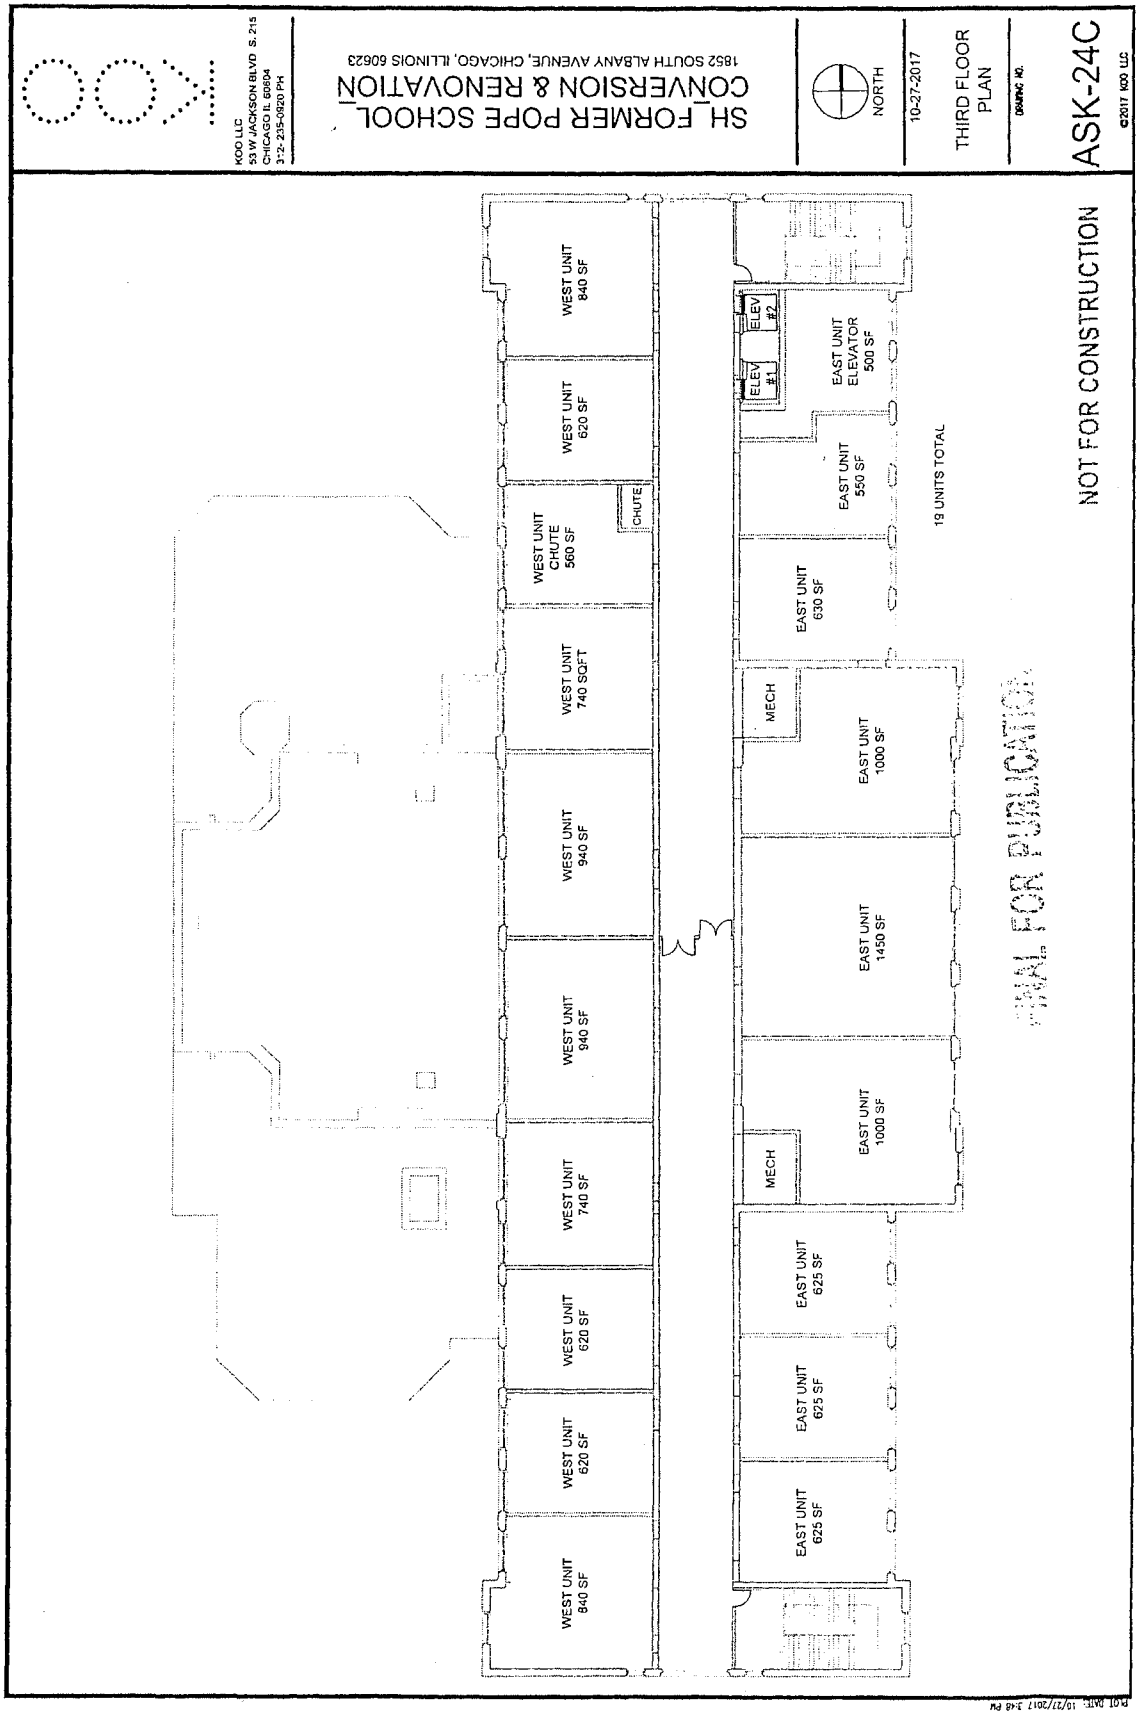
KOO LLC
53 W JACKSON BLVD S. 215
CHICAGO IL 60604
312-235-0920 PH
SH_FORMER POPE SCHOOL_
CONVERSION & RENOVATION
1852 SOUTH ALBANY AVENUE, CHICAGO, ILLINOIS 60623
NORTH
10-27-2017
THIRD FLOOR PLAN
DRAWING NO.
ASK-24C
©2017 KOO LLC
NOT FOR CONSTRUCTION
19 UNITS TOTAL
WEST UNIT 840 SF
WEST UNIT 620 SF
WEST UNIT CHUTE 560 SF
CHUTE
WEST UNIT 740 SQFT
WEST UNIT 940 SF
WEST UNIT 940 SF
WEST UNIT 740 SF
WEST UNIT 620 SF
WEST UNIT 620 SF
WEST UNIT 840 SF
EAST UNIT 625 SF
EAST UNIT 625 SF
EAST UNIT 625 SF
MECH
EAST UNIT 1000 SF
EAST UNIT 1450 SF
MECH
EAST UNIT 1000 SF
EAST UNIT 630 SF
EAST UNIT 550 SF
ELEV #1
ELEV #2
EAST UNIT ELEVATOR 500 SF
PLOT DATE: 10/27/2017 3:48 PM

POPE SCHOOL - 1852 S. ALBANY AVE.

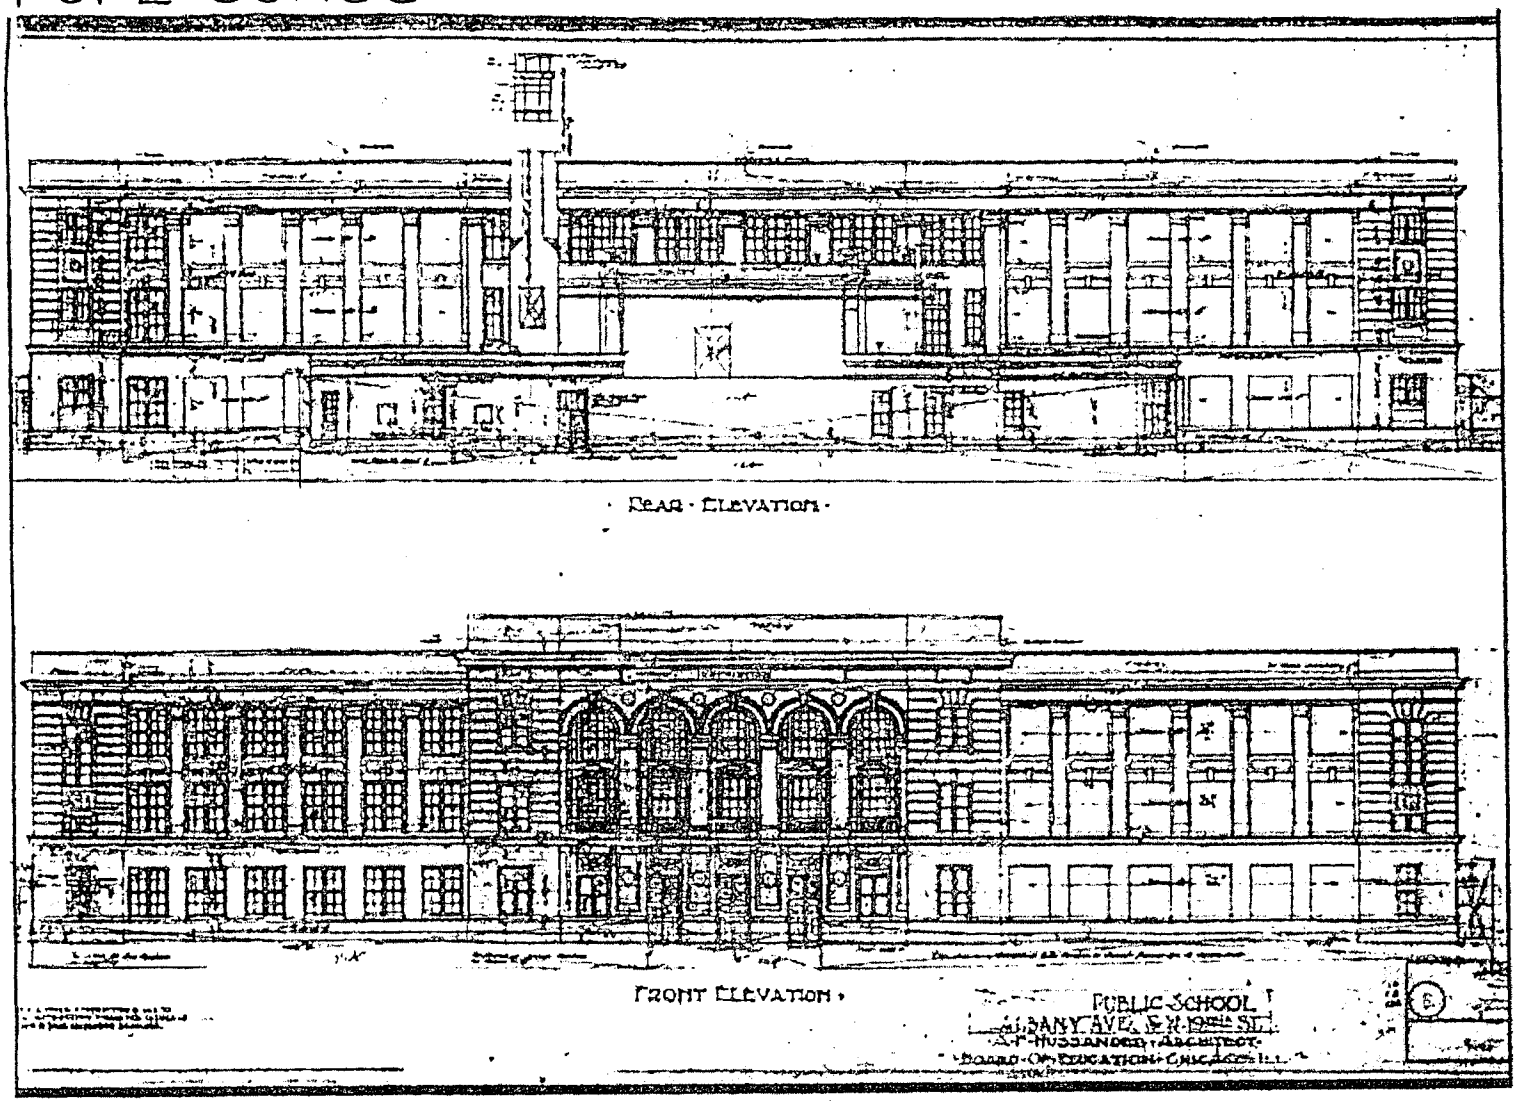

FINAL FOR PUBLICATION

PRIMARY BLDG.
ELEVATIONS
NO SCALE

Reclassification Of Area Shown On Map No. 5-G.
(Application No. A-8355)
(Common Address: 1622 -- 1708 N. Halsted St.)

[O2017-7341]

Be It Ordained by the City Council of the City of Chicago:

SECTION 1. That the Chicago Zoning Ordinance be amended by changing all of the C1-2 Neighborhood Commercial District symbols and indications as shown on Map Number 5-G in the area bounded by:

a line 210 feet south of and parallel to West Willow Street; North Halsted Street; a line 762 feet south of and parallel to West Willow Street; and a line 124.5 feet west of and parallel to North Halsted Street,

to those of the B3-2 Community Shopping District.

SECTION 2. This ordinance shall be in force and effect from and after its passage and due publication.

Reclassification Of Area Shown On Map No. 5-I.
(Application No. A-8351)
(Common Address: 3126 -- 3138 W. Armitage Ave.)

[O2017-7335]

Be It Ordained by the City Council of the City of Chicago:

SECTION 1. Title 17 of the Municipal Code of the City of Chicago, the Chicago Zoning Ordinance, is hereby amended by changing all of the C1-2 Neighborhood Commercial District symbols as shown on Map Number 5-I in the area bounded by:

the alley next north of and parallel to West Armitage Avenue; a line 140.28 feet east of and parallel to North Kedzie Avenue; West Armitage Avenue; and North Kedzie Avenue,

to those of a C1-1 Neighborhood Commercial District.

SECTION 2. This ordinance shall be in force and effect after its passage and due publication.

Reclassification Of Area Shown On Map No. 5-I.
(Application No. 19424T1)
(Common Address: 1837 -- 1841 N. California Ave.)

[O2017-7747]

Be It Ordained by the City Council of the City of Chicago:

SECTION 1. Title 17 of the Municipal Code of Chicago, the Chicago Zoning Ordinance, is hereby amended by changing all of the B3-1 Community Shopping District symbols and indications as shown on Map Number 5-I in an area bounded by:

North California Avenue; a line 173.50 feet south of and parallel to West Cortland Street; the alley next east of and parallel to North California Avenue; and a line 248.50 feet south of and parallel to West Cortland Street,

to those of a B2-3 Neighborhood Mixed-Use District.

SECTION 2. This ordinance takes effect after its passage and due publication.

[Site Plan; First, Second, Third, Fourth and Roof Level Floor Plans; and North, South, East and West Building Elevations attached to this ordinance printed on pages 63806 through 63813 of this *Journal*.]

Type 1 Narrative Rezoning Analysis attached to this ordinance reads as follows:


NARRATIVE

1837-41 N California
Zoning from B3-1 to B2-3

The Applicant seeks to build a 4 story 14 dwelling unit building with 14 indoor parking spaces.

FAR	2.52
Lot Area	9,450 Square Feet
Lot Area Per Dwelling Unit	675 Square Feet
Building Area	23,815 Square Feet
Building Height	42 Feet
Front Setback	3 Feet
Rear Setback	2 Feet at 1st Floor
Rear Setback	22 Feet at 2nd- 4th Floors
North side Setback	4 Feet
South side Setback	4 Feet
Parking	14 indoor spaces

FINAL FOR PUBLICATION

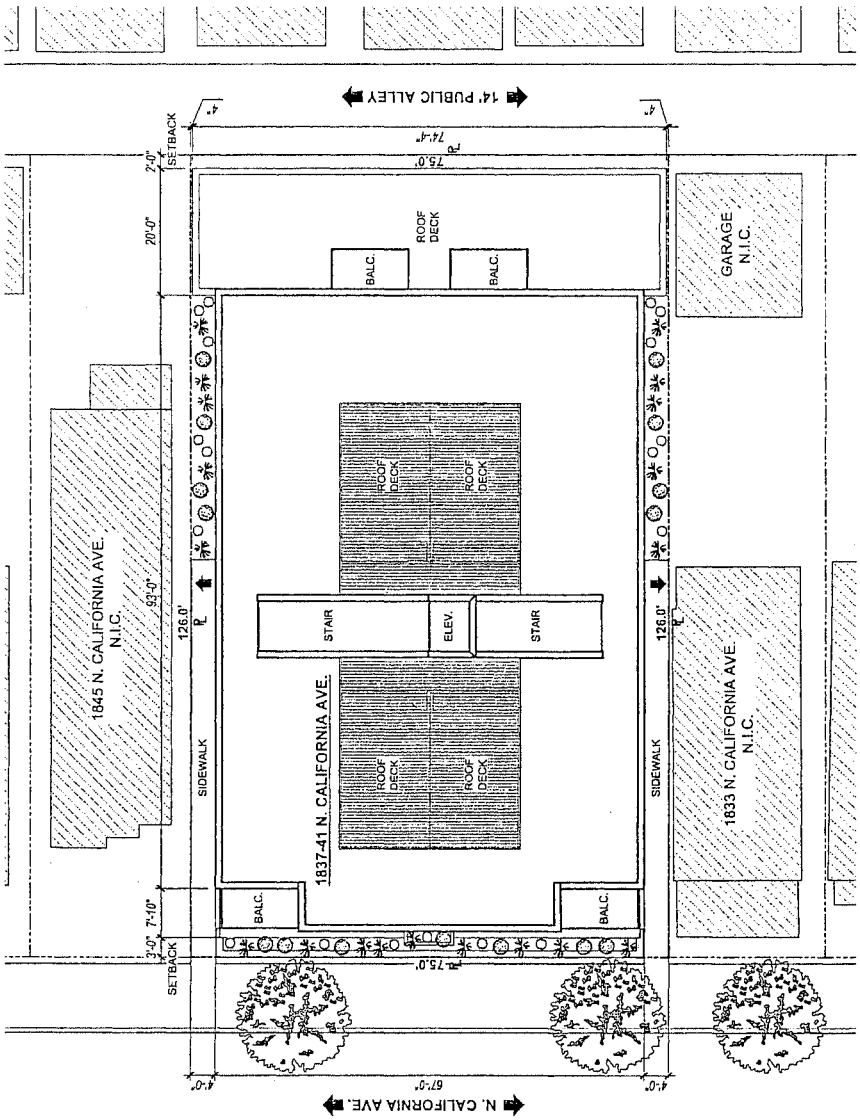


1 SITE PLAN
SCALE: 1/8" = 1'-0"

FINAL FOR PUBLICATION

SPACE | VERSION A0.1

1837-41 N. CALIFORNIA AVE.
CHICAGO, IL 60647

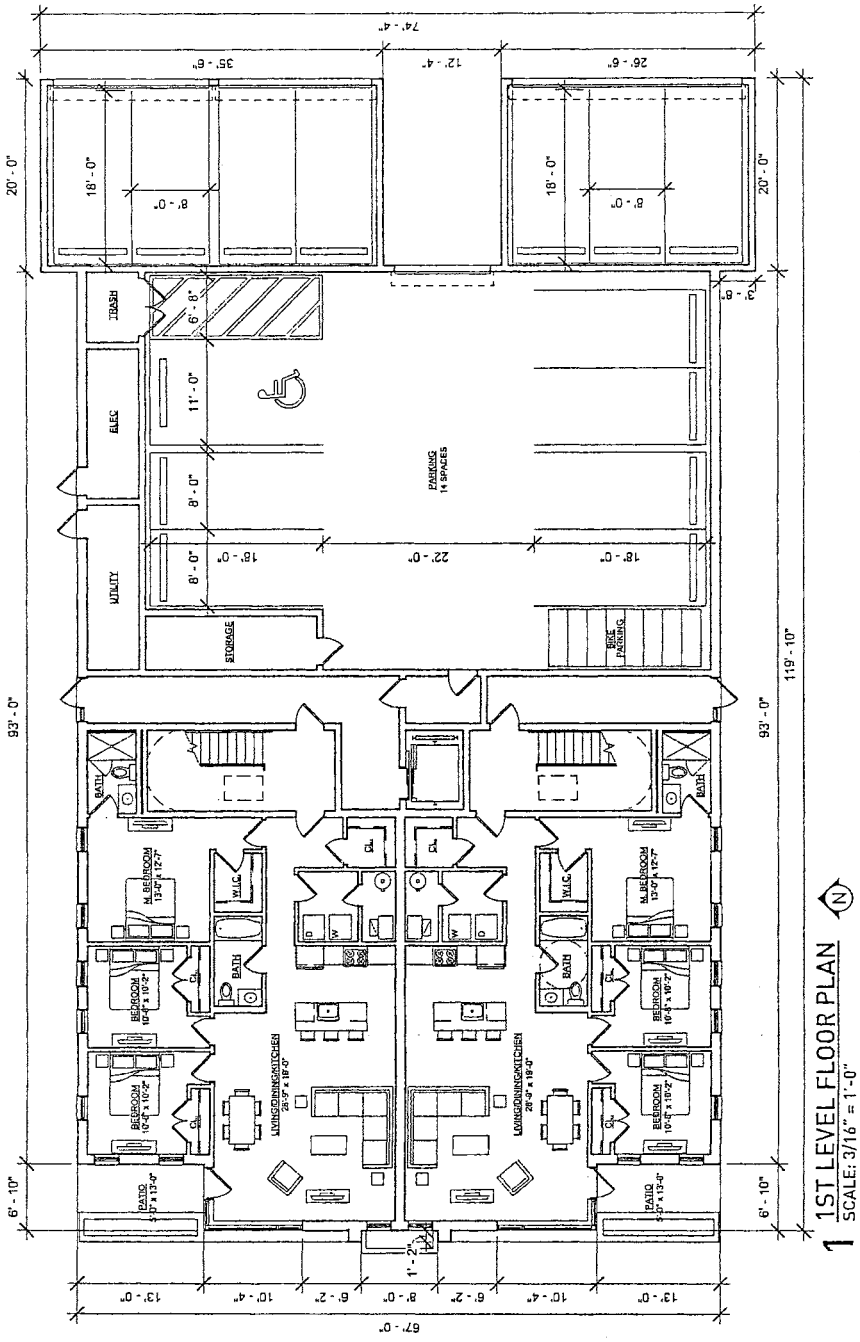


1 1ST LEVEL FLOOR PLAN
SCALE: 3/16" = 1'-0"

1837-41 N. CALIFORNIA AVE.
CHICAGO, IL 60647

SPACE | VERSION A1.0

FINAL FOR PUBLICATION

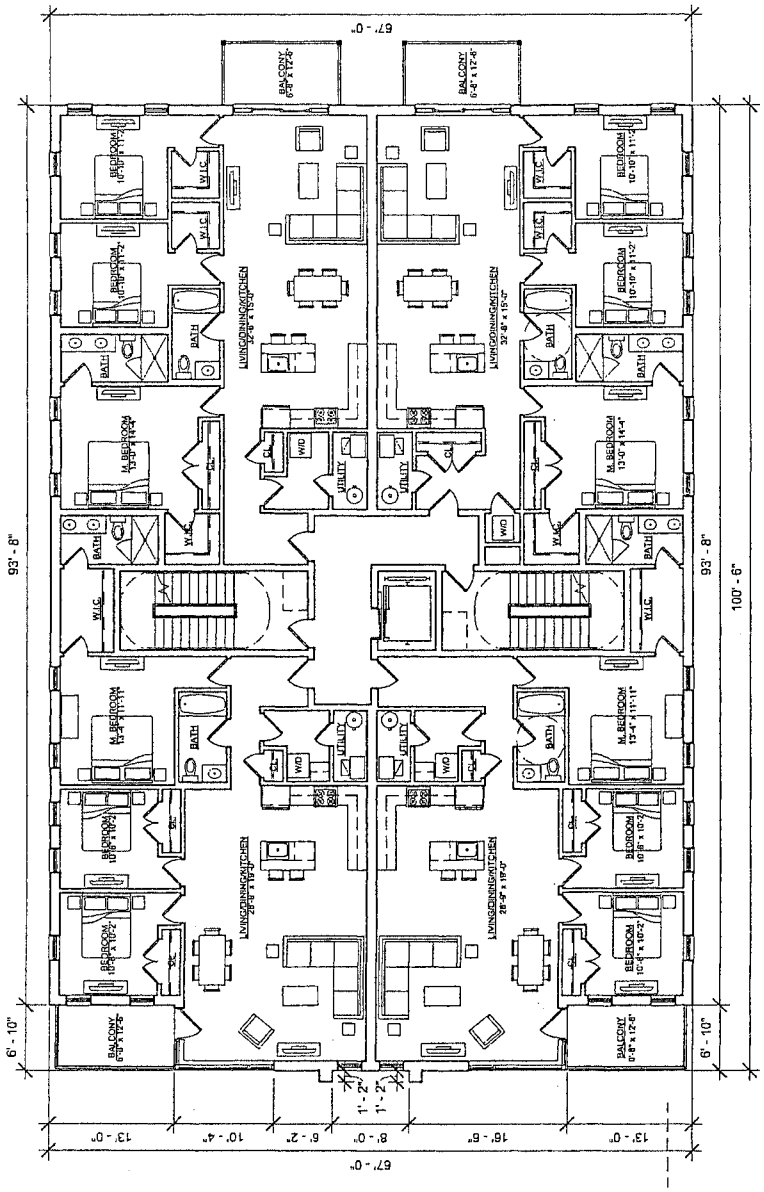

1 2ND-4TH LEVEL FLOOR PLAN
SCALE: 3/16" = 1'-0"


N

1837-41 N. CALIFORNIA AVE.
CHICAGO, IL 60647

SPACE
ARCHITECTS + PLANNERS

VERSION
A1.1

FINAL FOR PUBLICATION

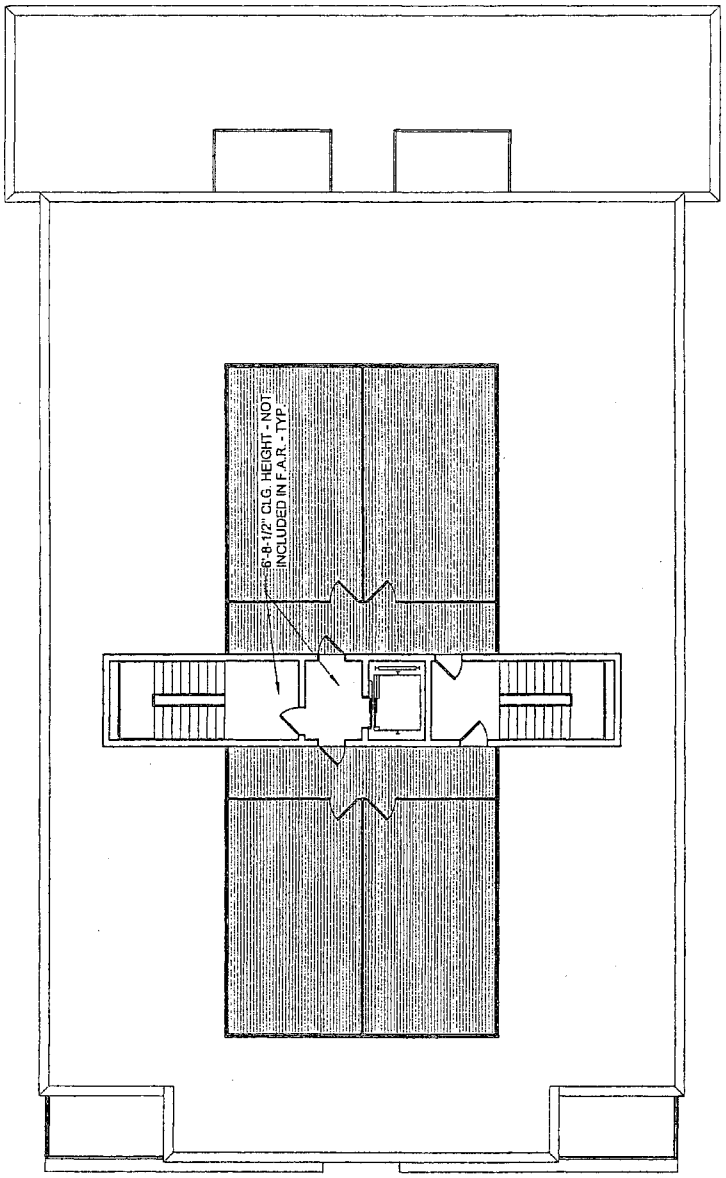

1 ROOF LEVEL FLOOR PLAN
SCALE: 3/16" = 1'-0"


N

1837-41 N. CALIFORNIA AVE.
CHICAGO, IL 60647

SPACE
ARCHITECTS + PLANNERS

VERSION A1.2
9.06.17

FINAL FOR PUBLICATION

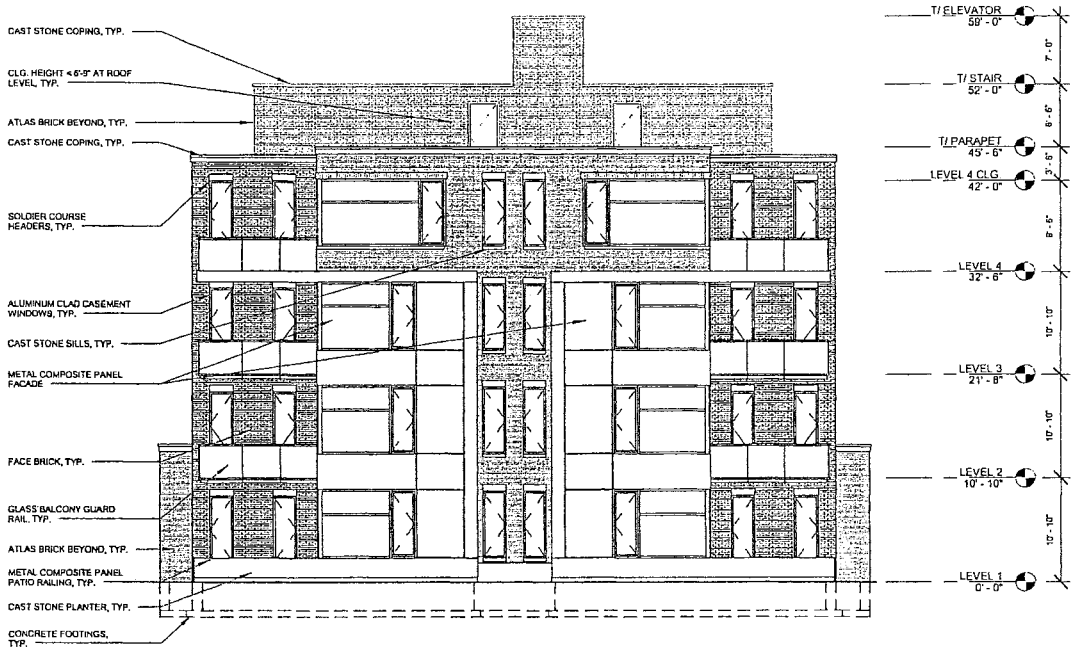


1 WEST ELEVATION
SCALE: 3/16" = 1'-0"

1837-41 N. CALIFORNIA AVE.
CHICAGO, IL 60647

SPACE
ARCHITECTS + PLANNERS

VERSION A2.0
01.06.17

RECOMMENDED TO PASS

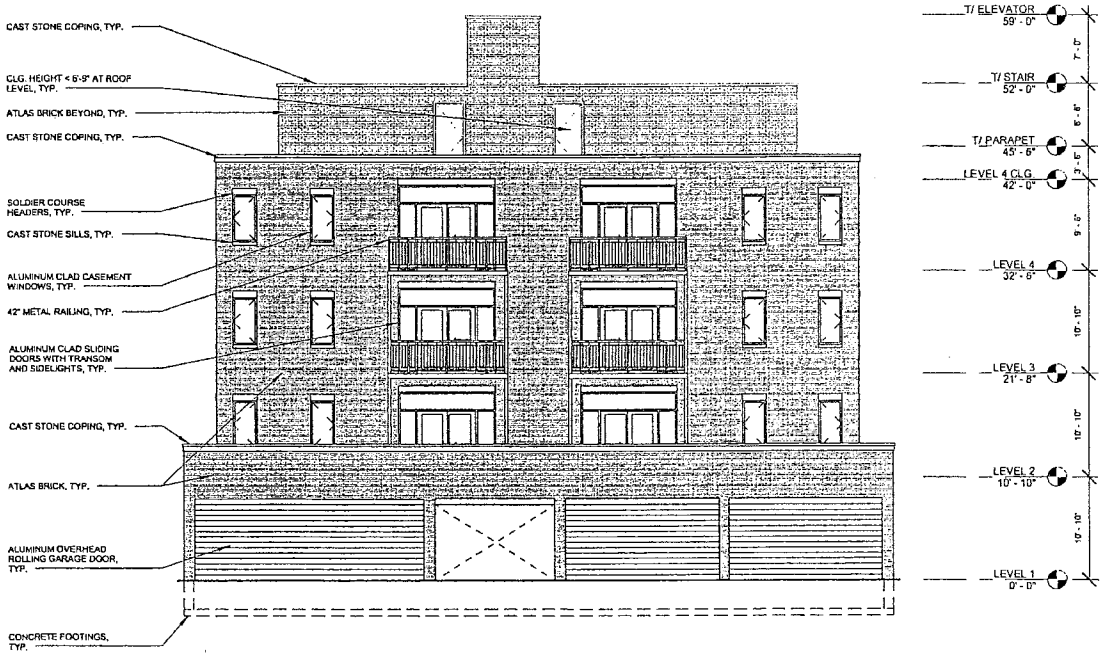

1 EAST ELEVATION
SCALE: 3/16" = 1'-0"

1837-41 N. CALIFORNIA AVE.
CHICAGO, IL 60647

SPACE
ARCHITECTS + PLANNERS


VERSION A2.1
01.04.17

1 SOUTH ELEVATION
SCALE: 3/16" = 1'-0"

1837-41 N. CALIFORNIA AVE.
CHICAGO, IL 60647

SPACE
ARCHITECTS + PLANNERS

VERSION
A2.2
01.04.17

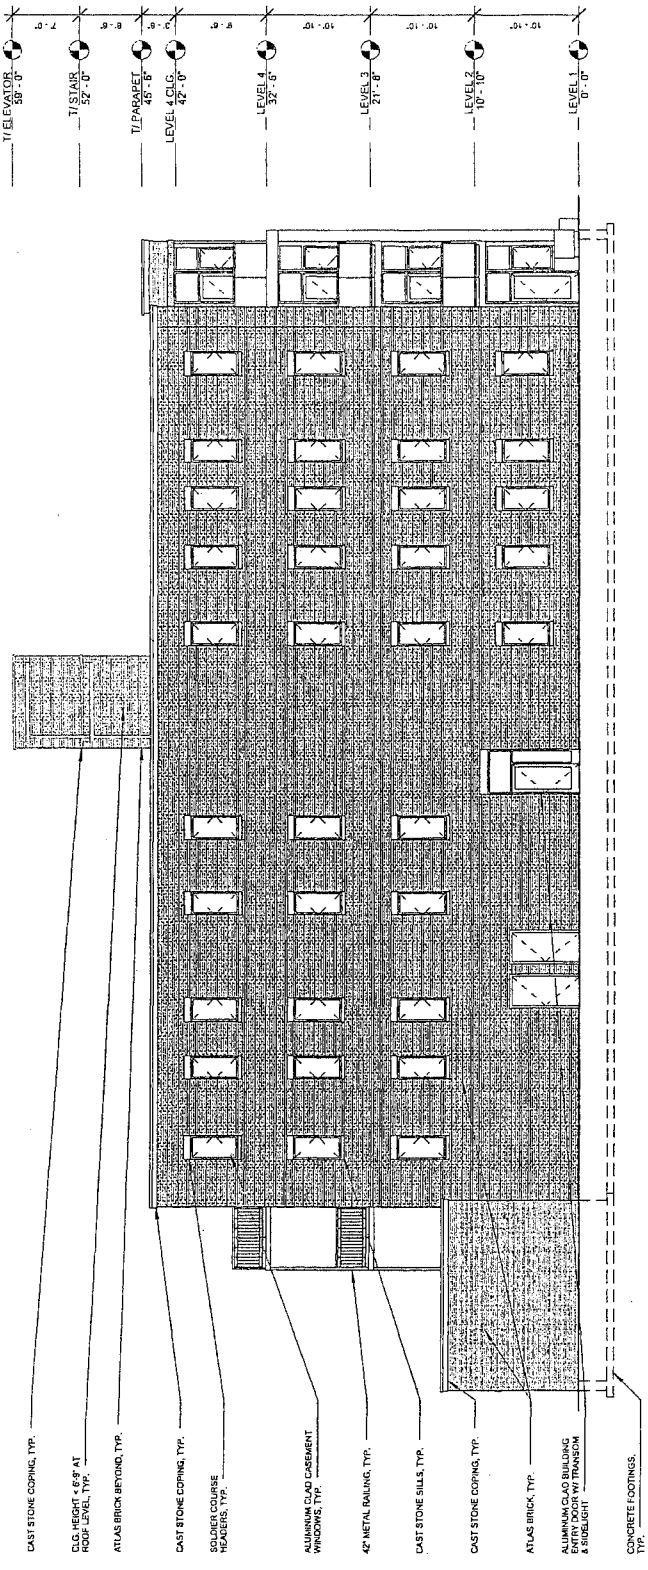

1 NORTH ELEVATION
SCALE: 3/16" = 1'-0"

1837-41 N. CALIFORNIA AVE.
CHICAGO, IL 60647

SPACE
ARCHITECTS + PLANNERS

VERSION A2.3

FINAL FOR PUBLICATION

Reclassification Of Area Shown On Map No. 5-J.
(Application No. 19390)
(Common Address: 3418 W. McLean Ave.)

[O2017-7043]

Be It Ordained by the City Council of the City of Chicago:

SECTION 1. Title 17 of the Municipal Code of Chicago, the Chicago Zoning Ordinance, be amended by changing all the RS3 Residential Single-Unit (Detached House) District symbols and indications as shown on Map Number 5-J in the area bounded by:

the alley next north of and parallel to West McLean Avenue; a line 195.3 feet east of and parallel to North St. Louis Avenue; West McLean Avenue; and a line 170.25 feet east of and parallel to North St. Louis Avenue,

to those of an RM4.5 Residential Multi-Unit District and a corresponding use district is hereby established in the area above described.

SECTION 2. This ordinance shall be in force and effect from and after its passage and due publication.

Reclassification Of Area Shown On Map No. 6-I.
(Application No. 19421)
(Common Address: 2427 -- 2429 S. Kedzie Ave.)

[O2017-7744]

Be It Ordained by the City Council of the City of Chicago:

SECTION 1. Title 17 of the Municipal Code of Chicago, the Chicago Zoning Ordinance, is hereby amended by changing all of the B3-2 Community Shopping District symbols and indications as shown on Map Number 6-I in the area bounded by:

a perpendicular line to South Kedzie Avenue 336 feet north of and parallel to West 25th Street; the public alley next west of and parallel to South Troy Street; a perpendicular line to South Kedzie Avenue 288 feet north of and parallel to West 25th Street; and South Kedzie Avenue,

to those of a C1-2 Neighborhood Commercial District.

SECTION 2. This ordinance shall be in force and effect from and after its passage and due publication.

Reclassification Of Area Shown On Map No. 6-I.
(Application No. 19435)
(Common Address: 2400 S. Sacramento Ave.)

[O2017-7758]

Be It Ordained by the City Council of the City of Chicago:

SECTION 1. Title 17 of the Municipal Code of Chicago, the Chicago Zoning Ordinance, is hereby amended by changing all of the RT4 Residential Two-Flat, Townhouse and Multi-Unit District symbols and indications as shown on Map Number 6-I in an area bounded by:

West 24th Street; a perpendicular line to South Sacramento Avenue 31 feet south of and parallel to West 24th Street; and the public alley perpendicular to West 24th Street next west of and parallel to South Sacramento Avenue,

to those of a B1-1 Neighborhood Shopping District.

SECTION 2. This ordinance shall be in force and effect from and after its passage and due publication.

Reclassification Of Area Shown On Map No. 7-G.
(Application No. 19426T1)
(Common Address: 2507 -- 2511 N. Southport Ave.)

[O2017-7749]

Be It Ordained by the City Council of the City of Chicago:

SECTION 1. Title 17 of the Municipal Code of Chicago, the Chicago Zoning Ordinance, is hereby amended by changing all of the C1-1 Neighborhood Commercial District symbols and indications as shown on Map Number 7-G in an area bounded by:

North Southport Avenue; a line 123 feet north of and parallel to West Altgeld Street; the public alley next east of and parallel to North Southport Avenue; and a line 48 feet north of and parallel to West Altgeld Street,

to those of an RT4 Residential Two-Flat, Townhouse and Multi-Unit District.

SECTION 2. This ordinance takes effect after its passage and due publication.

[Site Plans; Basement, First, Second, Third and Roof Floor Plans; Front, Rear, Left and Right Building Elevations and Wall Sections attached to this ordinance printed on pages 63817 through 63839 of this *Journal*.]

Type 1 Narrative Rezoning Analysis attached to this ordinance reads as follows:

NARRATIVE

Zoning Change - 2507-11 North Southport Avenue C1-1 to RT 4


Applicant seeks to construct a 3 story with basement 6 dwelling unit building 37.8 feet in height with 6 parking spaces.

FAR	1.2
Lot Area	6,200 Square Feet
Building Area	7,436 Square Feet
Building Height	37 Feet 8 Inches
Front Setback	8 Feet 4 Inches
Rear Setback	41 Feet Inches
North side Setback	5 Feet
South side Setback	5 Feet
Parking	6 Spaces


Applicant also seeks to construct a 3 story with basement 3 dwelling unit building 37.8 feet in height and 3 parking spaces.

FAR	1.2
Lot Area	3,100 Square Feet
Building Area	3,717 Square Feet
Building Height	37 Feet 8 Inches
Front Setback	8 Feet 4 Inches
Rear Setback	37 Feet 8 Inches
North side Setback	2 Feet
South side Setback	3 Feet 4 Inches
Parking	3 Spaces


FINAL FOR PUBLICATION

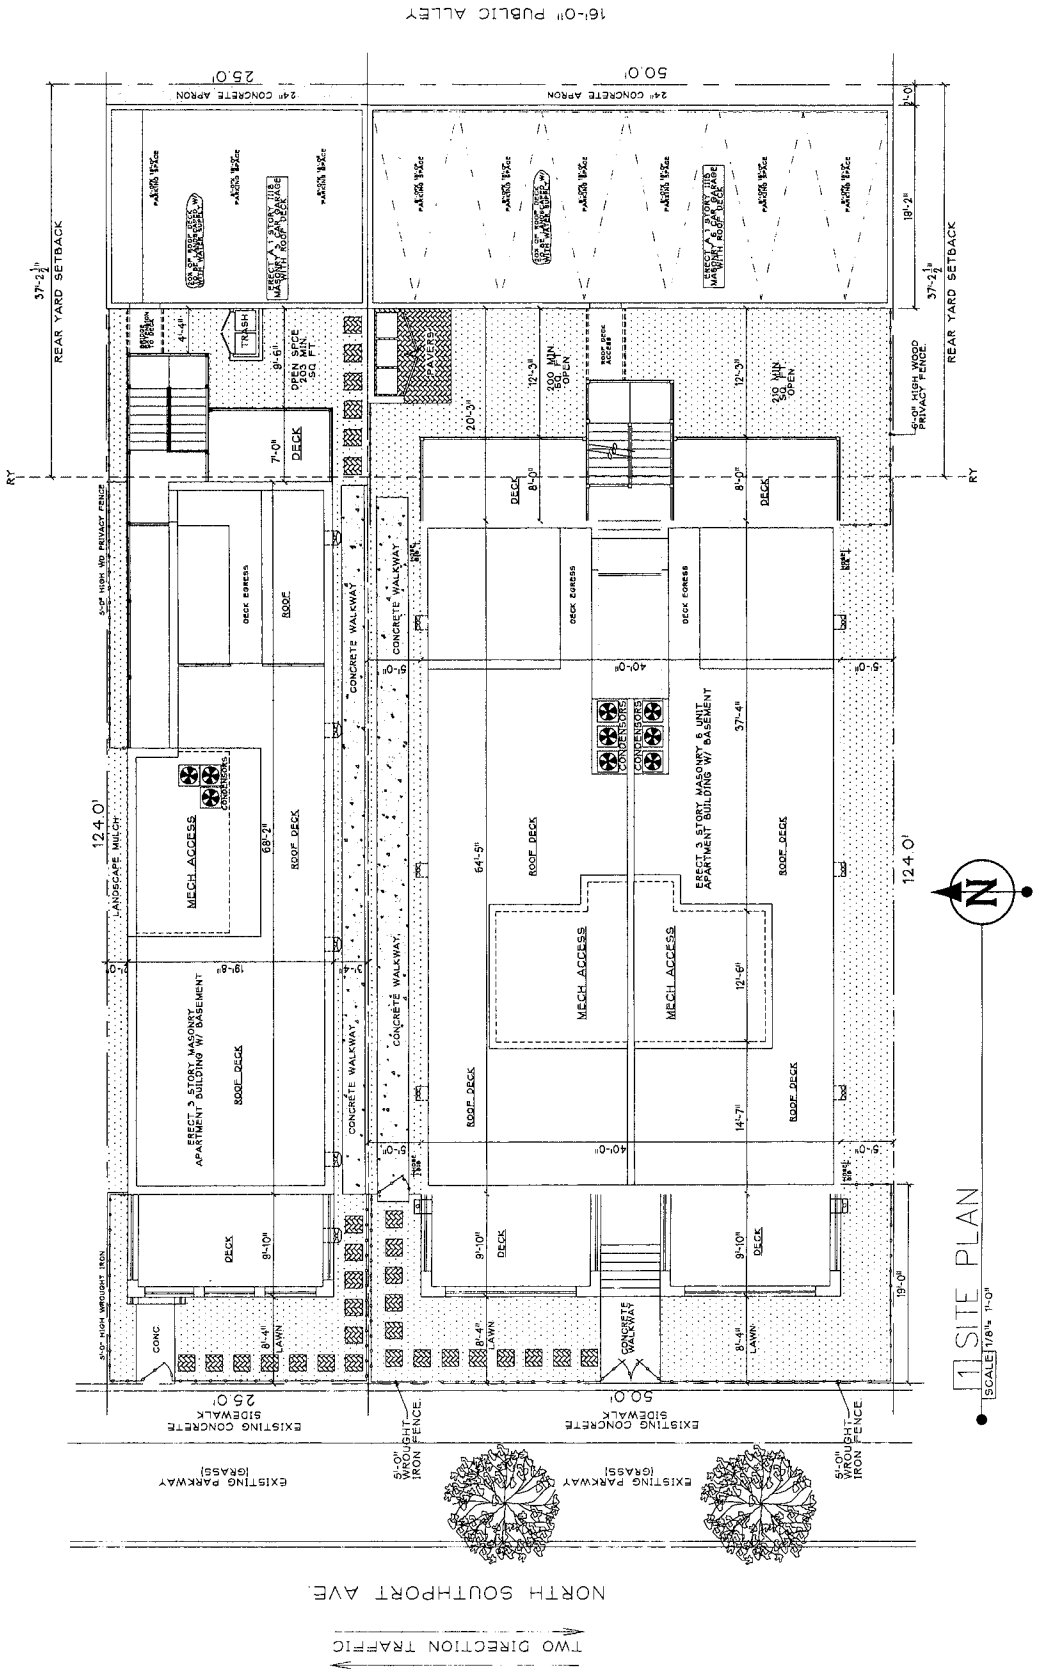


FINAL FOR PUBLICATION

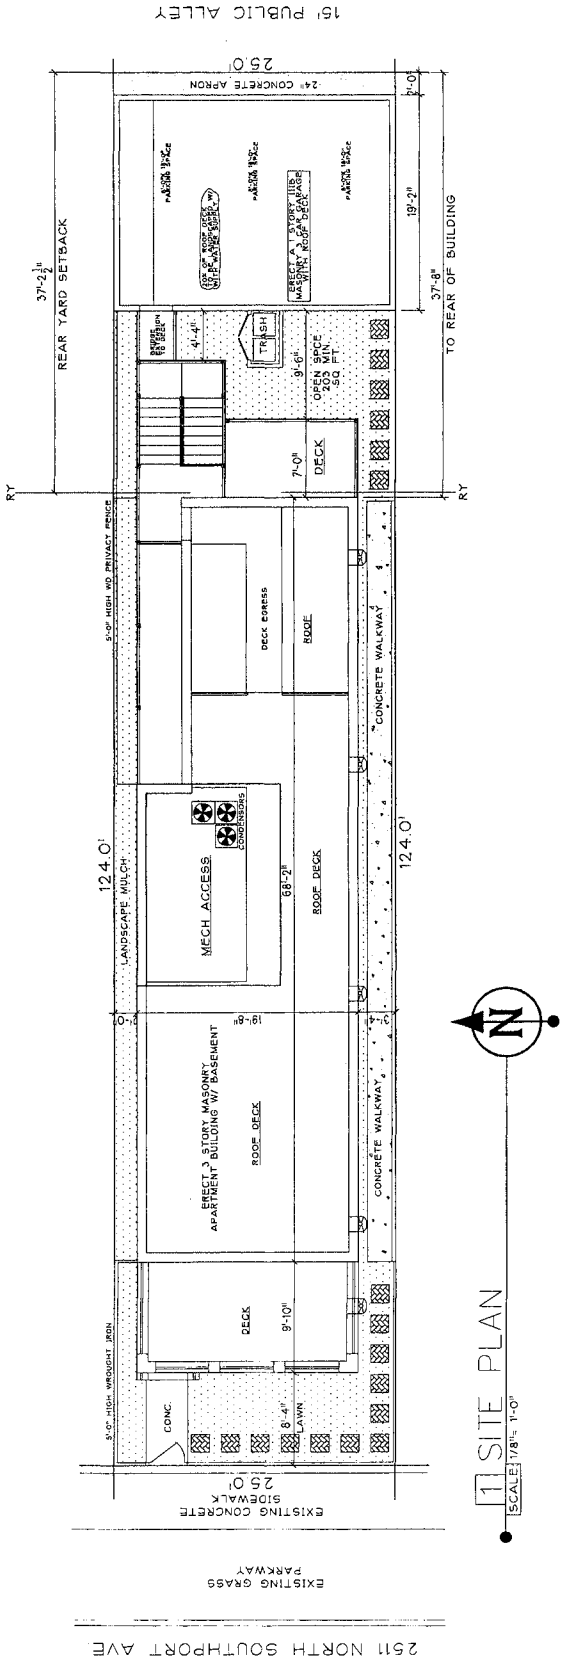

FINAL FOR PUBLICATION

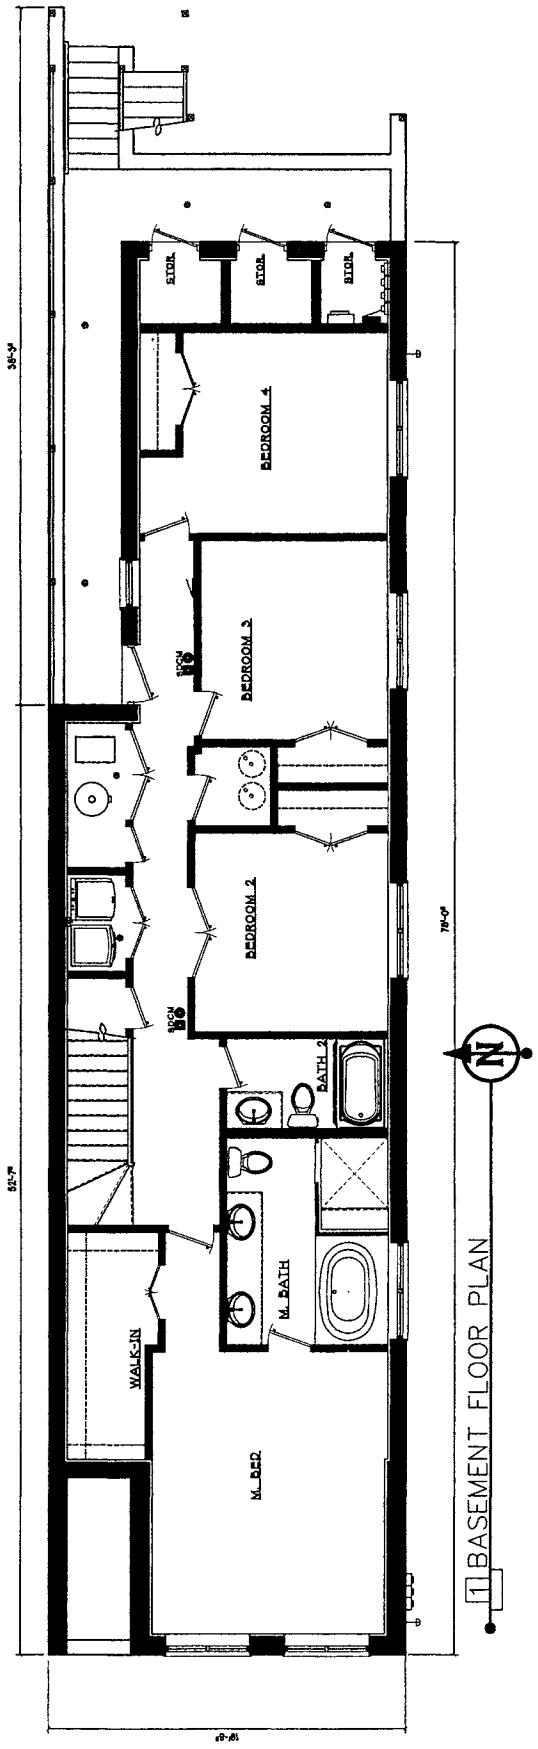


FINAL FOR PUBLICATION

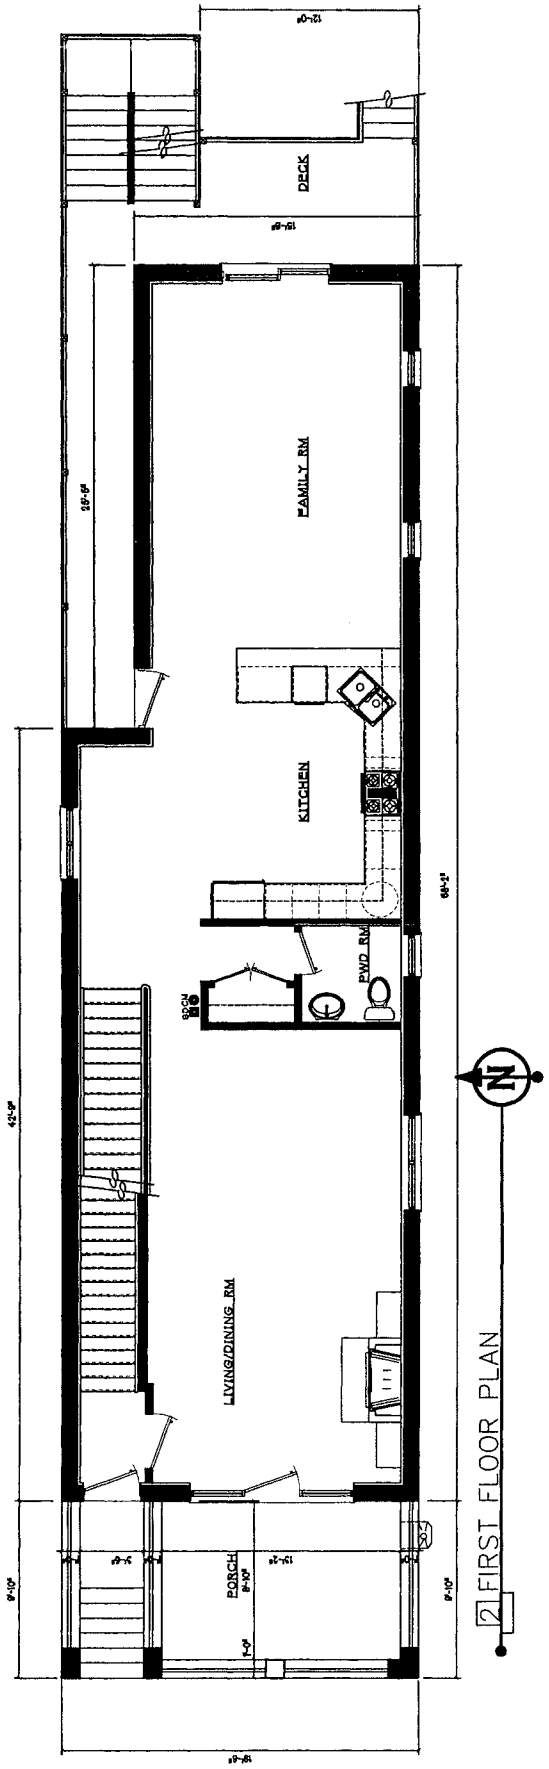


2 FIRST FLOOR PLAN

FINAL FOR PUBLICATION

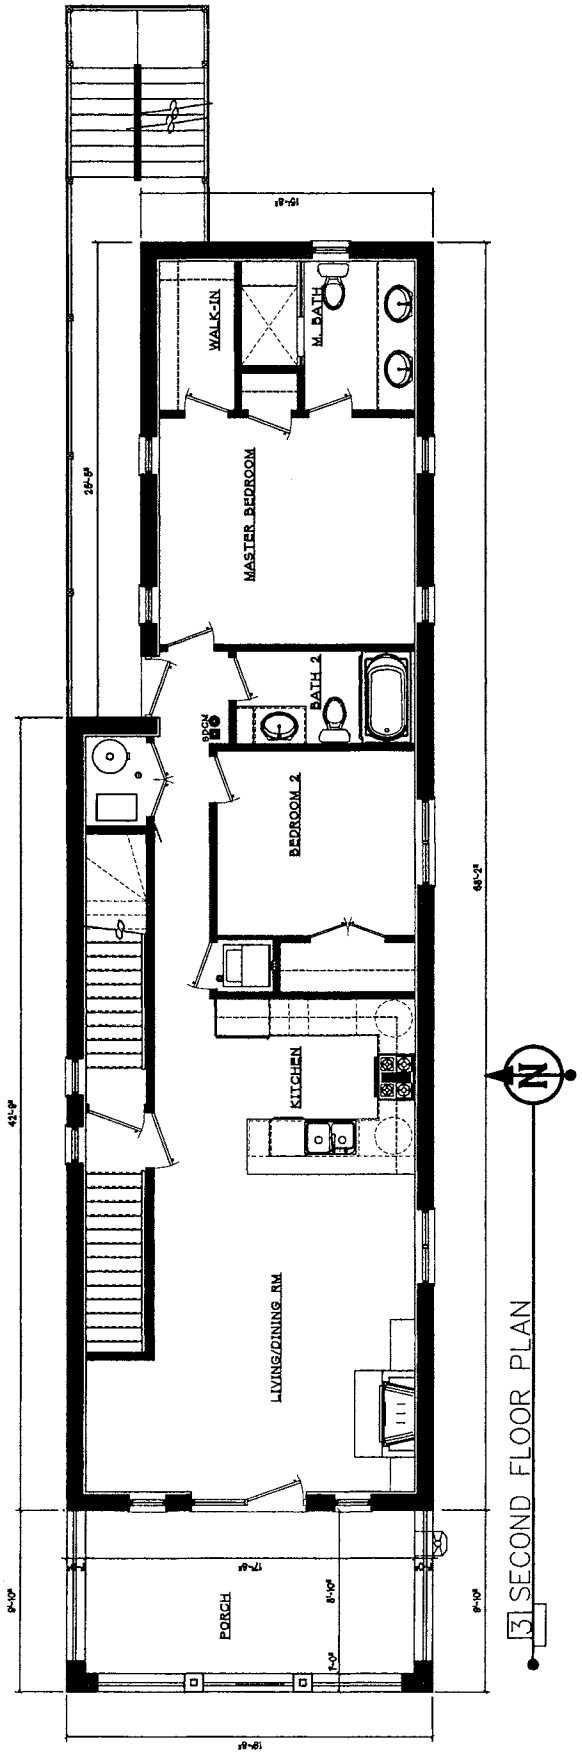


3 SECOND FLOOR PLAN

FINAL FOR PUBLICATION

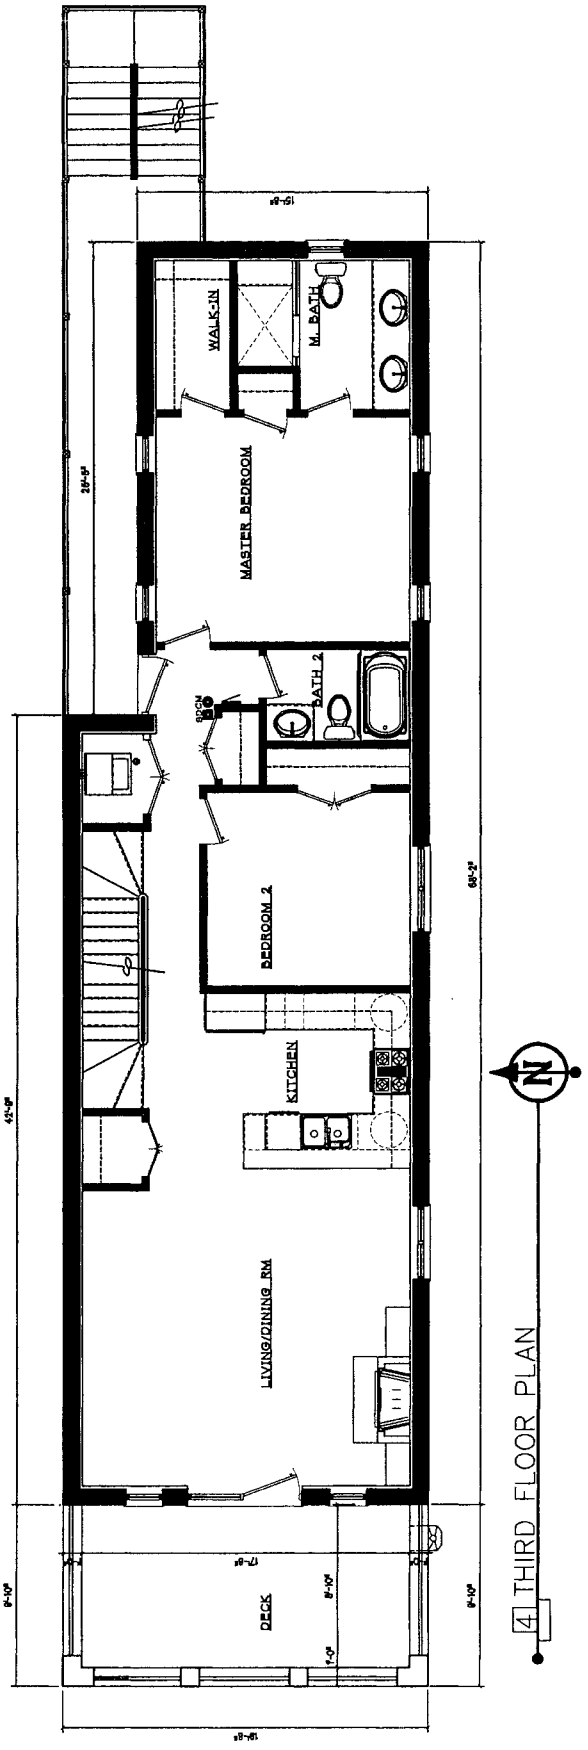


4 THIRD FLOOR PLAN

FINAL FOR PUBLICATION

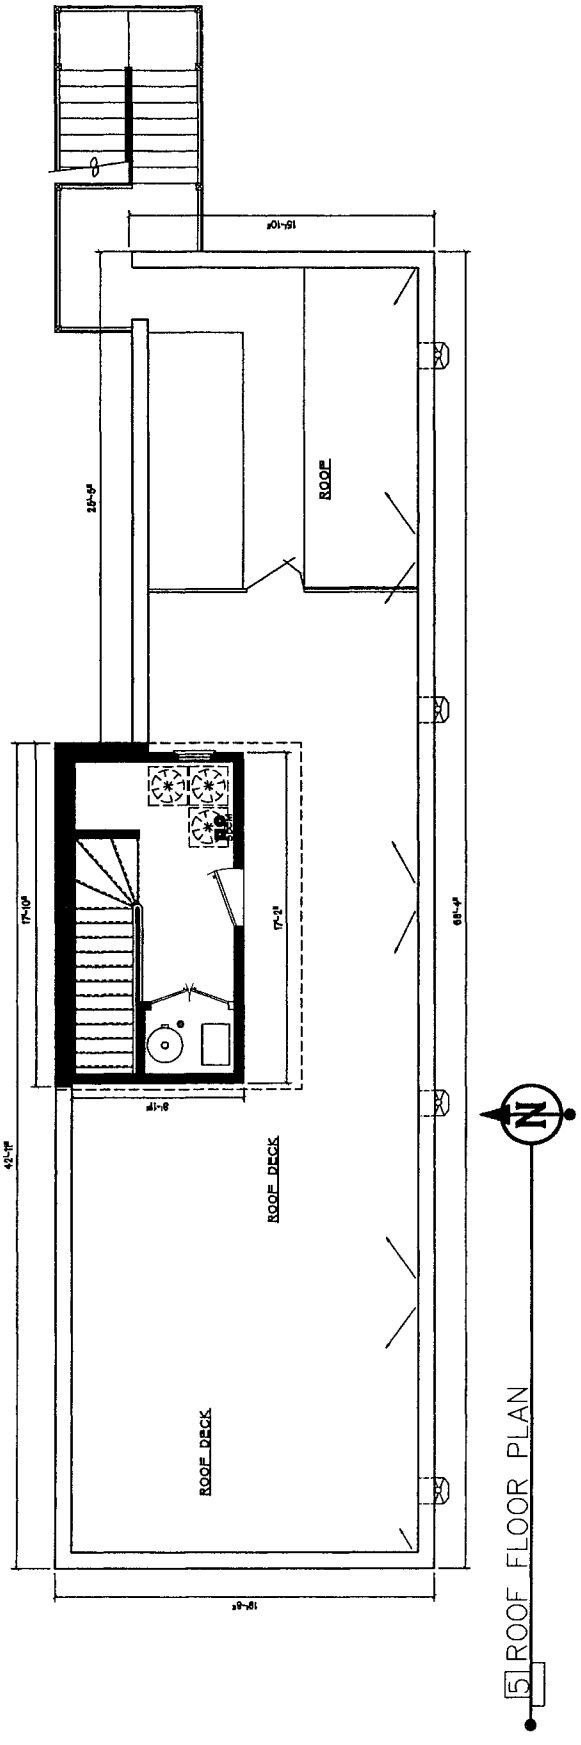


5 ROOF FLOOR PLAN

FINAL FOR PUBLICATION

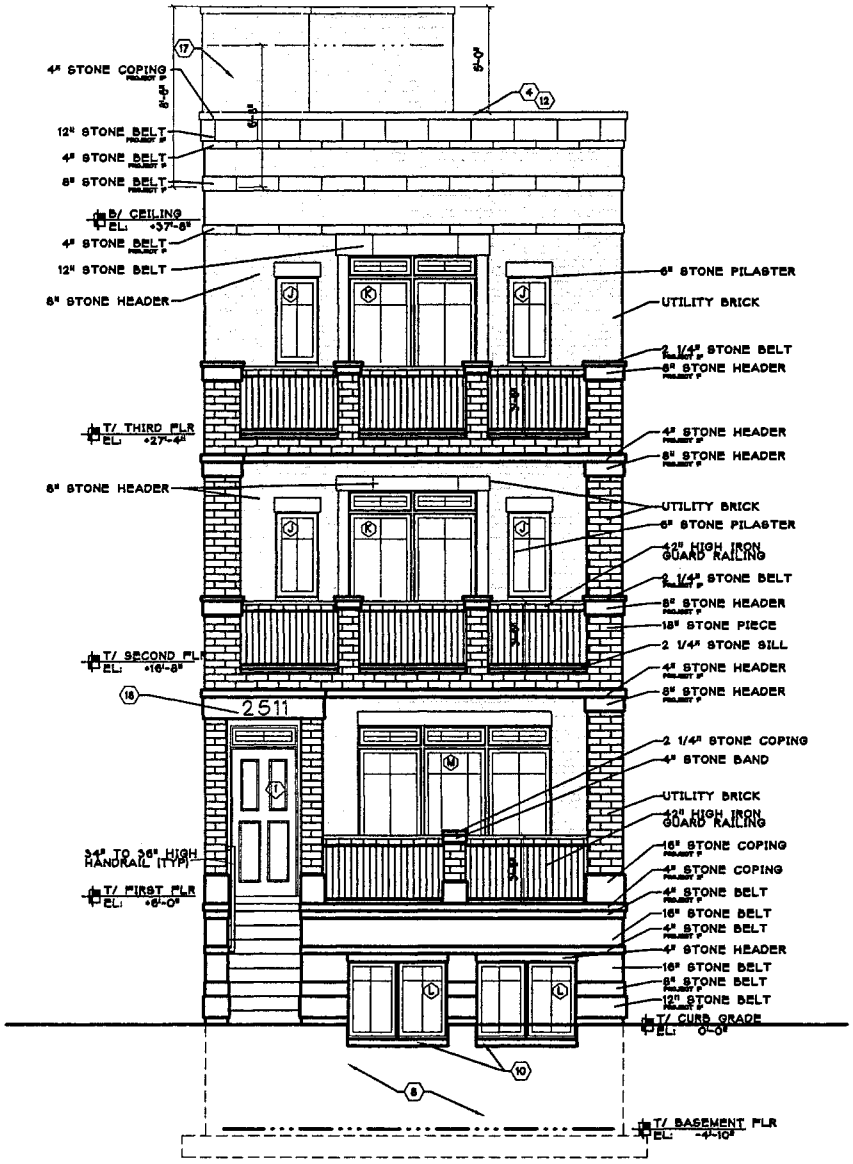


2 FRONT ELEVATION
SCALE 1/4"= 1'-0"

FINAL FOR PUBLICATION

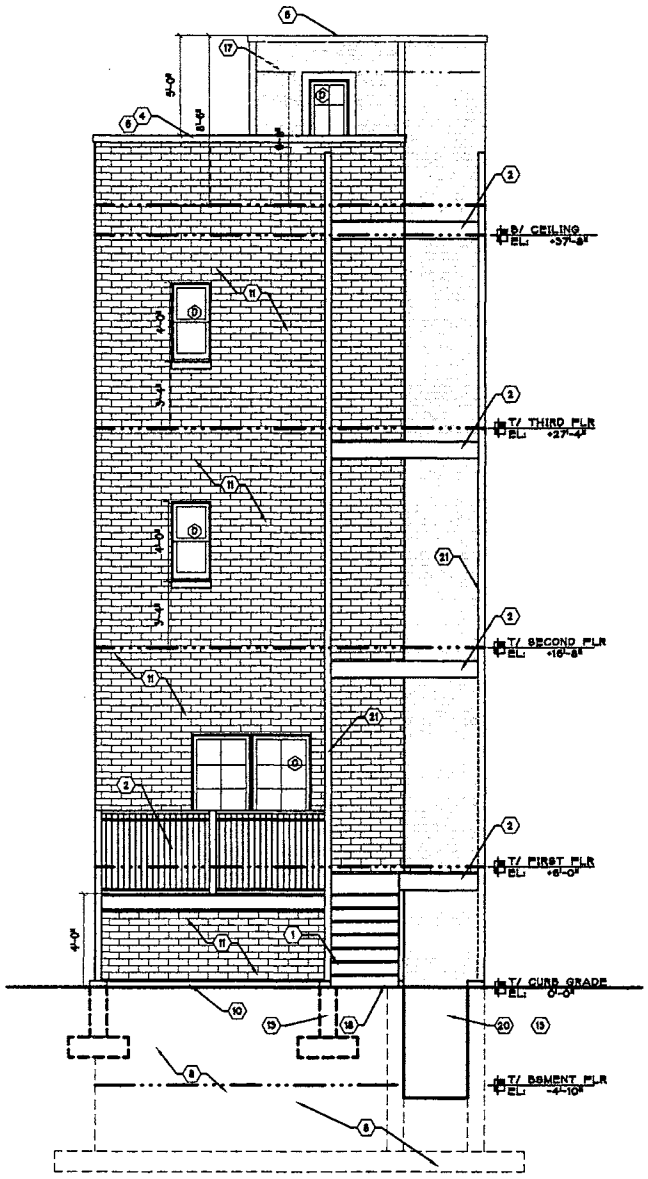


2 REAR ELEVATION
SCALE 1/4"= 1'-0"


FINAL FOR PUBLICATION

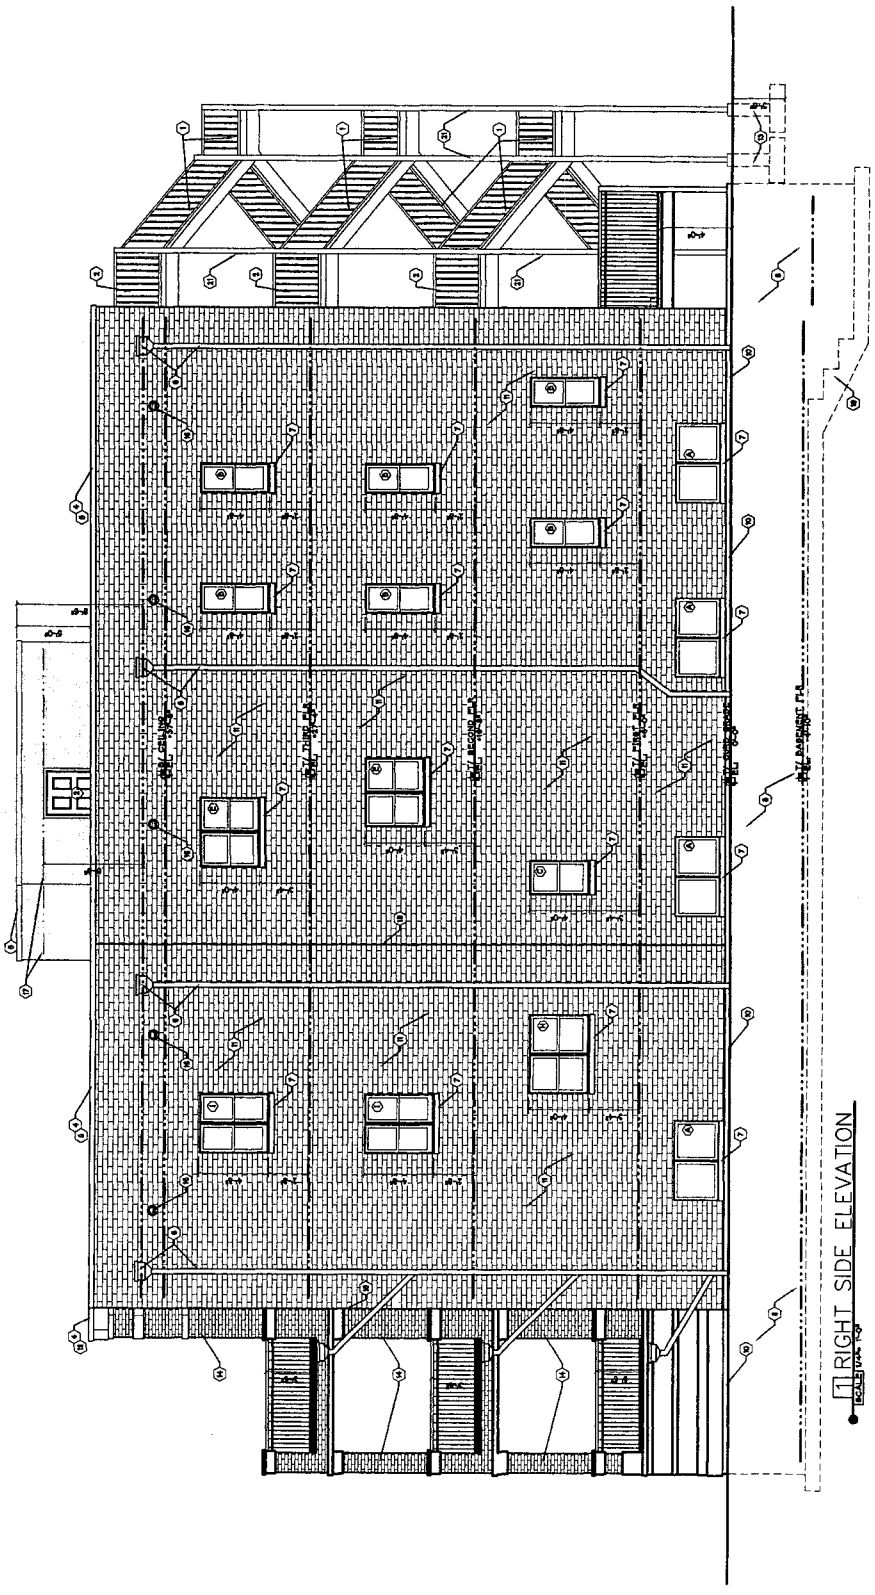

1 RIGHT SIDE ELEVATION

FINAL FOR PUBLICATION

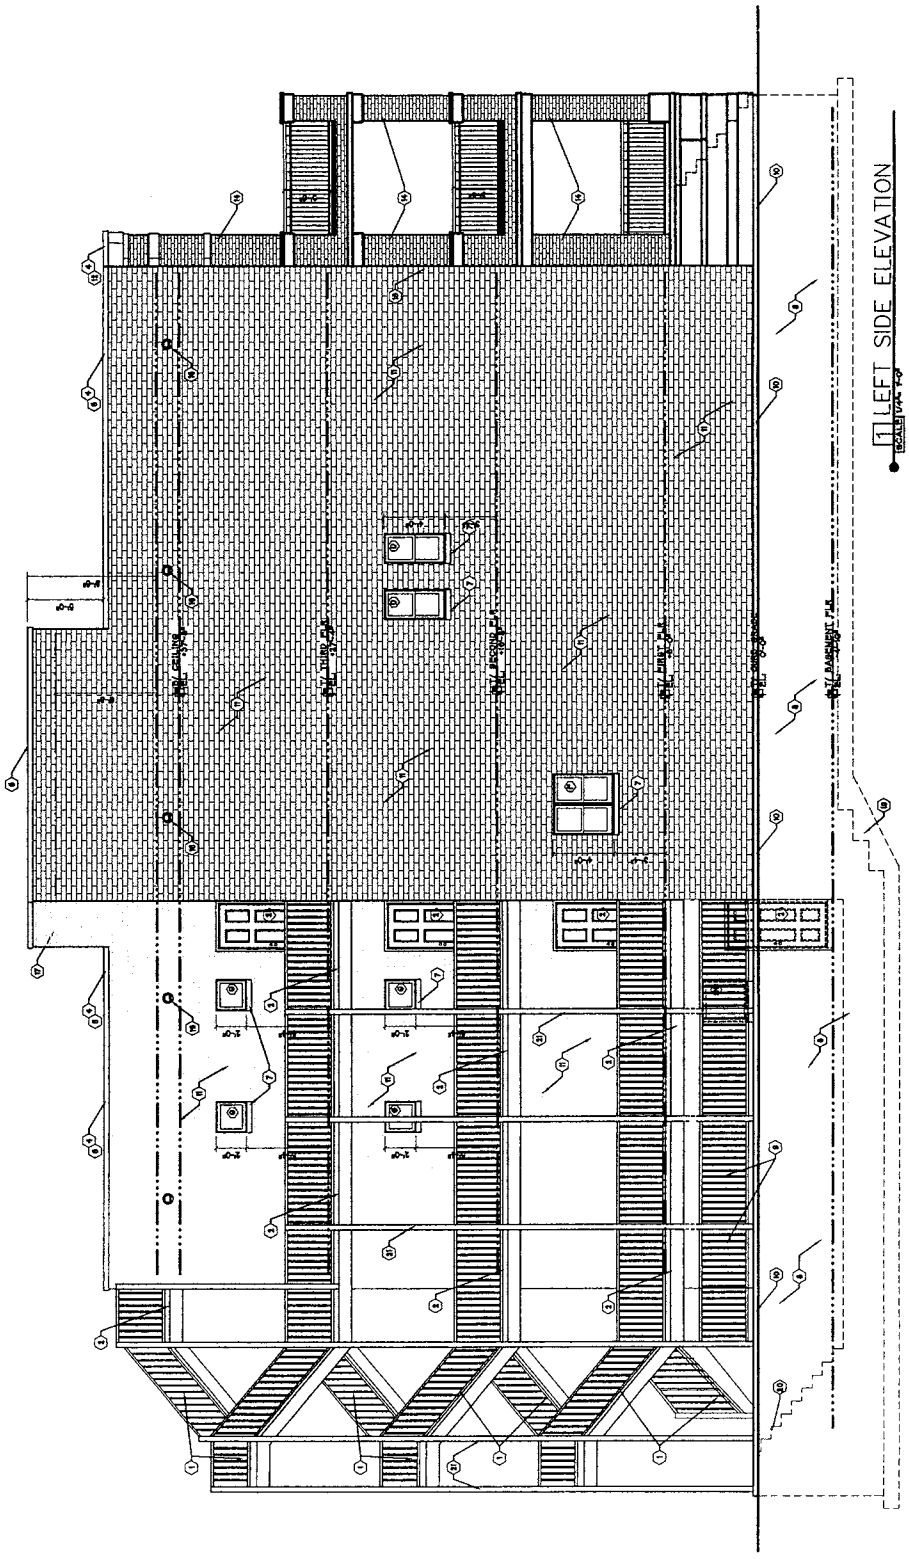

1 LEFT SIDE ELEVATION
FINAL FOR PUBLICATION

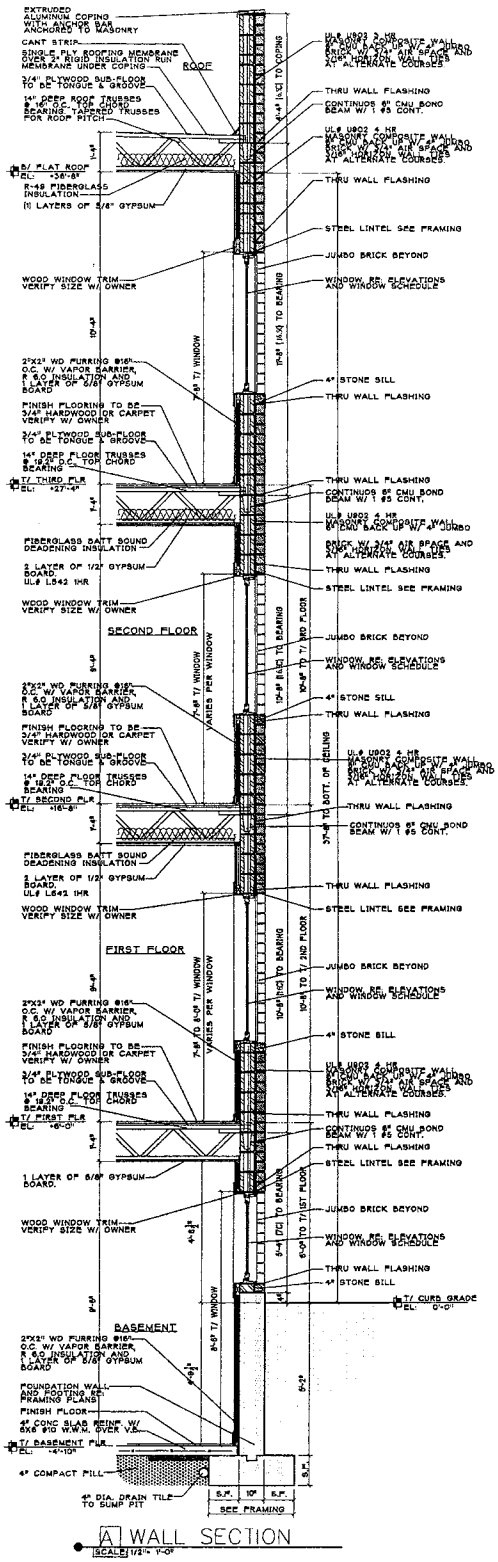


A WALL SECTION


SCALE: 1/2"= 1'-0"

PERMIT FOR CONSTRUCTION

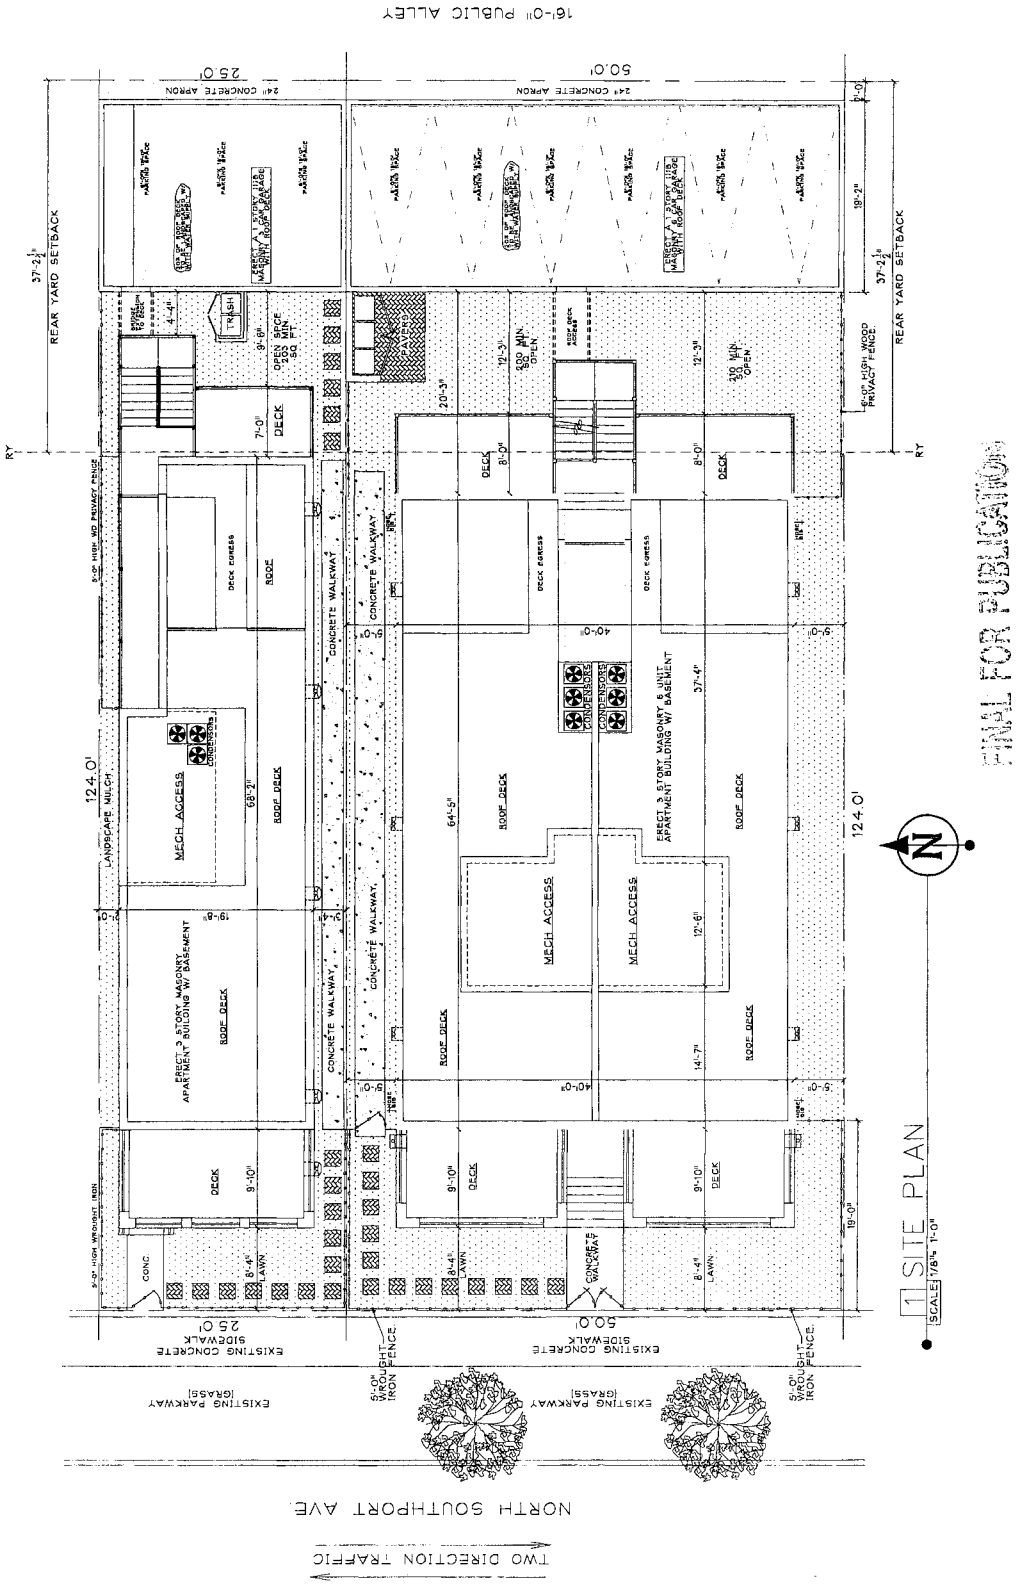

16'-0" PUBLIC ALLEY
25.0'
50.0'
24" CONCRETE APRON
REAR YARD SETBACK
37'-2½"
6'-0" HIGH WOOD PRIVACY FENCE
TRASH
OPEN SPCE MIN 150 SQ. FT.
DECK
CONCRETE WALKWAY
ROOF DECK
MECH. ACCESS
CONDENSORS
ERECT 3 STORY MASONRY APARTMENT BUILDING W/ BASEMENT
ERECT 3 STORY MASONRY & UNIT APARTMENT BUILDING W/ BASEMENT
LANDSCAPE MULCH
124.0'
40'-0"
CONC.
LAWN
EXISTING CONCRETE SIDEWALK
EXISTING PARKWAY (GRASS)
5'-0" WROUGHT IRON FENCE
NORTH SOUTHPORT AVE.
TWO DIRECTION TRAFFIC
1 SITE PLAN
SCALE: 1/8"=1'-0"
N

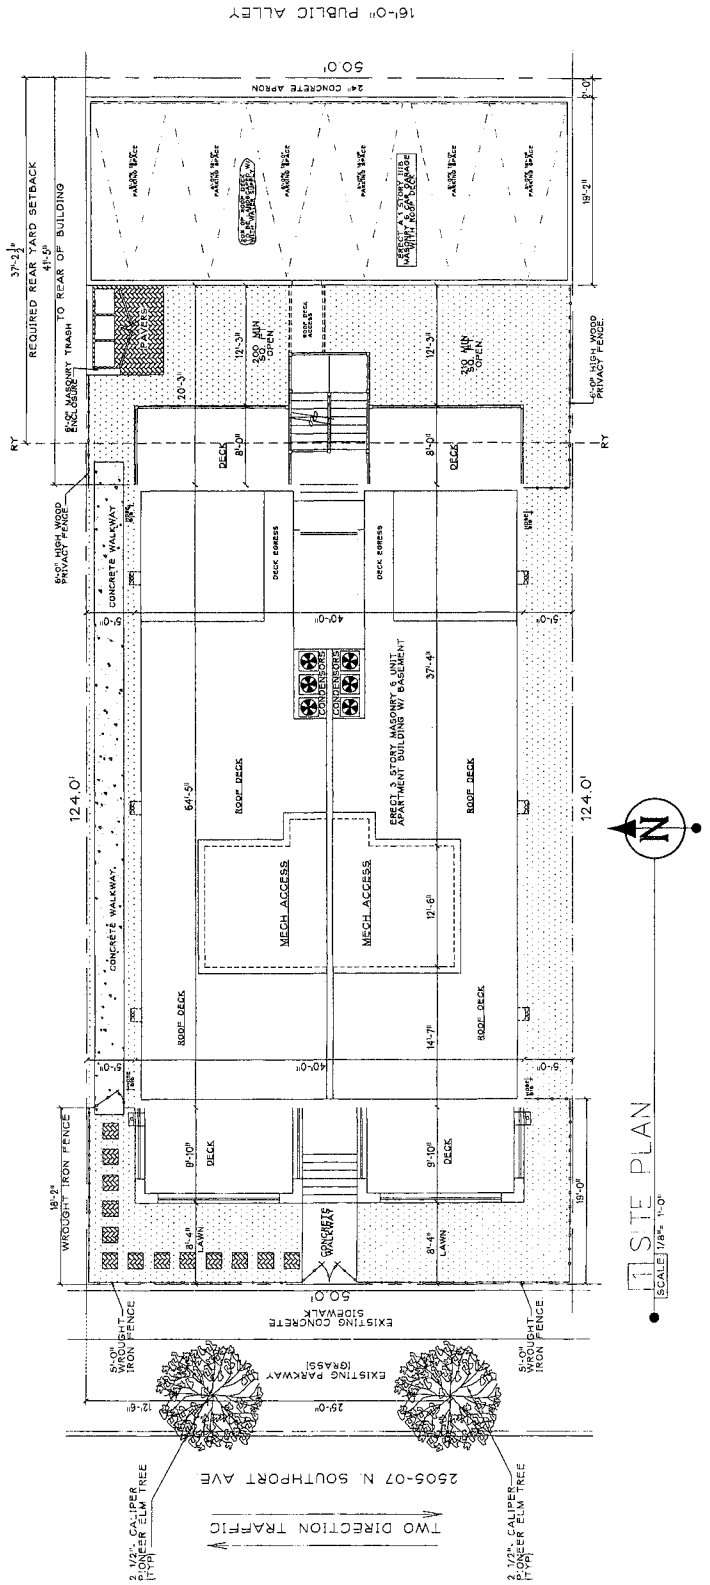


FINAL FOR PUBLICATION

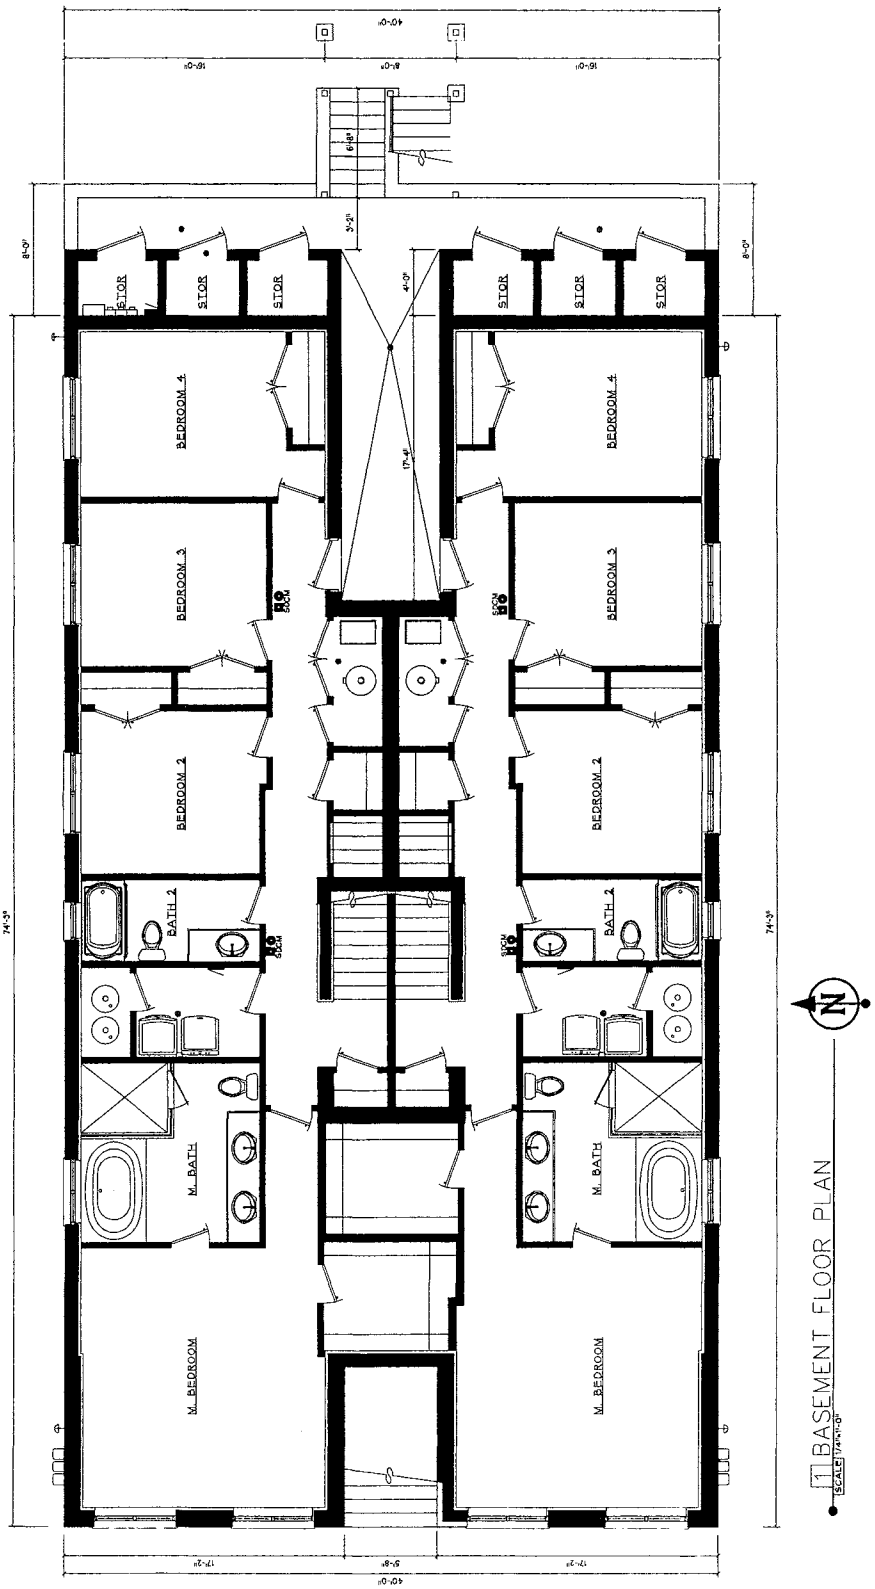

FINAL FOR PUBLICATION

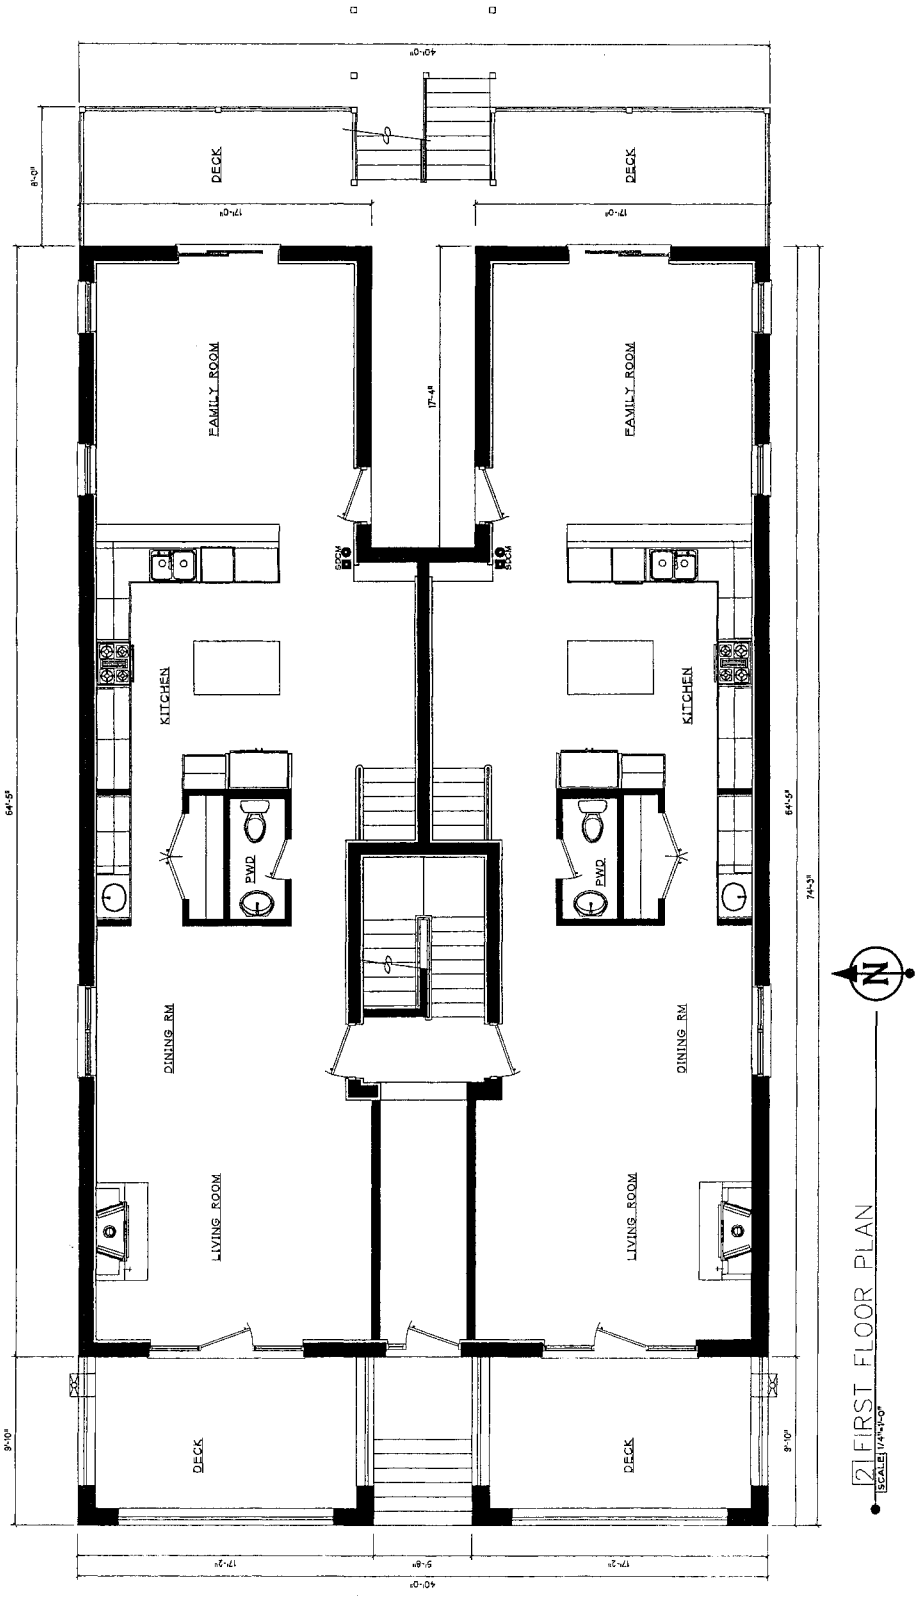


FINAL FOR PUBLICATION

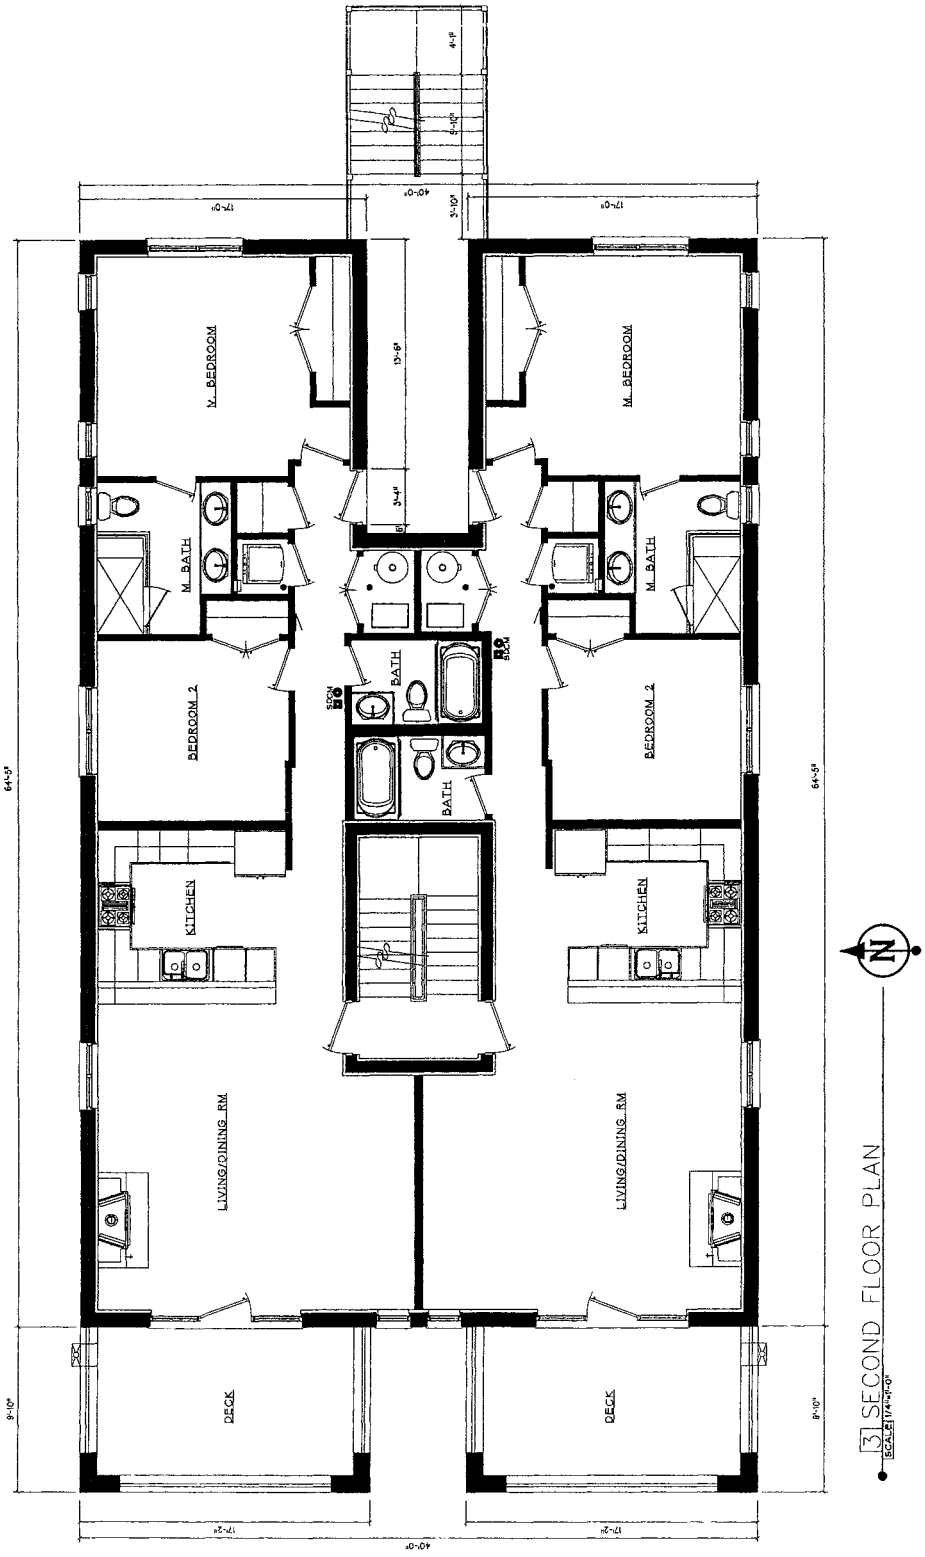


3 SECOND FLOOR PLAN
SCALE: 1/4"=1'-0"

FINAL FOR PUBLICATION

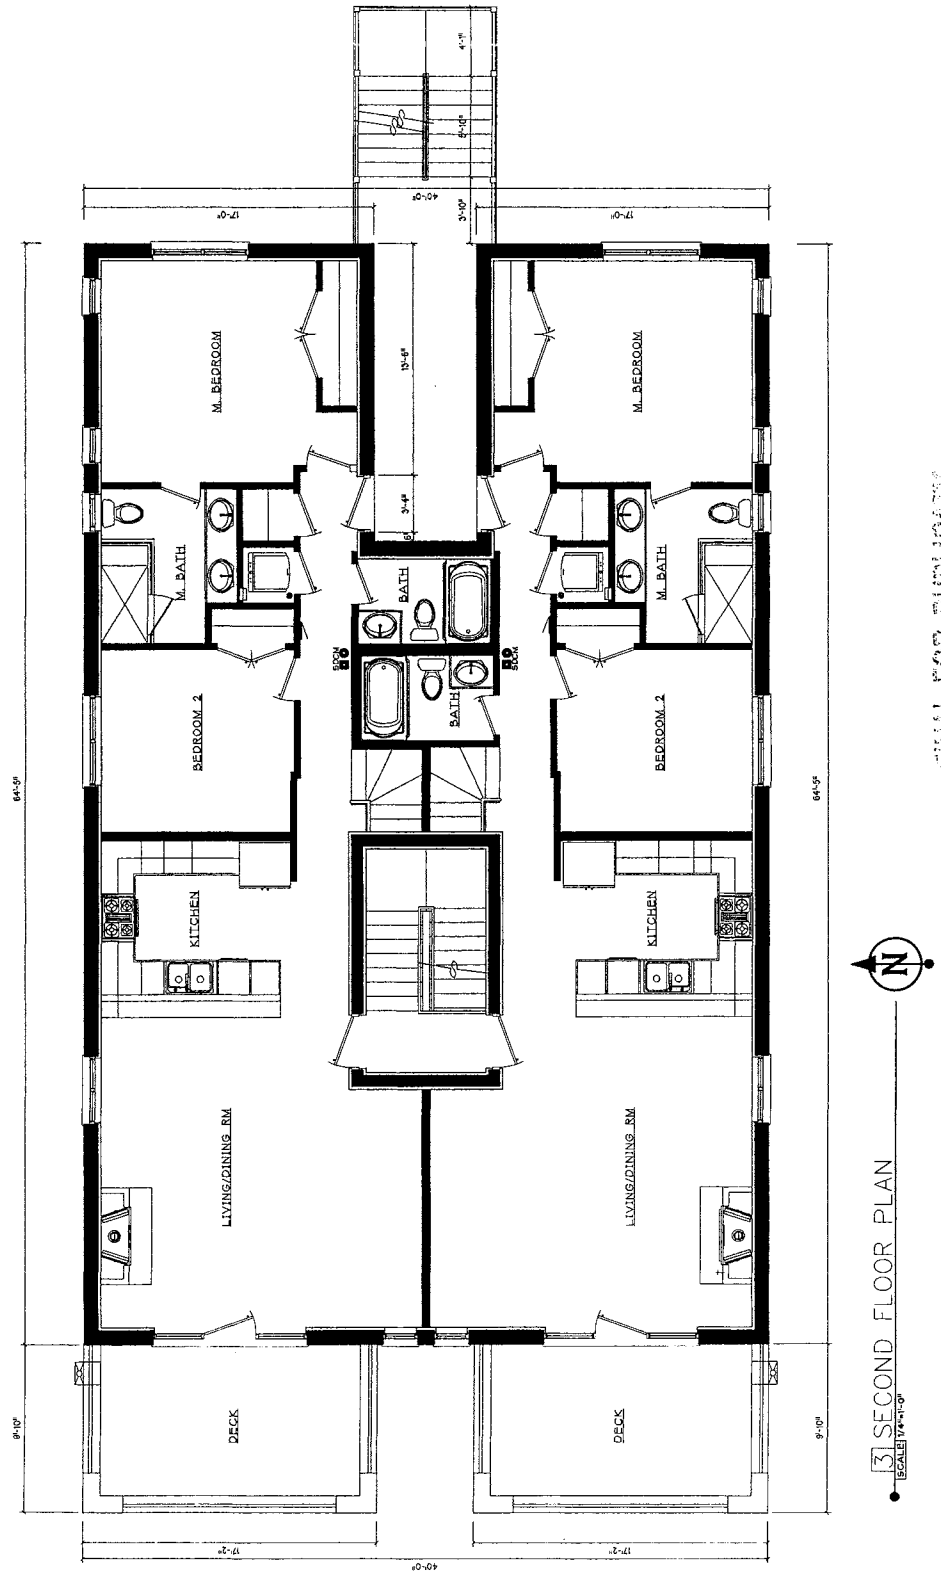


FINAL FOR PUBLICATION

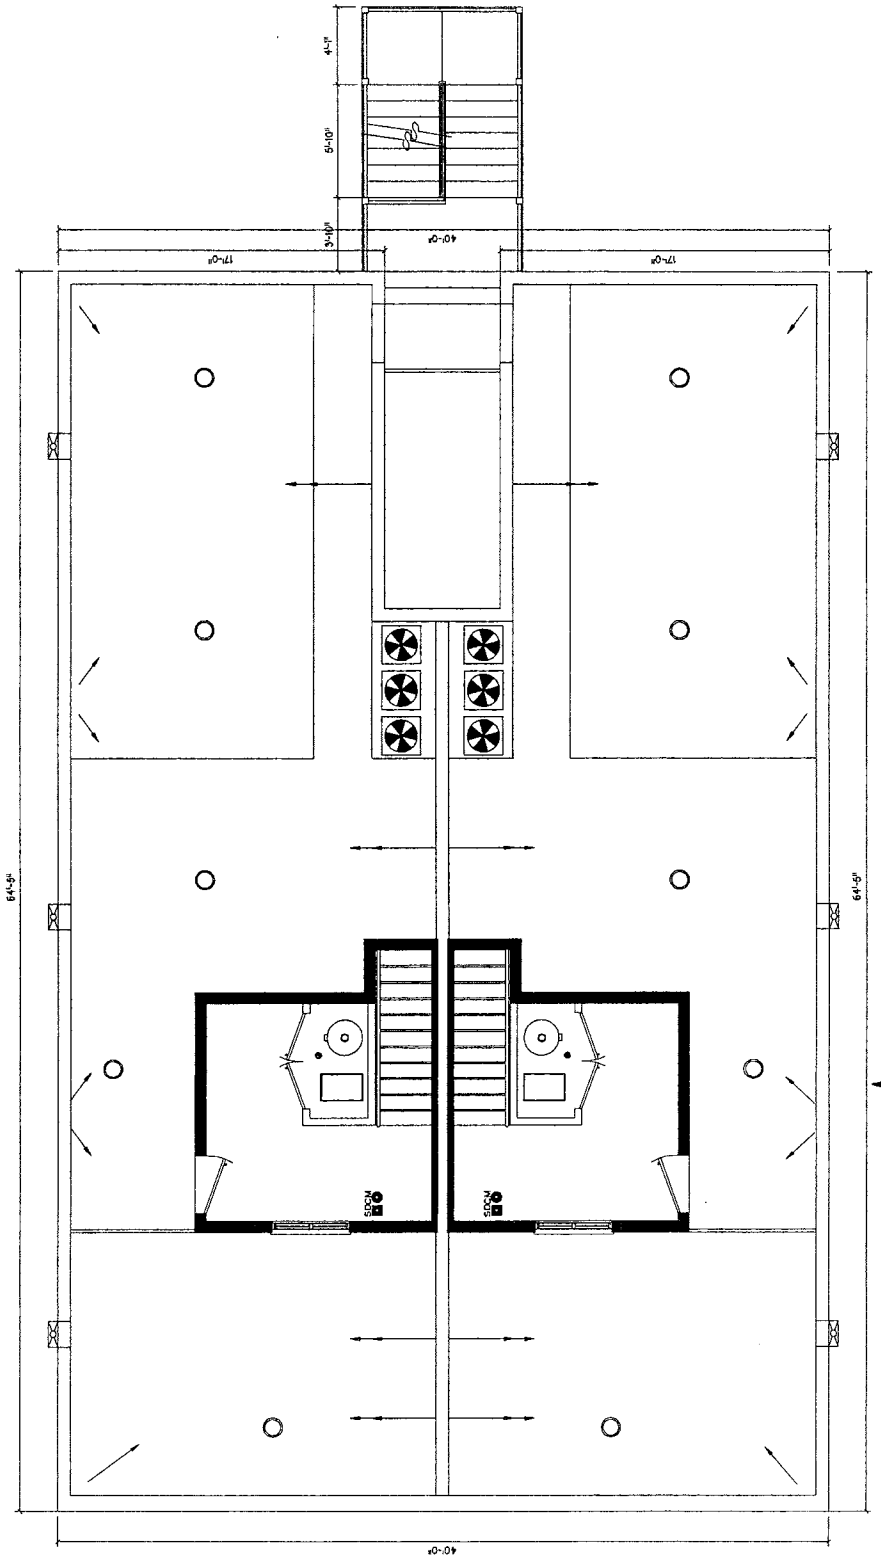


4 ROOF FLOOR PLAN
SCALE 1/4"=1'-0"

FINAL FOR PUBLICATION

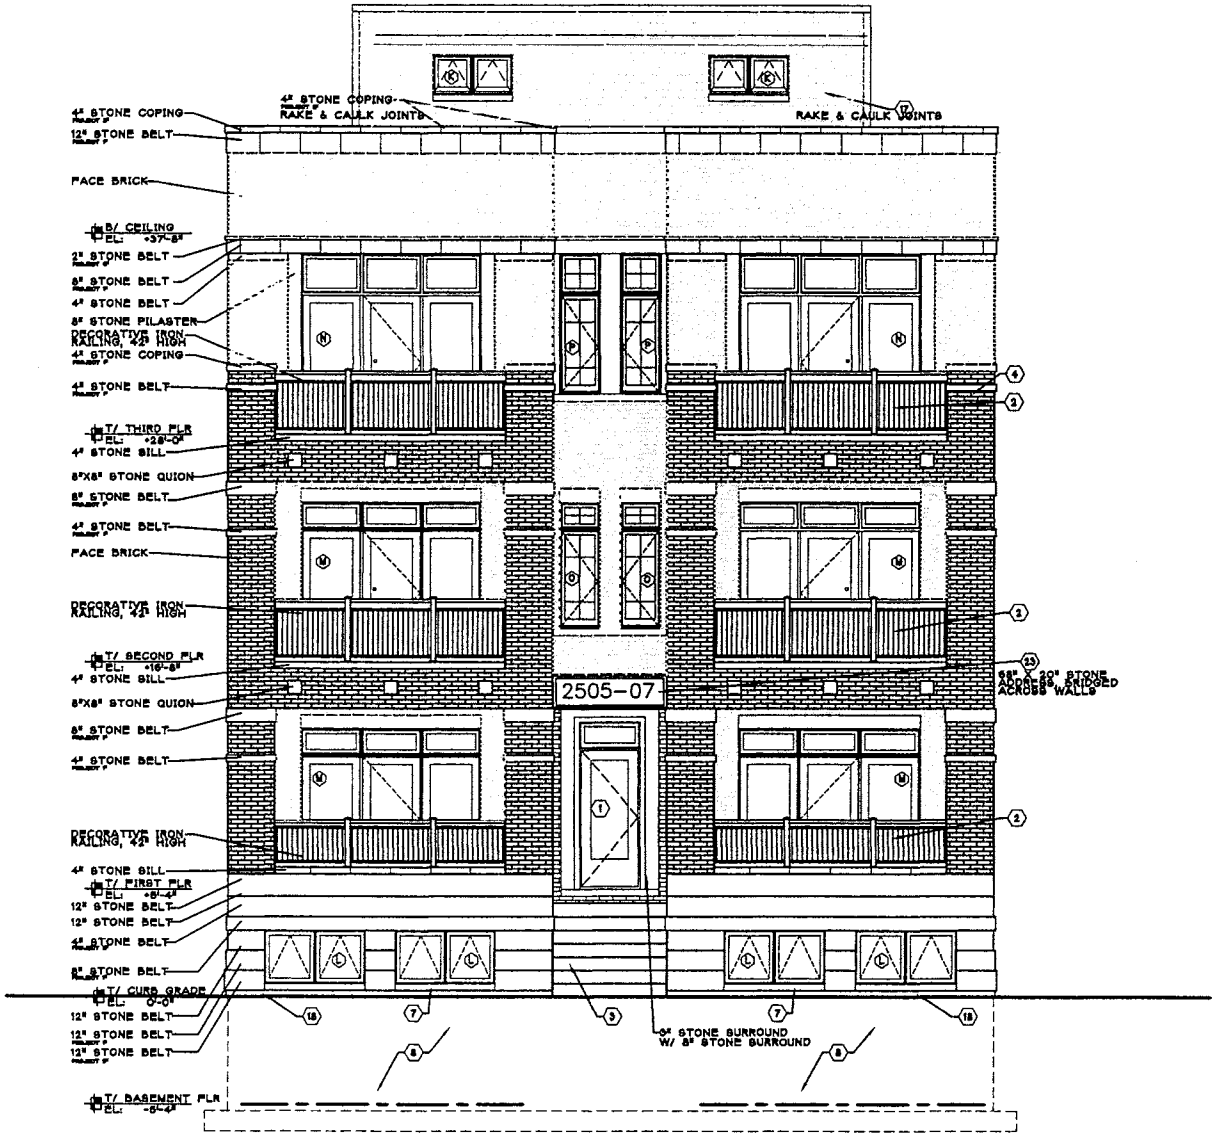


4 FRONT ELEVATION
SCALE: 1/4" = 1'-0"


FINAL FOR PUBLICATION

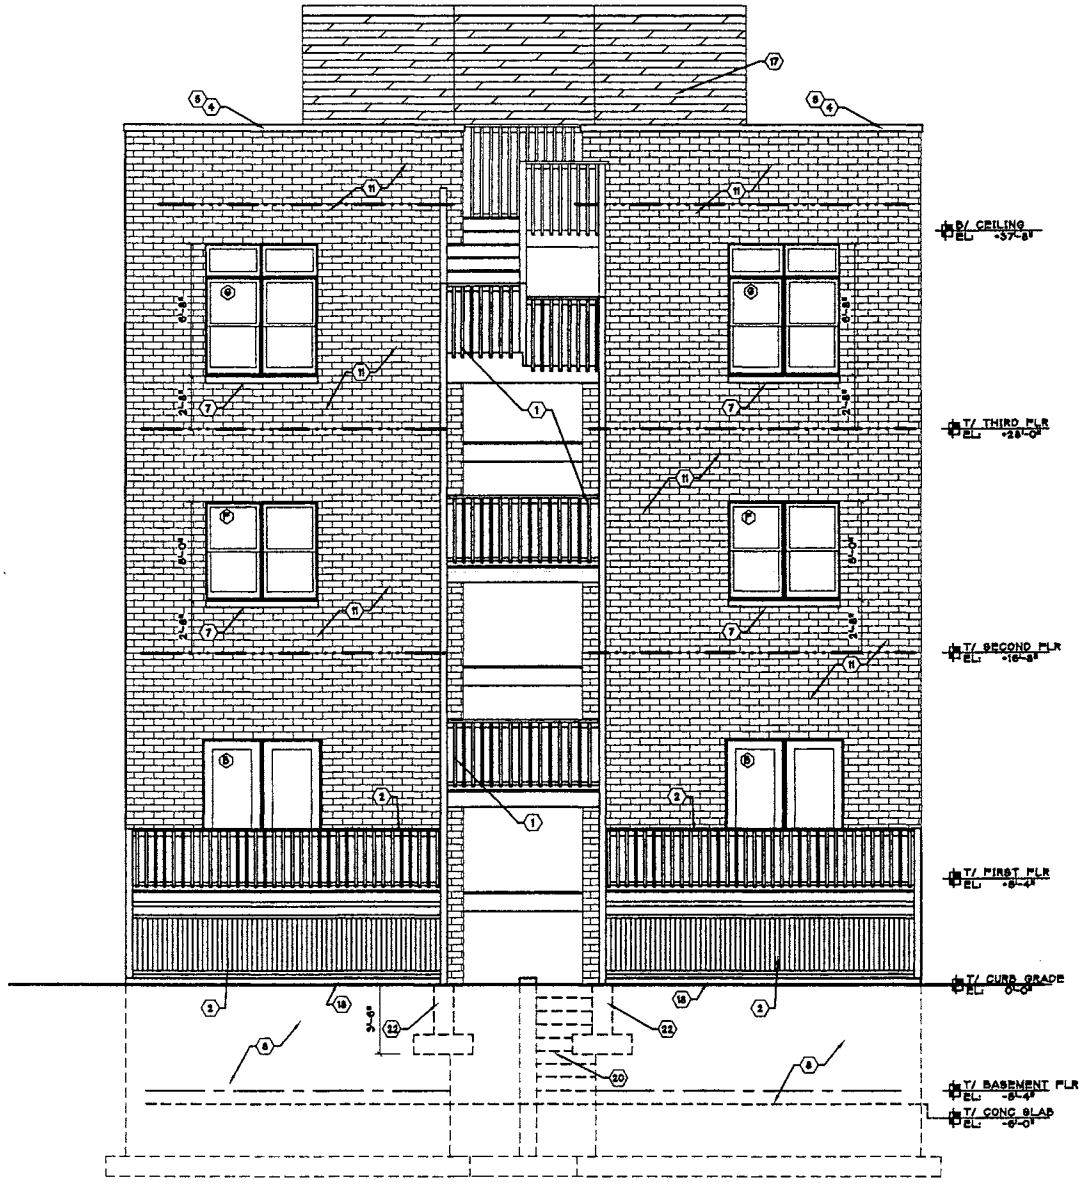

2 REAR ELEVATION
SCALE 1/4"= 1'-0" STAIR OMMITTED FOR CLARITY

FINAL FOR PUBLICATION

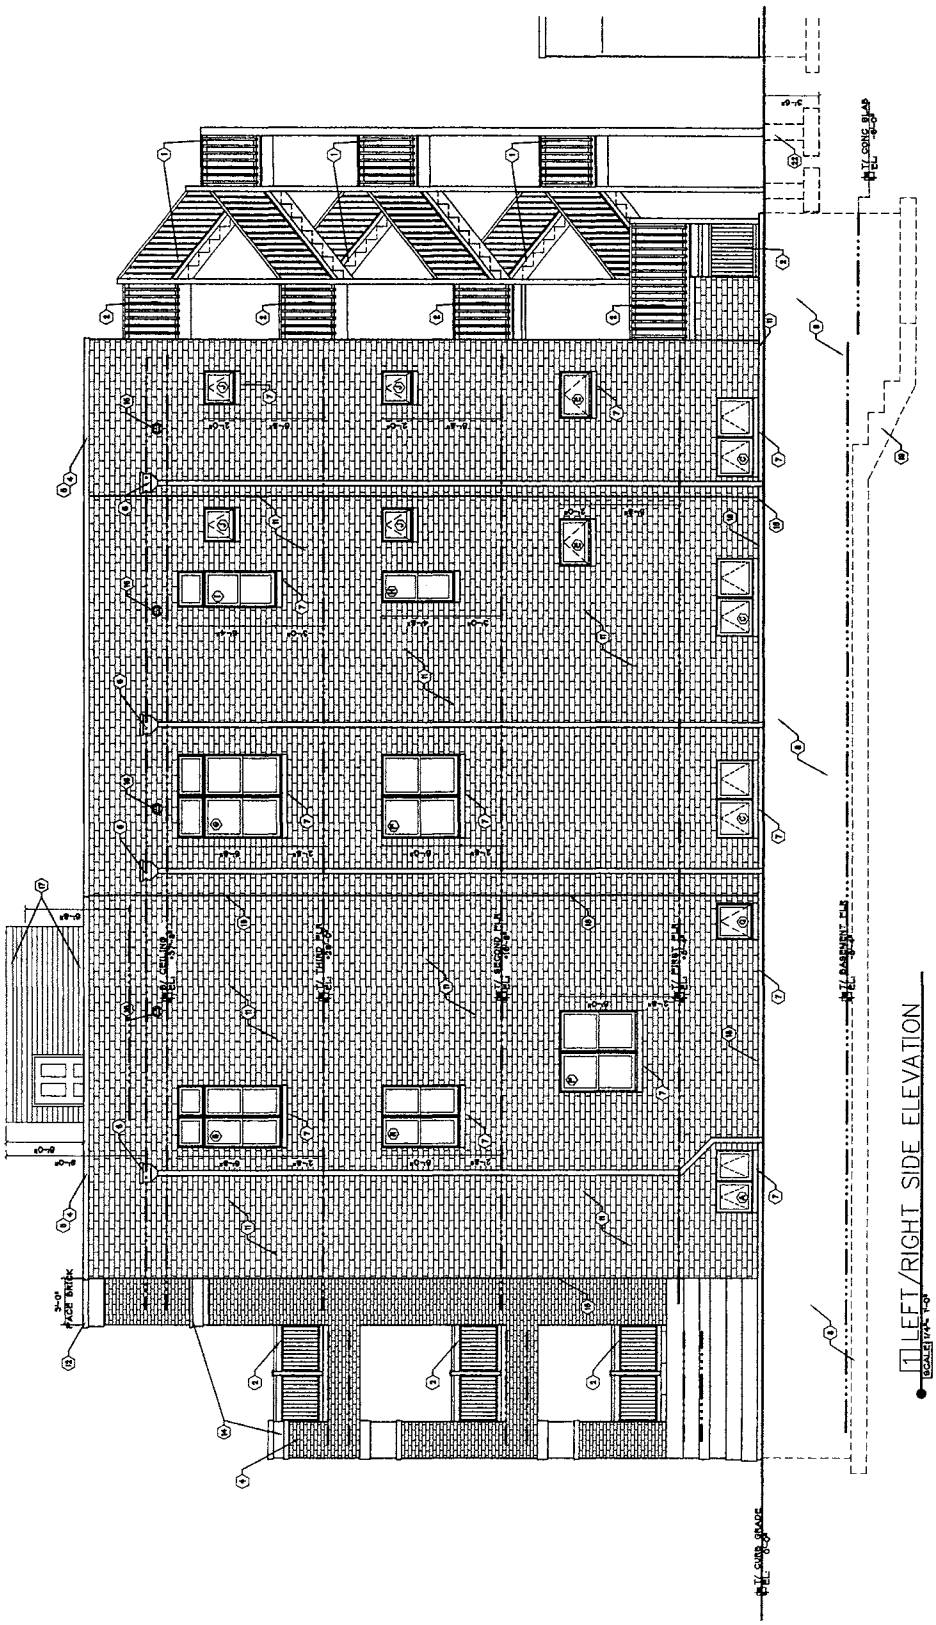
FINAL FOR PUBLICATION
1 LEFT/RIGHT SIDE ELEVATION
SCALE: 1/4" = 1'-0"

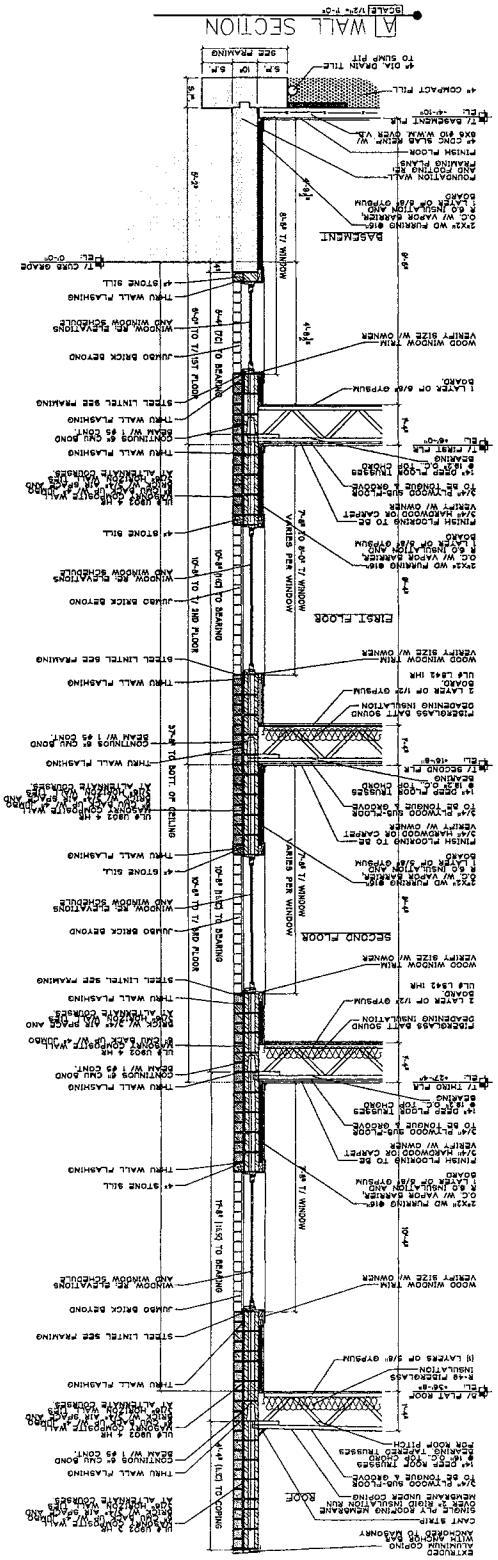

FINAL FOR PUBLICATION

Reclassification Of Area Shown On Map No. 7-L.
(Application No. 19404)
(Common Address: 4926 -- 4930 W. Fullerton Ave.)

[O2017-7057]

Be It Ordained by the City Council of the City of Chicago:

SECTION 1. Title 17 of the Municipal Code of Chicago, the Chicago Zoning Ordinance, is hereby amended by changing all of the B1-1 Neighborhood Shopping District symbols and indications as shown on Map Number 7-L in the area bounded by:

the north line of West Fullerton Avenue; a line 250 feet west of and parallel to the west line of North Lamon Avenue; the south line of the east/west alley just north of and parallel to West Fullerton Avenue; and a line 325 feet west of and parallel to the west line of North Lamon Avenue,

to those of a C2-1 Motor Vehicle-Related Commercial District symbols and a corresponding use district is hereby established.

SECTION 2. This ordinance takes effect after its passage and due publication.

Reclassification Of Area Shown On Map No. 8-F.
(Application No. A-8349)
(Common Address: 3437 S. Lowe Ave.)

[O2017-7333]

Be It Ordained by the City Council of the City of Chicago:

SECTION 1. That Title 17 of the Municipal Code of Chicago, the Chicago Zoning Ordinance, be amended by changing all of the RT4 Residential Two-Flat, Townhouse and Multi-Unit district symbols and indications as shown on Map Number 8-F in the area bounded by:

a line 100 feet north of and parallel to the public alley next north of and parallel to West 35th Street; the public alley next east of and parallel to South Lowe Avenue; a line 75 feet north of and parallel to the public alley next north of and parallel to West 35th Street; and South Lowe Avenue,

to those of an RS3 Residential Single-Unit (Detached House) District.

SECTION 2. This ordinance takes effect after its passage and due publications.

Reclassification Of Area Shown On Map No. 8-H.
(Application No. 19428)
(Common Address: 1844 -- 1850 W. 35th St.)

[O2017-7751]

Be It Ordained by the City Council of the City of Chicago:

SECTION 1. Title 17 of the Municipal Code of Chicago, the Chicago Zoning Ordinance, is amended by changing all the RS3 Residential Single-Unit (Detached House) District symbols and indications as shown on Map Number 8-H in the area bounded by:

the public alley next north of and parallel to West 35th Street; a line 168 feet east of and parallel to South Wolcott Avenue; West 35th Street; and a line 96 feet east of and parallel to South Wolcott Avenue,

to those of a B2-1.5 Neighborhood Mixed-Use District which is hereby established in the area described.

SECTION 2. This ordinance shall take effect upon its passage and due publication.

Reclassification Of Area Shown On Map No. 9-G.
(Application No.19418T1)
(Common Address: 1216 -- 1218 W. Belmont Ave.)

[O2017-7741]

Be It Ordained by the City Council of the City of Chicago:

SECTION 1. Title 17 of the Municipal Code of Chicago, the Chicago Zoning Ordinance, is hereby amended by changing all the current B3-2 Community Shopping District symbols and indications as shown on Map Number 9-G in the area bounded by:

the public alley next north of West Belmont Avenue; a line 148.00 feet west of North Racine Avenue; West Belmont Avenue; and a line 198.00 feet west of North Racine Avenue,

to those of a B3-3 Community Shopping District.

SECTION 2. This ordinance shall be in force and effect from and after its passage and due publication.

Type 1 Narrative Rezoning Analysis attached to this ordinance reads as follows:

NARRATIVE
1216-18 West Belmont Avenue
TYPE I REGULATIONS

The subject property consists of 6,050 square feet and is currently improved with a vacant two-story building and a surface parking lot. The Applicant proposes to rezone the property from a B3-2 Community Shopping District to a B3-3 Community Shopping District in order to construct a four-story mixed-use building containing approximately 1,770 square feet of ground floor commercial space, six residential dwellings units, seven automobile parking spaces, and no loading berth. The height of the proposed building will be 44 feet 6 inches.


FAR:	3.0
MLA:	1,008.33
Floor Area:	18,150 square feet
Residential Dwelling Units:	6
Height:	44 feet 6 inches
Setbacks:	
Front (Belmont):	0 feet
Rear (public alley):	17 feet*
East Property Line:	0 feet
West Property Line:	0 feet
Automobile Parking Spaces:	7
Loading Berth:	None

* Applicant will seek a variation.

A set of plans attached.

FINAL FOR PUBLICATION


[Site Plan/Ground Floor Plan; Typical Second, Third, and Fourth Floor Plans; Roof Plan; and Front, Rear, East and West Buildings Elevations referred to in this Type I Narrative Rezoning Analysis printed on pages 63843 through 63849 of this *Journal*.]

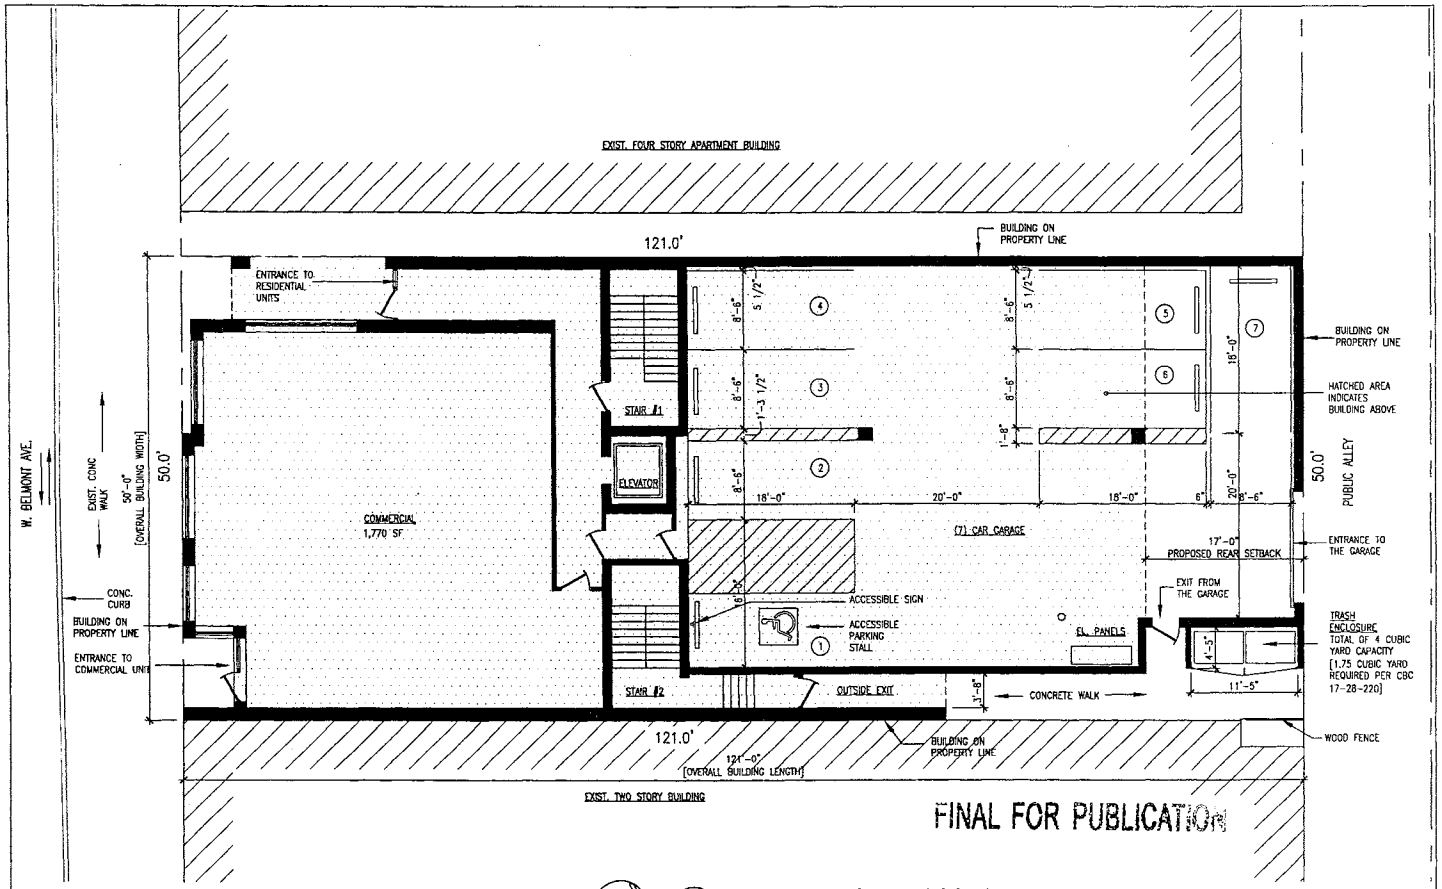

1 A1.1 SITE PLAN/GROUND FLOOR PLAN
SCALE: NONE

architects llc
3330 OUNDEE RD., SUITE N-1
NORTHBROOK IL, 60062
PHONE 847-562-9262
FAX 847-205-0562
WWW.AP-ARCHITECTSLLC.COM

PROJECT NAME	PROJECT NO 134-17	REV.	DATE	ISSUED FOR	DATE	DRAWING NO
6 Unit Apartment Blg. w/ Commercial Space	1218 BELMONT AVE. CHICAGO, IL	△ △ △			10/04/17	A1.1

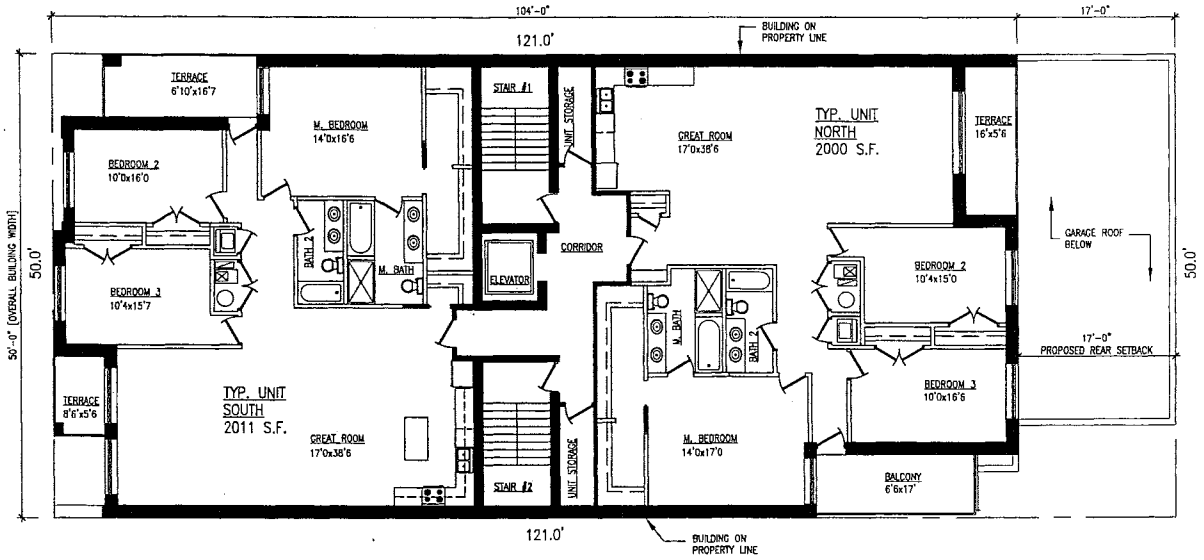


FINAL FOR PUBLICATION

1 / A1.2 TYPICAL FLOOR PLAN [2-ND, 3-RD & 4-TH FLOORS]
SCALE: NONE

architects llc
3330 OUNDEE RD., SUITE N-1
NORTHBROOK IL, 60062
PHONE 847-562-9262
FAX 847-205-0562
WWW.AP-ARCHITECTSLLC.COM

PROJECT NAME	PROJECT NO 134-17	REV.	DATE	ISSUED FOR	DATE	DRAWING NO
6 Unit Apartment Blg. w/ Commercial Space	1218 BELMONT AVE. CHICAGO, IL	△ △ △			10/04/17	A1.2

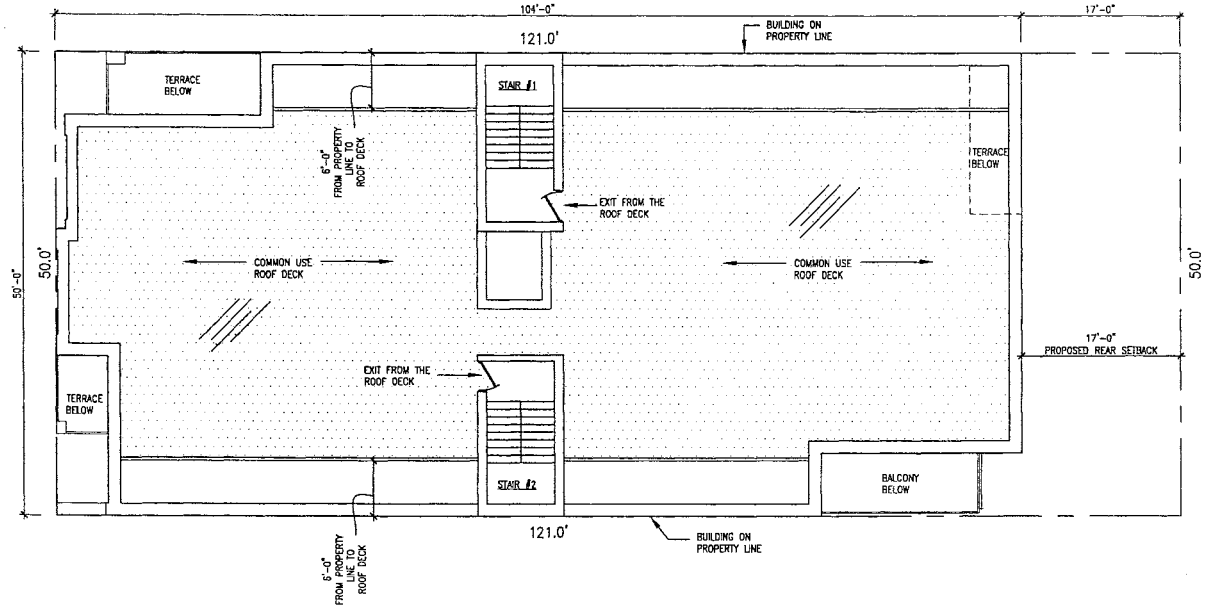


FINAL FOR PUBLICATION

1 / A1.3 **ROOF PLAN**
SCALE: NONE

architects llc
3330 DUNDEE RD., SUITE N-1
NORTHBROOK IL, 60062
PHONE 847-562-9262
FAX 847-205-0562
WWW.AP-ARCHITECTSLLC.COM

PROJECT NAME	PROJECT NO 134-17	REV.	DATE	ISSUED FOR	DATE	DRAWING NO
6 Unit Apartment Blg. w/ Commercial Space	1218 BELMONT AVE. CHICAGO, IL	△ △ △			10/04/17	A1.3

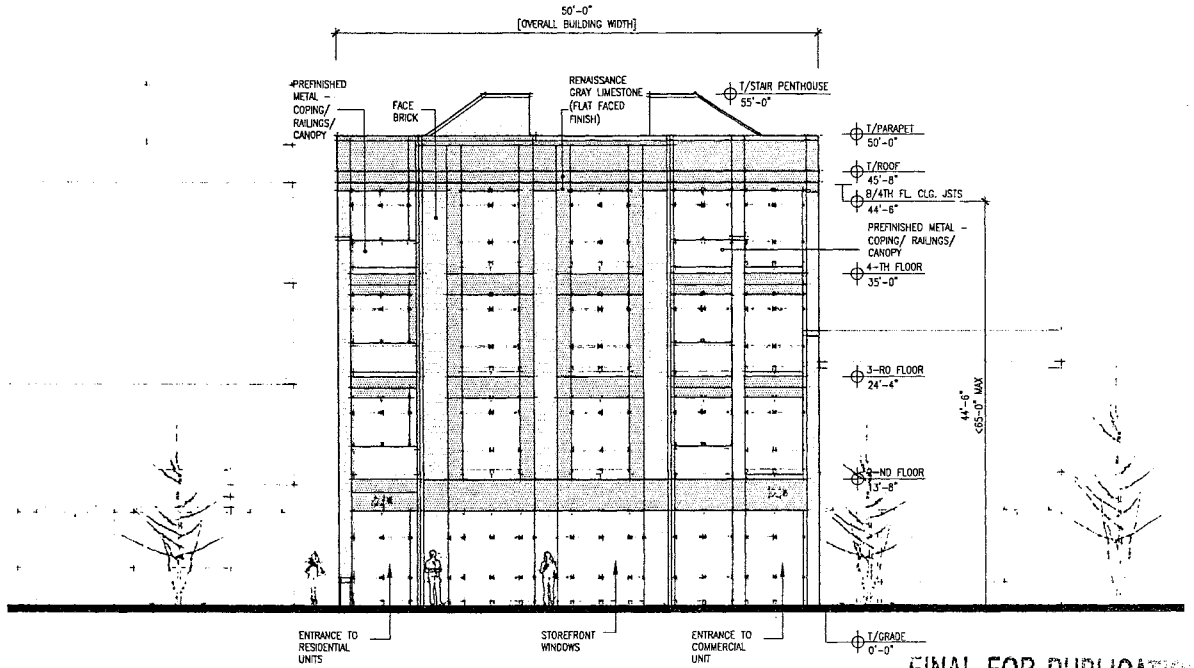


1 / A1.4 **FRONT ELEVATION**
SCALE: NONE

FINAL FOR PUBLICATION

architects llc
3330 DUNDEE RD., SUITE N-1
NORTHBROOK IL, 60062
PHONE 847-562-9262
FAX 847-205-0562
WWW.AP-ARCHITECTSLLC.COM

PROJECT NAME	PROJECT NO 134-17	REV.	DATE	ISSUED FOR	DATE	DRAWING NO
6 Unit Apartment Bldg. w/ Commercial Space	1218 BELMONT AVE. CHICAGO, IL				10/04/17	A1.4

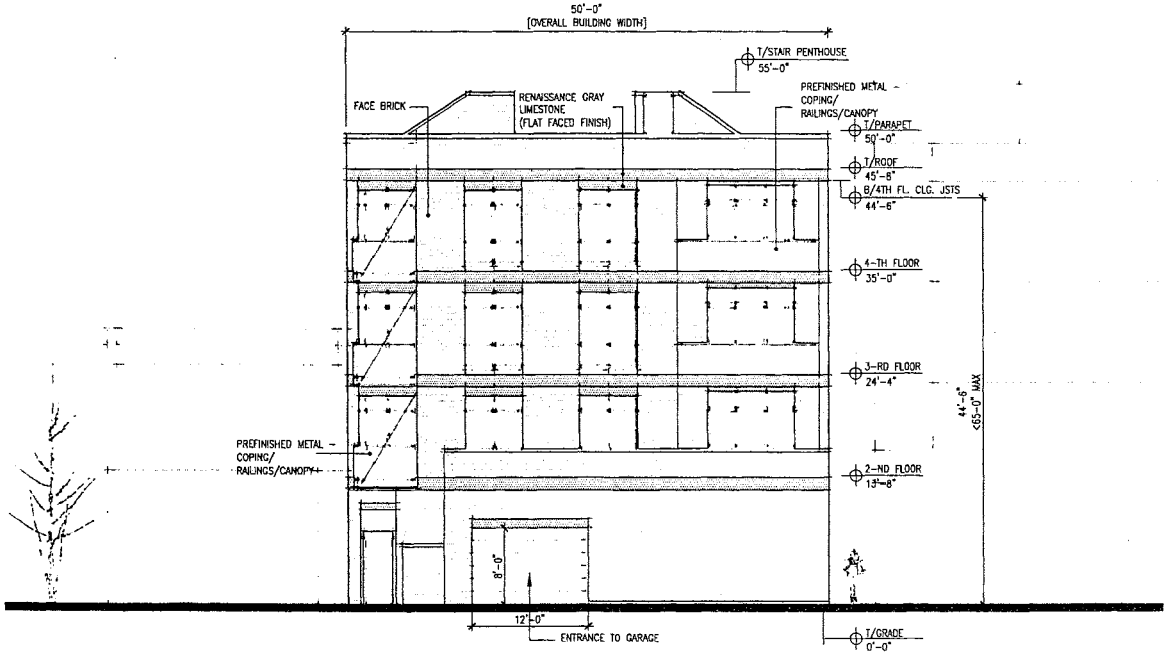


1 / A1.5 **REAR ELEVATION**
SCALE: NONE

FINAL FOR PUBLICATION

architects llc
3330 DUNDEE RD., SUITE N-1
NORTHBROOK IL, 60062
PHONE 847-562-9262
FAX 847-205-0562
WWW.AP-ARCHITECTSLLC.COM

PROJECT NAME	PROJECT NO 134-17	REV.	DATE	ISSUED FOR	DATE	DRAWING NO
6 Unit Apartment Bldg. w/ Commercial Space	1218 BELMONT AVE. CHICAGO, IL	△ △ △			10/04/17	A1.5

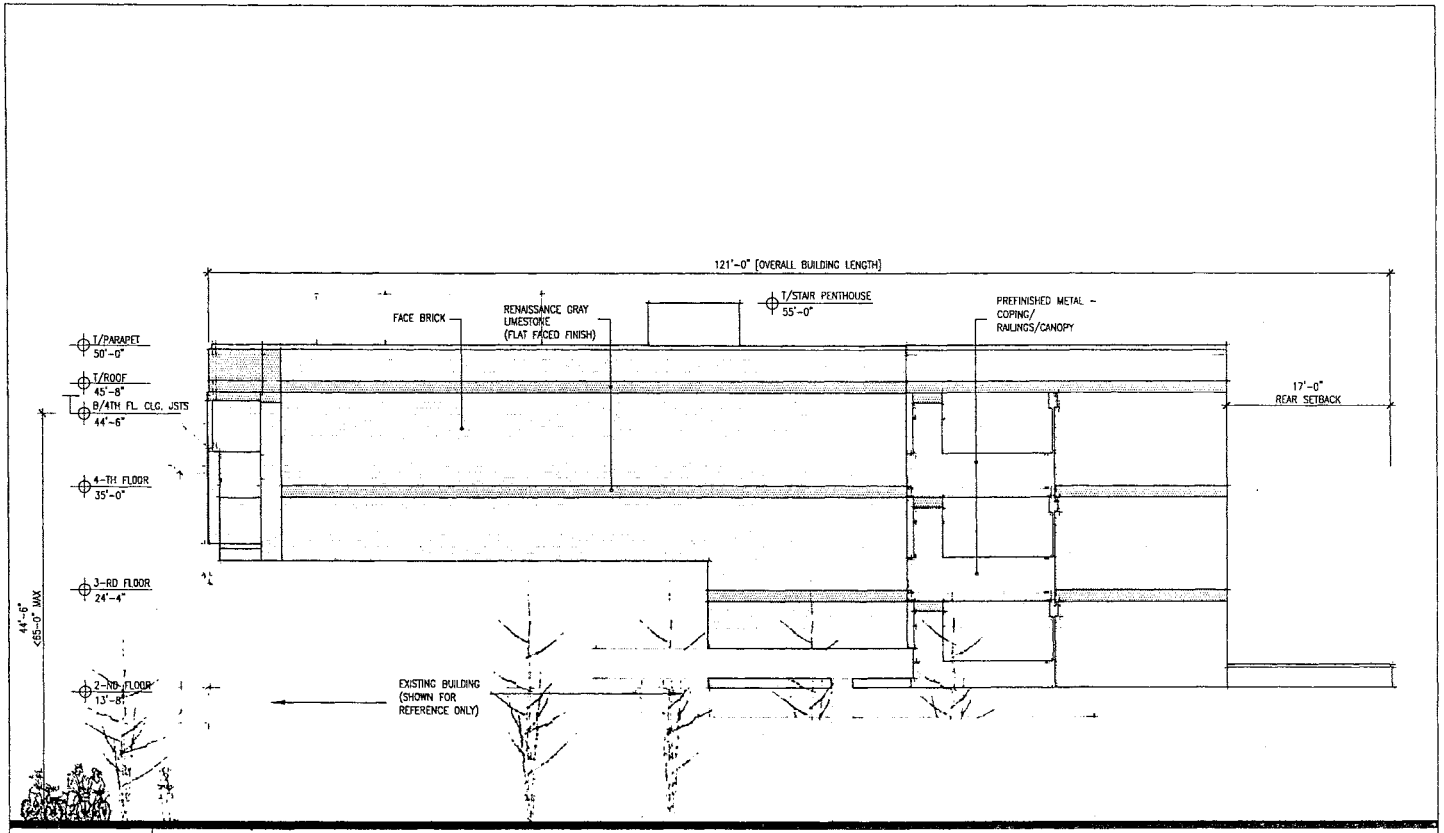


1 / A1.6 **EAST ELEVATION**
SCALE: NONE

FINAL FOR PUBLICATION

architects llc
3330 DUNDEE RD., SUITE N-1
NORTHBROOK IL, 60062
PHONE 847-562-9262
FAX 847-205-0562
WWW.AP-ARCHITECTSLLC.COM

PROJECT NAME	PROJECT NO 134-17	REV.	DATE	ISSUED FOR	DATE	DRAWING NO
6 Unit Apartment Blg. w/ Commercial Space	1218 BELMONT AVE. CHICAGO, IL	△ △ △			10/04/17	A1.6

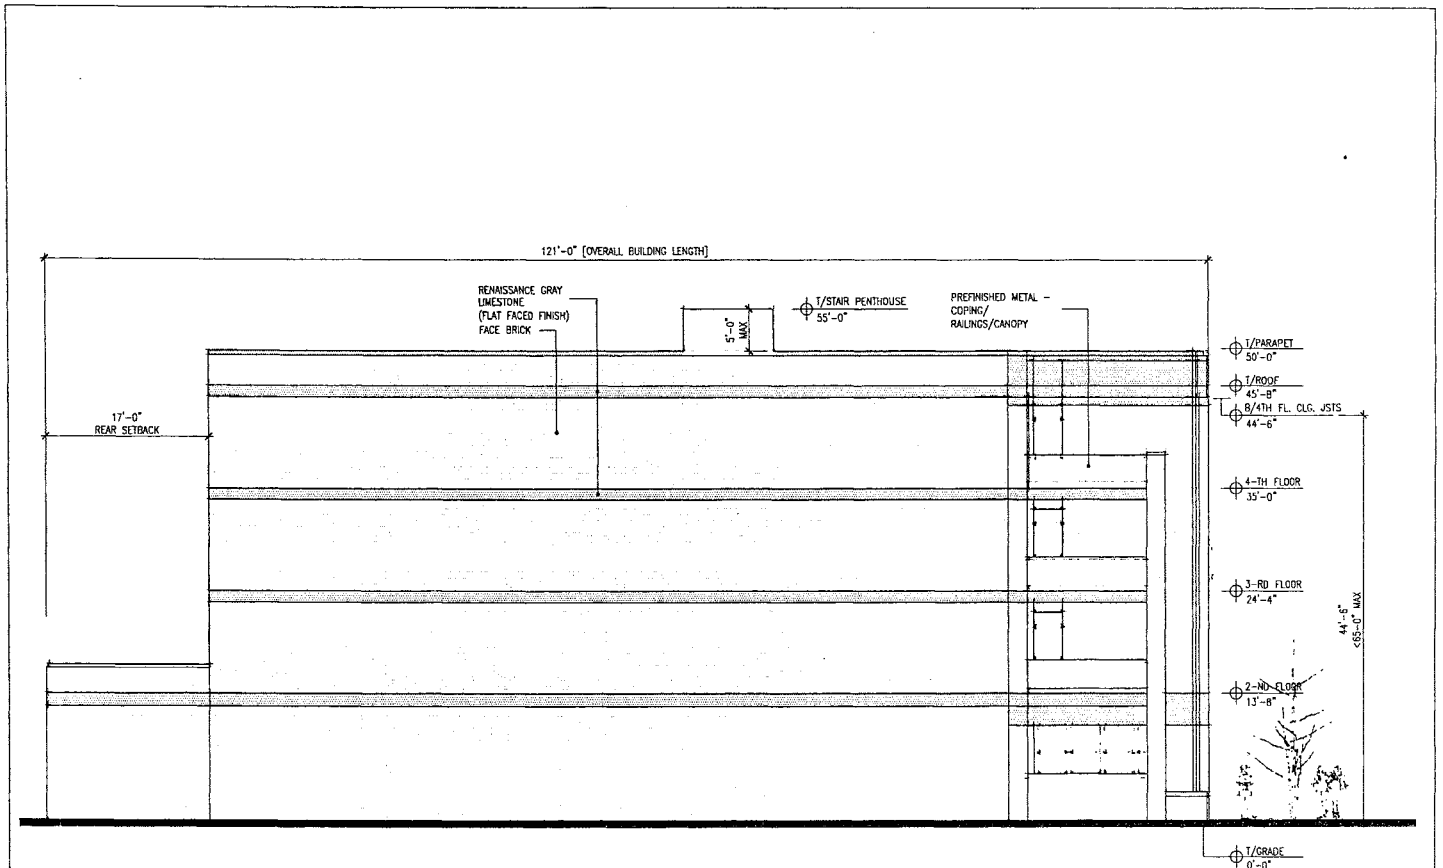

1 / A1.7 WEST ELEVATION
SCALE: NONE

FINAL FOR PUBLICATIO

architects llc
3330 OUNDEE RD., SUITE N-1
NORTHBROOK IL, 60062
PHONE 847-562-9262
FAX 847-205-0562
WWW.AP-ARCHITECTSLLC.COM

PROJECT NAME	PROJECT NO 134-17	REV.	DATE	ISSUED FOR	DATE	DRAWING NO
6 Unit Apartment Blg. w/ Commercial Space	1218 BELMONT AVE. CHICAGO, IL	△ △ △			10/04/17	A1.7

Reclassification Of Area Shown On Map No. 9-K.
(Application No. 19439T1)
(Common Address: 4167 -- 4169 W. Cornelia Ave.)

[O2017-7763]

Be It Ordained by the City Council of the City of Chicago:

SECTION 1. That Title 17 of the Municipal Code of Chicago, the Chicago Zoning Ordinance, be amended by changing all the C1-1 Neighborhood Commercial District symbols and indications as shown on Map Number 9-K in the area bounded by:

West Cornelia Avenue; the alley next east of and parallel to North Keeler Avenue; a line from a point 155 feet south of West Cornelia Avenue and the west right-of-way line of the alley next east of and parallel to North Keeler Avenue to a point 28 feet east of North Keeler Avenue and 110 feet south of West Cornelia Avenue; and a line 28 feet east of and parallel to North Keeler Avenue,

to those of an RS3 Residential Single-Unit (Detached House) District and a corresponding use district is hereby established in the area above described.

SECTION 2. This ordinance shall be in force and effect from and after its passage and due publication.

[Site Plans; Basement, First and Second Floor Plans;
and Wall Sections attached to this ordinance
printed on pages 63852 through 63861
of this *Journal*.]

Type 1 Narrative Rezoning Analysis attached to this ordinance reads as follows:

NARRATIVE AND PLANS
FOR THE PROPOSED REZONING
AT
4167-69 W CORNELIA AVE

The Applicant intends to change the zoning from the existing C1-1 to RS-3 to construct a single family home.

NARRATIVE AND FOR PLANS FOR 4167 W CORNELIA AVE:
ZONING: RS-3

LOT AREA: 4025 square feet

MINIMUM LOT AREA PER DWELLING UNIT: 4025 square feet

FLOOR AREA RATIO: .58

BUILDING AREA: 2373.6 square feet

OFF-STREET PARKING: 2 car garage

FRONT SETBACK: 20 feet 0 inches

REAR SETBACK: 58 feet 10 inches

SIDE SETBACK: 2 feet 8 inches & 3 feet 0 inches = TOTAL 5 feet 8 inches

BUILDING HEIGHT: 26 feet 6 inches

NARRATIVE AND PLANS FOR 4169 W CORNELIA AVE:
ZONING: RS-3

LOT AREA: 3395 square feet

MINIMUM LOT AREA PER DWELLING UNIT: 3395 square feet

FLOOR AREA RATIO: .69

BUILDING AREA: 2373.6 square feet

OFF-STREET PARKING: 2 car garage

FRONT SETBACK: 20 feet 0 inches

REAR SETBACK: 36 feet 4 inches

SIDE SETBACK: 2 feet 8 inches & 3 feet 0 inches = 5 feet 8 inches


BUILDING HEIGHT: 26 feet 6 inches

Masonry building.

Elevations are attached.


FINAL FOR PUBLICATION

[Front, Rear, Left and Right Building Elevations referred to in this Type 1 Narrative Rezoning Analysis printed on pages 63862 through 63867 of this *Journal*.]

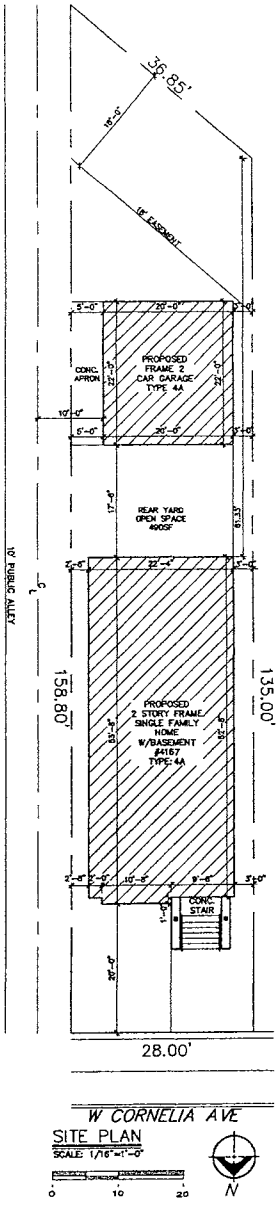

FINAL FOR PUBLICATION

A-1	PROPOSED SINGLE FAMILY HOME	4167 W CORNELIA AVE CHICAGO ILLINOIS

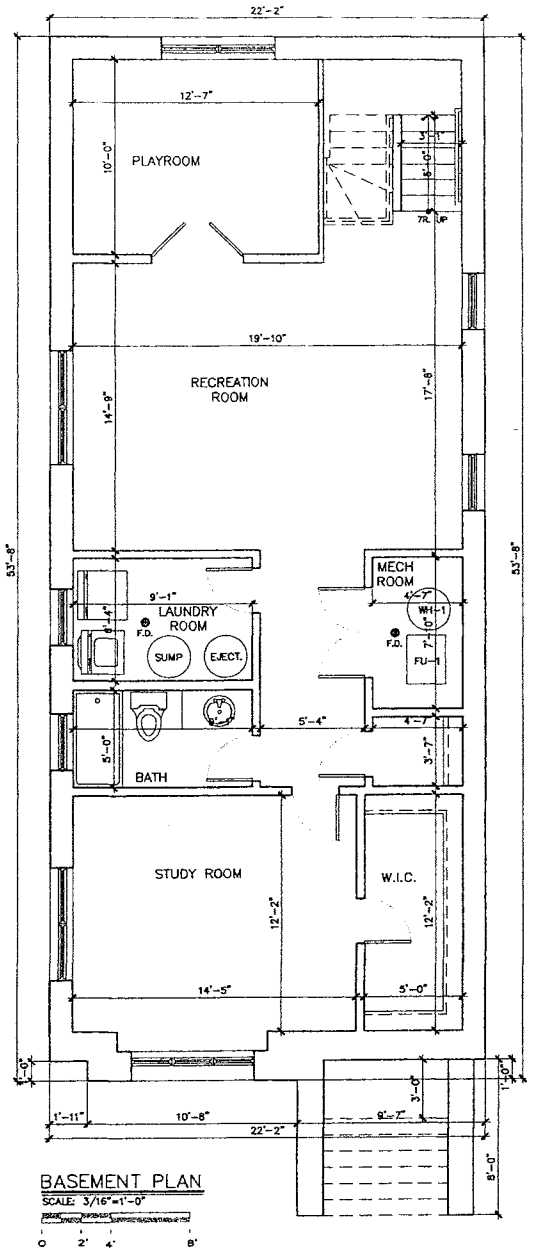


BASEMENT PLAN
SCALE: 3/16"=1'-0"

0 2' 4' 8'

FINAL FOR PUBLICATION


A-2	PROPOSED SINGLE FAMILY HOME	4167 W CORNELIA AVE CHICAGO ILLINOIS

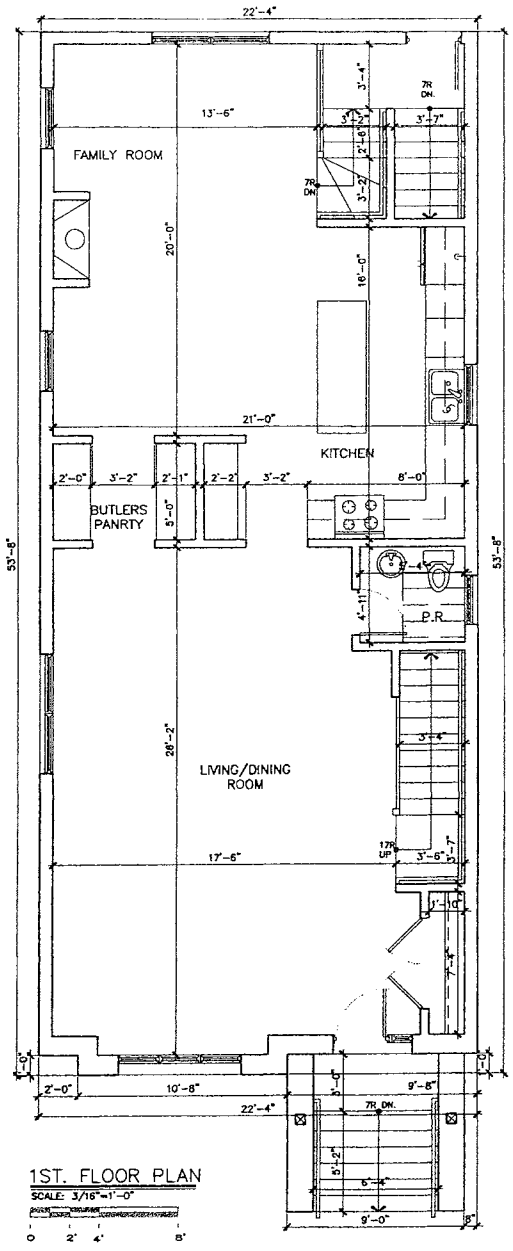

1ST. FLOOR PLAN
SCALE: 3/16"=1'-0"

FINAL FOR PUBLICATION

A-3	PROPOSED SINGLE FAMILY HOME	4167 W CORNELIA AVE CHICAGO ILLINOIS

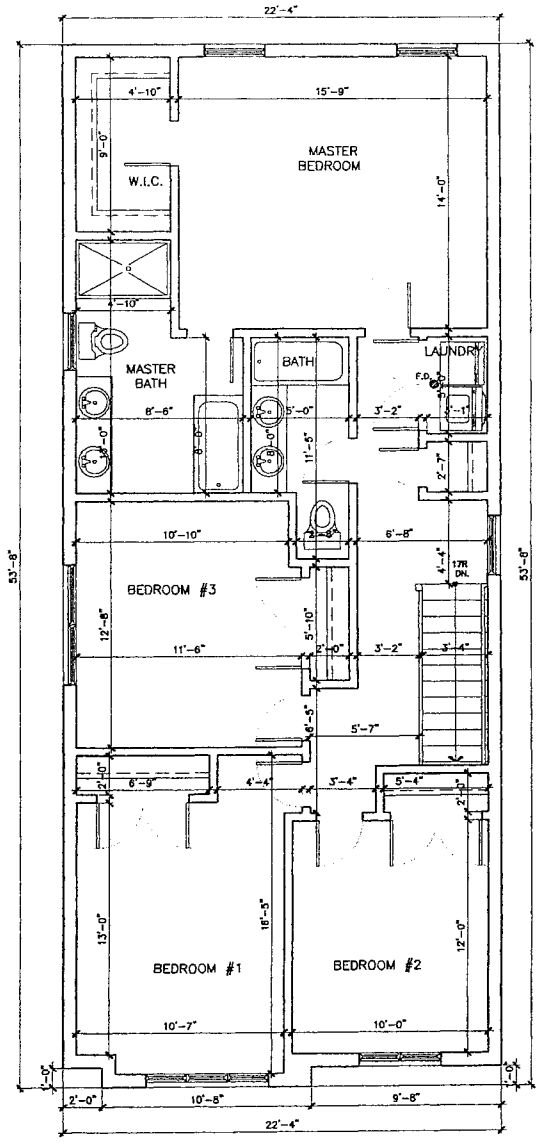


2ND. FLOOR PLAN

SCALE: 3/16"=1'-0"

0 2' 4' 8'

FINAL FOR PUBLICATION

A-4	PROPOSED SINGLE FAMILY HOME	4167 W CORNELIA AVE CHICAGO ILLINOIS

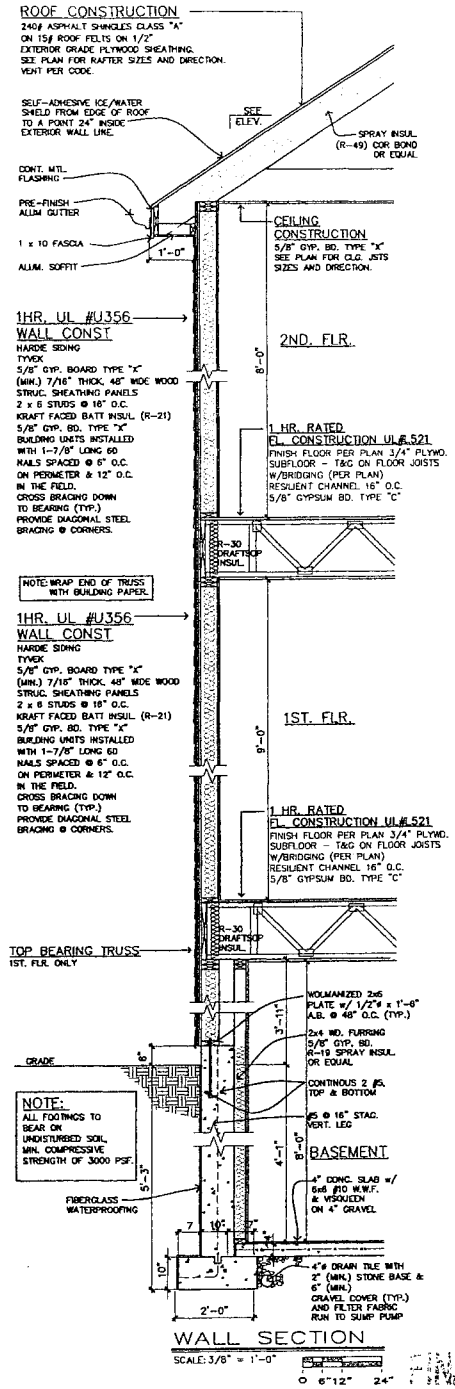


WALL SECTION

SCALE: 3/8" = 1'-0"

0 6" 12" 24"


FINAL FOR PUBLICATION

A-8	PROPOSED SINGLE FAMILY HOME	4167 W CORNELIA AVE CHICAGO ILLINOIS

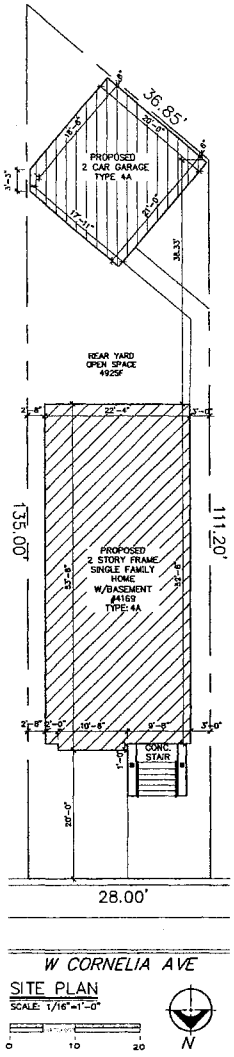

FINAL FOR PUBLICATION

A-1	PROPOSED SINGLE FAMILY HOME	4169 W CORNELIA AVE	
		CHICAGO	ILLINOIS

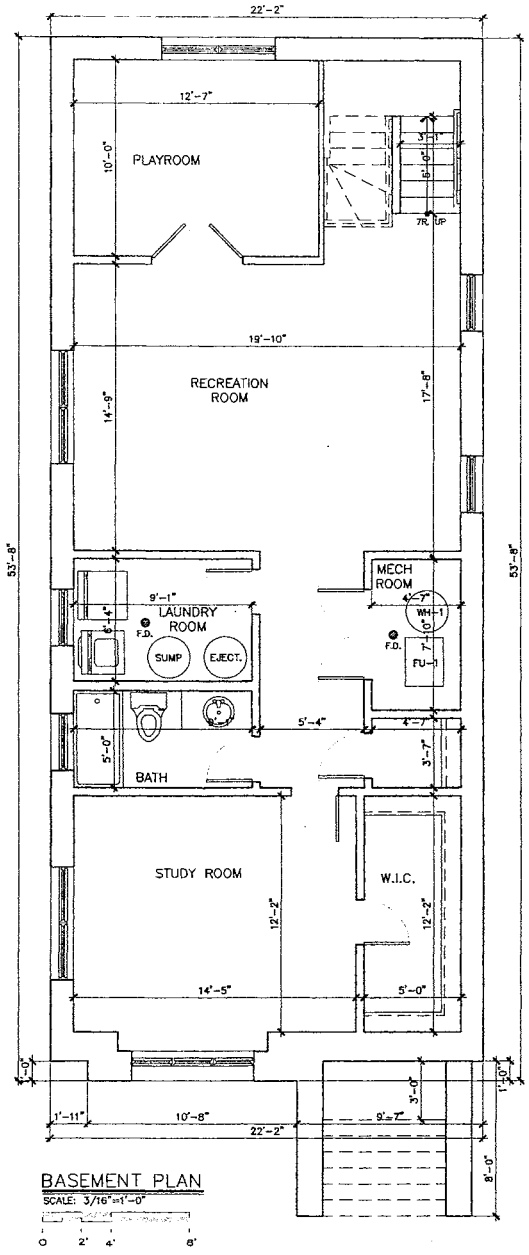


BASEMENT PLAN
SCALE: 3/16"=1'-0"

0 2' 4' 8'

FINAL FOR PUBLICATION


A-2	PROPOSED SINGLE FAMILY HOME	4169 W CORNELIA AVE CHICAGO ILLINOIS

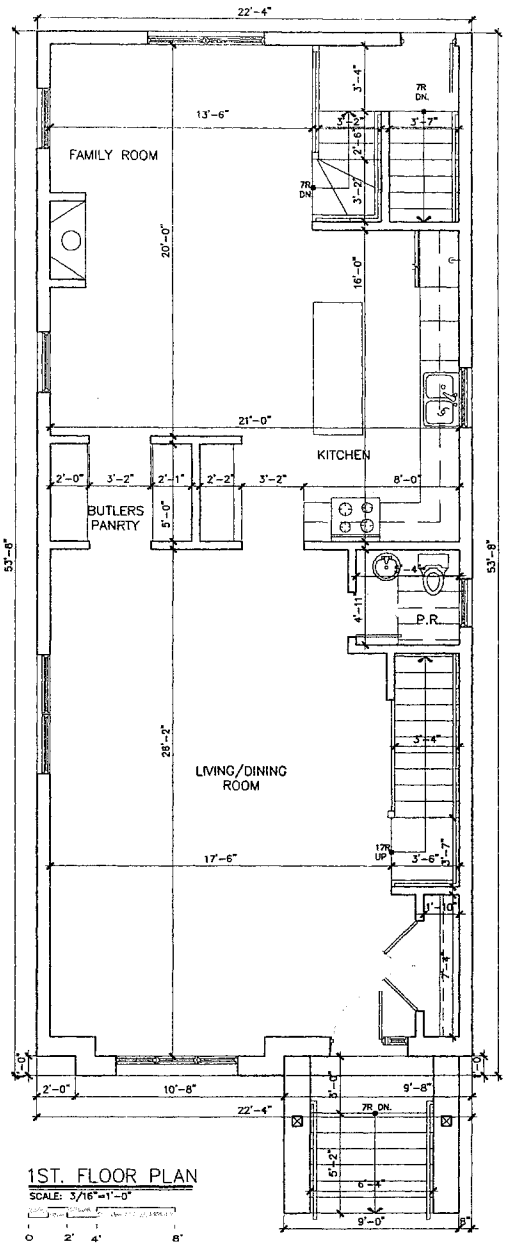

1ST. FLOOR PLAN
SCALE: 3/16"=1'-0"

FINAL FOR PUBLICATION

A-3	PROPOSED SINGLE FAMILY HOME	4169 W CORNELIA AVE CHICAGO ILLINOIS

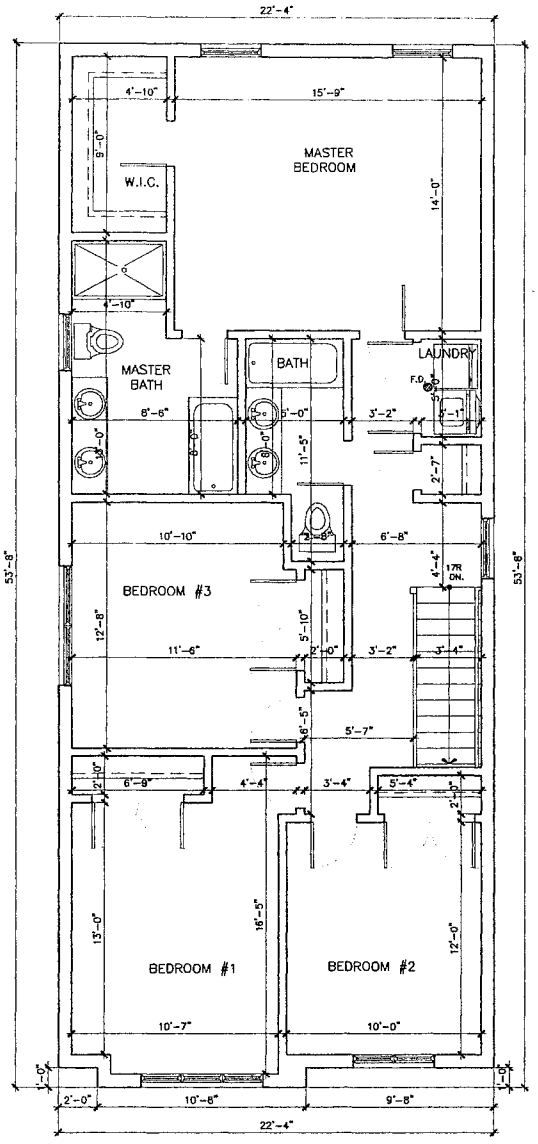


2ND. FLOOR PLAN
SCALE: 3/16"=1'-0"

0 2' 4' 8'

FINAL FOR PUBLICATION

A-4	PROPOSED SINGLE FAMILY HOME	4169 W CORNELIA AVE CHICAGO ILLINOIS

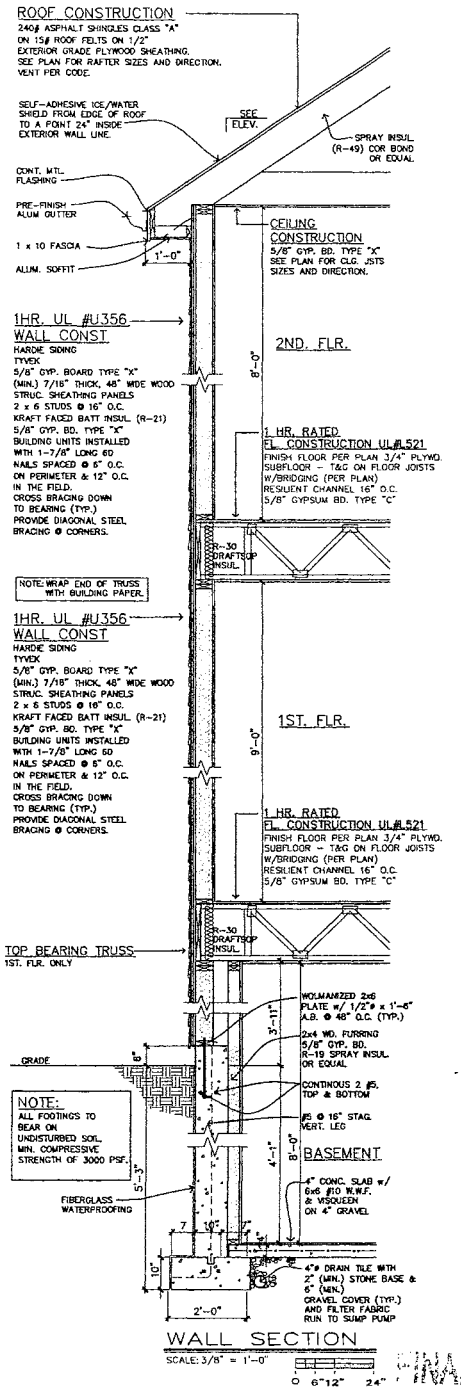


FINAL FOR PUBLICATION

A-8	PROPOSED SINGLE FAMILY HOME	4169 W CORNELIA AVE CHICAGO ILLINOIS


A-5
PROPOSED SINGLE FAMILY HOME
4167 W CORNELIA AVE
CHICAGO
ILLINOIS
FINAL FOR PUBLICATION
REAR ELEVATION
FRONT ELEVATION
GRADE
CLG. LINE
FLR. LINE

4167 W CORNELIA AVE
CHICAGO ILLINOIS
PROPOSED SINGLE FAMILY HOME
A-6
FINAL FOR PUBLICATION
GRADE
5'-6"
5'-2"
1'-0"
LEFT ELEVATION
SCALE: 3/16"=1'-0"

A-7
PROPOSED SINGLE FAMILY HOME
4167 W CORNELIA AVE
CHICAGO ILLINOIS
FINAL FOR PUBLICATION
RIGHT ELEVATION
SCALE: 3/16"=1'-0"
5'-2"
3'-0"
1'-0"
4'-5" MAX
2'-6"
GRADE

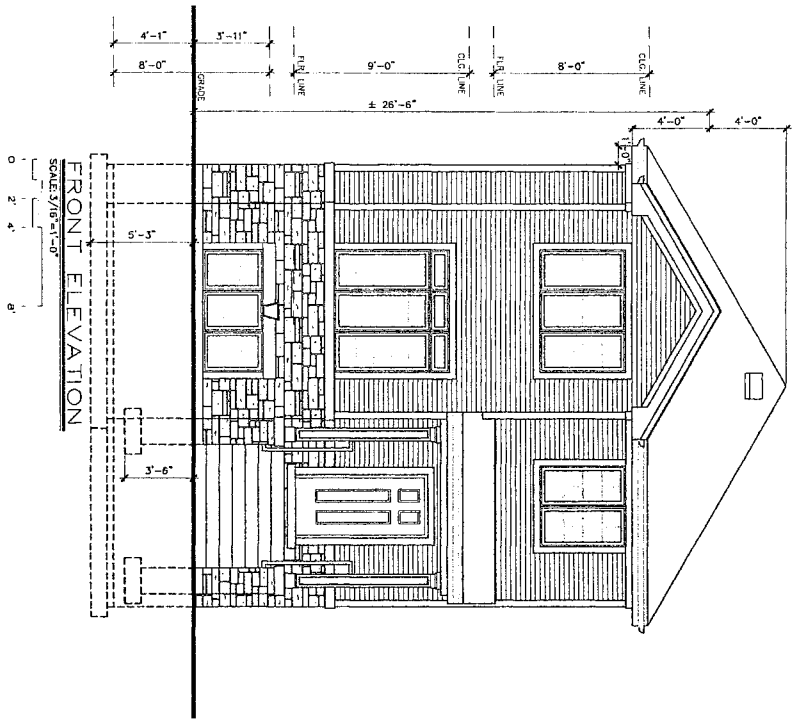

FINAL FOR PUBLICATION

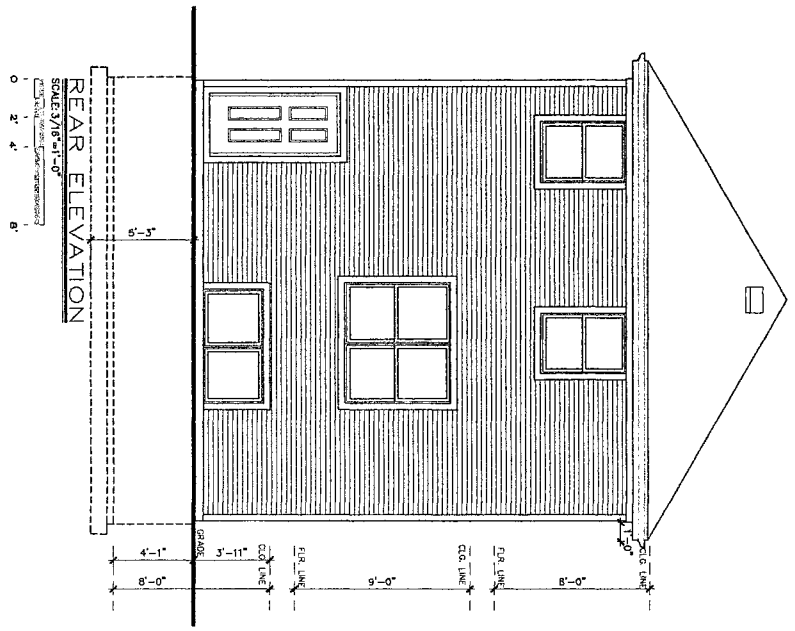

A-5	PROPOSED SINGLE FAMILY HOME	4169 W CORNELIA AVE CHICAGO ILLINOIS

4169 W CORNELIA AVE
CHICAGO
ILLINOIS
PROPOSED SINGLE FAMILY HOME
A-6
FINAL FOR PUBLICATION
GRADE
LEFT ELEVATION
SCALE: 3/16"=1'-0"

4169 W CORNELIA AVE
CHICAGO ILLINOIS
PROPOSED SINGLE FAMILY HOME
A-7
FINAL FOR PUBLICATION
RIGHT ELEVATION
SCALE: 3/16"=1'-0"
5'-3"
3'-0"
1'-0"
4'-5" MAX
GRADE
3'-6"

Reclassification Of Area Shown On Map No. 9-M.
(Application No. 19356)
(Common Address: 5907 W. Waveland Ave.)

[O2017-6187]

Be It Ordained by the City Council of the City of Chicago:

SECTION 1. That the City Zoning Ordinance be amended by changing all the RS2 Residential Single-Unit (Detached House) District symbols and indications as shown on Map Number 9-M in the area bounded by:

West Waveland Avenue; a line 50 feet west of and parallel to North Marmora Avenue; the public alley next south of West Waveland Avenue; and a line 81.25 feet west of and parallel to North Marmora Avenue,

to those of an RT3.5 Residential Two-Flat, Townhouse and Multi-Unit District, and a corresponding use district is hereby established in the area above described.

SECTION 2. The ordinance shall be in force and effect from and after its passage and due publication.

Reclassification Of Area Shown On Map No. 10-F.
(Application No. 19420)
(Common Address: 4248 -- 4258 S. Normal Ave.
And 500 -- 502 W. 43rd St.)

[O2017-7743]

Be It Ordained by the City Council of the City of Chicago:

SECTION 1. Title 17 of the Municipal Code of Chicago, the Chicago Zoning Ordinance, is amended by changing all the RS3 Residential Single-Unit (Detached House) District symbols and indications as shown on Map Number 10-F in the area bounded by:

the public alley next north of and parallel to West 43rd Street; South Normal Avenue; West 43rd Street; and a line 56.24 feet west of and parallel to South Normal Avenue,

to those of an RT3.5 Residential Two-Flat, Townhouse and Multi-Unit District which is hereby established in the area above described.

SECTION 2. This ordinance shall take effect upon its passage and due publication.

Reclassification Of Area Shown On Map No. 11-G.
(Application No. 19422)
(Common Address: 4506 N. Sheridan Rd.)

[O2017-7745]

Be It Ordained by the City Council of the City of Chicago:

SECTION 1. Title 17 of the Municipal Code of Chicago, the Chicago Zoning Ordinance,

is hereby amended by changing all of the RT4 Residential Two-Flat, Townhouse and Multi-Unit District symbols and indications as shown on Map Number 11-G in the area bounded by:

North Sheridan Road; a line parallel to and 96.58 feet north of the north line of the right-of-way of West Sunnyside Avenue; the public alley parallel to and west of North Sheridan Road; and a line parallel to and 46.58 feet north of the north line of the right-of-way of West Sunnyside Avenue,

to those of a B2-1 Neighborhood Mixed-Use District and a corresponding use district is hereby established in the area above described.

SECTION 2. This ordinance shall be in force and effect from and after its passage and due publication.

Reclassification Of Area Shown On Map No. 11-J.
(Application No. 19440T1)
(Common Address: 4737 -- 4739 N. Pulaski Rd.)

[O2017-7764]

Be It Ordained by the City Council of the City of Chicago:

SECTION 1. Title 17 of the Municipal Code of Chicago, the Chicago Zoning Ordinance, is hereby amended by changing all the B1-1 Neighborhood Shopping District symbols and indications as shown on Map Number 11-J in the area bounded by:

a line 191 feet south of and parallel to West Lawrence Avenue; the alley next east of and parallel to North Pulaski Road; a line 241 feet south of and parallel to West Lawrence Avenue; and North Pulaski Road,

to those of a C2-1 Motor Vehicle-Related Commercial District and a corresponding use district is hereby established in the area above described.

SECTION 2. This ordinance shall be in force and effect from and after its passage and due publication.

[Site Plan; and Proposed First Floor Plan attached to this ordinance printed on pages 63871 and 63872 of this *Journal*.]

Type 1 Narrative Rezoning Analysis attached to this ordinance reads as follows:

NARRATIVE AND PLANS

FOR THE PROPOSED REZONING
AT
4737-39 N PULASKI

The Applicant is requesting a zoning change in order to use the space for storage of cars, the onlin sale of used cars, and auto repair. There would be no expansion of the existing buildings. Th zoning change would allow our client to park the cars that he is working on inside the building Auto repair/sale shop will have 2 lifts and 4 interior parking spaces.

ZONING: C2-1

LOT AREA: 6,258 square feet

MINIMUM LOT AREA PER DWELLING UNIT: N/A

FLOOR AREA RATIO: 1.0

BUILDING AREA: 6100 square feet

OFF-STREET PARKING: 4

FRONT SETBACK: 0 feet 0 inches

REAR SETBACK: 2 feet 0 inches


SIDE SETBACK: 0 feet 0 inches x 0 feet 0 inches


BUILDING HEIGHT: 19 feet 5 inches

Elevations are attached.

FINAL FOR PUBLICATION

[Front and Rear Building Elevations referred to in this Type 1 Narrative Rezoning Analysis printed on page 63873 of this *Journal*.]

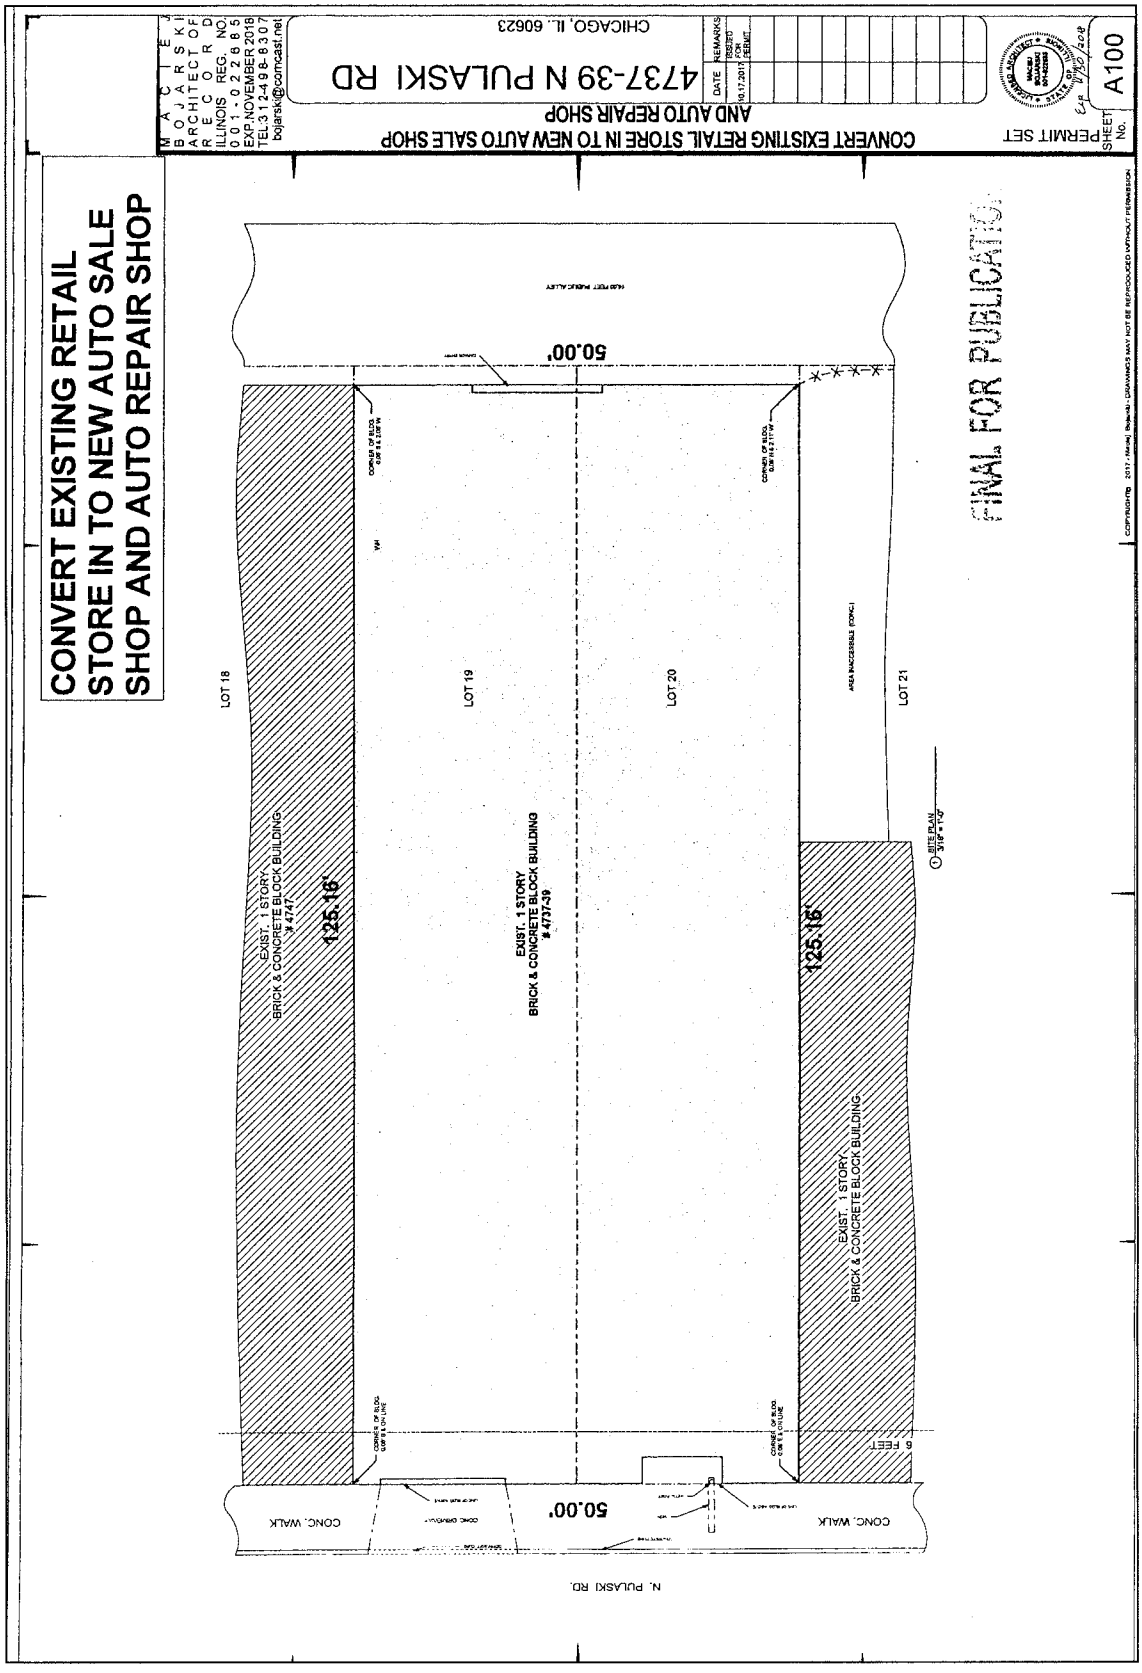
CONVERT EXISTING RETAIL
STORE IN TO NEW AUTO SALE
SHOP AND AUTO REPAIR SHOP
CONVERT EXISTING RETAIL STORE IN TO NEW AUTO SALE SHOP
AND AUTO REPAIR SHOP
4737-39 N PULASKI RD
CHICAGO, IL. 60623
MACIEJ BOJARSKI
ARCHITECT OF RECORD
ILLINOIS REG. NO. 001-022685
EXP.NOVEMBER 2018
TEL.312-498-8307
bojarski@comcast.net
PERMIT SET
SHEET NO. A100
FINAL FOR PUBLICATION
LOT 18
LOT 19
LOT 20
LOT 21
50.00'
125.16'
EXIST. 1 STORY
BRICK & CONCRETE BLOCK BUILDING
#4747
EXIST. 1 STORY
BRICK & CONCRETE BLOCK BUILDING
#4737-39
EXIST. 1 STORY
BRICK & CONCRETE BLOCK BUILDING
CONC. WALK
6 FEET
SITE PLAN
3/16" = 1'-0"
N. PULASKI RD.

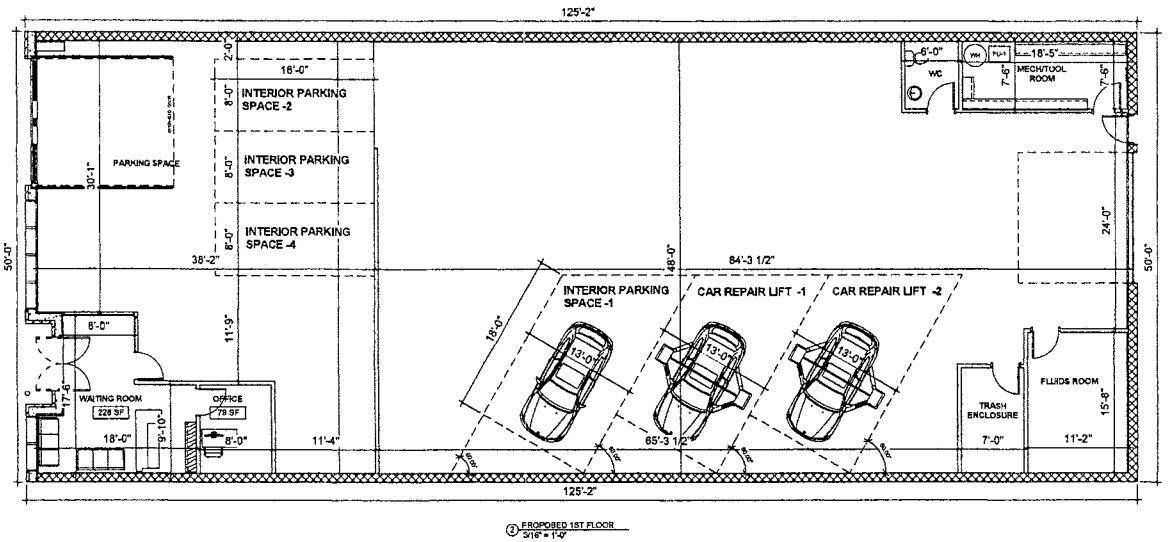

② FROPOSED 1ST FLOOR
3/16" = 1'-0"

FINAL FOR PUBLICATION

MACIEJ BOJARSKI
ARCHITECT OF RECORD
ILLINOIS REG. NO 001-022685
EXP.NOVEMBER 2019
TEL:312-498-8300
bojarski@comcast.net

CONVERT EXISTING RETAIL STORE IN TO NEW AUTO SALE SHOP AND AUTO REPAIR SHOP

4737-39 N PULASKI RD

CHICAGO IL 60632


DATE	REMARK
10.17.2017	ISSUED FOR PERMIT

PERMIT SET

LICENSED ARCHITECT MACIEJ BOJARSKI 001-022685 STATE OF ILLINOIS Exp 11/30/2018

SHEET No. A101

COPYRIGHT© 2017 - Maciej Bojarski - DRAWINGS MAY NOT BE REPRODUCED WITHOUT PERMISSION

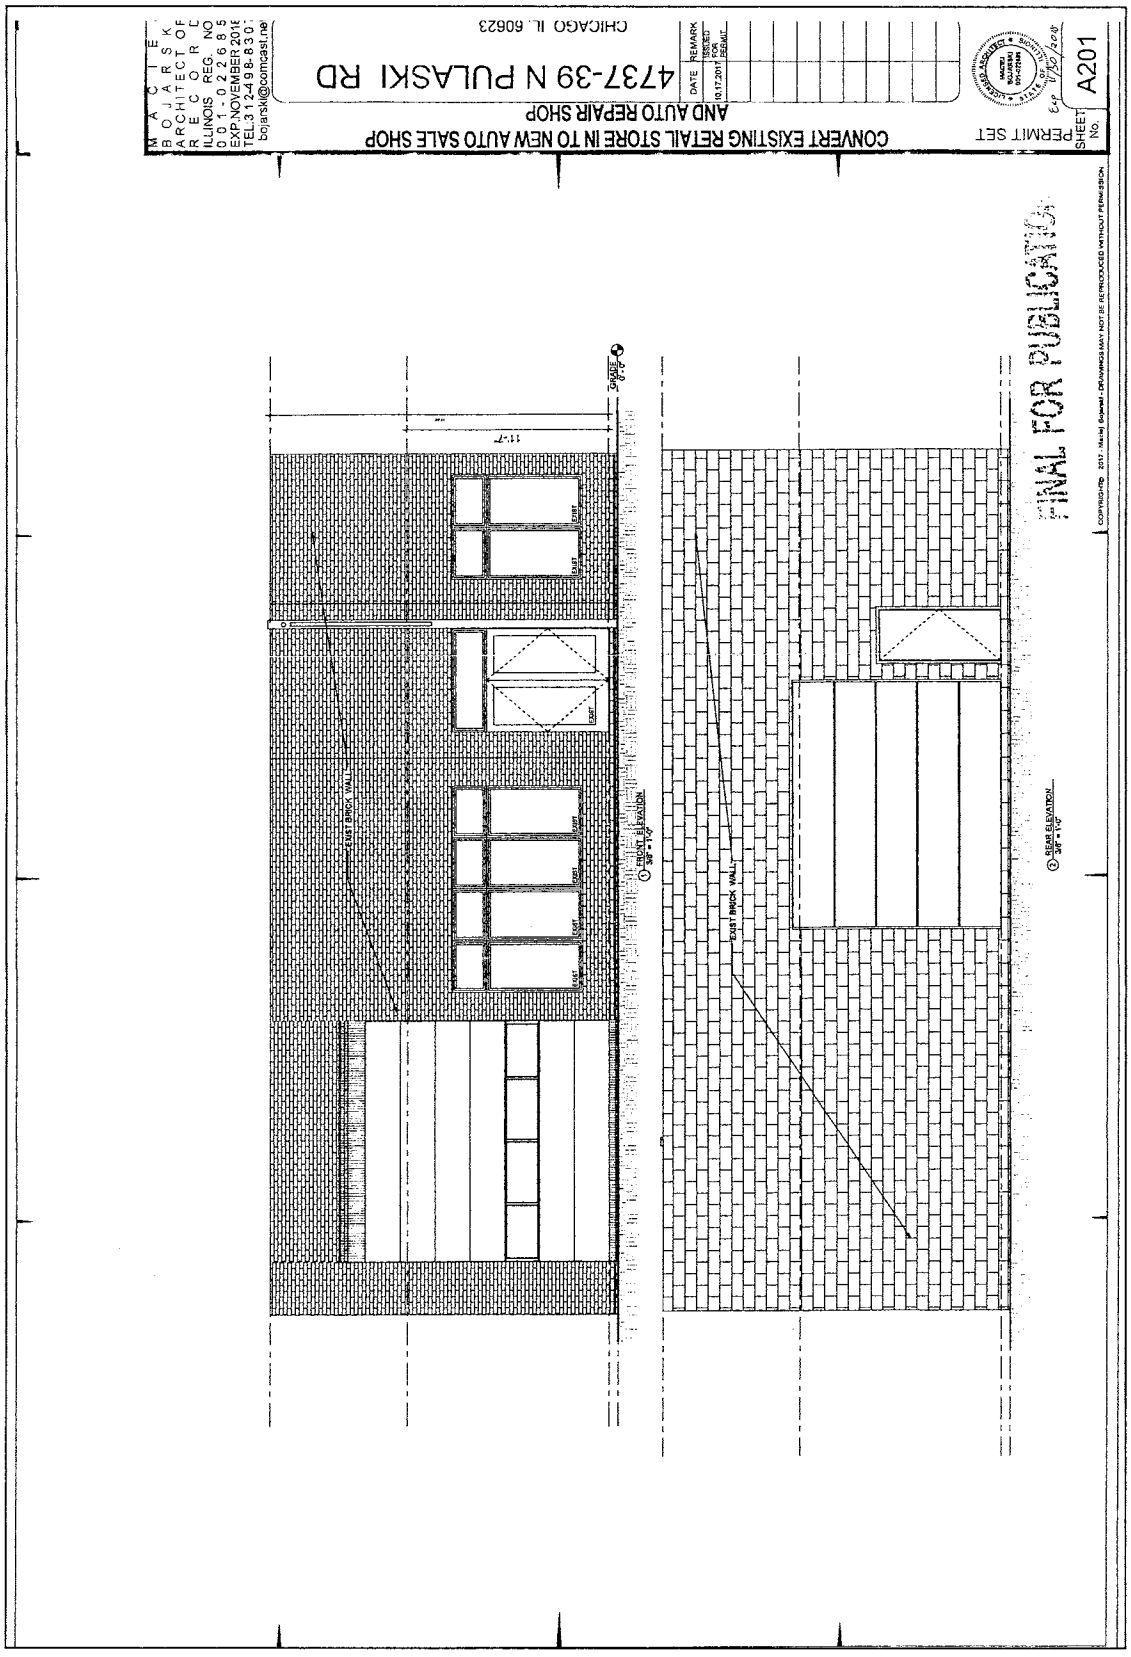
CONVERT EXISTING RETAIL STORE IN TO NEW AUTO SALE SHOP
AND AUTO REPAIR SHOP
4737-39 N PULASKI RD
CHICAGO IL. 60623
PERMIT SET
SHEET No. A201
DATE REMARK
10.17.2017 ISSUED FOR PERMIT
M A C I E J A R S K
BOJARSKI
ARCHITECT OF
RECORD
ILLINOIS REG. NO
001-022685
EXP.NOVEMBER 2018
TEL.312-498-8301
bojarski@comcast.net
FINAL FOR PUBLICATION
EXIST BRICK WALL
EXIST BRICK WALL
SEE ELEVATION
SEE ELEVATION

Reclassification Of Area Shown On Map No. 13-G.
(Application No. 19427)
(Common Address: 11060 S. Western Ave.)

[O2017-7750]

Be It Ordained by the City Council of the City of Chicago:

SECTION 1. Title 17 of the Municipal Code of Chicago, the Chicago Zoning Ordinance, is hereby amended by changing all of the B1-1 Neighborhood Shopping District symbols and indications as shown on Map Number 13-G in the area bounded by:

the public alley next north of and parallel to West 111th Street; South Western Avenue; a line 83.09 feet north of and parallel to West 111th Street; and a line 93.08 feet west of and parallel to South Western Avenue,

to those of a B3-1 Community Shopping District.

SECTION 2. This ordinance shall be in force and effect from and after its passage and due publication.

Reclassification Of Area Shown On Map No. 13-K.
(Application No. A-8354)
(Common Address: 4357 W. Bryn Mawr Ave.)

[O2017-7340]

Be It Ordained by the City Council of the City of Chicago:

SECTION 1. Title 17 of the Municipal Code of Chicago, the Chicago Zoning Ordinance, is hereby amended by changing all of the POS-1 Regional or Community Park District symbols and indications on Map Number 13-K in the area bounded by:

North Kostner Avenue and the centerline of North Kostner Avenue extended where no street exists; a line running south 30 degrees, 36 minutes, 19 seconds west to a point along said line 638.21 feet southwesterly of West Bryn Mawr Avenue; a line beginning at the last said point running north 89 degrees, 39 minutes, 22 seconds west

62.69 feet; and a line beginning at the terminus of the last said line and running north 25 degrees, 56 minutes, 10 seconds east 400.54 feet to its intersection with the centerline of North Kostner Avenue,

to those of an RS1 Residential Single-Unit (Detached House) District.

SECTION 2. This ordinance shall be effective after its passage and publication.

Reclassification Of Area Shown On Map No. 13-K.
(Application No. 19438T1)
(Common Address: 4346 -- 4358 W. Lawrence Ave.)

[O2017-7762]

Be It Ordained by the City Council of the City of Chicago:

SECTION 1. Title 17 of the Municipal Code of Chicago, the Chicago Zoning Ordinance, is hereby amended by changing all the B3-1 Community Shopping District symbols and indications as shown on Map Number 13-K in the area bounded by:

the alley next north of and parallel to West Lawrence Avenue; a line 134.82 feet east of and parallel to North Kostner Avenue; West Lawrence Avenue and North Kostner Avenue,

to those of a B3-3 Community Shopping District and a corresponding use district is hereby established in the area above described.

SECTION 2. This ordinance shall be in force and effect from and after its passage and due publication.

Type 1 Narrative Rezoning Analysis attached to this ordinance reads as follows:

17-13-0303-C (1) Narrative Zoning Analysis – 4346-4358 W. Lawrence Avenue

Proposed Zoning: B3-3

Lot Area: 16,852.5 square feet.

Proposed Land Use: The Applicant is proposing to develop the subject property with a four-story mixed-use building that will contain retail space at grade and twenty-four (24) residential units above. The proposed building will be masonry construction. The proposed building will be 52 feet 6 inches in height. The proposed gross retail space will be 6,209 square feet. Onsite garage parking for twenty-six (26) cars will be located within the rear of the proposed building.

(a) The Project's Floor Area Ratio: 1.55

(b) The project's density (Lot Area per Dwelling Unit): 702.19 square feet

(c) The amount of off-street parking: 26 parking spaces

(d) Setbacks:

a. Front Setback: 0 feet

b. Rear Setback: 30 feet (for floors containing dwelling units)

c. Side Setbacks: East side – 0 feet / West side – 0 feet


d. Rear Yard Open Space: N/A

(e) Building Height: 52 feet 6 inches

*17-10-0207-A
*17-13-0303-C(2) – Plans Attached.

FINAL FOR PUBLICATION

[Site Plan; Second, Third, Fourth and Roof Floor Plans; and North, South, East and West Building Elevations referred to in this Type 1 Rezoning Analysis printed on pages 63877 through 63881 of this *Journal*.]

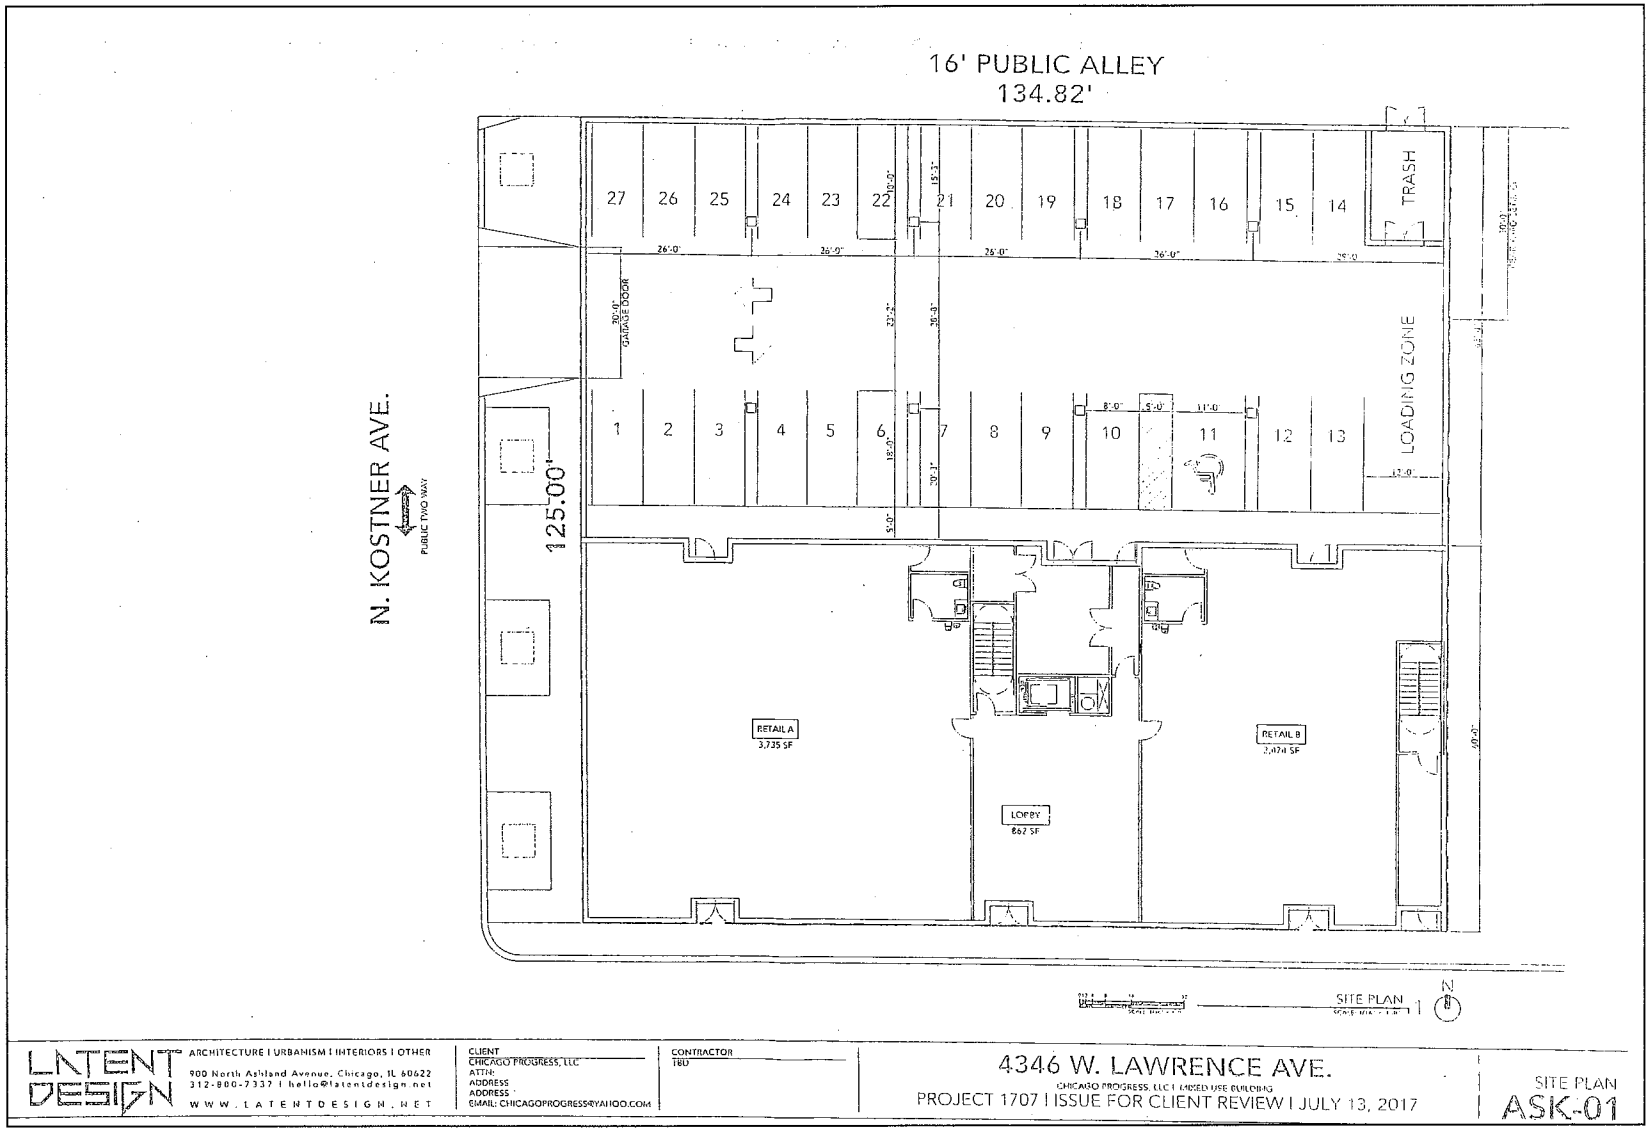

LATENT DESIGN
ARCHITECTURE | URBANISM | INTERIORS | OTHER
900 North Ashland Avenue, Chicago, IL 60622
312-800-7337 | hello@latentdesign.net
WWW.LATENTDESIGN.NET


CLIENT
CHICAGO PROGRESS, LLC
ATTN:
ADDRESS
ADDRESS
EMAIL: CHICAGOPROGRESSRYAN@GMAIL.COM

CONTRACTOR
TBD

4346 W. LAWRENCE AVE.
CHICAGO PROGRESS, LLC | MIXED USE BUILDING
PROJECT 1707 | ISSUE FOR CLIENT REVIEW | JULY 13, 2017

SITE PLAN
ASK-01

FINAL FOR PUBLICATION

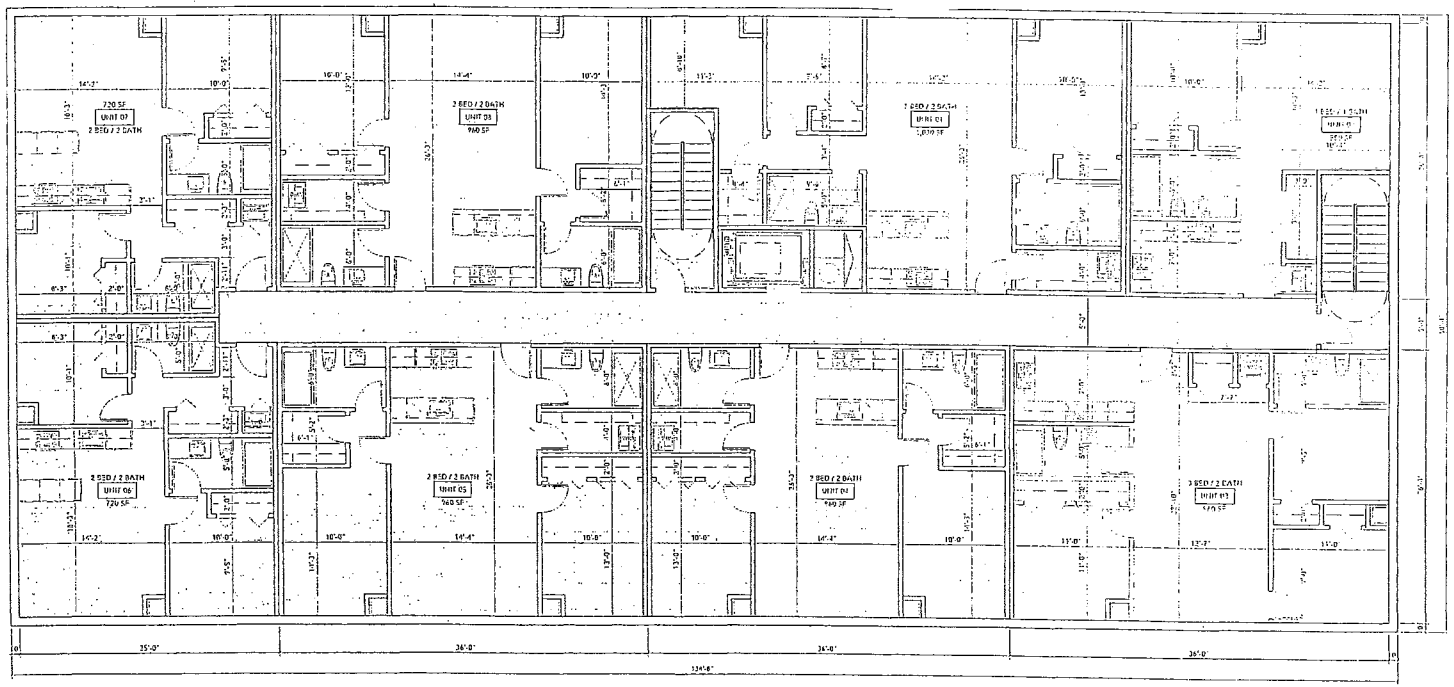

2ND - 4TH FLOOR PLANS

LATENT DESIGN

ARCHITECTURE | URBANISM | INTERIORS | OTHER
900 North Ashland Avenue, Chicago, IL 60622
312-880-7337 | hello@latentdesign.net
WWW.LATENTDESIGN.NET


CLIENT
CHICAGO PROGRESS, LLC
ATTN:
ADDRESS
ADDRESS
EMAIL: CHICAGOPROGRESS@YAHOO.COM

CONTRACTOR
TBD


4346 W. LAWRENCE AVE.
CHICAGO PROGRESS, LLC | MIXED USE BUILDING
PROJECT 1707 | ISSUE FOR CLIENT REVIEW | JUNE 01, 2017

ENLARGED PLANS
ASK.02


FINAL FOR PUBLICATION

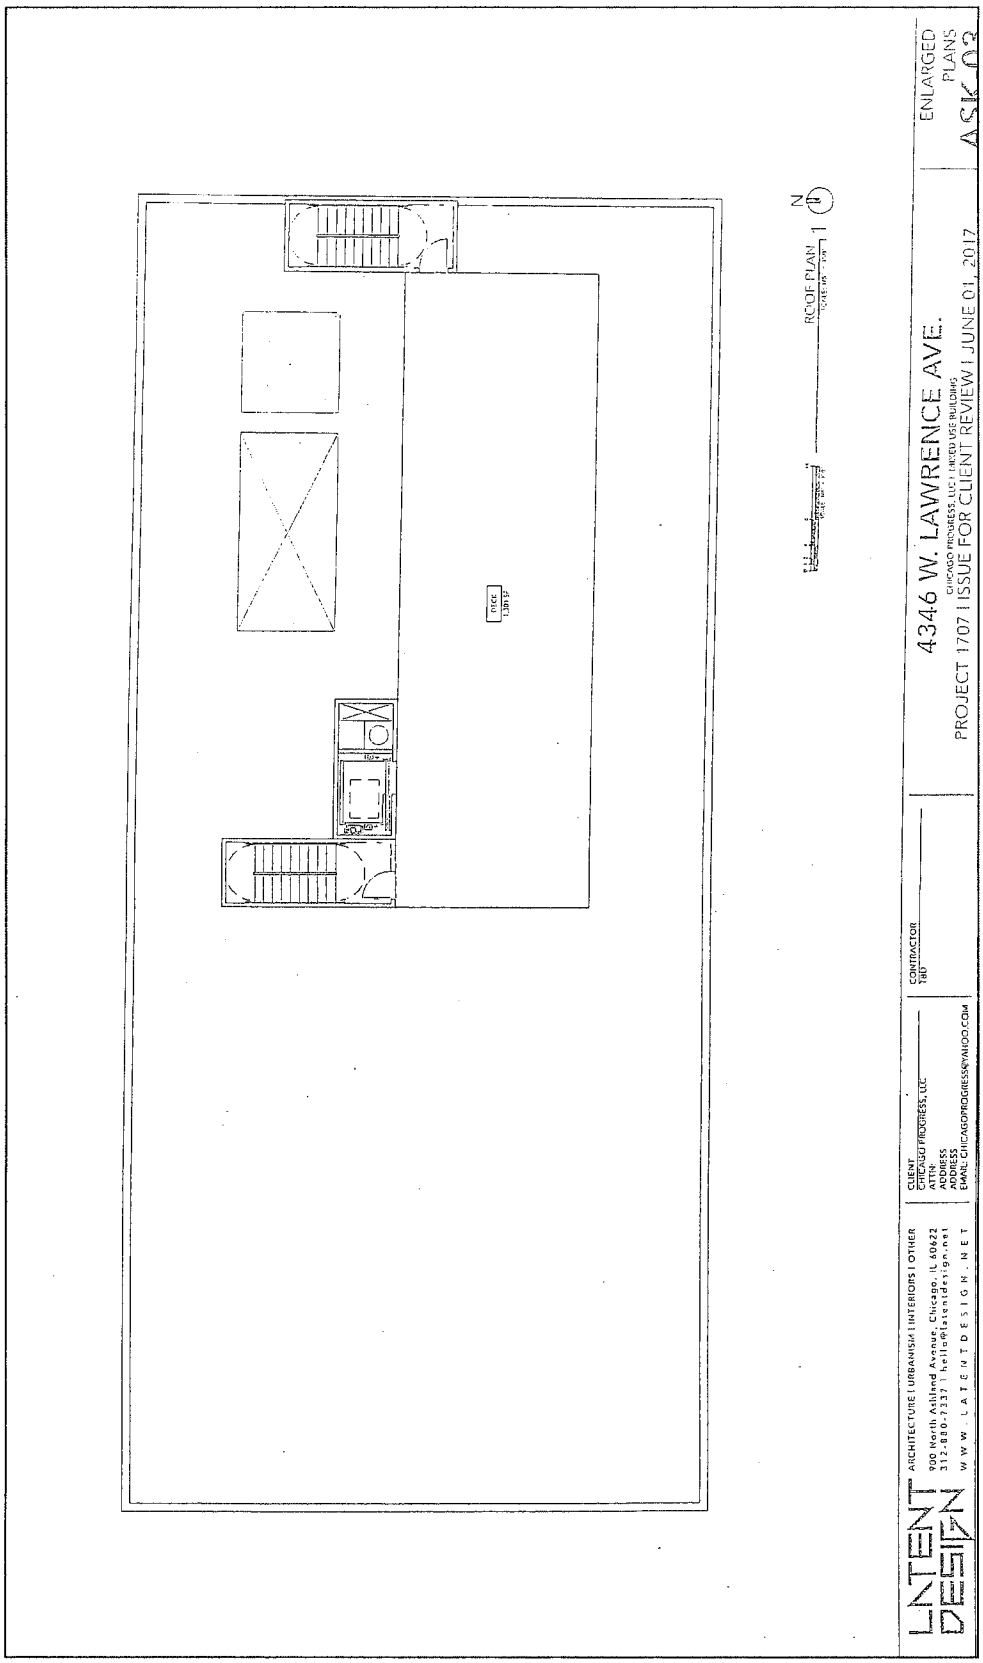

FINAL FOR PUBLICATION

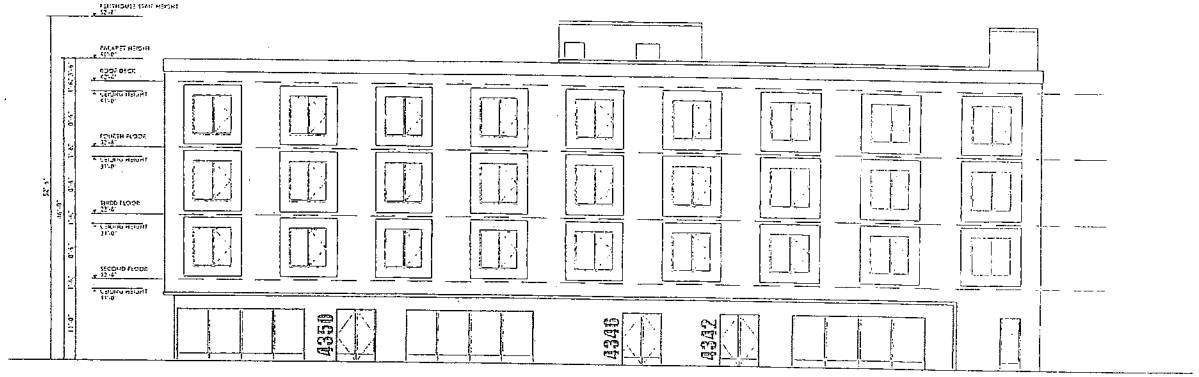

SOUTH ELEVATION - LAWRENCE 1

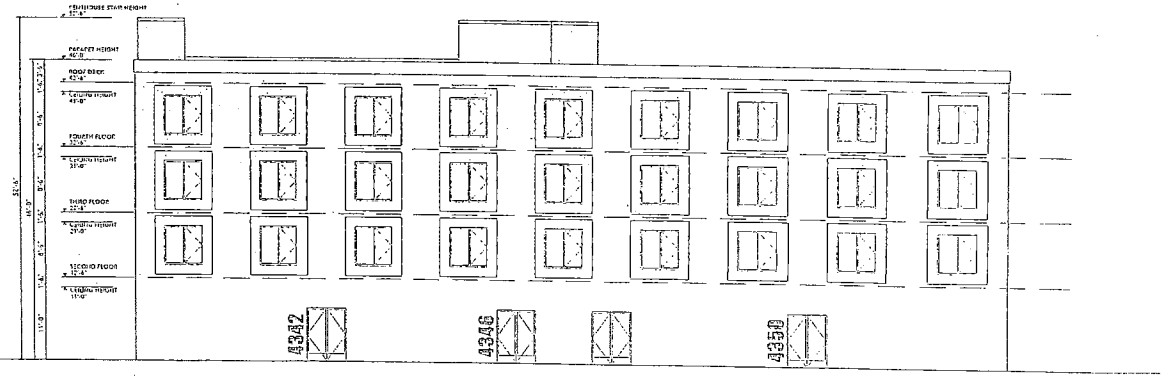

NORTH ELEVATION - PARKING 2

LATENT DESIGN
ARCHITECTURE | URBANISM | INTERIORS | OTHER
900 North Ashland Avenue, Chicago, IL 60622
312-880-7337 | hello@latentdesign.net
WWW.LATENTDESIGN.NET

CLIENT
CHICAGO PROGRESS, LLC
ATTN:
ADDRESS
ADDRESS
EMAIL: CHICAGOPROGRESS@YAHOO.COM

CONTRACTOR
TBD


4346 W. LAWRENCE AVE.
CHICAGO PROGRESS, LLC | MIXED-USE BUILDING
PROJECT 1707 | ISSUE FOR CLIENT REVIEW | JULY 13, 2017

ELEVATIONS
ASK-04

FINAL FOR PUBLICATION



WEST ELEVATION - KOSTNER 1

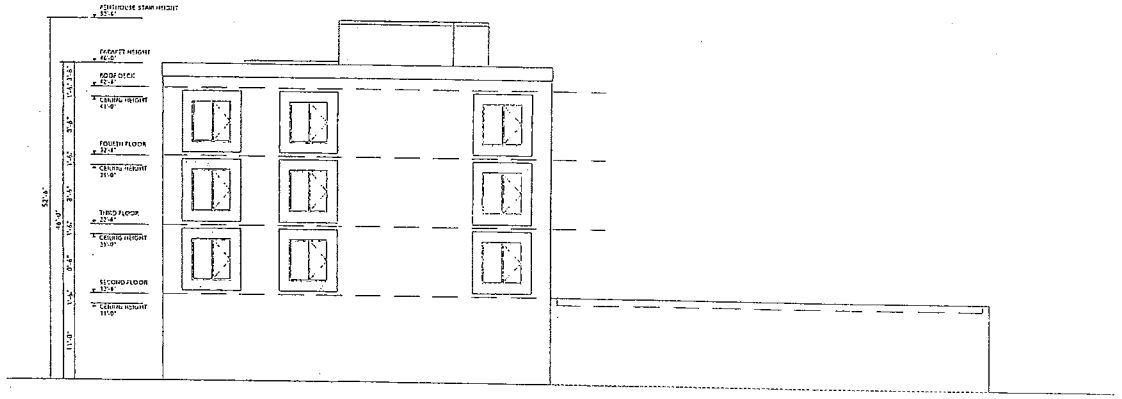

EAST ELEVATION 2

LATENT DESIGN

ARCHITECTURE | URBANISM | INTERIORS | OTHER
900 North Ashland Avenue, Chicago, IL 60622
312-880-7337 | hello@latentdesign.net
WWW.LATENTDESIGN.NET

CLIENT
CHICAGO PROGRESS, LLC
ATTN:
ADDRESS
ADDRESS
EMAIL: CHICAGOPROGRESS@YAHOO.COM

CONTRACTOR
TBD

4346 W. LAWRENCE AVE.
CHICAGO PROGRESS, LLC | MIXED USE BUILDING
PROJECT 1707 | ISSUE FOR CLIENT REVIEW | JULY 13, 2017

ELEVATIONS
A5K OF

FINAL FOR PUBLICATION

Reclassification Of Area Shown On Map No. 14-J.
(Application No. A-8325)
(Common Address: 4555 W. 59th St.)

[O2017-5206]

Be It Ordained by the City Council of the City of Chicago:

SECTION 1. Title 17 of the Municipal Code of Chicago, the Chicago Zoning Ordinance, is hereby amended by changing all of the M1-1 Limited Manufacturing/Business Park District symbols and indications as shown on Map Number 14-J in the area bounded by:

West 59th Street; the public alley next west of and parallel to South Kolmar Avenue; a line 300 feet south of and parallel to West 59th Street; and a line 51.65 feet west of and parallel to the public alley next west of and parallel to South Kolmar Avenue,

to those of an RS2 Residential Single-Unit (Detached House) District.

SECTION 2. This ordinance shall be in force and effect from and after its passage and due publication.

Reclassification Of Area Shown On Map No. 14-M.
(Application No. A-8283)
(Common Address: 5535 -- 5537 S. Narragansett Ave.)

[O2017-1024]

Be It Ordained by the City Council of the City of Chicago:

SECTION 1. Title 17 of the Municipal Code of Chicago, the Chicago Zoning Ordinance, is hereby amended by changing all of the B3-1 Community Shopping District symbols and indications as shown on Map Number 14-M in the area bounded by:

a line 186.4 feet north of and parallel to West 56th Street; the public alley next east of and parallel to South Narragansett Avenue; a line 261.4 feet north of and parallel to West 56th Street; and South Narragansett Avenue,

to those of an RS2 Residential Single-Unit (Detached House) District.

SECTION 2. This ordinance shall be in force and effect from and after its passage and due publication.

Reclassification Of Area Shown On Map No. 14-M.
(Application No. A-8282)
(Common Address: 6333 -- 6359 W. 55th St.)

[O2017-1023]

Be It Ordained by the City Council of the City of Chicago:

SECTION 1. Title 17 of the Municipal Code of Chicago, the Chicago Zoning Ordinance, is hereby amended by changing all of the B3-1 Community Shopping District symbols and indications as shown on Map Number 14-M in the area bounded by:

West 55th Street; the centerline of vacated South Mulligan Avenue; the public alley south of and parallel to West 55th Street; and South Narragansett Avenue,

to those of an RS2 Residential Single-Unit (Detached House) District.

SECTION 2. This ordinance shall be in force and effect from and after its passage and due publication.

Reclassification Of Area Shown On Map No. 16-J.
(Application No. A-8341)
(Common Address: 6801 -- 6805 S. Pulaski Rd.)

[O2017-6442]

Be It Ordained by the City Council of the City of Chicago:

SECTION 1. That Title 17 of the Municipal Code of the City of Chicago, the Chicago Zoning Ordinance, be amended by changing all of the B-1 Neighborhood Shopping District symbols as shown on Map Number 16-J in the area bounded by:

West 68th Street; the public alley next east of and parallel to South Pulaski Road; a line 57.89 feet south of and parallel to West 68th Street; and South Pulaski Road,

to those of an RS2 Residential Single-Unit (Detached House) District.

SECTION 2. This ordinance shall be in force and effect after its passage and due publication.

Reclassification Of Area Shown On Map No. 16-L.
(Application No. A-8284)
(Common Address: 5045 -- 5059 W. 63rd St.)

[O2017-1025]

Be It Ordained by the City Council of the City of Chicago:

SECTION 1. Title 17 of the Municipal Code of Chicago, the Chicago Zoning Ordinance, is hereby amended by changing all of the B1-1 Neighborhood Shopping District symbols and indications as shown on Map Number 16-L in the area bounded by:

West 63rd Street; a line 157.72 feet east of and parallel to South Leclaire Avenue; the public alley next south of and parallel to West 63rd Street; and South Leclaire Avenue,

to those of an RS2 Residential Single-Unit (Detached House) District.

SECTION 2. This ordinance shall be in force and effect from and after its passage and due publication.

Reclassification Of Area Shown On Map No. 16-L.
(Application No. A-8299)
(Common Address: 5347 -- 5359 W. 63rd St.)

[O2017-2112]

Be It Ordained by the City Council of the City of Chicago:

SECTION 1. Title 17 of the Municipal Code of Chicago, the Chicago Zoning Ordinance, is hereby amended by changing all of the C2-1 Motor Vehicle-Related Commercial District symbols and indications as shown on Map Number 16-L in the area bounded by:

West 63rd Street; a line 132.72 feet east of and parallel to South Long Avenue; the public alley next south of and parallel to West 63rd Street; and South Long Avenue,

to those of an RS2 Residential Single-Unit (Detached House) District.

SECTION 2. This ordinance shall be in force and effect from and after its passage and due publication.

Reclassification Of Area Shown On Map No. 18-C.
(Application No. 19425)
(Common Address: 7801 S. Chappel Ave.)

[O2017-7748]

Be It Ordained by the City Council of the City of Chicago:

SECTION 1. Title 17 of the Municipal Code of Chicago, the Chicago Zoning Ordinance, is hereby amended by changing all of the RS3 Residential Single-Unit (Detached House) District symbols and indications as shown on Map Number 18-C in an area bounded by:

South Chappel Avenue; East 78th Street; the public alley next east of and parallel to South Chappel Avenue; and a line 40 feet south of and parallel to East 78th Street,

to those of an RT3.5 Residential Two-Flat, Townhouse and Multi-Unit District.

SECTION 2. This ordinance takes effect after its passage and due publication.

Reclassification Of Area Shown On Map No. 53-B.
(Application No. 19433)
(Common Address: 3555 N. Milwaukee Ave.)

[O2017-7756]

Be It Ordained by the City Council of the City of Chicago:

SECTION 1. Title 17 of the Municipal Code of Chicago, the Chicago Zoning Ordinance, is hereby amended by changing all of the C1-1 Neighborhood Commercial District symbols and indications as shown on Map Number 53-B in the area bounded by:

the public alley next northeast of and parallel to North Milwaukee Avenue; a line 575 feet northwest of North Keeler Avenue as measured along the northeast line of North Milwaukee Avenue and perpendicular thereto; North Milwaukee Avenue; and a line 599.25 feet northwest of North Keeler Avenue as measured along the northeast line of North Milwaukee Avenue and perpendicular thereto,

to those of a B2-2 Neighborhood Mixed-Use District.

SECTION 2. This ordinance shall be in force and effect from and after its passage and due publication.

Reclassification Of Area Shown On Map No. 93-B.
(Application No. 19423)
(Common Address: 2044 W. Ohio St.)

[O2017-7746]

Be It Ordained by the City Council of the City of Chicago:

SECTION 1. Title 17 of the Municipal Code of Chicago, the Chicago Zoning Ordinance, is hereby amended by changing all of the RS3 Residential Single-Unit (Detached House) District symbols and indications as shown on Map Number 93-B in an area bounded by:

a line 144 feet east of and parallel to North Wayne Avenue; the public alley next north of and parallel to West Ohio Street; a line 168 feet east of and parallel to North Wayne Avenue; and West Ohio Street,

to those of an RT3.5 Residential Two-Flat, Townhouse and Multi-Unit District.

SECTION 2. This ordinance takes effect after its passage and due publication.

Reclassification Of Area Shown On Map No. 101-B.
(Application No. 19434T1)
(Common Address: 2623 W. Monroe St.)

[O2017-7757]

Be It Ordained by the City Council of the City of Chicago:

SECTION 1. Title 17 of the Municipal Code of Chicago, the Chicago Zoning Ordinance, is hereby amended by changing all of the M1-2 Limited Manufacturing/Business Park District symbols and indications as shown on Map Number 101-B in the area bounded by:

the east/west public alley south of and parallel to West Monroe Street; a line 419.52 feet west of and parallel to South Washtenaw Avenue; West Monroe Street; and a line 399.35 feet west of and parallel to South Washtenaw Avenue,

to those of an RM4.5 Residential Multi-Unit District.

SECTION 2. This ordinance shall be in force and effect from and after its passage and due publication.

Type 1 Narrative Rezoning Analysis attached to this ordinance reads as follows:

PROJECT NARRATIVE

TYPE 1 ZONING AMENDMENT

2623 WEST MONROE STREET

RM-4.5 Residential Multi-Unit District

The applicant is requesting a zoning amendment from a M1-2 Limited Manufacturing/Business Park District to a RM-4.5 Residential Multi-Unit District for the renovation of the existing 2 story residential building. After the renovation, the building will have a total of three dwelling units with two parking spaces to be provided, and will be 28 feet and 5 inches tall.


Lot Area	2,516 square feet
MLA	1,650 square feet
Parking	2 parking spaces
Rear Setback	30.80 feet*
East Setback	2.00 feet
Front Setback	12.90 feet
West Setback	2.04 feet
FAR	1.70
Building Square Footage	1,421 square feet
Building Height	16 feet 5 inches


*Will seek relief

Attached set of plans provided


FINAL FOR PUBLICATION


[Existing Site Plan; Proposed Site Plan; Building Section; Proposed Basement, First and Second Floor Plans; North, South, East and West Building Elevations; and Plat of Survey referred to in this Type 1 Narrative Rezoning Analysis printed on pages 63888 through 63893 of this *Journal*.]

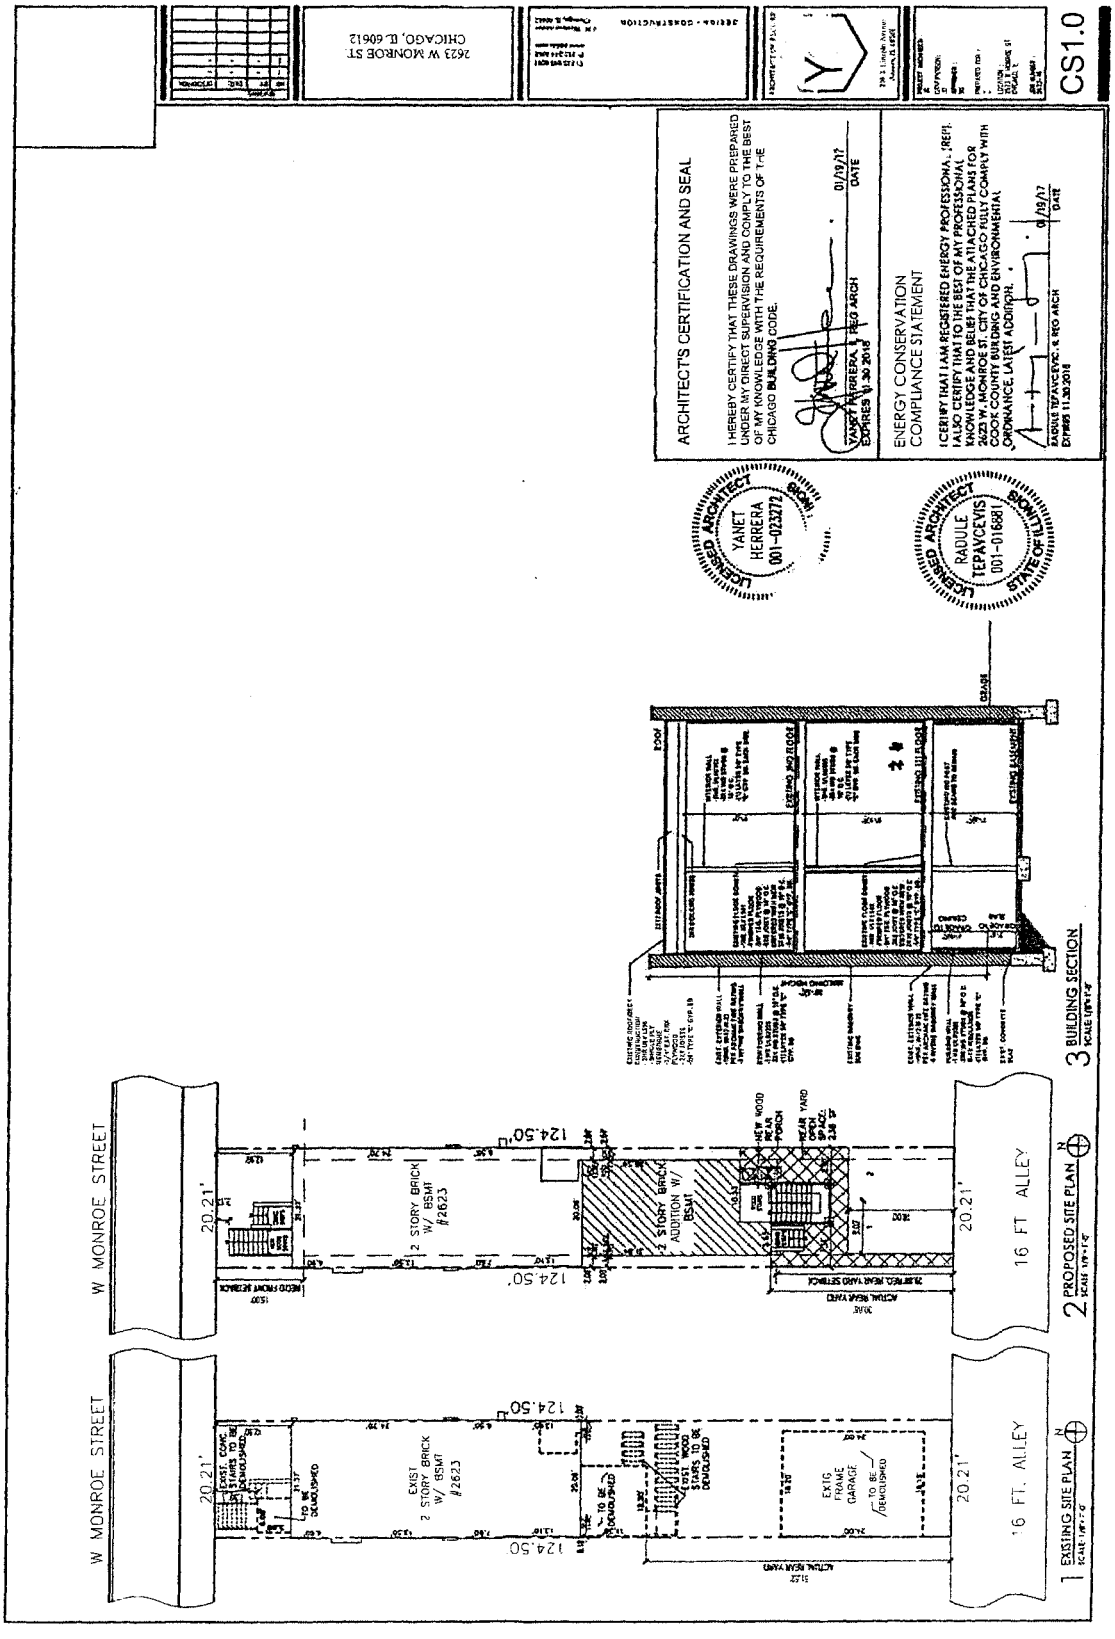

2623 W MONROE ST
CHICAGO, IL 60612
CS1.0
ARCHITECT'S CERTIFICATION AND SEAL
I HEREBY CERTIFY THAT THESE DRAWINGS WERE PREPARED UNDER MY DIRECT SUPERVISION AND COMPLY TO THE BEST OF MY KNOWLEDGE WITH THE REQUIREMENTS OF THE CHICAGO BUILDING CODE.
YANET HERRERA, I. REG ARCH
EXPIRES 11.30.2018
DATE
ENERGY CONSERVATION COMPLIANCE STATEMENT
I CERTIFY THAT I AM REGISTERED ENERGY PROFESSIONAL. I REPRESENT THAT I HAVE PREPARED THE ATTACHED PLANS FOR 2623 W. MONROE ST. CITY OF CHICAGO FULLY COMPLY WITH COOK COUNTY BUILDING AND ENVIRONMENTAL ORDINANCE, LATEST ADDITION.
RADULE TEPAVCEVIC, I. REG ARCH
EXPIRES 11.30.2018
LICENSED ARCHITECT
YANET HERRERA
001-023273
STATE OF ILLINOIS
LICENSED ARCHITECT
RADULE TEPAVCEVIC
001-016681
STATE OF ILLINOIS
3 BUILDING SECTION
W MONROE STREET
20.21'
124.50'
2 STORY BRICK W/ BSMT #2623
2 STORY BRICK ADDITION W/ BSMT
NEW WOOD REAR PORCH
REAR YARD OPEN SPACE
16 FT ALLEY
2 PROPOSED SITE PLAN
EXIST CONC FRONT STEPS TO BE DEMOLISHED
EXIST 2 STORY BRICK W/ BSMT #2623
EXIST WOOD REAR PORCH TO BE DEMOLISHED
EXIST FRAME GARAGE TO BE DEMOLISHED
16 FT. ALLEY
1 EXISTING SITE PLAN
FINAL FOR PUBLICATION

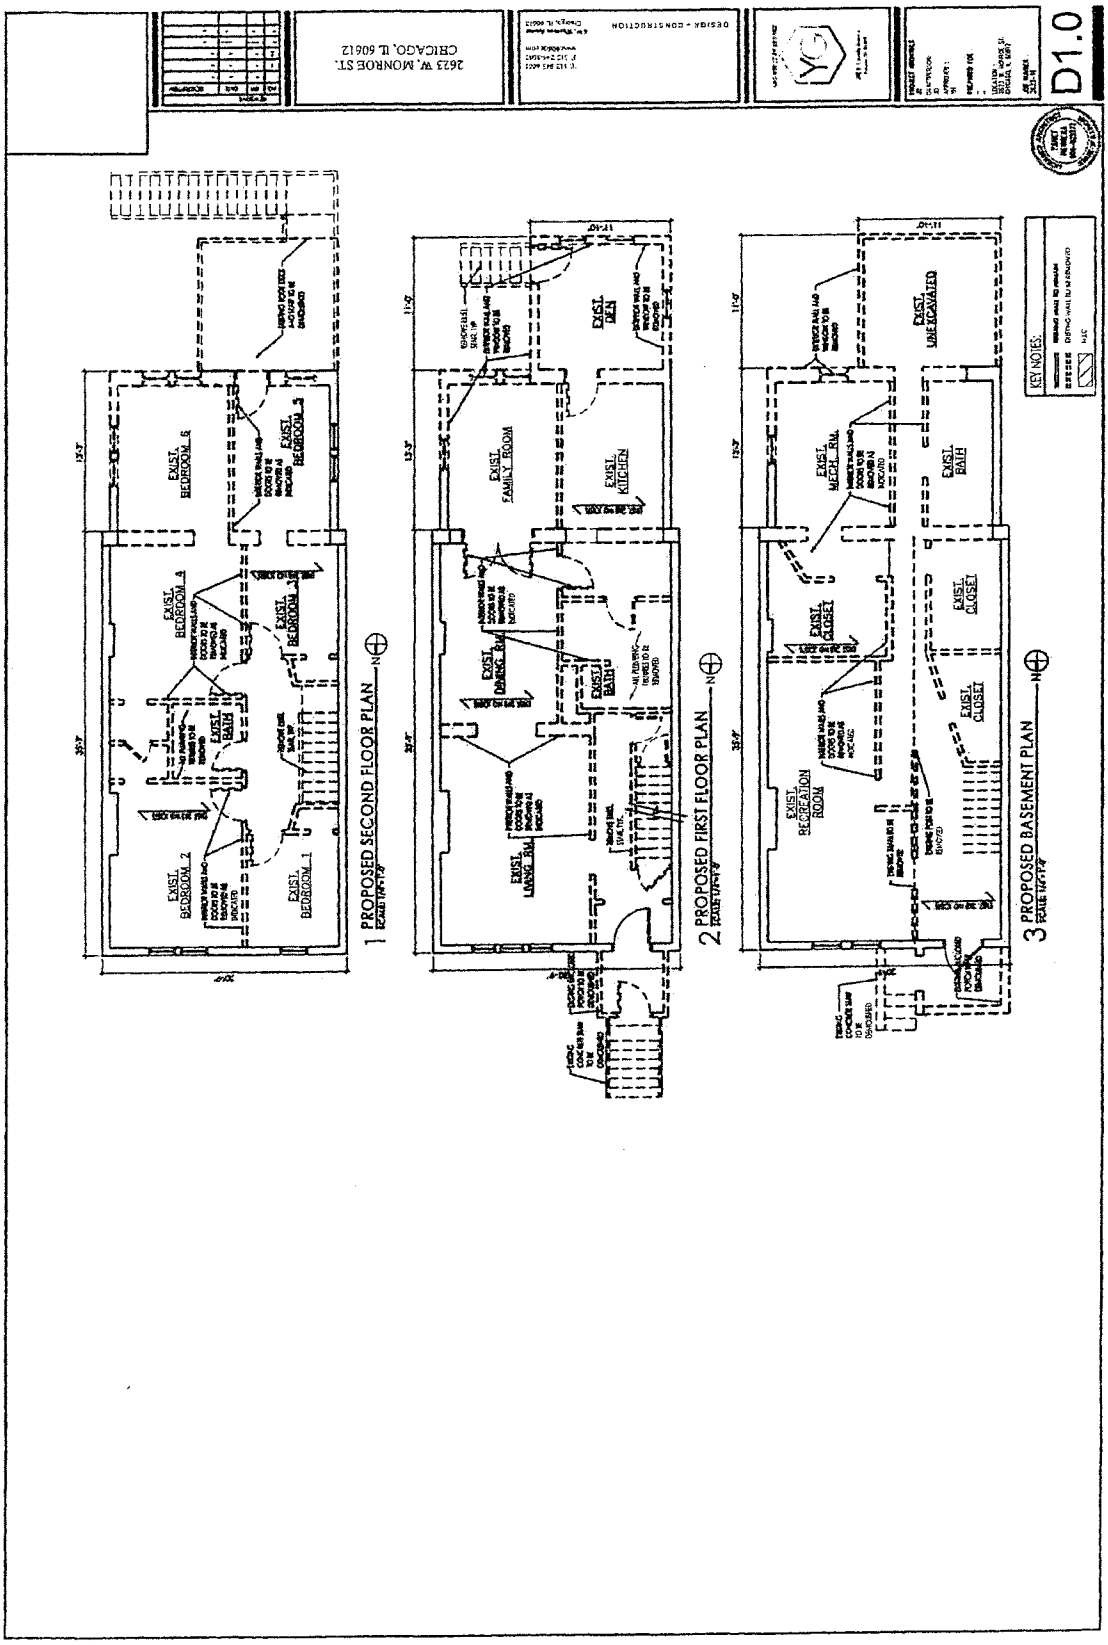

FINAL FOR PUBLICATION

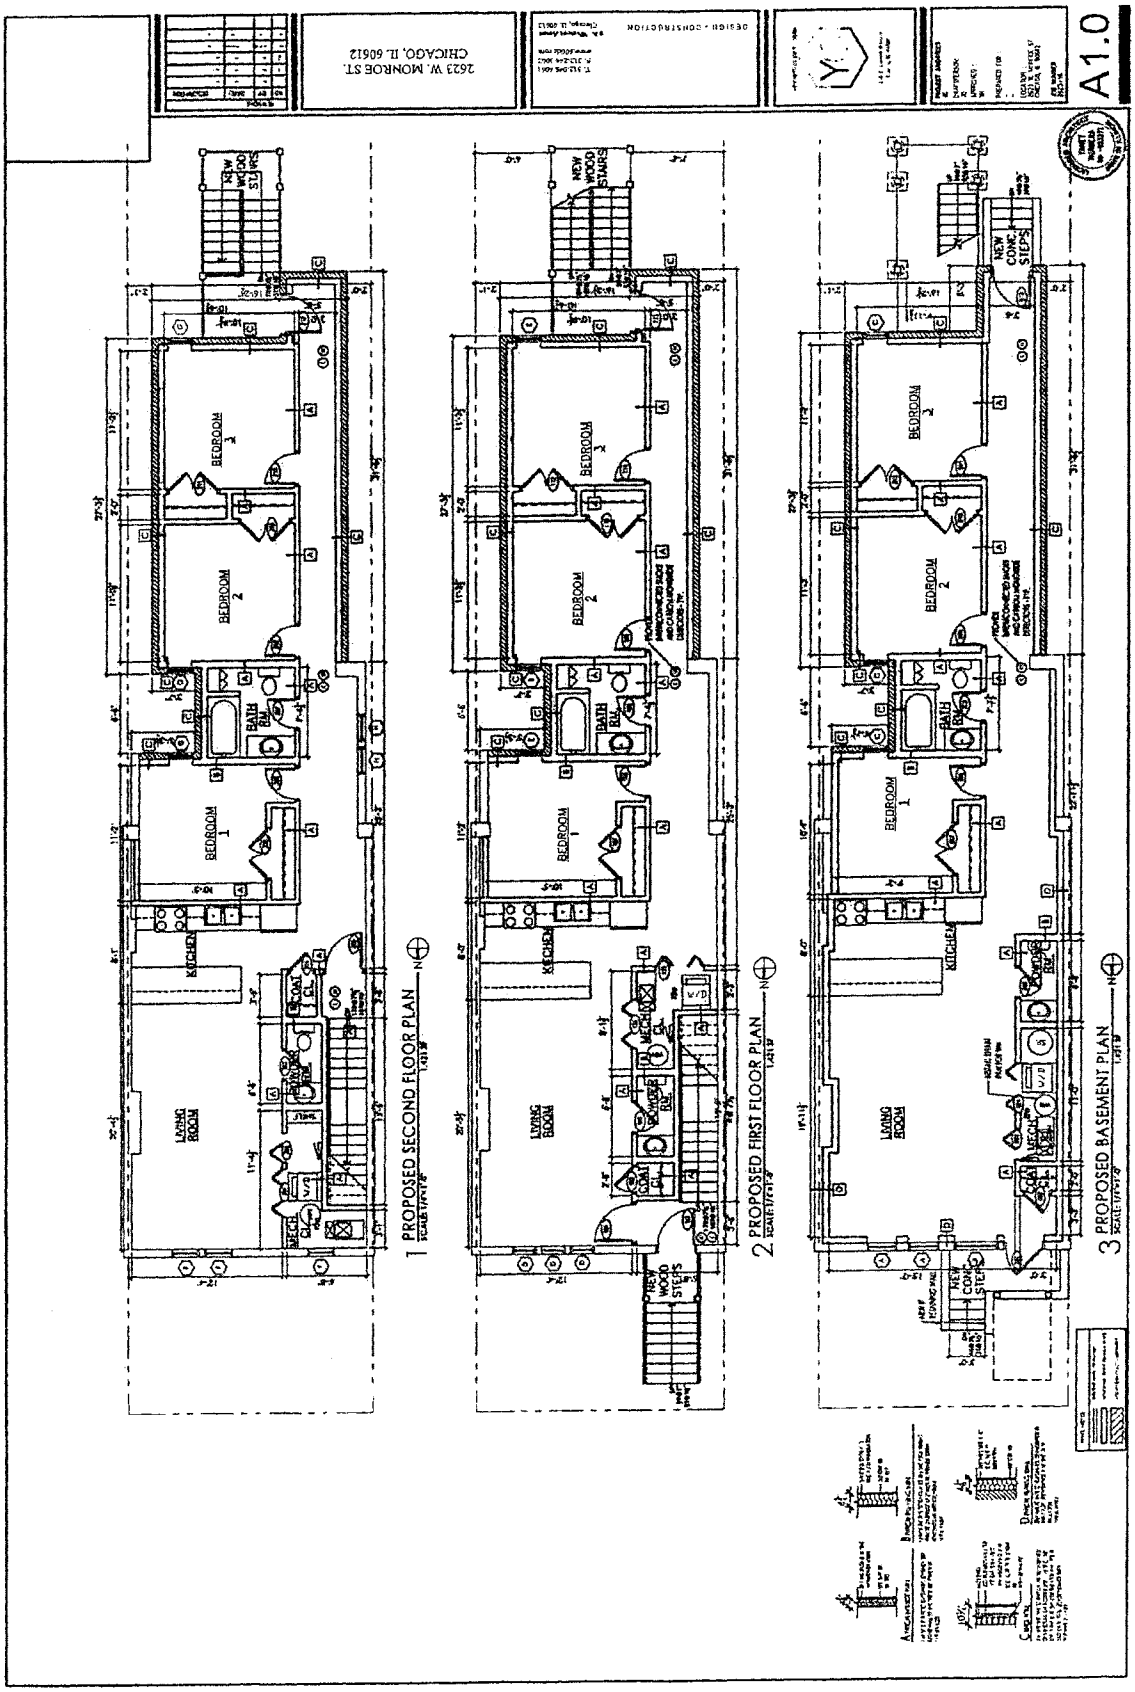
A1.0
2623 W. MONROE ST.
CHICAGO, IL. 60612
DESIGN + CONSTRUCTION
1 PROPOSED SECOND FLOOR PLAN
2 PROPOSED FIRST FLOOR PLAN
3 PROPOSED BASEMENT PLAN
FINAL FOR PUBLICATION

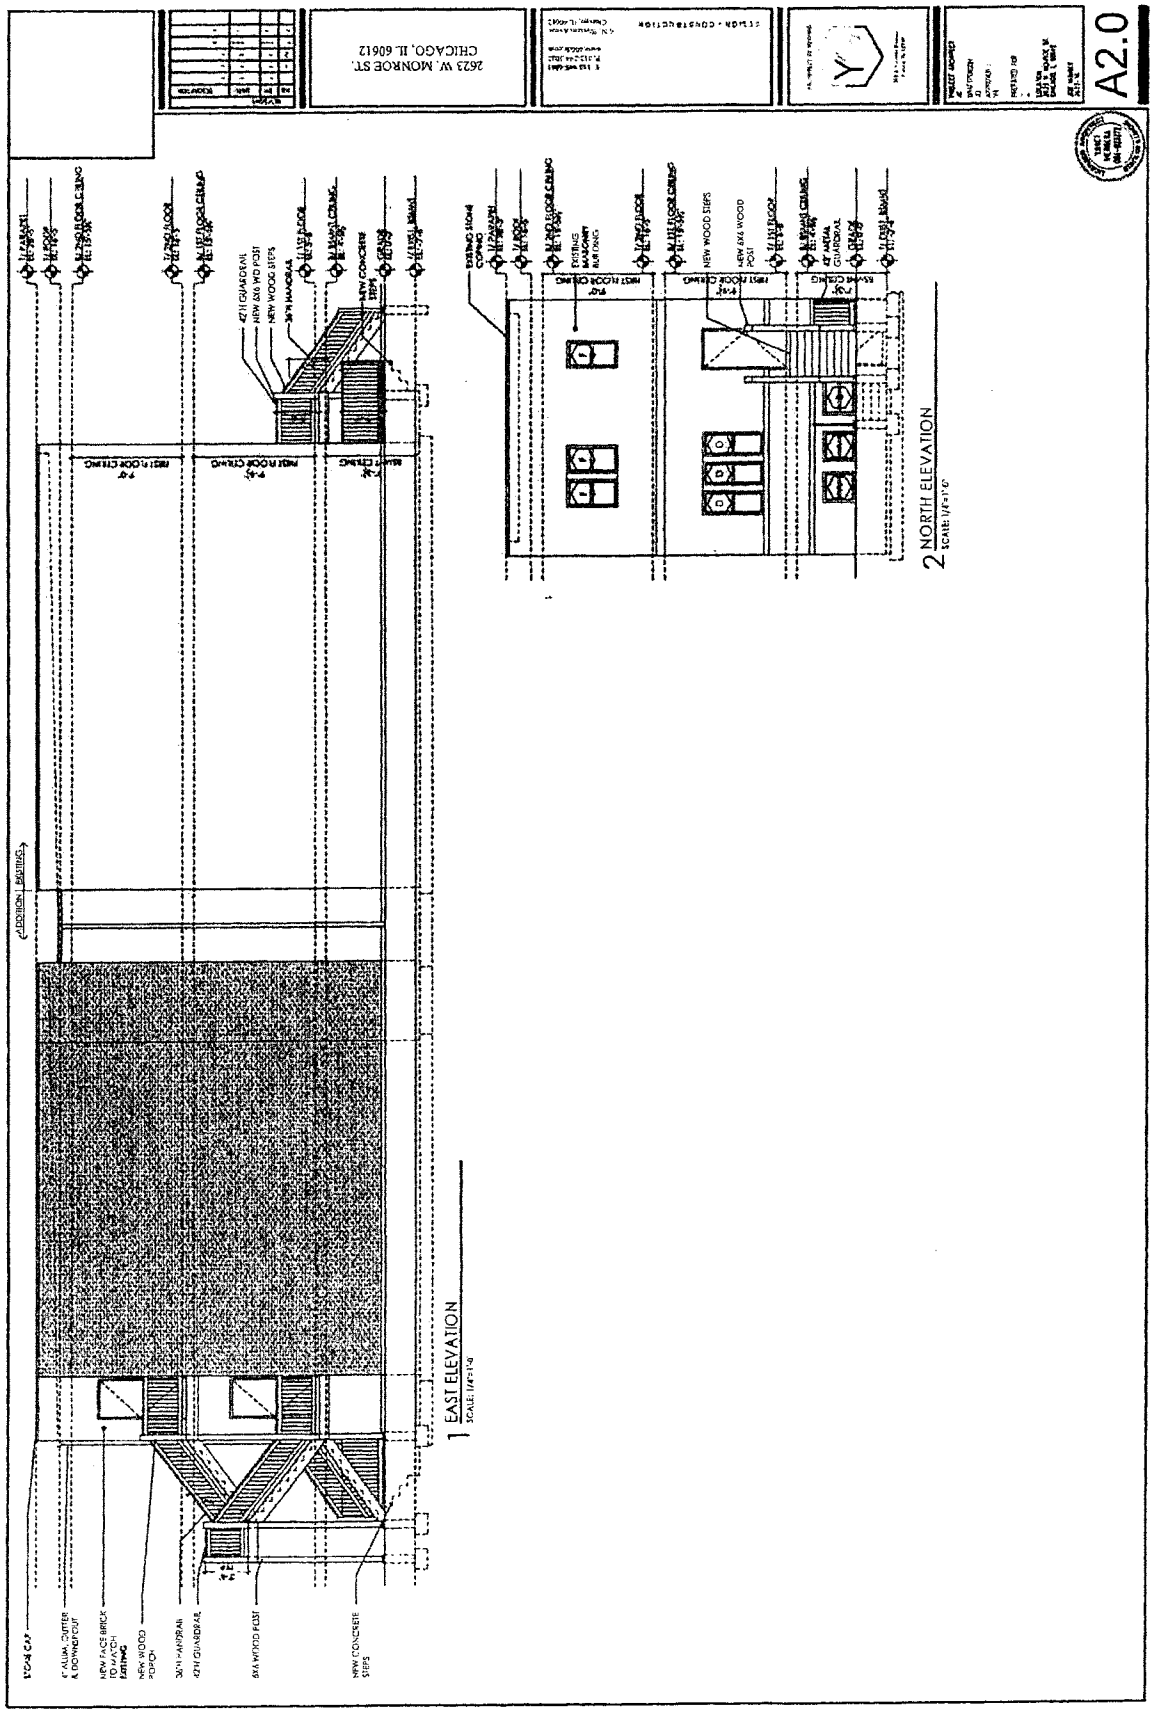
2623 W. MONROE ST.
CHICAGO, IL 60612
A2.0
1 EAST ELEVATION
2 NORTH ELEVATION
FINAL FOR PUBLICATION

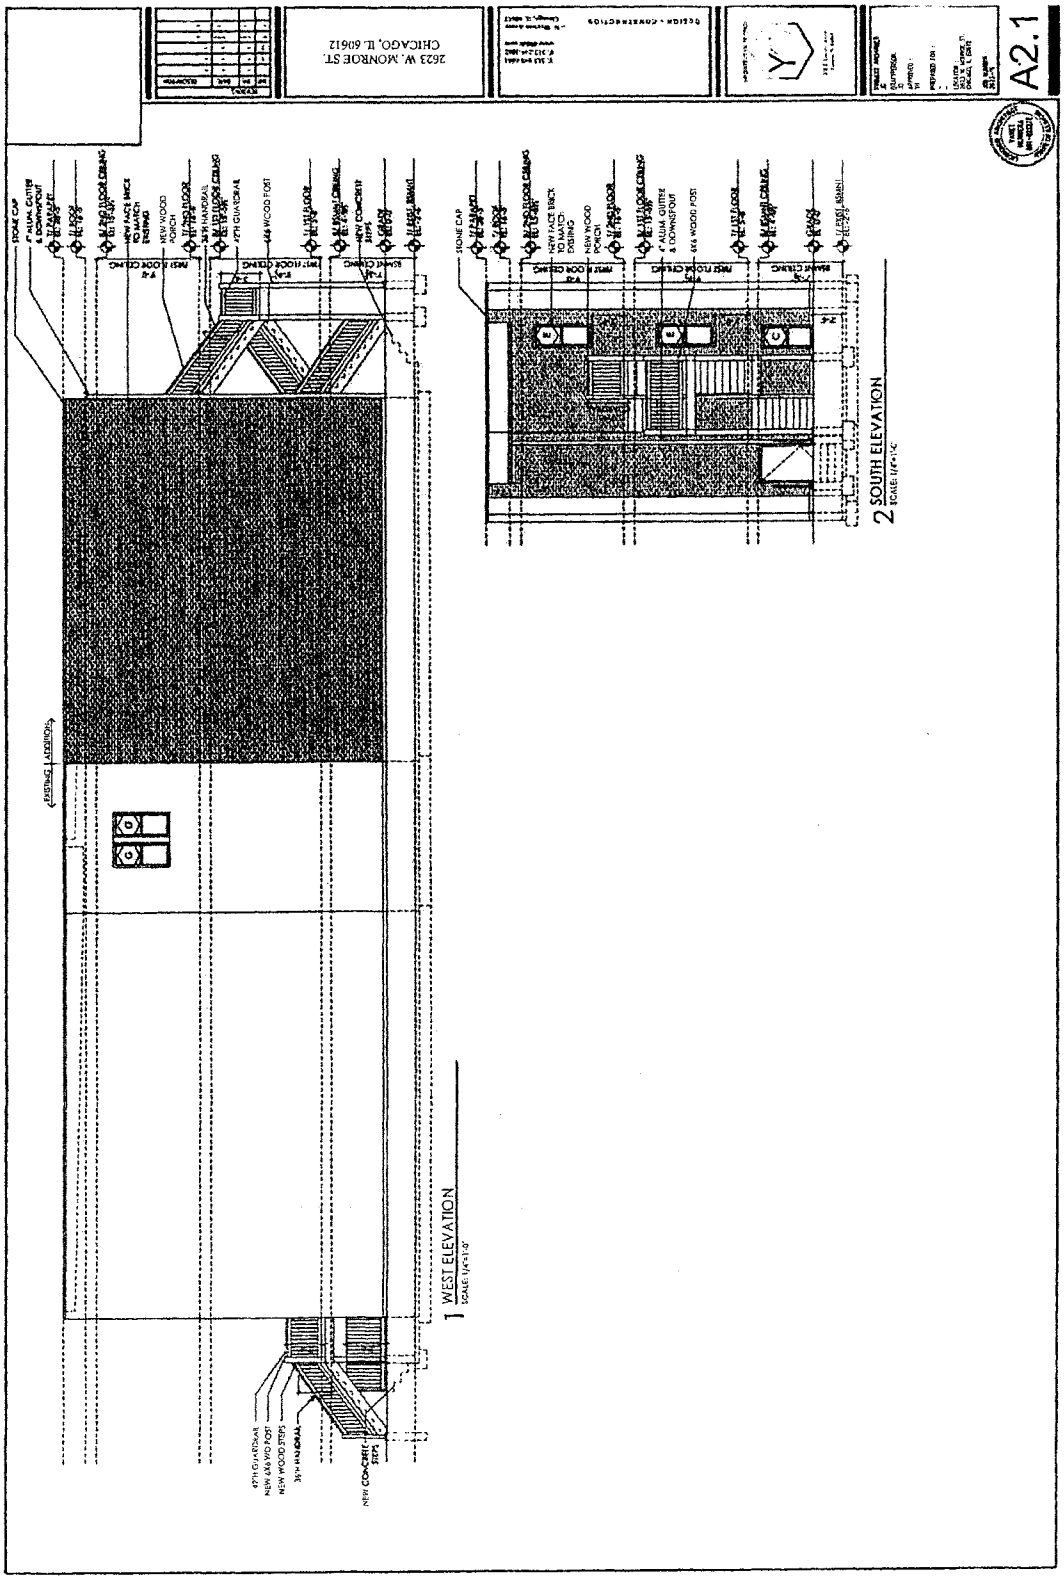
2623 W. MONROE ST.
CHICAGO, IL 60612
A2.1
1 WEST ELEVATION
2 SOUTH ELEVATION
FINAL FOR PUBLICATION

MM SURVEYING CO., INC.

5812 W. HIGGINS AVENUE
CHICAGO, ILLINOIS 60630

PROFESSIONAL DESIGN FIRM No. 184-003233


PHONE:(773)282-5900
FAX: (773)282-9424
mmsurvey1285@sbcglobal.net

PLAT OF SURVEY
OF

NORTH
ASSUMED

LOT 3 IN THE SUBDIVISION OF LOTS 16 TO 21 INCLUSIVE IN THE SUBDIVISION OF THE EAST ½ OF LOT 7 IN BLOCK 1 IN ROCKWELL'S ADDITION TO CHICAGO IN SECTION 13, TOWNSHIP 39 NORTH, RANGE 13 EAST OF THE THIRD PRINCIPAL MERIDIAN, IN COOK COUNTY, ILLINOIS.

TOTAL LAND AREA = 2,516 sq./ft.

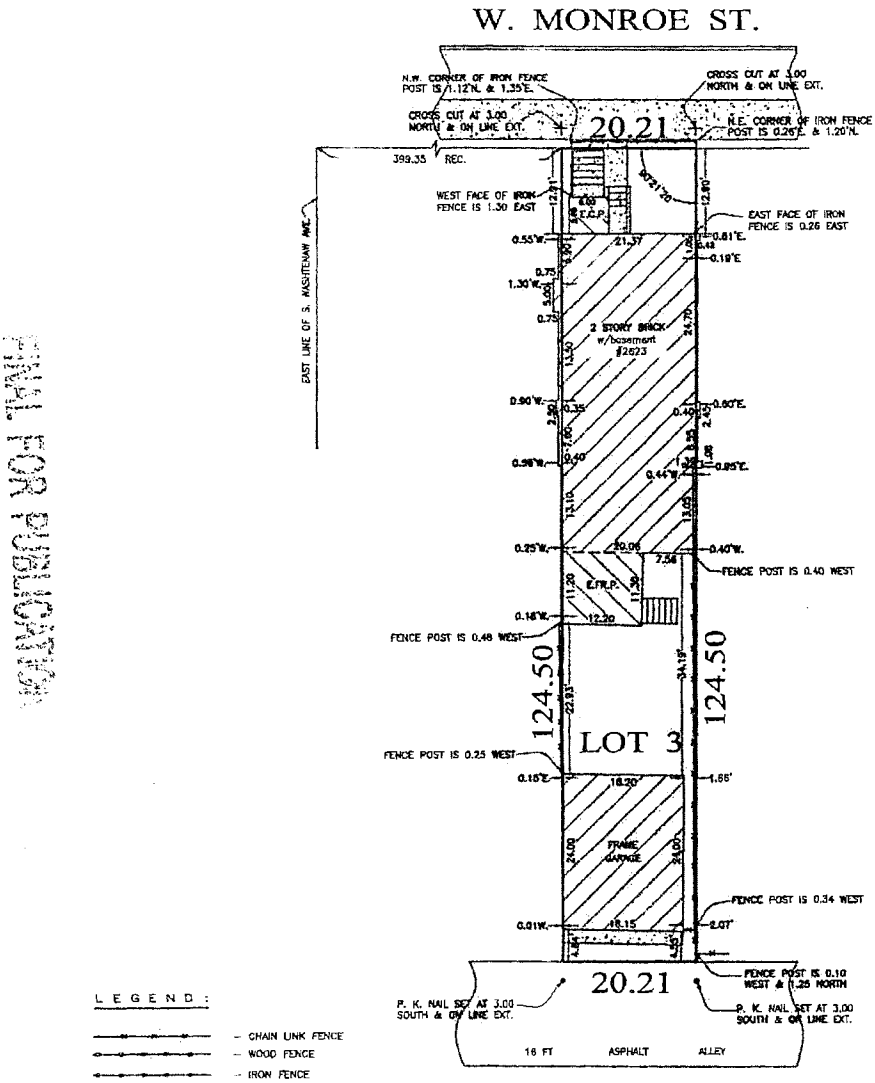

LEGEND:

- CHAIN LINK FENCE
- WOOD FENCE
- IRON FENCE
- CONCRETE PAVEMENT

E.FR.P.	– ENCLOSED FRAME PORCH
O.FR.P.	– OPEN FRAME PORCH
O.BR.P.	– OPEN BRICK PORCH
O.C.P.	– OPEN CONC. PORCH
E.C.	– EDGE OF CONCRETE
E.BR.	– EDGE OF BRICK

ORDER NO. 86941
SCALE: 1 INCH= 16 FEET
FIELDWORK COMPLETION DATE: JUNE 21, 2016
ORDERED BY: BART GOLDBERG
RE: #86866

THIS PROFESSIONAL SERVICE CONFORMS TO THE CURRENT ILLINOIS MINIMUM STANDARDS FOR A BOUNDARY SURVEY.
FOR BUILDING LINES, EASEMENTS AND OTHER RESTRICTIONS NOT SHOWN HEREON, REFER TO YOUR DEED, TITLE POLICY AND LOCAL ZONING ORDINANCE, ETC.
LEGAL DESCRIPTION NOTED ON THIS PLAT WAS PROVIDED BY THE CLIENT AND MUST BE COMPARED WITH DEED AND/OR TITLE POLICY.
ALL DIMENSIONS ARE SHOWN IN FEET AND DECIMAL PARTS THEREOF.
NO CORNERS WERE MONUMENTED PER CUSTOMER REQUEST.

State of Illinois
ss
County of Cook

We, M M Surveying Co., Inc., do hereby certify that we have surveyed the above described property and that the plat hereon drawn is a correct representation of said survey.

Signature: [signature]
Date: JUNE 27, 2016

REG. ILL. Land Surveyor No. 35-3758
LIC. EXP. NOVEMBER 30, 2018

ISSUANCE OF PERMITS, FREE OF CHARGE, FOR LANDMARK PROPERTIES AT VARIOUS LOCATIONS.

The Committee on Zoning, Landmarks and Building Standards submitted the following report:

CHICAGO, December 13, 2017.

To the President and Members of the City Council:

Presenting a report for your Committee on Zoning, Landmarks and Building Standards which held a meeting on December 11, 2017, the following items were passed by a majority of the members present:

Page 1 contains one text amendment regarding hair and nail salons, which will be held in committee.

Pages 1 through 10 contain various map amendments regarding land use.

Page 10 also contains four large business signs and three historical landmark fee waivers.

I hereby move for passage of the proposed orders transmitted herewith.

Respectfully submitted,

(Signed) DANIEL S. SOLIS,
Chairman.

On motion of Alderman Solis, the said proposed orders transmitted with the foregoing committee report were *Passed* by yeas and nays as follows:

Yeas -- Aldermen Moreno, Hopkins, Dowell, King, Hairston, Mitchell, Harris, Beale, Sadlowski Garza, Thompson, Cárdenas, Quinn, Burke, Lopez, Foulkes, D. Moore, Curtis, O'Shea, Cochran, Brookins, Muñoz, Zalewski, Scott, Solis, Maldonado, Burnett, Ervin, Taliaferro, Reboyras, Santiago, Mell, Austin, Ramirez-Rosa, Villegas, Mitts, Sposato, Laurino, O'Connor, Napolitano, Reilly, Smith, Tunney, Arena, Cappleman, Pawar, Osterman, J. Moore, Silverstein -- 48.

Nays -- None.

Alderman Beale moved to reconsider the foregoing vote. The motion was lost.

The following are said orders as passed (the italic heading in each case not being a part of the order):

1708 N. Sedgwick St.

[Or2017-619]

WHEREAS, Section 2-120-815 of the Municipal Code provides that the Chicago City Council may, by passage of an appropriate order, waive any fees charged by the City for any permit for which approval of the Commission on Chicago Landmarks (the "Commission") is required, in accordance with Chapter 2-120 of the Municipal Code; and

WHEREAS, The permits identified below require Commission approval, in accordance with Section 2-120-740 of the Municipal Code; now, therefore,

Be It Ordered by the City Council of the City of Chicago:

SECTION 1. The foregoing recitals are hereby adopted as the findings of the City Council.

SECTION 2. The Commissioner of the Department of Buildings, the Commissioners of the Departments of Environment and Fire, the Director of the Department of Revenue and the Zoning Administrator are hereby directed to issue those permits for which approval of the Commission on Chicago Landmarks is required pursuant to Chapter 2-120 of the Municipal Code, free of charge, notwithstanding any other ordinances of the City Council to the contrary, for the property at:

Address:	1708 North Sedgwick Street ("Property")
District/Building:	Old Town Triangle District

for work generally described as:

interior rehabilitation of a residential building, and the addition of two dormers on the third floor

Owner:	Sharon Frederick and Richard Snee
Owner's Address:	1708 North Sedgwick Street
City, State, Zip:	Chicago, Illinois 60614

SECTION 3. The fee waiver authorized by this order shall be effective from October 24, 2017 through October 24, 2018, and shall not apply to additional developer service fees, stop-work order fees or any fines.

SECTION 4. That the permit purchaser for the Property shall be entitled to a refund of City fees for which it has paid and which are exempt pursuant to Section 1 hereof.

SECTION 5. This order shall be in force and effect upon its passage.

2112 N. Sedgwick St.

[Or2017-620]

WHEREAS, Section 2-120-815 of the Municipal Code provides that the Chicago City Council may, by passage of an appropriate order, waive any fees charged by the City for any permit for which approval of the Commission on Chicago Landmarks (the "Commission") is required, in accordance with Chapter 2-120 of the Municipal Code; and

WHEREAS, The permits identified below require Commission approval, in accordance with Section 2-120-740 of the Municipal Code; now, therefore,

Be It Ordered by the City Council of the City of Chicago:

SECTION 1. The foregoing recitals are hereby adopted as the findings of the City Council.

SECTION 2. The Commissioner of the Department of Buildings, the Commissioners of the Departments of Environment and Fire, the Director of the Department of Revenue and the Zoning Administrator are hereby directed to issue those permits for which approval of the Commission on Chicago Landmarks is required pursuant to Chapter 2-120 of the Municipal Code, free of charge, notwithstanding any other ordinances of the City Council to the contrary, for the property at:

Address:	2112 North Sedgwick Street ("Property")
District/Building:	Mid-North District

for work generally described as:

interior and exterior rehabilitation of an historic residential building

Owner:	Morgan and Anne Carroll
Owner's Address:	1838 North Hudson Avenue
City, State, Zip:	Chicago, Illinois 60614

SECTION 3. The fee waiver authorized by this order shall be effective from October 24, 2017 through October 24, 2019, and shall not apply to additional developer service fees, stop-work order fees or any fines.

SECTION 4. That the permit purchaser for the Property shall be entitled to a refund of City fees for which it has paid and which are exempt pursuant to Section 1 hereof.

SECTION 5. This order shall be in force and effect upon its passage.

6401 S. Woodlawn Ave.

[Or2017-624]

WHEREAS, Section 2-120-815 of the Municipal Code provides that the Chicago City Council may, by passage of an appropriate order, waive any fees charged by the City for any permit for which approval of the Commission on Chicago Landmarks (the "Commission") is required, in accordance with Chapter 2-120 of the Municipal Code; and

WHEREAS, The permits identified below require Commission approval, in accordance with Section 2-120-740 of the Municipal Code; now, therefore,

Be It Ordered by the City Council of the City of Chicago:

SECTION 1. The foregoing recitals are hereby adopted as the findings of the City Council.

SECTION 2. The Commissioner of the Department of Buildings, the Commissioners of the Departments of Environment and Fire, the Director of the Department of Revenue and the Zoning Administrator are hereby directed to issue those permits for which approval of the Commission on Chicago Landmarks is required pursuant to Chapter 2-120 of the Municipal Code, free of charge, notwithstanding any other ordinances of the City Council to the contrary, for the property at:

Address:	6401 South Woodlawn Avenue ("Property")
District/Building:	St. Gelasius Church Building

for work generally described as:

the complete restoration of an historic church building which has been damaged by fire

Owner:	Shrine of Christ the King LLC
Owner's Address:	6415 South Woodlawn Avenue
City, State, Zip:	Chicago, Illinois 60637

SECTION 3. The fee waiver authorized by this order shall be effective from August 1, 2016 through August 1, 2021, and shall not apply to additional developer service fees, stop-work order fees or any fines.

SECTION 4. That the permit purchaser for the Property shall be entitled to a refund of City fees for which it has paid and which are exempt pursuant to Section 1 hereof.

SECTION 5. This order shall be in force and effect upon its passage.

ISSUANCE OF PERMITS FOR SIGN/SIGNBOARDS.

The Committee on Zoning, Landmarks and Building Standards submitted the following report:

CHICAGO, December 13, 2017.

To the President and Members of the City Council:

Presenting a report for your Committee on Zoning, Landmarks and Building Standards which held a meeting on December 11, 2017, the following items were passed by a majority of the members present:

Page 1 contains one text amendment regarding hair and nail salons, which will be held in committee.

Pages 1 through 10 contain various map amendments regarding land use.

Page 10 also contains four large business signs and three historical landmark fee waivers.

I hereby move for passage of the proposed orders transmitted herewith.

Respectfully submitted,

(Signed) DANIEL S. SOLIS,
Chairman.

On motion of Alderman Solis, the said proposed orders transmitted with the foregoing committee report were *Passed* by yeas and nays as follows:

Yeas -- Aldermen Moreno, Hopkins, Dowell, King, Hairston, Mitchell, Harris, Beale, Sadlowski Garza, Thompson, Cárdenas, Quinn, Burke, Lopez, Foulkes, D. Moore, Curtis, O'Shea, Cochran, Brookins, Muñoz, Zalewski, Scott, Solis, Maldonado, Burnett, Ervin, Taliaferro, Reboyras, Santiago, Mell, Austin, Ramirez-Rosa, Villegas, Mitts, Sposato, Laurino, O'Connor, Napolitano, Reilly, Smith, Tunney, Arena, Cappleman, Pawar, Osterman, J. Moore, Silverstein -- 48.

Nays -- None.

Alderman Beale moved to reconsider the foregoing vote. The motion was lost.

The following are said orders as passed (the italic heading in each case not being a part of the order):

2101 S. Canal St.

[Or2017-572]

Ordered, That the City Council hereby approves the following sign application submitted by:

Applicant*: Allied Metal Company
(* The Applicant is the owner of the real property or the business tenant of the real property. Do not list the sign contractor, sign erector, sign company or advertising entity in the above space.)

This order approves the following sign in accordance with Municipal Code of Chicago Section 13-20-680:

Address of Sign: 2101 South Canal Street, Chicago, Illinois 60616

Zoning District: PMD11

DOB Sign Permit Application Number: 100720981

Sign Details:

1. On-premises: _____ Or Off-premises: __X__
2. Static sign: __X__ Or Dynamic-image display sign: _____
3. Number of sign faces: __1__
4. Projecting over the public way (Yes or No): No

   If yes, Public Way Use Number: _____
5. Dimensions: length, 48 feet, 0 inches; height, 14 feet, 0 inches

   Total square feet in area: 672 feet, 0 inches
6. Height above grade: 24 feet, 0 inches
7. Elevation (side of building or lot where the sign will be erected): near north property line
8. Name of Sign Contractor/Erector: View Chicago LLC

To be legal, such sign shall comply with all provisions of Title 17 of the Chicago Municipal Code ("Zoning Ordinance") and all other provisions of the Municipal Code governing the permitting, construction and maintenance and removal of signs and sign structures. Failure of the applicant and the applicant's successors to comply shall be grounds for invalidation or revocation of the sign permit.

1816 N. Clark St.

[Or2017-617]

Ordered, That the City Council hereby approves the following sign application submitted by:

Applicant*: Hotel Lincoln

(* The Applicant is the owner of the real property or the business tenant of the real property. Do not list the sign contractor, sign erector, sign company or advertising entity in the above space.)

This order approves the following sign in accordance with Municipal Code of Chicago Section 13-20-680:

Address of Sign: 1816 North Clark Street, Chicago, Illinois 60614

Zoning District: B3-5

DOB Sign Permit Application Number: 100535209

Sign Details:

1. On-premises: __X__ Or Off-premises: _____
2. Static sign: __X__ Or Dynamic-image display sign: _____
3. Number of sign faces: __1__
4. Projecting over the public way (Yes or No): No

   If yes, Public Way Use Number: _____
5. Dimensions: length, 45 feet, _____ inches; height, 37 feet, _____ inches

   Total square feet in area: 1,665 feet, _____ inches
6. Height above grade: 100 feet, _____ inches
7. Elevation (side of building or lot where the sign will be erected): south
8. Name of Sign Contractor/Erector: Right Way Signs

To be legal, such sign shall comply with all provisions of Title 17 of the Chicago Municipal Code ("Zoning Ordinance") and all other provisions of the Municipal Code governing the permitting, construction and maintenance and removal of signs and sign structures. Failure of the applicant and the applicant's successors to comply shall be grounds for invalidation or revocation of the sign permit.

4901 W. Irving Park Rd.

[Or2017-669]

Ordered, That the City Council hereby approves the following sign application submitted by:

Applicant*: Charles Cui, in care of Irving Park Property Holdings, Inc.
(* The Applicant is the owner of the real property or the business tenant of the real property. Do not list the sign contractor, sign erector, sign company or advertising entity in the above space.)

This order approves the following sign in accordance with Municipal Code of Chicago Section 13-20-680:

Address of Sign: 4901 West Irving Park Road, Chicago, Illinois 60641

Zoning District: C1-1

DOB Sign Permit Application Number: 100735120

Sign Details:

1. On-premises: __X__ Or Off-premises: _____
2. Static sign: __X__ Or Dynamic-image display sign: _____
3. Number of sign faces: __1__
4. Projecting over the public way (Yes or No): No

   If yes, Public Way Use Number: non applicable
5. Dimensions: length, 20 feet, 0 inches; height, 10 feet, 0 inches

   Total square feet in area: 200 feet, 0 inches
6. Height above grade: 14 feet, 0 inches
7. Elevation (side of building or lot where the sign will be erected): northeast
8. Name of Sign Contractor/Erector: Real Neon, Inc.

To be legal, such sign shall comply with all provisions of Title 17 of the Chicago Municipal Code ("Zoning Ordinance") and all other provisions of the Municipal Code governing the permitting, construction and maintenance and removal of signs and sign structures. Failure of the applicant and the applicant's successors to comply shall be grounds for invalidation or revocation of the sign permit.

3200 S. Western Ave.

[Or2017-668]

Ordered, That the City Council hereby approves the following sign application submitted by:

Applicant*: Enterprise Oil Company
(* The Applicant is the owner of the real property or the business tenant of the real property. Do not list the sign contractor, sign erector, sign company or advertising entity in the above space.)

This order approves the following sign in accordance with Municipal Code of Chicago Section 13-20-680:

Address of Sign: 3200 South Western Avenue, Chicago, Illinois 60608

Zoning District: M3

DOB Sign Permit Application Number: 100737220

Sign Details:

1. On-premises: Yes Or Off-premises: No
2. Static sign: Yes Or Dynamic-image display sign: No
3. Number of sign faces: 1
4. Projecting over the public way (Yes or No): No

   If yes, Public Way Use Number: non applicable
5. Dimensions: length, 18 feet, 0 inches; height, 6 feet, 0 inches

   Total square feet in area: 108 feet, 0 inches
6. Height above grade: 26 feet, 0 inches
7. Elevation (side of building or lot where the sign will be erected): front (east) elevation
8. Name of Sign Contractor/Erector: Neon Prism Electric Sign Company, Inc.

To be legal, such sign shall comply with all provisions of Title 17 of the Chicago Municipal Code ("Zoning Ordinance") and all other provisions of the Municipal Code governing the permitting, construction and maintenance and removal of signs and sign structures. Failure of the applicant and the applicant's successors to comply shall be grounds for invalidation or revocation of the sign permit.

JOINT COMMITTEE.

COMMITTEE ON FINANCE

AND

COMMITTEE ON AVIATION.

AMENDMENT OF CHAPTER 2-20 OF MUNICIPAL CODE BY ADDING NEW SECTION 2-20-045 ENTITLED "WARRANTIES UNDER MIDWAY AND O'HARE RESIDENTIAL SOUND INSULATION PROGRAM".

[O2017-7146]

A Joint Committee, comprised of the members of the Committee on Finance and the members of the Committee on Aviation, submitted the following report:

CHICAGO, December 13, 2017.

To the President and Members of the City Council:

Your Joint Committee on Finance and Committee on Aviation, having had under consideration an ordinance authorizing the amendment of Chapter 2-20 of the Municipal Code of Chicago by adding new Section 2-20-045 regarding warranties under the Midway and O'Hare Residential Sound Insulation Program, having had the same under advisement, begs leave to report and recommend that Your Honorable Body *Pass* the proposed ordinance transmitted herewith.

This recommendation was concurred in by a viva voce vote of the members of the committee, with no dissenting vote.

Respectfully submitted,

(Signed) EDWARD M. BURKE,
Committee on Finance,
Chairman.

(Signed) MICHEAL R. ZALEWSKI,
Committee on Aviation,
Chairman.

On motion of Alderman Burke, the said proposed ordinance transmitted with the foregoing committee report was *Passed* by yeas and nays as follows:

Yeas -- Aldermen Moreno, Hopkins, Dowell, King, Hairston, Mitchell, Harris, Beale, Sadlowski Garza, Thompson, Cárdenas, Quinn, Burke, Lopez, Foulkes, D. Moore, Curtis, O'Shea, Cochran, Brookins, Muñoz, Zalewski, Scott, Solis, Maldonado, Burnett, Ervin, Taliaferro, Reboyras, Santiago, Mell, Austin, Ramirez-Rosa, Villegas, Mitts, Sposato, Laurino, O'Connor, Napolitano, Reilly, Smith, Tunney, Arena, Cappleman, Pawar, Osterman, J. Moore, Silverstein -- 48.

Nays -- None.

Alderman Beale moved to reconsider the foregoing vote. The motion was lost.

The following is said ordinance as passed:

WHEREAS, The City of Chicago is a home rule unit of government pursuant to the 1970 Illinois Constitution, Article VII, Section 6(a); and

WHEREAS, Pursuant to its home rule power, the City of Chicago may exercise any power and perform any function relating to its government and affairs including the power to regulate for the protection of the public health, safety, morals, and welfare; and

WHEREAS, The City of Chicago is home to Chicago O'Hare International Airport and Chicago Midway International Airport, two of the busiest airports in the country; and

WHEREAS, Although these Airports are international in reach, they are part of our neighborhood fabric; and

WHEREAS, The City is committed to ensuring that the communities surrounding our airports deem them good neighbors; and

WHEREAS, To that end, the Department of Aviation has administered the School Sound Insulation Program (SSIP) and the Residential Sound Insulation Program (RSIP), which sound-insulates schools and homes surrounding the airports; and

WHEREAS, Since 1982, 123 schools have been sound-insulated under the O'Hare School Sound Insulation Program (O'Hare SSIP); and

WHEREAS, Since 1991, 41 schools have been sound-insulated under the Midway School Sound Insulation Program (Midway SSIP); and

WHEREAS, To date, 10,173 homes near Midway have been insulated through their RSIP, and 10,924 homes near O'Hare have also been sound-insulated through theirs; and

WHEREAS, The owners of these homes were given warranties for their windows and doors when they were installed by the contractors under the RSIP; and

WHEREAS, The warranties for each product varies in length, with the warranties being effective for the following periods: ten (10) years from the date of final completion on the installation for the vinyl windows; ten (10) years for storm doors; two (2) years for wood prime doors; and for the vinyl patio doors, they were three (3) years for the frames and ten (10) years for the glass; and

WHEREAS, The contract further provided that any material replaced and the labor associated with that replacement within 10 years from the date of final completion will be replaced at no charge; and

WHEREAS, If the homeowner had issues with the windows and doors installed through RSIP, they would have to deal with four different contractors to have their issues remedied; and

WHEREAS, Over the past few years, residents have expressed concerns regarding odors emanating from windows installed as part of the RSIP program; and

WHEREAS, Many of the residents with the windows with odor issues had them installed over 10 years ago and the warranty no longer will cover any necessary repairs or replacements for these windows; and

WHEREAS, Despite having knowledge that this problem existed since 2015, the Department of Aviation has only recently begun in-home and lab testing of the windows that have shown to have gas issues, and at the October 3rd Joint Committee on Aviation and Committee on Finance public hearing, Department officials informed the residents of the Midway area that the final results from these tests will not be received until the end of this year; and

WHEREAS, Due to the lack of urgency on the Department of Aviation to promptly respond to the window odors issue complaints and the length of time it will take for the Department of Aviation's contractor to finalize their results of the window testing, many

other homeowners may have their warranties expire for the windows and doors installed pursuant to the RSIP; and

WHEREAS, The public health and safety of its citizens is one of the primary functions of City government and this City Council is determined to protect the health and rights of its residents; now, therefore,

Be It Ordained by the City Council of the City of Chicago:

SECTION 1. The above recitals are expressly incorporated herein and made part hereof as though fully set forth herein.

SECTION 2. Chapter 2-20 of the Municipal Code of Chicago is hereby amended by inserting a new Section 2-20-045 underscored as follows:

2-20-045 Warranties Under Midway And O'Hare Residential Sound Insulation Program.

The Commissioner of the Department of Aviation or his or her designees are hereby authorized to extend the warranty period of windows, storm doors, vinyl patio doors, wood prime doors and any other product installed pursuant to the Midway and O'Hare Residential Sound Insulation Program for a period of ten (10) years for each product. If the companies that installed the original windows and doors pursuant to the Residential Sound Insulation Program cease to exist due to bankruptcy or closing, the City shall honor the warranties and shall remedy any and all product and installation defects.

SECTION 3. This ordinance shall be in full force and effect upon its passage and approval.

AMENDMENT OF CHAPTER 2-20 OF MUNICIPAL CODE BY ADDING NEW SECTION 2-20-050 CONCERNING SCREENING AND TESTING OF WINDOWS AND DOORS INSTALLED UNDER MIDWAY AND O'HARE RESIDENTIAL SOUND INSULATION PROGRAM.

[O2017-7816]

A Joint Committee, comprised of the members of the Committee on Finance and the members of the Committee on Aviation, submitted the following report:

CHICAGO, December 13, 2017.

To the President and Members of the City Council:

Your Joint Committee on Finance and Committee on Aviation, having had under consideration an ordinance authorizing the amendment of Chapter 2-20 of the Municipal Code of Chicago by adding new Section 2-20-050 concerning screening and testing of windows and doors installed under the Midway and O'Hare Residential Sound Insulation Program, having had the same under advisement, begs leave to report and recommend that Your Honorable Body *Pass* the proposed ordinance transmitted herewith.

This recommendation was concurred in by a viva voce vote of the members of the committee, with no dissenting vote.

Respectfully submitted,

(Signed) EDWARD M. BURKE,
Committee on Finance,
Chairman.

(Signed) MICHEAL R. ZALEWSKI,
Committee on Aviation,
Chairman.

On motion of Alderman Burke, the said proposed ordinance transmitted with the foregoing committee report was *Passed* by yeas and nays as follows:

Yeas -- Aldermen Moreno, Hopkins, Dowell, King, Hairston, Mitchell, Harris, Beale, Sadlowski Garza, Thompson, Cárdenas, Quinn, Burke, Lopez, Foulkes, D. Moore, Curtis, O'Shea, Cochran, Brookins, Muñoz, Zalewski, Scott, Solis, Maldonado, Burnett, Ervin, Taliaferro, Reboyras, Santiago, Mell, Austin, Ramirez-Rosa, Villegas, Mitts, Sposato, Laurino, O'Connor, Napolitano, Reilly, Smith, Tunney, Arena, Cappleman, Pawar, Osterman, J. Moore, Silverstein -- 48.

Nays -- None.

Alderman Beale moved to reconsider the foregoing vote. The motion was lost.

The following is said ordinance as passed:

WHEREAS, The City of Chicago is a home rule unit of government pursuant to the 1970 Illinois Constitution, Article VII, Section 6(a); and

WHEREAS, Pursuant to its home rule power, the City of Chicago may exercise any power and perform any function relating to its government and affairs including the power to regulate for the protection of the public health, safety, morals, and welfare; and

WHEREAS, The City of Chicago is home to Chicago O'Hare International Airport and Chicago Midway International Airport, two of the busiest airports in the country; and

WHEREAS, Although these Airports are international in reach, they are part of our neighborhood fabric; and

WHEREAS, The City is committed to ensuring that the communities surrounding our airports deem them good neighbors; and

WHEREAS, To that end, the Department of Aviation has administered the School Sound Insulation Program (SSIP) and the Residential Sound Insulation Program (RSIP), which sound-insulates schools and homes surrounding the airports; and

WHEREAS, Since 1982, 123 schools have been sound-insulated under the O'Hare School Sound Insulation Program (O'Hare SSIP); and

WHEREAS, Since 1991, 41 schools have been sound-insulated under the Midway School Sound Insulation Program (Midway SSIP); and

WHEREAS, To date, 10,173 homes near Midway have been insulated through their RSIP, and 10,924 homes near O'Hare have also been sound-insulated through theirs; and

WHEREAS, Over the past few years, residents have expressed concerns regarding odors emanating from windows and doors installed as part of the RSIP program; and

WHEREAS, Many of the residents with the windows and doors with odor issues had them installed over 10 years ago and the warranty no longer will cover any necessary repairs or replacements for these windows; and

WHEREAS, Despite having knowledge that this problem existed since 2015, the Department of Aviation has only recently begun in-home and lab testing of the windows

that have shown to have gas issues, and at the October 3rd Joint Committee on Aviation and Committee on Finance public hearing, Department officials informed the residents of the Midway area that the final results from these tests will not be received until the end of this year; and

WHEREAS, Due to the lack of urgency on the Department of Aviation's behalf to promptly respond to the window odor complaints and due to the length of time it will take for the Department of Aviation's contractor to finalize their results of the window testing, many other homeowners may have their warranties expire for the windows and doors installed pursuant to the RSIP; and

WHEREAS, The public health and safety of its citizens is one of the primary functions of City government and this City Council is determined to protect the health and rights of its residents; now, therefore,

Be It Ordained by the City Council of the City of Chicago:

SECTION 1. The above recitals are expressly incorporated herein and made part hereof as though fully set forth herein.

SECTION 2. Chapter 2-20 of the Municipal Code of Chicago is hereby amended by inserting a new Section 2-20-050 underscored as follows:

2-20-050 Screening And Testing Of Windows And Doors Installed Under The Midway And O'Hare Residential Sound Insulation Program.

The Commissioner of the Department of Aviation or his or her designees are hereby authorized to conduct the screening of all windows, storm doors, vinyl patio doors, wood prime doors and any other product installed pursuant to the Midway and O'Hare Residential Sound Insulation Program that have been reported to the Department as emitting odors.

The Commissioner of the Department of Aviation or his or her designees are hereby mandated to immediately perform in-house testing on a minimum of 10 percent of the confirmed cases of houses with odors issues after the initial screening. The homeowners shall be provided with copies of the final testing report by the City once the report has been completed.

SECTION 3. This ordinance shall be in full force and effect upon its passage and approval.

AGREED CALENDAR.

Alderman Burke moved to *Suspend the Rules Temporarily* for the purpose of including in the Agreed Calendar a series of resolutions presented by the Honorable Rahm Emanuel, Mayor, and Aldermen Dowell, Burke, Foulkes and J. Moore. The motion *Prevailed.*

Thereupon, on motion of Alderman Burke, the proposed resolutions presented through the Agreed Calendar were *Adopted* by yeas and nays as follows:

Yeas -- Aldermen Moreno, Hopkins, Dowell, King, Hairston, Mitchell, Harris, Beale, Sadlowski Garza, Thompson, Cárdenas, Quinn, Burke, Lopez, Foulkes, D. Moore, Curtis, O'Shea, Cochran, Brookins, Muñoz, Zalewski, Scott, Solis, Maldonado, Burnett, Ervin, Taliaferro, Reboyras, Santiago, Mell, Austin, Ramirez-Rosa, Villegas, Mitts, Sposato, Laurino, O'Connor, Napolitano, Reilly, Smith, Tunney, Arena, Cappleman, Pawar, Osterman, J. Moore, Silverstein -- 48.

Nays -- None.

Alderman Harris moved to reconsider the foregoing vote. The motion was lost.

Sponsored by the elected officials named below, respectively, said Agreed Calendar resolutions, as adopted, read as follows (the italic heading in each case not being a part of the resolution):

Presented By

THE HONORABLE RAHM EMANUEL, MAYOR AND ALDERMAN HAIRSTON (5th Ward):

TRIBUTE TO LATE MAE M. HODGE.

[R2017-1100]

WHEREAS, This body wishes to extend its deeply felt sympathies and condolences to the family and friends of Mae Bridgeforth Melendez Hodge, who passed away at the age of 99 on November 25, 2017; and

WHEREAS, Mae Hodge was born in Athens, Alabama on October 4, 1918 to parents Lallie Bedingfield Bridgeforth and William S. Bridgeforth; and

WHEREAS, Mae Hodge grew up in Alabama and attended Alabama State University for one year before moving to Chicago in 1936; and

WHEREAS, In 1942, Mae Hodge married Doctor Stanis S. Melendez, a union which produced two children: Carmen and William; and

WHEREAS, While raising her children, Mae Hodge continued her education and received her B.A. in primary education from Chicago Teacher's College (now Chicago State University). She went on to earn a master's degree from LaVerne University; and

WHEREAS, Mae Hodge was married a second time, to attorney Woodrow W. Hodge, and they had a child together, Donna Renee; and

WHEREAS, A longtime resident of Hyde Park, Mae Hodge taught primary education in Chinatown, Woodlawn, Englewood and Hyde Park; and

WHEREAS, Mae Hodge was active in politics throughout her life. She worked tirelessly to help attorney Claude Holman be elected 4th Ward alderman. She was also very proud of her work helping Harold Washington become Chicago's first elected black mayor; and

WHEREAS, Mae Hodge participated in civic activities her entire life. She earned "The Most Distinguished Woman Award," bestowed on her by the NAACP for raising the most money for that pioneering organization in 1969; and

WHEREAS, Her other community and philanthropic causes included the Harriet Harris YMCA and the South Side Community Art Center, for which she served as president. She was honored that the Center, located at 3831 South Michigan Avenue, was dedicated on May 7, 1941 by then-First Lady Eleanor Roosevelt. She also was a member of the Illinois Children's Home and Aid Society, a charter member of the Jet Set, and Windy City Links, a member of Alpha Kappa Alpha Sorority and the Crochet Club. Mae Hodge was an opera singer and continued her love of opera by working with the Bravo Chapter of Lyric Opera; and

WHEREAS, Mae Hodge loved her garden and often entertained guests there. Her get togethers included celebrities Sammy Davis, Jr., Ozzie Davis and Ruby Dee. Along with her brother Bill, she enjoyed rehabbing homes throughout the City, owning several in Hyde Park; and

WHEREAS, A worldwide traveler, Mae Hodge visited six continents in her lifetime, enjoying the history, culture, food and music everywhere she went; and

WHEREAS, Mae Hodge was a devoted wife, mother and a role model and mentor to all who knew her. She was eternally positive, had an infectious smile and a twinkle in her eye. A strong believer in faith and prayer, she considered her home church to be St. Edmund's Episcopal Church; now, therefore,

Be It Resolved, That we, the Mayor and members of the City Council of the City of Chicago, assembled this 13th day of December 2017, do hereby honor the life of Mae Bridgeforth Melendez Hodge and we extend our deepest sympathies to her family and friends; and

Be It Further Resolved, That suitable copies of this resolution be presented to the family of Mae Bridgeforth Melendez Hodge as a token of our sympathy and esteem.

Presented By

THE HONORABLE RAHM EMANUEL, MAYOR AND ALDERMAN BURKE (14th Ward):

CONGRATULATIONS EXTENDED TO ALAN J. DEAN ON RETIREMENT FROM CBOE GLOBAL MARKETS, INC. AND PROCLAMATION OF DECEMBER 18, 2017 AS "ALAN J. DEAN DAY" IN CHICAGO.

[R2017-1120]

WHEREAS, Alan J. Dean, Executive Vice President and Chief Financial Officer and Treasurer of Cboe Global Markets, Inc., has announced his intention to retire after 38 years of dedicated service to the company; and

WHEREAS, The Chicago City Council has been informed of his decision by Mayor Rahm Emanuel and Alderman Edward M. Burke; and

WHEREAS, Alan J. Dean is a native Chicagoan who grew up in the St. Thomas More Parish on the South Side; and

WHEREAS, Alan J. Dean graduated from St. Laurence High School in Burbank; and

WHEREAS, Alan J. Dean received his B.S. degree in accounting from Western Illinois University and his MBA from Northwestern University's Kellogg Graduate School of Management; and

WHEREAS, Alan J. Dean, a certified public accountant, served as a staff accountant for the American Osteopathic Association from 1976 to 1979 and joined the Chicago Board Options Exchange in 1979 as a staff accountant; and

WHEREAS, Demonstrating great skill and superior business acumen, Alan J. Dean advanced quickly through the ranks of upper management, becoming an accounting manager, assistant controller to assistant vice president and controller; and

WHEREAS, In 1988, Alan J. Dean was promoted into his current position as executive vice president and chief financial officer of the Chicago Board Options Exchange; and

WHEREAS, In this capacity Alan J. Dean assumed responsibility for all Chicago Board Options Exchange financial activities, investor relations, market data services, human resources facilities and office services; and

WHEREAS, Alan J. Dean played an integral role in Cboe Global Offerings' successful initial public offering (IPO) that contributed to its rise as an S&P 500 large cap company maintained by the Dow Jones S&P Indices; and

WHEREAS, Alan J. Dean helped spearhead Cboe Global Offerings' March 2017 acquisition of Bats Global Markets, a global stock exchange operator based in Lenexa, Kansas, including leadership of related debt financing; and

WHEREAS, In the non-profit world, Alan J. Dean serves on the board of directors of LifeSource, supplying blood products to 94 percent of Chicago area hospitals, and is a member of the Economic Development Commission of Tinley Park, Illinois; and

WHEREAS, In addition, Alan J. Dean serves as a board member of the Institute for Transfusion Medicine specializing in transfusion medicine, providing services with diagnostics, consultative and educational support for patients and physicians; now, therefore,

Be It Resolved, That we, the Mayor and the members of the Chicago City Council, assembled this 13th day of December 2017, congratulate Alan J. Dean on his retirement and do hereby proclaim December 18, 2017 as "Alan J. Dean Day" in Chicago, and we wish him, his wife Jeany, and their children Chris, Kim, Eric and Melissa the very best as he begins the next phase of his life; and

Be It Further Resolved, That a suitable copy of this resolution be presented to Alan J. Dean.

Presented By

THE HONORABLE ANNA M. VALENCIA, CHICAGO CITY CLERK:

CONGRATULATIONS EXTENDED TO YVONNE CAMILLE LANDA ON RETIREMENT FROM OFFICE OF CITY CLERK.

[R2017-1043]

WHEREAS, Mrs. Yvonne Camille Landa will retire from the Office of the City Clerk on November 30, 2017, after more than 30 years of dedicated service to the people of

Chicago. Mrs. Landa has earned a well-deserved reputation for being a caring and dedicated worker, truly setting an example of what it means to be a civil servant; and

WHEREAS, The Chicago City Council has been Informed of this joyous occasion by the Honorable Anna M. Valencia, City Clerk; and

WHEREAS, Yvonne graduated from Tuley High School, currently known as Roberto Clemente High School, which is located in Chicago's West Town community. She later went on to marry the love of her life, Steven Landa, and together the couple settled near Midway Airport where they raised their family and still reside today. Yvonne is the proud mother of Monica and David (Marcella); loving grandmother to Darren, Alexia, Tyrese, Carissa, Elijah and Joshua; and adoring great-grandmother to Triston and Anthony; and

WHEREAS, Mrs. Landa began her career with the City of Chicago on March 15, 1983, working for the police department and on February 1, 1986, she joined the Office of the City Clerk and quickly became the supervising clerk in the Data Services Division. In 2009, Mrs. Landa took on new challenges and responsibilities as a member of the City Clerk's City Council Division where she worked closely with aldermanic and City Council committee staff on maintaining legislative records for inclusion in the City Council Journal index; and

WHEREAS, Yvonne has proudly served under many clerks during her 30 years of service, working in the administrations of Chicago City Clerks: Walter Kozubowski, Ernest Wish, James Laski, Miguel del Valle, Susana A. Mendoza and finally, Anna M. Valencia; and

WHEREAS, Yvonne is a dedicated sports fan, following both the Chicago Bears and Chicago White Sox and is also an avid collector of professional sports memorabilia and porcelain clown figurines. When she is not following her hometown teams, Yvonne and her husband can be found touring the United States on their Harley Davidson motorcycle; and

WHEREAS, Throughout her career Mrs. Landa has been an exemplary employee possessing a wealth of knowledge about the Clerk's Office and she will be deeply missed by everyone in the office; now, therefore,

Be It Resolved, That we, the Mayor and members of the City Council of the City of Chicago, assembled this 13th day of December 2017, do hereby congratulate Mrs. Yvonne Camille Landa on her retirement from public service and do hereby extend our heartfelt thanks and best wishes in all of her future endeavors; and

Be It Further Resolved, That suitable copies of this resolution are presented to Mrs. Yvonne Camille Landa as a sign of our honor, gratitude, and respect.

Presented By

ALDERMAN DOWELL (3rd Ward):

CALL UPON SECRETARY OF DEPARTMENT OF HOMELAND SECURITY TO EXTEND TEMPORARY PROTECTED STATUS FOR HAITIAN NATIONALS LIVING IN UNITED STATES.

[R2017-1175]

WHEREAS, On January 12, 2010, a massive earthquake ravaged Haiti, claiming up to 316,000 lives and displacing more than 1.5 million people; and

WHEREAS, The earthquake injured about 300,000 people and left 3.3 million facing food shortages. With more than 80 percent of rural housing severely affected, hundreds of thousands of newly homeless people were forced to live in scattered tent cities; and

WHEREAS, There are still about 55,000 people living in camps and makeshift camps throughout Haiti, in unsanitary conditions due to displacement caused by the earthquake; and

WHEREAS, Haiti's location makes it especially vulnerable to natural crises, including hurricanes and earthquakes, and a lack of adequate infrastructure amplifies the effects of these disasters; and

WHEREAS, According to the United Nations 2017 Global Humanitarian Overview, 2016's Hurricane Matthew was a tragic demonstration of Haiti's vulnerability to sudden-onset disaster, making humanitarian assistance a necessity for more than 1.4 million Haitians; and

WHEREAS, The Haitian recovery mission has been a particularly difficult one, made harder by a string of devastating natural disasters that have fueled ongoing famine and poverty crises, given rise to a deadly cholera epidemic, and quashed Haiti's continued efforts to rebuild; and

WHEREAS, Temporary Protected Status (TPS) is a temporary immigration status granted by the United States to eligible nationals of TPS designated countries; and

WHEREAS, During the temporary designation period, eligible nationals may remain in the United States and may not be detained by the Department of Homeland Security (DHS) based solely on immigration status, and may obtain employment and travel authorization; and

WHEREAS, The Secretary of DHS has the authority to provide TPS to immigrants present in the United States who are unable to safely return to their home country due to an ongoing armed conflict, an environmental disaster, or other extraordinary and

temporary conditions that prevent safe return. An individual is only eligible for TPS benefits if he or she: (i) establishes continuous physical presence in the United States since the date specified by DHS; (ii) is not subject to one of the criminal, security-related or other bars to TPS; and (iii) applies for TPS benefits in a timely manner; and

WHEREAS, A country's TPS designation takes effect on the date the designation is published and may last between six and 18 months, with the possibility of an extension. Once the Secretary of DHS terminates a TPS designation, TPS beneficiaries revert to the same immigration status they had prior to TPS or to any other status they may have acquired while registered for TPS; and

WHEREAS, The U.S. government added Haiti to the list of TPS designation countries after the 2010 earthquake; and

WHEREAS, According to the Migration Policy Institute, there were 676,000 Haitian immigrants in the United States in 2015; Haitians account for less than two percent of the U.S. foreign-born population; and

WHEREAS, More than 58,000 Haitian immigrants already in the United States prior to the 2010 earthquake have been granted TPS, which provides work authorization and relief from deportation; and

WHEREAS, The future for tens of thousands of Haitian immigrants remains unclear as the TPS designation allowing them to remain in the United States is set to expire on January 22, 2018; and

WHEREAS, On November 20, 2017, Acting Secretary of DHS, Elaine Duke, announced her decision to terminate the TPS designation for Haiti with a delayed effective date of 18 months before the designation terminates on July 22, 2019, affecting nearly 60,000 Haitians with legal residency in the United States; and

WHEREAS, This decision will force many families to return to Haiti, the poorest country in the Western Hemisphere, which still faces a cholera epidemic and widespread humanitarian crises; and

WHEREAS, Extending TPS to Haitians living in the United States would demonstrate compassion to U.S. residents whose home country has been devastated by environmental disaster and demonstrate the United States' support for Haiti; now, therefore,

Be It Resolved, That we, the members of the City Council of the City of Chicago, call upon the Secretary of the Department of Homeland Security extend Haiti's Temporary Protected Status to provide temporary immigration relief to Haitian nationals in the wake of a devastating earthquake and many natural disasters; and

Be It Further Resolved, That copies of this resolution be delivered to the Illinois General Assembly, each member of the U.S. Congressional delegation from Illinois, the Department of Homeland Security, and President Trump.

Presented By

ALDERMAN HARRIS (8th Ward):

TRIBUTE TO LATE WILLIE PAYTON WILLIAMS.

[R2017-1085]

WHEREAS, Almighty God, in His infinite wisdom and judgment has called to his heavenly home, Mr. Willie Payton Williams, a beloved citizen, faithful man of God and 8th Ward resident; and

WHEREAS, This august body has been informed of Mr. Willie Payton Williams' transition by the Honorable Michelle A. Harris, Alderman of the 8th Ward; and

WHEREAS, Willie Payton Williams was born in Itta Bena, Mississippi on September 16, 1942, to his loving parents, Herbert and Bertha Mae Williams. The Williams' family home was blessed with an abundance of joy, love and laughter that was shared daily throughout Willie Payton Williams' life. His many friends and family members affectionately knew him as "Buddy". He accepted Christ as his personal Savior at the early age and gave thanks and glory to our heavenly Father; and

WHEREAS, In 1964, Buddy and Gladys were united in marriage and were blessed with the birth of their three loving daughters: Sharon, Tonnette and Angela. Willie Payton Williams was a highly capable and dedicated employee of the United Parcel Service for several years before he became the proud owner of "Buddies Liquors". He remained in business for over 40 years. Buddy was an active member of the Inner City Liquor Association and served on the Central City Scholarship Foundation. He was a board member for ETA and a member of The Chicago Assembly; and

WHEREAS, Willie Payton Williams was a warm and compassionate man, who gave selflessly of his time and energy to family members, friends, church members and neighbors alike. He will be sorely missed, but the memory of his character, intelligence and joyful enthusiasm for life will live on in those who knew and loved him; and

WHEREAS, Willie Payton Williams was a vital and active individual who touched the hearts of the young and the old. Mourning the loss of Mr. Willie Payton Williams and cherishing his memory are his loving wife of 53 years, Gladys Williams; his children, Sharon Cooper (Edward), Tonnette Williams and Angela Williams; four grandchildren, Jada, Austin, Lauren and Payton; five sisters, Maude Esther Wright, Myrtle Gallison, Alice Mae Williams, Rosie Lee Hendrix and Annie L. Briwder; two brothers. Reverend Jessie Payne (Martha) and Frank Payne (Odessa); a great-niece, Thandi; close friend, Deborah Pugh; and a host of other relatives and many special and dear friends. Buddy was preceded in death by his parents, Herbert and Bertha Mae Payne Williams, granddaughter, Taylor Alexis Dale and eight siblings; now, therefore,

Be It Resolved, That we, the Mayor and the members of the City Council of the City of Chicago, gathered here in assembly this 13th day of December 2017 A.D., do hereby express our sorrow on the passing of Willie Payton Williams and extend to his family and friends our sincere condolences; and

Be It Further Resolved, That a suitable copy of this resolution be prepared and presented to the family of Mr. Willie Payton Williams.

Presented By

ALDERMAN BEALE (9th Ward):

TRIBUTE TO LATE BENNIE LEE JACOBS.

[R2017-1045]

WHEREAS, It is with great sadness that the members of this chamber learned of the death of Bennie Lee Jacobs, affectionately called "Duke", on November 3, 2017; and

WHEREAS, The Chicago City Council has been informed of his passing by the Honorable Anthony A. Beale, Alderman of the 9th Ward; and

WHEREAS, Duke was born on October 20, 1939, in Trail Lake, Mississippi, to Beatrice Jacobs; and

WHEREAS, He later relocated to the Chicago area, and was educated in the Chicago Public Schools; and

WHEREAS, Duke went on to marry the love of his life, the late Earlean Jacobs; and

WHEREAS, Duke spent 33 years working for Ford Motor Company until his retirement; and

WHEREAS, Duke was baptized in Jesus' name at Bethlehem Healing Temple and Apostolic Church of God under the leadership of the late Bishop Arthur M. Brazier; and

WHEREAS, Duke leaves to cherish his memory his children, Debbie, Darren (Brenda), Bennie, Jr., Bryan (Karen), Karen (Nathaniel) and Kenya; loving mother, Beatrice Jacobs Winston; sisters, Leola, Maxine, Joyce (Bishop Fred Settles) and Carolyn; grandchildren, Jalissa, Bryonna, Gary and Rahsaan; great-grandchildren, Desean and Aiden; sisters-in-law, Rose, Ocie, Denise and Doris Anne; brothers-in-law, Eric, Glenn, Anthony, Bill and Lester; best friend, Alvin (Carolyn); and a host of nieces, nephews and cousins; and

WHEREAS, Duke touched the lives of all who knew him through his spirit, kind heart, and love for Christ. He will be deeply missed, but memories of him will live on in those who knew and loved him; now, therefore,

Be It Resolved, That we, the Mayor and members of the City Council of the City of Chicago, assembled this 13th day of December 2017, do hereby extend our heartfelt condolences to the family of Bennie Lee Jacobs; and

Be It Further Resolved, That suitable copies of this resolution are presented to the family of Bennie Lee Jacobs as a sign of our honor, gratitude, and respect.

TRIBUTE TO LATE EARLEAN MARY WILLIAMS JACOBS.

[R2017-1044]

WHEREAS, It is with great sadness that the members of this chamber learned of the death of Earlean Mary Williams Jacobs, on June 29, 2016; and

WHEREAS, The Chicago City Council has been informed of her passing by the Honorable Anthony A. Beale, Alderman of the 9th Ward; and

WHEREAS, Earlean was born on October 11, 1942, to the late Bessie and Otis Williams in Duncan, Mississippi; and

WHEREAS, She attended Holy Angels Grammar School and St. Elizabeth High School, going on to attend City Colleges for two years. Earlean also received a certification from the Labor Education Division of Roosevelt University; and

WHEREAS, Earlean was united in holy matrimony to the late Benjamin Jacobs on August 6, 1983, to their union were born five children, Karen, Darren, Bryan, Kenya and Bennie, Jr.; and

WHEREAS, Earlean spent 30 years working at Michael Reese Hospital, holding various roles including admissions clerk and chief union negotiator. She eventually retired from Mercy Hospital; and

WHEREAS, She was active in her community as a member of the board of directors for Park Shore East, Lady of the Glove for the Red Hat Society, and the matriarch of the Holy Angels Church Choir; and

WHEREAS, Earlean accepted Christ as her Lord and Savior at an early age. She continued her spiritual journey throughout her life, attending St. Dorothy Parish and faithfully attending Bible study every Thursday night; and

WHEREAS, Earlean loved to travel and spend time with her family, and she received a tremendous amount of joy from helping those in need; and

WHEREAS, Earlean leaves to cherish her memory her children, Karen, Darren, Bryan, Kenya and Bennie, Jr.; siblings, Ocie, Denise, Eric, Glenn, Anthony, Bill, Jr., Lester and Doris; grandchildren, Jalissa, Bryonna and Rahsaan; great-grandchild, DeSean, nephew Einm; cousin, Chester Wilson; and a host of loving family and friends; and

WHEREAS, Earlean touched the lives of all who knew her through her love of Christ, kind heart, and love for others. She will be deeply missed, but memories of her humor and determined spirit will live on in those who knew and loved her; now, therefore,

Be It Resolved, That we, the Mayor and members of the City Council of the City of Chicago, assembled this 13th day of December 2017, do hereby extend our heartfelt condolences to the family of Earlean Mary Williams Jacobs; and

Be It Further Resolved, That suitable copies of this resolution are presented to the family of Earlean Mary Williams Jacobs as a sign of our honor and respect.

Presented By

ALDERMAN QUINN (13th Ward)

CONGRATULATIONS EXTENDED TO GUADALUPE RAMOS ON 90TH BIRTHDAY.
[R2017-1172]

WHEREAS, Guadalupe (Lupe) Ramos was born on December 12, 1927. She consequently will be celebrating her 90th birthday; and

WHEREAS, The Honorable Marty Quinn, Alderman of the 13th Ward, has apprised the members of the chamber of this remarkable woman's auspicious milestone; and

WHEREAS, Guadalupe was born in Algonquin, Illinois to Cesario and Angela Amaro on the Feast Day of Our Lady of Guadalupe. She is one of nine siblings: Angelina Torres, Lawrence Estrada, the late Bruno Amaro, Dimas Amaro, Josephine Kruas, John Amaro Phillip Amaro, and Cesario Amaro; and

WHEREAS, Lupe attended Dante Elementary School and Richards High School. Her first job was working in a candy store and later at Demet Candy Company, which is still in business today; and

WHEREAS, Lupe has also worked at Bremner Brothers, Wrigley Chewing Gum Factory, and Cinch/TRW as a precision inspector; and

WHEREAS, During Worid War II, Lupe worked at Blackstone making rivets for airplanes and a factory packing dried egg particles for soldiers; and

WHEREAS, Lupe married Bruno Ramos in Chicago and together they had six children: John Sanchez, Dolores Lopez, Alice Ceja, Bruno Ramos, Jr., Phillip Ramos, and Rosalinda Olivares. She has 17 grandchildren, 29 great-grandchildren and seven great-great grandchildren; and

WHEREAS, Lupe lovingly cared for her husband Bruno until he passed on January 10, 2005; now, therefore,

Be It Resolved, That we, the Mayor and members of the City of Chicago City Council, gathered together this 13th Day of December 2017, do hereby congratulate Guadalupe Ramos on her 90th birthday and extend our very best wishes for many more birthdays to come; and

Be It Further Resolved, That a suitable copy of this resolution be prepared and presented to Guadalupe Ramos.

Presented By

ALDERMAN BURKE (14th Ward):

TRIBUTE TO LATE HONORABLE JOHN ANDERSON.

[R2017-1171]

WHEREAS, The Honorable John Anderson has been called to eternal life by the wisdom of God at the age of 95; and

WHEREAS, The Chicago City Council has been informed of his passing by Alderman Edward M. Burke; and

WHEREAS, The Honorable John Anderson was a retired Congressman and the loving husband for 64 years of Keke; and

WHEREAS, The Honorable John Anderson was the much-adored father of five and the grandfather of 11 to whom he imparted many of the fine and noble qualities that he possessed in abundance; and

WHEREAS, The son of Swedish immigrant parents, the Honorable John Anderson was raised in Rockford and earned a law degree from the University of Illinois; and

WHEREAS, The Honorable John Anderson served as Winnebago County State's Attorney before being elected to Congress where he served 10 terms in office; and

WHEREAS, The Honorable John Anderson cast the deciding vote in the House Rules Committee for the Open Housing Act of 1968 which prohibited discrimination in the sale, financing and rental of housing; and

WHEREAS, The Honorable John Anderson served as chair of the House Republican Conference for 10 years before running for President of the United States in 1980 as an independent candidate; and

WHEREAS, The hard work, sacrifice and dedication of the Honorable John Anderson serve as an example to all; and

WHEREAS, To his beloved family, the Honorable John Anderson imparts a legacy of faithfulness, service and dignity; now, therefore,

Be It Resolved, That we, the Mayor and the members of the Chicago City Council, assembled this 13th day of December 2017, do hereby commemorate the Honorable John Anderson for his grace-filled life and do hereby express our condolences to his family; and

Be It Further Resolved, That a suitable copy of this resolution be presented to the family of the Honorable John Anderson.

TRIBUTE TO LATE HONORABLE ROBERT CHAPMAN BUCKLEY.

[R2017-1169]

WHEREAS, The Honorable Robert Chapman Buckley has been called to eternal life by the wisdom of God at the age of 94; and

WHEREAS, The Chicago City Council has been informed of his passing by Alderman Edward M. Burke; and

WHEREAS, A resident of Arlington Heights, the Honorable Robert Chapman Buckley was a widely admired member of the judiciary and the loving husband of Patricia Eileen, nee O'Callahan; and

WHEREAS, The Honorable Robert Chapman Buckley was the much-adored father of Gabrielle, Robert, Jr., Peter, Patrick and Jacqueline and the grandfather of five to whom he imparted many of the fine and noble qualities that he possessed in abundance; and

WHEREAS, The Honorable Robert Chapman Buckley was a retired justice of the Illinois Appellate Court; and

WHEREAS, The Honorable Robert Chapman Buckley bravely served his country as a pilot, navigator and radar operator and flew daytime raids in B-17 bombers out of England during World War II; and

WHEREAS, In recognition of his valiant service to his country, the Honorable Robert Chapman Buckley was awarded the Distinguished Flying Cross, the Meritorious Service Medal, the Air Medal with two Oak Leaf Clusters, the European Theatre Ribbon with four battle stars and an Army Commendation Ribbon; and

WHEREAS, Following the war, the Honorable Robert Chapman Buckley graduated from DePaul University and Georgetown Law School; and

WHEREAS, The Honorable Robert Chapman Buckley served during the Korean War flying aircraft that refueled jets and was in the Strategic Air Command and JAG Corps during the Vietnam War and retired as a colonel; and

WHEREAS, Upon his return to Chicago, the Honorable Robert Chapman Buckley opened a private law practice; and

WHEREAS, The Honorable Robert Chapman Buckley became a Cook County magistrate in 1966, then an associate judge and was elected in 1972 as Circuit Court judge; and

WHEREAS, The Honorable Robert Chapman Buckley was appointed to the Illinois Appellate Court in 1978 and was elected to the Appellate Court in 1981; and

WHEREAS, The Honorable Robert Chapman Buckley was presiding judge of the First District from 1983 to 1986; and

WHEREAS, The Honorable Robert Chapman Buckley retired from the Illinois Appellate Court in 2002; and

WHEREAS, The hard work, sacrifice and dedication of the Honorable Robert Chapman Buckley serve as an example to all; and

WHEREAS, To his beloved family, the Honorable Robert Chapman Buckley imparts a legacy of faithfulness, service and dignity; now, therefore,

Be It Resolved, That we, the Mayor and the members of the Chicago City Council, assembled this 13th day of December 2017, do hereby commemorate the Honorable Robert Chapman Buckley for his grace-filled life and do hereby express our condolences to his family; and

Be It Further Resolved, That a suitable copy of this resolution be presented to the family of the Honorable Robert Chapman Buckley.

TRIBUTE TO LATE HATTIE BURTON.

[R2017-1168]

WHEREAS, Hattie Burton has been called to eternal life by the wisdom of God at the age of 87; and

WHEREAS, The Chicago City Council has been informed of her passing by Alderman Edward M. Burke; and

WHEREAS, A woman of dignity, grace and charm, Hattie Burton was a retired Chicago educator and the loving wife of the late Simpson; and

WHEREAS, Hattie Burton was the much-adored mother of Michelle, Shirley, William, Cheryl and Sherri and the grandmother of four to whom she imparted many of the fine and noble qualities that she possessed in abundance; and

WHEREAS, Hattie Burton was the dear sister of Carlean; and

WHEREAS, A native of Birmingham, Alabama, Hattie Burton married her husband in 1951 and the Burtons moved to Chicago in 1958; and

WHEREAS, Hattie Burton taught for 38 years in the Chicago Public Schools and throughout her life stressed the importance of education to her five children who collectively earned five bachelor degrees and nine master's degrees; and

WHEREAS, Following her retirement from the Chicago Public Schools, Hattie Burton co-founded a Special Education Program at the Evangelical Christian School at 91st and Vincennes; and

WHEREAS, Hattie Burton also volunteered as a senior reader where she read to children at youth programs; and

WHEREAS, In 2011, Hattie Burton received the Year of the Woman Award from the Black United Fund of Illinois; and

WHEREAS, The hard work, sacrifice and dedication of Hattie Burton serve as an example to all; and

WHEREAS, To her beloved family, Hattie Burton imparts a legacy of faithfulness, service and dignity; now, therefore,

Be It Resolved, That we, the Mayor and the members of the Chicago City Council, assembled this 13th day of December 2017, do hereby commemorate Hattie Burton for her grace-filled life and do hereby express our condolences to her family; and

Be It Further Resolved, That a suitable copy of this resolution be presented to the family of Hattie Burton.

TRIBUTE TO LATE HONORABLE MICHAEL C. CLOSE.

[R2017-1167]

WHEREAS, The Honorable Michael C. Close has been called to eternal life by the wisdom of God at the age of 83; and

WHEREAS, The Chicago City Council has been informed of his passing by Alderman Edward M. Burke; and

WHEREAS, The Honorable Michael C. Close was a widely admired member of the judiciary and the loving husband of Virginia, nee Leyden; and

WHEREAS, The Honorable Michael C. Close was the much-adored father of Letitia, Michael, Mary Ellen and Deirdre and the grandfather of eight to whom he imparted many of the fine and noble qualities that he possessed in abundance; and

WHEREAS, The Honorable Michael C. Close was the dear brother of Leo, Sister Letitia, the late William, the Reverend James and Sheila; and

WHEREAS, The Honorable Michael C. Close was a proud veteran of the United States Navy; and

WHEREAS, The hard work, sacrifice and dedication of the Honorable Michael C. Close serve as an example to all; and

WHEREAS, His love of life and ability to live it to the fullest endeared the Honorable Michael C. Close to his family members, friends and all who knew him, and enabled him to enrich their lives in ways they will never forget; and

WHEREAS, To his beloved family, the Honorable Michael C. Close imparts a legacy of faithfulness, service and dignity; now, therefore,

Be It Resolved, That we, the Mayor and the members of the Chicago City Council, assembled this 13th day of December 2017, do hereby commemorate the Honorable Michael C. Close for his grace-filled life and do hereby express our condolences to his family; and

Be It Further Resolved, That a suitable copy of this resolution be presented to the family of the Honorable Michael C. Close.

TRIBUTE TO LATE MARY JULE GREELEY DURKIN.

[R2017-1166]

WHEREAS, Mary Jule Greeley Durkin has been called to eternal life by the wisdom of God at the age of 83; and

WHEREAS, The Chicago City Council has been informed of her passing by Alderman Edward M. Burke; and

WHEREAS, Mary Jule Greeley Durkin was the loving and devoted wife of the late Jack; and

WHEREAS, Mary Jule Greeley Durkin was the much-adored mother of seven and the grandmother of 18 to whom she imparted many of the fine and noble qualities that she possessed in abundance; and

WHEREAS, The granddaughter of Irish immigrants, Mary Jule Greeley Durkin was raised near Division Street and Austin Avenue on the far West Side; and

WHEREAS, Mary Jule Greeley Durkin was the sister of the late Grace Anne and the late Reverend Andrew J. Greeley; and

WHEREAS, Mary Jule Greeley Durkin forged a reputation as an educator, author, lecturer and activist; and

WHEREAS, Mary Jule Greeley Durkin taught religious studies at DePaul University and the Institute for Pastoral Studies at Loyola University and was an instructor at the University of Dayton; and

WHEREAS, Mary Jule Greeley Durkin was the first Catholic woman to enroll in the doctoral degree program at The University of Chicago Divinity School; and

WHEREAS, Mary Jule Greeley Durkin was active in charities that fight famine and traveled to Bangladesh to organize a textile-weaving cooperative to help women financially support their families; and

WHEREAS, The hard work, sacrifice and dedication of Mary Jule Greeley Durkin serve as an example to all; and

WHEREAS, To her beloved family, Mary Jule Greeley Durkin imparts a legacy of faithfulness, service and dignity; now, therefore,

Be It Resolved, That we, the Mayor and the members of the Chicago City Council, assembled this 13th day of December 2017, do hereby commemorate Mary Jule Greeley Durkin for her grace-filled life and do hereby express our condolences to her family; and

Be It Further Resolved, That a suitable copy of this resolution be presented to the family of Mary Jule Greeley Durkin.

TRIBUTE TO LATE WESLEY FOX.

[R2017-1165]

WHEREAS, Wesley Fox has been called to eternal life by the wisdom of God at the age of 86; and

WHEREAS, The Chicago City Council has been informed of his passing by Alderman Edward M. Burke; and

WHEREAS, A resident of Blacksburg, Virginia, Wesley Fox was the loving husband for 56 years of Dottie Lu, nee Bossinger; and

WHEREAS, Wesley Fox was the much-adored father of three daughters to whom he imparted many of the fine and noble qualities that he possessed in abundance; and

WHEREAS, Wesley Fox was a retired Marine Corps colonel and a recipient of the Medal of Honor; and

WHEREAS, Wesley Fox first fought in the Korean War and received a Purple Heart; and

WHEREAS, Wesley Fox was awarded the Medal of Honor for his heroism during the Vietnam War as part of Operation Dewy Canyon which resulted in heavy casualties and was one of the Marines' major offenses of the war; and

WHEREAS, Wesley Fox retired from the military in 1993 and served for eight years as a deputy commandant of cadets at Virginia Tech University; and

WHEREAS, Wesley Fox authored three books, including: *Marine Rifleman*, *Courage and Fear: A Primer* and *Six Essential Elements of Leadership*; and

WHEREAS, The bravery, sacrifice and dedication of Wesley Fox serve as an example to all; and

WHEREAS, To his beloved family, Wesley Fox imparts a legacy of faithfulness, service and dignity; now, therefore,

Be It Resolved, That we, the Mayor and the members of the Chicago City Council, assembled this 13th day of December 2017, do hereby commemorate Wesley Fox for his grace-filled life and do hereby express our condolences to his family; and

Be It Further Resolved, That a suitable copy of this resolution be presented to the family of Wesley Fox.

TRIBUTE TO LATE HONORABLE MAURICE HINCHEY.

[R2017-1164]

WHEREAS, The Honorable Maurice Hinchey has been called to eternal life by the wisdom of God at the age of 79; and

WHEREAS, The Chicago City Council has been informed of his passing by Alderman Edward M. Burke; and

WHEREAS, The Honorable Maurice Hinchey was a retired New York congressman and the loving husband of Ilene; and

WHEREAS, The Honorable Maurice Hinchey was the much-adored father of three children to whom he imparted many of the fine and noble qualities that he possessed in abundance; and

WHEREAS, The Honorable Maurice Hinchey was a fierce defender of the environment and an advocate for veterans; and

WHEREAS, The Honorable Maurice Hinchey was a longtime member of the House Appropriations Committee; and

WHEREAS, The Honorable Maurice Hinchey retired from Congress in 2013 after 20 years on Capitol Hill and 18 years in the New York State Assembly; and

WHEREAS, As the Chair of the Assembly's House Environmental Conservation Committee, the Honorable Maurice Hinchey led hearings into the Love Canal catastrophe; and

WHEREAS, The hard work, sacrifice and dedication of the Honorable Maurice Hinchey serve as an example to all; and

WHEREAS, To his beloved family, the Honorable Maurice Hinchey imparts a legacy of faithfulness, service and dignity; now, therefore,

Be It Resolved, That we, the Mayor and the members of the Chicago City Council, assembled this 13th day of December 2017, do hereby commemorate the Honorable Maurice Hinchey for his grace-filled life and do hereby express our condolences to his family; and

Be It Further Resolved, That a suitable copy of this resolution be presented to the family of the Honorable Maurice Hinchey.

TRIBUTE TO LATE MICHAEL NATHAN HOROWITZ.

[R2017-1163]

WHEREAS, Michael Nathan "Hurricane" Horowitz has been called to eternal life by the wisdom of God; and

WHEREAS, The Chicago City Council has been informed of his passing by Alderman Edward M. Burke; and

WHEREAS, Michael Nathan "Hurricane" Horowitz was a retired Chicago journalist and media executive; and

WHEREAS, Michael Nathan "Hurricane" Horowitz attended Peddie Prep School and the University of Pennsylvania; and

WHEREAS, Michael Nathan "Hurricane" Horowitz joined ABC News in Chicago as a reporter and producer and served his country in the Vietnam War; and

WHEREAS, Michael Nathan "Hurricane" Horowitz was awarded a Combat Infantry Badge, a National Defense Service Medal, an O/S Bar Vietnam Service Medal and a Vietnam Campaign Medal with Device Aircraft Crewman Badge; and

WHEREAS, Upon his honorable discharge from the military, Michael Nathan "Hurricane" Horowitz worked for ABC News as a producer and assistant bureau chief in Saigon; and

WHEREAS, Upon his return to Chicago, Michael Nathan "Hurricane" Horowitz worked again at ABC News before joining CBS News; and

WHEREAS, Michael "Hurricane" Horowitz later handled political campaigns and headed public relations for Playboy Clubs and Casinos; and

WHEREAS, The hard work, sacrifice and dedication of Michael Nathan "Hurricane" Horowitz serve as an example to all; and

WHEREAS, His love of life and ability to live it to the fullest endeared Michael Nathan "Hurricane" Horowitz to his family members, friends and all who knew him, and enabled him to enrich their lives in ways they will never forget; and

WHEREAS, To his five children, Jonathan, Erika, Tamara, Sam and David and his three adoring grandchildren, Michael Nathan "Hurricane" Horowitz imparts a legacy of faithfulness, service and dignity; now, therefore,

Be It Resolved, That we, the Mayor and the members of the Chicago City Council, assembled this 13th day of December 2017, do hereby commemorate Michael Nathan "Hurricane" Horowitz for his grace-filled life and do hereby express our condolences to his family; and

Be It Further Resolved, That a suitable copy of this resolution be presented to the family of Michael Nathan "Hurricane" Horowitz.

TRIBUTE TO LATE LEWIS MANILOW.

[R2017-1102]

WHEREAS, Lewis "Lew" Manilow, prominent Chicago developer, attorney at law and a well-known and respected philanthropist and patron of the arts passed away on December 12, 2017 at age 90; and

WHEREAS, The Chicago City Council has been informed of this passing by Alderman Edward M. Burke; and

WHEREAS, Born Irvin Inger in Wayne County, Michigan, Lewis "Lew" Manilow was given up for adoption by his parents and resided in an orphanage for one year; and

WHEREAS, Lewis "Lew" Manilow was removed from the orphanage and adopted by Chicago developer Nathan Manilow and his wife Minette; and

WHEREAS, Lewis "Lew" Manilow grew up on the North Side of Chicago and received his education at Senn High School before enrolling at the University of Illinois; and

WHEREAS, After transferring to The University of Chicago where he earned his bachelor's degree, Lewis "Lew" Manilow went on to receive a law degree from Harvard Law School in 1951; and

WHEREAS, Lewis "Lew" Manilow took an early and active interest in Chicago's divergent artistic, theatrical and cultural life; and

WHEREAS, In 1956, Lewis "Lew" Manilow moved to New York City to produce Sean O'Casey's "Purple Dust" at the Off Broadway Cherry Lane Theater; and

WHEREAS, Upon re-settling in Chicago, Lewis "Lew" Manilow established a resident theater company in the Studebaker Theater and distinguished himself as one of the city's most influential art collectors and as a generous philanthropist to many worthy initiatives on behalf of museums, galleries, and theaters; and

WHEREAS, Lewis "Lew" Manilow was a life trustee at the Art Institute of Chicago and actively promoted its acquisitions and collections throughout his lifetime; and

WHEREAS, Lewis "Lew" Manilow co-founded the Museum of Contemporary Art, and was instrumental in the redevelopment of the Oriental and Cadillac Palace in the Randolph Street theater district; and

WHEREAS, Lewis "Lew" Manilow's drive, determination and generous support helped facilitate the Goodman Theater's move into the former Selwyn-Harris Theater on Dearborn Street, completely refurbished in the year 2000; and

WHEREAS, In a busy lifetime, Lewis "Lew" Manilow served on numerous boards, councils, and committees for prominent national institutions, including the National Gallery in Washington, D.C., the Harvard Museum, the Museum of Modern Art, and the Whitney Museum of American Art; and

WHEREAS, Lewis "Lew" Manilow is recognized as one of the nation's most benevolent and generous philanthropists of the performing and visual arts; now, therefore,

Be It Resolved, That we, the Mayor and the members of the Chicago City Council, on this 13th day of December 2017, do hereby extend our deepest sympathies to his loving wife Susan Manilow, his children John and Karen, stepsons John and Edwin Eisendrath, chief executive officer of the *Chicago Sun-Times*, and 15 grandchildren; and

Be It Further Resolved, That a copy of this resolution be presented to Susan Manilow.

TRIBUTE TO LATE HOWARD MENDELSOHN

[R2017-1161]

WHEREAS, Howard Mendelsohn has been called to eternal life by the wisdom of God at the age of 91; and

WHEREAS, The Chicago City Council has been informed of his passing by Alderman Edward M. Burke; and

WHEREAS, Howard Mendelsohn was a giant in the field of public relations in Chicago; and

WHEREAS, Raised on the South Side of Chicago, Howard Mendelsohn enlisted in the United States Army Air Force at the age of 17; and

WHEREAS, Howard Mendelsohn trained as a gunner on B-24s in Texas but did not see action because the war ended before he was sent overseas; and

WHEREAS, Howard Mendelsohn graduated with a degree in speech from Columbia College and founded Mendelsohn & Company in 1957; and

WHEREAS, Howard Mendelsohn built his firm on strong ethical standards and enjoyed a wide network of friendships; and

WHEREAS, Howard Mendelsohn's clients included Ford Motor Company, Universal Pictures, CBS Broadcasting, Lettuce Entertain You Enterprises, Lucille Ball, Sammy Davis, Jr, George Gobel and Jack Benny; and

WHEREAS, A true gentleman, Howard Mendelsohn was a longtime member of the Publicity Club of Chicago and served as its president from 1970 to 1971; and

WHEREAS, Howard Mendelsohn was also a veteran member of the Variety Club of Illinois and produced and publicized five Muscular Dystrophy telethons; and

WHEREAS, The hard work, sacrifice and dedication of Howard Mendelsohn serve as an example to all; and

WHEREAS, His love of life and ability to live it to the fullest endeared Howard Mendelsohn to his family members, friends and all who knew him, and enabled him to enrich their lives in ways they will never forget; and

WHEREAS, To his beloved family, Howard Mendelsohn imparts a legacy of faithfulness, service and dignity; now, therefore,

Be It Resolved, That we, the Mayor and the members of the Chicago City Council, assembled this 13th day of December 2017, do hereby commemorate Howard Mendelsohn for his grace-filled life and do hereby express our condolences to his family;

Be It Further Resolved, That a suitable copy of this resolution be presented to the family of Howard Mendelsohn.

TRIBUTE TO LATE EDWARD KEITH UHLIR.

[R2017-1160]

WHEREAS, Edward Keith Uhlir has been called to eternal life by the wisdom of God at the age of 73; and

WHEREAS, The Chicago City Council has been informed of his passing by Alderman Edward M. Burke; and

WHEREAS, A native of Chicago, Edward Keith Uhlir was a former public servant and the loving husband for 48 years of Bonnie; and

WHEREAS, Edward Keith Uhlir was the much-adored father of Lydia and Laura to whom he imparted many of the fine and noble qualities that he possessed in abundance; and

WHEREAS, Edward Keith Uhlir was the dear brother of Gail; and

WHEREAS, Edward Keith Uhlir served for 25 years with the Chicago Park District where he was chief architect and later the director of research and planning; and

WHEREAS, An advocate for open space and parks, Edward Keith Uhlir was best known as the design director and master planner of Millennium Park; and

WHEREAS, Edward Keith Uhlir was the executive director of the Millennium Park Foundation; and

WHEREAS, The hard work, sacrifice and dedication of Edward Keith Uhlir serve as an example to all; and

WHEREAS, His love of life and ability to live it to the fullest endeared Edward Keith Uhlir to his family members, friends and all who knew him, and enabled him to enrich their lives in ways they will never forget; and

WHEREAS, To his beloved family, Edward Keith Uhlir imparts a legacy of faithfulness, service and dignity; now, therefore,

Be It Resolved, That we, the Mayor and the members of the Chicago City Council, assembled this 13th day of December 2017, do hereby commemorate Edward Keith Uhlir for his grace-filled life and do hereby express our condolences to his family; and

Be It Further Resolved, That a suitable copy of this resolution be presented to the family of Edward Keith Uhlir.

CONGRATULATIONS EXTENDED TO POLICE SERGEANT CARMELO BAGLIERI ON RETIREMENT.

[R2017-1104]

WHEREAS, We, in this city of immigrants, this city of neighborhoods, this most American of all cities, are particularly cognizant of the "American Dream"; and

WHEREAS, Though seemingly fixed and inviolable, the complex social fabric of our great metropolis could be easily torn asunder were it not for the guardians of the public welfare, indeed, the guardians of the American Dream; and

WHEREAS, Dedication to and fulfillment of the motto of the Chicago Police Department -- "We Serve and Protect" -- exacts a substantial physical and emotional toll not only on the officers who must daily cope with the stress and danger of being life's arbitrator for countless citizens, but also on their family members; and

WHEREAS, Through professionalism and sacrifice, the members of the Chicago Police Department have provided us with one of the safest cities in the United States of America, allowing each of us to pursue our own version of the "American Dream" in safety and confidence; and

WHEREAS, The words of Sir Winston Churchill, "never was so much owed to so few" were never so apropos; and

WHEREAS, Carmelo Baglieri began his illustrious career with the Chicago Police Department on May 2, 1994; and

WHEREAS, Carmelo Baglieri, Star Number 2178, retired on December 16, 2016 as a sergeant assigned to the Chicago Lawn District; now, therefore,

Be It Resolved, That we, the Mayor and the members of the Chicago City Council, assembled this 13th day of December 2017, do hereby express our gratitude and heartfelt appreciation to Carmelo Baglieri on the occasion of his retirement for his dedication, professionalism and personal sacrifice that he provided during his 22 years of public service; and

Be It Further Resolved, That a suitable copy of this resolution be presented to Carmelo Baglieri.

CONGRATULATIONS EXTENDED TO POLICE OFFICER LESTER A. BAILEY ON RETIREMENT.

[R2017-1117]

WHEREAS, We, in this city of immigrants, this city of neighborhoods, this most American of all cities, are particularly cognizant of the "American Dream"; and

WHEREAS, Though seemingly fixed and inviolable, the complex social fabric of our great metropolis could be easily torn asunder were it not for the guardians of the public welfare, indeed, the guardians of the American Dream; and

WHEREAS, Dedication to and fulfillment of the motto of the Chicago Police Department -- "We Serve and Protect" -- exacts a substantial physical and emotional toll not only on the officers who must daily cope with the stress and danger of being life's arbitrator for countless citizens, but also on their family members; and

WHEREAS, Through professionalism and sacrifice, the members of the Chicago Police Department have provided us with one of the safest cities in the United States of America, allowing each of us to pursue our own version of the "American Dream" in safety and confidence; and

WHEREAS, The words of Sir Winston Churchill, "never was so much owed to so few" were never so apropos; and

WHEREAS, Lester A. Bailey began his illustrious career with the Chicago Police Department on December 5,1988; and

WHEREAS, Lester A. Bailey, Star Number 4268, retired on April 15, 2017 as a police officer assigned to the 9th District; now, therefore,

Be It Resolved, That we, the Mayor and the members of the Chicago City Council, assembled this 13th day of December 2017, do hereby express our gratitude and heartfelt appreciation to Lester A. Bailey on the occasion of his retirement for his dedication, professionalism and personal sacrifice that he provided during his many years of public service; and

Be It Further Resolved, That a suitable copy of this resolution be presented to Lester A. Bailey.

CONGRATULATIONS EXTENDED TO POLICE OFFICER GARY A. CONDREVA ON RETIREMENT.

[R2017-1103]

WHEREAS, We, in this city of immigrants, this city of neighborhoods, this most American of all cities, are particularly cognizant of the "American Dream"; and

WHEREAS, Though seemingly fixed and inviolable, the complex social fabric of our great metropolis could be easily torn asunder were it not for the guardians of the public welfare, indeed, the guardians of the American Dream; and

WHEREAS, Dedication to and fulfillment of the motto of the Chicago Police Department -- "We Serve and Protect" -- exacts a substantial physical and emotional toll not only on the officers who must daily cope with the stress and danger of being life's arbitrator for countless citizens, but also on their family members; and

WHEREAS, Through professionalism and sacrifice, the members of the Chicago Police Department have provided us with one of the safest cities in the United States of America, allowing each of us to pursue our own version of the "American Dream" in safety and confidence; and

WHEREAS, The words of Sir Winston Churchill, "never was so much owed to so few" were never so apropos; and

WHEREAS, Gary A. Condreva began his illustrious career with the Chicago Police Department on July 8, 1996; and

WHEREAS, Gary A. Condreva, Star Number 19909, retired on July 15, 2017 as a police officer assigned to the Chicago Lawn District; now, therefore,

Be It Resolved, That we, the Mayor and the members of the Chicago City Council assembled this 13th day of December 2017, do hereby express our gratitude and heartfelt appreciation to Gary A. Condreva on the occasion of his retirement for his dedication, professionalism and personal sacrifice that he provided during his 21 years of public service; and

Be It Further Resolved, That a suitable copy of this resolution be presented to Gary A. Condreva.

CONGRATULATIONS EXTENDED TO POLICE OFFICER MARK S. ELRIDGE ON RETIREMENT.

[R2017-1107]

WHEREAS, We, in this city of immigrants, this city of neighborhoods, this most American of all cities, are particularly cognizant of the "American Dream"; and

WHEREAS, Though seemingly fixed and inviolable, the complex social fabric of our great metropolis could be easily torn asunder were it not for the guardians of the public welfare, indeed, the guardians of the American Dream; and

WHEREAS, Dedication to and fulfillment of the motto of the Chicago Police Department -- "We Serve and Protect" -- exacts a substantial physical and emotional toll not only on the officers who must daily cope with the stress and danger of being life's arbitrator for countless citizens, but also on their family members; and

WHEREAS, Through professionalism and sacrifice, the members of the Chicago Police Department have provided us with one of the safest cities in the United States of America, allowing each of us to pursue our own version of the "American Dream" in safety and confidence; and

WHEREAS, The words of Sir Winston Churchill, "never was so much owed to so few" were never so apropos; and

WHEREAS, Mark S. Eldridge began his illustrious career with the Chicago Police Department on July 7, 1997; and

WHEREAS, Mark S. Eldridge, Star Number 4181, retired on July 15, 2017 as a police officer assigned to the Chicago Lawn District; now, therefore,

Be It Resolved, That we, the Mayor and the members of the Chicago City Council, assembled this 13th day of December 2017, do hereby express our gratitude and heartfelt appreciation to Mark S. Eldridge on the occasion of his retirement for his dedication, professionalism and personal sacrifice that he provided during his 20 years of public service; and

Be It Further Resolved, That a suitable copy of this resolution be presented to Mark S. Eldridge.

CONGRATULATIONS EXTENDED TO POLICE OFFICER PETER P. GONZALEZ ON RETIREMENT.

[R2017-1115]

WHEREAS, We, in this city of immigrants, this city of neighborhoods, this most American of all cities, are particularly cognizant of the "American Dream"; and

WHEREAS, Though seemingly fixed and inviolable, the complex social fabric of our great metropolis could be easily torn asunder were it not for the guardians of the public welfare, indeed, the guardians of the American Dream; and

WHEREAS, Dedication to and fulfillment of the motto of the Chicago Police Department -- "We Serve and Protect" -- exacts a substantial physical and emotional toll not only on the officers who must daily cope with the stress and danger of being life's arbitrator for countless citizens, but also on their family members; and

WHEREAS, Through professionalism and sacrifice, the members of the Chicago Police Department have provided us with one of the safest cities in the United States of America, allowing each of us to pursue our own version of the "American Dream" in safety and confidence; and

WHEREAS, The words of Sir Winston Churchill, "never was so much owed to so few" were never so apropos; and

WHEREAS, Peter P. Gonzalez began his illustrious career with the Chicago Police Department on December 7, 1987; and

WHEREAS, Peter P. Gonzalez, Star Number 4302, retired on January 15, 2017 as a police officer assigned to the 9th District; now, therefore,

Be It Resolved, That we, the Mayor and the members of the Chicago City Council, assembled this 13th day of December 2017, do hereby express our gratitude and heartfelt appreciation to Peter P. Gonzalez on the occasion of his retirement for his dedication, professionalism and personal sacrifice that he provided during his many years of public service; and

Be It Further Resolved, That a suitable copy of this resolution be presented to Peter P. Gonzalez.

CONGRATULATIONS EXTENDED TO POLICE OFFICER NEIL T. HANSEN ON RETIREMENT.

[R2017-1108]

WHEREAS, We, in this city of immigrants, this city of neighborhoods, this most American of all cities, are particularly cognizant of the "American Dream"; and

WHEREAS, Though seemingly fixed and inviolable, the complex social fabric of our great metropolis could be easily torn asunder were it not for the guardians of the public welfare, indeed, the guardians of the American Dream; and

WHEREAS, Dedication to and fulfillment of the motto of the Chicago Police Department -- "We Serve and Protect" -- exacts a substantial physical and emotional toll not only on the officers who must daily cope with the stress and danger of being life's arbitrator for countless citizens, but also on their family members; and

WHEREAS, Through professionalism and sacrifice, the members of the Chicago Police Department have provided us with one of the safest cities in the United States of America, allowing each of us to pursue our own version of the "American Dream" in safety and confidence; and

WHEREAS, The words of Sir Winston Churchill, "never was so much owed to so few" were never so apropos; and

WHEREAS, Neil T. Hansen began his illustrious career with the Chicago Police Department on September 6, 1994; and

WHEREAS, Neil T. Hansen, Star Number 11415, retired on April 16, 2017 as a police officer assigned to the Chicago Lawn District; now, therefore,

Be It Resolved, That we, the Mayor and the members of the Chicago City Council, assembled this 13th day of December 2017, do hereby express our gratitude and heartfelt appreciation to Neil T. Hansen on the occasion of his retirement for his dedication, professionalism and personal sacrifice that he provided during his 23 years of public service; and

Be It Further Resolved, That a suitable copy of this resolution be presented to Neil T. Hansen.

CONGRATULATIONS EXTENDED TO HONORABLE RAYMOND L. JAGIELSKI ON 25TH ANNIVERSARY AS MEMBER OF JUDICIARY.

[R2017-1162]

WHEREAS, The Honorable Raymond L. Jagielski officially celebrated his 25th anniversary as a member of the judiciary on December 7, 2017; and

WHEREAS, The Chicago City Council has been informed of this milestone by Alderman Edward M. Burke; and

WHEREAS, The Honorable Raymond L. Jagielski has been the presiding judge of the 5th Municipal District of the Circuit Court of Cook County in Bridgeview since 2011 where he supervises 24 judges and oversees the court operations of 35 municipalities and 15 other government agencies; and

WHEREAS, The Honorable Raymond L. Jagielski previously served in Traffic Court, the First Municipal District and the County Division; and

WHEREAS, The Honorable Raymond L. Jagielski graduated from Wabash College and The John Marshall Law School; and

WHEREAS, The Honorable Raymond L. Jagielski worked briefly as a teacher at St. Rita High School before serving from 1981 to 1989 as an assistant Cook County public defender; and

WHEREAS, The Honorable Raymond L. Jagielski was the chairman and a commissioner of the Chicago Board of Elections from 1989 to 1991; and

WHEREAS, The Honorable Raymond L. Jagielski worked in private practice from 1989 to 1992, the year he was elected a judge in the 14th Judicial Subcircuit; and

WHEREAS, The Honorable Raymond L. Jagielski was retained as a judge of the Circuit Court of Cook County in 1998, 2004, 2010 and 2016; and

WHEREAS, The Honorable Raymond L. Jagielski has been the recipient of the Jurist of the Year award presented by the Southwest Bar Association and the President's Award from the Advocates Society; and

WHEREAS, The Honorable Raymond L. Jagielski has been married for 39 years to his loving wife, Donna, and is the father of Raeonna and Ray, Jr.; and

WHEREAS, The hard work, sacrifice and dedication of the Honorable Raymond L. Jagielski serve as an example to all; now, therefore,

Be It Resolved, That we, the Mayor and the members of the Chicago City Council, assembled this 13th day of December 2017, do hereby congratulate the Honorable Raymond L. Jagielski on 25 years of outstanding service as a trusted member of the judiciary in Cook County; and

Be It Further Resolved, That a suitable copy of this resolution be presented to the Honorable Raymond L. Jagielski.

CONGRATULATIONS EXTENDED TO POLICE SERGEANT KENNETH J. JANECZKO ON RETIREMENT.

[R2017-1114]

WHEREAS, We, in this city of immigrants, this city of neighborhoods, this most American of all cities, are particularly cognizant of the "American Dream"; and

WHEREAS, Though seemingly fixed and inviolable, the complex social fabric of our great metropolis could be easily torn asunder were it not for the guardians of the public welfare, indeed, the guardians of the American Dream; and

WHEREAS, Dedication to and fulfillment of the motto of the Chicago Police Department -- "We Serve and Protect" -- exacts a substantial physical and emotional toll not only on

the officers who must daily cope with the stress and danger of being life's arbitrator for countless citizens, but also on their family members; and

WHEREAS, Through professionalism and sacrifice, the members of the Chicago Police Department have provided us with one of the safest cities in the United States of America, allowing each of us to pursue our own version of the "American Dream" in safety and confidence; and

WHEREAS, The words of Sir Winston Churchill, "never was so much owed to so few" were never so apropos; and

WHEREAS, Kenneth J. Janeczko began his illustrious career with the Chicago Police Department on March 1, 1990; and

WHEREAS, Kenneth J. Janeczko, Star Number 1052, retired on May 15, 2017 as a sergeant assigned to the 9th District; now, therefore,

Be It Resolved, That we, the Mayor and the members of the Chicago City Council, assembled this 13th day of December 2017, do hereby express our gratitude and heartfelt appreciation to Kenneth J. Janeczko on the occasion of his retirement for his dedication, professionalism and personal sacrifice that he provided during his many years of public service; and

Be It Further Resolved, That a suitable copy of this resolution be presented to the Kenneth J. Janeczko.

CONGRATULATIONS EXTENDED TO POLICE OFFICER MICHAEL R. JEDRY ON RETIREMENT.

[R2017-1105]

WHEREAS, We, in this city of immigrants, this city of neighborhoods, this most American of all cities, are particularly cognizant of the "American Dream"; and

WHEREAS, Though seemingly fixed and inviolable, the complex social fabric of our great metropolis could be easily torn asunder were it not for the guardians of the public welfare, indeed, the guardians of the American Dream; and

WHEREAS, Dedication to and fulfillment of the motto of the Chicago Police Department -- "We Serve and Protect" -- exacts a substantial physical and emotional toll not only on the officers who must daily cope with the stress and danger of being life's arbitrator for countless citizens, but also on their family members; and

WHEREAS, Through professionalism and sacrifice, the members of the Chicago Police Department have provided us with one of the safest cities in the United States of America, allowing each of us to pursue our own version of the "American Dream" in safety and confidence; and

WHEREAS, The words of Sir Winston Churchill, "never was so much owed to so few" were never so apropos; and

WHEREAS, Michael R. Jedry began his illustrious career with the Chicago Police Department on December 2, 1996; and

WHEREAS, Michael R. Jedry, Star Number 19144, retired on February 2, 2017 as a police officer assigned to the Chicago Lawn District; now, therefore,

Be It Resolved, That we, the Mayor and the members of the Chicago City Council, assembled this 13th day of December 2017, do hereby express our gratitude and heartfelt appreciation to Michael R. Jedry on the occasion of his retirement for his dedication, professionalism and personal sacrifice that he provided during his 20 years of public service; and

Be It Further Resolved, That a suitable copy of this resolution be presented to Michael R. Jedry.

CONGRATULATIONS EXTENDED TO POLICE OFFICER MICHAEL W. KULBIDA ON RETIREMENT.

[R2017-1106]

WHEREAS, We, in this city of immigrants, this city of neighborhoods, this most American of all cities, are particularly cognizant of the "American Dream"; and

WHEREAS, Though seemingly fixed and inviolable, the complex social fabric of our great metropolis could be easily torn asunder were it not for the guardians of the public welfare, indeed, the guardians of the American Dream; and

WHEREAS, Dedication to and fulfillment of the motto of the Chicago Police Department -- "We Serve and Protect" -- exacts a substantial physical and emotional toll not only on the officers who must daily cope with the stress and danger of being life's arbitrator for countless citizens, but also on their family members; and

WHEREAS, Through professionalism and sacrifice, the members of the Chicago Police Department have provided us with one of the safest cities in the United States of America, allowing each of us to pursue our own version of the "American Dream" in safety and confidence; and

WHEREAS, The words of Sir Winston Churchill, "never was so much owed to so few" were never so apropos; and

WHEREAS, Michael W. Kulbida began his illustrious career with the Chicago Police Department on May 2, 1994; and

WHEREAS, Michael W. Kulbida, Star Number 12036, retired on May 16, 2017 as a police officer assigned to the Chicago Lawn District; now, therefore,

Be It Resolved, That we, the Mayor and the members of the Chicago City Council, assembled this 13th day of December 2017, do hereby express our gratitude and heartfelt appreciation to Michael W. Kulbida on the occasion of his retirement for his dedication, professionalism and personal sacrifice that he provided during his 23 years of public service; and

Be It Further Resolved, That a suitable copy of this resolution be presented to Michael W. Kulbida.

CONGRATULATIONS EXTENDED TO POLICE OFFICER RUSSELL J. MADIA ON RETIREMENT.

[R2017-1109]

WHEREAS, We, in this city of immigrants, this city of neighborhoods, this most American of all cities, are particularly cognizant of the "American Dream"; and

WHEREAS, Though seemingly fixed and inviolable, the complex social fabric of our great metropolis could be easily torn asunder were it not for the guardians of the public welfare, indeed, the guardians of the American Dream; and

WHEREAS, Dedication to and fulfillment of the motto of the Chicago Police Department -- "We Serve and Protect" -- exacts a substantial physical and emotional toll not only on the officers who must daily cope with the stress and danger of being life's arbitrator for countless citizens, but also on their family members; and

WHEREAS, Through professionalism and sacrifice, the members of the Chicago Police Department have provided us with one of the safest cities in the United States of America, allowing each of us to pursue our own version of the "American Dream" in safety and confidence; and

WHEREAS, The words of Sir Winston Churchill, "never was so much owed to so few" were never so apropos; and

WHEREAS, Russell J. Madia began his illustrious career with the Chicago Police Department on May 2, 1988; and

WHEREAS, Russell J. Madia, Star Number 3001, retired on June 16, 2017 as a police officer assigned to the Chicago Lawn District; now, therefore,

Be It Resolved, That we, the Mayor and the members of the Chicago City Council, assembled this 13th day of December 2017, do hereby express our gratitude and heartfelt appreciation to Russell J. Madia on the occasion of his retirement for his dedication, professionalism and personal sacrifice that he provided during his 29 years of public service; and

Be It Further Resolved, That a suitable copy of this resolution be presented to Russell J. Madia.

CONGRATULATIONS EXTENDED TO POLICE OFFICER KAREN A. MADIGAN ON RETIREMENT.

[R2017-1110]

WHEREAS, We, in this city of immigrants, this city of neighborhoods, this most American of all cities, are particularly cognizant of the "American Dream"; and

WHEREAS, Though seemingly fixed and inviolable, the complex social fabric of our great metropolis could be easily torn asunder were it not for the guardians of the public welfare, indeed, the guardians of the American Dream; and

WHEREAS, Dedication to and fulfillment of the motto of the Chicago Police Department -- "We Serve and Protect" -- exacts a substantial physical and emotional toll not only on the officers who must daily cope with the stress and danger of being life's arbitrator for countless citizens, but also on their family members; and

WHEREAS, Through professionalism and sacrifice, the members of the Chicago Police Department have provided us with one of the safest cities in the United States of America, allowing each of us to pursue our own version of the "American Dream" in safety and confidence; and

WHEREAS, The words of Sir Winston Churchill, "never was so much owed to so few" were never so apropos; and

WHEREAS, Karen A. Madigan began her illustrious career with the Chicago Police Department on December 26, 1989; and

WHEREAS, Karen A. Madigan, Star Number 17698, retired on May 16, 2017 as a police officer assigned to the Chicago Lawn District; now, therefore,

Be It Resolved, That we, the Mayor and the members of the Chicago City Council, assembled this 13th day of December 2017, do hereby express our gratitude and heartfelt appreciation to Karen A. Madigan on the occasion of her retirement for her dedication, professionalism and personal sacrifice that she provided during her 28 years of public service; and

Be It Further Resolved, That a suitable copy of this resolution be presented to Karen A. Madigan.

CONGRATULATIONS EXTENDED TO POLICE OFFICER JAMES W. MEEHAN ON RETIREMENT.

[R2017-1111]

WHEREAS, We, in this city of immigrants, this city of neighborhoods, this most American of all cities, are particularly cognizant of the "American Dream"; and

WHEREAS, Though seemingly fixed and inviolable, the complex social fabric of our great metropolis could be easily torn asunder were it not for the guardians of the public welfare, indeed, the guardians of the American Dream; and

WHEREAS, Dedication to and fulfillment of the motto of the Chicago Police Department -- "We Serve and Protect" -- exacts a substantial physical and emotional toll not only on the officers who must daily cope with the stress and danger of being life's arbitrator for countless citizens, but also on their family members; and

WHEREAS, Through professionalism and sacrifice, the members of the Chicago Police Department have provided us with one of the safest cities in the United States of America, allowing each of us to pursue our own version of the "American Dream" in safety and confidence; and

WHEREAS, The words of Sir Winston Churchill, "never was so much owed to so few" were never so apropos; and

WHEREAS, James W. Meehan began his illustrious career with the Chicago Police Department on December 16, 1991; and

WHEREAS, James W. Meehan, Star Number 10608, retired on January 15, 2017 as a police officer assigned to the Chicago Lawn District; now, therefore,

Be It Resolved, That we, the Mayor and the members of the Chicago City Council, assembled this 13th day of December 2017, do hereby express our gratitude and heartfelt appreciation to James W. Meehan on the occasion of his retirement for his dedication, professionalism and personal sacrifice that he provided during his 25 years of public service; and

Be It Further Resolved, That a suitable copy of this resolution be presented to James W. Meehan.

CONGRATULATIONS EXTENDED TO POLICE OFFICER WILLIAM R. O'BRIEN ON RETIREMENT.

[R2017-1116]

WHEREAS, We, in this city of immigrants, this city of neighborhoods, this most American of all cities, are particularly cognizant of the "American Dream"; and

WHEREAS, Though seemingly fixed and inviolable, the complex social fabric of our great metropolis could be easily torn asunder were it not for the guardians of the public welfare, indeed, the guardians of the American Dream; and

WHEREAS, Dedication to and fulfillment of the motto of the Chicago Police Department -- "We Serve and Protect" -- exacts a substantial physical and emotional toll not only on the officers who must daily cope with the stress and danger of being life's arbitrator for countless citizens, but also on their family members; and

WHEREAS, Through professionalism and sacrifice, the members of the Chicago Police Department have provided us with one of the safest cities in the United States of America, allowing each of us to pursue our own version of the "American Dream" in safety and confidence; and

WHEREAS, The words of Sir Winston Churchill, "never was so much owed to so few" were never so apropos; and

WHEREAS, William R. O'Brien began his illustrious career with the Chicago Police Department on March 1, 1990; and

WHEREAS, William R. O'Brien, Star Number 10570, retired on April 16, 2017 as a police officer assigned to the 9th District; now, therefore,

Be It Resolved, That we, the Mayor and the members of the Chicago City Council, assembled this 13th day of December 2017, do hereby express our gratitude and heartfelt appreciation to William R. O'Brien on the occasion of his retirement for his dedication,

professionalism and personal sacrifice that he provided during his many years of public service; and

Be It Further Resolved, That a suitable copy of this resolution be presented to William R. O'Brien.

CONGRATULATIONS EXTENDED TO POLICE OFFICER MARY S. PALICKE ON RETIREMENT.

[R2017-1119]

WHEREAS, We, in this city of immigrants, this city of neighborhoods, this most American of all cities, are particularly cognizant of the "American Dream"; and

WHEREAS, Though seemingly fixed and inviolable, the complex social fabric of our great metropolis could be easily torn asunder were it not for the guardians of the public welfare, indeed, the guardians of the American Dream; and

WHEREAS, Dedication to and fulfillment of the motto of the Chicago Police Department -- "We Serve and Protect" -- exacts a substantial physical and emotional toll not only on the officers who must daily cope with the stress and danger of being life's arbitrator for countless citizens, but also on their family members; and

WHEREAS, Through professionalism and sacrifice, the members of the Chicago Police Department have provided us with one of the safest cities in the United States of America, allowing each of us to pursue our own version of the "American Dream" in safety and confidence; and

WHEREAS, The words of Sir Winston Churchill, "never was so much owed to so few" were never so apropos; and

WHEREAS, Mary S. Palicke began her illustrious career with the Chicago Police Department on February 17, 1988; and

WHEREAS, Mary S. Palicke, Star Number 4228, retired on August 1, 2017 as a police officer assigned to the 9th District; now, therefore,

Be It Resolved, That we, the Mayor and the members of the Chicago City Council, assembled this 13th day of December 2017, do hereby express our gratitude and heartfelt appreciation to Mary S. Palicke on the occasion of her retirement for her dedication, professionalism and personal sacrifice that she provided during her many years of public service; and

Be It Further Resolved, That a suitable copy of this resolution be presented to Mary S. Palicke.

CONGRATULATIONS EXTENDED TO POLICE OFFICER HENRY PEREZ ON RETIREMENT.

[R2017-1112]

WHEREAS, We, in this city of immigrants, this city of neighborhoods, this most American of all cities, are particularly cognizant of the "American Dream"; and

WHEREAS, Though seemingly fixed and inviolable, the complex social fabric of our great metropolis could be easily torn asunder were it not for the guardians of the public welfare, indeed, the guardians of the American Dream; and

WHEREAS, Dedication to and fulfillment of the motto of the Chicago Police Department -- "We Serve and Protect" -- exacts a substantial physical and emotional toll not only on the officers who must daily cope with the stress and danger of being life's arbitrator for countless citizens, but also on their family members; and

WHEREAS, Through professionalism and sacrifice, the members of the Chicago Police Department have provided us with one of the safest cities in the United States of America, allowing each of us to pursue our own version of the "American Dream" in safety and confidence; and

WHEREAS, The words of Sir Winston Churchill, "never was so much owed to so few" were never so apropos; and

WHEREAS, Henry Perez began his illustrious career with the Chicago Police Department on March 26, 1990; and

WHEREAS, Henry Perez, Star Number 10947, retired on May 16, 2017 as a police officer assigned to the Chicago Lawn District; now, therefore,

Be It Resolved, That we, the Mayor and the members of the Chicago City Council, assembled this 13th day of December 2017, do hereby express our gratitude and heartfelt appreciation to Henry Perez on the occasion of his retirement for his dedication, professionalism and personal sacrifice that he provided during his 27 years of public service; and

Be It Further Resolved, That a suitable copy of this resolution be presented to Henry Perez.

CONGRATULATIONS EXTENDED TO POLICE OFFICER JOSEPH E. PUFPAF ON RETIREMENT.

[R2017-1113]

WHEREAS, We, in this city of immigrants, this city of neighborhoods, this most American of all cities, are particularly cognizant of the "American Dream"; and

WHEREAS, Though seemingly fixed and inviolable, the complex social fabric of our great metropolis could be easily torn asunder were it not for the guardians of the public welfare, indeed, the guardians of the American Dream; and

WHEREAS, Dedication to and fulfillment of the motto of the Chicago Police Department -- "We Serve and Protect" -- exacts a substantial physical and emotional toll not only on the officers who must daily cope with the stress and danger of being life's arbitrator for countless citizens, but also on their family members; and

WHEREAS, Through professionalism and sacrifice, the members of the Chicago Police Department have provided us with one of the safest cities in the United States of America, allowing each of us to pursue our own version of the "American Dream" in safety and confidence; and

WHEREAS, The words of Sir Winston Churchill, "never was so much owed to so few" were never so apropos; and

WHEREAS, Joseph E. Pufpaf began his illustrious career with the Chicago Police Department on December 5, 1994; and

WHEREAS, Joseph E. Pufpaf, Star Number 18826, retired on January 4, 2017 as a police officer assigned to the Chicago Lawn District; now, therefore,

Be It Resolved, That we, the Mayor and the members of the Chicago City Council, assembled this 13th day of December 2017, do hereby express our gratitude and heartfelt appreciation to Joseph E. Pufpaf on the occasion of his retirement for his dedication, professionalism and personal sacrifice that he provided during his 22 years of public service; and

Be It Further Resolved, That a suitable copy of this resolution be presented to Joseph E. Pufpaf.

CONGRATULATIONS EXTENDED TO POLICE OFFICER GEORGE F. QUINONES ON RETIREMENT.

[R2017-1123]

WHEREAS, We, in this city of immigrants, this city of neighborhoods, this most American of all cities, are particularly cognizant of the "American Dream"; and

WHEREAS, Though seemingly fixed and inviolable, the complex social fabric of our great metropolis could be easily torn asunder were it not for the guardians of the public welfare, indeed, the guardians of the American Dream; and

WHEREAS, Dedication to and fulfillment of the motto of the Chicago Police Department -- "We Serve and Protect" -- exacts a substantial physical and emotional toll not only on the officers who must daily cope with the stress and danger of being life's arbitrator for countless citizens, but also on their family members; and

WHEREAS, Through professionalism and sacrifice, the members of the Chicago Police Department have provided us with one of the safest cities in the United States of America, allowing each of us to pursue our own version of the "American Dream" in safety and confidence; and

WHEREAS, The words of Sir Winston Churchill, "never was so much owed to so few" were never so apropos; and

WHEREAS, George F. Quinones began his illustrious career with the Chicago Police Department on June 5, 1995; and

WHEREAS, George F. Quinones, Star Number 17620, retired on January 19, 2017 as a police officer assigned to the Chicago Lawn District; now, therefore,

Be It Resolved, That we, the Mayor and the members of the Chicago City Council, assembled this 13th day of December 2017, do hereby express our gratitude and heartfelt appreciation to George F. Quinones on the occasion of his retirement for his dedication, professionalism and personal sacrifice that he provided during his 22 years of public service; and

Be It Further Resolved, That a suitable copy of this resolution be presented to George F. Quinones.

CONGRATULATIONS EXTENDED TO POLICE OFFICER RAYMOND R. SCHILLACI ON RETIREMENT.

[R2017-1118]

WHEREAS, We, in this city of immigrants, this city of neighborhoods, this most American of all cities, are particularly cognizant of the "American Dream"; and

WHEREAS, Though seemingly fixed and inviolable, the complex social fabric of our great metropolis could be easily torn asunder were it not for the guardians of the public welfare, indeed, the guardians of the American Dream; and

WHEREAS, Dedication to and fulfillment of the motto of the Chicago Police Department -- "We Serve and Protect" -- exacts a substantial physical and emotional toll not only on

the officers who must daily cope with the stress and danger of being life's arbitrator for countless citizens, but also on their family members; and

WHEREAS, Through professionalism and sacrifice, the members of the Chicago Police Department have provided us with one of the safest cities in the United States of America, allowing each of us to pursue our own version of the "American Dream" in safety and confidence; and

WHEREAS, The words of Sir Winston Churchill, "never was so much owed to so few" were never so apropos; and

WHEREAS, Raymond R. Schillaci began his illustrious career with the Chicago Police Department on December 26, 1989; and

WHEREAS, Raymond R. Schillaci, Star Number 10879, retired on May 15, 2017 as a police officer assigned to the 9th District; now, therefore,

Be It Resolved, That we, the Mayor and the members of the Chicago City Council, assembled this 13th day of December 2017, do hereby express our gratitude and heartfelt appreciation to Raymond R. Schillaci on the occasion of his retirement for his dedication, professionalism and personal sacrifice that he provided during his many years of public service; and

Be It Further Resolved, That a suitable copy of this resolution be presented to Raymond R. Schillaci.

CONGRATULATIONS EXTENDED TO JOEL WEISMAN ON RETIREMENT FROM NEWS PROFESSION.

[R2017-1170]

WHEREAS, Joel Weisman, life-long Chicagoan, esteemed Emmy Award-winning senior editor and host chair of "The Week in Review", one of the longest running Chicago television shows in history, is retiring after 44 years with WTTW-Channel 11; and

WHEREAS, Joel Weisman's final appearance on "The Week in Review" is scheduled to air on January 19, 2018; and

WHEREAS, The Chicago City Council has been informed of his retirement by Alderman Edward M. Burke; and

WHEREAS, Joel Weisman began his journalism career as a reporter for the legendary City News Bureau of Chicago following his graduation from the University of Illinois; and

WHEREAS, In addition, Joel Weisman, a practicing attorney with a law degree from Chicago-Kent College of Law, worked for the *Gary Post-Tribune*, and served as political editor and investigative reporter for the *Chicago American* (*Chicago Today)* before the newspaper ended its run in 1974; and

WHEREAS, Joel Weisman continued his journalism career as a reporter/columnist and metropolitan editor for the *Chicago Sun-Times*; and

WHEREAS, After joining WTTW-Channel 11, Joel Weisman served as political editor and commentator on the station's first nightly news program, "The Public News Center"; and

WHEREAS, Joel Weisman served as Midwest correspondent for *The Washington Post*; and delivered commentary and news analysis for WGN-TV in Chicago for 13 years; and

WHEREAS, While at WGN-TV, Joel Weisman directed election coverage with a team of reporters known as the "Joel Patrol"; and

WHEREAS, Over the course of five decades Joel Weisman was honored by his peers on numerous occasions, and has won multiple awards, including Emmys, Peter Lisagor, Jacob Scher and Associated Press awards; and

WHEREAS, Joel Weisman is a member of the Chicago Television Academy's prestigious Silver Circle recognizing outstanding individuals who have devoted 25 years or more to the television industry and has twice been nominated for the Pulitzer Prize for his investigative reporting; and

WHEREAS, Joel Weisman conceived the idea of a locally-based PBS news and affairs talk show over coffee at the Palmer House Hotel with the late John Callaway and William J. McCarter, who was then president and CEO of WTTW; and

WHEREAS, The 30-minute weekly program modeled after William J. McCarter's "Washington Week in Review", premiered on WTTW on January 20, 1978; and

WHEREAS, "Chicago Week in Review" won Emmy Awards for Outstanding Conversation Program Series and Outstanding Public Affairs Series; and

WHEREAS, Joel Weisman leaves behind a remarkable legacy in Chicago journalism for his expert news reporting, interviewing and personal connectivity with Chicagoland viewers; now, therefore,

Be It Resolved, That we, the Mayor and the members of the Chicago City Council, assembled this 13th day of December 2017, do hereby thank Joel Weisman for his many contributions to Chicago and congratulate him on his retirement from the news profession and wish him the very best as he begins the next phase of his life; and

Be It Further Resolved, That a suitable copy of this resolution be presented to Joel Weisman.

CONGRATULATIONS EXTENDED TO CHARLES WILLIAMS ON RETIREMENT AS COMMISSIONER OF DEPARTMENT OF STREETS AND SANITATION.

[R2017-1159]

WHEREAS, Charles Williams has officially announced his retirement from the City of Chicago as the commissioner of the Department of Streets and Sanitation; and

WHEREAS, The Chicago City Council has been informed of this event by Alderman Edward M. Burke; and

WHEREAS, Charles Williams was named commissioner of the Department of Streets and Sanitation in October of 2012 by Mayor Rahm Emanuel; and

WHEREAS, Charles Williams previously served 34 years with the Chicago Police Department and four years as National Security Director for Merchandise Mart Properties; and

WHEREAS, As Commissioner of the Department of Streets and Sanitation, Charles Williams used his strong leadership and organizational skills to cut redundancy and modernize operations; and

WHEREAS, Under the leadership of Charles Williams, the City of Chicago implemented a grid system for garbage collection that saved taxpayers nearly 30 Million Dollars annually; and

WHEREAS, Charles Williams also eliminated a graffiti clean-up backlog and significantly reduced the tree trimming backlog; and

WHEREAS, During his law enforcement career, Charles Williams received a number of awards, including: the Carter Harrison Honorable Mention Award, the Blue Star Award, four Department Lifesaving Awards, two Unit Meritorious Awards and 94 Honorable Mention Awards; and

WHEREAS, The hard work, sacrifice and dedication of Charles Williams serve as an example to all; now, therefore,

Be It Resolved, That we, the Mayor and the members of the Chicago City Council, assembled this 13th day of December 2017, do hereby congratulate Charles Williams on the occasion of his retirement and do hereby express our gratitude for his dedicated public service; and

Be It Further Resolved, That a suitable copy of this resolution be presented to Charles Williams.

Presented By

ALDERMAN LOPEZ (15th Ward):

CONGRATULATIONS EXTENDED TO EDMOND W. ARNOLD ON 70TH BIRTHDAY.

[R2017-1132]

WHEREAS, We, the members of the Chicago City Council, wish to extend our congratulations and warmest birthday wishes to Edmond W. Arnold in honor of his 70th birthday; and

WHEREAS, On behalf of the entire 15th Ward, Alderman Raymond Lopez would like to extend his personal tribute to Edmond W. Arnold on the occasion of this momentous occasion as recognition for being a stellar resident of the City of Chicago; and

WHEREAS, Edmond W. Arnold has been a member of our 15th Ward seniors community for the last five years, a constituency we value and treasure for all they have given and taught us in their collective lifetime; now, therefore,

Be It Resolved, That we, the Mayor and members of the Chicago City Council, gathered here this 13th of December 2017 A.D., do hereby congratulate Edmond W. Arnold on the occasion of his birthday; and

Be It Further Resolved, That we extend our warmest and heartfelt best wishes to Edmond W. Arnold for his continued good health, happiness and success following this, his 70th birthday; and

Be It Further Resolved, That a suitable copy of this resolution be presented to Edmond W. Arnold in honor of his 70th birthday as a token of our esteem and good wishes.

CONGRATULATIONS EXTENDED TO MOISES ASCENCIO ON 70TH BIRTHDAY.

[R2017-1124]

WHEREAS, We, the members of the Chicago City Council, wish to extend our congratulations and warmest birthday wishes to Moises Ascencio in honor of his 70th birthday; and

WHEREAS, On behalf of the entire 15th Ward, Alderman Raymond Lopez would like to extend his personal tribute to Moises Ascencio on the occasion of this momentous occasion as recognition for being a stellar resident of the City of Chicago; and

WHEREAS, Moises Ascencio has been a member of our 15th Ward seniors community for the last five years, a constituency we value and treasure for all they have given and taught us in their collective lifetime; now, therefore,

Be It Resolved, That we, the Mayor and members of the Chicago City Council, gathered here this 13th of December 2017 A.D., do hereby congratulate Moises Ascencio on the occasion of his birthday; and

Be It Further Resolved, That we extend our warmest and heartfelt best wishes to Moises Ascencio for his continued good health, happiness and success following this, his 70th birthday; and

Be It Further Resolved, That a suitable copy of this resolution be presented to Moises Ascencio in honor of his 70th birthday as a token of our esteem and good wishes.

CONGRATULATIONS EXTENDED TO ESTELLA CHAVEZ ON 75TH BIRTHDAY.
[R2017-1134]

WHEREAS, We, the members of the Chicago City Council, wish to extend our congratulations and warmest birthday wishes to Estella Chavez in honor of her 75th birthday; and

WHEREAS, On behalf of the entire 15th Ward, Alderman Raymond Lopez would like to extend his personal tribute to Estella Chavez on the occasion of this momentous occasion as recognition for being a stellar resident of the City of Chicago; and

WHEREAS, Estella Chavez has been a member of our 15th Ward seniors community for the last 10 years, a constituency we value and treasure for all they have given and taught us in their collective lifetime; now, therefore,

Be It Resolved, That we, the Mayor and members of the Chicago City Council, gathered here this 13th of December 2017 A.D., do hereby congratulate Estella Chavez on the occasion of her birthday; and

Be It Further Resolved, That we extend our warmest and heartfelt best wishes to Estella Chavez for her continued good health, happiness and success following this, her 75th birthday; and

Be It Further Resolved, That a suitable copy of this resolution be presented to Estella Chavez in honor of her 75th birthday as a token of our esteem and good wishes.

CONGRATULATIONS EXTENDED TO MICHAEL A. CLAYTON ON 65TH BIRTHDAY.

[R2017-1152]

WHEREAS, We, the members of the Chicago City Council, wish to extend our congratulations and warmest birthday wishes to Michael A. Clayton in honor of his 65th birthday; and

WHEREAS, On behalf of the entire 15th Ward, Alderman Raymond Lopez would like to extend his personal tribute to Michael A. Clayton on the occasion of this momentous occasion as recognition for being a stellar resident of the City of Chicago; and

WHEREAS, Michael A. Clayton now belongs to our 15th Ward seniors community, of whom we value and treasure for all they have given and taught us in their collective lifetime; now, therefore,

Be It Resolved, That we, the Mayor and members of the Chicago City Council, gathered here this 13th of December 2017 A.D., do hereby congratulate Michael A. Clayton on the occasion of his birthday; and

Be It Further Resolved, That we extend our warmest and heartfelt best wishes to Michael A. Clayton for his continued good health, happiness and success following this, his 65th birthday; and

Be It Further Resolved, That a suitable copy of this resolution be presented to Michael A. Clayton in honor of his 65th birthday as a token of our esteem and good wishes.

CONGRATULATIONS EXTENDED TO JOSE CORTES ON 70TH BIRTHDAY.

[R2017-1142]

WHEREAS, We, the members of the Chicago City Council, wish to extend our congratulations and warmest birthday wishes to Jose Cortes in honor of his 70th birthday; and,

WHEREAS, On behalf of the entire 15th Ward, Alderman Raymond Lopez would like to extend his personal tribute to Jose Cortes on the occasion of this momentous occasion as recognition for being a stellar resident of the City of Chicago; and

WHEREAS, Jose Cortes has been a member of our 15th Ward seniors community for the last five years, a constituency we value and treasure for all they have given and taught us in their collective lifetime; now, therefore,

Be It Resolved, That we, the Mayor and members of the Chicago City Council, gathered here this 13th of December 2017 A.D., do hereby congratulate Jose Cortes on the occasion of his birthday; and

Be It Further Resolved, That we extend our warmest and heartfelt best wishes to Jose Cortes for his continued good health, happiness and success following this, his 70th birthday; and

Be It Further Resolved, That a suitable copy of this resolution be presented to Jose Cortes in honor of his 70th birthday as a token of our esteem and good wishes.

CONGRATULATIONS EXTENDED TO CALDWELL CUTLAW ON 75TH BIRTHDAY.

[R2017-1129]

WHEREAS, We, the members of the Chicago City Council, wish to extend our congratulations and warmest birthday wishes to Caldwell Cutlaw in honor of his 75th birthday; and

WHEREAS, On behalf of the entire 15th Ward, Alderman Raymond Lopez would like to extend his personal tribute to Caldwell Cutlaw on the occasion of this momentous occasion as recognition for being a stellar resident of the City of Chicago; and

WHEREAS, Caldwell Cutlaw has been a member of our 15th Ward seniors community for the last 10 years, a constituency we value and treasure for all they have given and taught us in their collective lifetime; now, therefore,

Be It Resolved, That we, the Mayor and members of the Chicago City Council gathered here this 13th of December 2017 A.D., do hereby congratulate Caldwell Cutlaw on the occasion of his birthday; and

Be It Further Resolved, That we extend our warmest and heartfelt best wishes to Caldwell Cutlaw for his continued good health, happiness and success following this, his 75th birthday; and,

Be It Further Resolved, That a suitable copy of this resolution be presented to Caldwell Cutlaw in honor of his 75th birthday as a token of our esteem and good wishes.

CONGRATULATIONS EXTENDED TO CARMEN DEJESUS ON 65TH BIRTHDAY.
[R2017-1131]

WHEREAS, We, the members of the Chicago City Council, wish to extend our congratulations and warmest birthday wishes to Carmen Dejesus in honor of her 65th birthday; and

WHEREAS, On behalf of the entire 15th Ward, Alderman Raymond Lopez would like to extend his personal tribute to Carmen Dejesus on the occasion of this momentous occasion as recognition for being a stellar resident of the City of Chicago; and

WHEREAS, Carmen Dejesus now belongs to our 15th Ward seniors community, of whom we value and treasure for all they have given and taught us in their collective lifetime; now, therefore,

Be It Resolved, That we, the Mayor and members of the Chicago City Council, gathered here this 13th of December 2017 A.D., do hereby congratulate Carmen Dejesus on the occasion of her birthday; and

Be It Further Resolved, That we extend our warmest and heartfelt best wishes to Carmen Dejesus for her continued good health, happiness and success following this, her 65th birthday; and

Be It Further Resolved, That a suitable copy of this resolution be presented to Carmen Dejesus in honor of her 65th birthday as a token of our esteem and good wishes.

CONGRATULATIONS EXTENDED TO SANDRA B. DIAZ ON 75TH BIRTHDAY.
[R2017-1154]

WHEREAS, We, the members of the Chicago City Council, wish to extend our congratulations and warmest birthday wishes to Sandra B. Diaz in honor of her 75th birthday; and

WHEREAS, On behalf of the entire 15th Ward, Alderman Raymond Lopez would like to extend his personal tribute to Sandra B. Diaz on the occasion of this momentous occasion as recognition for being a stellar resident of the City of Chicago; and

WHEREAS, Sandra B. Diaz has been a member of our 15th Ward seniors community for the last 10 years, a constituency we value and treasure for all they have given and taught us in their collective lifetime; now, therefore,

Be It Resolved, That we, the Mayor and members of the Chicago City Council, gathered here this 13th of December 2017 A.D., do hereby congratulate Sandra B. Diaz on the occasion of her birthday; and

Be It Further Resolved, That we extend our warmest and heartfelt best wishes to Sandra B. Diaz for her continued good health, happiness and success following this, her 75th birthday; and

Be It Further Resolved, That a suitable copy of this resolution be presented to Sandra B. Diaz in honor of her 75th birthday as a token of our esteem and good wishes.

CONGRATULATIONS EXTENDED TO VIRGINIA GALLEGOS ON 65TH BIRTHDAY.

[R2017-1156]

WHEREAS, We, the members of the Chicago City Council, wish to extend our congratulations and warmest birthday wishes to Virginia Gallegos in honor of her 65th birthday; and

WHEREAS, On behalf of the entire 15th Ward, Alderman Raymond Lopez would like to extend his personal tribute to Virginia Gallegos on the occasion of this momentous occasion as recognition for being a stellar resident of the City of Chicago; and

WHEREAS, Virginia Gallegos now belongs to our 15th Ward seniors community, of whom we value and treasure for all they have given and taught us in their collective lifetime; now, therefore,

Be It Resolved, That we, the Mayor and members of the Chicago City Council, gathered here this 13th of December 2017 A.D., do hereby congratulate Virginia Gallegos on the occasion of her birthday; and

Be It Further Resolved, That we extend our warmest and heartfelt best wishes to Virginia Gallegos for her continued good health, happiness and success following this, her 65th birthday; and

Be It Further Resolved, That a suitable copy of this resolution be presented to Virginia Gallegos in honor of her 65th birthday as a token of our esteem and good wishes.

CONGRATULATIONS EXTENDED TO GUADALUPE GUZMAN ON 65TH BIRTHDAY.

[R2017-1137]

WHEREAS, We, the members of the Chicago City Council, wish to extend our congratulations and warmest birthday wishes to Guadalupe Guzman in honor of her 65th birthday; and

WHEREAS, On behalf of the entire 15th Ward, Alderman Raymond Lopez would like to extend his personal tribute to Guadalupe Guzman on the occasion of this momentous occasion as recognition for being a stellar resident of the City of Chicago; and,

WHEREAS, Guadalupe Guzman now belongs to our 15th Ward seniors community, of whom we value and treasure for all they have given and taught us in their collective lifetime; now, therefore,

Be It Resolved, That we, the Mayor and members of the Chicago City Council, gathered here this 13th of December 2017 A.D., do hereby congratulate Guadalupe Guzman on the occasion of her birthday; and

Be It Further Resolved, That we extend our warmest and heartfelt best wishes to Guadalupe Guzman for her continued good health, happiness and success following this, her 65th birthday; and

Be It Further Resolved, That a suitable copy of this resolution be presented to Guadalupe Guzman in honor of her 65th birthday as a token of our esteem and good wishes.

CONGRATULATIONS EXTENDED TO MYRTIS L. HYMAN ON 65TH BIRTHDAY.

[R2017-1153]

WHEREAS, We, the members of the Chicago City Council, wish to extend our congratulations and warmest birthday wishes to Myrtis L. Hyman in honor of her 65th birthday; and

WHEREAS, On behalf of the entire 15th Ward, Alderman Raymond Lopez would like to extend his personal tribute to Myrtis L. Hyman on the occasion of this momentous occasion as recognition for being a stellar resident of the City of Chicago; and

WHEREAS, Myrtis L. Hyman now belongs to our 15th Ward seniors community, of whom we value and treasure for all they have given and taught us in their collective lifetime; now, therefore,

Be It Resolved, That we, the Mayor and members of the Chicago City Council, gathered here this 13th of December 2017 A.D., do hereby congratulate Myrtis L. Hyman on the occasion of her birthday; and

Be It Further Resolved, That we extend our warmest and heartfelt best wishes to Myrtis L. Hyman for her continued good health, happiness and success following this, her 65th birthday; and

Be It Further Resolved, That a suitable copy of this resolution be presented to Myrtis L. Hyman in honor of her 65th birthday as a token of our esteem and good wishes.

CONGRATULATIONS EXTENDED TO BERNICE JACKSON ON 75TH BIRTHDAY.
[R2017-1128]

WHEREAS, We, the members of the Chicago City Council, wish to extend our congratulations and warmest birthday wishes to Bernice Jackson in honor of her 75th birthday; and

WHEREAS, On behalf of the entire 15th Ward, Alderman Raymond Lopez would like to extend his personal tribute to Bernice Jackson on the occasion of this momentous occasion as recognition for being a stellar resident of the City of Chicago; and

WHEREAS, Bernice Jackson has been a member of our 15th Ward seniors community for the last 10 years, a constituency we value and treasure for all they have given and taught us in their collective lifetime; now, therefore,

Be It Resolved, That we, the Mayor and members of the Chicago City Council, gathered here this 13th of December 2017 A.D., do hereby congratulate Bernice Jackson on the occasion of her birthday; and

Be It Further Resolved, That we extend our warmest and heartfelt best wishes to Bernice Jackson for her continued good health, happiness and success following this, her 75th birthday; and

Be It Further Resolved, That a suitable copy of this resolution be presented to Bernice Jackson in honor of her 75th birthday as a token of our esteem and good wishes.

CONGRATULATIONS EXTENDED TO FRANCISCO M. JIMENEZ ON 65TH BIRTHDAY.

[R2017-1135]

WHEREAS, We, the members of the Chicago City Council, wish to extend our congratulations and warmest birthday wishes to Francisco M. Jimenez in honor of his 65th birthday; and

WHEREAS, On behalf of the entire 15th Ward, Alderman Raymond Lopez would like to extend his personal tribute to Francisco M. Jimenez on the occasion of this momentous occasion as recognition for being a stellar resident of the City of Chicago; and

WHEREAS, Francisco M. Jimenez now belongs to our 15th Ward seniors community, of whom we value and treasure for all they have given and taught us in their collective lifetime; now, therefore,

Be It Resolved, That we, the Mayor and members of the Chicago City Council, gathered here this 13th of December 2017 A.D., do hereby congratulate Francisco M. Jimenez on the occasion of his birthday; and

Be It Further Resolved, That we extend our warmest and heartfelt best wishes to Francisco M. Jimenez for his continued good health, happiness and success following this, his 65th birthday; and

Be It Further Resolved, That a suitable copy of this resolution be presented to Francisco M. Jimenez in honor of his 65th birthday as a token of our esteem and good wishes.

CONGRATULATIONS EXTENDED TO MARTINEZ F. JIMENEZ ON 65TH BIRTHDAY.

[R2017-1150]

WHEREAS, We, the members of the Chicago City Council, wish to extend our congratulations and warmest birthday wishes to Martinez F. Jimenez in honor of his 65th birthday; and

WHEREAS, On behalf of the entire 15th Ward, Alderman Raymond Lopez would like to extend his personal tribute to Martinez F. Jimenez on the occasion of this momentous occasion as recognition for being a stellar resident of the City of Chicago; and

WHEREAS, Martinez F. Jimenez now belongs to our 15th Ward seniors community, of whom we value and treasure for all they have given and taught us in their collective lifetime; now, therefore,

Be It Resolved, That we, the Mayor and members of the Chicago City Council, gathered here this 13th of December 2017 A.D., do hereby congratulate Martinez F. Jimenez on the occasion of his birthday; and

Be It Further Resolved, that we extend our warmest and heartfelt best wishes to Martinez F. Jimenez for his continued good health, happiness and success following this, his 65th birthday; and

Be It Further Resolved, that a suitable copy of this resolution be presented to Martinez F. Jimenez in honor of his 65th birthday as a token of our esteem and good wishes.

CONGRATULATIONS EXTENDED TO MANAD T. LEON ON 70TH BIRTHDAY.

[R2017-1146]

WHEREAS, We, the members of the Chicago City Council, wish to extend our congratulations and warmest birthday wishes to Manad T. Leon in honor of his 70th birthday; and

WHEREAS, On behalf of the entire 15th Ward, Alderman Raymond Lopez would like to extend his personal tribute to Manad T. Leon on the occasion of this momentous occasion as recognition for being a stellar resident of the City of Chicago; and

WHEREAS, Manad T. Leon has been a member of our 15th Ward seniors community for the last five years, a constituency we value and treasure for all they have given and taught us in their collective lifetime; now, therefore,

Be It Resolved, That we, the Mayor and members of the Chicago City Council, gathered here this 13th of December 2017 A.D., do hereby congratulate Manad T. Leon on the occasion of his birthday; and

Be It Further Resolved, That we extend our warmest and heartfelt best wishes to Manad T. Leon for his continued good health, happiness and success following this, his 70th birthday; and

Be It Further Resolved, That a suitable copy of this resolution be presented to Manad T. Leon in honor of his 70th birthday as a token of our esteem and good wishes.

CONGRATULATIONS EXTENDED TO AGUILAR ARNULFO LUNA ON 70TH BIRTHDAY.

[R2017-1125]

WHEREAS, We, the members of the Chicago City Council, wish to extend our congratulations and warmest birthday wishes to Aguilar Arnulfo Luna in honor of his 70th birthday; and

WHEREAS, On behalf of the entire 15th Ward, Alderman Raymond Lopez would like to extend his personal tribute to Aguilar Arnulfo Luna on the occasion of this momentous occasion as recognition for being a stellar resident of the City of Chicago; and

WHEREAS, Aguilar Arnulfo Luna has been a member of our 15th Ward seniors community for the last five years, a constituency we value and treasure for all they have given and taught us in their collective lifetime; now, therefore,

Be It Resolved, That we, the Mayor and members of the Chicago City Council, gathered here this 13th of December 2017 A.D., do hereby congratulate Aguilar Arnulfo Luna on the occasion of his birthday; and

Be It Further Resolved, That we extend our warmest and heartfelt best wishes to Aguilar Arnulfo Luna for his continued good health, happiness and success following this, his 70th birthday; and

Be It Further Resolved, That a suitable copy of this resolution be presented to Aguilar Arnulfo Luna in honor of his 70th birthday as a token of our esteem and good wishes.

CONGRATULATIONS EXTENDED TO JAVIER MADRIGAL ON 70TH BIRTHDAY.

[R2017-1140]

WHEREAS, We, the members of the Chicago City Council, wish to extend our congratulations and warmest birthday wishes to Javier Madrigal in honor of his 70th birthday; and

WHEREAS, On behalf of the entire 15th Ward, Alderman Raymond Lopez would like to extend his personal tribute to Javier Madrigal on the occasion of this momentous occasion as recognition for being a stellar resident of the City of Chicago; and

WHEREAS, Javier Madrigal has been a member of our 15th Ward seniors community for the last five years, a constituency we value and treasure for all they have given and taught us in their collective lifetime; now, therefore,

Be It Resolved, That we, the Mayor and members of the Chicago City Council, gathered here this 13th of December 2017 A.D., do hereby congratulate Javier Madrigal on the occasion of his birthday; and

Be It Further Resolved, That we extend our warmest and heartfelt best wishes to Javier Madrigal for his continued good health, happiness and success following this, his 70th birthday; and

Be It Further Resolved, That a suitable copy of this resolution be presented Javier Madrigal in honor of his 70th birthday as a token of our esteem and good wishes.

CONGRATULATIONS EXTENDED TO LETTIE MAGAS ON 70TH BIRTHDAY.

[R2017-1145]

WHEREAS, We, the members of the Chicago City Council, wish to extend our congratulations and warmest birthday wishes to Lettie Magas in honor of her 70th birthday; and

WHEREAS, On behalf of the entire 15th Ward, Alderman Raymond Lopez would like to extend his personal tribute to Lettie Magas on the occasion of this momentous occasion as recognition for being a stellar resident of the City of Chicago; and

WHEREAS, Lettie Magas has been a member of our 15th Ward seniors community for the last five years, a constituency we value and treasure for all they have given and taught us in their collective lifetime; now, therefore,

Be It Resolved, That we, the Mayor and members of the Chicago City Council, gathered here this 13th of December 2017 A.D., do hereby congratulate Lettie Magas on the occasion of her birthday; and

Be It Further Resolved, That we extend our warmest and heartfelt best wishes to Lettie Magas for her continued good health, happiness and success following this, her 70th birthday; and

Be It Further Resolved, That a suitable copy of this resolution be presented to Lettie Magas in honor of her 70th birthday as a token of our esteem and good wishes.

CONGRATULATIONS EXTENDED TO MARIA DELCARMEN MARTINEZ ON 65TH BIRTHDAY.

[R2017-1147]

WHEREAS, We, the members of the Chicago City Council, wish to extend our congratulations and warmest birthday wishes to Maria Delcarmen Martinez in honor of her 65th birthday; and

WHEREAS, On behalf of the entire 15th Ward, Alderman Raymond Lopez would like to extend his personal tribute to Maria Delcarmen Martinez on the occasion of this momentous occasion as recognition for being a stellar resident of the City of Chicago; and

WHEREAS, Maria Delcarmen Martinez now belongs to our 15th Ward seniors community, of whom we value and treasure for all they have given and taught us in their collective lifetime; now, therefore,

Be It Resolved, That we, the Mayor and members of the Chicago City Council, gathered here this 13th of December 2017 A.D., do hereby congratulate Maria Delcarmen Martinez on the occasion of her birthday; and

Be It Further Resolved, That we extend our warmest and heartfelt best wishes to Maria Delcarmen Martinez for her continued good health, happiness and success following this, her 65th birthday; and

Be It Further Resolved, That a suitable copy of this resolution be presented to Maria Delcarmen Martinez in honor of her 65th birthday as a token of our esteem and good wishes.

CONGRATULATIONS EXTENDED TO HERMAN MC CALLUM II ON 70TH BIRTHDAY.

[R2017-1139]

WHEREAS, We, the members of the Chicago City Council, wish to extend our congratulations and warmest birthday wishes to Herman McCallum II in honor of his 70th birthday; and

WHEREAS, On behalf of the entire 15th Ward, Alderman Raymond Lopez would like to extend his personal tribute to Herman McCallum II on the occasion of this momentous occasion as recognition for being a stellar resident of the City of Chicago; and

WHEREAS, Herman McCallum II has been a member of our 15th Ward seniors community for the last five years, a constituency we value and treasure for all they have given and taught us in their collective lifetime; now, therefore,

Be It Resolved, That we, the Mayor and members of the Chicago City Council, gathered here this 13th of December 2017 A.D., do hereby congratulate Herman McCallum II on the occasion of his birthday; and

Be It Further Resolved, That we extend our warmest and heartfelt best wishes to Herman McCallum II for his continued good health, happiness and success following this, his 70th birthday; and

Be It Further Resolved, That a suitable copy of this resolution be presented to Herman McCallum II in honor of his 70th birthday as a token of our esteem and good wishes.

CONGRATULATIONS EXTENDED TO GAUDENCIO NERI ON 65TH BIRTHDAY.
[R2017-1136]

WHEREAS, We, the members of the Chicago City Council, wish to extend our congratulations and warmest birthday wishes to Gaudencio Neri in honor of his 65th birthday; and

WHEREAS, On behalf of the entire 15th Ward, Alderman Raymond Lopez would like to extend his personal tribute to Gaudencio Neri on the occasion of this momentous occasion as recognition for being a stellar resident of the City of Chicago; and

WHEREAS, Gaudencio Neri now belongs to our 15th Ward seniors community, of whom we value and treasure for all they have given and taught us in their collective lifetime; now, therefore,

Be It Resolved, That we, the Mayor and members of the Chicago City Council, gathered here this 13th of December 2017 A.D., do hereby congratulate Gaudencio Neri on the occasion of his birthday; and

Be It Further Resolved, That we extend our warmest and heartfelt best wishes to Gaudencio Neri for his continued good health, happiness and success following this, his 65th birthday; and

Be It Further Resolved, That a suitable copy of this resolution be presented to Gaudencio Neri in honor of his 65th birthday as a token of our esteem and good wishes.

CONGRATULATIONS EXTENDED TO MARIA G. OREGEL ON 65TH BIRTHDAY.
[R2017-1149]

WHEREAS, We, the members of the Chicago City Council, wish to extend our congratulations and warmest birthday wishes to Maria G. Oregel in honor of her 65th birthday; and

WHEREAS, On behalf of the entire 15th Ward, Alderman Raymond Lopez would like to extend his personal tribute to Maria G. Oregel on the occasion of this momentous occasion as recognition for being a stellar resident of the City of Chicago; and

WHEREAS, Maria G. Oregel now belongs to our 15th Ward seniors community, of whom we value and treasure for all they have given and taught us in their collective lifetime; and

WHEREAS, Maria G. Oregel, affectionately known as "Lupe", is an integral and important member of the 15th Ward family and community; now, therefore,

Be It Resolved, That we, the Mayor and members of the Chicago City Council, gathered here this 13th of December 2017 A.D., do hereby congratulate Maria G. Oregel on the occasion of her birthday; and

Be It Further Resolved, That we extend our warmest and heartfelt best wishes to Maria G. Oregel for her continued good health, happiness and success following this, her 65th birthday; and

Be It Further Resolved, That a suitable copy of this resolution be presented to Maria G. Oregel in honor of her 65th birthday as a token of our esteem and good wishes.

CONGRATULATIONS EXTENDED TO CALVERT PAYTON ON 70TH BIRTHDAY.
[R2017-1130]

WHEREAS, We, the members of the Chicago City Council, wish to extend our congratulations and warmest birthday wishes to Calvert Payton in honor of his 70th birthday; and

WHEREAS, On behalf of the entire 15th Ward, Alderman Raymond Lopez would like to extend his personal tribute to Calvert Payton on the occasion of this momentous occasion as recognition for being a stellar resident of the City of Chicago; and

WHEREAS, Calvert Payton has been a member of our 15th Ward seniors community for the last five years, a constituency we value and treasure for all they have given and taught us in their collective lifetime; now, therefore,

Be It Resolved, That we, the Mayor and members of the Chicago City Council, gathered here this 13th of December 2017 A.D., do hereby congratulate Calvert Payton on the occasion of his birthday; and

Be It Further Resolved, That we extend our warmest and heartfelt best wishes to Calvert Payton for his continued good health, happiness and success following this, his 70th birthday; and

Be It Further Resolved, That a suitable copy of this resolution be presented to Calvert Payton in honor of his 70th birthday as a token of our esteem and good wishes.

CONGRATULATIONS EXTENDED TO JOAQUIN PEREZ ON 65TH BIRTHDAY.

[R2017-1141]

WHEREAS, We, the members of the Chicago City Council, wish to extend our congratulations and warmest birthday wishes to Joaquin Perez in honor of his 65th birthday; and

WHEREAS, On behalf of the entire 15th Ward, Alderman Raymond Lopez would like to extend his personal tribute to Joaquin Perez on the occasion of this momentous occasion as recognition for being a stellar resident of the City of Chicago; and

WHEREAS, Joaquin Perez now belongs to our 15th Ward seniors community, of whom we value and treasure for all they have given and taught us in their collective lifetime; now, therefore,

Be It Resolved, That we, the Mayor and members of the Chicago City Council, gathered here this 13th of December 2017 A.D., do hereby congratulate Joaquin Perez on the occasion of his birthday; and

Be It Further Resolved, That we extend our warmest and heartfelt best wishes to Joaquin Perez for his continued good health, happiness and success following this, his 65th birthday; and

Be It Further Resolved, That a suitable copy of this resolution be presented to Joaquin Perez in honor of his 65th birthday as a token of our esteem and good wishes.

CONGRATULATIONS EXTENDED TO ALICE ROBINSON ON 75TH BIRTHDAY.

[R2017-1126]

WHEREAS, We, the members of the Chicago City Council, wish to extend our congratulations and warmest birthday wishes to Alice Robinson in honor of her 75th birthday; and

WHEREAS, On behalf of the entire 15th Ward, Alderman Raymond Lopez would like to extend his personal tribute to Alice Robinson on the occasion of this momentous occasion as recognition for being a stellar resident of the City of Chicago; and

WHEREAS, Alice Robinson has been a member of our 15th Ward seniors community for the last 10 years, a constituency we value and treasure for all they have given and taught us in their collective lifetime; now, therefore,

Be It Resolved, That we, the Mayor and members of the Chicago City Council, gathered here this 13th of December 2017 A.D., do hereby congratulate Alice Robinson on the occasion of her birthday; and

Be It Further Resolved, That we extend our warmest and heartfelt best wishes to Alice Robinson for her continued good health, happiness and success following this, her 75th birthday; and

Be It Further Resolved, That a suitable copy of this resolution be presented to Alice Robinson in honor of her 75th birthday as a token of our esteem and good wishes.

CONGRATULATIONS EXTENDED TO LARRY D. ROBINSON ON 65TH BIRTHDAY.

[R2017-1143]

WHEREAS, We, the members of the Chicago City Council, wish to extend our congratulations and warmest birthday wishes to Larry D. Robinson in honor of his 65th birthday; and

WHEREAS, On behalf of the entire 15th Ward, Alderman Raymond Lopez would like to extend his personal tribute to Larry D. Robinson on the occasion of this momentous occasion as recognition for being a stellar resident of the City of Chicago; and

WHEREAS, Larry D. Robinson now belongs to our 15th Ward seniors community, of whom we value and treasure for all they have given and taught us in their collective lifetime; now, therefore,

Be It Resolved, That we, the Mayor and members of the Chicago City Council, gathered here this 13th of December 2017 A.D., do hereby congratulate Larry D. Robinson on the occasion of his birthday; and

Be It Further Resolved, That we extend our warmest and heartfelt best wishes to Larry D. Robinson for his continued good health, happiness and success following this, his 65th birthday; and

Be It Further Resolved, That a suitable copy of this resolution be presented to Larry D. Robinson in honor of his 65th birthday as a token of our esteem and good wishes.

CONGRATULATIONS EXTENDED TO WILLIAM M. ROGERS ON 65TH BIRTHDAY.
[R2017-1157]

WHEREAS, We, the members of the Chicago City Council, wish to extend our congratulations and warmest birthday wishes to William M. Rogers in honor of his 65th birthday; and

WHEREAS, On behalf of the entire 15th Ward, Alderman Raymond Lopez would like to extend his personal tribute to William M. Rogers on the occasion of this momentous occasion as recognition for being a stellar resident of the City of Chicago; and

WHEREAS, William M. Rogers now belongs to our 15th Ward seniors community, of whom we value and treasure for all they have given and taught us in their collective lifetime; now, therefore,

Be It Resolved, That we, the Mayor and members of the Chicago City Council, gathered here this 13th of December 2017 A.D., do hereby congratulate William M. Rogers on the occasion of his birthday; and

Be It Further Resolved, That we extend our warmest and heartfelt best wishes to William M. Rogers for his continued good health, happiness and success following this, his 65th birthday; and

Be It Further Resolved, That a suitable copy of this resolution be presented to William M. Rogers in honor of his 65th birthday as a token of our esteem and good wishes.

CONGRATULATIONS EXTENDED TO MARIA FELIX RUIZ ON 65TH BIRTHDAY.
[R2017-1148]

WHEREAS, We, the members of the Chicago City Council, wish to extend our congratulations and warmest birthday wishes to Maria Felix Ruiz in honor of her 65th birthday; and

WHEREAS, On behalf of the entire 15th Ward, Alderman Raymond Lopez would like to extend his personal tribute to Maria Felix Ruiz on the occasion of this momentous occasion as recognition for being a stellar resident of the City of Chicago; and

WHEREAS, Maria Felix Ruiz now belongs to our 15th Ward seniors community, of whom we value and treasure for all they have given and taught us in their collective lifetime; now, therefore,

Be It Resolved, That we, the Mayor and members of the Chicago City Council, gathered here this 13th of December 2017 A.D., do hereby congratulate Maria Felix Ruiz on the occasion of her birthday; and

Be It Further Resolved, That we extend our warmest and heartfelt best wishes to Maria Felix Ruiz for her continued good health, happiness and success following this, her 65th birthday; and

Be It Further Resolved, That a suitable copy of this resolution be presented to Maria Felix Ruiz in honor of her 65th birthday as a token of our esteem and good wishes.

CONGRATULATIONS EXTENDED TO MAXINE G. SCOTT ON 70TH BIRTHDAY.
[R2017-1151]

WHEREAS, We, the members of the Chicago City Council, wish to extend our congratulations and warmest birthday wishes to Maxine G. Scott in honor of her 70th birthday; and

WHEREAS, On behalf of the entire 15th Ward, Alderman Raymond Lopez would like to extend his personal tribute to Maxine G. Scott on the occasion of this momentous occasion as recognition for being a stellar resident of the City of Chicago; and

WHEREAS, Maxine G. Scott has been a member of our 15th Ward seniors community for the last five years, a constituency we value and treasure for all they have given and taught us in their collective lifetime; now, therefore,

Be It Resolved, That we, the Mayor and members of the Chicago City Council, gathered here this 13th of December 2017 A.D., do hereby congratulate Maxine G. Scott on the occasion of her birthday; and

Be It Further Resolved, That we extend our warmest and heartfelt best wishes to Maxine G. Scott for her continued good health, happiness and success following this, her 70th birthday; and

Be It Further Resolved, That a suitable copy of this resolution be presented to Maxine G. Scott in honor of her 70th birthday as a token of our esteem and good wishes.

CONGRATULATIONS EXTENDED TO GWENDOLYN A. STRONG ON 65TH BIRTHDAY.

[R2017-1138]

WHEREAS, We, the members of the Chicago City Council, wish to extend our congratulations and warmest birthday wishes to Gwendolyn A. Strong in honor of her 65th birthday; and

WHEREAS, On behalf of the entire 15th Ward, Alderman Raymond Lopez would like to extend his personal tribute to Gwendolyn A. Strong on the occasion of this momentous occasion as recognition for being a stellar resident of the City of Chicago; and

WHEREAS, Gwendolyn A. Strong now belongs to our 15th Ward seniors community, of whom we value and treasure for all they have given and taught us in their collective lifetime; now, therefore,

Be It Resolved, That we, the Mayor and members of the Chicago City Council, gathered here this 13th of December 2017 A.D., do hereby congratulate Gwendolyn A. Strong on the occasion of her birthday; and

Be It Further Resolved, That we extend our warmest and heartfelt best wishes to Gwendolyn A. Strong for her continued good health, happiness and success following this, her 65th birthday; and

Be It Further Resolved, That a suitable copy of this resolution be presented to Gwendolyn A. Strong in honor of her 65th birthday as a token of our esteem and good wishes.

CONGRATULATIONS EXTENDED TO BARBARA SUDZUS ON 75TH BIRTHDAY.

[R2017-1127]

WHEREAS, We, the members of the Chicago City Council, wish to extend our congratulations and warmest birthday wishes to Barbara Sudzus in honor of her 75th birthday; and

WHEREAS, On behalf of the entire 15th Ward, Alderman Raymond Lopez would like to extend his personal tribute to Barbara Sudzus on the occasion of this momentous occasion as recognition for being a stellar resident of the City of Chicago; and

WHEREAS, Barbara Sudzus has been a member of our 15th Ward seniors community for the last 10 years, a constituency we value and treasure for all they have given and taught us in their collective lifetime; now, therefore,

Be It Resolved, That we, the Mayor and members of the Chicago City Council, gathered here this 13th of December 2017 A.D., do hereby congratulate Barbara Sudzus on the occasion of her birthday; and

Be It Further Resolved, That we extend our warmest and heartfelt best wishes to Barbara Sudzus for her continued good health, happiness and success following this, her 75th birthday; and

Be It Further Resolved, That a suitable copy of this resolution be presented to Barbara Sudzus in honor of her 75th birthday as a token of our esteem and good wishes.

CONGRATULATIONS EXTENDED TO ELVIA M. VALDEZ ON 65TH BIRTHDAY.
[R2017-1133]

WHEREAS, We, the members of the Chicago City Council, wish to extend our congratulations and warmest birthday wishes to Elvia M. Valdez in honor of her 65th birthday; and

WHEREAS, On behalf of the entire 15th Ward, Alderman Raymond Lopez would like to extend his personal tribute to Elvia M. Valdez on the occasion of this momentous occasion as recognition for being a stellar resident of the City of Chicago; and

WHEREAS, Elvia M. Valdez now belongs to our 15th Ward seniors community, of whom we value and treasure for all they have given and taught us in their collective lifetime; now, therefore,

Be It Resolved, That we, the Mayor and members of the Chicago City Council, gathered here this 13th of December 2017 A.D., do hereby congratulate Elvia M. Valdez on the occasion of her birthday; and

Be It Further Resolved, That we extend our warmest and heartfelt best wishes to Elvia M. Valdez for her continued good health, happiness and success following this, her 65th birthday; and

Be It Further Resolved, That a suitable copy of this resolution be presented to Elvia M. Valdez in honor of her 65th birthday as a token of our esteem and good wishes.

CONGRATULATIONS EXTENDED TO JULIA VALENTIN ON 75TH BIRTHDAY.

[R2017-1144]

WHEREAS, We, the members of the Chicago City Council, wish to extend our congratulations and warmest birthday wishes to Julia Valentin in honor of her 75th birthday; and

WHEREAS, On behalf of the entire 15th Ward, Alderman Raymond Lopez would like to extend his personal tribute to Julia Valentin on the occasion of this momentous occasion as recognition for being a stellar resident of the City of Chicago; and

WHEREAS, Julia Valentin has been a member of our 15th Ward seniors community for the last 10 years, a constituency we value and treasure for all they have given and taught us in their collective lifetime; now, therefore,

Be It Resolved, That we, the Mayor and members of the Chicago City Council, gathered here this 13th of December 2017 A.D., do hereby congratulate Julia Valentin on the occasion of her birthday; and

Be It Further Resolved, that we extend our warmest and heartfelt best wishes to Julia Valentin for her continued good health, happiness and success following this, her 75th birthday; and

Be It Further Resolved, That a suitable copy of this resolution be presented to Julia Valentin in honor of her 75th birthday as a token of our esteem and good wishes.

CONGRATULATIONS EXTENDED TO MIROSLAVA VAZQUEZ ON 65TH BIRTHDAY.

[R2017-1122]

WHEREAS, We, the members of the Chicago City Council, wish to extend our congratulations and warmest birthday wishes to Miroslava Vazquez in honor of her 65th birthday; and

WHEREAS, On behalf of the entire 15th Ward, Alderman Raymond Lopez would like to extend his personal tribute to Miroslava Vazquez on the occasion of this momentous occasion as recognition for being a stellar resident of the City of Chicago; and

WHEREAS, Miroslava Vazquez now belongs to our 15th Ward seniors community, of whom we value and treasure for all they have given and taught us in their collective lifetime; now, therefore,

Be It Resolved, That we, the Mayor and members of the Chicago City Council, gathered here this 13th of December 2017 A.D., do hereby congratulate Miroslava Vazquez on the occasion of her birthday; and

Be It Further Resolved, That we extend our warmest and heartfelt best wishes to Miroslava Vazquez for her continued good health, happiness and success following this, her 65th birthday; and

Be It Further Resolved, That a suitable copy of this resolution be presented to Miroslava Vazquez in honor of her 65th birthday as a token of our esteem and good wishes.

CONGRATULATIONS EXTENDED TO SARA M. WEBBER ON 75TH BIRTHDAY.
[R2017-1155]

WHEREAS, We, the members of the Chicago City Council, wish to extend our congratulations and warmest birthday wishes to Sarah M. Webber in honor of her 75th birthday; and

WHEREAS, On behalf of the entire 15th Ward, Alderman Raymond Lopez would like to extend his personal tribute to Sarah M. Webber on the occasion of this momentous occasion as recognition for being a stellar resident of the City of Chicago; and

WHEREAS, Sarah M. Webber has been a member of our 15th Ward seniors community for the last 10 years, a constituency we value and treasure for all they have given and taught us in their collective lifetime; now, therefore,

Be It Resolved, That we, the Mayor and members of the Chicago City Council, gathered here this 13th of December 2017 A.D., do hereby congratulate Sarah M. Webber on the occasion of her birthday; and

Be It Further Resolved, That we extend our warmest and heartfelt best wishes to Sarah M. Webber for her continued good health, happiness and success following this, her 75th birthday; and

Be It Further Resolved, That a suitable copy of this resolution be presented to Sarah M. Webber in honor of her 75th birthday as a token of our esteem and good wishes.

CONGRATULATIONS EXTENDED TO LARRY D. WILLIAMS ON 65TH BIRTHDAY.

[R2017-1177]

WHEREAS, We, the members of the Chicago City Council, wish to extend our congratulations and warmest birthday wishes to Larry D. Williams in honor of his 65th birthday; and

WHEREAS, On behalf of the entire 15th Ward, Alderman Raymond Lopez would like to extend his personal tribute to Larry D. Williams on the occasion of this momentous occasion as recognition for being a stellar Resident of the City of Chicago; and

WHEREAS, Larry D. Williams now belongs to our 15th Ward seniors community, of whom we value and treasure for all they have given and taught us in their collective lifetime; now, therefore,

Be It Resolved, That we, the Mayor and members of the Chicago City Council, gathered here this 13th of December 2017 A.D., do hereby congratulate Larry D. Williams on the occasion of his birthday; and

Be It Further Resolved, That we extend our warmest and heartfelt best wishes to Larry D. Williams for his continued good health, happiness and success following this, his 65th birthday; and

Be It Further Resolved, That a suitable copy of this resolution be presented to Larry D. Williams in honor of his 65th birthday as a token of our esteem and good wishes.

Presented By

ALDERMAN FOULKES (16th Ward):

TRIBUTE TO LATE CHRIS SEAY, JR.

[R2017-1087]

WHEREAS, It is with great sadness that the members of this chamber learned of the recent passing of Chris Seay, Jr., affectionately known as "Doc"; and

WHEREAS, This esteemed body has been informed of his passing by the Honorable Toni Foulkes, Alderman of the 16th Ward; and

WHEREAS, Chris Seay, Jr. was born to proud parents, Chris Sr. and Ozie M. Seay, on June 16, 1958; and

WHEREAS, Doc graduated from Tilden High School in 1976, where he earned his nickname, "Doc" due to his love of basketball; and

WHEREAS, Doc went on to work for Florsheim shoe stores, St. Xavier University, Hertz Rental Cars, Ingalls Hospital, and most recently, Loyola University Hospital; and

WHEREAS, Doc accepted Christ at an early age, attending Greater Mount Olivet MBC under the leadership of the Reverend Eugene Henley. During his youth he was active in several ministries, and also served on the junior usher board and as the junior Sunday school superintendent. He also went on to form a young men's gospel group with his cousin, the late Tommie Seay, Jr.; and

WHEREAS, On July 21, 2013, Doc joined the True Foundation Transformation Church under the leadership of Reverend Dr. Larry A. Brookins, where he was a faithful and devoted member, supporting the pastoral care and youth ministries; and

WHEREAS, Doc leaves to cherish his memory his mother, Ozie; sisters, Debra (Sammie) and Janice (David); brothers, Dwain and Darryl; brother-in-law, Reverend Ellis Robinson, Jr.; nieces, Krystal, T'Juana, Valencia, Mary and De'Ja; nephews, Wayne and Malik; and a host of family and friends. He was preceded in death by his father, Chris Seay, Sr.; sister, Marilyn Seay Robinson; and youngest brother, Kenneth L. Seay; and

WHEREAS, Doc touched the lives of all who knew him through his love for sports and passion for Christ. He will be deeply missed, but the memory of his character will live on in those who knew and loved him; now, therefore,

Be It Resolved, That we, the Mayor and members of the City Council of the City of Chicago, assembled this 13th of December 2017, do hereby extend our heartfelt condolences to the family of Chris Seay, Jr; and

Be It Further Resolved, That suitable copies of this resolution are presented to the family of Chris Seay, Jr. as a sign of our honor, gratitude and respect.

CONGRATULATIONS EXTENDED TO POLICE OFFICER PAMELA L. SUTTON ON RETIREMENT.

[R2017-1121]

WHEREAS, On December 13, 2017, Police Officer Pamela L. Sutton will retire from the Chicago Police Department following 25 years of dedicated public service; and

WHEREAS, The Chicago City Council has been informed of this occasion by the Honorable Toni Foulkes, Alderman of the 16th Ward; and

WHEREAS, Police Officer Pamela L. Sutton, Star Number 13927, will retire as a valued member of the 7th District; and

WHEREAS, Dedication to and fulfillment of the motto of the Chicago Police Department -- "We Serve and Protect" -- exacts a substantial physical and emotional toll not only on the officers who must daily cope with the stress and danger of being life's arbitrator for countless citizens, but also on their family members; and

WHEREAS, Throughout a long and distinguished tenure, Officer Pamela L. Sutton upheld the finest traditions of the law enforcement community and her hard work, commitment and dedication to duty earned her the respect and admiration of her colleagues and the communities she protected; and

WHEREAS, Police Officer Pamela L. Sutton devoted 25 years of her life in public service to the people of the City of Chicago and in doing so has personally ensured that the City of Chicago is the safe, healthy and vibrant community it is today; and

WHEREAS, The leaders of this great City of Chicago are cognizant of the great debt owed our public servants, and extend our sincerest gratitude to the long and prolific career of Police Officer Pamela L. Sutton; now, therefore,

Be It Resolved, That we, the Mayor and members of the City Council of the City of Chicago, gathered here this 13th day of December 2017, do hereby express our gratitude for 25 years of work in service to the people of the City of Chicago, and express our heartiest wishes on a pleasant retirement to Pamela L. Sutton; and

Be It Further Resolved, That a suitable copy of this resolution be prepared and presented to Pamela L. Sutton.

CONGRATULATIONS EXTENDED TO HOYNE PARK EXPOS AND HOYNE PARK DODGERS BASEBALL TEAMS ON 2017 CHAMPIONSHIP SEASONS.

[R2017-1086]

WHEREAS, The Hoyne Park Expos were the winners of the 2017 Summer Omega Delta Baseball League championship, and the Hoyne Park Dodgers were the winners of the 2017 Fall Omega Delta Baseball League championship; and

WHEREAS, This esteemed body has been informed of these notable achievements by the Honorable Toni Foulkes, Alderman of the 16th Ward; and

WHEREAS, The summer of 2006 marked the inaugural season for the Omega Delta Youth Baseball League, Inc. (ODYBL) at Hoyne Park Playground, which is located at 3417 South Hamilton Avenue in the McKinley Park community on the Southwest Side of Chicago; and

WHEREAS, The ODYBL was established by five members of the Omega Delta National Fraternity, with the goal of goal is to continually striving to provide a safe, organized, competitive and fun baseball league for kids; and

WHEREAS, All of the members of both teams showed great sportsmanship and commitment to baseball, demonstrating determination on and off the field; and

WHEREAS, The teammates showed the highest character during the championship, working together towards success; and

WHEREAS, The Hoyne Park Expos team members include: Juan Barajas, Takiyah Coates, Tavarez Coates, Esteban Gasca, Hector Gonzalez, Ria Medina, Ivan Nunez, Anthony Ramirez, Andres Rodriguez, Adrian Rodriguez, Lily Rodriguez, Oswaldo Saavedra and Dante Santacruz; and

WHEREAS, The Hoyne Park Dodgers team members include: Juan Barajas, Hector Carrasco, Jacob Elias, Esteban Gasca, Hector Gonzalez, Paco Lopez, Ria Medina, Ivan Nunez, Anthony Ramirez, Adan Ruiz, Anthony Salgado and Dante Santacruz; and

WHEREAS, The teams were led by a talented coaching staff including head coach, Ivery Williams and assistant coaches: James Williams, Jamar Williams, Jose Gasca, Alphonso Medina, Tomas Rodriguez and Antonio Ramirez; and

WHEREAS, All of the team's players and coaches demonstrate the spirit of teamwork and camaraderie in athletics; now, therefore,

Be It Resolved, That we, the Mayor and members of the Chicago City Council, assembled this 13th day of December 2017, do hereby congratulate the Hoyne Park Expos and the Hoyne Park Dodgers on their championship seasons and do hereby wish them all good health, happiness and much success in the years to come; and

Be It Further Resolved, That a suitable copy of this resolution be presented to each team member in honor of their achievements.

Presented By

ALDERMAN COCHRAN (20th Ward):

CONGRATULATIONS EXTENDED TO DETENTION OFFICER TORREY BARNES ON RETIREMENT.

[R2017-1081]

WHEREAS, On September 1, 2017, Detention Officer Torrey Barnes retired from the Chicago Police Department following five years of dedicated public service; and

WHEREAS, The Chicago City Council has been informed of this occasion by the Honorable Willie B. Cochran, Alderman of the 20th Ward; and

WHEREAS, Detention Officer Torrey Barnes, retires as a valued member of the 7th District; and

WHEREAS, Dedication to and fulfillment of the motto of the Chicago Police Department -- "We Serve and Protect" -- exacts a substantial physical and emotional toll not only on the officers who must daily cope with the stress and danger of being life's arbitrator for countless citizens, but also on their family members; and

WHEREAS, Throughout a long and distinguished tenure, Detention Officer Torrey Barnes upheld the finest traditions of law enforcement community and his hard work, commitment and dedication to duty earned him the respect and admiration of his colleagues and the communities he protected; and

WHEREAS, Detention Officer Torrey Barnes devoted five years of his life in public service to the people of the City of Chicago and in doing so has personally ensured that the City of Chicago is the safe, healthy and vibrant community it is today; and

WHEREAS, The leaders of this great City of Chicago are cognizant of the great debt owed our public servants, and extend our sincerest gratitude to the long and prolific career of Detention Officer Torrey Barnes; now, therefore,

Be It Resolved, That we, the Mayor and members of the City Council of the City of Chicago, gathered here this 13th day of December 2017, do hereby express our gratitude for five years of work in service to the people of the City of Chicago, and express our heartfelt wishes on a pleasant retirement to Torrey Barnes; and

Be It Further Resolved, That a suitable copy of this resolution be prepared and presented to Torrey Barnes.

CONGRATULATIONS EXTENDED TO POLICE OFFICER SAMUEL L. BROWN ON RETIREMENT.

[R2017-1065]

WHEREAS, On January 16, 2017, Police Officer Samuel L. Brown retired from the Chicago Police Department following 26 years of dedicated public service; and

WHEREAS, The Chicago City Council has been informed of this occasion by the Honorable Willie B. Cochran, Alderman of the 20th Ward; and

WHEREAS, Police Officer Samuel L. Brown, Star Number 11209, retires as a valued member of the 2nd District; and

WHEREAS, Dedication to and fulfillment of the motto of the Chicago Police Department -- "We Serve and Protect" -- exacts a substantial physical and emotional toll not only on the officers who must daily cope with the stress and danger of being life's arbitrator for countless citizens, but also on their family members; and

WHEREAS, Throughout a long and distinguished tenure, Officer Samuel L. Brown upheld the finest traditions of the law enforcement community and his hard work, commitment and dedication to duty earned him the respect and admiration of his colleagues and the communities he protected; and

WHEREAS, Police Officer Samuel L. Brown devoted 26 of his life in public service to the people of the City of Chicago and in doing so has personally ensured that the City of Chicago is the safe, healthy and vibrant community it is today; and

WHEREAS, The leaders of this great City of Chicago are cognizant of the great debt owed our public servants, and extend our sincerest gratitude to the long and prolific career of Police Officer Samuel L. Brown; now, therefore,

Be It Resolved, That we, the Mayor and members of the City Council of the City of Chicago, gathered here this 13th day of December 2017, do hereby express our gratitude for 26 years of work in service to the people of the City of Chicago, and express our heartfelt wishes on a pleasant retirement to Samuel L. Brown; and

Be It Further Resolved, That a suitable copy of this resolution be prepared and presented to Samuel L. Brown.

CONGRATULATIONS EXTENDED TO POLICE OFFICER VICKI L. DODD ON RETIREMENT.

[R2017-1067]

WHEREAS, On February 16, 2017, Police Officer Vicki L. Dodd retired from the Chicago Police Department following 25 years of dedicated public service; and

WHEREAS, The Chicago City Council has been informed of this occasion by the Honorable Willie B. Cochran, Alderman of the 20th Ward; and

WHEREAS, Police Officer Vicki L. Dodd, Star Number 15471, retires as a valued member of the 2nd District; and

WHEREAS, Dedication to and fulfillment of the motto of the Chicago Police Department -- "We Serve and Protect" -- exacts a substantial physical and emotional toll not only on the officers who must daily cope with the stress and danger of being life's arbitrator for countless citizens, but also on their family members; and

WHEREAS, Throughout a long and distinguished tenure, Officer Vicki L. Dodd upheld the finest traditions of the law enforcement community and her hard work, commitment and dedication to duty earned her the respect and admiration of his colleagues and the communities she protected; and

WHEREAS, Police Officer Vicki L. Dodd devoted 25 of her life in public service to the people of the City of Chicago and in doing so has personally ensured that the City of Chicago is the safe, healthy and vibrant community it is today; and

WHEREAS, The leaders of this great City of Chicago are cognizant of the great debt owed our public servants, and extend our sincerest gratitude to the long and prolific career of Police Officer Vicki L. Dodd; now, therefore,

Be It Resolved, That we, the Mayor and members of the City Council of the City of Chicago, gathered here this 13th day of December 2017, do hereby express our gratitude for 25 years of work in service to the people of the City of Chicago, and express our heartfelt wishes on a pleasant retirement to Vicki L. Dodd; and

Be It Further Resolved, That a suitable copy of this resolution be prepared and presented to Vicki L. Dodd.

CONGRATULATIONS EXTENDED TO CROSSING GUARD RAECHEIL DOTSON ON RETIREMENT.

[R2017-1059]

WHEREAS, On December 14, 2017, Crossing Guard Raecheil Dotson will retire from the Chicago Police Department following years of dedicated public service; and

WHEREAS, The Chicago City Council has been informed of this occasion by the Honorable Willie B. Cochran, Alderman of the 20th Ward; and

WHEREAS, Crossing Guard Raecheil Dotson, retires as a valued member of the 2nd District; and

WHEREAS, Dedication to and fulfillment of the motto of the Chicago Police Department -- "We Serve and Protect" -- exacts a substantial physical and emotional toll not only on the officers who must daily cope with the stress and danger of being life's arbitrator for countless citizens, but also on their family members; and

WHEREAS, Throughout a long and distinguished tenure, Crossing Guard Raecheil Dotson upheld the finest traditions of the law enforcement community and her hard work, commitment and dedication to duty earned her the respect and admiration of his colleagues and the communities she protected; and

WHEREAS, Crossing Guard Raecheil Dotson devoted years of her life in public service to the people of the City of Chicago and in doing so has personally ensured that the City of Chicago is the safe, healthy and vibrant community it is today; and

WHEREAS, The leaders of this great City of Chicago are cognizant of the great debt owed our public servants, and extend our sincerest gratitude to the long and prolific career of Crossing Guard Raecheil Dotson; now, therefore,

Be It Resolved, That we, the Mayor and members of the City Council of the City of Chicago, gathered here this 13th day of December 2017, do hereby express our gratitude for years of work in service to the people of the City of Chicago, and express our heartfelt wishes on a pleasant retirement to Raecheil Dotson; and

Be It Further Resolved, That a suitable copy of this resolution be prepared and presented to Raecheil Dotson.

CONGRATULATIONS EXTENDED TO POLICE OFFICER FREDERICK T. DRIVER ON RETIREMENT.

[R2017-1050]

WHEREAS, On May 16, 2017, Police Officer Frederick T. Driver retired from the Chicago Police Department following 29 years of dedicated public service; and

WHEREAS, The Chicago City Council has been informed of this occasion by the Honorable Willie B. Cochran, Alderman of the 20th Ward; and

WHEREAS, Police Officer Frederick T. Driver, Star Number 04299, retires as a valued member of the 2nd District; and

WHEREAS, Dedication to and fulfillment of the motto of the Chicago Police Department -- "We Serve and Protect" -- exacts a substantial physical and emotional toll not only on the officers who must daily cope with the stress and danger of being life's arbitrator for countless citizens, but also on their family members; and

WHEREAS, Throughout a long and distinguished tenure, Officer Frederick T. Driver upheld the finest traditions of the law enforcement community and his hard work, commitment and dedication to duty earned him the respect and admiration of his colleagues and the communities he protected; and

WHEREAS, Police Officer Frederick T. Driver devoted 29 years of his life in public service to the people of the City of Chicago and in doing so has personally ensured that the City of Chicago is the safe, healthy and vibrant community it is today; and

WHEREAS, The leaders of this great City of Chicago are cognizant of the great debt owed our public servants, and extend our sincerest gratitude to the long and prolific career of Police Officer Frederick T. Driver; now, therefore,

Be It Resolved, That we, the Mayor and members of the City Council of the City of Chicago, gathered here this 13th day of December 2017, do hereby express our gratitude for 29 years of work in service to the people of the City of Chicago, and express our heartfelt wishes on a pleasant retirement to Frederick T. Driver; and

Be It Further Resolved, That a suitable copy of this resolution be prepared and presented to Police Officer Frederick T. Driver.

CONGRATULATIONS EXTENDED TO POLICE OFFICER PEARLETTA ELLIOT ON RETIREMENT.

[R2017-1046]

WHEREAS, On February 16, 2017, Police Officer Pearletta Elliot retired from the Chicago Police Department following 23 years of dedicated public service; and

WHEREAS, The Chicago City Council has been informed of this occasion by the Honorable Willie B. Cochran, Alderman of the 20th Ward; and

WHEREAS, Police Officer Pearletta Elliot, Star Number 10689, retires as a valued member of the 2nd District; and

WHEREAS, Dedication to and fulfillment of the motto of the Chicago Police Department -- "We Serve and Protect" -- exacts a substantial physical and emotional toll not only on

the officers who must daily cope with the stress and danger of being life's arbitrator for countless citizens, but also on their family members; and

WHEREAS, Throughout a long and distinguished tenure, Officer Pearletta Elliot upheld the finest traditions of the law enforcement community and her hard work, commitment and dedication to duty earned her the respect and admiration of her colleagues and the communities she protected; and

WHEREAS, Police Officer Frederick T. Driver devoted 23 years of her life in public service to the people of the City of Chicago and in doing so has personally ensured that the City of Chicago is the safe, healthy and vibrant community it is today; and

WHEREAS, The leaders of this great City of Chicago are cognizant of the great debt owed our public servants, and extend our sincerest gratitude to the long and prolific career of Police Officer Pearletta Elliot; now, therefore,

Be It Resolved, That we, the Mayor and members of the City Council of the City of Chicago, gathered here this 13th day of December 2017, do hereby express our gratitude for 23 years of work in service to the people of the City of Chicago, and express our heartfelt wishes on a pleasant retirement to Pearletta Elliot; and

Be It Further Resolved, That a suitable copy of this resolution be prepared and presented to Pearletta Elliot.

CONGRATULATIONS EXTENDED TO POLICE OFFICER JAMES FENNESSEY ON RETIREMENT.

[R2017-1078]

WHEREAS, On April 29, 2017, Police Officer James Fennessey retired from the Chicago Police Department following 32 years of dedicated public service; and

WHEREAS, The Chicago City Council has been informed of this occasion by the Honorable Willie B. Cochran, Alderman of the 20th Ward; and

WHEREAS, Police Officer James Fennessey, Star Number 6255, retires as a valued member of the 7th District; and

WHEREAS, Dedication to and fulfillment of the motto of the Chicago Police Department -- "We Serve and Protect" -- exacts a substantial physical and emotional toll not only on the officers who must daily cope with the stress and danger of being life's arbitrator for countless citizens, but also on their family members; and

WHEREAS, Throughout a long and distinguished tenure, Officer James Fennessey upheld the finest traditions of the law enforcement community and his hard work, commitment and dedication to duty earned him the respect and admiration of his colleagues and the communities he protected; and

WHEREAS, Police Officer James Fennessey devoted 32 years of his life in public service to the people of the City of Chicago and in doing so has personally ensured that the City of Chicago is the safe, healthy and vibrant community it is today; and

WHEREAS, The leaders of this great City of Chicago are cognizant of the great debt owed our public servants, and extend our sincerest gratitude to the long and prolific career of Police Officer James Fennessey; now, therefore,

Be It Resolved, That we, the Mayor and members of the City Council of the City of Chicago, gathered here this 13th day of December 2017, do hereby express our gratitude for 32 years of work in service to the people of the City of Chicago, and express our heartfelt wishes on a pleasant retirement to James Fennessey; and

Be It Further Resolved, That a suitable copy of this resolution be prepared and presented to James Fennessey.

CONGRATULATIONS EXTENDED TO POLICE OFFICER STEVEN J. GALE ON RETIREMENT.

[R2017-1064]

WHEREAS, On January 16, 2017, Police Officer Steven J. Gale retired from the Chicago Police Department following 29 years of dedicated public service; and

WHEREAS, The Chicago City Council has been informed of this occasion by the Honorable Willie B. Cochran, Alderman of the 20th Ward; and

WHEREAS, Police Officer Steven J. Gale, Star Number 03789, retires as a valued member of the 2nd District; and

WHEREAS, Dedication to and fulfillment of the motto of the Chicago Police Department -- "We Serve and Protect" -- exacts a substantial physical and emotional toll not only on the officers who must daily cope with the stress and danger of being life's arbitrator for countless citizens, but also on their family members; and

WHEREAS, Throughout a long and distinguished tenure, Officer Steven J. Gale upheld the finest traditions of the law enforcement community and his hard work, commitment and

dedication to duty earned him the respect and admiration of his colleagues and the communities he protected; and

WHEREAS, Police Officer Steven J. Gale devoted 29 years of his life in public service to the people of the City of Chicago and in doing so has personally ensured that the City of Chicago is the safe, healthy and vibrant community it is today; and

WHEREAS, The leaders of this great City of Chicago are cognizant of the great debt owed our public servants, and extend our sincerest gratitude to the long and prolific career of Police Officer Steven J. Gale; now, therefore,

Be It Resolved, That we, the Mayor and members of the City Council of the City of Chicago, gathered here this 13th day of December 2017, do hereby express our gratitude for 29 years of work in service to the people of the City of Chicago, and express our heartfelt wishes on a pleasant retirement to Steven J. Gale; and

Be It Further Resolved, That a suitable copy of this resolution be prepared and presented to Steven J. Gale.

CONGRATULATIONS EXTENDED TO POLICE OFFICER CONWAY L. GARLINGTON ON RETIREMENT.

[R2017-1073]

WHEREAS, On July 13, 2017, Police Officer Conway L. Garlington retired from the Chicago Police Department following 17 years of dedicated public service; and

WHEREAS, The Chicago City Council has been informed of this occasion by the Honorable Willie B. Cochran, Alderman of the 20th Ward; and

WHEREAS, Police Officer Conway L. Garlington, Star Number 4553, retires as a valued member of the 3rd District; and

WHEREAS, Dedication to and fulfillment of the motto of the Chicago Police Department -- "We Serve and Protect" -- exacts a substantial physical and emotional toll not only on the officers who must daily cope with the stress and danger of being life's arbitrator for countless citizens, but also on their family members; and

WHEREAS, Throughout a long and distinguished tenure, Officer Conway L. Garlington upheld the finest traditions of the law enforcement community and his hard work, commitment and dedication to duty earned him the respect and admiration of his colleagues and the communities he protected; and

WHEREAS, Police Officer Conway L. Garlington devoted 17 years of his life in public service to the people of the City of Chicago and in doing so has personally ensured that the City of Chicago is the safe, healthy and vibrant community it is today; and

WHEREAS, The leaders of this great City of Chicago are cognizant of the great debt owed our public servants, and extend our sincerest gratitude to the long and prolific career of Police Officer Conway L. Garlington; now, therefore,

Be It Resolved, That we, the Mayor and members of the City Council of the City of Chicago, gathered here this 13th day of December 2017, do hereby express our gratitude for 17 years of work in service to the people of the City of Chicago, and express our heartfelt wishes on a pleasant retirement to Conway L. Garlington; and

Be It Further Resolved, That a suitable copy of this resolution be prepared and presented to Conway L. Garlington.

CONGRATULATIONS EXTENDED TO POLICE OFFICER MARCUS GREY ON RETIREMENT.

[R2017-1063]

WHEREAS, On January 16, 2017, Police Officer Marcus Grey retired from the Chicago Police Department following 26 years of dedicated public service; and

WHEREAS, The Chicago City Council has been informed of this occasion by the Honorable Willie B. Cochran, Alderman of the 20th Ward; and

WHEREAS, Police Officer Marcus Grey, Star Number 04880, retires as a valued member of the 2nd District; and

WHEREAS, Dedication to and fulfillment of the motto of the Chicago Police Department -- "We Serve and Protect" -- exacts a substantial physical and emotional toll not only on the officers who must daily cope with the stress and danger of being life's arbitrator for countless citizens, but also on their family members; and

WHEREAS, Throughout a long and distinguished tenure, Officer Marcus Grey upheld the finest traditions of the law enforcement community and his hard work, commitment and dedication to duty earned him the respect and admiration of his colleagues and the communities he protected; and

WHEREAS, Police Officer Marcus Grey devoted 26 years of his life in public service to the people of the City of Chicago and in doing so has personally ensured that the City of Chicago is the safe, healthy and vibrant community it is today; and

WHEREAS, The leaders of this great City of Chicago are cognizant of the great debt owed our public servants, and extend our sincerest gratitude to the long and prolific career of Police Officer Marcus Grey; now, therefore,

Be It Resolved, That we, the Mayor and members of the City Council of the City of Chicago, gathered here this 13th day of December 2017, do hereby express our gratitude for 26 years of work in service to the people of the City of Chicago, and express our heartfelt wishes on a pleasant retirement to Marcus Grey; and

Be It Further Resolved, That a suitable copy of this resolution be prepared and presented to Marcus Grey.

CONGRATULATIONS EXTENDED TO POLICE OFFICER QUINTON T. HANKS ON RETIREMENT.

[R2017-1056]

WHEREAS, On August 20, 2017, Police Officer Quinton T. Hanks retired from the Chicago Police Department following 18 years of dedicated public service; and

WHEREAS, The Chicago City Council has been informed of this occasion by the Honorable Willie B. Cochran, Alderman of the 20th Ward; and

WHEREAS, Police Officer Quinton T. Hanks, Star Number 18446, retires as a valued member of the 2nd District; and

WHEREAS, Dedication to and fulfillment of the motto of the Chicago Police Department -- "We Serve and Protect" -- exacts a substantial physical and emotional toll not only on the officers who must daily cope with the stress and danger of being life's arbitrator for countless citizens, but also on their family members; and

WHEREAS, Throughout a long and distinguished tenure, Police Officer Quinton T. Hanks upheld the finest traditions of the law enforcement community and his hard work, commitment and dedication to duty earned him the respect and admiration of his colleagues and the communities he protected; and

WHEREAS, Police Officer Quinton T. Hanks devoted 18 years of his life in public service to the people of the City of Chicago and in doing so has personally ensured that the City of Chicago is the safe, healthy and vibrant community it is today; and

WHEREAS, The leaders of this great City of Chicago are cognizant of the great debt owed our public servants, and extend our sincerest gratitude to the long and prolific career of Police Officer Quinton T. Hanks; now, therefore,

Be It Resolved, That we, the Mayor and members of the City Council of the City of Chicago, gathered here this 13th day of December 2017, do hereby express our gratitude for 18 years of work in service to the people of the City of Chicago, and express our heartfelt wishes on a pleasant retirement to Quinton T. Hanks; and

Be It Further Resolved, That a suitable copy of this resolution be prepared and presented to Police Officer Quinton T. Hanks.

CONGRATULATIONS EXTENDED TO CROSSING GUARD CYNTHIA D. HARRIS ON RETIREMENT.

[R2017-1074]

WHEREAS, On October 27, 2017, Crossing Guard Cynthia D. Harris retired from the Chicago Police Department following 20 years of dedicated public service; and

WHEREAS, The Chicago City Council has been informed of this occasion by the Honorable Willie B. Cochran, Alderman of the 20th Ward; and

WHEREAS, Crossing Guard Cynthia D. Harris retires as a valued member of the 3rd District; and

WHEREAS, Dedication to and fulfillment of the motto of the Chicago Police Department -- "We Serve and Protect" -- exacts a substantial physical and emotional toll not only on the officers who must daily cope with the stress and danger of being life's arbitrator for countless citizens, but also on their family members; and

WHEREAS, Throughout a long and distinguished tenure, Crossing Guard Cynthia D. Harris upheld the finest traditions of the law enforcement community and her hard work, commitment and dedication to duty earned her the respect and admiration of her colleagues and the communities she protected; and

WHEREAS, Crossing Guard Cynthia D. Harris devoted 20 years of her life in public service to the people of the City of Chicago and in doing so has personally ensured that the City of Chicago is the safe, healthy and vibrant community it is today; and

WHEREAS, The leaders of this great City of Chicago are cognizant of the great debt owed our public servants, and extend our sincerest gratitude to the long and prolific career of Crossing Guard Cynthia D. Harris; now, therefore,

Be It Resolved, That we, the Mayor and members of the City Council of the City of Chicago, gathered here this 13th day of December 2017, do hereby express our gratitude for 20 years of work in service to the people of the City of Chicago, and express our heartfelt wishes on a pleasant retirement to Cynthia D. Harris; and

Be It Further Resolved, That a suitable copy of this resolution be prepared and presented to Cynthia D. Harris.

CONGRATULATIONS EXTENDED TO POLICE OFFICER URSULA HARRIS ON RETIREMENT.

[R2017-1051]

WHEREAS, On May 16, 2017, Police Officer Ursula Harris retired from the Chicago Police Department following 20 years of dedicated public service; and

WHEREAS, The Chicago City Council has been informed of this occasion by the Honorable Willie B. Cochran, Alderman of the 20th Ward; and

WHEREAS, Police Officer Ursula Harris retires as a valued member of the 2nd District; and

WHEREAS, Dedication to and fulfillment of the motto of the Chicago Police Department -- "We Serve and Protect" -- exacts a substantial physical and emotional toll not only on the officers who must daily cope with the stress and danger of being life's arbitrator for countless citizens, but also on their family members; and

WHEREAS, Throughout a long and distinguished tenure, Police Officer Ursula Harris upheld the finest traditions of the law enforcement community and her hard work, commitment and dedication to duty earned her the respect and admiration of her colleagues and the communities she protected; and

WHEREAS, Police Officer Ursula Harris devoted 20 years of her life in public service to the people of the City of Chicago and in doing so has personally ensured that the City of Chicago is the safe, healthy and vibrant community it is today; and

WHEREAS, The leaders of this great City of Chicago are cognizant of the great debt owed our public servants, and extend our sincerest gratitude to the long and prolific career of Police Officer Ursula Harris; now, therefore,

Be It Resolved, That we, the Mayor and members of the City Council of the City of Chicago, gathered here this 13th day of December 2017, do hereby express our

gratitude for 20 years of work in service to the people of the City of Chicago, and express our heartfelt wishes on a pleasant retirement to Ursula Harris; and

Be It Further Resolved, That a suitable copy of this resolution be prepared and presented to Police Officer Ursula Harris.

CONGRATULATIONS EXTENDED TO POLICE OFFICER ARMAND HEARD ON RETIREMENT.

[R2017-1048]

WHEREAS, On April 1, 2017, Police Officer Armand Heard retired from the Chicago Police Department following 26 years of dedicated public service; and

WHEREAS, The Chicago City Council has been informed of this occasion by the Honorable Willie B. Cochran, Alderman of the 20th Ward; and

WHEREAS, Police Officer Armand Heard, Star Number 06986, retires as a valued member of the 2nd District; and

WHEREAS, Dedication to and fulfillment of the motto of the Chicago Police Department -- "We Serve and Protect" -- exacts a substantial physical and emotional toll not only on the officers who must daily cope with the stress and danger of being life's arbitrator for countless citizens, but also on their family members; and

WHEREAS, Throughout a long and distinguished tenure, Officer Armand Heard upheld the finest traditions of the law enforcement community and his hard work, commitment and dedication to duty earned him the respect and admiration of his colleagues and the communities he protected; and

WHEREAS, Police Officer Armand Heard devoted 26 years of his life in public service to the people of the City of Chicago and in doing so has personally ensured that the City of Chicago is the safe, healthy and vibrant community it is today; and

WHEREAS, The leaders of this great City of Chicago are cognizant of the great debt owed our public servants, and extend our sincerest gratitude to the long and prolific career of Police Officer Armand Heard; now, therefore,

Be It Resolved, That we, the Mayor and members of the City Council of the City of Chicago, gathered here this 13th day of December 2017, do hereby express our gratitude for 26 years of work in service to the people of the City of Chicago, and express our heartfelt wishes on a pleasant retirement to Armand Heard; and

Be It Further Resolved, That a suitable copy of this resolution be prepared and presented to Armand Heard.

CONGRATULATIONS EXTENDED TO POLICE OFFICER DEROD HENDERSON ON RETIREMENT.

[R2017-1062]

WHEREAS, On January 16, 2017, Police Officer Derod Henderson retired from the Chicago Police Department following 20 years of dedicated public service; and

WHEREAS, The Chicago City Council has been informed of this occasion by the Honorable Willie B. Cochran, Alderman of the 20th Ward; and

WHEREAS, Police Officer Derod Henderson, Star Number 19632, retires as a valued member of the 2nd District; and

WHEREAS, Dedication to and fulfillment of the motto of the Chicago Police Department -- "We Serve and Protect" -- exacts a substantial physical and emotional toll not only on the officers who must daily cope with the stress and danger of being life's arbitrator for countless citizens, but also on their family members; and

WHEREAS, Throughout a long and distinguished tenure, Officer Derod Henderson upheld the finest traditions of the law enforcement community and his hard work, commitment and dedication to duty earned him the respect and admiration of his colleagues and the communities he protected; and

WHEREAS, Police Officer Derod Henderson devoted 20 years of his life in public service to the people of the City of Chicago and in doing so has personally ensured that the City of Chicago is the safe, healthy and vibrant community it is today; and

WHEREAS, The leaders of this great City of Chicago are cognizant of the great debt owed our public servants, and extend our sincerest gratitude to the long and prolific career of Police Officer Derod Henderson; now, therefore,

Be It Resolved, That we, the Mayor and members of the City Council of the City of Chicago, gathered here this 13th day of December 2017, do hereby express our gratitude for 20 years of work in service to the people of the City of Chicago, and express our heartfelt wishes on a pleasant retirement to Derod Henderson; and

Be It Further Resolved, That a suitable copy of this resolution be prepared and presented to Derod Henderson.

CONGRATULATIONS EXTENDED TO POLICE OFFICER ERIC H. HENDRIX ON RETIREMENT.

[R2017-1072]

WHEREAS, On April 15, 2017, Police Officer Eric H. Hendrix retired from the Chicago Police Department following 20 years of dedicated public service; and

WHEREAS, The Chicago City Council has been informed of this occasion by the Honorable Willie B. Cochran, Alderman of the 20th Ward; and

WHEREAS, Police Officer Eric H. Hendrix, Star Number 18001, retires as a valued member of the 3rd District; and

WHEREAS, Dedication to and fulfillment of the motto of the Chicago Police Department -- "We Serve and Protect" -- exacts a substantial physical and emotional toll not only on the officers who must daily cope with the stress and danger of being life's arbitrator for countless citizens, but also on their family members; and

WHEREAS, Throughout a long and distinguished tenure, Officer Eric H. Hendrix upheld the finest traditions of the law enforcement community and his hard work, commitment and dedication to duty earned him the respect and admiration of his colleagues and the communities he protected; and

WHEREAS, Police Officer Eric H. Hendrix devoted 20 years of his life in public service to the people of the City of Chicago and in doing so has personally ensured that the City of Chicago is the safe, healthy and vibrant community it is today; and

WHEREAS, The leaders of this great City of Chicago are cognizant of the great debt owed our public servants, and extend our sincerest gratitude to the long and prolific career of Police Officer Eric H. Hendrix; now, therefore,

Be It Resolved, That we, the Mayor and members of the City Council of the City of Chicago, gathered here this 13th day of December 2017, do hereby express our gratitude for 20 years of work in service to the people of the City of Chicago, and express our heartfelt wishes on a pleasant retirement to Eric H. Hendrix; and

Be It Further Resolved, That a suitable copy of this resolution be prepared and presented to Eric H. Hendrix.

CONGRATULATIONS EXTENDED TO POLICE OFFICER OTIS L. HOSLEY ON RETIREMENT.

[R2017-1055]

WHEREAS, On May 16, 2017, Police Officer Otis L. Hosley retired from the Chicago Police Department following 22 years of dedicated public service; and

WHEREAS, The Chicago City Council has been informed of this occasion by the Honorable Willie B. Cochran, Alderman of the 20th Ward; and

WHEREAS, Police Officer Otis L. Hosley, Star Number 18672, retires as a valued member of the 2nd District; and

WHEREAS, Dedication to and fulfillment of the motto of the Chicago Police Department -- "We Serve and Protect" -- exacts a substantial physical and emotional toll not only on the officers who must daily cope with the stress and danger of being life's arbitrator for countless citizens, but also on their family members; and

WHEREAS, Throughout a long and distinguished tenure, Officer Otis L. Hosley upheld the finest traditions of the law enforcement community and his hard work, commitment and dedication to duty earned him the respect and admiration of his colleagues and the communities he protected; and

WHEREAS, Police Officer Otis L. Hosley devoted 22 years of his life in public service to the people of the City of Chicago and in doing so has personally ensured that the City of Chicago is the safe, healthy and vibrant community it is today; and

WHEREAS, The leaders of this great City of Chicago are cognizant of the great debt owed our public servants, and extend our sincerest gratitude to the long and prolific career of Police Officer Otis L. Hosley; now, therefore,

Be It Resolved, That we, the Mayor and members of the City Council of the City of Chicago, gathered here this 13th day of December 2017, do hereby express our gratitude for 22 years of work in service to the people of the City of Chicago, and express our heartfelt wishes on a pleasant retirement to Otis L. Hosley; and

Be It Further Resolved, That a suitable copy of this resolution be prepared and presented to Otis L. Hosley.

CONGRATULATIONS EXTENDED TO POLICE OFFICER GINA HURT ON RETIREMENT.

[R2017-1052]

WHEREAS, On May 16, 2017, Police Officer Gina Hurt retired from the Chicago Police Department following 22 years of dedicated public service; and

WHEREAS, The Chicago City Council has been informed of this occasion by the Honorable Willie B. Cochran, Alderman of the 20th Ward; and

WHEREAS, Police Officer Gina Hurt, Star Number 18673, retires as a valued member of the 2nd District; and

WHEREAS, Dedication to and fulfillment of the motto of the Chicago Police Department -- "We Serve and Protect" -- exacts a substantial physical and emotional toll not only on the officers who must daily cope with the stress and danger of being life's arbitrator for countless citizens, but also on their family members; and

WHEREAS, Throughout a long and distinguished tenure, Officer Gina Hurt upheld the finest traditions of the law enforcement community and her hard work, commitment and dedication to duty earned her the respect and admiration of her colleagues and the communities she protected; and

WHEREAS, Police Officer Gina Hurt devoted 22 years of her life in public service to the people of the City of Chicago and in doing so has personally ensured that the City of Chicago is the safe, healthy and vibrant community it is today; and

WHEREAS, The leaders of this great City of Chicago are cognizant of the great debt owed our public servants, and extend our sincerest gratitude to the long and prolific career of Police Officer Gina Hurt; now, therefore,

Be It Resolved, That we, the Mayor and members of the City Council of the City of Chicago, gathered here this 13th day of December 2017, do hereby express our gratitude for 22 years of work in service to the people of the City of Chicago, and express our heartfelt wishes on a pleasant retirement to Gina Hurt; and

Be It Further Resolved, That a suitable copy of this resolution be prepared and presented to Gina Hurt.

CONGRATULATIONS EXTENDED TO POLICE OFFICER DARREN L. IRONS ON RETIREMENT.

[R2017-1049]

WHEREAS, On April 2, 2017, Police Officer Darren L. Irons retired from the Chicago Police Department following 30 years of dedicated public service; and

WHEREAS, The Chicago City Council has been informed of this occasion by the Honorable Willie B. Cochran, Alderman of the 20th Ward; and

WHEREAS, Police Officer Darren L. Irons, Star Number 08165, retires as a valued member of the 2nd District; and

WHEREAS, Dedication to and fulfillment of the motto of the Chicago Police Department -- "We Serve and Protect" -- exacts a substantial physical and emotional toll not only on the officers who must daily cope with the stress and danger of being life's arbitrator for countless citizens, but also on their family members; and

WHEREAS, Throughout a long and distinguished tenure, Officer Darren L. Irons upheld the finest traditions of the law enforcement community and his hard work, commitment and dedication to duty earned him the respect and admiration of his colleagues and the communities he protected; and

WHEREAS, Police Officer Darren L. Irons devoted 30 years of his life in public service to the people of the City of Chicago and in doing so has personally ensured that the City of Chicago is the safe, healthy and vibrant community it is today; and

WHEREAS, The leaders of this great City of Chicago are cognizant of the great debt owed our public servants, and extend our sincerest gratitude to the long and prolific career of Police Officer Darren L. Irons; now, therefore,

Be It Resolved, That we, the Mayor and members of the City Council of the City of Chicago, gathered here this 13th day of December 2017, do hereby express our gratitude for 30 years of work in service to the people of the City of Chicago, and express our heartfelt wishes on a pleasant retirement to Darren L. Irons; and

Be It Further Resolved, That a suitable copy of this resolution be prepared and presented to Darren L. Irons.

CONGRATULATIONS EXTENDED TO POLICE OFFICER LEONARD JARVIS ON RETIREMENT.

[R2017-1079]

WHEREAS, On October 31, 2017, Police Officer Leonard Jarvis retired from the Chicago Police Department following 17 years of dedicated public service; and

WHEREAS, The Chicago City Council has been informed of this occasion by the Honorable Willie B. Cochran, Alderman of the 20th Ward; and

WHEREAS, Police Officer Leonard Jarvis, Star Number 6637, retires as a valued member of the 7th District; and

WHEREAS, Dedication to and fulfillment of the motto of the Chicago Police Department -- "We Serve and Protect" -- exacts a substantial physical and emotional toll not only on the officers who must daily cope with the stress and danger of being life's arbitrator for countless citizens, but also on their family members; and

WHEREAS, Throughout a long and distinguished tenure, Officer Leonard Jarvis upheld the finest traditions of the law enforcement community and his hard work, commitment and dedication to duty earned him the respect and admiration of his colleagues and the communities he protected; and

WHEREAS, Police Officer Leonard Jarvis devoted 17 years of his life in public service to the people of the City of Chicago and in doing so has personally ensured that the City of Chicago is the safe, healthy and vibrant community it is today; and

WHEREAS, The leaders of this great City of Chicago are cognizant of the great debt owed our public servants, and extend our sincerest gratitude to the long and prolific career of Police Officer Leonard Jarvis; now, therefore,

Be It Resolved, That we, the Mayor and members of the City Council of the City of Chicago, gathered here this 13th day of December 2017, do hereby express our gratitude for 17 years of work in service to the people of the City of Chicago, and express our heartfelt wishes on a pleasant retirement to Leonard Jarvis; and

Be It Further Resolved, That a suitable copy of this resolution be prepared and presented to Leonard Jarvis.

CONGRATULATIONS EXTENDED TO POLICE SERGEANT MICHAEL P. JETEL ON RETIREMENT.

[R2017-1076]

WHEREAS, On November 16, 2017, Sergeant Michael P. Jetel retired from the Chicago Police Department following 27 years of dedicated public service; and

WHEREAS, The Chicago City Council has been informed of this occasion by the Honorable Willie B. Cochran, Alderman of the 20th Ward; and

WHEREAS, Sergeant Michael P. Jetel, Star Number 2005, retires as a valued member of the 7th District; and

WHEREAS, Dedication to and fulfillment of the motto of the Chicago Police Department -- "We Serve and Protect" -- exacts a substantial physical and emotional toll not only on

the officers who must daily cope with the stress and danger of being life's arbitrator for countless citizens, but also on their family members; and

WHEREAS, Throughout a long and distinguished tenure, Sergeant Michael P. Jetel upheld the finest traditions of the law enforcement community and his hard work, commitment and dedication to duty earned him the respect and admiration of his colleagues and the communities he protected; and

WHEREAS, Sergeant Michael P. Jetel devoted 27 years of his life in public service to the people of the City of Chicago and in doing so has personally ensured that the City of Chicago is the safe, healthy and vibrant community it is today; and

WHEREAS, The leaders of this great City of Chicago are cognizant of the great debt owed our public servants, and extend our sincerest gratitude to the long and prolific career of Sergeant Michael P. Jetel; now, therefore,

Be It Resolved, That we, the Mayor and members of the City Council of the City of Chicago, gathered here this 13th day of December 2017, do hereby express our gratitude for 27 years of work in service to the people of the City of Chicago, and express our heartfelt wishes on a pleasant retirement to Michael P. Jetel; and

Be It Further Resolved, That a suitable copy of this resolution be prepared and presented to Michael P. Jetel.

CONGRATULATIONS EXTENDED TO POLICE OFFICER RANDALL F. LAWRENCE ON RETIREMENT.

[R2017-1054]

WHEREAS, On May 16, 2017, Police Officer Randall F. Lawrence retired from the Chicago Police Department following 28 years of dedicated public service; and

WHEREAS, The Chicago City Council has been informed of this occasion by the Honorable Willie B. Cochran, Alderman of the 20th Ward; and

WHEREAS, Police Officer Randall F. Lawrence, Star Number 14934, retires as a valued member of the 2nd District; and

WHEREAS, Dedication to and fulfillment of the motto of the Chicago Police Department -- "We Serve and Protect" -- exacts a substantial physical and emotional toll not only on the officers who must daily cope with the stress and danger of being life's arbitrator for countless citizens, but also on their family members; and

WHEREAS, Throughout a long and distinguished tenure, Officer Randall F. Lawrence upheld the finest traditions of the law enforcement community and his hard work, commitment and dedication to duty earned him the respect and admiration of his colleagues and the communities he protected; and

WHEREAS, Police Officer Randall F. Lawrence devoted 28 years of his life in public service to the people of the City of Chicago and in doing so has personally ensured that the City of Chicago is the safe, healthy and vibrant community it is today; and

WHEREAS, The leaders of this great City of Chicago are cognizant of the great debt owed our public servants, and extend our sincerest gratitude to the long and prolific career of Police Officer Randall F. Lawrence; now, therefore,

Be It Resolved, That we, the Mayor and members of the City Council of the City of Chicago, gathered here this 13th day of December 2017, do hereby express our gratitude for 28 years of work in service to the people of the City of Chicago, and express our heartfelt wishes on a pleasant retirement to Randall F. Lawrence; and

Be It Further Resolved, That a suitable copy of this resolution be prepared and presented to Randall F. Lawrence.

CONGRATULATIONS EXTENDED TO POLICE OFFICER ISAAC LEE, JR. ON RETIREMENT.

[R2017-1066]

WHEREAS, On February 15, 2017, Police Officer Isaac Lee, Jr. retired from the Chicago Police Department following 26 years of dedicated public service; and

WHEREAS, The Chicago City Council has been informed of this occasion by the Honorable Willie B. Cochran, Alderman of the 20th Ward; and

WHEREAS, Police Officer Isaac Lee, Jr., Star Number 10353, retires as a valued member of the 2nd District; and

WHEREAS, Dedication to and fulfillment of the motto of the Chicago Police Department -- "We Serve and Protect" -- exacts a substantial physical and emotional toll not only on the officers who must daily cope with the stress and danger of being life's arbitrator for countless citizens, but also on their family members; and

WHEREAS, Throughout a long and distinguished tenure, Officer Isaac Lee, Jr. upheld the finest traditions of the law enforcement community and his hard work, commitment and dedication to duty earned him the respect and admiration of his colleagues and the communities he protected; and

WHEREAS, Police Officer Isaac Lee, Jr. devoted 26 years of his life in public service to the people of the City of Chicago and in doing so has personally ensured that the City of Chicago is the safe, healthy and vibrant community it is today; and

WHEREAS, The leaders of this great City of Chicago are cognizant of the great debt owed our public servants, and extend our sincerest gratitude to the long and prolific career of Police Officer Isaac Lee, Jr.; now, therefore,

Be It Resolved, That we, the Mayor and members of the City Council of the City of Chicago, gathered here this 13th day of December 2017, do hereby express our gratitude for 26 years of work in service to the people of the City of Chicago, and express our heartfelt wishes on a pleasant retirement to Isaac Lee, Jr.; and

Be It Further Resolved, That a suitable copy of this resolution be prepared and presented to Isaac Lee, Jr.

CONGRATULATIONS EXTENDED TO POLICE SERGEANT WILLIAM G. LERCH ON RETIREMENT.

[R2017-1068]

WHEREAS, On July 7, 2017, Sergeant William G. Lerch retired from the Chicago Police Department following 25 years of dedicated public service; and

WHEREAS, The Chicago City Council has been informed of this occasion by the Honorable Willie B. Cochran, Alderman of the 20th Ward; and

WHEREAS, Sergeant William G. Lerch, Star Number 1721, retires as a valued member of the 3rd District; and

WHEREAS, Dedication to and fulfillment of the motto of the Chicago Police Department -- "We Serve and Protect" -- exacts a substantial physical and emotional toll not only on the officers who must daily cope with the stress and danger of being life's arbitrator for countless citizens, but also on their family members; and

WHEREAS, Throughout a long and distinguished tenure, Sergeant William G. Lerch upheld the finest traditions of the law enforcement community and his hard work, commitment and dedication to duty earned him the respect and admiration of his colleagues and the communities he protected; and

WHEREAS, Sergeant William G. Lerch devoted 25 years of his life in public service to the people of the City of Chicago and in doing so has personally ensured that the City of Chicago is the safe, healthy and vibrant community it is today; and

WHEREAS, The leaders of this great City of Chicago are cognizant of the great debt owed our public servants, and extend our sincerest gratitude to the long and prolific career of Sergeant William G. Lerch; now, therefore,

Be It Resolved, That we, the Mayor and members of the City Council of the City of Chicago, gathered here this 13th day of December 2017, do hereby express our gratitude for 25 years of work in service to the people of the City of Chicago, and express our heartfelt wishes on a pleasant retirement to William G. Lerch; and

Be It Further Resolved, That a suitable copy of this resolution be prepared and presented to William G. Lerch.

CONGRATULATIONS EXTENDED TO POLICE OFFICER JUAN MENDOZA ON RETIREMENT.

[R2017-1057]

WHEREAS, On August 5, 2017, Police Officer Juan Mendoza retired from the Chicago Police Department following 18 years of dedicated public service; and

WHEREAS, The Chicago City Council has been informed of this occasion by the Honorable Willie B. Cochran, Alderman of the 20th Ward; and

WHEREAS, Police Officer Juan Mendoza, Star Number 17526, retires as a valued member of the 2nd District; and

WHEREAS, Dedication to and fulfillment of the motto of the Chicago Police Department -- "We Serve and Protect" -- exacts a substantial physical and emotional toll not only on the officers who must daily cope with the stress and danger of being life's arbitrator for countless citizens, but also on their family members; and

WHEREAS, Throughout a long and distinguished tenure, Officer Juan Mendoza upheld the finest traditions of the law enforcement community and his hard work, commitment and dedication to duty earned him the respect and admiration of his colleagues and the communities he protected; and

WHEREAS, Police Officer Juan Mendoza devoted 18 years of his life in public service to the people of the City of Chicago and in doing so has personally ensured that the City of Chicago is the safe, healthy and vibrant community it is today; and

WHEREAS, The leaders of this great City of Chicago are cognizant of the great debt owed our public servants, and extend our sincerest gratitude to the long and prolific career of Police Officer Juan Mendoza; now, therefore,

Be It Resolved, That we, the Mayor and members of the City Council of the City of Chicago, gathered here this 13th day of December 2017, do hereby express our gratitude for 18 years of work in service to the people of the City of Chicago, and express our heartfelt wishes on a pleasant retirement to Juan Mendoza; and

Be It Further Resolved, That a suitable copy of this resolution be prepared and presented to Juan Mendoza.

CONGRATULATIONS EXTENDED TO CROSSING GUARD SHEILA NORMAN ON RETIREMENT.

[R2017-1060]

WHEREAS, On April 10, 2017, Crossing Guard Sheila Norman retired from the Chicago Police Department following nine years of dedicated public service; and

WHEREAS, The Chicago City Council has been informed of this occasion by the Honorable Willie B. Cochran, Alderman of the 20th Ward; and

WHEREAS, Crossing Guard Sheila Norman retires as a valued member of the 2nd District; and

WHEREAS, Dedication to and fulfillment of the motto of the Chicago Police Department -- "We Serve and Protect" -- exacts a substantial physical and emotional toll not only on the officers who must daily cope with the stress and danger of being life's arbitrator for countless citizens, but also on their family members; and

WHEREAS, Throughout a long and distinguished tenure, Crossing Guard Sheila Norman upheld the finest traditions of the law enforcement community and her hard work, commitment and dedication to duty earned her the respect and admiration of her colleagues and the communities she protected; and

WHEREAS, Crossing Guard Sheila Norman devoted nine years of her life in public service to the people of the City of Chicago and in doing so has personally ensured that the City of Chicago is the safe, healthy and vibrant community it is today; and

WHEREAS, The leaders of this great City of Chicago are cognizant of the great debt owed our public servants, and extend our sincerest gratitude to the long and prolific career of Crossing Guard Sheila Norman; now, therefore,

Be It Resolved, That we, the Mayor and members of the City Council of the City of Chicago, gathered here this 13th day of December 2017, do hereby express our gratitude for nine years of work in service to the people of the City of Chicago, and express our heartfelt wishes on a pleasant retirement to Sheila Norman; and

Be It Further Resolved, That a suitable copy of this resolution be prepared and presented to Sheila Norman.

CONGRATULATIONS EXTENDED TO POLICE OFFICER GREGORY OUTLAW ON RETIREMENT.

[R2017-1061]

WHEREAS, On January 16, 2017, Police Officer Gregory Outlaw retired from the Chicago Police Department following 22 years of dedicated public service; and

WHEREAS, The Chicago City Council has been informed of this occasion by the Honorable Willie B. Cochran, Alderman of the 20th Ward; and

WHEREAS, Police Officer Gregory Outlaw, Star Number 18552, retires as a valued member of the 2nd District; and

WHEREAS, Dedication to and fulfillment of the motto of the Chicago Police Department -- "We Serve and Protect" -- exacts a substantial physical and emotional toll not only on the officers who must daily cope with the stress and danger of being life's arbitrator for countless citizens, but also on their family members; and

WHEREAS, Throughout a long and distinguished tenure, Officer Gregory Outlaw upheld the finest traditions of the law enforcement community and his hard work, commitment and dedication to duty earned him the respect and admiration of his colleagues and the communities he protected; and

WHEREAS, Police Officer Gregory Outlaw devoted 22 years of his life in public service to the people of the City of Chicago and in doing so has personally ensured that the City of Chicago is the safe, healthy and vibrant community it is today; and

WHEREAS, The leaders of this great City of Chicago are cognizant of the great debt owed our public servants, and extend our sincerest gratitude to the long and prolific career of Police Officer Gregory Outlaw; now, therefore,

Be It Resolved, That we, the Mayor and members of the City Council of the City of Chicago, gathered here this 13th day of December 2017, do hereby express our gratitude for 22 years of work in service to the people of the City of Chicago, and express our heartfelt wishes on a pleasant retirement to Gregory Outlaw; and

Be It Further Resolved, That a suitable copy of this resolution be prepared and presented to Gregory Outlaw.

CONGRATULATIONS EXTENDED TO POLICE OFFICER CLARENCE PENDELTON, JR. ON RETIREMENT.

[R2017-1069]

WHEREAS, On March 4, 2017, Police Officer Clarence Pendelton, Jr. retired from the Chicago Police Department following 22 years of dedicated public service; and

WHEREAS, The Chicago City Council has been informed of this occasion by the Honorable Willie B. Cochran, Alderman of the 20th Ward; and

WHEREAS, Police Officer Clarence Pendelton, Jr., Star Number 5490, retires as a valued member of the 3rd District; and

WHEREAS, Dedication to and fulfillment of the motto of the Chicago Police Department -- "We Serve and Protect" -- exacts a substantial physical and emotional toll not only on the officers who must daily cope with the stress and danger of being life's arbitrator for countless citizens, but also on their family members; and

WHEREAS, Throughout a long and distinguished tenure, Officer Clarence Pendelton, Jr. upheld the finest traditions of the law enforcement community and his hard work, commitment and dedication to duty earned him the respect and admiration of his colleagues and the communities he protected; and

WHEREAS, Police Officer Clarence Pendelton, Jr. devoted 22 years of his life in public service to the people of the City of Chicago and in doing so has personally ensured that the City of Chicago is the safe, healthy and vibrant community it is today; and

WHEREAS, The leaders of this great City of Chicago are cognizant of the great debt owed our public servants, and extend our sincerest gratitude to the long and prolific career of Police Officer Clarence Pendelton, Jr.; now, therefore,

Be It Resolved, That we, the Mayor and members of the City Council of the City of Chicago, gathered here this 13th day of December 2017, do hereby express our gratitude for 22 years of work in service to the people of the City of Chicago, and express our heartfelt wishes on a pleasant retirement to Clarence Pendelton, Jr.; and

Be It Further Resolved, That a suitable copy of this resolution be prepared and presented to Clarence Pendelton, Jr.

CONGRATULATIONS EXTENDED TO POLICE OFFICER EVELYN F. REDDING ON RETIREMENT.

[R2017-1077]

WHEREAS, On May 16, 2017, Police Officer Evelyn F. Redding retired from the Chicago Police Department following 21 years of dedicated public service; and

WHEREAS, The Chicago City Council has been informed of this occasion by the Honorable Willie B. Cochran, Alderman of the 20th Ward; and

WHEREAS, Police Officer Evelyn F. Redding, Star Number 5333, retires as a valued member of the 7th District; and

WHEREAS, Dedication to and fulfillment of the motto of the Chicago Police Department -- "We Serve and Protect" -- exacts a substantial physical and emotional toll not only on the officers who must daily cope with the stress and danger of being life's arbitrator for countless citizens, but also on their family members; and

WHEREAS, Throughout a long and distinguished tenure, Officer Evelyn F. Redding upheld the finest traditions of the law enforcement community and her hard work, commitment and dedication to duty earned her the respect and admiration of her colleagues and the communities she protected; and

WHEREAS, Police Officer Evelyn F. Redding devoted 21 years of her life in public service to the people of the City of Chicago and in doing so has personally ensured that the City of Chicago is the safe, healthy and vibrant community it is today; and

WHEREAS, The leaders of this great City of Chicago are cognizant of the great debt owed our public servants, and extend our sincerest gratitude to the long and prolific career of Police Officer Evelyn F. Redding; now, therefore,

Be It Resolved, That we, the Mayor and members of the City Council of the City of Chicago, gathered here this 13th day of December 2017, do hereby express our gratitude for 21 years of work in service to the people of the City of Chicago, and express our heartfelt wishes on a pleasant retirement to Evelyn F. Redding; and

Be It Further Resolved, That a suitable copy of this resolution be prepared and presented to Evelyn F. Redding.

CONGRATULATIONS EXTENDED TO POLICE OFFICER STEPHANIE REID ON RETIREMENT.

[R2017-1070]

WHEREAS, On March 15, 2017, Police Officer Stephanie Reid retired from the Chicago Police Department following 25 years of dedicated public service; and

WHEREAS, The Chicago City Council has been informed of this occasion by the Honorable Willie B. Cochran, Alderman of the 20th Ward; and

WHEREAS, Police Officer Stephanie Reid, Star Number 2756, retires as a valued member of the 3rd District; and

WHEREAS, Dedication to and fulfillment of the motto of the Chicago Police Department -- "We Serve and Protect" -- exacts a substantial physical and emotional toll not only on the officers who must daily cope with the stress and danger of being life's arbitrator for countless citizens, but also on their family members; and

WHEREAS, Throughout a long and distinguished tenure, Officer Stephanie Reid upheld the finest traditions of the law enforcement community and her hard work, commitment and dedication to duty earned her the respect and admiration of her colleagues and the communities she protected; and

WHEREAS, Police Officer Stephanie Reid devoted 25 years of her life in public service to the people of the City of Chicago and in doing so has personally ensured that the City of Chicago is the safe, healthy and vibrant community it is today; and

WHEREAS, The leaders of this great City of Chicago are cognizant of the great debt owed our public servants, and extend our sincerest gratitude to the long and prolific career of Police Officer Stephanie Reid; now, therefore,

Be It Resolved, That we, the Mayor and members of the City Council of the City of Chicago, gathered here this 13th day of December, 2017, do hereby express our gratitude for 25 years of work in service to the people of the City of Chicago, and express our heartfelt wishes on a pleasant retirement to Stephanie Reid; and

Be It Further Resolved, That a suitable copy of this resolution be prepared and presented to Stephanie Reid.

CONGRATULATIONS EXTENDED TO POLICE OFFICER DAVID D. ROBINSON ON RETIREMENT.

[R2017-1058]

WHEREAS, On August 20, 2017, Police Officer David D. Robinson retired from the Chicago Police Department following 19 years of dedicated public service; and

WHEREAS, The Chicago City Council has been informed of this occasion by the Honorable Willie B. Cochran, Alderman of the 20th Ward; and

WHEREAS, Police Officer David D. Robinson, Star Number 8153, retires as a valued member of the 2nd District; and

WHEREAS, Dedication to and fulfillment of the motto of the Chicago Police Department -- "We Serve and Protect" -- exacts a substantial physical and emotional toll not only on the officers who must daily cope with the stress and danger of being life's arbitrator for countless citizens, but also on their family members; and

WHEREAS, Throughout a long and distinguished tenure, Officer David D. Robinson upheld the finest traditions of the law enforcement community and his hard work, commitment and dedication to duty earned him the respect and admiration of his colleagues and the communities he protected; and

WHEREAS, Police Officer David D. Robinson devoted 19 years of his life in public service to the people of the City of Chicago and in doing so has personally ensured that the City of Chicago is the safe, healthy and vibrant community it is today; and

WHEREAS, The leaders of this great City of Chicago are cognizant of the great debt owed our public servants, and extend our sincerest gratitude to the long and prolific career of Police Officer David D. Robinson; now, therefore,

Be It Resolved, That we, the Mayor and members of the City Council of the City of Chicago, gathered here this 13th day of December 2017, do hereby express our gratitude for 19 years of work in service to the people of the City of Chicago, and express our heartfelt wishes on a pleasant retirement to David D. Robinson; and

Be It Further Resolved, That a suitable copy of this resolution be prepared and presented to David D. Robinson.

CONGRATULATIONS EXTENDED TO POLICE OFFICER ORLANDO ROLLING ON RETIREMENT.

[R2017-1092]

WHEREAS, On July 16, 2017, Police Officer Orlando Rolling retired from the Chicago Police Department following 21 years of dedicated public service; and

WHEREAS, The Chicago City Council has been informed of this occasion by the Honorable Willie B. Cochran, Alderman of the 20th Ward; and

WHEREAS, Police Officer Orlando Rolling, Star Number 19948, retires as a valued member of the 7th District; and

WHEREAS, Dedication to and fulfillment of the motto of the Chicago Police Department -- "We Serve and Protect" -- exacts a substantial physical and emotional toll not only on the officers who must daily cope with the stress and danger of being life's arbitrator for countless citizens, but also on their family members; and

WHEREAS, Throughout a long and distinguished tenure, Officer Orlando Rolling upheld the finest traditions of the law enforcement community and his hard work, commitment and dedication to duty earned him the respect and admiration of his colleagues and the communities he protected; and

WHEREAS, Police Officer Orlando Rolling devoted 21 years of his life in public service to the people of the City of Chicago and in doing so has personally ensured that the City of Chicago is the safe, healthy and vibrant community it is today; and

WHEREAS, The leaders of this great City of Chicago are cognizant of the great debt owed our public servants, and extend our sincerest gratitude to the long and prolific career of Police Officer Orlando Rolling; now, therefore,

Be It Resolved, That we, the Mayor and members of the City Council of the City of Chicago, gathered here this 13th day of December 2017, do hereby express our gratitude for 21 years of work in service to the people of the City of Chicago, and express our heartfelt wishes on a pleasant retirement to Orlando Rolling; and

Be It Further Resolved, That a suitable copy of this resolution be prepared and presented to Orlando Rolling.

CONGRATULATIONS EXTENDED TO POLICE OFFICER RONYA STARKS ON RETIREMENT.

[R2017-1071]

WHEREAS, On April 15, 2017, Police Officer Ronya Starks retired from the Chicago Police Department following 21 years of dedicated public service; and

WHEREAS, The Chicago City Council has been informed of this occasion by the Honorable Willie B. Cochran, Alderman of the 20th Ward; and

WHEREAS, Police Officer Ronya Starks, Star Number 19517, retires as a valued member of the 3rd District; and

WHEREAS, Dedication to and fulfillment of the motto of the Chicago Police Department -- "We Serve and Protect" -- exacts a substantial physical and emotional toll not only on the officers who must daily cope with the stress and danger of being life's arbitrator for countless citizens, but also on their family members; and

WHEREAS, Throughout a long and distinguished tenure, Officer Ronya Starks upheld the finest traditions of the law enforcement community and her hard work, commitment and dedication to duty earned her the respect and admiration of her colleagues and the communities she protected; and

WHEREAS, Police Officer Ronya Starks devoted 21 years of her life in public service to the people of the City of Chicago and in doing so has personally ensured that the City of Chicago is the safe, healthy and vibrant community it is today; and

WHEREAS, The leaders of this great City of Chicago are cognizant of the great debt owed our public servants, and extend our sincerest gratitude to the long and prolific career of Police Officer Ronya Starks; now, therefore,

Be It Resolved, That we, the Mayor and members of the City Council of the City of Chicago, gathered here this 13th day of December 2017, do hereby express our gratitude for 21 years of work in service to the people of the City of Chicago, and express our heartfelt wishes on a pleasant retirement to Ronya Starks; and

Be It Further Resolved, That a suitable copy of this resolution be prepared and presented to Ronya Starks.

CONGRATULATIONS EXTENDED TO POLICE OFFICER PAMELA L. SUTTON ON RETIREMENT.

[R2017-1080]

WHEREAS, On May 15, 2017, Police Officer Pamela L. Sutton retired from the Chicago Police Department following 25 years of dedicated public service; and

WHEREAS, The Chicago City Council has been informed of this occasion by the Honorable Willie B. Cochran, Alderman of the 20th Ward; and

WHEREAS, Police Officer Pamela L. Sutton, Star Number 13927, retires as a valued member of the 7th District; and

WHEREAS, Dedication to and fulfillment of the motto of the Chicago Police Department -- "We Serve and Protect" -- exacts a substantial physical and emotional toll not only on the officers who must daily cope with the stress and danger of being life's arbitrator for countless citizens, but also on their family members; and

WHEREAS, Throughout a long and distinguished tenure, Officer Pamela L. Sutton upheld the finest traditions of the law enforcement community and her hard work, commitment and dedication to duty earned her the respect and admiration of her colleagues and the communities she protected; and

WHEREAS, Police Officer Pamela L. Sutton devoted 25 years of her life in public service to the people of the City of Chicago and in doing so has personally ensured that the City of Chicago is the safe, healthy and vibrant community it is today; and

WHEREAS, The leaders of this great City of Chicago are cognizant of the great debt owed our public servants, and extend our sincerest gratitude to the long and prolific career of Police Officer Pamela L. Sutton; now, therefore,

Be It Resolved, That we, the Mayor and members of the City Council of the City of Chicago, gathered here this 13th day of December 2017, do hereby express our gratitude for 25 years of work in service to the people of the City of Chicago, and express our heartfelt wishes on a pleasant retirement to Pamela L. Sutton; and

Be It Further Resolved, That a suitable copy of this resolution be prepared and presented to Pamela L. Sutton.

CONGRATULATIONS EXTENDED TO POLICE OFFICER MICHAEL L. WELLS ON RETIREMENT.

[R2017-1047]

WHEREAS, On March 2, 2017, Police Officer Michael L. Wells retired from the Chicago Police Department following 26 years of dedicated public service; and

WHEREAS, The Chicago City Council has been informed of this occasion by the Honorable Willie B. Cochran, Alderman of the 20th Ward; and

WHEREAS, Police Officer Michael L. Wells, Star Number 10887, retires as a valued member of the 2nd District; and

WHEREAS, Dedication to and fulfillment of the motto of the Chicago Police Department -- "We Serve and Protect" -- exacts a substantial physical and emotional toll not only on the officers who must daily cope with the stress and danger of being life's arbitrator for countless citizens, but also on their family members; and

WHEREAS, Throughout a long and distinguished tenure, Officer Michael L. Wells upheld the finest traditions of the law enforcement community and his hard work, commitment and dedication to duty earned him the respect and admiration of his colleagues and the communities he protected; and

WHEREAS, Police Officer Michael L. Wells devoted 26 years of his life in public service to the people of the City of Chicago and in doing so has personally ensured that the City of Chicago is the safe, healthy and vibrant community it is today; and

WHEREAS, The leaders of this great City of Chicago are cognizant of the great debt owed our public servants, and extend our sincerest gratitude to the long and prolific career of Police Officer Michael L. Wells; now, therefore,

Be It Resolved, That we, the Mayor and members of the City Council of the City of Chicago, gathered here this 13th day of December 2017, do hereby express our gratitude for 26 years of work in service to the people of the City of Chicago, and express our heartfelt wishes on a pleasant retirement to Michael L. Wells; and

Be It Further Resolved, That a suitable copy of this resolution be prepared and presented to Michael L. Wells.

CONGRATULATIONS EXTENDED TO POLICE OFFICER PAMELA M. WILLIAMS ON RETIREMENT.

[R2017-1075]

WHEREAS, On April 15, 2017, Police Officer Pamela M. Williams retired from the Chicago Police Department following 25 years of dedicated public service; and

WHEREAS, The Chicago City Council has been informed of this occasion by the Honorable Willie B. Cochran, Alderman of the 20th Ward; and

WHEREAS, Police Officer Pamela M. Williams, Star Number 2793, retires as a valued member of the 7th District; and

WHEREAS, Dedication to and fulfillment of the motto of the Chicago Police Department -- "We Serve and Protect" -- exacts a substantial physical and emotional toll not only on

the officers who must daily cope with the stress and danger of being life's arbitrator for countless citizens, but also on their family members; and

WHEREAS, Throughout a long and distinguished tenure, Officer Pamela M. Williams upheld the finest traditions of the law enforcement community and her hard work, commitment and dedication to duty earned her the respect and admiration of her colleagues and the communities she protected; and

WHEREAS, Police Officer Pamela M. Wiliams devoted 25 years of her life in public service to the people of the City of Chicago and in doing so has personally ensured that the City of Chicago is the safe, healthy and vibrant community it is today; and

WHEREAS, The leaders of this great City of Chicago are cognizant of the great debt owed our public servants, and extend our sincerest gratitude to the long and prolific career of Police Officer Pamela M. Williams; now, therefore,

Be It Resolved, That we, the Mayor and members of the City Council of the City of Chicago, gathered here this 13th day of December 2017, do hereby express our gratitude for 25 years of work in service to the people of the City of Chicago, and express our heartfelt wishes on a pleasant retirement to Pamela M. Williams; and

Be It Further Resolved, That a suitable copy of this resolution be prepared and presented to Pamela M. Williams.

Presented By

ALDERMAN MITTS (37th Ward):

TRIBUTE TO LATE MATTIE M. LEVY BROWN.

[R2017-1082]

WHEREAS, It is with great sadness that the members of this chamber learned of the departure of Mattie M. Levy Brown on December 1, 2017; and

WHEREAS, This esteemed body has been notified of her passing by the Honorable Emma Mitts, Alderman of the 37th Ward; and

WHEREAS, Mattie Levy Brown, born on May 29, 1928 in Alabama, Sumter County, was the beloved daughter of the late Joe and Genie Levy McDowell. She is proceeded in death by her dear husband, Frank Brown, Sr.; son, Frank Brown, Jr.; brothers, Ellis, Sr., Curtis, Fred and Edward, Sr.; sisters, Gertrude, Louise and Mary Lou; and

WHEREAS, Mattie confessed her love of Christ at an early age and became a member of Palestine Baptist Church in Coatopa, Alabama. She later joined Friendship Baptist Church (Damen and Washington) in Chicago under the leadership of Reverend Rufus J. Davis and remained a faithful member for well over 60 years. She was also a member of the Contemporary Sunday School and Missionary Society. Mattie loved God and her church family; and

WHEREAS, Mattie met the love of her life, Frank, and were united in matrimony on August 5, 1950. They were blessed with six children; and

WHEREAS, Mattie was a devoted care giver and embraced giving back to her community. She was an active member in her Kirkland Avenue block club. She believed in the power of the vote and preached it to her children and grandchildren; and

WHEREAS, Mattie had a passion for reading and impressed upon her grandchildren the joy and importance of reading. Her favorite reading material were her Bible, black history and Daily Bread; and

WHEREAS, Mattie leaves to cherish her memories: Carrie Brown Billups (John) (California), Maxine Brown-Lockhart (Missouri), Maretta Brown-Miller (Illinois), Cornelus O. Brown (U.S.V.I.), Juanita Brown (California), Catherine Jones Brown (Illinois); grandchildren, Deidre', Burgundy, Cinnamon, Candice, Marnita, Gervaise, Richard II, Matthew II, Marissa, Justin, and Starry; great-grandchildren Shawn, Jr., Nylah, Kaylah, Chloe', Alexander, Donovon, Isabelle, Nicholas, Terrane, Jr., Cayden; sister's-in-laws, Leona Brown Jones (Alabama) Clara Jones (Georgia), Shirley Brown (Alabama) and Marie Brown (Michigan) and host of loving nieces, nephews and treasured friend to all who had the pleasure of knowing her. Matti leaves a legacy of faith, dignity and love; now, therefore,

Be It Resolved, That we, the Mayor and members of the City Council of the City of Chicago, gathered here this 13th day of December 2017, do hereby express our sorrow on the passing of Mattie M. Levy Brown and extend to their family our sincere condolences; and

Be It Further Resolved, That a suitable copy of this resolution be prepared and presented to the family of Mattie M. Levy Brown as sign of our sympathy.

Presented By

ALDERMAN LAURINO (39th Ward):

TRIBUTE TO LATE THOMAS BRINEGAR.

[R2017-1090]

WHEREAS, It is with great sadness that members of this chamber learned of the death of Thomas Brinegar on November 21, 2017 at the age of 64; and

WHEREAS, The City Council has been informed of his passing by the Honorable Margaret Laurino, Alderman of the 39th Ward; and

WHEREAS, Born on October 30, 1953, Thomas was the beloved son of the late Thomas E. and Ann D. (nee, McGowan); special brother of Kathleen Ann (Brian) Cowan; fond cousin of many and treasured friend to all who had the pleasure of knowing him; and

WHEREAS, Thomas touched the lives of all who knew him through his kindness, generosity and vivacious spirit. He will be deeply missed, but the memory of his character, intelligence and compassion will live on in those who knew and loved him; now, therefore,

Be It Resolved, That we, the Mayor and members of the City Council of the City of Chicago, gathered this 13th day of December 2017, do hereby extend our heartfelt condolences to the family of Thomas Brinegar; and

Be It Further Resolved, That a suitable copy of this resolution be presented to the family of Thomas Brinegar.

TRIBUTE TO LATE JOHN M. DUFFY.

[R2017-1089]

WHEREAS, It is with great sadness that members of this chamber learned of the death of John M. Duffy on October 28, 2017 at the age of 87; and

WHEREAS, The City Council has been informed of his passing by the Honorable Margaret Laurino, Alderman of the 39th Ward; and

WHEREAS, Born on August 1, 1930, John was the beloved husband of the late Winnie; doting father of Mike (Monica), Maura and Kaiyti; cherished grandfather of Jack, Lucia, Leif and Atticus; brother of the late William and Ann; uncle to many and treasured friend to all who had the pleasure of knowing him; and

WHEREAS, All would say that John epitomized all the characteristics of a "darling" man. He cherished his family, faith and heritage. He was a loyal true friend, outstanding counselor and guardian for all with whom he came in contact; and

WHEREAS, John touched the lives of all who knew him through his kindness, generosity and vivacious spirit. He will be deeply missed, but the memory of his character, intelligence and compassion will live on in those who knew and loved him; now, therefore,

Be It Resolved, That we, the Mayor and members of the City Council of the City of Chicago, gathered this 13th day of December 2017, do hereby extend our heartfelt condolences to the family of John M. Duffy; and

Be It Further Resolved, That a suitable copy of this resolution be presented to the family of John M. Duffy.

TRIBUTE TO LATE JOHN MURRAY.

[R2017-1091]

WHEREAS, It is with great sadness that members of this chamber learned of the death of John Murray at the age of 87; and

WHEREAS, The City Council has been informed of his passing by the Honorable Margaret Laurino, Alderman of the 39th Ward; and

WHEREAS, Born on July 8, 1930, John was the beloved son of the late Mary and James Murray. He was preceded in death by his dearly loved sister, Kathleen; and

WHEREAS, John attended Resurrection Elementary School, St. Patrick's High School and received his juris doctorate at Loyola University Chicago School of Law. He practiced law in Chicago for over 50 years as a partner at Beverly, Pause, Duffy & O'Malley; and

WHEREAS, Although John was a bachelor, his family was his utmost priority John grew up on the west side of Chicago, and moved his mother and sister's family to the northwest side of the City a few blocks away from one another. John lost his father at an early age and lovingly cared for his mother until her death; and

WHEREAS, John was a loyal parishioner at Queen of all Saints Basilica for over 50 years. He ensured that his nieces and nephews were all provided with a Catholic education and comfortable life. His other priority was his pet, "Stubby", who he enjoyed walks with throughout his community; and

WHEREAS, John purchased a vacation home in Pleasant Prairie, Wisconsin, where many of the Egan/Murray family would gather. He enjoyed Sunday drives to the cottage where he would read his newspaper, smoke a cigar and enjoy the view of the lake; and

WHEREAS, In his younger years, John took music lessons and became quite proficient playing the button accordion. He assisted in writing the charter for the Irish American Heritage Center and could be found there on Wednesday nights where he enjoyed playing music with his dear friends; and

WHEREAS, John proudly served as a member of the U.S. Army during the Korean conflict, he was stationed in Germany. He, along with his close friends, established the Hercules Mulligan American Legion Post; and

WHEREAS, John leaves to cherish his memory: nieces, the late Mary (Keith) Szlak, Anne Egan (the late James Haughey), Noreen Egan (the late Martin Quinn), Kathleen (Thomas) Touhy, the late Veronica (the late Daniel O'Neill); nephews, James (Dominique) Egan, and Timothy (Alene) Egan; 12 great-nieces and nephews; 13 great-great nieces and nephews; and host of treasured friends. John leaves a legacy of faith, dignity and love; and

WHEREAS, John touched the lives of all who knew him through his kindness, generosity and vivacious spirit. He will be deeply missed, but the memory of his character, intelligence and compassion will live on in those who knew and loved him; now, therefore,

Be It Resolved, That we, the Mayor and members of the City Council of the City of Chicago, gathered this 13th day of December 2017, do hereby extend our heartfelt condolences to the family of John Murray; and

Be It Further Resolved, That a suitable copy of this resolution be presented to the family of John Murray.

TRIBUTE TO LATE DOROTHY F. STEGMAIER.

[R2017-1088]

WHEREAS, It is with great sadness that members of this chamber learned of the death of Dorothy F. Stegmaier on December 15, 2017 at the age of 86; and

WHEREAS, The City Council has been informed of his passing by the Honorable Margaret Laurino, Alderman of the 39th Ward; and

WHEREAS, Born on December 15, 1930, Dorothy was the beloved daughter of the late Clement C., Sr. and Marie A. Stegmaier; loving sister of Lucille (Joseph) Smith, Anita (the late Dennis) Kaas, the late Clement C., Jr. and Chuck G. Stegmaier; fond aunt of Jennifer Stegmaier, Susan (Steve) Grimes, Randy Kaas, Cinday (Ross) Rice, Glenn Kaas, Buzz (Sherry) Kaas and Rene Jewett; adored "mommy" of "Pinky"; and treasured friend to all who had the pleasure of knowing her; and

WHEREAS, Dorothy embraced adventure and was a renowned world traveler. She retired after 38 years as an internal auditor with Illinois Bell Telephone Company. She enjoyed the love of her family and relaxation at her 10 acre farm in Marengo, Illinois. Skiing was her favorite pastime in American and Europe; and

WHEREAS, Dorothy touched the lives of all who knew her through her kindness, generosity and vivacious spirit. She will be deeply missed, but the memory of her character, intelligence and compassion will live on in those who knew and loved her; now, therefore,

Be It Resolved, That we, the Mayor and members of the City Council of the City of Chicago, gathered this 13th day of December 2017, do hereby extend our heartfelt condolences to the family of Dorothy F. Stegmaier; and

Be It Further Resolved, That a suitable copy of this resolution be presented to the family of Dorothy F. Stegmaier.

Presented By

ALDERMAN REILLY (42nd Ward):

EXPRESSION OF OPPOSITION TO AND CALL ON ILLINOIS REPRESENTATIVES TO UNITED STATES CONGRESS TO VOTE AGAINST CONCEALED CARRY RECIPROCITY ACT OF 2017.

[R2017-1176]

WHEREAS, On January 3, 2017, U.S. Representative Richard Hudson (R-NC) introduced HR 38 and on February 27, 2107, U.S. Senator John Cornyn (R-TX) introduced S446, both known as the Concealed Carry Reciprocity Act of 2017; and

WHEREAS, While every state allows concealed carry of firearms under some circumstances, each state has different requirements on who is permitted to carry, what requirements are appropriate, and what type of training should be required of permit holders; and

WHEREAS, The Concealed Carry Reciprocity Act of 2017 would allow people with concealed carry permits in one state to take their weapon to any other state, even if the other state has stricter limits on concealed carry weapons than the home state in which they obtained their permit; and

WHEREAS, Illinois has the 8th strictest gun control regulations in the country, and Illinois has the 12th lowest firearm mortality in the country, this legislation would weaken the regulations we value by allowing gun owners from states with significantly less-stringent regulations to carry weapons in our state; and

WHEREAS, These Concealed Carry Reciprocity bills would override existing state laws and local practice and severely limit Chicago's ability to prevent criminal firearm trafficking, criminal possession of weapons, and the general proliferation of firearms in public places; and

WHEREAS, Studies show that carrying weapons for self-defense increases the risk of death or injury to the carrier, that the adoption of right-to-carry laws is correlated with an increase in violent crime and the evidence suggests there is no public health benefit to further proliferation of armed citizens in public; now, therefore,

Be It Resolved, That the Chicago City Council go on record opposing HR 38 and S446, the Concealed Carry Reciprocity Act of 2017, and calls on its representatives in the U.S. House of Representatives and Senate to vote against these bills, and to work with their colleagues to oppose these bills; and

Be It Further Resolved, That the City Clerk be and hereby is requested to forward a suitably engrossed copy of this resolution to all Chicago representatives in Congress.

Presented By

ALDERMAN J. MOORE (49th Ward):

CONGRATULATIONS EXTENDED TO MARY HOPKINS ON RETIREMENT AS SUPERVISOR OF LOYOLA PARK AND RECOGNITION OF DECEMBER 16, 2017 AS "MARY HOPKINS DAY" IN CHICAGO.

[R2017-1158]

WHEREAS, After 19 years of excellent service to the people of Chicago, Mary Hopkins will retire as supervisor of Loyola Park in the Rogers Park neighborhood; and

WHEREAS, Mary Hopkins has been integral to making Loyola Park the keystone park facility in Rogers Park where people of all ages and walks of life meet, learn, play, rejuvenate, and build community; and

WHEREAS, As a long-time resident of Rogers Park, Mary contributed to the betterment of the community, including advocacy for better housing and making government more accountable to the people, as well as her work for Cook County Clerk David Orr's office; and

WHEREAS, Outstanding among Mary's many good deeds are her years of dedicated service as caretaker and leader of this jewel of the community, Loyola Park; and

WHEREAS, She has been a tireless advocate of recreation for all ages, abilities and interests -- supporting athletics, the arts, vocational skills, cultural understanding, and events that bring together people from every walk of life on our beautiful lakefront; and

WHEREAS, Loyola Park hosts the largest park-run basketball league in Chicago with over 250 youth participants, and annually puts on day camp, play camp, teen camp, special recreation camp and extended camp for more than 500 participants ages 3 to 16; and

WHEREAS, Her commitment to keep kids active has resulted in Loyola Park winning the Mayor's Cup for participation in Year Round Sports, as well as multiple finishes within the top three for this award; and

WHEREAS, With Mary's support, youth from Loyola Park's Boxing Program have participated in Chicago-wide Golden Gloves competitions, won the Girls Inner City Flag Football Citywide Title, and Loyola Special Olympics participants have competed in citywide, regional, and national events as well as the Special Olympics World Games; and

WHEREAS, Mary has been integral to holding Loyola Park's biggest annual event, the Artists of the Wall Festival, bringing together families and neighbors each Father's Day weekend for a celebration of creativity and community; and

WHEREAS, Mary exceeded expectations to the very end of her tenure, as she enrolled more than 1,300 participants in various park programs this most recent fall 2017 program session; and

WHEREAS, Mary will be enjoying a well-deserved retirement after 19 years of dedicated service as supervisor of Loyola Park; and

WHEREAS, Mary Hopkins leadership of Loyola Park is the crowning achievement in a career spent in public service and advocacy for youth and families; and

WHEREAS, The park patrons of Loyola Park and the wider Rogers Park community are thankful for Mary's many years of service, and will miss her; now, therefore,

Be It Resolved, That we, the Mayor and members of the City Council of the City of Chicago, gathered here this 13th day of December 2017 C.E., do hereby recognize December 16, 2017 to be "Mary Hopkins Day" in Chicago in honor of her thoughtful leadership of Loyola Park and in the wider community; and

Be It Further Resolved, That a suitable copy of this resolution be prepared and presented to Mary Hopkins.

MATTERS PRESENTED BY THE ALDERMEN.

(Presented By Wards, In Order, Beginning With The First Ward)

Arranged under the following subheadings:

1. Traffic Regulations, Traffic Signs and Traffic-Control Devices.
2. Zoning Ordinance Amendments.
3. Claims.
4. Unclassified Matters (arranged in order according to ward numbers).
5. Free Permits, License Fee Exemptions, Cancellation of Warrants for Collection and Water Rate Exemptions, Et Cetera.

---

1. TRAFFIC REGULATIONS, TRAFFIC SIGNS AND TRAFFIC-CONTROL DEVICES.

Referred -- ESTABLISHMENT OF LOADING ZONES.

Alderman Burnett (27th Ward) presented proposed ordinances to establish loading zones at the locations designated and for the distances and times specified, which were *Referred to the Committee on Pedestrian and Traffic Safety*, as follows:

West Carroll Avenue, at 1411 -- 8:00 A.M. to 6:00 P.M. -- Monday through Friday;
[O2017-8632]

West Fulton Street, at 1330 -- at all times -- all days;
[O2017-8613]

North Morgan Street, at 180 -- 9:00 A.M. to 3:00 A.M. -- all days.
[O2017-8633]

Referred -- REPEAL OF LOADING ZONE AT 2970 N. SHERIDAN RD.
[O2017-8561]

Alderman Tunney (44th Ward) presented a proposed ordinance to repeal an ordinance

passed January 18, 1957 (*Journal of the Proceedings of the City Council of the City of Chicago*, page 4214) by striking: "2970 North Sheridan Road, West Wellington Avenue, from a distance of 35 feet in front of address Numbers 311 -- 319 -- no parking loading zone -- 8:00 A.M. to 6:00 P.M. (except Saturdays, Sundays and holidays)", which was *Referred to the Committee on Pedestrian and Traffic Safety*.

Referred -- AMENDMENT OF ONE-WAY VEHICULAR TRAFFIC MOVEMENT ON PORTION OF S. FRANCISCO AVE.

[O2017-8650]

Alderman Lopez (15th Ward) presented a proposed ordinance to amend an ordinance by striking: "South Francisco Avenue, from West 47th Street (including first alley north of West 47th Street) to West 43rd Street -- traffic to move in a northerly direction" and inserting in lieu thereof: "South Francisco Avenue, from West 47th Street to West 43rd Street -- traffic to move in a northerly direction", which was *Referred to the Committee on Pedestrian and Traffic Safety*.

Referred -- INSTALLATION OF PARKING METERS AT VARIOUS LOCATIONS WITHIN 27TH WARD.

[O2017-8610]

Alderman Burnett (27th Ward) presented a proposed ordinance to install parking meters at the locations specified, which was *Referred to the Committee on Pedestrian and Traffic Safety*, as follows:

West Ohio Street (north side) from North Desplaines Street to North Union Avenue;

West Ohio Street (both sides) from North Union Avenue to North Halsted Street;

West Ohio Street (south side) from North Desplaines Street heading west to first alley;

North Union Avenue (east side) from West Ohio Street heading south for 3 spaces;

North Union Avenue (both sides) from North Milwaukee Avenue to West Grand Avenue;

West Lake Street (south side) from North Halsted Street heading east to Expressway entrance;

West Lake Street (north side) from North Desplaines Street to North Halsted Street;

North Halsted Street (east side) from West Lake Street south to the commercial loading zone.

Referred -- PROHIBITION OF PARKING AT ALL TIMES.
(Except For Disabled)

The aldermen named below presented proposed ordinances to prohibit the parking of vehicles at all times at the locations designated and for the distances specified, which were *Referred to the Committee on Pedestrian and Traffic Safety*, as follows:

Alderman	Location And Permit Number
MORENO (1st Ward)	North Kedzie Avenue, at 1848 (Handicapped Parking Permit 110341); [O2017-8664]
DOWELL (3rd Ward)	South Forrestville Avenue, at 4856 (Handicapped Parking Permit 110414); [O2017-8646]
	South Dr. Martin Luther King, Jr. Drive, at 4359 (Handicapped Parking Permit 111563); [O2017-8648]
	East 36th Place, at 60 (Handicapped Parking Permit 110418); [O2017-8649]
SAWYER (6th Ward)	South St. Lawrence Avenue, at 7818 (Handicapped Parking Permit 100032); [O2017-8563]

Alderman	Location And Permit Number
	South Peoria Street, at 6937 (Handicapped Parking Permit 100023); [O2017-8564]
HARRIS (8th Ward)	South Blackstone Avenue, at 8037 (Handicapped Parking Permit 113943); [O2017-8651]
	South Chappel Avenue, at 7400 (Handicapped Parking Permit 113387); [O2017-8652]
	South Dante Avenue, at 7338 (Handicapped Parking Permit 113618); [O2017-8653]
	South Drexel Avenue, at 8438 (Handicapped Parking Permit 113948); [O2017-8654]
	South Ingleside Avenue, at 9761 (Handicapped Parking Permit 113938); [O2017-8655]
	East 71st Place, at 1344 (Handicapped Parking Permit 113944); [O2017-8974]
BEALE (9th Ward)	South State Street, at 12136 (Handicapped Parking Permit 113146); [O2017-8656]
	East 89th Street, at 524 (Handicapped Parking Permit 110823); [O2017-8658]
THOMPSON (11th Ward)	South Carpenter Street, at 3237 (Handicapped Parking Permit 110761); [O2017-8661]
	South Union Avenue, at 3313 (Handicapped Parking Permit 107889); [O2017-8662]

Alderman	Location And Permit Number
QUINN (13th Ward)	South Keeler Avenue, at 6513 (Handicapped Parking Permit 111489); [O2017-8665]
	South Kildare Avenue, at 5551 (Handicapped Parking Permit 113993); [O2017-8666]
	South Kolmar Avenue, at 5715 (Handicapped Parking Permit 112512); [O2017-8667]
	South Kostner Avenue, at 6819 (Handicapped Parking Permit 112068); [O2017-8668]
	South Major Avenue, at 6006 (Handicapped Parking Permit 112067); [O2017-8702]
	South Major Avenue, at 6105 (Handicapped Parking Permit 113973); [O2017-8669]
	West Marquette Road, at 3814 (Handicapped Parking Permit 113994); [O2017-8670]
	South Meade Avenue, at 6023 (Handicapped Parking Permit 113987); [O2017-8671]
	South Melvina Avenue, at 5839 (Handicapped Parking Permit 112064); [O2017-8672]
	South Nagle Avenue, at 5727 (Handicapped Parking Permit 113983); [O2017-8673]
	West 58th Place, at 3947 (Handicapped Parking Permit 113996); [O2017-8675]
	West 64th Place, at 5529 (Handicapped Parking Permit 112065); [O2017-8676]

Alderman	Location And Permit Number
	West 66th Place, at 3639 (Handicapped Parking Permit 111483); [O2017-8677]
BURKE (14th Ward)	South Albany Avenue, at 5506 (Handicapped Parking Permit 107997); [O2017-8678]
FOULKES (16th Ward)	South Throop Street, at 6052 (Handicapped Parking Permit 106980); [O2017-8679]
D. MOORE (17th Ward)	South Francisco Avenue, at 6630 (Handicapped Parking Permit 113662); [O2017-8680]
COCHRAN (20th Ward)	South Perry Avenue, at 6552 (Handicapped Parking Permit 108025); [O2017-8682]
	South St. Lawrence Avenue, at 6239 (Handicapped Parking Permit 108018); [O2017-8681]
	South Wallace Street, at 9134 (Handicapped Parking Permit 112812); [O2017-8578]
MUÑOZ (22nd Ward)	South Kildare Avenue, at 2817 (Handicapped Parking Permit 111408); [O2017-8683]
	South Trumbull Avenue, at 2832 (Handicapped Parking Permit 111405); [O2017-8685]

Alderman	Location And Permit Number
BURNETT (27th Ward)	West Dickens Avenue, at 4612 (Handicapped Parking Permit 113447); [O2017-8686]
	West Erie Street, at 1450 (Handicapped Parking Permit 109448); [O2017-8687]
	West Franklin Boulevard, at 3153 (Handicapped Parking Permit 109451); [O2017-8688]
	West Maypole Avenue, at 2739 (Handicapped Parking Permit 112152); [O2017-8689]
	North Ridgeway Avenue, at 42 8 (Handicapped Parking Permit 98270); [O2017-8690]
	North St. Louis Avenue, at 423 (Handicapped Parking Permit 109390); [O2017-8691]
	North St. Louis Avenue, at 426 (Handicapped Parking Permit 109339); [O2017-8692]
	North Trumbull Avenue, at 942 (Handicapped Parking Permit 1009387); [O2017-8693]
	West Warren Boulevard, at 2720 (Handicapped Parking Permit 112154); [O2017-8694]
	West Washington Boulevard, at 2551 (Handicapped Parking Permit 109445); [O2017-8695]
	West Washington Boulevard, at 3138 (Handicapped Parking Permit 114298); [O2017-8696]

ERVIN
(28th Ward)

West Erie Street, at 4633 (Handicapped Parking Permit 111025);
[O2017-8697]

North Lotus Avenue, at 154 (Handicapped Parking Permit 110107);
[O2017-8698]

West Monroe Street, at 3845 (Handicapped Parking Permit 110228);
[O2017-8699]

West Van Buren Street, at 4141 (Handicapped Parking Permit 110229);
[O2017-8700]

REBOYRAS
(30th Ward)

North Avers Avenue, at 3416 (Handicapped Parking Permit 112755);
[O2017-8555]

North Harding Avenue, at 3453 (Handicapped Parking Permit 114209);
[O2017-8701]

North Monitor Avenue, at 2455 (Handicapped Parking Permit 112752);
[O2017-8559]

North Ridgeway Avenue, at 2973 (Handicapped Parking Permit 112917);
[O2017-8562]

MELL
(33rd Ward)

West Belle Plaine Avenue, at 3341 (Handicapped Parking Permit 113768);
[O2017-8703]

North Sawyer Avenue, at 4304 (Handicapped Parking Permit 113776);
[O2017-8704]

AUSTIN
(34th Ward)

South Aberdeen Street, at 9923 (Handicapped Parking Permit 112847);
[O2017-8705]

Alderman	Location And Permit Number
	South Laflin Street, at 11543 (Handicapped Parking Permit 101925); [O2017-8706]
	South Laflin Street, at 11809 (Handicapped Parking Permit 111296); [O2017-8708]
	South Morgan Street, at 9921 (Handicapped Parking Permit 112842); [O2017-8709]
	South Wallace Street, at 12143 (Handicapped Parking Permit 113912); [O2017-8711]
VILLEGAS (36th Ward)	North Lawler Avenue, at 2018 (Handicapped Parking Permit 112717); [O2017-8715]
	North Major Avenue, at 2202 (Handicapped Parking Permit 112782); [O2017-8718]
	West Palmer Street, at 4500 (signs to be posted at 2200 North Kilbourn Avenue) (Handicapped Parking Permit 112774); [O2017-8720]
SPOSATO (38th Ward)	West Berenice Avenue, at 6208 (Handicapped Parking Permit 113035); [O2017-8723]
	North Lockwood Avenue, at 4255 (Handicapped Parking Permit 98115); [O2017-8724]
	North Nordica Avenue, at 3842 (Handicapped Parking Permit 113048); [O2017-8729]
LAURINO (39th Ward)	North Avers Avenue, at 4939 (Handicapped Parking Permit 109469); [O2017-8746]
O'CONNOR (40th Ward)	North Francisco Avenue, at 5632 (Handicapped Parking Permit 111857); [O2017-8748]

Alderman	Location And Permit Number
NAPOLITANO (41st Ward)	North Newland Avenue, at 5143 (Handicapped Parking Permit 98110); [O2017-8752]
J. MOORE (49th Ward)	North Hoyne Avenue, at 7360 (Handicapped Parking Permit 112670); [O2017-8757]
SILVERSTEIN (50th Ward)	North Damen Avenue, at 6549 (Handicapped Parking Permit 114277); [O2017-8817]
	West Jerome Street, at 2535 (Handicapped Parking Permit 114272); [O2017-8818]
	North Kedzie Avenue, at 6423 (Handicapped Parking Permit 113347); [O2017-8819]
	North Lawndale Avenue, at 6243 (Handicapped Parking Permit 114276); [O2017-8820]
	North Maplewood Avenue, at 6610 (Handicapped Parking Permit 114278); [O2017-8825]
	North Richmond Street, at 6335 (Handicapped Parking Permit 113344); [O2017-8829]
	North Rockwell Street, at 6312 (Handicapped Parking Permit 113359); [O2017-8831]
	North Whipple Street, at 6216 (Handicapped Parking Permit 114283). [O2017-8834]

Referred -- AMENDMENT OF PARKING PROHIBITION AT ALL TIMES.
(Disabled Permit Parking)

The aldermen named below presented proposed ordinances to amend previously passed ordinances which prohibited the parking of vehicles at all times on portions of specified public ways, which were *Referred to the Committee on Pedestrian and Traffic Safety*, as follows:

Alderman	Location And Permit Number
SAWYER (6th Ward)	Removal of Handicapped Parking Permit 27415 at 7140 South Lowe Avenue; [O2017-8570]
	Removal of Handicapped Parking Permit 92322 at 7758 South Prairie Avenue; [O2017-8566]
	Removal of Handicapped Parking Permit 81187 at 7527 South Stewart Avenue; [O2017-8568]
	Removal of Handicapped Parking Permit 72488 at 7545 South Wabash Avenue; [O2017-8569]
	Removal of Handicapped Parking Permit 20249 at 7418 South Wentworth Avenue; [O2017-8571]
	Removal of Handicapped Parking Permit 92044 at 421 East 81st Street; [O2017-8567]
	Removal of Handicapped Parking Permit 90255 at 760 East 84th Place; [O2017-8565]
THOMPSON (11th Ward)	Amend ordinance by striking: "South Union Avenue, at 3038 (Handicapped Parking Permit 101702)"; [O2017-8621]

Alderman	Location And Permit Number
QUINN (13th Ward)	Amend ordinance by striking: "South Kostner Avenue, at 6407 (Handicapped Parking Permit 92186)"; [O2017-8626]
	Amend ordinance by striking: "South Massasoit Avenue, at 6031 (Handicapped Parking Permit 106956)"; [O2017-8630]
	Amend ordinance by striking: "South Mulligan Avenue, at 6031 (Handicapped Parking Permit 34034)"; [O2017-8628]
LOPEZ (15th Ward)	Amend ordinance by striking: "West 48th Street, at 1900 (Handicapped Parking Permit 93192)"; [O2017-8609]
REBOYRAS (30th Ward)	Amend ordinance by striking: "West Cornelia Avenue, at 5343 (Handicapped Parking Permit 105594)"; [O2017-8547]
	Amend ordinance by striking: "West Roscoe Street, at 5348 (Handicapped Parking Permit 98136)"; [O2017-8546]
SANTIAGO (31st Ward)	Amend ordinance by striking: "North Keating Avenue, at 3141 (Handicapped Parking Permit 98778)"; [O2017-8634]
SPOSATO (38th Ward)	Amend ordinance by striking: "North Marmora Avenue, at 4146 (Handicapped Parking Permit 101764)"; [O2017-8616]

Alderman	Location And Permit Number
	Amend ordinance by striking: "North Neva Avenue, at 3636 (Handicapped Parking Permit 50817)"; [O2017-8617]
O'CONNOR (40th Ward)	Amend ordinance by striking: "West Argyle Street, at 2556 (Handicapped Parking Permit 97014)"; [O2017-8636]
OSTERMAN (48th Ward)	Amend ordinance by striking: "North Winthrop Avenue, at 6018 (Handicapped Parking Permit 102973)"; [O2017-8620]
J. MOORE (49th Ward)	Amend ordinance by striking: "West Greenleaf Avenue, at 1237 (Handicapped Parking Permit 58622)"; [O2017-8641]
	Amend ordinance by striking: "North Seeley Avenue, at 7258 (Handicapped Parking Permit 106240)"; [O2017-8643]
SILVERSTEIN (50th Ward)	Amend ordinance by striking: "West Arthur Avenue, at 2754 (Handicapped Parking Permit 99342)". [O2017-8644]

Referred -- ESTABLISHMENT OF ONE-HOUR PARKING LIMITATION AT 1742 -- 1756 W. WILSON AVE.

[O2017-8975]

Alderman Pawar (47th Ward) presented a proposed ordinance to limit the parking of vehicles to one hour at 1742 -- 1756 West Wilson Avenue (north side) between North Hermitage Avenue and the first alley west of North Hermitage Avenue, approximate

distance of 90 feet total (40 feet just east of alley and 50 feet between existing standing zones) -- 8:00 A.M. to 10:00 P.M. (public benefit), which was *Referred to the Committee on Pedestrian and Traffic Safety.*

Referred -- REMOVAL OF ONE-HOUR PARKING LIMITATION ON PORTION OF N. MILWAUKEE AVE.

[O2017-8976]

Alderman Arena (45th Ward) presented a proposed ordinance to give consideration to the removal of the existing one-hour parking restrictions on the west side of the 5300 block of North Milwaukee Avenue -- 8:00 A.M. to 10:00 P.M. -- Monday through Friday, which was *Referred to the Committee on Pedestrian and Traffic Safety.*

Referred -- ESTABLISHMENT OF RESIDENTIAL PERMIT PARKING ZONES.

The aldermen named below presented a proposed ordinance and orders to establish residential permit parking zones on portions of specified public ways, which were *Referred to the Committee on Pedestrian and Traffic Safety*, as follows:

Alderman	Location, Distance And Time
MITCHELL (7th Ward)	South Clyde Avenue (both sides) in the 7400 to 7465 block -- at all times -- all days; [O2017-8573]
HARRIS (8th Ward)	East 90th Street (both sides) in the 1100 to 1158 block (South Greenwood Avenue to South Woodlawn Avenue) -- at all times -- all days -- add to Zone 1802; [Or2017-665]

Alderman	Location, Distance And Time
MALDONADO (26th Ward)	North Kildare Avenue (both sides) in the 1500 to 1599 block -- at all times -- all days; [Or2017-664]
ERVIN (28th Ward)	West Adams Street (south side) in the 1500 block -- at all times -- all days; [Or2017-663]
VILLEGAS (36th Ward)	North Nagle Avenue (east and west sides) in the 2300 to 2312 block -- at all times -- all days. [Or2017-662]

Referred -- AMENDMENT OF RESIDENTIAL PERMIT PARKING ZONES.

The aldermen named below presented proposed ordinances to amend previously passed ordinances which established residential permit parking zones on portions of specified public ways, which were *Referred to the Committee on Pedestrian and Traffic Safety*, as follows:

Alderman	Location, Distance And Time
QUINN (13th Ward)	Amend ordinance by striking: "South Kilbourn Avenue, in the 5800 block, from West 58th Street to West 59th Street (both sides) and on West 58th Street (south side) from South Kilbourn Avenue east to the first alley and from South Kilbourn Avenue west to the first alley -- at all times -- all days -- Residential Parking Zone 345" and inserting in lieu thereof: "South Kilbourn Avenue, in the 5800 block, from West 58th Street to West 59th Street (both sides) and on West 58th Street (south side) from South Kilbourn Avenue east to the first alley and from South Kilbourn Avenue west to the first alley -- at all times -- all days, inserting a new zone" (removing Residential Permit Parking Zone 345); [O2017-8625]

Alderman	Location, Distance And Time
LOPEZ (15th Ward)	Amend ordinance by striking: "South Albany Avenue, from 4316 to 4356 -- Residential Permit Parking Zone 2078" and inserting in lieu thereof: "South Albany Avenue, from 4316 to 4356 -- Residential Permit Parking Zone 252"; [O2017-8647]
	Amend ordinance by striking: "South Seeley Avenue, from 4700 to 4712 and from 4701 to 4711 -- Residential Permit Parking Zone 603" and inserting in lieu thereof: "South Seeley Avenue, from 4700 to 4712 and from 4701 to 4711 to the alley -- Residential Permit Parking Zone 603". [O2017-8973]

Referred -- AMENDMENT OF STANDING ZONES.

Alderman Burnett (27th Ward) presented proposed ordinances to amend standing zones, with tow-away zones to be in effect after expiration of the limits indicated, and require vehicles have hazard lights activated while at the locations designated, for the distances and times specified, which were *Referred to the Committee on Pedestrian and Traffic Safety,* as follows:

Repeal 30 minute standing zone -- at all times -- all days at 800 West Fulton Street;
[O2017-8615]

Amend ordinance that reads: "910 West Van Buren Street (north side) from a point 20 feet west of South Peoria Street to a point 95 feet west thereof -- 15 minute standing zone -- use flashing lights -- 8:30 A.M. to 7:00 P.M. -- Monday through Friday and 10:00 A.M. to 5:00 P.M. -- Saturday" by striking: "8:30 A.M. to 7:00 P.M. -- Monday through Friday and 10:00 A.M. to 5:00 P.M." and inserting: "6:00 A.M. to 7:00 P.M. -- Monday through Friday and 8:00 A.M. to 4:00 P.M. -- Saturday and Sunday".
[O2017-8612]

Referred -- ESTABLISHMENT OF TOW-AWAY ZONE AT 2970 N. LAKE SHORE DR.

[O2017-8556, O2017-8560]

Alderman Tunney (44th Ward) presented two proposed ordinances to establish a no parking/no stopping/no standing/tow-away zone at all times at 2970 North Lake Shore Drive and located on the north side of West Wellington Avenue, approximately 45 feet west between existing loading zone and light pole and also, establish a no parking/loading zone/tow-away zone except with flashing lights for 30 minutes at 2970 North Lake Shore Drive (two parking spaces on West Wellington Avenue side of building), which was *Referred to the Committee on Pedestrian and Traffic Safety.*

Referred -- AMENDMENT OF TOW-AWAY ZONES.

The aldermen named below presented proposed ordinances to amend previously passed ordinances which established tow-away zones on portions of specified public ways, which were *Referred to the Committee on Pedestrian and Traffic Safety,* as follows:

Alderman	Location, Distance And Time
TUNNEY (44th Ward)	Amend ordinance passed May 26, 2004 (*Journal of the Proceedings of the City Council of the City of Chicago,* page 24921) which reads: "West Barry Avenue (south side) 235 feet east of North Broadway to a point 25 feet east thereof -- 15 minute standing zone -- unattended vehicles must have lights flashing -- tow-away zone after 15 minutes -- 7:00 A.M. to 7:00 P.M." by striking: "7:00 A.M. to 7:00 P.M." and inserting in lieu thereof: "7:00 A.M. to 12:00 Midnight"; [O2017-8637]
SILVERSTEIN (50th Ward)	Repeal ordinance passed June 22, 2016 (*Journal of the Proceedings of the City Council of the City of Chicago,* page 26668) which reads: "North California Avenue: North California Avenue (east side) from a point 27 feet north of West Rosemont Avenue to a point 80 feet north thereof -- no parking tow-away zone -- 8:00 A.M. to 4:30 P.M. -- Sunday through Friday" by striking the above, and also, to

Alderman	Location, Distance And Time
	repeal ordinance passed October 11, 2017 (*Journal of the Proceedings of the City Council of the City of Chicago,* page 57123) which reads: "6321 -- 6327 North California Avenue: 6321 -- 6327 North California Avenue (east side) from a point 27 feet north of West Rosemont Avenue to a point 80 feet north thereof -- no parking tow-away zone -- 8:00 A.M. to 4:30 P.M. -- Sunday through Friday" by striking the above, and also, to add "North California Avenue (east side) from a point 27 feet north of West Rosemont Avenue to the first driveway north thereof -- no parking -- 7:00 A.M. to 5:00 P.M. -- Sunday through Friday -- tow-away zone (public benefit)". [O2017-9001]

Referred -- INSTALLATION OF TRAFFIC WARNING SIGNS.

The aldermen named below presented proposed ordinances and orders directing the Commissioner of Transportation to give consideration to the installation of traffic signs of the nature indicated at the locations specified, which were *Referred to the Committee on Pedestrian and Traffic Safety*, as follows:

Alderman	Location And Type Of Sign
HARRIS (8th Ward)	East 82nd Street at South Merrill Avenue -- "Stop"; [Or2017-666]
LOPEZ (15th Ward)	South Wood Street and West 57th Street -- "All-Way Stop"; [Or2017-660]
BURNETT (27th Ward)	South Wood Street and West Jackson Boulevard -- "All-Way Stop"; [O2017-8614]

Alderman	Location And Type Of Sign
ARENA (45th Ward)	West Goodman Street at North Parkside Avenue -- "Stop". [O2017-8638]

Referred -- ERECTION OF NOTIFICATION SIGN REGARDING TOWING OF ABANDONED VEHICLES ON PORTION OF N. MAGNOLIA AVE.

[Or2017-661]

Alderman Osterman (48th Ward) presented a proposed order authorizing the Commissioner of Transportation to give consideration to the erection of "Notice vehicles that are not moved for seven days may be towed by city ordinance 9-80-110 as abandoned vehicles" signs on (both sides) of the 5200, 5300, 5400, and 5500 blocks of North Magnolia Avenue, which was *Referred to the Committee on Pedestrian and Traffic Safety.*

Referred -- INSTALLATION OF "NO PARKING" SIGN ON PORTION OF N. RACINE AVE.

[O2017-8619]

Alderman Cappleman (46th Ward) presented a proposed ordinance to install a "No Parking" sign on North Racine Avenue (west side) from West Leland Avenue to a point 115 feet north thereof -- at all times -- all days, which was *Referred to the Committee on Pedestrian and Traffic Safety.*

Referred -- INSTALLATION OF "NO TAXICAB PARKING" SIGN ON PORTION OF W. BRYN MAWR AVE.

[O2017-8640]

Alderman Osterman (48th Ward) presented a proposed ordinance to establish a no taxicab parking on West Bryn Mawr Avenue (south leg -- both sides) from North Sheridan Road to North Lake Shore Drive -- at all times -- all days, which was *Referred to the Committee on Pedestrian and Traffic Safety.*

2. ZONING ORDINANCE AMENDMENTS.

Referred -- ZONING RECLASSIFICATIONS OF PARTICULAR AREAS.

The aldermen named below presented proposed ordinances amending the Chicago Zoning Ordinance for the purpose of reclassifying particular areas, which were *Referred to the Committee on Zoning, Landmarks and Building Standards*, as follows:

BY ALDERMAN MORENO (1st Ward):

To classify as a B3-1 Community Shopping District instead of a B2-3 Neighborhood Mixed-Use District the area shown on Map Number 5-G bounded by:

North California Avenue; a line 248.50 feet south of and parallel to West Cortland Street; the alley east of and parallel to North California Avenue; and a line 298.50 feet south of and parallel to West Cortland Street (common address: 1831 -- 1833 North California Avenue).

[O2017-8991]

BY ALDERMAN HOPKINS (2nd Ward):

To classify as an RS1 Residential Single-Unit (Detached House) District instead of an M1-2 Limited Manufacturing/Business Park District the area shown on Map Number 5-G bounded by:

West Belden Avenue; a line 82.26 feet west of and parallel to North Lakewood Avenue; the alley next north of and parallel to West Webster Avenue; and the alley next west of and parallel to North Lakewood Avenue (common address: 1309 West Belden Avenue).

[O2017-8992]

BY ALDERMAN QUINN (13th Ward):

To classify as a B1-1 Neighborhood Shopping District instead of an RS2 Residential Single-Unit (Detached House) District the area shown on Map Number 16-L bounded by:

a line 59.66 feet north of and parallel to West 65th Street; the alley next east of and parallel to South La Crosse Avenue; West 65th Street; and South La Crosse Avenue (common address: 6455 -- 6459 South La Crosse Avenue).

[O2017-8993]

To classify as an RS2 Residential Single-Unit (Detached House) District instead of an M1-1 Limited Manufacturing/Business Park District the area shown on Map Number 14-M bounded by:

a line 375 feet north of and parallel to West 60th Street; South Central Avenue; a line 350 feet north of and parallel to West 60th Street; and the alley next west of and parallel to South Central Avenue (common address: 5924 South Central Avenue).

[O2017-8994]

To classify as a DS-5 Downtown Service District instead of a DX-7 Downtown Mixed-Use District the area shown on Map Number 1-F bounded by:

a line from a point 144.3 feet south of West Grand Avenue as measured along the east line of North Jefferson Street to a point 173.67 feet southeast of North Jefferson Street along an angle of 39 degrees, 38 minutes, 48 seconds; a line from a point 173.67 feet southeast of North Jefferson Street along an angle of 39 degrees, 38 minutes, 48 seconds to a point 156.56 feet south of a point 173.67 feet southeast of North Jefferson Street along an angle of 39 degrees, 38 minutes, 48 seconds; a line from a point 389.86 feet south of West Grand Avenue as measured along the east line of North Jefferson Street to a point 118.35 feet southeast of North Jefferson Street along an angle of 112 degrees, 13 minutes, 51 seconds; and North Jefferson Street (common address: 435 -- 451 North Jefferson Street).

[O2017-8995]

---

3. CLAIMS.

None.

---

4. UNCLASSIFIED MATTERS.

(Arranged In Order According To Ward Number)

Proposed ordinances, orders and resolutions were presented by the aldermen named below, respectively, and were acted upon by the City Council in each case in the manner noted, as follows:

Presented By

ALDERMAN MORENO (1st Ward):

Referred -- AMENDMENT OF CHAPTER 13-20 OF MUNICIPAL CODE BY MODIFYING SECTIONS 13-20-017, 13-20-540, 13-20-550 AND 13-20-560 CONCERNING WINDOW SIGN PERMIT REQUIREMENTS, FEES AND PENALTIES.

[O2017-8631]

A proposed ordinance to amend Title 13, Chapter 20 of the Municipal Code of Chicago by modifying Sections 13-20-017, 13-20-540, 13-20-550 and 13-20-560 requiring any person who violates permit requirements for window signs to correct the violation within 30 calendar days; failure to correct a violation after 30 calendar days may be subject to fines provided for in Section 13-12-040, which was *Referred to the Committee on License and Consumer Protection.*

Referred -- GRANTS OF PRIVILEGE IN PUBLIC WAY.

Also, 32 proposed ordinances to grant permission and authority to the applicants listed for the purposes specified, which were *Referred to the Committee on Transportation and Public Way,* as follows:

Alliance Bakery -- to maintain and use one awning at 1736 West Division Street;

[O2017-8743]

Alliance Bakery -- to maintain and use three light fixtures adjacent to 1740 West Division Street;

[O2017-8707]

Alliance Bakery -- to maintain and use one security camera adjacent to 1740 West Division Street;

[O2017-8710]

Berns Auto Sales, Inc. -- to maintain and use one sign at 1700 North Western Avenue;

[O2017-8712]

Bucktown Food & Liquors -- to construct, install, maintain and use one awning at 1950 North Milwaukee Avenue;

[O2017-8749]

Extra Space Storage-Store Number 8851 -- to maintain and use one sign at 1279 North Milwaukee Avenue;

[O2017-8713]

Fat Pour -- to maintain and use one canopy at 2005 -- 2007 West Division Street;

[O2017-8802]

Janik's Cafe -- to construct, install, maintain and use one windscreen adjacent to 2011 West Division Street;

[O2017-8714]

Los Artista -- to maintain and use three signs at 2003 North California Avenue;

[O2017-8716]

Pizano's Pizza & Pasta on Division -- to maintain and use one sign at 2056 West Division Street;

[O2017-8717]

Salsa Picante -- to construct, install, maintain and use one light fixture adjacent to 949 North Western Avenue;

[O2017-8719]

Salsa Picante -- to maintain and use two security cameras adjacent to 949 North Western Avenue;

[O2017-8721]

Smoke Daddy -- to maintain and use one canopy at 1804 West Division Street;

[O2017-8805]

West on North -- to maintain and use one sign at 2509 West North Avenue;

[O2017-8722]

Wicker Park & Bucktown Chamber of Commerce -- to construct, install, maintain and use five planters adjacent to 1291 -- 1295 North Ashland Avenue;

[O2017-8726]

Wicker Park & Bucktown Chamber of Commerce -- to construct, install, maintain and use 10 planters adjacent to 1597 North Damen Avenue;

[O2017-8727]

Wicker Park & Bucktown Chamber of Commerce -- to construct, install, maintain and use seven planters adjacent to 1237 North Milwaukee Avenue;

[O2017-8725]

Wicker Park & Bucktown Chamber of Commerce -- to construct, install, maintain and use seven planters adjacent to 1311 North Milwaukee Avenue;

[O2017-8728]

Wicker Park & Bucktown Chamber of Commerce -- to construct, install, maintain and use two planters adjacent to 1329 North Milwaukee Avenue; and

[O2017-8730]

Wicker Park & Bucktown Chamber of Commerce -- to construct, install, maintain and use three planters adjacent to 1334 North Milwaukee Avenue;

[O2017-8731]

Wicker Park & Bucktown Chamber of Commerce -- to construct, install, maintain and use five planters adjacent to 1356 North Milwaukee Avenue;

[O2017-8732]

Wicker Park & Bucktown Chamber of Commerce -- to construct, install, maintain and use two planters adjacent to 1357 North Milwaukee Avenue;

[O2017-8733]

Wicker Park & Bucktown Chamber of Commerce -- to construct, install, maintain and use four planters adjacent to 1358 North Milwaukee Avenue;

[O2017-8734]

Wicker Park & Bucktown Chamber of Commerce -- to maintain and use two planters adjacent to 1430 North Milwaukee Avenue;

[O2017-8735]

Wicker Park & Bucktown Chamber of Commerce -- to construct, install, maintain and use six planters adjacent to 1437 -- 1439 North Milwaukee Avenue;

[O2017-8736]

Wicker Park & Bucktown Chamber of Commerce -- to construct, install, maintain and use three planters adjacent to 1438 North Milwaukee Avenue;

[O2017-8737]

Wicker Park & Bucktown Chamber of Commerce -- to construct, install, maintain and use five planters adjacent to 1468 -- 1472 North Milwaukee Avenue;

[O2017-8738]

Wicker Park & Bucktown Chamber of Commerce -- to construct, install, maintain and use three planters adjacent to 1471 North Milwaukee Avenue;

[O2017-8739]

Wicker Park & Bucktown Chamber of Commerce -- to construct, install, maintain and use five planters adjacent to 1511 -- 1515 North Milwaukee Avenue;

[O2017-8740]

Wicker Park & Bucktown Chamber of Commerce -- to construct, install, maintain and use five planters adjacent to 1514 North Milwaukee Avenue;

[O2017-8741]

Wicker Park & Bucktown Chamber of Commerce -- to construct, install, maintain and use one planter adjacent to 1585 North Milwaukee Avenue;

[O2017-8742]

Yolk-Wicker Park -- to construct, install, maintain and use two banners adjacent to 1819 West Division Street.

[O2017-8744]

Referred -- AMENDMENT OF GRANT OF PRIVILEGE FOR WICKER PARK & BUCKTOWN CHAMBER OF COMMERCE.

[O2017-8659]

Also, a proposed ordinance to amend an ordinance passed by the City Council on October 11, 2017 and printed in the *Journal of the Proceedings of the City Council of the City of Chicago,* page 57357, which authorized a grant of privilege to Wicker Park & Bucktown Chamber of Commerce for one park bench, by deleting the word: "Buscktown" and inserting in its place the word: "Bucktown", which was *Referred to the Committee on Transportation and Public Way.*

Referred -- EXEMPTION OF APPLICANTS FROM PHYSICAL BARRIER REQUIREMENT PERTAINING TO ALLEY ACCESSIBILITY FOR PARKING FACILITIES.

Also, three proposed ordinances to exempt the applicants listed from the physical barrier requirement pertaining to alley accessibility for the parking facilities adjacent to the locations specified, pursuant to the provisions of Title 10, Chapter 20, Section 430 of the Municipal Code of Chicago, which were *Referred to the Committee on Transportation and Public Way,* as follows:

MO2 Properties LLC -- 2127 West Chicago Avenue;

[O2017-8629]

Tecalitlan, Inc. -- 1814 West Chicago Avenue; and

[O2017-8624]

Zen Dogs Chicago, Inc. -- 2409 North Western Avenue.

[O2017-8627]

Referred -- AMENDMENT OF TITLES 2 AND 9 OF MUNICIPAL CODE CONCERNING POWERS AND DUTIES OF COMMISSIONER OF TRANSPORTATION AND ADDING NEW CHAPTER 9-103 ENTITLED "FREE-FLOATING VEHICLE PROVIDER PILOT PROGRAM".

[O2017-8622]

Also, a proposed ordinance to amend Titles 2 and 9 of the Municipal Code of Chicago by modifying Section 2-102-030 and by adding new Chapter 9-103 requiring the Commissioner of Transportation to authorize by contract execution, permit or otherwise, one free-floating vehicle provider to implement the Free-Floating Vehicle Provider Pilot Program enabling customers to access vehicles at curbsides within the free-floating parking zone to reduce traffic congestion, consumption of natural resources, greenhouse gas emissions, car ownership, and parking shortages; the term of the pilot program will be from March 1, 2018 through December 31, 2018; and, if the City Council does not vote to terminate the program by December 31, 2018, the program will extend in one-month increments until May 31, 2019, which was *Referred to a Joint Committee comprised of the members of the Committee on Economic, Capital and Technology Development and the Committee on Pedestrian and Traffic Safety.*

Presented By

ALDERMAN HOPKINS (2nd Ward):

Referred -- GRANTS OF PRIVILEGE IN PUBLIC WAY.

Fifteen proposed ordinances to grant permission and authority to the applicants listed for the purposes specified, which were *Referred to the Committee on Transportation and Public Way,* as follows:

Bee's Nail Salon -- to maintain and use one awning at 2204 North Clybourn Avenue;

[O2017-8753]

Bluemercury -- to construct, install, maintain and use two awnings at 1153 North State Street;

[O2017-8756]

Bluemercury -- to maintain and use three signs at 1153 North State Street;

[O2017-8747]

Fresenius Medical Care West Willow LLC -- to maintain and use one sign at 1444 West Willow Street;

[O2017-8750]

The Latin School of Chicago -- to construct, install, maintain and use one pedestrian bridge adjacent to 45 West North Boulevard;

[O2017-8751]

Maple & Ash/Eight Bar -- to construct, install, maintain and use occupation of space (pergola) adjacent to 6 -- 8 West Maple Street;

[O2017-8754]

Maple & Ash/Eight Bar -- to construct, install, maintain and use one windscreen adjacent to 6 -- 8 West Maple Street;

[O2017-8755]

The North Face Number 518 -- to maintain and use two signs at 1629 North Damen Avenue;

[O2017-8759]

Northwestern University -- to construct, install, maintain and use four irrigation systems adjacent to 303 East Chicago Avenue;

[O2017-8760]

Northwestern University -- to construct, install, maintain and use three irrigation systems adjacent to 420 East Superior Street;

[O2017-8761]

Northwestern University -- to maintain and use a tunnel adjacent to 840 North Lake Shore Drive;

[O2017-8763]

Pizano's Pizza & Pasta Express -- to maintain and use four awnings at 800 North Dearborn Street;

[O2017-8758]

Spray of Sunshine -- to maintain and use one awning at 1647 North Clybourn Avenue;
[O2017-8765]

State Farm Insurance, Ann M. Nolan, Agent -- to maintain and use three awnings at 1631 North Milwaukee Avenue; and
[O2017-8768]

Walter E. Smithe, Inc. -- to maintain and use two signs at 2009 North Clybourn Avenue.
[O2017-8764]

Presented By

ALDERMAN HOPKINS (2nd Ward) And ALDERMAN MORENO (1st Ward):

Referred -- AMENDMENT OF CHAPTER 4-60 OF MUNICIPAL CODE BY MODIFYING SUBSECTIONS 4-60-022 (2.200) AND 4-60-023 (2.191) TO DISALLOW ISSUANCE OF ADDITIONAL ALCOHOLIC LIQUOR AND PACKAGE GOODS LICENSES ON PORTION OF W. CHICAGO AVE.
[O2017-8596]

A proposed ordinance to amend Title 4, Chapter 60 of the Municipal Code of Chicago by modifying subsections 4-60-022 (2.200) and 4-60-023 (2.191) to disallow the issuance of additional alcoholic liquor and package goods licenses, respectively, on the north side only of West Chicago Avenue, from North Leavitt Street to North Damen Avenue, which was *Referred to the Committee on License and Consumer Protection.*

Presented By

ALDERMAN HOPKINS (2nd Ward), ALDERMAN REILLY (42nd Ward) And ALDERMAN LOPEZ (15th Ward):

Referred -- AMENDMENT OF SECTION 9-108-030 OF MUNICIPAL CODE TO PROHIBIT RENEWAL OF HORSE-DRAWN CARRIAGE LICENSES.
[O2017-8598]

A proposed ordinance to amend Title 9, Chapter 108, Section 030 of the Municipal Code of Chicago prohibiting the renewal of horse-drawn carriage licenses, which was *Referred to the Committee on License and Consumer Protection.*

Presented By

ALDERMAN DOWELL (3rd Ward):

Referred -- GRANTS OF PRIVILEGE IN PUBLIC WAY.

Three proposed ordinances to grant permission and authority to the applicants listed for the purposes specified, which were *Referred to the Committee on Transportation and Public Way,* as follows:

Chef Luciano -- to maintain and use three signs at 49 East Cermak Road;
[O2017-8766]

Enterprise Rent-A-Car -- to maintain and use one sign at 2640 South Michigan Avenue; and
[O2017-8767]

Midway Liquors -- to maintain and use one sign at 5500 South State Street.
[O2017-8770]

Presented By

ALDERMAN KING (4th Ward):

Referred -- GRANTS OF PRIVILEGE IN PUBLIC WAY.

Five proposed ordinances to grant permission and authority to the applicants listed for the purposes specified, which were *Referred to the Committee on Transportation and Public Way,* as follows:

DePaul University -- to maintain and use one fire escape adjacent to 25 East Jackson Boulevard;
[O2017-8772]

Kasey's Tavern -- to maintain and use one sign at 701 South Dearborn Street;
[O2017-8773]

Norman's -- to maintain and use five awnings at 1005 -- 1013 East 43rd Street;
[O2017-8769]

Union League Club of Chicago -- to construct, install, maintain and use one conduit adjacent to 312 South Federal Street; and

[O2017-8775]

Union League Club of Chicago -- to construct, install, maintain and use one gas line adjacent to 312 South Federal Street.

[O2017-8777]

Referred -- ISSUANCE OF PERMITS, FREE OF CHARGE, FOR LANDMARK PROPERTY AT 3141 S. CALUMET AVE.

[Or2017-659]

Also, a proposed order authorizing the Commissioners of Buildings, Environment and Fire, the Director of Revenue and the Zoning Administrator to issue all necessary permits, free of charge, for interior and exterior residential renovations, including window replacement, masonry rehab, tuck-pointing, porch roof replacement and rehab, gutter replacement and various fixes and updates for the property located at 3141 South Calumet Avenue, which was *Referred to the Committee on Zoning, Landmarks and Building Standards.*

Referred -- ISSUANCE OF PERMIT FOR SIGN/SIGNBOARD AT 2335 S. DR. MARTIN LUTHER KING, JR. DR.

[Or2017-658]

Also, a proposed order directing the Commissioner of Buildings to issue a permit to Midwest Sign & Lighting, Inc. to install a sign/signboard at 2335 South Dr. Martin Luther King, Jr. Drive, which was *Referred to the Committee on Zoning, Landmarks and Building Standards.*

Presented By

ALDERMAN HAIRSTON (5th Ward):

Referred -- GRANTS OF PRIVILEGE IN PUBLIC WAY FOR 1600 E. 53RD ST. LLC.

Three proposed ordinances to grant permission and authority to 1600 East 53rd Street LLC for the purposes specified, which were *Referred to the Committee on Transportation and Public Way,* as follows:

to construct, install, maintain and use five bicycle racks adjacent to 5252 South Cornell Avenue;

[O2017-8781]

to construct, install, maintain and use one canopy at 5252 South Cornell Avenue; and

[O2017-8810]

to construct, install, maintain and use six tree grates adjacent to 5252 South Cornell Avenue.

[O2017-8783]

Presented For

ALDERMAN SAWYER (6th Ward):

Referred -- GRANT OF PRIVILEGE IN PUBLIC WAY FOR MAXWELL STREET GRILL.

[O2017-8771]

A proposed ordinance, presented by Alderman Hairston, to grant permission and authority to Maxwell Street Grill to maintain and use two awnings at 7445 South State Street, which was *Referred to the Committee on Transportation and Public Way.*

Presented By

ALDERMAN HARRIS (8th Ward):

Referred -- AMENDMENT OF CHAPTER 4-60 OF MUNICIPAL CODE BY ADDING NEW SUBSECTIONS 4-60-022 (8.58) AND 4-60-023 (8.61) TO DISALLOW ISSUANCE OF ADDITIONAL ALCOHOLIC LIQUOR AND PACKAGE GOODS LICENSES ON PORTION OF S. WOODLAWN AVE.

[O2017-8591]

A proposed ordinance to amend Title 4, Chapter 60 of the Municipal Code of Chicago by adding new subsections 4-60-022 (8.58) and 4-60-023 (8.61) to disallow the issuance of additional alcoholic liquor and package goods licenses, respectively, on South Woodlawn Avenue, from East 77th Street to East 79th Street, which was *Referred to the Committee on License and Consumer Protection.*

Referred -- GRANTS OF PRIVILEGE IN PUBLIC WAY.

Also, three proposed ordinances to grant permission and authority to the applicants listed for the purposes specified, which were *Referred to the Committee on Transportation and Public Way,* as follows:

The Baby Academy -- to maintain and use one awning at 8605 -- 8607 South Cottage Grove Avenue;

[O2017-8774]

J.P.E. Day Care Center -- to maintain and use one sign at 8625 -- 8627 South Cottage Grove Avenue; and

[O2017-8784]

Jackson Park Hospital Foundation -- to maintain and use one awning at 7507 South Stony Island Avenue.

[O2017-8776]

Presented By

ALDERMAN SADLOWSKI GARZA (10th Ward):

Referred -- GRANTS OF PRIVILEGE IN PUBLIC WAY FOR MASTER POLISHING & BUFFING.

Two proposed ordinances to grant permission and authority to Master Polishing & Buffing for the purposes specified, which were *Referred to the Committee on Transportation and Public Way,* as follows:

to maintain and use two fences adjacent to 10235 -- 10259 South Avenue O; and

[O2017-8785]

to maintain and use one occupation of space adjacent to 10235 -- 10259 South Avenue O.

[O2017-8786]

Presented By

ALDERMAN THOMPSON (11th Ward):

Referred -- GRANTS OF PRIVILEGE IN PUBLIC WAY.

Two proposed ordinances to grant permission and authority to the applicants listed for the purposes specified, which were *Referred to the Committee on Transportation and Public Way,* as follows:

J.J. Peppers -- to maintain and use one sign at 659 West 31st Street; and
[O2017-8790]

Jiffy Lube -- to maintain and use one sign at 810 West 31st Street.
[O2017-8787]

Referred -- EXEMPTION OF RV MEATS, INC. FROM PHYSICAL BARRIER REQUIREMENT PERTAINING TO ALLEY ACCESSIBILITY FOR PARKING FACILITIES.

[O2017-8611]

Also, a proposed ordinance to exempt RV Meats, Inc. from the physical barrier requirement pertaining to alley accessibility for the parking facilities for 703 West 47th Street, pursuant to the provisions of Title 10, Chapter 20, Section 430 of the Municipal Code of Chicago, which was *Referred to the Committee on Transportation and Public Way.*

Presented By

ALDERMAN CÁRDENAS (12th Ward):

Referred -- AMENDMENT OF ORDINANCE AMENDING TITLES 2, 4 AND 7 OF MUNICIPAL CODE REGARDING FOOD AND FOOD-RELATED HEALTH REGULATIONS (FOOD REGULATION ORDINANCE) BY MODIFYING EFFECT DATE FOR VARIOUS PROVISIONS.

[O2017-8557]

A proposed ordinance to amend an ordinance passed by the City Council on

December 13, 2017 which amended Titles 2, 4 and 7 of the Municipal Code of Chicago regarding food and food-related health regulations (Food Regulation Ordinance), by modifying Section 6 to include the effect date upon passage and approval for new subsection 2-112-160(a)(7) inserted in Section 1 of the ordinance with the remainder of the ordinance to take effect on July 1, 2018, which was *Referred to the Committee on Health and Environmental Protection.*

Referred -- GRANTS OF PRIVILEGE IN PUBLIC WAY.

Also, two proposed ordinances to grant permission and authority to the applicants listed for the purposes specified, which were *Referred to the Committee on Transportation and Public Way,* as follows:

Sip 22 -- to maintain and use one sign at 2901 -- 2909 West Cermak Road; and
[O2017-8793]

3265 Archer LLC -- to maintain and use one canopy at 3265 South Archer Avenue.
[O2017-8812]

Presented By

ALDERMAN QUINN (13th Ward):

Referred -- DESIGNATION OF 12TH PRECINCT OF 13TH WARD AS RESTRICTED RESIDENTIAL ZONE TO PROHIBIT NEW AND ADDITIONAL SHARED HOUSING UNITS AND VACATION RENTALS.
[O2017-8600]

A proposed ordinance designating the 12th Precinct of the 13th Ward as a Restricted Residential Zone pursuant to Sections 4-17-020 and 4-17-040 of the Municipal Code of Chicago which prohibits all new or additional shared housing units and vacation rentals within the boundaries of such precinct, which was *Referred to the Committee on License and Consumer Protection.*

Referred -- DESIGNATION OF 29TH PRECINCT OF 13TH WARD AS RESTRICTED RESIDENTIAL ZONE TO PROHIBIT NEW AND ADDITIONAL SHARED HOUSING UNITS AND VACATION RENTALS.

[O2017-8601]

Also, a proposed ordinance designating the 29th Precinct of the 13th Ward as a Restricted Residential Zone pursuant to Sections 4-17-020 and 4-17-040 of the Municipal Code of Chicago which prohibits all new or additional shared housing units and vacation rentals within the boundaries of such precinct, which was *Referred to the Committee on License and Consumer Protection.*

Presented By

ALDERMAN BURKE (14th Ward):

Referred -- GRANTS OF PRIVILEGE IN PUBLIC WAY.

Two proposed ordinances to grant permission and authority to the applicants listed for the purposes specified, which were *Referred to the Committee on Transportation and Public Way,* as follows:

America Travel & Services, Inc. -- to maintain and use one sign at 5158 South Kedzie Avenue; and

[O2017-8794]

Yolis Tamales -- to maintain and use one sign at 5002 South Western Avenue.

[O2017-8796]

Presented By

ALDERMAN BURKE (14th Ward) And ALDERMAN REBOYRAS (30th Ward):

Referred -- CALL ON INTERNET SEARCH ENGINES, INTERNET SERVICE PROVIDERS AND INDIVIDUAL WEBSITES TO ELIMINATE ACCESS TO CONTENT PURPORTING TO INSTRUCT VIEWERS ON BOMB MAKING OR OTHER TERRORIST ACTS.

[R2017-1097]

A proposed resolution calling on internet search engines such as Google and Yahoo, internet service providers, and individual websites accessible within the United States to

eliminate access to content purporting to instruct viewers on bomb making or execution of other terrorist acts; and further, calling on the Office of Emergency Management and Communications to testify before the Committee on Public Safety on the role of bomb making and terrorist instruction websites in local terror threats and terrorism prevention efforts, which was *Referred to a Joint Committee comprised of the members of the Committee on Finance and the members of the Committee on Public Safety.*

Presented By

ALDERMAN BURKE (14th Ward) And
ALDERMAN J. MOORE (49th Ward):

Referred -- ILLINOIS U.S. CONGRESSIONAL DELEGATION URGED TO OPPOSE CHANGES TO TAX CUTS AND JOBS ACT REGARDING NEW MARKETS TAX CREDIT PROGRAM AND CALL ON COMMISSIONER OF PLANNING AND DEVELOPMENT TO ADDRESS IMPACT ON CHICAGO BUSINESSES AND RESIDENTS.

[R2017-1095]

A proposed resolution urging the Illinois United States Congressional delegation to oppose the proposals in the Tax Cuts and Jobs Act that will change the New Markets Tax Credit Program; and further, calling on the Commissioner of Planning and Development to address the impact of eliminating the New Markets Tax Credit program on numerous Chicago developers, businesses and residents, which was *Referred to the Committee on Finance.*

Presented By

ALDERMAN LOPEZ (15th Ward):

Referred -- GRANT OF PRIVILEGE IN PUBLIC WAY FOR KIDDIE GARDEN LITTLE ANGELS.

[O2017-8797]

A proposed ordinance to grant permission and authority to Kiddie Garden Little Angels to maintain and use one sign at 4235 South Kedzie Avenue, which was *Referred to the Committee on Transportation and Public Way.*

Referred -- EXEMPTION OF QUINTANA MUFFLERS, INCORPORATED FROM PHYSICAL BARRIER REQUIREMENT PERTAINING TO ALLEY ACCESSIBILITY FOR PARKING FACILITIES.

[O2017-8589]

Also, a proposed ordinance to exempt Quintana Mufflers, Incorporated from the physical barrier requirement pertaining to alley accessibility for the parking facilities for 1543 West 46th Street, pursuant to the provisions of Title 10, Chapter 20, Section 430 of the Municipal Code of Chicago, which was *Referred to the Committee on Transportation and Public Way.*

Presented By

ALDERMAN FOULKES (16th Ward):

Referred -- GRANT OF PRIVILEGE IN PUBLIC WAY FOR MARQUETTE AUTO GLASS, INC.

[O2017-8798]

A proposed ordinance to grant permission and authority to Marquette Auto Glass, Inc. to maintain and use one sign at 6715 South Ashland Avenue, which was *Referred to the Committee on Transportation and Public Way.*

Presented By

ALDERMAN O'SHEA (19th Ward):

Referred -- GRANTS OF PRIVILEGE IN PUBLIC WAY.

Four proposed ordinances to grant permission and authority to the applicants listed for the purposes specified, which were *Referred to the Committee on Transportation and Public Way,* as follows:

Beverly Hills Tennis Club -- to maintain and use one concrete wall adjacent to 9121 South Hamilton Avenue;

[O2017-8799]

Beverly Hills Tennis Club -- to maintain and use two fences adjacent to 9121 South Hamilton Avenue;

[O2017-8800]

TBD -- to construct, install, maintain and use three light fixtures adjacent to 11060 South Western Avenue; and

[O2017-8801]

Tranquility Hair Salon -- to maintain and use one sign at 9908 South Walden Parkway.

[O2017-8803]

Presented By

ALDERMAN COCHRAN (20th Ward):

Referred -- GRANT OF PRIVILEGE IN PUBLIC WAY FOR SUBWAY NO. 65029.

[O2017-8804]

A proposed ordinance to grant permission and authority to Subway Number 65029 to maintain and use two signs at 6315 South Cottage Grove Avenue, which was *Referred to the Committee on Transportation and Public Way.*

Referred -- EXEMPTION OF S.K.I. ARCHITECTURE FROM PHYSICAL BARRIER REQUIREMENT PERTAINING TO ALLEY ACCESSIBILITY FOR PARKING FACILITIES.

[O2017-8584]

Also, a proposed ordinance to exempt S.K.I. Architecture from the physical barrier requirement pertaining to alley accessibility for the parking facilities for 6444 South Woodlawn Avenue, pursuant to the provisions of Title 10, Chapter 20, Section 430 of the Municipal Code of Chicago, which was *Referred to the Committee on Transportation and Public Way.*

Presented By

ALDERMAN BROOKINS (21st Ward):

Referred -- GRANTS OF PRIVILEGE IN PUBLIC WAY.

Two proposed ordinances to grant permission and authority to the applicants listed for the purposes specified, which were *Referred to the Committee on Transportation and Public Way,* as follows:

Enterprise Rent-A-Car -- to maintain and use one sign at 1820 West 87th Street; and
[O2017-8806]

Urban Beautique -- to maintain and use one sign at 8822 South Ashland Avenue.
[O2017-8807]

Presented By

ALDERMAN MUÑOZ (22nd Ward):

Referred -- GRANT OF PRIVILEGE IN PUBLIC WAY FOR BETTY'S BEAUTY SALON.

[O2017-8808]

A proposed ordinance to grant permission and authority to Betty's Beauty Salon to maintain and use one sign at 3942 West 26th Street, which was *Referred to the Committee on Transportation and Public Way.*

Referred -- EXEMPTION OF TELOLOAPAN AUTO REPAIR SHOP FROM PHYSICAL BARRIER REQUIREMENT PERTAINING TO ALLEY ACCESSIBILITY FOR PARKING FACILITIES.

[O2017-8588]

Also, a proposed ordinance to exempt Teloloapan Auto Repair Shop from the physical

barrier requirement pertaining to alley accessibility for the parking facilities for 3335 West Cermak Road, pursuant to the provisions of Title 10, Chapter 20, Section 430 of the Municipal Code of Chicago, which was *Referred to the Committee on Transportation and Public Way.*

Presented By

ALDERMAN SOLIS (25th Ward):

Referred -- GRANTS OF PRIVILEGE IN PUBLIC WAY.

Four proposed ordinances to grant permission and authority to the applicants listed for the purposes specified, which were *Referred to the Committee on Transportation and Public Way,* as follows:

Michael Kelley -- to maintain and use one canopy at 1701 West 21st Street;
[O2017-8814]

Michael Kelley -- to maintain and use two door swings adjacent to 1701 West 21st Street;
[O2017-8811]

Michael Kelley -- to maintain and use three steps adjacent to 1701 West 21st Street; and
[O2017-8813]

May St. Restaurant -- to maintain and use one sign at 1146 West Cermak Road.
[O2017-8809]

Referred -- STANDARDIZATION OF 1074 W. VERNON PARK PL. AS "HONORARY CARMIE SHOES" WAY.
[O2017-8594]

Also, a proposed ordinance directing the Commissioner of Transportation to take the necessary action for the standardization of 1074 West Vernon Park Place as "Honorary Carmie Shoes" Way, which was *Referred to the Committee on Transportation and Public Way.*

Presented By

ALDERMAN MALDONADO (26th Ward):

Referred -- GRANTS OF PRIVILEGE IN PUBLIC WAY.

Three proposed ordinances to grant permission and authority to the applicants listed for the purposes specified, which were *Referred to the Committee on Transportation and Public Way,* as follows:

Central Federal Savings of Chicago -- to maintain and use two canopies at 2601 West Division Street;

[O2017-8824]

Hound Dog, Burger & Teriyaki Restaurant -- to maintain and use one sign at 2257 West Grand Avenue; and

[O2017-8816]

Tanya's Touch Nails -- to maintain and use one awning at 3447 West North Avenue.

[O2017-8778]

Presented By

ALDERMAN BURNETT (27th Ward):

Referred -- GRANTS OF PRIVILEGE IN PUBLIC WAY.

Twenty-one proposed ordinances to grant permission and authority to the applicants listed for the purposes specified, which were *Referred to the Committee on Transportation and Public Way,* as follows:

Beatrix -- to maintain and use two signs at 834 -- 842 West Fulton Market;

[O2017-8821]

Capriotti's Sandwich Kimngs LLC -- to maintain and use two signs at 171 North Aberdeen Street;

[O2017-8823]

Kuma's Corner -- to construct, install, maintain and use two awnings at 852 West Fulton Market;

[O2017-8779]

Gateway ADA THC LLC -- to construct, install, maintain and use one planter adjacent to 180 North Ada Street;

[O2017-8827]

Gateway ADA THC LLC -- to construct, install, maintain and use 10 trees adjacent to 180 North Ada Street;

[O2017-8828]

Goose Island Beer Company -- to construct, install, maintain and use one bicycle rack adjacent to 1800 West Fulton Street;

[O2017-8832]

The LaSalle Foundation -- to maintain and use occupation of space adjacent to 1111 North Wells Street;

[O2017-8835]

Lincoln Insurance -- to maintain and use five signs at 855 West Washington Boulevard;

[O2017-8836]

Main Third Bowl LLC -- to construct, install, maintain and use one door swing adjacent to 120 North Green Street;

[O2017-8837]

OG Plumbing LLC -- to maintain and use one occupation of space adjacent to 1324 West Kinzie Street;

[O2017-8838]

Onni Contracting (Chicago), Inc. -- to construct, install, maintain and use four bicycle racks adjacent to 202 West Hill Street;

[O2017-8839]

Rush University Medical Center -- to construct, install, maintain and use two manholes adjacent to 1712 -- 1798 West Harrison Street;

[O2017-8841]

Rush University Medical Center -- to construct, install, maintain and use four trenches adjacent to 1630 -- 1750 West Harrison Street;

[O2017-8845]

Rush University Medical Center -- to construct, install, maintain and use two trenches adjacent to 700 South Paulina Street;

[O2017-8843]

Sip Coffeehouse -- to maintain and use four light fixtures adjacent to 1223 West Grand Avenue;

[O2017-8847]

Steve Grubman Photography, Inc. -- to maintain and use two light fixtures adjacent to 456 North Morgan Street;

[O2017-8848]

Steve Grubman Photography, Inc. -- to maintain and use two security cameras adjacent to 456 North Morgan Street;

[O2017-8850]

The Vig Chicago -- to construct, install, maintain and use one windscreen adjacent to 1527 North Wells Street;

[O2017-8851]

200 Green Developer LLC -- to construct, install, maintain and use one canopy at 200 -- 208 North Green Street;

[O2017-8826]

200 Green Developer LLC -- to construct, install, maintain and use nine light fixtures adjacent to 200 -- 208 North Green Street; and

[O2017-8853]

900 Block I Holdings LLC -- to maintain and use three signs at 159 North Sangamon Street.

[O2017-8854]

Referred -- EXEMPTION OF APPLICANTS FROM PHYSICAL BARRIER REQUIREMENT PERTAINING TO ALLEY ACCESSIBILITY FOR PARKING FACILITIES.

Also, two proposed ordinances to exempt the applicants listed from the physical barrier requirement pertaining to alley accessibility for the parking facilities adjacent to the locations specified, pursuant to the provisions of Title 10, Chapter 20, Section 430 of the Municipal Code of Chicago, which were *Referred to the Committee on Transportation and Public Way,* as follows:

Castillo's Auto Repair -- 3685 West Grand Avenue; and

[O2017-8582]

Chicago 925 Investment Partners LLC -- 925 West Chicago Avenue.

[O2017-8583]

Referred -- ISSUANCE OF PERMITS FOR SIGNS/SIGNBOARDS.

Also, six proposed orders for the issuance of permits to install signs/signboards at the locations specified, which were *Referred to the Committee on Zoning, Landmarks and Building Standards,* as follows:

one sign/signboard at 1640 West Fulton Street;

[Or2017-649]

one sign/signboard at 300 West Hill Street;

[Or2017-648]

one sign/signboard at 1140 North Wells Street -- east elevation;

[Or2017-644]

one sign/signboard at 1140 North Wells Street -- north elevation;

[Or2017-645]

one sign/signboard at 1140 North Wells Street -- south elevation; and

[Or2017-646]

one sign/signboard at 1140 North Wells Street -- west elevation.

[Or2017-647]

Presented By

ALDERMAN ERVIN (28th Ward):

Referred -- GRANT OF PRIVILEGE IN PUBLIC WAY FOR NEXX PHAZE LLC.

[O2017-8780]

A proposed ordinance to grant permission and authority to Nexx Phaze LLC to maintain and use one awning at 4333 West Madison Street, which was *Referred to the Committee on Transportation and Public Way.*

Referred -- EXEMPTION OF VICTORY LANE CAR WASH FROM PHYSICAL BARRIER REQUIREMENT PERTAINING TO ALLEY ACCESSIBILITY FOR PARKING FACILITIES.

[O2017-8590]

Also, a proposed ordinance to exempt Victory Lane Car Wash from the physical barrier requirement pertaining to alley accessibility for the parking facilities for 825 South Western Avenue, pursuant to the provisions of Title 10, Chapter 20, Section 430 of the Municipal Code of Chicago, which was *Referred to the Committee on Transportation and Public Way.*

Presented By

ALDERMAN TALIAFERRO (29th Ward):

Referred -- GRANT OF PRIVILEGE IN PUBLIC WAY FOR AREZZO JEWELERS LTD.

[O2017-8782]

A proposed ordinance to grant permission and authority to Arezzo Jewelers Ltd. to maintain and use three awnings at 3118 North Harlem Avenue, which was *Referred to the Committee on Transportation and Public Way.*

Presented By

ALDERMAN TALIAFERRO (29th Ward),
ALDERMAN BURKE (14th Ward)
And OTHERS:

Referred -- AMENDMENT OF SECTION 2-20-030 OF MUNICIPAL CODE CONCERNING POLICE POWERS OF AVIATION SECURITY OFFICERS EMPLOYED BY DEPARTMENT OF AVIATION.

[O2017-8674]

A proposed ordinance, presented by Aldermen Taliaferro, Burke, Moreno, Dowell, King, Hairston, Harris, Quinn, Lopez, Foulkes, Curtis, Muñoz, Scott, Maldonado, Ervin, Santiago, Mell, Villegas, Mitts, Sposato, Napolitano and Arena, to amend Title 2, Chapter 20,

Section 030 of the Municipal Code of Chicago to allow aviation officers, including individuals currently designated as Aviation Security Officers employed by the Chicago Department of Aviation, to be sworn in as law enforcement officers or peace officers with full police powers and furnished with suitable badges of authority; and further, aviation officers will have full power to eject any person from any public airport owned or operated by the City who acts in a disorderly manner, or in a manner calculated to injure the property of the City. Two committees having been called, the Committee on Aviation and the Committee on Public Safety, the said proposed ordinance was *Referred to the Committee on Committees, Rules and Ethics.*

Presented By

ALDERMAN REBOYRAS (30th Ward):

Referred -- AMENDMENT OF SECTION 4-60-022 OF MUNICIPAL CODE BY DELETING SUBSECTION 31.32 TO ALLOW ISSUANCE OF ADDITIONAL ALCOHOLIC LIQUOR LICENSES ON PORTION OF N. PULASKI RD.

[O2017-8572]

A proposed ordinance to amend Title 4, Chapter 60, Section 022 of the Municipal Code of Chicago by deleting subsection 31.32 which restricted the issuance of additional alcoholic liquor licenses on the west side of North Pulaski Road, from West Wellington Avenue to North Milwaukee Avenue, which was *Referred to the Committee on License and Consumer Protection.*

Referred -- GRANTS OF PRIVILEGE IN PUBLIC WAY.

Also, four proposed ordinances to grant permission and authority to the applicants listed for the purposes specified, which were *Referred to the Committee on Transportation and Public Way,* as follows:

Able Distributors -- to construct, install, maintain and use two banners adjacent to 2501 North Central Avenue;

[O2017-8857]

Chinese Chef's Kitchen, Inc. -- to maintain and use one sign at 2637 North Central Avenue;

[O2017-8859]

La Luna Bakery Number 2 -- to maintain and use two signs at 6209 West Diversey Avenue; and

[O2017-8862]

Metropolitan Family Services -- to maintain and use one canopy at 3255 North Central Avenue.

[O2017-8830]

Presented By

ALDERMAN SANTIAGO (31st Ward):

Referred -- GRANTS OF PRIVILEGE IN PUBLIC WAY.

Four proposed ordinances to grant permission and authority to the applicants listed for the purposes specified, which were *Referred to the Committee on Transportation and Public Way,* as follows:

Acme Cycle Chicago -- to maintain and use two light fixtures adjacent to 5035 -- 5037 West Belmont Avenue;

[O2017-8866]

Andres Auto Service -- to maintain and use one sign at 2511 North Pulaski Road;

[O2017-8867]

Harrity's Sports Bar & Grill -- to maintain and use one sign at 3147 North Central Avenue; and

[O2017-8869]

St. Paul's Biblical Center -- to maintain and use 12 light fixtures adjacent to 5525 West Belmont Avenue.

[O2017-8873]

Presented By

ALDERMAN WAGUESPACK (32nd Ward):

Referred -- EXEMPTION OF NORTHFIELD GROUP LTD. FROM PHYSICAL BARRIER REQUIREMENT PERTAINING TO ALLEY ACCESSIBILITY FOR PARKING FACILITIES.

[O2017-8593]

A proposed ordinance to exempt Northfield Group Ltd. from the physical barrier requirement pertaining to alley accessibility for the parking facilities for 3018 -- 3024 West Armitage Avenue, pursuant to the provisions of Title 10, Chapter 20, Section 430 of the Municipal Code of Chicago, which was *Referred to the Committee on Transportation and Public Way.*

Referred -- ISSUANCE OF PERMIT FOR SIGN/SIGNBOARD AT 1810 N. ELSTON AVE.

[Or2017-651]

Also, a proposed order for the issuance of a permit to install a sign/signboard at 1810 North Elston Avenue, which was *Referred to the Committee on Zoning, Landmarks and Building Standards.*

Presented By

ALDERMAN MELL (33rd Ward):

Referred -- GRANTS OF PRIVILEGE IN PUBLIC WAY.

Five proposed ordinances to grant permission and authority to the applicants listed for the purposes specified, which were *Referred to the Committee on Transportation and Public Way,* as follows:

Comfy Furniture & More -- to construct, install, maintain and use one awning at 3449 -- 3451 West Lawrence Avenue;

[O2017-8788]

Magic Sign -- to maintain and use one awning at 2839 West Montrose Avenue;

[O2017-8789]

Montrose Saloon -- to construct, install, maintain and use one windscreen adjacent to 2933 West Montrose Avenue;

[O2017-8876]

Multiservicios Los Andes -- to construct, install, maintain and use one awning at 3320 West Lawrence Avenue; and

[O2017-8792]

The Peoples Gas Light and Coke Company -- to maintain and use one pipe adjacent to 2650 West Montrose Avenue.

[O2017-8878]

Referred -- AMENDMENT OF GRANT OF PRIVILEGE IN PUBLIC WAY FOR NORTH RIVER COMMISSION.

[O2017-8660]

Also, a proposed ordinance to amend an ordinance passed by the City Council on November 8, 2017 and printed in the *Journal of the Proceedings of the City Council of the City of Chicago,* page 59530, which authorized a grant of privilege to North River Commission for a trash compactor by changing the number of privileges and decreasing the compensation amount, which was *Referred to the Committee on Transportation and Public Way.*

Referred -- EXEMPTION OF THE PUZZLE BOX LLC FROM PHYSICAL BARRIER REQUIREMENT PERTAINING TO ALLEY ACCESSIBILITY FOR PARKING FACILITIES.

[O2017-8602]

Also, a proposed ordinance to exempt The Puzzle Box LLC from the physical barrier requirement pertaining to alley accessibility for the parking facilities for 3360 North Elston Avenue, pursuant to the provisions of Title 10, Chapter 20, Section 430 of the Municipal Code of Chicago, which was *Referred to the Committee on Transportation and Public Way.*

Presented By

ALDERMAN MELL (33rd Ward) And
ALDERMAN LAURINO (39th Ward):

Rules Suspended -- CONGRATULATIONS EXTENDED TO REPUBLIC OF KOREA ON HOSTING 2018 WINTER OLYMPICS.

[R2017-1174]

A proposed resolution reading as follows:

WHEREAS, The 2018 Winter Olympics will be held in PyeongChang, Republic of Korea (South Korea), from February 9, 2018, through February 25, 2018; and

WHEREAS, This esteemed body has been informed of this upcoming event by the Honorable Deborah Mell, Alderman of the 33rd Ward and Margaret Laurino, Alderman of the 39th Ward; and

WHEREAS, On July 6, 2011, the International Olympic Committee selected PyeongChang, Republic of Korea, to host the XXIII Winter Games, over Munich, Germany and Annecy, Prance; and

WHEREAS, PyeongChang is going to present a relatively compact Olympics offering New Horizons, a legacy of new growth and potential for the Winter Olympics; and

WHEREAS, The mascot for these Olympics is based on the white tiger. The logo has its roots in the Hangul language, with the shape formed by the letters making up the first consonants of the PyeongChang. The first character in the emblem also represents a gathering place where the tree elements of Cheon-ji-in -- heaven, earth, and human -- are in harmony. The second character symbolizes snow and ice, as well as the athletes' stellar performances; and

WHEREAS, There will be 102 gold medals awarded at the 2018 Winter Olympics, more than any other Winter Olympics. New events include Snowbird Big Air, Mixed Doubles Curling, Mixed Alpine Skiing, and Mass Start Men's and Women's Speed Skating events; and

WHEREAS, The National Unification Advisory Council is the constitutional organization, established in accordance with Article 92 of the Constitution of the Republic of Korea and the National Unification Advisory Council Act (Korea), to advise the president of South Korea on the formulation of a peaceful unification policy. This Council was organized in October 1980, has a Chicago Chapter, lead by President Charlie Jung, promoting the objective of one united Korea; now, therefore,

Be It Resolved, That we, the Mayor and the members of the City Council of the City of Chicago, gathered here this 13th day of December 2017, hereby congratulate the Republic of Korea on being the host of the 2018 Winter Olympics and wish them a successful and peaceful Olympic games; and

Be It Further Resolved, That a suitable copy of this resolution be presented to the National Unification Advisory Council -- Chicago Chapter, as an expression of our esteem.

Alderman Mell moved to *Suspend the Rules Temporarily* to permit immediate consideration of an action upon the foregoing resolution. The motion *Prevailed.*

Thereupon, on motion of Alderman Mell, the foregoing resolution was *Adopted* by yeas and nays as follows:

Yeas -- Aldermen Moreno, Hopkins, Dowell, King, Hairston, Mitchell, Harris, Beale, Sadlowski Garza, Thompson, Cárdenas, Quinn, Burke, Lopez, Foulkes, D. Moore, Curtis, O'Shea, Cochran, Brookins, Muñoz, Zalewski, Scott, Solis, Maldonado, Burnett, Ervin, Taliaferro, Reboyras, Santiago, Mell, Austin, Ramirez-Rosa, Villegas, Mitts, Sposato, Laurino, O'Connor, Napolitano, Reilly, Smith, Tunney, Arena, Cappleman, Pawar, Osterman, J. Moore, Silverstein -- 48.

Nays -- None.

Alderman Harris moved to reconsider the foregoing vote. The motion was lost.

Presented By

ALDERMAN AUSTIN (34th Ward):

Referred -- GRANTS OF PRIVILEGE IN PUBLIC WAY.

Three proposed ordinances to grant permission and authority to the applicants listed for the purposes specified, which were *Referred to the Committee on Transportation and Public Way,* as follows:

C&J Auto Repair, Inc. -- to maintain and use one sign at 707 West 119th Street;
[O2017-8881]

Original Halsted Maxwell Street Polish -- to maintain and use one sign at 11658 South Halsted Street; and

[O2017-8882]

The Warehouse -- to maintain and use two light fixtures adjacent to 538 West 111th Street.

[O2017-8883]

Presented By

ALDERMAN RAMIREZ-ROSA (35th Ward):

Referred -- GRANTS OF PRIVILEGE IN PUBLIC WAY.

Four proposed ordinances to grant permission and authority to the applicants listed for the purposes specified, which were *Referred to the Committee on Transportation and Public Way,* as follows:

ESP Botanica Energy Spiritual Products Botanica -- to construct, install, maintain and use one awning at 4159 West Fullerton Avenue;

[O2017-8852]

Hiromi's Oriental Restaurant -- to maintain and use one sign at 3609 West Lawrence Avenue;

[O2017-8884]

Multimex, Inc. -- to maintain and use one sign at 3651 West Lawrence Avenue; and

[O2017-8886]

Tipton One Hour Cleaners -- to maintain and use one sign at 3831 North Elston Avenue.

[O2017-8891]

Presented By

ALDERMAN VILLEGAS (36th Ward):

Referred -- GRANTS OF PRIVILEGE IN PUBLIC WAY.

Two proposed ordinances to grant permission and authority to the applicants listed for the purposes specified, which were *Referred to the Committee on Transportation and Public Way,* as follows:

Al Bayan Grocery, Inc. -- to maintain and use one sign at 3134 North Narragansett Avenue; and

[O2017-8898]

Mercy's Unisex Salon Number 2 -- to maintain and use one awning at 4806 West Armitage Avenue.

[O2017-8849]

Referred -- EXEMPTION OF APPLICANTS FROM PHYSICAL BARRIER REQUIREMENT PERTAINING TO ALLEY ACCESSIBILITY FOR PARKING FACILITIES.

Also, three proposed ordinances to exempt the applicants listed from the physical barrier requirement pertaining to alley accessibility for the parking facilities adjacent to the locations specified, pursuant to the provisions of Title 10, Chapter 20, Section 430 of the Municipal Code of Chicago, which were *Referred to the Committee on Transportation and Public Way,* as follows:

Brasa Roja Corp./Jeanette Gacharna -- 2214 North Cicero Avenue;

[O2017-8603]

Galileo Optical Company/Salvatore Arenella -- 5159 West Fullerton Avenue; and

[O2017-8605]

Manny Auto, Inc./Mohamed Alnemer, doing business as Drive Today -- 2026 -- 2040 North Cicero Avenue.

[O2017-8604]

Presented By

ALDERMAN VILLEGAS (36th Ward),
ALDERMEN BURKE (14th Ward)
And OTHERS:

Referred -- AMENDMENT OF SECTION 2-152-110 OF MUNICIPAL CODE TO ENTITLE ALL CITY EMPLOYEES WHO SERVED IN UNITED STATES MILITARY PAID VACATION DAY EVERY NOVEMBER 11TH ON VETERANS DAY.

[O2017-8595]

A proposed ordinance, presented by Aldermen Villegas, Burke, Solis, Taliaferro, Reboyras, Santiago, Sposato and Napolitano, to amend Title 2, Chapter 152, Section 110 of the Municipal Code of Chicago to allow every City employee who has served in the armed forces of the United States during the period of any wars in which the United States has participated to be eligible for a paid vacation day, on the 11th day of November of each year, in recognition of Veterans Day, which was *Referred to the Committee on Workforce Development and Audit.*

Presented By

ALDERMAN MITTS (37th Ward):

Referred -- GRANT OF PRIVILEGE IN PUBLIC WAY FOR P&I FOOD & LIQUOR, INC.

[O2017-8903]

A proposed ordinance to grant permission and authority to P&I Food & Liquor, Inc. to maintain and use four security cameras adjacent to 4154 -- 4158 West Division Street, which was *Referred to the Committee on Transportation and Public Way.*

Presented By

**ALDERMAN MITTS (37th Ward),
ALDERMAN REBOYRAS (30th Ward),
ALDERMAN O'CONNOR (40th Ward) And
ALDERMAN LOPEZ (15th Ward):**

Rules Suspended -- CONGRATULATIONS EXTENDED TO CHICAGOLAND TOYS FOR TOTS MOTORCYCLE PARADE ON 40TH ANNIVERSARY, U.S. MARINE CORPS TOYS FOR TOTS PROGRAM ON 70TH ANNIVERSARY AND DECLARATION OF FIRST SUNDAY IN DECEMBER AS "TOYS FOR TOTS DAY IN CHICAGO".

[R2017-1173]

A proposed resolution reading as follows:

WHEREAS, 2017 marks the 40th anniversary of the Chicagoland Toys For Tots Motorcycle Parade which is the largest of its kind in the world, 2017 is also the 70th anniversary of the U.S. Marine Corps Toys for Tots program; and

WHEREAS, The U.S. Marine Corps Reserve coordinates the national Toys for Tots program with local units working in concert with communities and with recognized local social welfare agencies throughout the United States to customize each campaign to local needs; and

WHEREAS, Since 1978 the Chicagoland Toys for Tots Motorcycle Parade has conducted its annual event, first led by U.S. Marine Corps Veteran Ed "Aminal" Wisniewski and five other individuals. Eventually developing into a Chicagoland tradition involving tens of thousands of motorcyclists with many other donors, volunteer workers, corporations, small businesses, and officials of the private and public sector all donating their time, energies and moneys towards making a joyful Christmas holiday for children and organizations in need in the Chicagoland area; and

WHEREAS, On Sunday, December 3, 2017, hundreds of volunteers of the wonderful Chicagoland Toys for Tots Motorcycle Parade gathered at the Dan Ryan Woods Grove at 85th and Western Avenue on Chicago's South Side. Whereby, they orchestrated this motorcade to DeVry University on Chicago's North Side. They were led by the "Jolly Old Elf" and thousands of toy-bearing motorcyclists, to assist the U.S. Marine Corps Toys for Tots program. These brand new toys being delivered via motorcycles will eventually be distributed to needy children throughout Chicagoland in time for Christmas; and

WHEREAS, The leaders of this great City of Chicago join the volunteers of Chicagoland Toys for Tots Motorcycle Parade and the U.S. Marine Corps Reserve Toys for Tots program in the motto and sentiment that "Every Child Deserves a Toy for Christmas"; now, therefore,

Be It Resolved, That we, the Mayor and members of the City Council of the City of Chicago, gathered this 13th day of December 2017, call public attention to the Chicagoland Toys for Tots Motorcycle Parade's 40th anniversary and the U.S. Marine Corps Toys for Tots Program 70th anniversary and in that regard do hereby declare that the first Sunday in December be known as: "Toys For Tots Day In Chicago"; and

Be It Further Resolved, That a suitable copy of this resolution be prepared and presented to the Chicagoland Toys for Tots Motorcycle Parade Organization.

Alderman Mitts moved to *Suspend the Rules Temporarily* to permit immediate consideration of an action upon the foregoing resolution. The motion *Prevailed.*

Thereupon, on motion of Alderman Mitts, seconded by Aldermen Reboyras, Lopez, Cárdenas and Sposato, the foregoing resolution was *Adopted* by yeas and nays as follows:

Yeas -- Aldermen Moreno, Hopkins, Dowell, King, Hairston, Mitchell, Harris, Beale, Sadlowski Garza, Thompson, Cárdenas, Quinn, Burke, Lopez, Foulkes, D. Moore, Curtis, O'Shea, Cochran, Brookins, Muñoz, Zalewski, Scott, Solis, Maldonado, Burnett, Ervin, Taliaferro, Reboyras, Santiago, Mell, Austin, Ramirez-Rosa, Villegas, Mitts, Sposato, Laurino, O'Connor, Napolitano, Reilly, Smith, Tunney, Arena, Cappleman, Pawar, Osterman, J. Moore, Silverstein -- 48.

Nays -- None.

Alderman Harris moved to reconsider the foregoing vote. The motion was lost.

Presented By

ALDERMAN SPOSATO (38th Ward):

Referred -- GRANTS OF PRIVILEGE IN PUBLIC WAY.

Four proposed ordinances to grant permission and authority to the applicants listed for the purposes specified, which were *Referred to the Committee on Transportation and Public Way,* as follows:

Ace Muffler Shops, Inc. -- to maintain and use one sign at 7157 West Irving Park Road;
[O2017-8907]

Irving Park Hand Carwash, Inc. -- to maintain and use one awning at 7413 West Irving Park Road;
[O2017-8855]

Jolly Inn Restaurant -- to maintain and use one canopy at 6501 West Irving Park Road; and
[O2017-8833]

Szymanski Bros., Inc. -- to maintain and use one awning at 6014 West Irving Park Road.
[O2017-8858]

Presented By

ALDERMAN LAURINO (39th Ward):

Referred -- GRANTS OF PRIVILEGE IN PUBLIC WAY.

Three proposed ordinances to grant permission and authority to the applicants listed for the purposes specified, which were *Referred to the Committee on Transportation and Public Way,* as follows:

Christ Center of Hope -- to construct, install, maintain and use one awning at 5534 North Kedzie Avenue;
[O2017-8861]

Morna Freund -- to maintain and use two landscapings adjacent to 6207 North Harding Avenue; and
[O2017-8925]

Yemen Restaurant -- to maintain and use one sign at 4748 North Kenneth Avenue.
[O2017-8934]

Referred -- EXEMPTION OF ELIM ROMANIAN PENTECOSTAL CHURCH FROM PHYSICAL BARRIER REQUIREMENT PERTAINING TO ALLEY ACCESSIBILITY FOR PARKING FACILITIES.

[O2017-8586]

Also, a proposed ordinance to exempt Elim Romanian Pentecostal Church from the physical barrier requirement pertaining to alley accessibility for the parking facilities for 3935 and 3939 West Devon Avenue, pursuant to the provisions of Title 10, Chapter 20, Section 430 of the Municipal Code of Chicago, which was *Referred to the Committee on Transportation and Public Way.*

Presented By

ALDERMAN LAURINO (39th Ward)
And OTHERS:

Referred -- AMENDMENT OF CHAPTER 2-156 OF MUNICIPAL CODE BY MODIFYING SECTIONS 2-156-010 AND 2-156-149 CONCERNING SEXUAL HARASSMENT.

[O2017-8684]

A proposed ordinance, presented by Aldermen Laurino, Hairston, Harris, Sadlowski Garza, Lopez, Foulkes, Mell, Mitts, Sposato, O'Connor, Smith, Silverstein and City Clerk Valencia, to amend Title 2, Chapter 156 of the Municipal Code of Chicago concerning the definition of sexual harassment affecting those victims that fall outside of the laws and internal policies governing sexual harassment by all elected City officials or any other City Official or employees in the work place, such as lobbyists, vendors, contractors, and members of the general public that interact with governmental bodies on a daily basis, which was *Referred to the Committee on Workforce Development and Audit.*

Presented By

ALDERMAN O'CONNOR (40th Ward):

Referred -- GRANTS OF PRIVILEGE IN PUBLIC WAY.

Two proposed ordinances to grant permission and authority to the applicants listed for the purposes specified, which were *Referred to the Committee on Transportation and Public Way,* as follows:

Ambiance Salon P.C. -- to construct, install, maintain and use one awning at 5647 North Lincoln Avenue; and

[O2017-8864]

Little Bad Wolf -- to maintain and use five light fixtures adjacent to 1541 West Bryn Mawr Avenue.

[O2017-8940]

Presented By

ALDERMAN NAPOLITANO (41st Ward):

Referred -- ISSUANCE OF PERMITS FOR SIGNS/SIGNBOARDS.

Five proposed orders for the issuance of permits to install signs/signboards at 11601 West Touhy Avenue, which were *Referred to the Committee on Zoning, Landmarks and Building Standards,* as follows:

one sign/signboard measuring 260 square feet -- north elevation (Permit Number 100702719);

[Or2017-656]

one sign/signboard measuring 192 square feet -- south elevation (Permit Number 100695797);

[Or2017-657]

one sign/signboard measuring 206 square feet -- south elevation (Permit Number 100694948);

[Or2017-654]

one sign/signboard measuring 206 square feet -- south elevation (Permit Number 100694949); and

[Or2017-653]

one sign/signboard measuring 260 square feet -- south elevation (Permit Number 100702718).

[Or2017-655]

Presented By

ALDERMAN REILLY (42nd Ward):

Referred -- GRANTS OF PRIVILEGE IN PUBLIC WAY.

Thirty-one proposed ordinances to grant permission and authority to the applicants listed for the purposes specified, which were *Referred to the Committee on Transportation and Public Way,* as follows:

Big Bus Tours Chicago -- to maintain and use one booth adjacent to 98 East Wacker Drive;

[O2017-8904]

Big Bus Tours Chicago -- to maintain and use one booth adjacent to 300 East Wacker Drive;

[O2017-8908]

Burrito Beach Number 8 -- to maintain and use eight awnings at 200 East Ohio Street;
[O2017-8868]

Cars.com -- to maintain and use one sign at 300 South Riverside Plaza;
[O2017-8909]

The Contemporaine Condominium Association -- to maintain and use 26 balconies adjacent to 516 North Wells Street;
[O2017-8913]

Courtyard By Marriott Chicago -- to construct, install, maintain and use one canopy at 165 East Ontario Street;
[O2017-8840]

Flamingo Rum Club -- to construct, install, maintain and use one windscreen adjacent to 601 North Wells Street;
[O2017-8915]

Fremont Bar -- to maintain and use six flagpoles adjacent to 15 West Illinois Street;
[O2017-8916]

Ikram -- to construct, install, maintain and use four planters adjacent to 15 East Huron Street;
[O2017-8918]

Jake Melnick's Corner Tap -- to maintain and use one permanent enclosure adjacent to 41 East Superior Street;
[O2017-8919]

La Luna Enterprises, Inc. -- to construct, install, maintain and use three park benches adjacent to 536 West Erie Street;
[O2017-8920]

Metropolitan Life Insurance Company -- to maintain and use one canopy at 215 West Washington Street;
[O2017-8842]

Metropolitan Life Insurance Company -- to maintain and use one catch basin adjacent to 215 West Washington Street;
[O2017-8924]

Metropolitan Place Condominium Association -- to maintain and use 43 balconies adjacent to 130 South Canal Street;

[O2017-8923]

Lou Mitchell's -- to maintain and use one awning at 565 West Jackson Boulevard;

[O2017-8871]

New York Jewelers -- to maintain and use one canopy at 11 North Wabash Avenue;

[O2017-8844]

Northwestern Memorial Hospital -- to maintain and use one drain tile adjacent to 259 East Erie Street;

[O2017-8928]

Northwestern Memorial Hospital -- to maintain and use one foundation support adjacent to 259 East Erie Street;

[O2017-8930]

Portillo's Hot Dogs -- to maintain and use one security camera adjacent to 100 West Ontario Street;

[O2017-8932]

Potbelly Sandwich Works -- to maintain and use eight awnings at 545 West Madison Street;

[O2017-8887]

Potbelly Sandwich Works LLC -- to maintain and use three light fixtures adjacent to 194 North State Street;

[O2017-8935]

Remington Lodging & Hospitality LLC -- to maintain and use four vaults adjacent to 10 South Wabash Avenue;

[O2017-8938]

Taste 222 -- to construct, install, maintain and use one windscreen adjacent to 22 North Canal Street;

[O2017-8941]

Thompson Building LLC -- to maintain and use three banners adjacent to 350 North Clark Street;

[O2017-8942]

Verizon Wireless -- to maintain and use six awnings at 301 West Washington Street;

[O2017-8892]

Verizon Wireless -- to maintain and use two signs at 301 West Washington Street;

[O2017-8944]

W Chicago-Lakeshore -- to maintain and use four planters adjacent to 644 North Lake Shore Drive;

[O2017-8945]

West 77 -- to maintain and use one canopy at 77 West Huron Street;

[O2017-8846]

West 77 -- to maintain and use one sign at 77 West Huron Street;

[O2017-8947]

401 West Superior Holdings LLC -- to maintain and use two vaults adjacent to 401 West Superior Street; and

[O2017-8949]

565 West Quincy Condominium Association -- to maintain and use one canopy at 565 West Quincy Street.

[O2017-8856]

Referred -- AMENDMENT OF GRANT OF PRIVILEGE IN PUBLIC WAY FOR MACERICH MANAGEMENT.

[O2017-8663]

Also, a proposed ordinance to amend an ordinance passed by the City Council on September 14, 2016 and printed in the *Journal of the Proceedings of the City Council of the City of Chicago*, page 31545, which authorized a grant of privilege to Macerich Management for seven kiosks by modifying the location and decreasing the dimensions of said privilege, which was *Referred to the Committee on Transportation and Public Way.*

Presented By

ALDERMAN SMITH (43rd Ward):

Referred -- GRANTS OF PRIVILEGE IN PUBLIC WAY.

Sixteen proposed ordinances to grant permission and authority to the applicants listed for the purposes specified, which were *Referred to the Committee on Transportation and Public Way,* as follows:

Big Apple Finer Foods, Inc. -- to maintain and use one canopy at 2345 North Clark Street;

[O2017-8860]

Big Apple Finer Foods, Inc. -- to maintain and use one sign at 2345 North Clark Street;

[O2017-8952]

CVS/Pharmacy Number 2981 -- to maintain and use six awnings at 1201 North State Parkway;

[O2017-8896]

Floriole Bakery LLC -- to maintain and use one security camera adjacent to 1220 West Webster Avenue;

[O2017-8953]

Hotel Lincoln -- to maintain and use one canopy at 1816 North Clark Street;

[O2017-8863]

Hotel Lincoln -- to maintain and use three planters adjacent to 1816 North Clark Street;

[O2017-8956]

King Crab House -- to construct, install, maintain and use three light fixtures adjacent to 1816 North Halsted Street;

[O2017-8957]

Fred Krehbiel -- to maintain and use five balconies adjacent to 1260 North Lake Shore Drive;

[O2017-8954]

Fred Krehbiel -- to maintain and use one canopy at 1260 North Lake Shore Drive;

[O2017-8865]

Lincoln Fullerton Reit Property LLC -- to construct, install, maintain and use one canopy at 2335 North Lincoln Avenue;

[O2017-8870]

Lincoln Fullerton Reit Property LLC -- to construct, install, maintain and use three canopies at 2345 North Lincoln Avenue;

[O2017-8874]

Lincoln Fullerton Reit Property LLC -- to construct, install, maintain and use one canopy at 2350 North Lincoln Avenue;

[O2017-8877]

Lincoln Law Partners P.C. -- to maintain and use one awning at 2663 North Lincoln Avenue;

[O2017-8899]

Shen Shen Health and Harmony -- to maintain and use one sign at 2764 North Lincoln Avenue;

[O2017-8959]

Tarascas International -- to construct, install, maintain and use one windscreen adjacent to 2585 North Clark Street; and

[O2017-8961]

1855 Sheffield LLC -- to maintain and use four fences adjacent to 1855 -- 1865 North Sheffield Avenue.

[O2017-8962]

Referred -- ISSUANCE OF PERMITS, FREE OF CHARGE, FOR LANDMARK PROPERTY AT 240 W. WILLOW ST.

[Or2017-650]

Also, a proposed order authorizing the Commissioners of Buildings, Environment and Fire, the Director of Revenue and the Zoning Administrator to issue all necessary permits, free of charge, for interior and exterior renovations to an historic residential building located at 240 West Willow Street, which was *Referred to the Committee on Zoning, Landmarks and Building Standards.*

Presented By

ALDERMAN TUNNEY (44th Ward):

Referred -- GRANTS OF PRIVILEGE IN PUBLIC WAY.

Nine proposed ordinances to grant permission and authority to the applicants listed for the purposes specified, which were *Referred to the Committee on Transportation and Public Way,* as follows:

Blo Blow Dry Bar -- to construct, install, maintain and use one awning at 3821 North Southport Avenue;

[O2017-8893]

Cannikin -- to maintain and use one sign at 3466 North Clark Street;

[O2017-8897]

Essencia Urban Kitchen -- to maintain and use 10 light fixtures adjacent to 3351 North Broadway;

[O2017-8901]

The Irish Oak -- to maintain and use five light fixtures adjacent to 3511 North Clark Street;

[O2017-8902]

The Men's Room Shop LLC -- to maintain and use three light fixtures adjacent to 3420 North Halsted Street;

[O2017-8905]

Music Box Theatre -- to construct, install, maintain and use one marquee adjacent to 3733 North Southport Avenue;

[O2017-8910]

Potbelly Sandwich Works LLC -- to maintain and use one sign at 3424 North Southport Avenue;

[O2017-8912]

Real Living City Residential -- to maintain and use two signs at 800 West Diversey Parkway; and

[O2017-8914]

Zizi's Cafe -- to maintain and use one awning at 2825 North Sheffield Avenue.

[O2017-8894]

Referred -- ISSUANCE OF PERMIT FOR SIGN/SIGNBOARD AT 3733 N. SOUTHPORT AVE.

[Or2017-628]

Also, a proposed order for the issuance of a permit to install a sign/signboard at 3733 North Southport Avenue, which was *Referred to the Committee on Zoning, Landmarks and Building Standards.*

3733 North Southport Avenue, which was *Referred to the Committee on Zoning, Landmarks and Building Standards.*

Presented By

ALDERMAN ARENA (45th Ward):

Referred -- GRANTS OF PRIVILEGE IN PUBLIC WAY.

Seven proposed ordinances to grant permission and authority to the applicants listed for the purposes specified, which were *Referred to the Committee on Transportation and Public Way,* as follows:

Binny's Beverage -- to maintain and use one sign at 4901 West Irving Park Road;
[O2017-8921]

Chicago Housing Authority -- to construct, install, maintain and use one sewer line adjacent to 3666 West Irving Park Road;
[O2017-8922]

Chicago Housing Authority -- to construct, install, maintain and use one water line adjacent to 3666 West Irving Park Road;
[O2017-8926]

Lis Store -- to maintain and use one sign at 5316 West Lawrence Avenue;
[O2017-8927]

Milwaukee's Food & Liquor -- to maintain and use two security cameras adjacent to 4701 North Milwaukee Avenue;
[O2017-8929]

Portage Park Food + Spirits -- to maintain and use nine light fixtures adjacent to 4138 North Milwaukee Avenue; and
[O2017-8933]

Sabatinos, Inc. -- to maintain and use one sign at 4441 West Irving Park Road.
[O2017-8936]

Presented By

ALDERMAN CAPPLEMAN (46th Ward):

Referred -- GRANTS OF PRIVILEGE IN PUBLIC WAY.

Five proposed ordinances to grant permission and authority to the applicants listed for the purposes specified, which were *Referred to the Committee on Transportation and Public Way,* as follows:

Bernard Zell Anshe Emet Day School -- to maintain and use one conduit adjacent to 728 West Grace Street;

[O2017-8943]

Charlies Chicago -- to maintain and use three light fixtures adjacent to 3726 North Broadway;

[O2017-8946]

Lakeview Fitness Investors LLC -- to maintain and use nine banners at 3657 North Pine Grove Avenue;

[O2017-8950]

Lakeview Fitness Investors LLC -- to maintain and use one canopy at 3657 North Pine Grove Avenue; and

[O2017-8880]

Liberty Tax Service -- to maintain and use two signs at 1126 West Wilson Avenue.

[O2017-8951]

Presented By

ALDERMAN PAWAR (47th Ward):

Referred -- GRANTS OF PRIVILEGE IN PUBLIC WAY.

Fourteen proposed ordinances to grant permission and authority to the applicants listed for the purposes specified, which were *Referred to the Committee on Transportation and Public Way,* as follows:

Cathryn Burns -- to maintain and use two planters adjacent to 1701 West Melrose Street;

[O2017-8872]

C'est Bien Thai -- to maintain and use one awning at 3900 North Lincoln Avenue;

[O2017-8931]

Celene & Gigi -- to construct, install, maintain and use one awning at 1650 West Belmont Avenue;

[O2017-8937]

Chicago Electrolysis and Body Care -- to construct, install, maintain and use one awning at 3326 North Ashland Avenue;

[O2017-8948]

Gigi's Playhouse -- to maintain and use one awning at 3948 North Lincoln Avenue;

[O2017-8955]

Elissa R. Gitlow -- to maintain and use one bay window adjacent to 2215 West Wilson Avenue;

[O2017-8875]

Homesoul -- to construct, install, maintain and use two light fixtures adjacent to 4526 North Lincoln Avenue;

[O2017-8879]

Lincoln Square Ravenswood Chamber of Commerce -- to construct, install, maintain and use one planter adjacent to 4404 North Campbell Avenue;

[O2017-8888]

Lincoln Square Ravenswood Chamber of Commerce -- to construct, install, maintain and use one planter adjacent to 2608 West Montrose Avenue;

[O2017-8895]

Old Town School of Folk Music -- to maintain and use one sign at 4545 North Lincoln Avenue;

[O2017-8900]

Potbelly Sandwich Works Number 114 -- to maintain and use one sign at 4709 North Lincoln Avenue;

[O2017-8906]

Thai Thank You Rice & Noodles -- to maintain and use one awning at 3248 North Lincoln Avenue;

[O2017-8958]

The Whole Tooth -- to maintain and use one awning at 1801 West Irving Park Road; and

[O2017-8960]

Zenevia LLC -- to construct, install, maintain and use one awning at 2054 West Lawrence Avenue.

[O2017-8963]

Referred -- AMENDMENT OF SECTION 17-3-0503-D OF MUNICIPAL CODE TO CLASSIFY SEGMENT OF N. CLARK ST. AS PEDESTRIAN STREET.

[O2017-8608]

Also, a proposed ordinance to amend Title 17, Chapter 3, Section 0503-D of the Municipal Code of Chicago by classifying that segment of North Clark Street, from West Ainslie Street (4900N) to West Argyle Street (5000N), as a pedestrian street, and further by designating such segment with the appropriate symbols and indications on Map Number 13-G in the area bounded by the centerline of West Argyle Street on the north and the centerline of West Ainslie Street on the south, which was *Referred to the Committee on Zoning, Landmarks and Building Standards.*

Referred -- CALL FOR INVESTIGATION OF SUBURBAN EXPRESS, INC. FOR POSSIBLE VIOLATIONS OF CHICAGO HUMAN RIGHTS ORDINANCE AND OTHER DISCRIMINATORY PRACTICES.

[R2017-1096]

Also, a proposed resolution to request the Department of Human Relations to begin an investigation of Suburban Express, Inc. for possible violations of the Chicago Human Rights

Ordinance, and direct the Committee on Human Relations to hold hearings and invite the leadership of Suburban Express, Inc. to appear before the committee and provide testimony on such allegation, which was *Referred to the Committee on Human Relations.*

Presented By

ALDERMAN OSTERMAN (48th Ward):

Referred -- GRANTS OF PRIVILEGE IN PUBLIC WAY.

Three proposed ordinances to grant permission and authority to the applicants listed for the purposes specified, which were *Referred to the Committee on Transportation and Public Way,* as follows:

Big Jones -- to construct, install, maintain and use one windscreen adjacent to 5347 North Clark Street;

[O2017-8911]

Timothy Harrington -- to maintain and use one awning at 6222 North Broadway; and

[O2017-8965]

Park Edgewater Condominium -- to maintain and use one awning at 6101 North Sheridan Road.

[O2017-8967]

Presented By

ALDERMAN J. MOORE (49th Ward):

Referred -- GRANTS OF PRIVILEGE IN PUBLIC WAY.

Five proposed ordinances to grant permission and authority to 1323 Morse Avenue LLC for the purposes specified, which were *Referred to the Committee on Transportation and Public Way,* as follows:

to construct, install, maintain and use 10 cornices adjacent to 1323 West Morse Avenue;
[O2017-8939]

to maintain and use two light fixtures adjacent to 1323 West Morse Avenue;
[O2017-8917]

to maintain and use 11 light fixtures adjacent to 1323 West Morse Avenue;
[O2017-8964]

to maintain and use one occupation of space adjacent to 1323 West Morse Avenue; and
[O2017-8966]

to maintain and use five planters adjacent to 1323 West Morse Avenue.
[O2017-8969]

Referred -- EXEMPTION OF STORK BUILDERS, INC. FROM PHYSICAL BARRIER REQUIREMENT PERTAINING TO ALLEY ACCESSIBILITY FOR PARKING FACILITIES.

[O2017-8618]

Also, a proposed ordinance to exempt Stork Builders, Inc. from the physical barrier requirement pertaining to alley accessibility for the parking facilities for 1717 West Pratt Boulevard, pursuant to the provisions of Title 10, Chapter 20, Section 430 of the Municipal Code of Chicago, which was *Referred to the Committee on Transportation and Public Way.*

Referred -- ISSUANCE OF PERMIT FOR SIGN/SIGNBOARD AT 6601 N. RIDGE BLVD.

[Or2017-652]

Also, a proposed order directing the Commissioner of Buildings to issue a permit to Comet Neon, Inc. to install a sign/signboard at 6601 North Ridge Boulevard, which was *Referred to the Committee on Zoning, Landmarks and Building Standards.*

Presented By

ALDERMAN SILVERSTEIN (50th Ward):

Referred -- GRANTS OF PRIVILEGE IN PUBLIC WAY.

Three proposed ordinances to grant permission and authority to the applicants listed for the purposes specified, which were *Referred to the Committee on Transportation and Public Way,* as follows:

Music House, Inc. -- to construct, install, maintain and use one awning at 2925 West Devon Avenue;

[O2017-8968]

Najila's -- to maintain and use one sign at 2452 West Devon Avenue; and

[O2017-8885]

Sonia Selection -- to maintain and use one sign at 2334 West Devon Avenue.

[O2017-8889]

---

5. FREE PERMITS, LICENSE FEE EXEMPTIONS, CANCELLATION OF WARRANTS FOR COLLECTION AND WATER RATE EXEMPTIONS, ET CETERA.

Proposed ordinances, orders, et cetera, described below, were presented by the aldermen named and were *Referred to the Committee on Finance*, as follows:

SENIOR CITIZENS SEWER REFUNDS:
($50.00)

BY ALDERMAN HOPKINS (2nd Ward):

[O2017-8986]

Avraham, Jessie B.

Bagnuolo, Peter

Bell, Willie

Bock, Edward J.

Cameron, Douglas H. and Lenore P.

Davis, Stephen, H.

Evans, Willie B.
Garoufalis, Olga and Angelo
Guidotti, Alessandro
Haynes, Bernice
Haywood, Viola
Karp, Kathleen
Kaufman, Judith
Knight, Lee
Marshbanks, Delores
McGovern, Phyllis M.
Moss, Clarence
Ottley, Bruce
Sennott, Janet P.
Smith, Melvin
Talbert, Avorn
Thomas, Jeffery
Webb, Dorothy

BY ALDERMAN HAIRSTON (5th Ward):

[O2017-8985]

Lubin, Lois

BY ALDERMAN O'CONNOR (40th Ward):

[O2017-8987]

Anthony, John

BY ALDERMAN REILLY (42nd Ward):

[O2017-8988]

Andrews, Carlo M.
Atlass, Andrea
Birch, Nancy L.
Chalkagian, Edward Y.
Cohen, Melva
Cohen, Michael P.
Eisenman, Harry J.
Grasser, Barbara
Jacobs, Alison
Krause, Sue Ellen
Kursar, Dawn S.
Lehnman, Nicole J.
Leventhal, Celia G.
Merritt, Shirley
Potaniec, Linda
Quinn, Susan E.

Ranno, Susan G.

Shubart, Richard W.

Slomowitz, Marcia

Smith, Richard J.

West, Robert C.

BY ALDERMAN SMITH (43rd Ward):

[O2017-8989]

Adams, Kay

Antelo, Elizabeth M,

Blitstien, Steven M.

Bennett, Margo

Bernstein, Gerda

Brown, Nancy H.

Cleary, Maureen F.

Crotty, Karen A.

Foyer, Margaret

Glowaki, Robert

Goodman, Norma

Horwich, Arnold S.

Irwin, John

Jahn, Helmut

Johnson, Ronald

Kareem, Amal I.

Kaplan, Linda

Kelly, John P.

Kraemer, Steven H.

Kolb, Betty H.

Landwehr, Joan M.

Leibig, Thomas

Moehring, Morant

O'Connor, Virginia E.

Price, Stephanie

Redelsperger, Joyce

Robertson, Andrew (2)

Smetzer, Barbara

Teterycz, Peggy

Valerio, Jo Ann

VanderVoort, Stephen H.

Warnick, Michael D.

BY ALDERMAN J. MOORE (49th Ward):

[O2017-8990]

Miller, Jeanette

APPROVAL OF JOURNAL OF PROCEEDINGS.

JOURNAL (November 21, 2017)

The Honorable Andrea M. Valencia, City Clerk, submitted the printed official *Journal of the Proceedings of the City Council of the City of Chicago* for the regular meeting held on Tuesday, November 21, 2017, at 10:00 A.M., signed by her as such City Clerk.

Alderman Burke moved to *Approve* said printed official *Journal* and to dispense with the reading thereof. The question being put, the motion *Prevailed.*

UNFINISHED BUSINESS.

None.

MISCELLANEOUS BUSINESS.

PRESENCE OF VISITORS NOTED.

The following individuals were in attendance and recognized by the City Council:

Chicago Fire Department Battalion Chief Number 10, Frank Ruscello; members of Engine Company 69; members of Engine Company 124; members of Truck Company 38; members of Tower Ladder 23; members of Squad 2; and members of Truck Company 13;

Chicago Public Schools State Champions: Eric Solorio Academy High School, Boys Soccer 2A State Champions: Principal Victor Iturralde; Head Coach Adrian Calleros; Assistant Coaches: Justin Rodriguez, Miguel Ramirez and Jesus Herrera; players: Bryan Rangel Hurtado, Angel Campos, Julian Arroyo, Jose Solis, David Diaz, Luis Batalla, Ricardo Silva-Torres and Oscar Ramirez; Whitney Young High School Girls Tennis 2A State Champions: Head Coach Dempsey Willard; Assistant Coach Carl Abram; players: Camryn Salter, Darinka Stepan, Madison Beckham, Mackenzie Beckham, Sarah Williams; Northside College Preparatory High School Girls Tennis 1A Girls Singles Champion, Nicole Roc; Coaches: Darlene Horn and Alex Hughes; Principal Kelly Mest; Wendell Phillips Academy High School Football 5A State Champions: Principal Matthew Sullivan; Head Coach Troy McCallister; Assistant Coaches: Michael Larson, Mike Barry, William Hendrickson, Patrick Jerome, Michael Mancini, Jowon Powell, Dana Robinson, Steve Tracey and Joe Winslow;

National Unification Advisory Council, Chicago Chapter: President Charlie Jung; Vice Presidents Walter Son, Alex Lee and Moon Lee; Secretaries Ryan Kim and Bong Moon; Advisor Chul Cho;

Korean American Association of Chicago: President Itak Seo; Vice Presidents Jin Soo Lee and Woon Jin Suh; Advisor Chul Cho;

Toys for Tots, Chicago: President George Lester Fortier, Jr.; members Tom Dertz, John Ragan and Gwen Fox.

Time Fixed For Next Succeeding Regular Meeting.

[O2017-9015]

By unanimous consent, Alderman Burke presented a proposed ordinance which reads as follows:

Be It Ordained by the City Council of the City of Chicago:

SECTION 1. That the next succeeding regular meeting of the City Council of the City of Chicago to be held after the meeting held on Wednesday, the thirteenth (13th) day of December, 2017, at 10:00 A.M., be and the same is hereby fixed to be held on Wednesday, the seventeenth (17th) day of January, 2018, at 10:00 A.M., in the Council Chamber in City Hall.

SECTION 2. This ordinance shall take effect and be in force from and after its passage.

On motion of Alderman Burke, the foregoing proposed ordinance was *Passed* by yeas and nays as follows:

Yeas -- Aldermen Moreno, Hopkins, Dowell, King, Hairston, Mitchell, Harris, Beale, Sadlowski Garza, Thompson, Cárdenas, Quinn, Burke, Lopez, Foulkes, D. Moore, Curtis, O'Shea, Cochran, Brookins, Muñoz, Zalewski, Scott, Solis, Maldonado, Burnett, Ervin, Taliaferro, Reboyras, Santiago, Mell, Austin, Ramirez-Rosa, Villegas, Mitts, Sposato, Laurino, O'Connor, Napolitano, Reilly, Smith, Tunney, Arena, Cappleman, Pawar, Osterman, J. Moore, Silverstein -- 48.

Nays -- None.

Alderman Harris moved to reconsider the foregoing vote. The motion was lost.

At this point in the proceedings, Alderman Burke rose and speaking on behalf of the City Council, extended to Mayor Emanuel and the members of the Executive Branch best wishes for the holiday season and throughout the new year. Alderman Burke also expressed congratulations to the members of the City Council for a productive and successful year.

Adjournment.

Thereupon, Alderman Burke moved that the City Council do *Adjourn*. The motion *Prevailed* and the City Council *Stood Adjourned* to meet in regular meeting on Wednesday, January 17, 2018, at 10:00 A.M., in the Council Chamber in City Hall.

Andrea M. Valencia

ANDREA M. VALENCIA,
City Clerk.

APPENDIX A

LEGISLATIVE INDEX

JOURNAL of the PROCEEDINGS
of the
CITY COUNCIL
of the
CITY of CHICAGO, ILLINOIS

Regular Meeting – Wednesday, December 13, 2017

Main Category List

LEGISLATIVE INDEX
JOURNAL of the PROCEEDINGS
of the
CITY COUNCIL
of the
CITY of CHICAGO, ILLINOIS

Regular Meeting – December 13, 2017

Agreements
Airports
Alley
Appointments
Bonds & Bond Issues
Budget & Appropriations
City Council
City Departments/Agencies
Claims
Commendations & Declarations
Committee/Public Hearings
Energy/Environmental Issues
Finance Funds
Historical Landmarks
Illinois, State of
Journal Corrections
Lawsuits/Settlements
Municipal Code Amendments
Parking
Permits/License/Fee Exemptions
Property
Public Way Usage
Reports
Restricted Residential Zones
Signs/Signboards
Social Issues & Programs
Special Service Areas
Streets
Tag Days
Tax Incentives
Tax Increment Financing Districts
Tax Levies
Traffic
Tributes
United States Government
Zoning Reclassifications

Abbreviations And Acronyms

A	
Admin.	Administration
Agcy.	Agency
a.k.a.	Also Known As
Ald.	Alderman
AME	African Methodist Episcopal Church
ANLAP	Adjacent Neighbors Land Acquisition Program
App.	Application
Apt(s).	Apartment(s)
Assn.	Association
Assoc.	Associates
Asst.	Assistant
Atty.	Attorney
Ave	Avenue
A.M.	Ante Meridian
B	
B.A..	Bachelor of Arts
Bd. of Ed.	Board of Education
Bldg.	Building
Bhp.	Bishop
Blvd	Boulevard
Bro.	Brother
C	
Capt.	Captain
Card.	Cardinal
CCL	Concealed Carry License
CDBG	Community Development Block Grant
CDC	Community Development Commission
CEO	Chief Executive Officer
CFD	Chicago Fire Department
CFO	Chief Financial Officer
CFP	Chicago Firearm Permit
CHA	Chicago Housing Authority
Chap.	Chapter
Chpl.	Chaplain
Chgo.	Chicago
Co.	Company
Col	Colonel
Com.	Committee/Community
Comdr.	Commander
C	
Coml.	Commercial
Comm.	Commerce/Commission
Comr.	Commissioner
Condo	Condominium
Co-Op	Cooperative
Corp.	Corporation
Corpl.	Corporal
Constr.	Construction
CPA	Certified Public Accountant
CPD	Chicago Police Department/
CPS	Chicago Public Schools
Ct	Court
CTA	Chicago Transit Authority
D	
DARLEP	Digital Automated Red Light Enforcement Program
d.b.a.	Doing Business As
Deferred	Action Deferred
deg.	Degree(s)
Det.	Detective
Dept.	Department
Devel.	Developer/Development
Dist.	District
Div.	Division
Dr.	Doctor
Dr	Drive
E	
E	East
EAV	Equalized Assessed Value
eb	eastbound
Elem.	Elementary
EMT	Emergency Medical Technician
Eng'r	Engineer
Equip.	Equipment
Exchg.	Exchange
Exec. Dir.	Executive Director
Expy.	Expressway
F	
FAA	Federal Aviation Administration
Fahr.	Fahrenheit
FAR	Floor Area Ratio
FBI	Federal Bureau of Investigation
FDA	Federal Drug Administration

Abbreviations And Acronyms

F	
F.F.	Firefighter
Filed	Placed on File
FOID	Firearm Owner's Identification Card
Fr.	Father
ft.	feet
f.k.a.	formerly known as
G	
Gen.	General
Govt.	Government
H	
Hon.	Honorable
hrs.	Hours
HUD	Housing and Urban Development
Hwy.	Highway
HQ	Headquarters
I	
IDOT	Illinois Dept. of Transportation
IL	Illinois
Inc.	Incorporated
Ind.	Industries
Ins.	Insurance
Insp. Gen.	Inspector General
Inst'l.	Institutional
IPD	Institutional Planned Development
J	
Jr.	Junior
L	
LCpl	Lance Corporal
LLC	Limited Liability Company
LP	Limited Partnership
Lt.	Lieutenant
Ltd.	Limited
LUCHA	Latin United Community Housing Association
M	
Maj.	Major
M.B.	Missionary Baptist
MBA	Master of Business Administration
MBE	Minority Business-Owned Enterprise
M	
MWBE	Minority Women Business Enterprise
Mfg.	Manufacturing
MFT	Motor Fuel Tax
Mgmt.	Management
mins.	Minutes
MOPD	Mayors Office for People with Disabilities
Msgr.	Monsignor
Mun.	Municipal
N	
N	North
Natl.	National
NFP	Not-for-profit corporation
No.	Number
O	
Off.	Officer
Org.	Organization
P	
pg(s)	page(s)
PhD	Doctor of Philosophy
Pkg.	Package/Parking
Pkwy	Parkway
Pl	Place
Plz	Plaza
P.M.	Post Meridian
P.O.	Police Officer
PFC	Private First Class
R	
RA	Very Reverend
Rd.	Road
Re-Ref.	Re-Referred
Redevel.	Redevelopment
Ref.	Referred
Rehab.	Rehabilitation
Res.	Residence/Residential
Rest.	Restricted/Restaurant
Rev.	Reverend
ROTC	Reserve Officer's Training Corps
ROW	Right-of-way
RR	Railroad
Rt. Rev.	Right Reverend

Abbreviations And Acronyms

R

Ry.	Railway
RTA	Regional Transportation Authority

Q

Q1	1st Quarter (Jan – Mar)
Q2	2nd Quarter (Apr – Jun)
Q3	3rd Quarter (Jul – Sep)
Q4	4th Quarter (Oct – Dec)

S

S	South
SBIF	Small Business Improvement Fund
St.	Saint
Sch.	School
Sgt.	Sergeant
SFC.	Sergeant First Class
Sist.	Sister
Soc.	Society
Sq.	Square
Sr.	Senior
SSA	Special Service Area
SSgt.	Staff Sergeant
St	Street
STEM	Science, Technology, Engineering and Math
Subdiv.	Subdivision
Supt.	Superintendent

T

Terr	Terrace
thru	through
TIF	Tax Increment Financing
Trans.	Transportation

U

Univ.	University
U.S.	United States
u.t.a.	Under trust agreement
Util.	Utility

V

v	versus (against)
Veh.	Vehicle

W

W	West

Y

YMCA	Young Men's Christian Association
YWCA	Young Women's Christian Association

Zoning Districts

B	Business
BPD	Business Planned Development
C	Commercial
CPD	Commercial Planned Development
DC	Downtown Core
DX	Downtown Mixed-Use
DR	Downtown Residential
DS	Downtown Service
M	Manufacturing
PD	Planned Development
PMD	Planned Manufacturing
POS	Parks and Open Space
R	Residential
RM	Residential Multi-Unit
RPD	Residential Planned Development
RS	Residential Single Unit (Detached House)
RT	Residential Two-Flat, Townhouse and Multi-Unit
SD	Special Character Overlay

AGREEMENTS

Improvement

AECOM Technical Services, Inc. and AECOM Hunt Construction Group, Inc.

210 W 69th St, 4241 N Neenah Ave, 1152 N Branch St

Design, construction and delivery of City vehicle repair and fueling facilities

Emanuel (Mayor) O2017-8607

Referred [C.J.p. 62772] Housing

Intergovernmental

Chicago Housing Authority

Renewal of agreement for additional police services

Emanuel (Mayor) O2017-8577

Referred [C.J.p. 62768] Budget

Cook County

Implementation and management of Cook County Automated Court Reminder System (ACRS)

Emanuel (Mayor) O2017-8579

Referred [C.J.p. 62769] Budget

Lease

Cook County

9059 S Cottage Grove Ave

Use of office space by Cook County State's Attorney

Emanuel (Mayor) O2017-8815

Referred [C.J.p. 62773] Housing

Cook County

5333 N Western Ave

Use of Office space by Cook County State's Attourney - renewal

Emanuel (Mayor) O2017-8822

Referred [C.J.p. 62773] Housing

Independence Apartments LP

4022 N Elston Ave

Use of space as Chicago Public Library Independence branch

Emanuel (Mayor) O2017-8971

Referred [C.J.p. 62773] Housing

AGREEMENTS

Lease

Northtown Apartments, LP

6800 N Western Ave

Use of space by Chicago Public Library for Northtown branch

Emanuel (Mayor) O2017-8791

Referred [C.J.p. 62773] Housing

License

University of Illinois Bd. of Trustees

7800-7840 S Halsted St

Right of Entry access to Chicago Police Department property

Emanuel (Mayor) O2017-8592

Referred [C.J.p. 62771] Housing

Redevelopment

Presence Health Network

200 S Wacker Dr, 2216 W Thomas St, 2929 N California Ave and various additional addresses

Construction of headquarters and neighborhood facilities

Emanuel (Mayor) O2017-8599

Referred [C.J.p. 62767] Finance

AIRPORTS

O'Hare Rates and Operations Ordinance

Establishment and associated amendment of Municipal Code Section 10-36-190

Emanuel (Mayor) O2017-8476

Referred [C.J.p. 61140] Aviation

Passed [C.J.p. 63125]

ALLEY

Ingress/Egress

1464-1470 Webster LLC

1462-1470 W Webster Ave

Hopkins (2) O2017-8433

Referred [C.J.p. 62742] Transportation

Passed [C.J.p. 63748]

158 N Ada LLC, 172 N Ada LLC

180 N Ada St, 172 N Ada St

Burnett (27) O2017-7828

Referred [C.J.p. 60147] Transportation

Passed [C.J.p. 63747]

ALLEY

Ingress/Egress

1879-1885 N Milwauke LLC

1879-1885 N Milwaukee Ave

Waguespack (32) O2017-7805

Referred [C.J.p. 60151] Transportation

Passed [C.J.p. 63748]

1950 West Division LLC

1205 N Damen Ave

Moreno (1) O2017-7812

Referred [C.J.p. 60121] Transportation

Passed [C.J.p. 63749]

2031-2037 N Milwaukee LLC

2031-2037 N Milwaukee Ave

Moreno (1) O2017-7810

Referred [C.J.p. 60121] Transportation

Passed [C.J.p. 63749]

2242 W Lawrence LLC

2242-2246 W Lawrence Ave

Pawar (47) O2017-7821

Referred [C.J.p. 60173] Transportation

Passed [C.J.p. 63749]

2817-2827 City Yard LLC of Zitella Development Corp.

2815-2819 N Natoma Ave

Villegas (36) O2017-7798

Referred [C.J.p. 60155] Transportation

Passed [C.J.p. 63750]

AR-D Autoworks LLC

4637 S California Ave

Lopez (15) O2017-7799

Referred [C.J.p. 60135] Transportation

Passed [C.J.p. 63742]

Asan Cantic/Kenny's Custom Auto Detailing, Inc.

6249 N Clark St

Osterman (48) O2017-7795

Referred [C.J.p. 60175] Transportation

Passed [C.J.p. 63744]

Brasa Roja Corp.

2214 N Cicero Ave

Villegas (36) O2017-8603

Referred [C.J.p. 64075] Transportation

ALLEY

Ingress/Egress

Castillo's Auto Repair

3685 W Grand Ave

Burnett (27) O2017-8582

Referred [C.J.p. 64065] Transportation

Chicago 925 Investment Partners LLC

925 W Chicago Ave

Burnett (27) O2017-8583

Referred [C.J.p. 64065] Transportation

Chicago Car Corner

4022 N Elston Ave

Arena (45) O2017-8310

Referred [C.J.p. 61129] Transportation

Passed [C.J.p. 63742]

CLP Chicago Avenue LLC

1850 W Chicago Ave

Moreno (1) O2017-7811

Referred [C.J.p. 60121] Transportation

Passed [C.J.p. 63742]

Elim Romanian Pentecostal Church

3935 W Devon Ave, 3939 W Devon Ave

Laurino (39) O2017-8586

Referred [C.J.p. 64080] Transportation

Elston Automotive Rebuilders, Inc.

3809 N Elston Ave

Ramirez-Rosa (35) O2017-7843

Referred [C.J.p. 60154] Transportation

Passed [C.J.p. 63743]

Galileo Optical Co./Salvatore Arenella

5159 W Fullerton Ave

Villegas (36) O2017-8605

Referred [C.J.p. 64075] Transportation

Gorditas Santrago No. 2

3710 W 55th St

Zalewski (23) O2017-7794

Referred [C.J.p. 60142] Transportation

Passed [C.J.p. 63743]

HB Developers LLC

1208 E 64th St

Cochran (20) O2017-7793

Referred [C.J.p. 60139] Transportation

Passed [C.J.p. 63743]

ALLEY

Ingress/Egress

McBrearty Construction

3814-3926 S Dr Martin Luther King Jr Dr

Dowell (3) O2017-7822

Referred [C.J.p. 60125] Transportation

Passed [C.J.p. 63744]

MO2 Properties LLC

2127 W Chicago Ave

Moreno (1) O2017-8629

Referred [C.J.p. 64048] Transportation

Mohamed Alnemer of Manny Auto, Inc., dba Drive Today

2026-2040 N Cicero Ave

Villegas (36) O2017-8604

Referred [C.J.p. 64076] Transportation

Northfield Group Ltd.

3018-3024 W Armitage Ave

Waguespack (32) O2017-8593

Referred [C.J.p. 64070] Transportation

People's Stadium Parking Management LLC

1704-1706 W Madison St, 1709-1717 W, 1715-1717 W Warren Blvd, 1700-1716 W Madison St, 1709-1717 W Madison St, 1704-1706 W Madison St, 1714-1716 W Madison St, 20 S Paulina St

Burnett (27) O2017-7827

Referred [C.J.p. 60147] Transportation

Passed [C.J.p. 63745]

Puzzle Box LLC, The

3360 N Elston Ave

Mell (33) O2017-8602

Referred [C.J.p. 64071] Transportation

Quintana Mufflers, Inc.

1543 W 46th St

Lopez (15) O2017-8589

Referred [C.J.p. 64059] Transportation

RV Meats, Inc.

703 W 47th St

Thompson (11) O2017-8611

Referred [C.J.p. 64055] Transportation

ALLEY

Ingress/Egress

S.K.I. Architecture

6444 S Woodlawn Ave

Cochran (20) O2017-8470

Referred [C.J.p. 62744] Transportation

Passed [C.J.p. 63745]

S.K.I. Architecture

6444 S Woodlawn Ave

Cochran (20) O2017-8584

Referred [C.J.p. 64060] Transportation

Signature Bank

7292 W Devon Ave

Napolitano (41) O2017-7806

Referred [C.J.p. 60160] Transportation

Passed [C.J.p. 63745]

Stork Builders, Inc.

1717 W Pratt Blvd

Moore (49) O2017-8618

Referred [C.J.p. 64094] Transportation

Tecalitlan, Inc.

1814 W Chicago Ave

Moreno (1) O2017-8624

Referred [C.J.p. 64048] Transportation

Teloloapan Auto Repair Shop

3335 W Cermak Rd

Munoz (22) O2017-8588

Referred [C.J.p. 64061] Transportation

Toyoko Inn Chicago LLC

320 S Clinton St

Reilly (42) O2017-8432

Referred [C.J.p. 62747] Transportation

Passed [C.J.p. 63746]

Verveniotis, Chris

3311-3329 N Milwaukee Ave

Reboyras (30) O2017-8406

Referred [C.J.p. 62746] Transportation

Passed [C.J.p. 63746]

Victory Lane Car Wash

825 S Western Ave

Ervin (28) O2017-8590

Referred [C.J.p. 64067] Transportation

ALLEY

Ingress/Egress

Western Lake Building LLC

126 S Oakley Ave

Burnett (27) O2017-7829

Referred [C.J.p. 60147] Transportation

Passed [C.J.p. 63747]

Western Lake Building LLC

149 N Western Ave

Burnett (27) O2017-7833

Referred [C.J.p. 60147] Transportation

Passed [C.J.p. 63747]

Zen Dogs Chicago, Inc.

2409 N Western Ave

Moreno (1) O2017-8627

Referred [C.J.p. 64048] Transportation

Openings

Area bounded by E 62nd St, S University Ave, E 63rd St and S Greenwood Ave

Use for public alley

Beale (9) O2017-7819

Referred [C.J.p. 60140] Transportation

Passed [C.J.p. 63737]

APPOINTMENTS

Ehimwenman, Nosa C.

Affirmative Action Advisory Board (member)

Emanuel (Mayor) A2017-123

Referred [C.J.p. 62763] Budget

Garza, Raul

Chicago Plan Commission (Member)

Emanuel (Mayor) A2017-128

Referred [C.J.p. 62765] Zoning

Hanson, James M.

Hyde Park Commission (S.S.A. No. 61) (Member)

Emanuel (Mayor) A2017-125

Referred [C.J.p. 62761] Finance

Lyons, Sarah E.

Chicago Plan Commission (Member)

Emanuel (Mayor) A2017-129

Referred [C.J.p. 62765] Zoning

APPOINTMENTS

Medina, Pablo R.

Northwest Home Equity Commission (Member)

Emanuel (Mayor) A2017-132

Referred [C.J.p. 62759] Finance

Paige, Tiffany

Hyde Park Commission (S.S.A. No. 61) (Member)

Emanuel (Mayor) A2017-127

Referred [C.J.p. 62762] Finance

Reyes, Diane

Northwest Home Equity Commission (Member)

Emanuel (Mayor) A2017-131

Referred [C.J.p. 62760] Finance

Rumsey, George W.

Hyde Park Commission (S.S.A. No. 61) (Member)

Emanuel (Mayor) A2017-126

Referred [C.J.p. 62762] Finance

Tully, John

Department of Streets and Sanitation (Commissioner)

Emanuel (Mayor) A2017-124

Referred [C.J.p. 62764] Budget

Tyson, III Albert D.

Chicago Plan Commission (Member)

Emanuel (Mayor) A2017-130

Referred [C.J.p. 62766] Zoning

Verma, Shobhana J.

Chicago Commission on Human Relations Advisory Council on Equity (Member)

Emanuel (Mayor) A2017-115

Referred [C.J.p. 55860] Human Relations

Approved [C.J.p. 63379]

BONDS & BOND ISSUES

City of Chicago Multi-Family Housing Revenue Note (Mayfair Commons) Series 2017

Funding loan notification

Dept./Agency F2017-85

Filed [C.J.p. 62775]

BUDGET & APPROPRIATIONS

Annual Appropriation Ordinance

Year 2018

Fund No. 925 amendment

Department of Public Health

Emanuel (Mayor) O2017-8581

Referred [C.J.p. 62768] Budget

CITY COUNCIL

Miscellaneous

Modification of effective clause of Food Regulation Ordinance - O2017-8426

Cardenas (12) O2017-8557

Referred [C.J.p. 64055] Health & Environment

Opposition to Concealed Carry Reciprocity Act of 2017

Reilly (42) R2017-1176

Adopted [C.J.p. 64020]

Regular Meetings

January 17, 2018 at 10:00 A.M. Council Chamber

Burke (14) O2017-9015

Passed [C.J.p. 64099]

CITY DEPARTMENTS/AGENCIES

Chicago Board of Education

Resolution acknowledging adoption of levy of property taxes, authorization and filing of Controller's Certificate for Fiscal Year 2017-2018 for capital improvement purposes

Dept./Agency F2017-92

Filed [C.J.p. 62775]

Finance

Authorization for Chief Financial Officer to negotiate and execute amendment relating to convenience fee payable by free-floating vehicle providers

Moreno (1) O2017-8622

Referred [C.J.p. 64048] Joint Economic Traffic

Planning & Development

Call on Commissioner of Planning and Development to testify on eliminating New Markets Tax Credit

Burke (14), Moore (49) R2017-1095

Referred [C.J.p. 65058] Finance

CLAIMS

Condominium Refuse Rebate

Addison Manor Condominium Assn. and sundry others

Burke (14) Or2017-642

Direct Introduction Finance

Passed [C.J.p. 63112]

Damage to Property

Stanton, Isaac J.

Misc. Transmittal CL2017-1237

Referred [C.J.p. 62792] Finance

Terrell, Arturo H.

Misc. Transmittal CL2017-1258

Referred [C.J.p. 62792] Finance

Woods, Columbus

Misc. Transmittal CL2017-1248

Referred [C.J.p. 62792] Finance

Damage to Vehicle

Abbey, Steven H.

Misc. Transmittal CL2017-1270

Referred [C.J.p. 62790] Finance

Ahmadzadeh, Sheida

Misc. Transmittal CL2017-1250

Referred [C.J.p. 62790] Finance

Allstate Ins. and Stobart, Ryan

Misc. Transmittal CL2017-1267

Referred [C.J.p. 62790] Finance

Allstate Ins. and Wang, Eugene

Misc. Transmittal CL2017-1226

Referred [C.J.p. 62790] Finance

Brown, Monique

Misc. Transmittal CL2017-1269

Referred [C.J.p. 62790] Finance

Cloud, Danielle A.

Misc. Transmittal CL2017-1239

Referred [C.J.p. 62790] Finance

Coleman, Trishaun S.

Misc. Transmittal CL2017-1225

Referred [C.J.p. 62790] Finance

Fessett, Thomas E.

Misc. Transmittal CL2017-1212

Referred [C.J.p. 62790] Finance

CLAIMS

Damage to Vehicle

Fleming, Marlon L.
Misc. Transmittal CL2017-1213
Referred [C.J.p. 62790] Finance

Gold-Banks, Mindy B.
Misc. Transmittal CL2017-1242
Referred [C.J.p. 62791] Finance

Harris, Timothy L.
Misc. Transmittal CL2017-1227
Referred [C.J.p. 62791] Finance

Hill, Dundre L.
Misc. Transmittal CL2017-1249
Referred [C.J.p. 62791] Finance

Jenkins, Eddie J.
Misc. Transmittal CL2017-1259
Referred [C.J.p. 62791] Finance

Johnson, Jonathan H.
Misc. Transmittal CL2017-1240
Referred [C.J.p. 62791] Finance

Krukowski, Valerie L.
Misc. Transmittal CL2017-1262
Referred [C.J.p. 62791] Finance

Love, Phylecia
Misc. Transmittal CL2017-1238
Referred [C.J.p. 62791] Finance

Murphy, Lorna J.
Misc. Transmittal CL2017-1260
Referred [C.J.p. 62791] Finance

Pyne, Kathleen J.
Misc. Transmittal CL2017-1224
Referred [C.J.p. 62791] Finance

Rosen, Karyn
Misc. Transmittal CL2017-1228
Referred [C.J.p. 62791] Finance

Sader, Stanley
Misc. Transmittal CL2017-1223
Referred [C.J.p. 62792] Finance

Smart, Allen J.
Misc. Transmittal CL2017-1222
Referred [C.J.p. 62792] Finance

CLAIMS

Damage to Vehicle

Tate, Corey D.
Misc. Transmittal CL2017-1243
Referred [C.J.p. 62792] Finance

Thompson, Shaune F.
Misc. Transmittal CL2017-1268
Referred [C.J.p. 62792] Finance

Visaya, Jose A.
Misc. Transmittal CL2017-1229
Referred [C.J.p. 62792] Finance

Walker, Damarius A.
Misc. Transmittal CL2017-1241
Referred [C.J.p. 62792] Finance

Ward, Jason M.
Misc. Transmittal CL2017-1261
Referred [C.J.p. 62792] Finance

Woods, Dorvella
Misc. Transmittal CL2017-1257
Referred [C.J.p. 62792] Finance

Damage to Vehicle - Pothole

Aaron, Jeff
Misc. Transmittal CL2017-1275
Referred [C.J.p. 62790] Finance

Azeemullah, Mohammed
Misc. Transmittal CL2017-1219
Referred [C.J.p. 62790] Finance

Brandon, Kelvin M.
Misc. Transmittal CL2017-1274
Referred [C.J.p. 62790] Finance

Brown, Quida L.
Misc. Transmittal CL2017-1255
Referred [C.J.p. 62790] Finance

Carter, Donta D.
Misc. Transmittal CL2017-1234
Referred [C.J.p. 62790] Finance

Cieri, James and Rundblom, Irene
Misc. Transmittal CL2017-1230
Referred [C.J.p. 62790] Finance

Colonna, Donato
Misc. Transmittal CL2017-1253
Referred [C.J.p. 62790] Finance

CLAIMS

Damage to Vehicle - Pothole

Donahue, Mark B.
Misc. Transmittal CL2017-1279
Referred [C.J.p. 62790] Finance

Drury, Rhonda A.
Misc. Transmittal CL2017-1272
Referred [C.J.p. 62790] Finance

Failor, Michael R.
Misc. Transmittal CL2017-1252
Referred [C.J.p. 62790] Finance

Fisher, Melissa
Misc. Transmittal CL2017-1214
Referred [C.J.p. 62790] Finance

Huesca, Luis M.
Misc. Transmittal CL2017-1271
Referred [C.J.p. 62791] Finance

Jara, Michael
Misc. Transmittal CL2017-1232
Referred [C.J.p. 62791] Finance

Kalantonis, Nick
Misc. Transmittal CL2017-1221
Referred [C.J.p. 62791] Finance

Kerner, Dale R.
Misc. Transmittal CL2017-1266
Referred [C.J.p. 62791] Finance

Kirby, Ryne C.
Misc. Transmittal CL2017-1231
Referred [C.J.p. 62791] Finance

Laughlin, Bryan C.
Misc. Transmittal CL2017-1246
Referred [C.J.p. 62791] Finance

Loehndorf, Mark M.
Misc. Transmittal CL2017-1217
Referred [C.J.p. 62791] Finance

McKenna, Susan C.
Misc. Transmittal CL2017-1256
Referred [C.J.p. 62791] Finance

Mejia, Linette
Misc. Transmittal CL2017-1276
Referred [C.J.p. 62791] Finance

CLAIMS

Damage to Vehicle - Pothole

O'Shea Beverly K.
Misc. Transmittal CL2017-1254
Referred [C.J.p. 62791] Finance

Pasquesi, Deborah
Misc. Transmittal CL2017-1235
Referred [C.J.p. 62791] Finance

Perteet, Koryon K.
Misc. Transmittal CL2017-1216
Referred [C.J.p. 62791] Finance

Robinson, Delores W.
Misc. Transmittal CL2017-1215
Referred [C.J.p. 62791] Finance

Roman, Carmen N.
Misc. Transmittal CL2017-1218
Referred [C.J.p. 62791] Finance

Scarlett, Greg E.
Misc. Transmittal CL2017-1236
Referred [C.J.p. 62792] Finance

Schwier, Todd A.
Misc. Transmittal CL2017-1233
Referred [C.J.p. 62792] Finance

Scott, Morgan A.
Misc. Transmittal CL2017-1277
Referred [C.J.p. 62792] Finance

Shaheen, Zeeshan
Misc. Transmittal CL2017-1251
Referred [C.J.p. 62792] Finance

Skarbek, Laura A.
Misc. Transmittal CL2017-1264
Referred [C.J.p. 62792] Finance

Stojakovic, Boris
Misc. Transmittal CL2017-1247
Referred [C.J.p. 62792] Finance

Torres-Wilmore, Nadia K.
Misc. Transmittal CL2017-1273
Referred [C.J.p. 62792] Finance

Walsh, Mark R.
Misc. Transmittal CL2017-1263
Referred [C.J.p. 62792] Finance

CLAIMS

Damage to Vehicle - Pothole

Warso, Michael A.
Misc. Transmittal CL2017-1278
Referred [C.J.p. 62792] Finance

Wayne, Maureen L.
Misc. Transmittal CL2017-1244
Referred [C.J.p. 62792] Finance

Wirtz, Kimberly M.
Misc. Transmittal CL2017-1220
Referred [C.J.p. 62792] Finance

Woodford. Peter C.
Misc. Transmittal CL2017-1265
Referred [C.J.p. 62792] Finance

Zavaleta, Juan D.
Misc. Transmittal CL2017-1245
Referred [C.J.p. 62792] Finance

Police Officer/Firefighter Injuries

Regular Orders
All amounts
Burke (14) Or2017-637
Direct Introduction Finance
Passed [C.J.p. 63065]

Regular Orders
Each amount not to exceed $1,000
Burke (14) Or2017-639
Direct Introduction Finance
Passed [C.J.p. 62860]

Third Party Orders
All amounts
Burke (14) Or2017-636
Direct Introduction Finance
Passed [C.J.p. 63108]

Third Party Orders
Each amount not to exceed $1,000
Burke (14) Or2017-638
Direct Introduction Finance
Passed [C.J.p. 63065]

CLAIMS

Small Claims

Bascomb, Nicky and sundry others
Burke (14) CL2017-1281
Direct Introduction Finance
Failed to Pass [C.J.p. 63117]

Rodriguez, Leonila and sundry others
Burke (14) Or2017-641
Direct Introduction Finance
Passed [C.J.p. 63108]

COMMENDATIONS & DECLARATIONS

Arnold, W. Edmond
Lopez (15) R2017-1132
Adopted [C.J.p. 63955]

Ascencio, Moises
70th birthday
Lopez (15) R2017-1124
Adopted [C.J.p. 63955]

Baglieri, Carmelo, (Sgt)
Retirement from Chicago Police Department
Burke (14) R2017-1104
Adopted [C.J.p. 63935]

Bailey, Lester A. (P.O.)
Retirement from Chicago Police Department
Burke (14) R2017-1117
Adopted [C.J.p. 63936]

Barnes, Torrey, (P.O.)
Retirement from Chicago Police Department
Cochran (20) R2017-1081
Adopted [C.J.p. 63982]

Brown, Samuel L., (P.O.)
Retirement from Chicago Police Department
Cochran (20) R2017-1065
Adopted [C.J.p. 63983]

C.F.D. Battalion 10, Engine Co. 69, Engine Co.124, Truck Co. 38, Tower Ladder 23, Squad 2 and Truck Co. 13
Gratitude for heroic actions
Emanuel (Mayor), and Others R2017-1099
Adopted [C.J.p. 62754]

COMMENDATIONS & DECLARATIONS

Chavez, Estella
75th birthday
Lopez (15) R2017-1134
Adopted [C.J.p. 63956]

Chicago Public School students
Athletic accomplishment
Emanuel (Mayor), and Others R2017-1098
Adopted [C.J.p. 62757]

Chicagoland Toys for Tots Motorcycle Parade and U.S. Marine Corps Toys for Tots Program
Celebration of anniversaries and declaration of 1st Sunday in December as "Toys for Tots Day" in Chicago
Mitts (37), and Others R2017-1173
Adopted [C.J.p. 64077]

Clayton, Michael A.
65th birthday
Lopez (15) R2017-1152
Adopted [C.J.p. 63957]

Condreva, Gary A. (P.O.)
Retirement from Chicago Police Department
Burke (14) R2017-1103
Adopted [C.J.p. 63936]

Cortes, Jose
70th birthday
Lopez (15) R2017-1142
Adopted [C.J.p. 63957]

Dean, Alan J.
Retirement
Emanuel (Mayor), Burke (14) R2017-1120
Adopted [C.J.p. 63913]

Dejesus, Carmen
65th birthday
Lopez (15) R2017-1131
Adopted [C.J.p. 63959]

Diaz, Sandra B.
75th birthday
Lopez (15) R2017-1154
Adopted [C.J.p. 63959]

COMMENDATIONS & DECLARATIONS

Dodd, Vicki L., (P.O.)
Retirement from Chicago Police Department
Cochran (20) R2017-1067
Adopted [C.J.p. 63983]

Dotson, Raecheil, (Crossing Guard)
Retirement from Chicago Police Department
Cochran (20) R2017-1059
Adopted [C.J.p. 63984]

Driver, Frederick T., (P.O.)
Retirement from Chicago Police Department
Cochran (20) R2017-1050
Adopted [C.J.p. 63985]

Elliot, Pearletta, (P.O.)
Retirement from Chicago Police Department
Cochran (20) R2017-1046
Adopted [C.J.p. 63986]

Elridge, Mark S. (P.O.)
Retirement from Chicago Police Department
Burke (14) R2017-1107
Adopted [C.J.p. 63937]

Fennessey, James, (P.O.)
Retirement from Chicago Police Department
Cochran (20) R2017-1078
Adopted [C.J.p. 63987]

Gale, Steven J., (P.O.)
Retirement from Chicago Police Department
Cochran (20) R2017-1064
Adopted [C.J.p. 63988]

Gallegos, Virginia
65th birthday
Lopez (15) R2017-1156
Adopted [C.J.p. 63960]

Garlington, Conway L., (P.O.)
Retirement from Chicago Police Department
Cochran (20) R2017-1073
Adopted [C.J.p. 63989]

Gonzalez, Peter P. (P.O.)
Retirement from Chicago Police Department
Burke (14) R2017-1115
Adopted [C.J.p. 63938]

COMMENDATIONS & DECLARATIONS

Grey, Marcus, (P.O.)
Retirement from Chicago Police Department
Cochran (20) R2017-1063
Adopted [C.J.p. 63990]

Guzman, Guadalupe
65th birthday
Lopez (15) R2017-1137
Adopted [C.J.p. 93961]

Hanks, Quinton T., (P.O.)
Retirement from Chicago Police Department
Cochran (20) R2017-1056
Adopted [C.J.p. 63991]

Hansen, Neil T. (P.O.)
Retirement from Chicago Police Department
Burke (14) R2017-1108
Adopted [C.J.p. 63939]

Harris, Cynthia D., (Crossing Guard)
Retirement from Chicago Police Department
Cochran (20) R2017-1074
Adopted [C.J.p. 63992]

Harris, Ursula, (P.O.)
Retirement from Chicago Police Department
Cochran (20) R2017-1051
Adopted [C.J.p. 63993]

Heard, Armand (P.O.)
Retirement from Chicago Police Department
Cochran (20) R2017-1048
Adopted [C.J.p. 63994]

Henderson, Derod, (P.O.)
Retirement from Chicago Police Department
Cochran (20) R2017-1062
Adopted [C.J.p. 63995]

Hendrix, Eric H., (P.O.)
Retirement from Chicago Police Department
Cochran (20) R2017-1072
Adopted [C.J.p. 63996]

Hosley, Otis L., (P.O.)
Retirement from Chicago Police Department
Cochran (20) R2017-1055
Adopted [C.J.p. 63997]

COMMENDATIONS & DECLARATIONS

Hoyne Park Dodgers
Congratulations as 2017 Omega Delta Baseball League champions
Foulkes (16) R2017-1086
Adopted [C.J.p. 63980]

Hoyne Park Expos
Congratulations as 2017 Omega Delta Baseball League champions
Foulkes (16) R2017-1086
Adopted [C.J.p. 63980]

Hurt, Gina, (P.O.)
Retirement from Chicago Police Department
Cochran (20) R2017-1052
Adopted [C.J.p. 63997]

Hyman, Myrtis L.
65th birthday
Lopez (15) R2017-1153
Adopted [C.J.p. 63961]

Irons, Darren L., (P.O.)
Retirement from Chicago Police Department
Cochran (20) R2017-1049
Adopted [C.J.p. 63998]

Jackson, Bernice
75th birthday
Lopez (15) R2017-1128
Adopted [C.J.p. 63962]

Jagielski, Raymond L. (Hon.)
Congratulations on 25th anniversary as member of judiciary
Burke (14) R2017-1162
Adopted [C.J.p. 63940]

Janeczko, Kenneth J. (Sgt.).
Retirement from Chicago Police Department
Burke (14) R2017-1114
Adopted [C.J.p. 63941]

Jarvis, Leonard, (P.O.)
Retirement from Chicago Police Department
Cochran (20) R2017-1079
Adopted [C.J.p. 63999]

COMMENDATIONS & DECLARATIONS

Jedry, Michael R. (P.O.)
Retirement from Chicago Police Department
Burke (14) R2017-1105
Adopted [C.J.p. 63942]

Jetel, Michael P., (P.O.)
Retirement from Chicago Police Department
Cochran (20) R2017-1076
Adopted [C.J.p. 64000]

Jimenez, Francisco M.
Lopez (15) R2017-1135
Adopted [C.J.p. 63963]

Jimenez, Martinez F.
65th birthday
Lopez (15) R2017-1150
Adopted [C.J.p. 63963]

Kulbida, Michael W. (P.O.)
Retirement from Chicago Police Department
Burke (14) R2017-1106
Adopted [C.J.p. 63943]

Landa, Yvonne Camille
Retirement from Office of City Clerk
Valencia (Clerk) R2017-1043
Adopted [C.J.p. 63914]

Lawrence, Randall F., (P.O.)
Retirement from Chicago Police Department
Cochran (20) R2017-1054
Adopted [C.J.p. 64001]

Lee, Isaac, Jr., (P.O.)
Retirement from Chicago Police Department
Cochran (20) R2017-1066
Adopted [C.J.p. 64002]

Leon, Manad T.
70th birthday
Lopez (15) R2017-1146
Adopted [C.J.p. 63964]

Lerch, William G., (Sgt.)
Retirement from Chicago Police Department
Cochran (20) R2017-1068
Adopted [C.J.p. 64003]

COMMENDATIONS & DECLARATIONS

Luna, Aguilar Amulfo
70th birthday
Lopez (15) R2017-1125
Adopted [C.J.p. 63965]

Madia, Russell J. (P.O.)
Retirement from Chicago Police Department
Burke (14) R2017-1109
Adopted [C.J.p. 63944]

Madigan, Karen (P.O.)
Retirement from Chicago Police Department
Burke (14) R2017-1110
Adopted [C.J.p. 63945]

Madrigal, Javier
70th birthday
Lopez (15) R2017-1140
Adopted [C.J.p. 63965]

Magas, Lettie
70th birthday
Lopez (15) R2017-1145
Adopted [C.J.p. 63966]

Martinez, Maria Delcarmen
65th birthday
Lopez (15) R2017-1147

McCallum II, Herman
70th birthday
Lopez (15) R2017-1139

Meehan, James W. (P.O.)
Retirement from Chicago Police Department
Burke (14) R2017-1111
Adopted [C.J.p. 63946]

Mendoza, Juan, (P.O.)
Retirement from Chicago Police Department
Cochran (20) R2017-1057
Adopted [C.J.p. 64004]

Neri, Gaudencio
65th birthday
Lopez (15) R2017-1136
Adopted [C.J.p. 63968]

COMMENDATIONS & DECLARATIONS

Norman, Sheila, (Crossing Guard)
Retirement from Chicago Police Department
Cochran (20) R2017-1060
Adopted [C.J.p. 64005]

O'Brien, William R. (P.O.)
Retirement from Chicago Police Department
Burke (14) R2017-1116
Adopted [C.J.p. 63947]

Oregel, Maria G.
65th birthday
Lopez (15) R2017-1149
Adopted [C.J.p. 63969]

Outlaw, Caldwell
75th birthday
Lopez (15) R2017-1129
Adopted [C.J.p. 63958]

Outlaw, Gregory, (P.O.)
Retirement from Chicago Police Department
Cochran (20) R2017-1061
Adopted [C.J.p. 64006]

Palicke, Mary S. (P.O.)
Retirement from Chicago Police Department
Burke (14) R2017-1119
Adopted [C.J.p. 63948]

Payton, Calvert
70th birthday
Lopez (15) R2017-1130
Adopted [C.J.p. 63969]

Pendelton, Clarence, Jr., (P.O.)
Retirement from Chicago Police Department
Cochran (20) R2017-1069
Adopted [C.J.p. 64007]

Perez, Henry (P.O.)
Retirement from Chicago Police Department
Burke (14) R2017-1112
Adopted [C.J.p. 63949]

Perez, Joaquin
65th birthday
Lopez (15) R2017-1141
Adopted [C.J.p. 63970]

COMMENDATIONS & DECLARATIONS

Pufpaf, Joseph E. (P.O.)
Retirement from Chicago Police Department
Burke (14) R2017-1113
Adopted [C.J.p. 63949]

Quinones, George F. (P.O.)
Retirement from Chicago Police Department
Burke (14) R2017-1123
Adopted [C.J.p. 63950]

Ramos, Guadalupe
90th birthday
Quinn (13) R2017-1172
Adopted [C.J.p. 63921]

Redding, Evelyn F., (P.O.)
Retirement from Chicago Police Department
Cochran (20) R2017-1077
Adopted [C.J.p. 64008]

Reid, Stephanie, (P.O.)
Retirement from Chicago Police Department
Cochran (20) R2017-1070
Adopted [C.J.p. 64009]

Republic of Korea
Congratulations extended on hosting 2018 Winter Olympics
Mell (33), Laurino (39) R2017-1174
Adopted [C.J.p. 64072]

Robinson, Alice
75th birthday
Lopez (15) R2017-1126
Adopted [C.J.p. 63971]

Robinson, David D., (P.O.)
Retirement from Chicago Police Department
Cochran (20) R2017-1058
Adopted [C.J.p. 64010]

Robinson, Larry D.
65 birthday
Lopez (15) R2017-1143
Adopted [C.J.p. 63971]

Rogers, William M.
65th birthday
Lopez (15) R2017-1157
Adopted [C.J.p. 63972]

COMMENDATIONS & DECLARATIONS

Rolling, Orlando (P.O.)
Retirement from Chicago Police Department
Cochran (20) R2017-1092
Adopted [C.J.p. 64011]

Ruiz, Maria Felix
65th birthday
Lopez (15) R2017-1148
Adopted [C.J.p. 63972]

Schillaci, Raymond R. (P.O.)
Retirement from Chicago Police Department
Burke (14) R2017-1118
Adopted [C.J.p. 63951]

Scott, Maxine G.
70th birthday
Lopez (15) R2017-1151
Adopted [C.J.p. 63973]

Starks, Ronya, (P.O.)
Retirement from Chicago Police Department
Cochran (20) R2017-1071
Adopted [C.J.p. 64011]

Strong, Gwendolyn A.
65th birthday
Lopez (15) R2017-1138
Adopted [C.J.p. 63974]

Sudzus, Barbara
75th birthday
Lopez (15) R2017-1127
Adopted [C.J.p. 63974]

Sutton, Pamela L. (P.O.)
Retirement from Chicago Police Department
Foulkes (16) R2017-1121
Adopted [C.J.p. 63979]

Sutton, Pamela L., (P.O.)
Retirement from Chicago Police Department
Cochran (20) R2017-1080
Adopted [C.J.p. 64012]

Valdez, Elvia M.
65th birthday
Lopez (15) R2017-1133
Adopted [C.J.p. 63975]

COMMENDATIONS & DECLARATIONS

Valentin, Julia
75th birthday
Lopez (15) R2017-1144
Adopted [C.J.p. 63976]

Vazquez, Miroslava
65th birthday
Lopez (15) R2017-1122
Adopted [C.J.p. 63976]

Webber, Sara M.
75th birthday
Lopez (15) R2017-1155
Adopted [C.J.p. 63977]

Weisman, Joel
Congratulations on retirement from WTTW-TV and legacy in Chicago journalism
Burke (14) R2017-1170
Adopted [C.J.p. 63952]

Wells, Michael L., (P.O.)
Retirement from Chicago Police Department
Cochran (20) R2017-1047
Adopted [C.J.p. 64013]

Williams, Charles
Retirement as commissioner from City of Chicago
Burke (14) R2017-1159
Adopted [C.J.p. 63954]

Williams, Larry D.
65th birthday
Lopez (15) R2017-1177
Adopted [C.J.p. 63978]

Williams, Pamela M., (P.O.)
Retirement from Chicago Police Department
Cochran (20) R2017-1075
Adopted [C.J.p. 64014]

COMMITTEE/PUBLIC HEARINGS

Committee on Human Relations
Call for investigation of possible discriminatory practices and violations of Chicago Human Rights Ordinance by Suburban Express, Inc.
Pawar (47) R2017-1096
Referred [C.J.p. 64092] Human Relations

COMMITTEE/PUBLIC HEARINGS

Committee on Public Safety

Call for Office of Emergency Management and Communications to testify on role of bomb making and terrorist instruction websites, and terrorism prevention efforts

Burke (14), Reboyras (30) R2017-1097

Referred [C.J.p. 64057] Joint Finance Public Safety

Call on City officials, departments and sister agencies to assemble Chicago Vehicular Terrorism Task Force

Burke (14), Reboyras (30) SR2017-911

Referred [C.J.p. 60134] Finance

Adopted [C.J.p. 62850]

ENERGY/ENVIRONMENTAL ISSUES

Open Space Impact Fees

Julia de Burgos Park-Logan Square

1808 N Whipple St

Improvements to property

Emanuel (Mayor) O2017-8585

Referred [C.J.p. 62774] Special Events

FINANCE FUNDS

Affordable Housing Opportunity Fund

Flexible Housing Subsidy Program

Expenditure of portion of funds for flexible housing subsidy pool

Emanuel (Mayor) O2017-8587

Referred [C.J.p. 62771] Housing

HISTORICAL LANDMARKS

Designation

Episcopal Church of Advent and Parish House

2900 W Logan Blvd

Extension of Logan Square Boulevard Landmark District

Misc. Transmittal O2017-8553

Referred [C.J.p. 62793] Zoning

Permit Fee Waivers

Anthony and Adrienne Eltink

240 W Willow St

Smith (43) Or2017-650

Referred [C.J.p. 64087] Zoning

HISTORICAL LANDMARKS

Permit Fee Waivers

Carroll, Morgan and Anne

2112 N Sedgwick St

Smith (43) Or2017-620

Referred [C.J.p. 62748] Zoning

Passed [C.J.p. 63896]

Frederick, Sharon and Snee, Richard

1708 N Sedgwick St

Smith (43) Or2017-619

Referred [C.J.p. 62748] Zoning

Passed [C.J.p. 63895]

Josh and Jo-Elle Mogerman

3141 S Calumet Ave

King (4) Or2017-659

Referred [C.J.p. 64052] Zoning

Shrine of Christ the King LLC

6401 S Woodlawn Ave

Cochran (20) Or2017-624

Referred [C.J.p. 62744] Zoning

Passed [C.J.p. 63897]

JOURNAL CORRECTIONS

Year 2017

Municipal Code amendment regarding Electrical Code, by replacing entire Exhibit A - SO2017-7061

November 8, 2017 C.J.p. 59721-59732

Valencia (Clerk) O2017-8554

Referred [C.J.p. 62793] Rules

LAWSUITS/SETTLEMENTS

Lawsuits

Herbert E. Robinson v. City of Chicago and Police Officer Vieyra, cited as 14 L 7606 (Circuit Court of Cook County)

Dept./Agency Or2017-633

Direct Introduction Finance

Passed [C.J.p. 62856]

Michael Saunders cited as 12 C 9158, Vincent Thames cited as 12 C 9170, Harold Richardson cited as 12 C 9184, and Terrill Swift cited as 12 L 12995

Dept./Agency Or2017-632

Direct Introduction Finance

Passed [C.J.p. 62854]

LAWSUITS/SETTLEMENTS

Lawsuits

Patasa Johnson v. City of Chicago, Chicago Police Sergeant George Granias, the Illinois State Police, and Illinois State Police Officer Thomas Marshall, cited as 15 CV 2608 (U.S. Dist. Ct. N.D. Ill.)

Dept./Agency Or2017-635

Direct Introduction Finance

Passed [C.J.p. 62858]

Samuel Brown, DeAngelo Adams, Ernest Smith v. City of Chicago, Michael Dearborn, Shaun Jaudon, Erik Schreiber, Matthew Sedory, Fernando Soto, Jon Vanagas, and Joshua Wallace, cited as 15 CV 1694 (U.S. Dist. Ct. N.D. Ill.)

Dept./Agency Or2017-634

Direct Introduction Finance

Passed [C.J.p. 62857]

Report of Settlements

Month of October 2017

Dept./Agency F2017-88

Filed [C.J.p. 63124]

MUNICIPAL CODE AMENDMENTS

Title 2 - City Government & Administration

Ch. 20 Dept. of Aviation

2-20-030 vesting aviation officers and aviation security officers employed by Dept. of Aviation with full police powers

Taliaferro (29), and Others O2017-8674

Referred [C.J.p. 64067] Rules

2-20-045 (new) authorizing Commissioner of Aviation to extend warranty period to 10 years for windows, storm, vinyl patio and wood prime doors installed pursuant to Midway and O'Hare Residential Sound Insulation Program

Quinn (13), and Others O2017-7146

Referred [C.J.p. 58327] Joint Aviation Finance

Passed [C.J.p. 63904]

MUNICIPAL CODE AMENDMENTS

Title 2 - City Government & Administration

Ch. 20 Dept. of Aviation

2-20-050 (new) authorizing Commissioner of Aviation to conduct screening and testing of windows, storm, vinyl patio and wood prime doors and other products installed pursuant to Midway and O'Hare Residential Insulation Program

Quinn (13), and Others O2017-7816

Referred [C.J.p. 60132] Joint Aviation Finance

Passed [C.J.p. 63907]

Ch. 102 Dept. of Transportation

2-102-030 authorizing Commissioner of Transportation to administer provisions of Chapter 9-103

Moreno (1) O2017-8622

Referred [C.J.p. 64048] Joint Economic Traffic

Ch. 112 Dept. of Public Health

2-112-005 defining Board of Health, Commissioner of Health and Department of Health

Emanuel (Mayor) O2017-8426

Referred [C.J.p. 61139] Health & Environment

Passed [C.J.p. 63286]

2-112-100 (a) (b) (c) modifying authority to adopt health rules to include authority of Commissioner of Health to administer and enforce Chapters 4-8, 7-38 and 7-42 regarding food establishments

Emanuel (Mayor) O2017-8426

Referred [C.J.p. 61139] Health & Environment

Passed [C.J.p. 63286]

2-112-110 deleting term "regulations" from provision for emergency rules

Emanuel (Mayor) O2017-8426

Referred [C.J.p. 61139] Health & Environment

Passed [C.J.p. 63286]

MUNICIPAL CODE AMENDMENTS

Title 2 - City Government & Administration

Ch. 112 Dept. of Public Health

2-112-160 (a) adding power of Commissioner to adopt rules for administration or enforcement of Chapters 4-8, 7-38 and 7-42 regarding food establishments, upon conduct of public hearings

Emanuel (Mayor) O2017-8426

Referred [C.J.p. 61139] Health & Environment

Passed [C.J.p. 63286]

2-112-162 adding provision for rules of Board of Health

Emanuel (Mayor) O2017-8426

Referred [C.J.p. 61139] Health & Environment

Passed [C.J.p. 63286]

Ch. 152 Officers & Employees

2-152-110 entitling all City employees who served in U.S. Armed Forces during any war with additional paid vacation day every November11th

Villegas (36), and Others O2017-8595

Referred [C.J.p. 64076] Workforce Development

Ch. 156 Governmental Ethics

2-156-010 (z) modifying definition of sexual harassment

Laurino (39), and Others O2017-8684

Referred [C.J.p. 64080] Workforce Development

2-156-140 (a) (b) require City employees, members of boards or commissions to complete sexual harassment training course

Laurino (39), and Others SO2017-7797

Referred [C.J.p. 60157] Workforce Development

Passed as Substitute [C.J.p. 63755]

2-156-149 modifying provision prohibiting sexual harassment by elected officials

Laurino (39), and Others O2017-8684

Referred [C.J.p. 64080] Workforce Development

MUNICIPAL CODE AMENDMENTS

Title 4 - Businesses, Occupations & Consumer Protection

Ch. 8 Food Establishments

4-8-010 modifying definitions pertaining to interpretation and enforcement of Chapters 4-8, 7-38 and 7-42 regarding food safety and regulations

Emanuel (Mayor) O2017-8426

Referred [C.J.p. 61139] Health & Environment

Passed [C.J.p. 63286]

4-8-020 (c) (f) modifying licensing requirement exceptions

Emanuel (Mayor) O2017-8426

Referred [C.J.p. 61139] Health & Environment

Passed [C.J.p. 63286]

4-8-030 (a) thru (d) capitalizing City department names and Commissioner

Emanuel (Mayor) O2017-8426

Referred [C.J.p. 61139] Health & Environment

Passed [C.J.p. 63286]

4-8-031 (a) thru (h) modifying provision governing retail food establishments that allow dogs within premises

Emanuel (Mayor) O2017-8426

Referred [C.J.p. 61139] Health & Environment

Passed [C.J.p. 63286]

4-8-032 (a) (b) modifying additional application process for automatic vending machine business licenses

Emanuel (Mayor) O2017-8426

Referred [C.J.p. 61139] Health & Environment

Passed [C.J.p. 63286]

4-8-034 capitalizing Department of Health

Emanuel (Mayor) O2017-8426

Referred [C.J.p. 61139] Health & Environment

Passed [C.J.p. 63286]

4-8-036 (a) thru (d) modifying provision governing application for mobile food vendor license

Emanuel (Mayor) O2017-8426

Referred [C.J.p. 61139] Health & Environment

Passed [C.J.p. 63286]

MUNICIPAL CODE AMENDMENTS

Title 4 - Businesses, Occupations & Consumer Protection

Ch. 8 Food Establishments

4-8-037 capitalizing City Clerk within provision restricting mobile food vendors

Emanuel (Mayor) O2017-8426

Referred [C.J.p. 61139] Health & Environment

Passed [C.J.p. 63286]

4-8-038 (a) thru (h) deleting definitions and modifying provision pertaining to shared kitchen licenses

Emanuel (Mayor) O2017-8426

Referred [C.J.p. 61139] Health & Environment

Passed [C.J.p. 63286]

4-8-039 (a) thru (g) deleting definitions and modifying provision pertaining to shared kitchen user licenses

Emanuel (Mayor) O2017-8426

Referred [C.J.p. 61139] Health & Environment

Passed [C.J.p. 63286]

4-8-040 (a) thru (i) modifying definitions and provision pertaining to special event food licenses

Emanuel (Mayor) O2017-8426

Referred [C.J.p. 61139] Health & Environment

Passed [C.J.p. 63286]

4-8-042 (a) (b) (c) capitalizing Buildings Department

Emanuel (Mayor) O2017-8426

Referred [C.J.p. 61139] Health & Environment

Passed [C.J.p. 63286]

4-8-048 (a) (b) modifying license provision governing applicants operating outside jurisdiction of Department of Health

Emanuel (Mayor) O2017-8426

Referred [C.J.p. 61139] Health & Environment

Passed [C.J.p. 63286]

4-8-050 capitalizing Department of Health

Emanuel (Mayor) O2017-8426

Referred [C.J.p. 61139] Health & Environment

Passed [C.J.p. 63286]

MUNICIPAL CODE AMENDMENTS

Title 4 - Businesses, Occupations & Consumer Protection

Ch. 8 Food Establishments

4-8-064 (a) (b) modifying rules

Emanuel (Mayor) O2017-8426

Referred [C.J.p. 61139] Health & Environment

Passed [C.J.p. 63286]

4-8-293 modifying provision regarding additional requirements for selling desserts from commercial motor vehicles

Emanuel (Mayor) O2017-8426

Referred [C.J.p. 61139] Health & Environment

Passed [C.J.p. 63286]

Ch. 60 Liquor Dealers

4-60-022 (2.200) disallow issuance of additional alcohol liquor licenses on portion of Chicago Ave

Hopkins (2), Moreno (1) O2017-8596

Referred [C.J.p. 64050] License

4-60-022 (31.32) to allow additional alcoholic liquor licenses on portions of N Pulaski Rd

Reboyras (30) O2017-8572

Referred [C.J.p. 64068] License

4-60-022 (40.16a) (40.16b) (4.017a) (40.17b) disallow issuance of additional alcoholic liquor licenses on portions of N Damen Ave

O'Connor (40) O2017-7804

Referred [C.J.p. 60159] License

Passed [C.J.p. 63385]

4-60-022 (40.19a) (40.19b) (40.19c) (4.019d) disallow issuance of additional alcoholic liquor licenses on portions of W Foster Ave

O'Connor (40) O2017-7804

Referred [C.J.p. 60159] License

Passed [C.J.p. 63385]

4-60-022 (40.1a) (40.1b) (40.15a) (40.15b) (40.25a) thru (40.25d) disallow issuance of additional alcoholic liquor licenses on portions of W Lawrence Ave

O'Connor (40) O2017-7804

Referred [C.J.p. 60159] License

Passed [C.J.p. 63385]

MUNICIPAL CODE AMENDMENTS

Title 4 - Businesses, Occupations & Consumer Protection

Ch. 60 Liquor Dealers

4-60-022 (40.20) allow issuance of additional alcoholic liquor licenses on portions of W Foster Ave

O'Connor (40) O2017-7792

Referred [C.J.p. 60158] License

Passed [C.J.p. 63380]

4-60-022 (40.22a) (40.22b) disallow issuance of additional alcoholic liquor licenses on portions of N Ravenswood Ave

O'Connor (40) O2017-7804

Referred [C.J.p. 60159] License

Passed [C.J.p. 63385]

4-60-022 (40.27a) (47.84) (40.28a) (40.28b) (47.85) (47.86) disallow issuance of additional alcoholic liquor licenses on portions of W Leland Ave

O'Connor (40) O2017-7804

Referred [C.J.p. 60159] License

Passed [C.J.p. 63385]

4-60-022 (40.27b) (40.27c) disallow issuance of additional alcoholic liquor licenses on portions of N Washtenaw Ave

O'Connor (40) O2017-7804

Referred [C.J.p. 60159] License

Passed [C.J.p. 63385]

4-60-022 (40.27d) (40.27e) disallow issuance of additional alcoholic liquor licenses on portions of N Talman Ave

O'Connor (40) O2017-7804

Referred [C.J.p. 60159] License

Passed [C.J.p. 63385]

4-60-022 (40.28c) (40.28c) disallow issuance of additional alcoholic liquor licenses on portions of N Campbell Ave

O'Connor (40) O2017-7804

Referred [C.J.p. 60159] License

Passed [C.J.p. 63385]

4-60-022 (40.28e) (40.28f) disallow issuance of additional alcoholic liquor licenses on portions of N Artesian Ave

O'Connor (40) O2017-7804

Referred [C.J.p. 60159] License

Passed [C.J.p. 63385]

MUNICIPAL CODE AMENDMENTS

Title 4 - Businesses, Occupations & Consumer Protection

Ch. 60 Liquor Dealers

4-60-022 (40.29a) (47.87) (40.29b) (47.88) disallow issuance of additional alcoholic liquor licenses on portions of N Virginia Ave

O'Connor (40) O2017-7804

Referred [C.J.p. 60159] License

Passed [C.J.p. 63385]

4-60-022 (40.37a) (40.37b) disallow issuance of additional alcoholic liquor licenses on portions of N Rockwell St

O'Connor (40) O2017-7804

Referred [C.J.p. 60159] License

Passed [C.J.p. 63385]

4-60-022 (40.3a) (40.3b) (40.30a) (40.30b) disallow issuance of additional alcoholic liquor licenses on portions of N Clark St

O'Connor (40) O2017-7804

Referred [C.J.p. 60159] License

Passed [C.J.p. 63385]

4-60-022 (40.5a) (40.5aa) (40.5b) (40.5bb) (40.5b) (40.5bb) (40.6a) thru (40.6d) (40.7a) (40.7aa) (40.7b) (40.7bb) (40.7bbb) (40.8a) (40.8aa) (40.8b) (40.8bb) (40.21a) (40.21B) disallow issuance of additional alcoholic liquor licenses on portions of N Lincoln Ave

O'Connor (40) O2017-7804

Referred [C.J.p. 60159] License

Passed [C.J.p. 63385]

4-60-022 (47.83) (40.23a) (40.23b) (40.23c) (40.24a) (40.24b) disallow issuance of additional alcoholic liquor licenses on portions of N Western Ave

O'Connor (40) O2017-7804

Referred [C.J.p. 60159] License

Passed [C.J.p. 63385]

4-60-022 (50.63) (40.36a) (40.36b) disallow issuance of additional alcoholic liquor licenses on portions of W Granville Ave

O'Connor (40) O2017-7804

Referred [C.J.p. 60159] License

Passed [C.J.p. 63385]

4-60-022 (8.58) disallow issuance of additional alcoholic liquor licenses on portions of S Woodlawn Ave

Harris (8) O2017-8591

Referred [C.J.p. 64054] License

MUNICIPAL CODE AMENDMENTS

Title 4 - Businesses, Occupations & Consumer Protection

Ch. 60 Liquor Dealers

4-60-023 (2.191) disallow issuance of additional package goods licenses on portion of W Chicago Ave

Hopkins (2), Moreno (1) O2017-8596

Referred [C.J.p. 64050] License

4-60-023 (36.152) allow issuance of additional package goods licenses on portions of N Central Ave

Villegas (36) O2017-8307

Referred [C.J.p. 61125] License

Passed [C.J.p. 63382]

4-60-023 (36.152) allow issuance of additional package goods licenses on portions of W Barry Ave

Villegas (36) O2017-8307

Referred [C.J.p. 61125] License

Passed [C.J.p. 63382]

4-60-023 (38.4) allow issuance of additional package goods licenses on portions of W Montrose Ave

Sposato (38) O2017-7818

Referred [C.J.p. 60156] License

Passed [C.J.p. 63384]

4-60-023 (40.245) (40.64a) (40.64b) disallow issuance of additional package goods licenses on portions of W Granville Ave

O'Connor (40) O2017-7804

Referred [C.J.p. 60159] License

Passed [C.J.p. 63385]

4-60-023 (40.40a) disallow issuance of additional package goods licenses on portions of N Ashland Ave

O'Connor (40) O2017-7804

Referred [C.J.p. 60159] License

Passed [C.J.p. 63385]

4-60-023 (40.40b) (40.40c) disallow issuance of additional package goods licenses on portions of W Schreiber Ave

O'Connor (40) O2017-7804

Referred [C.J.p. 60159] License

Passed [C.J.p. 63385]

MUNICIPAL CODE AMENDMENTS

Title 4 - Businesses, Occupations & Consumer Protection

Ch. 60 Liquor Dealers

4-60-023 (40.42) (48.47) disallow issuance of additional package goods licenses on portions of N Clark St

O'Connor (40) O2017-7804

Referred [C.J.p. 60159] License

Passed [C.J.p. 63385]

4-60-023 (40.48a) (40.48b) (40.49a) (40.49b) disallow issuance of additional package goods licenses on portions of N Damen Ave

O'Connor (40) O2017-7804

Referred [C.J.p. 60159] License

Passed [C.J.p. 63385]

4-60-023 (40.50a) thru (40.50d) (40.51a) (40.51b) disallow issuance of additional package goods licenses on portions of W Foster Ave

O'Connor (40) O2017-7804

Referred [C.J.p. 60159] License

Passed [C.J.p. 63385]

4-60-023 (40.53a) (40.53b) disallow issuance of additional package goods licenses on portions of N Western Ave

O'Connor (40) O2017-7804

Referred [C.J.p. 60159] License

Passed [C.J.p. 63385]

4-60-023 (40.54a) (4054b) disallow issuance of additional package goods licenses on portions of W Lawrence Ave

O'Connor (40) O2017-7804

Referred [C.J.p. 60159] License

Passed [C.J.p. 63385]

4-60-023 (40.56a) (40.56b) (47.84) disallow issuance of additional package goods licenses on portions of N Virginia Ave

O'Connor (40) O2017-7804

Referred [C.J.p. 60159] License

Passed [C.J.p. 63385]

4-60-023 (40.5a) (40.5b) (40.6a) (40.6aa) (40.6b) (40.6bb) (40.7a) (40.7aa) (40.7b) (40.7bb) (40.8a) (40.8aa) (40.8b) (40.8bb) (40.52a) (40.52b) disallow issuance of additional package goods licenses on portions of N Lincoln Ave

O'Connor (40) O2017-7804

Referred [C.J.p. 60159] License

Passed [C.J.p. 63385]

MUNICIPAL CODE AMENDMENTS

Title 4 - Businesses, Occupations & Consumer Protection

Ch. 60 Liquor Dealers

4-60-023 (40.62a) (40.62b) disallow issuance of additional package goods licenses on portions of N Ridge Ave

O'Connor (40) O2017-7804

Referred [C.J.p. 60159] License

Passed [C.J.p. 63385]

4-60-023 (40.65a) (40.65b) disallow issuance of additional package goods licenses on portions of N Rockwell St

O'Connor (40) O2017-7804

Referred [C.J.p. 60159] License

Passed [C.J.p. 63385]

4-60-023 (49.69) (40.14a) (49.70) (40.14b) disallow issuance of additional package goods licenses on portions of W Arthur Ave

O'Connor (40) O2017-7804

Referred [C.J.p. 60159] License

Passed [C.J.p. 63385]

4-60-023 (8.61) disallow issuance of additional package goods licenses on portions of S Woodlawn Ave

Harris (8) O2017-8591

Referred [C.J.p. 64054] License

Title 7 - Health & Safety

Ch. 38 Food Establishments-Sanitary Operating Requirements

7-38-005 modifying language describing food requirements

Emanuel (Mayor) O2017-8426

Referred [C.J.p. 61139] Health & Environment

Passed [C.J.p. 63286]

7-38-010 modifying language describing food handler requirements

Emanuel (Mayor) O2017-8426

Referred [C.J.p. 61139] Health & Environment

Passed [C.J.p. 63286]

7-38-011 modifying language governing food sampling in retail food establishments

Emanuel (Mayor) O2017-8426

Referred [C.J.p. 61139] Health & Environment

Passed [C.J.p. 63286]

MUNICIPAL CODE AMENDMENTS

Title 7 - Health & Safety

Ch. 38 Food Establishments-Sanitary Operating Requirements

7-38-012 modifying language governing food service sanitation certificates

Emanuel (Mayor) O2017-8426

Referred [C.J.p. 61139] Health & Environment

Passed [C.J.p. 63286]

7-38-015 capitalizing Commissioner of Health

Emanuel (Mayor) O2017-8426

Referred [C.J.p. 61139] Health & Environment

Passed [C.J.p. 63286]

7-38-020 (a) (b) (c) modifying provision for control of vermin and insects

Emanuel (Mayor) O2017-8426

Referred [C.J.p. 61139] Health & Environment

Passed [C.J.p. 63286]

7-38-025 modifying equipment standards

Emanuel (Mayor) O2017-8426

Referred [C.J.p. 61139] Health & Environment

Passed [C.J.p. 63286]

7-38-030 (a) (b) (c) modifying provision for compliance with City rules

Emanuel (Mayor) O2017-8426

Referred [C.J.p. 61139] Health & Environment

Passed [C.J.p. 63286]

7-38-035 modifying provision for submittal of plans and drawings

Emanuel (Mayor) O2017-8426

Referred [C.J.p. 61139] Health & Environment

Passed [C.J.p. 63286]

7-38-040 modifying language governing vehicle sanitation requirements

Emanuel (Mayor) O2017-8426

Referred [C.J.p. 61139] Health & Environment

Passed [C.J.p. 63286]

MUNICIPAL CODE AMENDMENTS

Title 7 - Health & Safety

Ch. 38 Food Establishments-Sanitary Operating Requirements

7-38-060 Section deleted

Emanuel (Mayor) O2017-8426

Referred [C.J.p. 61139] Health & Environment

Passed [C.J.p. 63286]

7-38-065 modifying language governing health and sanitary requirements for alcoholic liquor sales

Emanuel (Mayor) O2017-8426

Referred [C.J.p. 61139] Health & Environment

Passed [C.J.p. 63286]

7-38-070 modifying provision governing food sanitarians

Emanuel (Mayor) O2017-8426

Referred [C.J.p. 61139] Health & Environment

Passed [C.J.p. 63286]

7-38-075 (a) (d) (f) modifying provisions governing mobile food vendor vehicles

Emanuel (Mayor) O2017-8426

Referred [C.J.p. 61139] Health & Environment

Passed [C.J.p. 63286]

7-38-090 modifying provision governing refrigeration and heating equipment

Emanuel (Mayor) O2017-8426

Referred [C.J.p. 61139] Health & Environment

Passed [C.J.p. 63286]

7-38-095 deleting Section governing milk and milk products

Emanuel (Mayor) O2017-8426

Referred [C.J.p. 61139] Health & Environment

Passed [C.J.p. 63286]

7-38-100 deleting Section governing single service food utensils

Emanuel (Mayor) O2017-8426

Referred [C.J.p. 61139] Health & Environment

Passed [C.J.p. 63286]

MUNICIPAL CODE AMENDMENTS

Title 7 - Health & Safety

Ch. 38 Food Establishments-Sanitary Operating Requirements

7-38-105 deleting Section governing information required on wrappers

Emanuel (Mayor) O2017-8426

Referred [C.J.p. 61139] Health & Environment

Passed [C.J.p. 63286]

7-38-110 deleting Section governing storage requirements

Emanuel (Mayor) O2017-8426

Referred [C.J.p. 61139] Health & Environment

Passed [C.J.p. 63286]

7-38-115 (i) capitalizing Department of Health

Emanuel (Mayor) O2017-8426

Referred [C.J.p. 61139] Health & Environment

Passed [C.J.p. 63286]

7-38-117 (c) (d) (g) (h) (i) capitalizing names of City departments

Emanuel (Mayor) O2017-8426

Referred [C.J.p. 61139] Health & Environment

Passed [C.J.p. 63286]

7-38-120 replacing term "painted" with "affixed" regarding mobile food vendor license display

Emanuel (Mayor) O2017-8426

Referred [C.J.p. 61139] Health & Environment

Passed [C.J.p. 63286]

7-38-124 and 7-38-126 capitalizing Department of Health

Emanuel (Mayor) O2017-8426

Referred [C.J.p. 61139] Health & Environment

Passed [C.J.p. 63286]

7-38-128 (a) thru (d) modifying enforcement provisions

Emanuel (Mayor) O2017-8426

Referred [C.J.p. 61139] Health & Environment

Passed [C.J.p. 63286]

MUNICIPAL CODE AMENDMENTS

Title 7 - Health & Safety

Ch. 38 Food Establishments-Sanitary Operating Requirements

7-38-130 (a) (b) modifying provisions governing preparation and service of food and drink

Emanuel (Mayor) O2017-8426

Referred [C.J.p. 61139] Health & Environment

Passed [C.J.p. 63286]

7-38-132 modifying provisions governing sinks, water storage tanks and other plumbing requirements

Emanuel (Mayor) O2017-8426

Referred [C.J.p. 61139] Health & Environment

Passed [C.J.p. 63286]

7-38-134 (a) thru (f) modifying provisions governing mobile food preparer operational requirements

Emanuel (Mayor) O2017-8426

Referred [C.J.p. 61139] Health & Environment

Passed [C.J.p. 63286]

7-38-136 capitalizing Department of Health

Emanuel (Mayor) O2017-8426

Referred [C.J.p. 61139] Health & Environment

Passed [C.J.p. 63286]

7-38-138 (a) modifying provisions governing mobile food truck servicing

Emanuel (Mayor) O2017-8426

Referred [C.J.p. 61139] Health & Environment

Passed [C.J.p. 63286]

7-38-140 modifying provision governing mobile desserts vendors

Emanuel (Mayor) O2017-8426

Referred [C.J.p. 61139] Health & Environment

Passed [C.J.p. 63286]

7-38-142 modifying provisions governing produce merchants

Emanuel (Mayor) O2017-8426

Referred [C.J.p. 61139] Health & Environment

Passed [C.J.p. 63286]

MUNICIPAL CODE AMENDMENTS

Title 7 - Health & Safety

Ch. 38 Food Establishments-Sanitary Operating Requirements

7-38-146 capitalizing names of City departments

Emanuel (Mayor) O2017-8426

Referred [C.J.p. 61139] Health & Environment

Passed [C.J.p. 63286]

7-38-148 modifying provision governing mobile prepared food vendors

Emanuel (Mayor) O2017-8426

Referred [C.J.p. 61139] Health & Environment

Passed [C.J.p. 63286]

7-38-150 modifying provision governing food vending machines

Emanuel (Mayor) O2017-8426

Referred [C.J.p. 61139] Health & Environment

Passed [C.J.p. 63286]

7-38-155 deleting Section governing marking of food product wrappers

Emanuel (Mayor) O2017-8426

Referred [C.J.p. 61139] Health & Environment

Passed [C.J.p. 63286]

7-38-160 deleting Section governing dried milk products and nondairy coffee whiteners

Emanuel (Mayor) O2017-8426

Referred [C.J.p. 61139] Health & Environment

Passed [C.J.p. 63286]

7-38-165 deleting Section governing vending machine sanitary requirements

Emanuel (Mayor) O2017-8426

Referred [C.J.p. 61139] Health & Environment

Passed [C.J.p. 63286]

7-38-175 deleting Section governing non-readily perishable food contact surface sanitary requirements

Emanuel (Mayor) O2017-8426

Referred [C.J.p. 61139] Health & Environment

Passed [C.J.p. 63286]

MUNICIPAL CODE AMENDMENTS

Title 7 - Health & Safety

Ch. 38 Food Establishments-Sanitary Operating Requirements

7-38-180 deleting Section governing vending machine area maintenance

Emanuel (Mayor) O2017-8426

Referred [C.J.p. 61139] Health & Environment

Passed [C.J.p. 63286]

7-38-185 deleting Section governing vending machine construction, design and maintenance

Emanuel (Mayor) O2017-8426

Referred [C.J.p. 61139] Health & Environment

Passed [C.J.p. 63286]

7-38-190 modifying provision governing water supply and plumbing requirements

Emanuel (Mayor) O2017-8426

Referred [C.J.p. 61139] Health & Environment

Passed [C.J.p. 63286]

7-38-195 deleting Section governing trash and waste disposal

Emanuel (Mayor) O2017-8426

Referred [C.J.p. 61139] Health & Environment

Passed [C.J.p. 63286]

7-38-200 deleting Section governing refrigeration requirements

Emanuel (Mayor) O2017-8426

Referred [C.J.p. 61139] Health & Environment

Passed [C.J.p. 63286]

7-38-205 deleting Section governing employee personal hygiene

Emanuel (Mayor) O2017-8426

Referred [C.J.p. 61139] Health & Environment

Passed [C.J.p. 63286]

7-38-210 deleting Section governing vending machine out-of-service procedure

Emanuel (Mayor) O2017-8426

Referred [C.J.p. 61139] Health & Environment

Passed [C.J.p. 63286]

MUNICIPAL CODE AMENDMENTS

Title 7 - Health & Safety

Ch. 38 Food Establishments-Sanitary Operating Requirements

7-38-214 (a) (b) modifying provisions governing water-vending machine equipment and maintenance

Emanuel (Mayor) O2017-8426

Referred [C.J.p. 61139] Health & Environment

Passed [C.J.p. 63286]

7-38-216 deleting Section governing water-vending machine containers

Emanuel (Mayor) O2017-8426

Referred [C.J.p. 61139] Health & Environment

Passed [C.J.p. 63286]

7-38-218 deleting Section governing water-vending machine rules and regulations

Emanuel (Mayor) O2017-8426

Referred [C.J.p. 61139] Health & Environment

Passed [C.J.p. 63286]

7-38-220 modifying provisions governing coffee cart required features

Emanuel (Mayor) O2017-8426

Referred [C.J.p. 61139] Health & Environment

Passed [C.J.p. 63286]

7-38-225 deleting Section governing coffee flavorings

Emanuel (Mayor) O2017-8426

Referred [C.J.p. 61139] Health & Environment

Passed [C.J.p. 63286]

7-38-230 deleting Section governing hot water storage and wastewater tanks

Emanuel (Mayor) O2017-8426

Referred [C.J.p. 61139] Health & Environment

Passed [C.J.p. 63286]

7-38-235 deleting Section governing sale of certain products from coffee carts prohibition

Emanuel (Mayor) O2017-8426

Referred [C.J.p. 61139] Health & Environment

Passed [C.J.p. 63286]

MUNICIPAL CODE AMENDMENTS

Title 7 - Health & Safety

Ch. 38 Food Establishments-Sanitary Operating Requirements

7-38-240 deleting Section governing operation of coffee carts on public way prohibition

Emanuel (Mayor) O2017-8426

Referred [C.J.p. 61139] Health & Environment

Passed [C.J.p. 63286]

7-38-460 thru 7-38-485 deleting Article V governing cold storage establishments

Emanuel (Mayor) O2017-8426

Referred [C.J.p. 61139] Health & Environment

Passed [C.J.p. 63286]

7-38-495 modifying provision governing notice requirements for slaughtering, rendering and packing establishments, under renumbered Article V

Emanuel (Mayor) O2017-8426

Referred [C.J.p. 61139] Health & Environment

Passed [C.J.p. 63286]

7-38-500 thru 7-38-570 capitalizing Department of Buildings

Emanuel (Mayor) O2017-8426

Referred [C.J.p. 61139] Health & Environment

Passed [C.J.p. 63286]

7-38-575 modifying penalty provisions to be under Section 7-42-090

Emanuel (Mayor) O2017-8426

Referred [C.J.p. 61139] Health & Environment

Passed [C.J.p. 63286]

Ch. 40 Food Establishments-Care of Foods

7-40-005 modifying provisions governing protection of food

Emanuel (Mayor) O2017-8426

Referred [C.J.p. 61139] Health & Environment

Passed [C.J.p. 63286]

MUNICIPAL CODE AMENDMENTS

Title 7 - Health & Safety

Ch. 40 Food Establishments-Care of Foods

7-40-010 modifying provisions governing unwholesome or adulterated drugs or food

Emanuel (Mayor) O2017-8426

Referred [C.J.p. 61139] Health & Environment

Passed [C.J.p. 63286]

7-40-015 deleting Section governing sale or possession of unwholesome food

Emanuel (Mayor) O2017-8426

Referred [C.J.p. 61139] Health & Environment

Passed [C.J.p. 63286]

7-40-020 capitalizing Department of Health

Emanuel (Mayor) O2017-8426

Referred [C.J.p. 61139] Health & Environment

Passed [C.J.p. 63286]

7-40-025 modifying provisions governing confiscation of unwholesome food

Emanuel (Mayor) O2017-8426

Referred [C.J.p. 61139] Health & Environment

Passed [C.J.p. 63286]

7-40-030 deleting Section governing storage of food

Emanuel (Mayor) O2017-8426

Referred [C.J.p. 61139] Health & Environment

Passed [C.J.p. 63286]

7-40-035 deleting Section governing salesroom sanitary requirements

Emanuel (Mayor) O2017-8426

Referred [C.J.p. 61139] Health & Environment

Passed [C.J.p. 63286]

7-40-040 deleting Section governing protection from contamination

Emanuel (Mayor) O2017-8426

Referred [C.J.p. 61139] Health & Environment

Passed [C.J.p. 63286]

MUNICIPAL CODE AMENDMENTS

Title 7 - Health & Safety

Ch. 40 Food Establishments-Care of Foods

7-40-045 deleting Section governing breadmaking

Emanuel (Mayor) O2017-8426

Referred [C.J.p. 61139] Health & Environment

Passed [C.J.p. 63286]

7-40-050 (a) (b) modifying provisions governing food misrepresentation

Emanuel (Mayor) O2017-8426

Referred [C.J.p. 61139] Health & Environment

Passed [C.J.p. 63286]

7-40-060 modifying provision restricting animals in retail food establishments

Emanuel (Mayor) O2017-8426

Referred [C.J.p. 61139] Health & Environment

Passed [C.J.p. 63286]

7-40-065 modifying provision governing meat compliance with standards, requirement and regulations

Emanuel (Mayor) O2017-8426

Referred [C.J.p. 61139] Health & Environment

Passed [C.J.p. 63286]

7-40-070 adding Illinois Department of Agriculture having authority to inspect meat or meat-food products

Emanuel (Mayor) O2017-8426

Referred [C.J.p. 61139] Health & Environment

Passed [C.J.p. 63286]

7-40-090 deleting Section governing sale of canned poultry

Emanuel (Mayor) O2017-8426

Referred [C.J.p. 61139] Health & Environment

Passed [C.J.p. 63286]

7-40-095, 7-40-100 and 7-40-105 deleting Article III governing vegetables, fruits and berries

Emanuel (Mayor) O2017-8426

Referred [C.J.p. 61139] Health & Environment

Passed [C.J.p. 63286]

MUNICIPAL CODE AMENDMENTS

Title 7 - Health & Safety

Ch. 40 Food Establishments-Care of Foods

7-40-125 and 7-40-130 deleting Article V governing candy

Emanuel (Mayor) O2017-8426

Referred [C.J.p. 61139] Health & Environment

Passed [C.J.p. 63286]

7-40-135 modifying provisions governing poultry

Emanuel (Mayor) O2017-8426

Referred [C.J.p. 61139] Health & Environment

Passed [C.J.p. 63286]

7-40-150 deleting provision for recordkeeping

Emanuel (Mayor) O2017-8426

Referred [C.J.p. 61139] Health & Environment

Passed [C.J.p. 63286]

7-40-155 thru 7-40-245 deleting Article VII governing bottled water and nonalcoholic beverages

Emanuel (Mayor) O2017-8426

Referred [C.J.p. 61139] Health & Environment

Passed [C.J.p. 63286]

7-40-250 thru 7-40-305 deleting provisions under Article V governing frozen desserts and mixes

Emanuel (Mayor) O2017-8426

Referred [C.J.p. 61139] Health & Environment

Passed [C.J.p. 63286]

7-40-310 thru 7-40-380 deleting provisions under Article VI governing milk and milk products

Emanuel (Mayor) O2017-8426

Referred [C.J.p. 61139] Health & Environment

Passed [C.J.p. 63286]

7-40-390 modifying penalty provision as set forth in Section 7-42-090

Emanuel (Mayor) O2017-8426

Referred [C.J.p. 61139] Health & Environment

Passed [C.J.p. 63286]

MUNICIPAL CODE AMENDMENTS

Title 7 - Health & Safety

Ch. 42 Food Establishments-Inspections, Violations & Hearing Procedures

7-42-010 (a) (b) (c) modifying provisions governing inspection

Emanuel (Mayor) O2017-8426

Referred [C.J.p. 61139] Health & Environment

Passed [C.J.p. 63286]

7-42-020 (a) (b) (c) modifying provisions for "held for inspection" procedures

Emanuel (Mayor) O2017-8426

Referred [C.J.p. 61139] Health & Environment

Passed [C.J.p. 63286]

7-42-030 (a) (b) (c) modifying provisions for classification of violations, including corrections thereof

Emanuel (Mayor) O2017-8426

Referred [C.J.p. 61139] Health & Environment

Passed [C.J.p. 63286]

7-42-035 modifying provision for license suspension

Emanuel (Mayor) O2017-8426

Referred [C.J.p. 61139] Health & Environment

Passed [C.J.p. 63286]

7-42-040 (a) (b) modifying provision for time extension requests

Emanuel (Mayor) O2017-8426

Referred [C.J.p. 61139] Health & Environment

Passed [C.J.p. 63286]

7-42-050 modifying provision for removal of suspended licenses and permits

Emanuel (Mayor) O2017-8426

Referred [C.J.p. 61139] Health & Environment

Passed [C.J.p. 63286]

7-42-060 modifying application process for restoration of suspended license

Emanuel (Mayor) O2017-8426

Referred [C.J.p. 61139] Health & Environment

Passed [C.J.p. 63286]

MUNICIPAL CODE AMENDMENTS

Title 7 - Health & Safety

Ch. 42 Food Establishments-Inspections, Violations & Hearing Procedures

7-42-065 capitalizing Commissioner of Health

Emanuel (Mayor) O2017-8426

Referred [C.J.p. 61139] Health & Environment

Passed [C.J.p. 63286]

7-42-080 capitalizing City departments

Emanuel (Mayor) O2017-8426

Referred [C.J.p. 61139] Health & Environment

Passed [C.J.p. 63286]

7-42-085 (a) (b) (c) expanding provisions for enforcement

Emanuel (Mayor) O2017-8426

Referred [C.J.p. 61139] Health & Environment

Passed [C.J.p. 63286]

7-42-090 modifying penalty for violations

Emanuel (Mayor) O2017-8426

Referred [C.J.p. 61139] Health & Environment

Passed [C.J.p. 63286]

Title 9 - Vehicles, Traffic & Rail Transportation

Ch. 64 Parking Regulations

9-64-090 (h) establishing one-day residential parking permit program for not-for-profit organizations

Valencia (Clerk) O2017-8558

Referred [C.J.p. 62793] Pedestrian and Traffic Safety

Ch. 68 Restricted Parking-Permits & Regulations

9-68-020 (d) requiring free-floating vehicle owners/operators to secure and maintain parking permits until termination of Free-Floating Vehicle Provider Pilot Program

Moreno (1) O2017-8622

Referred [C.J.p. 64048] Joint Economic Traffic

MUNICIPAL CODE AMENDMENTS

Title 9 - Vehicles, Traffic & Rail Transportation

Ch. 103 Free-Floating Vehicle Provider Pilot Program

9-103-010 thru 9-103-070 (new) establshing rules and regulations governing free-floating vehicle operations

Moreno (1) O2017-8622

Referred [C.J.p. 64048] Joint Economic Traffic

Ch. 108 Horse-Drawn Carriages

9-108-030 (a) prohibiting renewal of horse-drawn carriage license

Hopkins (2), and Others O2017-8598

Referred [C.J.p. 64050] License

9-108-040 deleting provision regarding investigation for license issuance

Hopkins (2), and Others O2017-8598

Referred [C.J.p. 64050] License

Title 10 - Streets, Public Ways, Parks, Airports & Harbors

Ch. 36 Parks, Playgrounds & Airports

10-36-190 (a) (b) (c) (i) modifying compensation for use of airport facilities in accordance with O'Hare Rates and Operations Ordinance

Emanuel (Mayor) O2017-8476

Referred [C.J.p. 61140] Aviation

Passed [C.J.p. 63125]

Title 13 - Building & Construction

13-20-017 subjecting any person to fines for violating permit requirement for window signs and failing to correct within 30 calendar days

Moreno (1) O2017-8631

Referred [C.J.p. 64044] License

13-20-540 imposing permit inspection fee of $40 per window as described in Section 13-20-550

Moreno (1) O2017-8631

Referred [C.J.p. 64044] License

13-20-550 (d) modifying sign permit requirements and area threshold

Moreno (1) O2017-8631

Referred [C.J.p. 64044] License

MUNICIPAL CODE AMENDMENTS

Title 13 - Building & Construction

13-20-560 (a) (3) requiring Commissioner of Buildings to notify applicants within 10 days after permit application is made regarding incompleteness or deficiency

Moreno (1) O2017-8631

Referred [C.J.p. 64044] License

Title 17 - Chicago Zoning Ordinance

Ch. 3 Business & Commercial Districts

17-3-0503-D classify portion of N Clark St from W Ainslie St to W Argyle St as pedestrian street

Pawar (47) O2017-8608

Referred [C.J.p. 64092] Zoning

PARKING

Buffer Zones

4501-4519 N Oakley Ave, 2300-2302 W Sunnyside Ave

Zone No. 92 - Remove

Pawar (47) O2017-7860

Referred [C.J.p. 60114] Pedestrian and Traffic Safety

Passed [C.J.p. 63415] SO2017-8395

Handicapped

1125 W 111th Pl

Austin (34) O2017-8551

Direct Introduction Pedestrian and Traffic Safety

Passed [C.J.p. 63409] SO2017-8394

948 W 116th St

Austin (34) O2017-8382

Referred [C.J.p. 61114] Pedestrian and Traffic Safety

Passed [C.J.p. 63409] SO2017-8394

516 W 128th St

Remove

Beale (9) O2017-8443

Referred [C.J.p. 62738] Pedestrian and Traffic Safety

Passed [C.J.p. 63411] SO2017-8394

814 W 129th Pl

Austin (34) O2017-8444

Referred [C.J.p. 62737] Pedestrian and Traffic Safety

Passed [C.J.p. 63409] SO2017-8394

PARKING

Handicapped

1009 W 20th Pl

Solis (25) O2017-8284

Direct Introduction Pedestrian and Traffic Safety

Passed [C.J.p. 63408] SO2017-8394

2233 W 23rd St

Solis (25) O2017-8549

Direct Introduction Pedestrian and Traffic Safety

Passed [C.J.p. 63408] SO2017-8394

229 W 24th Pl

Solis (25) O2017-8379

Referred [C.J.p. 61114] Pedestrian and Traffic Safety

Passed [C.J.p. 63408] SO2017-8394

3322 W 31st St

Zalewski (23) O2017-7911

Referred [C.J.p. 60105] Pedestrian and Traffic Safety

Passed [C.J.p. 63407] SO2017-8394

922 W 35th Pl

Thompson (11) O2017-7861

Referred [C.J.p. 60103] Pedestrian and Traffic Safety

Passed [C.J.p. 63405] SO2017-8394

60 E 36th Pl

Dowell (3) O2017-8649

Referred [C.J.p. 64025] Pedestrian and Traffic Safety

1900 W 48th St

Remove

Lopez (15) O2017-8609

Referred [C.J.p. 64034] Pedestrian and Traffic Safety

3719 W 55th St

Zalewski (23) O2017-8458

Referred [C.J.p. 62736] Pedestrian and Traffic Safety

Passed [C.J.p. 63407] SO2017-8394

3624 W 56th Pl

Zalewski (23) O2017-8253

Direct Introduction Pedestrian and Traffic Safety

Passed [C.J.p. 63407] SO2017-8394

PARKING

Handicapped

3947 W 58th Pl

Quinn (13) O2017-8675

Referred [C.J.p. 64027] Pedestrian and Traffic Safety

3720 W 59th St

Remove

Zalewski (23) O2017-8457

Referred [C.J.p. 62738] Pedestrian and Traffic Safety

Passed [C.J.p. 63411] SO2017-8394

3305 W 60th Pl

Zalewski (23) O2017-8465

Referred [C.J.p. 62736] Pedestrian and Traffic Safety

Passed [C.J.p. 63407] SO2017-8394

3548 W 60th St

Zalewski (23) O2017-7909

Referred [C.J.p. 60105] Pedestrian and Traffic Safety

Passed [C.J.p. 63407] SO2017-8394

5252 W 63rd Pl

Quinn (13) O2017-8335

Referred [C.J.p. 61113] Pedestrian and Traffic Safety

Passed [C.J.p. 63405] SO2017-8394

7020 W 63rd Pl

Zalewski (23) O2017-8468

Referred [C.J.p. 62736] Pedestrian and Traffic Safety

Passed [C.J.p. 63407] SO2017-8394

3432 W 64th Pl

Zalewski (23) O2017-7913

Referred [C.J.p. 60105] Pedestrian and Traffic Safety

Passed [C.J.p. 63407] SO2017-8394

3433 W 64th Pl

Zalewski (23) O2017-7916

Referred [C.J.p. 60105] Pedestrian and Traffic Safety

Passed [C.J.p. 63407] SO2017-8394

5529 W 64th Pl

Quinn (13) O2017-8676

Referred [C.J.p. 64027] Pedestrian and Traffic Safety

PARKING

Handicapped

6753 W 64th Pl

Zalewski (23) O2017-7922

Referred [C.J.p. 60105] Pedestrian and Traffic Safety

Passed [C.J.p. 63407] SO2017-8394

3639 W 66th Pl

Quinn (13) O2017-8677

Referred [C.J.p. 64028] Pedestrian and Traffic Safety

3208 W 66th St

Moore (17) O2017-7883

Referred [C.J.p. 60104] Pedestrian and Traffic Safety

Passed [C.J.p. 63406] SO2017-8394

3418 W 66th St

Zalewski (23) O2017-7925

Referred [C.J.p. 60105] Pedestrian and Traffic Safety

Passed [C.J.p. 63407] SO2017-8394

3710 W 69th St

Quinn (13) O2017-8455

Referred [C.J.p. 62735] Pedestrian and Traffic Safety

Passed [C.J.p. 63406] SO2017-8394

1343 E 71st Pl

Harris (8) O2017-7876

Referred [C.J.p. 60103] Pedestrian and Traffic Safety

Passed [C.J.p. 63405] SO2017-8394

1344 E 71st Pl

Harris (8) O2017-8974

Referred [C.J.p. 64026] Pedestrian and Traffic Safety

1426 W 73rd St

Moore (17) O2017-8341

Referred [C.J.p. 61114] Pedestrian and Traffic Safety

Passed [C.J.p. 63406] SO2017-8394

421 E 81st St

Remove

Sawyer (6) O2017-8567

Referred [C.J.p. 64033] Pedestrian and Traffic Safety

PARKING

Handicapped

2027 W 82nd Pl

Curtis (18) O2017-8343

Referred [C.J.p. 61114] Pedestrian and Traffic Safety

Passed [C.J.p. 63406] SO2017-8394

706 W 82nd St

Brookins (21) O2017-8251

Direct Introduction Pedestrian and Traffic Safety

Passed [C.J.p. 63406] SO2017-8394

1411 W 82nd St

Brookins (21) O2017-8248

Direct Introduction Pedestrian and Traffic Safety

Passed [C.J.p. 63406] SO2017-8394

760 E 84th Pl

Remove

Sawyer (6) O2017-8565

Referred [C.J.p. 64033] Pedestrian and Traffic Safety

3737 W 85th Pl

Curtis (18) O2017-8246

Direct Introduction Pedestrian and Traffic Safety

Passed [C.J.p. 63406] SO2017-8394

524 E 89th St

Beale (9) O2017-8658

Referred [C.J.p. 64026] Pedestrian and Traffic Safety

216 W 90th Pl

Brookins (21) O2017-8249

Direct Introduction Pedestrian and Traffic Safety

Passed [C.J.p. 63406] SO2017-8394

2313 W 91st St

O'Shea (19) O2017-8247

Direct Introduction Pedestrian and Traffic Safety

Passed [C.J.p. 63406] SO2017-8394

1034 W 92nd Pl

Brookins (21) O2017-8427

Referred [C.J.p. 62736] Pedestrian and Traffic Safety

Passed [C.J.p. 63407] SO2017-8394

PARKING

Handicapped

1253 E 95th Pl

Harris (8) O2017-8332

Referred [C.J.p. 61113] Pedestrian and Traffic Safety

Passed [C.J.p. 63405] SO2017-8394

427 W 97th St

Brookins (21) O2017-8550

Direct Introduction Pedestrian and Traffic Safety

Passed [C.J.p. 63407] SO2017-8394

719 S Aberdeen St

Solis (25) O2017-8255

Direct Introduction Pedestrian and Traffic Safety

Passed [C.J.p. 63408] SO2017-8394

9923 S Aberdeen St

Austin (34) O2017-8705

Referred [C.J.p. 64030] Pedestrian and Traffic Safety

9215 S Ada St

Brookins (21) O2017-8250

Direct Introduction Pedestrian and Traffic Safety

Passed [C.J.p. 63406] SO2017-8394

3623 N Albany Ave

Mell (33) O2017-8041

Referred [C.J.p. 60107] Pedestrian and Traffic Safety

Passed [C.J.p. 63409] SO2017-8394

5506 S Albany Ave

Burke (14) O2017-8678

Referred [C.J.p. 64028] Pedestrian and Traffic Safety

5617 S Albany Ave

Burke (14) O2017-8338

Referred [C.J.p. 61113] Pedestrian and Traffic Safety

Passed [C.J.p. 63406] SO2017-8394

6440 N Albany Ave

Silverstein (50) O2017-7278

Referred [C.J.p. 58295] Pedestrian and Traffic Safety

Failed to Pass [C.J.p. 63424] SO2017-8404

PARKING

Handicapped

266 W Alexander St

Solis (25) O2017-8257

Direct Introduction Pedestrian and Traffic Safety

Passed [C.J.p. 63408] SO2017-8394

2556 W Argyle St

Remove

O'Connor (40) O2017-8636

Referred [C.J.p. 64035] Pedestrian and Traffic Safety

2754 W Arthur Ave

Remove

Silverstein (50) O2017-8644

Referred [C.J.p. 64035] Pedestrian and Traffic Safety

3416 N Avers Ave

Reboyras (30) O2017-8555

Referred [C.J.p. 64030] Pedestrian and Traffic Safety

4939 N Avers Ave

Laurino (39) O2017-8746

Referred [C.J.p. 64031] Pedestrian and Traffic Safety

3341 W Belle Plaine Ave

Mell (33) O2017-8703

Referred [C.J.p. 64030] Pedestrian and Traffic Safety

6208 W Berenice Ave

Sposato (38) O2017-8723

Referred [C.J.p. 64031] Pedestrian and Traffic Safety

8037 S Blackstone Ave

Harris (8) O2017-8651

Referred [C.J.p. 64026] Pedestrian and Traffic Safety

2014 S Blue Island Ave

Solis (25) O2017-8378

Referred [C.J.p. 61114] Pedestrian and Traffic Safety

Passed [C.J.p. 63408] SO2017-8394

PARKING

Handicapped

7253 S California Ave

Curtis (18) O2017-7884

Referred [C.J.p. 60104] Pedestrian and Traffic Safety

Passed [C.J.p. 63406] SO2017-8394

9328-9330 S Calumet Ave

Remove

Beale (9) O2017-7826

Referred [C.J.p. 60109] Pedestrian and Traffic Safety

Passed [C.J.p. 63411] SO2017-8394

3237 S Carpenter St

Thompson (11) O2017-8661

Referred [C.J.p. 64026] Pedestrian and Traffic Safety

7242 S Central Park Ave

Quinn (13) O2017-7879

Referred [C.J.p. 60103] Pedestrian and Traffic Safety

Passed [C.J.p. 63405] SO2017-8394

7400 S Chappel Ave

Harris (8) O2017-8652

Referred [C.J.p. 64026] Pedestrian and Traffic Safety

2814 N Christiana Ave

Ramirez-Rosa (35) O2017-6987

Direct Introduction Pedestrian and Traffic Safety

Passed [C.J.p. 63409] SO2017-8394

5343 W Cornelia Ave

Remove

Reboyras (30) O2017-8547

Referred [C.J.p. 64034] Pedestrian and Traffic Safety

5647 W Cornelia Ave

Villegas (36) O2017-8089

Referred [C.J.p. 60107] Pedestrian and Traffic Safety

Passed [C.J.p. 63409] SO2017-8394

PARKING

Handicapped

4030 W Crystal St

Mitts (37) O2017-8544

Direct Introduction Pedestrian and Traffic Safety

Passed [C.J.p. 63410] SO2017-8394

3344 W Cullom Ave

Mell (33) O2017-8044

Referred [C.J.p. 60107] Pedestrian and Traffic Safety

Passed [C.J.p. 63409] SO2017-8394

5336 W Cuyler Ave

Sposato (38) O2017-8278

Direct Introduction Pedestrian and Traffic Safety

Passed [C.J.p. 63410] SO2017-8394

6549 N Damen Ave

Silverstein (50) O2017-8817

Referred [C.J.p. 64032] Pedestrian and Traffic Safety

7338 S Dante Ave

Harris (8) O2017-8653

Referred [C.J.p. 64026] Pedestrian and Traffic Safety

3220 W Dickens Ave

Maldonado (26) O2017-7927

Referred [C.J.p. 60105] Pedestrian and Traffic Safety

Passed [C.J.p. 63408] SO2017-8394

4612 W Dickens Ave

Burnett (27) O2017-8686

Referred [C.J.p. 64029] Pedestrian and Traffic Safety

4359 S Dr Martin Luther King Jr Dr

Dowell (3) O2017-8648

Referred [C.J.p. 64025] Pedestrian and Traffic Safety

4359 S Dr Martin Luther King Jr Dr

Dowell (3) O2017-8296

Direct Introduction Pedestrian and Traffic Safety

Passed [C.J.p. 63405] SO2017-8394

PARKING

Handicapped

3040 N Drake Ave

Ramirez-Rosa (35) O2017-8270

Direct Introduction Pedestrian and Traffic Safety

Passed [C.J.p. 63409] SO2017-8394

8438 S Drexel Ave

Harris (8) O2017-8654

Referred [C.J.p. 64026] Pedestrian and Traffic Safety

1450 W Erie St

Burnett (27) O2017-8687

Referred [C.J.p. 64029] Pedestrian and Traffic Safety

4633 W Erie St

Ervin (28) O2017-8697

Referred [C.J.p. 64030] Pedestrian and Traffic Safety

9031 S Euclid Ave

Harris (8) O2017-8459

Referred [C.J.p. 62735] Pedestrian and Traffic Safety

Passed [C.J.p. 63405] SO2017-8394

6428 N Fairfield Ave

Silverstein (50) O2017-7281

Referred [C.J.p. 58295] Pedestrian and Traffic Safety

Failed to Pass [C.J.p. 63424] SO2017-8404

4804 S Forrestville Ave

Dowell (3) O2017-7875

Referred [C.J.p. 60103] Pedestrian and Traffic Safety

Passed [C.J.p. 63405] SO2017-8394

4856 S Forrestville Ave

Dowell (3) O2017-8646

Referred [C.J.p. 64025] Pedestrian and Traffic Safety

5632 N Francisco Ave

O'Connor (40) O2017-8748

Referred [C.J.p. 64031] Pedestrian and Traffic Safety

PARKING

Handicapped

6129 N Francisco Ave

Silverstein (50) O2017-8140

Referred [C.J.p. 60108] Pedestrian and Traffic Safety

Passed [C.J.p. 63410] SO2017-8394

6215 N Francisco Ave

Silverstein (50) O2017-7283

Referred [C.J.p. 58295] Pedestrian and Traffic Safety

Passed [C.J.p. 63410] SO2017-8394

6304 N Francisco Ave

Silverstein (50) O2017-7286

Referred [C.J.p. 58295] Pedestrian and Traffic Safety

Failed to Pass [C.J.p. 63424] SO2017-8404

6630 S Francisco Ave

Moore (17) O2017-8680

Referred [C.J.p. 64028] Pedestrian and Traffic Safety

3153 W Franklin Blvd

Burnett (27) O2017-8688

Referred [C.J.p. 64029] Pedestrian and Traffic Safety

5616 W George St

Santiago (31) O2017-8267

Direct Introduction Pedestrian and Traffic Safety

Passed [C.J.p. 63408] SO2017-8394

4849 W Gladys Ave

Taliaferro (29) O2017-8263

Direct Introduction Pedestrian and Traffic Safety

Passed [C.J.p. 63408] SO2017-8394

5257 W Gladys Ave

Taliaferro (29) O2017-8262

Direct Introduction Pedestrian and Traffic Safety

Passed [C.J.p. 63408] SO2017-8394

5351 W Gladys Ave

Taliaferro (29) O2017-8260

Direct Introduction Pedestrian and Traffic Safety

Passed [C.J.p. 63408] SO2017-8394

PARKING

Handicapped

1232 W Glenlake Ave

Remove

Osterman (48) O2017-7854

Referred [C.J.p. 60110] Pedestrian and Traffic Safety

Passed [C.J.p. 63411] SO2017-8394

2025 W Granville Ave

O'Connor (40) O2017-8106

Referred [C.J.p. 60108] Pedestrian and Traffic Safety

Passed [C.J.p. 63410] SO2017-8394

2121 W Granville Ave

Silverstein (50) O2017-7290

Referred [C.J.p. 58295] Pedestrian and Traffic Safety

Passed [C.J.p. 63410] SO2017-8394

8009 S Green St

Brookins (21) O2017-8421

Referred [C.J.p. 62736] Pedestrian and Traffic Safety

Passed [C.J.p. 63407] SO2017-8394

10334 S Green St

Austin (34) O2017-8383

Referred [C.J.p. 61114] Pedestrian and Traffic Safety

Passed [C.J.p. 63409] SO2017-8394

1237 W Greenleaf Ave

Remove

Moore (49) O2017-8641

Referred [C.J.p. 64035] Pedestrian and Traffic Safety

7335 N Hamilton Ave

Remove

Moore (49) O2017-7855

Referred [C.J.p. 60109] Pedestrian and Traffic Safety

Passed [C.J.p. 63411] SO2017-8394

1855 S Hamlin Ave

Scott, Jr. (24) O2017-8254

Direct Introduction Pedestrian and Traffic Safety

Passed [C.J.p. 63408] SO2017-8394

PARKING

Handicapped

3453 N Harding Ave

Reboyras (30) O2017-8701

Referred [C.J.p. 64030] Pedestrian and Traffic Safety

5343 S Harding Ave

Zalewski (23) O2017-7898

Referred [C.J.p. 60104] Pedestrian and Traffic Safety

Passed [C.J.p. 63407] SO2017-8394

4846 W Henderson St

Santiago (31) O2017-8266

Direct Introduction Pedestrian and Traffic Safety

Passed [C.J.p. 63408] SO2017-8394

6036 W Henderson St

Villegas (36) O2017-8385

Referred [C.J.p. 61115] Pedestrian and Traffic Safety

Passed [C.J.p. 63409] SO2017-8394

8024 S Hermitage Ave

Brookins (21) O2017-8252

Direct Introduction Pedestrian and Traffic Safety

Passed [C.J.p. 63406] SO2017-8394

4821 W Hirsch St

Mitts (37) O2017-8097

Referred [C.J.p. 60107] Pedestrian and Traffic Safety

Passed [C.J.p. 63409] SO2017-8394

4517 S Honore St

Lopez (15) O2017-7881

Referred [C.J.p. 60104] Pedestrian and Traffic Safety

Passed [C.J.p. 63406] SO2017-8394

6409 S Honore St

Lopez (15) O2017-8542

Direct Introduction Pedestrian and Traffic Safety

Passed [C.J.p. 63406] SO2017-8394

7360 N Hoyne Ave

Moore (49) O2017-8757

Referred [C.J.p. 64032] Pedestrian and Traffic Safety

PARKING

Handicapped

7936 S Ingleside Ave

Harris (8) O2017-7877

Referred [C.J.p. 60103] Pedestrian and Traffic Safety

Passed [C.J.p. 63405] SO2017-8394

9761 S Ingleside Ave

Harris (8) O2017-8655

Referred [C.J.p. 64026] Pedestrian and Traffic Safety

2535 W Jerome St

Silverstein (50) O2017-8818

Referred [C.J.p. 64032] Pedestrian and Traffic Safety

1851 N Karlov Ave

Ramirez-Rosa (35) O2017-8272

Direct Introduction Pedestrian and Traffic Safety

Passed [C.J.p. 63409] SO2017-8394

6455 S Karlov Ave

Quinn (13) O2017-8452

Referred [C.J.p. 62735] Pedestrian and Traffic Safety

Passed [C.J.p. 63406] SO2017-8394

6744 S Karlov Ave

Quinn (13) O2017-7880

Referred [C.J.p. 60103] Pedestrian and Traffic Safety

Passed [C.J.p. 63405] SO2017-8394

3141 N Keating Ave

Remove

Santiago (31) O2017-8634

Referred [C.J.p. 64034] Pedestrian and Traffic Safety

1848 N Kedzie Ave

Moreno (1) O2017-8664

Referred [C.J.p. 64025] Pedestrian and Traffic Safety

1917 N Kedzie Ave

Moreno (1) O2017-8322

Referred [C.J.p. 61113] Pedestrian and Traffic Safety

Passed [C.J.p. 63404] SO2017-8394

PARKING

Handicapped

6423 N Kedzie Ave

Silverstein (50) O2017-8819

Referred [C.J.p. 64032] Pedestrian and Traffic Safety

6513 S Keeler Ave

Quinn (13) O2017-8665

Referred [C.J.p. 64027] Pedestrian and Traffic Safety

5225 N Kenmore Ave

Osterman (48) O2017-8127

Referred [C.J.p. 60108] Pedestrian and Traffic Safety

Passed [C.J.p. 63410] SO2017-8394

5525 S Kilbourn Ave

Quinn (13) O2017-8454

Referred [C.J.p. 62735] Pedestrian and Traffic Safety

Passed [C.J.p. 63406] SO2017-8394

2817 S Kildare Ave

Munoz (22) O2017-8683

Referred [C.J.p. 64028] Pedestrian and Traffic Safety

5551 S Kildare Ave

Quinn (13) O2017-8666

Referred [C.J.p. 64027] Pedestrian and Traffic Safety

5612 S Kildare Ave

Remove

Quinn (13) O2017-7830

Referred [C.J.p. 60109] Pedestrian and Traffic Safety

Passed [C.J.p. 63411] SO2017-8394

8738 S Kimbark Ave

Harris (8) O2017-8460

Referred [C.J.p. 62735] Pedestrian and Traffic Safety

Passed [C.J.p. 63405] SO2017-8394

8742 S Kingston Ave

Mitchell (7) O2017-7869

Referred [C.J.p. 60103] Pedestrian and Traffic Safety

Passed [C.J.p. 63405] SO2017-8394

PARKING

Handicapped

5214 S Kolin Ave

Zalewski (23) O2017-7900

Referred [C.J.p. 60104] Pedestrian and Traffic Safety

Passed [C.J.p. 63407] SO2017-8394

5715 S Kolmar Ave

Quinn (13) O2017-8667

Referred [C.J.p. 64027] Pedestrian and Traffic Safety

5441 S Komensky Ave

Zalewski (23) O2017-7902

Referred [C.J.p. 60105] Pedestrian and Traffic Safety

Passed [C.J.p. 63407] SO2017-8394

6612 S Komensky Ave

Quinn (13) O2017-7878

Referred [C.J.p. 60103] Pedestrian and Traffic Safety

Passed [C.J.p. 63405] SO2017-8394

6407 S Kostner Ave

Remove

Quinn (13) O2017-8626

Referred [C.J.p. 64034] Pedestrian and Traffic Safety

6528 S Kostner Ave

Quinn (13) O2017-8336

Referred [C.J.p. 61113] Pedestrian and Traffic Safety

Passed [C.J.p. 63405] SO2017-8394

6819 S Kostner Ave

Quinn (13) O2017-8668

Referred [C.J.p. 64027] Pedestrian and Traffic Safety

11543 S Laflin St

Austin (34) O2017-8706

Referred [C.J.p. 64031] Pedestrian and Traffic Safety

11809 S Laflin St

Austin (34) O2017-8708

Referred [C.J.p. 64031] Pedestrian and Traffic Safety

PARKING

Handicapped

1960 N Latrobe Ave

Mitts (37) O2017-8275

Direct Introduction Pedestrian and Traffic Safety

Passed [C.J.p. 63410] SO2017-8394

2207 N Latrobe Ave

Villegas (36) O2017-8273

Direct Introduction Pedestrian and Traffic Safety

Passed [C.J.p. 63409] SO2017-8394

2018 N Lawler Ave

Villegas (36) O2017-8715

Referred [C.J.p. 64031] Pedestrian and Traffic Safety

6243 N Lawndale Ave

Silverstein (50) O2017-8820

Referred [C.J.p. 64032] Pedestrian and Traffic Safety

1638 N Linder Ave

Mitts (37) O2017-8545

Direct Introduction Pedestrian and Traffic Safety

Passed [C.J.p. 63410] SO2017-8394

5413 S Linder Ave

Zalewski (23) O2017-8464

Referred [C.J.p. 62736] Pedestrian and Traffic Safety

Passed [C.J.p. 63407] SO2017-8394

4255 N Lockwood Ave

Sposato (38) O2017-8724

Referred [C.J.p. 64031] Pedestrian and Traffic Safety

6332 S Lorel Ave

Quinn (13) O2017-8449

Referred [C.J.p. 62735] Pedestrian and Traffic Safety

Passed [C.J.p. 63405] SO2017-8394

154 N Lotus Ave

Ervin (28) O2017-8259

Direct Introduction Pedestrian and Traffic Safety

Passed [C.J.p. 63408] SO2017-8394

PARKING

Handicapped

154 N Lotus Ave

Ervin (28) O2017-8698

Referred [C.J.p. 64030] Pedestrian and Traffic Safety

7140 S Lowe Ave

Remove

Sawyer (6) O2017-8570

Referred [C.J.p. 64033] Pedestrian and Traffic Safety

1713 N Luna Ave

Mitts (37) O2017-8100

Referred [C.J.p. 60107] Pedestrian and Traffic Safety

Passed [C.J.p. 63409] SO2017-8394

2202 N Major Ave

Villegas (36) O2017-8718

Referred [C.J.p. 64031] Pedestrian and Traffic Safety

6006 S Major Ave

Quinn (13) O2017-8702

Referred [C.J.p. 64027] Pedestrian and Traffic Safety

6105 S Major Ave

Quinn (13) O2017-8669

Referred [C.J.p. 64027] Pedestrian and Traffic Safety

6610 N Maplewood Ave

Silverstein (50) O2017-8825

Referred [C.J.p. 64032] Pedestrian and Traffic Safety

4146 N Marmora Ave

Remove

Sposato (38) O2017-8616

Referred [C.J.p. 64034] Pedestrian and Traffic Safety

3814 W Marquette Rd

Quinn (13) O2017-8670

Referred [C.J.p. 64027] Pedestrian and Traffic Safety

PARKING

Handicapped

5720 S Massasoit Ave

Remove

Zalewski (23) O2017-8456

Referred [C.J.p. 62738] Pedestrian and Traffic Safety

Passed [C.J.p. 63411] SO2017-8394

6031 S Massasoit Ave

Remove

Quinn (13) O2017-8630

Referred [C.J.p. 64034] Pedestrian and Traffic Safety

9210 S May St

Brookins (21) O2017-8422

Referred [C.J.p. 62736] Pedestrian and Traffic Safety

Passed [C.J.p. 63407] SO2017-8394

9210 S May St

Brookins (21) O2017-8330

Referred [C.J.p. 61114] Pedestrian and Traffic Safety

Passed [C.J.p. 63406] SO2017-8394

5841 S Mayfield Ave

Zalewski (23) O2017-8467

Referred [C.J.p. 62736] Pedestrian and Traffic Safety

Passed [C.J.p. 63407] SO2017-8394

2739 W Maypole Ave

Burnett (27) O2017-8689

Referred [C.J.p. 64029] Pedestrian and Traffic Safety

6023 S Meade Ave

Quinn (13) O2017-8671

Referred [C.J.p. 64027] Pedestrian and Traffic Safety

2340 N Melvina Ave

Villegas (36) O2017-8092

Referred [C.J.p. 60107] Pedestrian and Traffic Safety

Passed [C.J.p. 63409] SO2017-8394

5839 S Melvina Ave

Quinn (13) O2017-8672

Referred [C.J.p. 64027] Pedestrian and Traffic Safety

PARKING

Handicapped

6004 S Menard Ave

Quinn (13) O2017-8453

Referred [C.J.p. 62735] Pedestrian and Traffic Safety

Passed [C.J.p. 63406] SO2017-8394

2455 N Monitor Ave

Reboyras (30) O2017-8559

Referred [C.J.p. 64030] Pedestrian and Traffic Safety

3845 W Monroe St

Ervin (28) O2017-8258

Direct Introduction Pedestrian and Traffic Safety

Passed [C.J.p. 63408] SO2017-8394

3845 W Monroe St

Ervin (28) O2017-8699

Referred [C.J.p. 64030] Pedestrian and Traffic Safety

9921 S Morgan St

Austin (34) O2017-8709

Referred [C.J.p. 64031] Pedestrian and Traffic Safety

6031 S Mulligan Ave

Remove

Quinn (13) O2017-8628

Referred [C.J.p. 64034] Pedestrian and Traffic Safety

6242 S Mulligan Ave

Remove

Quinn (13) O2017-7831

Referred [C.J.p. 60109] Pedestrian and Traffic Safety

Passed [C.J.p. 63411] SO2017-8394

5727 S Nagle Ave

Quinn (13) O2017-8450

Referred [C.J.p. 62735] Pedestrian and Traffic Safety

Passed [C.J.p. 63405] SO2017-8394

5727 S Nagle Ave

Quinn (13) O2017-8673

Referred [C.J.p. 64027] Pedestrian and Traffic Safety

PARKING

Handicapped

6135 S Nagle Ave

Quinn (13) O2017-8333

Referred [C.J.p. 61113] Pedestrian and Traffic Safety

Passed [C.J.p. 63405] SO2017-8394

2215 N Narragansett Ave

Villegas (36) O2017-8384

Referred [C.J.p. 61115] Pedestrian and Traffic Safety

Passed [C.J.p. 63409] SO2017-8394

3301 N Neenah Ave

Villegas (36) O2017-8386

Referred [C.J.p. 61115] Pedestrian and Traffic Safety

Passed [C.J.p. 63409] SO2017-8394

3636 N Neva Ave

Remove

Sposato (38) O2017-8617

Referred [C.J.p. 64035] Pedestrian and Traffic Safety

5630 S Newcastle Ave

Zalewski (23) O2017-7906

Referred [C.J.p. 60105] Pedestrian and Traffic Safety

Passed [C.J.p. 63407] SO2017-8394

3725 N Newland Ave

Remove

Sposato (38) O2017-8388

Referred [C.J.p. 61116] Pedestrian and Traffic Safety

Passed [C.J.p. 63411] SO2017-8394

5143 N Newland Ave

Napolitano (41) O2017-8752

Referred [C.J.p. 64032] Pedestrian and Traffic Safety

3842 N Nordica Ave

Sposato (38) O2017-8729

Referred [C.J.p. 64031] Pedestrian and Traffic Safety

PARKING

Handicapped

3408 N Normandy Ave

Sposato (38) O2017-8387

Referred [C.J.p. 61115] Pedestrian and Traffic Safety

Passed [C.J.p. 63410] SO2017-8394

2510 W North Shore Ave

Silverstein (50) O2017-7299

Referred [C.J.p. 58295] Pedestrian and Traffic Safety

Passed [C.J.p. 63410] SO2017-8394

2417 S Oakley Ave

Solis (25) O2017-8377

Referred [C.J.p. 61114] Pedestrian and Traffic Safety

Passed [C.J.p. 63408] SO2017-8394

3304 N Oconto Ave

Taliaferro (29) O2017-8264

Direct Introduction Pedestrian and Traffic Safety

Passed [C.J.p. 63407] SO2017-8394

3406 N Oconto Ave

Sposato (38) O2017-8277

Direct Introduction Pedestrian and Traffic Safety

Passed [C.J.p. 63410] SO2017-8394

4843 W Ohio St

Mitts (37) O2017-8101

Referred [C.J.p. 60108] Pedestrian and Traffic Safety

Passed [C.J.p. 63410] SO2017-8394

4945 W Ohio St

Mitts (37) O2017-8274

Direct Introduction Pedestrian and Traffic Safety

Passed [C.J.p. 63410] SO2017-8394

3624 N Pacific Ave

Sposato (38) O2017-8276

Direct Introduction Pedestrian and Traffic Safety

Passed [C.J.p. 63410] SO2017-8394

PARKING

Handicapped

4337 W Palmer St

Ramirez-Rosa (35) O2017-8271

Direct Introduction Pedestrian and Traffic Safety

Passed [C.J.p. 63409] SO2017-8394

4500 W Palmer St

Villegas (36) O2017-8720

Referred [C.J.p. 64031] Pedestrian and Traffic Safety

5743 S Parkside Ave

Remove

Zalewski (23) O2017-7840

Referred [C.J.p. 60110] Pedestrian and Traffic Safety

Passed [C.J.p. 63411] SO2017-8394

6616 S Paulina St

Remove

Lopez (15) O2017-7835

Referred [C.J.p. 60109] Pedestrian and Traffic Safety

Passed [C.J.p. 63411] SO2017-8394

6937 S Peoria St

Sawyer (6) O2017-8564

Referred [C.J.p. 64026] Pedestrian and Traffic Safety

10317 S Peoria St

Austin (34) O2017-8084

Referred [C.J.p. 60107] Pedestrian and Traffic Safety

Passed [C.J.p. 63409] SO2017-8394

6552 S Perry Ave

Cochran (20) O2017-8682

Referred [C.J.p. 64028] Pedestrian and Traffic Safety

1737 W Pierce Ave

Hopkins (2) O2017-7868

Referred [C.J.p. 60102] Pedestrian and Traffic Safety

Passed [C.J.p. 63404] SO2017-8394

PARKING

Handicapped

7725 S Prairie Ave

Sawyer (6) O2017-8325

Referred [C.J.p. 61113] Pedestrian and Traffic Safety

Passed [C.J.p. 63405] SO2017-8394

7758 S Prairie Ave

Remove

Sawyer (6) O2017-8566

Referred [C.J.p. 64033] Pedestrian and Traffic Safety

5705 N Ravenswood Ave

O'Connor (40) O2017-8113

Referred [C.J.p. 60108] Pedestrian and Traffic Safety

Passed [C.J.p. 63410] SO2017-8394

6335 N Richmond St

Silverstein (50) O2017-8829

Referred [C.J.p. 64032] Pedestrian and Traffic Safety

428 N Ridgeway Ave

Burnett (27) O2017-8690

Referred [C.J.p. 64029] Pedestrian and Traffic Safety

2973 N Ridgeway Ave

Reboyras (30) O2017-8562

Referred [C.J.p. 64030] Pedestrian and Traffic Safety

6312 N Rockwell St

Silverstein (50) O2017-8831

Referred [C.J.p. 64032] Pedestrian and Traffic Safety

6739 N Rockwell St

Silverstein (50) O2017-7305

Referred [C.J.p. 58296] Pedestrian and Traffic Safety

Passed [C.J.p. 63410] SO2017-8394

5348 W Roscoe St

Remove

Reboyras (30) O2017-8546

Referred [C.J.p. 64034] Pedestrian and Traffic Safety

PARKING

Handicapped

5845 S Rutherford Ave

Quinn (13) O2017-8451

Referred [C.J.p. 62735] Pedestrian and Traffic Safety

Passed [C.J.p. 63405] SO2017-8394

6525 N Sacramento Ave

Silverstein (50) O2017-7308

Referred [C.J.p. 58296] Pedestrian and Traffic Safety

Failed to Pass [C.J.p. 63424] SO2017-8404

6536 N Sacramento Ave

Silverstein (50) O2017-7312

Referred [C.J.p. 58296] Pedestrian and Traffic Safety

Failed to Pass [C.J.p. 63424] SO2017-8404

4304 N Sawyer Ave

Mell (33) O2017-8704

Referred [C.J.p. 64030] Pedestrian and Traffic Safety

3655 N Sayre Ave

Sposato (38) O2017-8104

Referred [C.J.p. 60108] Pedestrian and Traffic Safety

Passed [C.J.p. 63410] SO2017-8394

3925 W Schubert Ave

Santiago (31) O2017-8265

Direct Introduction Pedestrian and Traffic Safety

Passed [C.J.p. 63408] SO2017-8394

5425 W Schubert Ave

Reboyras (30) O2017-6974

Referred [C.J.p. 58293] Pedestrian and Traffic Safety

Passed [C.J.p. 63408] SO2017-8394

3324 S Seeley Ave

Cardenas (12) O2017-8543

Direct Introduction Pedestrian and Traffic Safety

Passed [C.J.p. 63405] SO2017-8394

PARKING

Handicapped

7258 N Seeley Ave

Remove

Moore (49) O2017-8643

Referred [C.J.p. 64035] Pedestrian and Traffic Safety

6239 S St Lawrence Ave

Cochran (20) O2017-8681

Referred [C.J.p. 64028] Pedestrian and Traffic Safety

7818 S St Lawrence Ave

Sawyer (6) O2017-8563

Referred [C.J.p. 64025] Pedestrian and Traffic Safety

423 N St Louis Ave

Burnett (27) O2017-8691

Referred [C.J.p. 64029] Pedestrian and Traffic Safety

426 N St Louis Ave

Burnett (27) O2017-8692

Referred [C.J.p. 64029] Pedestrian and Traffic Safety

12136 S State St

Beale (9) O2017-8656

Referred [C.J.p. 64026] Pedestrian and Traffic Safety

7527 S Stewart Ave

Remove

Sawyer (6) O2017-8568

Referred [C.J.p. 64033] Pedestrian and Traffic Safety

5019 W Sunnyside Ave

Arena (45) O2017-8122

Referred [C.J.p. 60108] Pedestrian and Traffic Safety

Passed [C.J.p. 63410] SO2017-8394

1620 N Talman Ave

Moreno (1) O2017-8256

Referred [C.J.p. 61113] Pedestrian and Traffic Safety

Passed [C.J.p. 63404] SO2017-8394

PARKING

Handicapped

6337 N Talman Ave

Silverstein (50) O2017-7315

Referred [C.J.p. 58296] Pedestrian and Traffic Safety

Failed to Pass [C.J.p. 63424] SO2017-8404

6052 S Throop St

Foulkes (16) O2017-8679

Referred [C.J.p. 64028] Pedestrian and Traffic Safety

7715 S Throop St

Moore (17) O2017-7882

Referred [C.J.p. 60104] Pedestrian and Traffic Safety

Passed [C.J.p. 63406] SO2017-8394

942 N Trumbull Ave

Burnett (27) O2017-8693

Referred [C.J.p. 64029] Pedestrian and Traffic Safety

2711 S Trumbull Ave

Munoz (22) O2017-8375

Referred [C.J.p. 61114] Pedestrian and Traffic Safety

Passed [C.J.p. 63405] SO2017-8394

2832 S Trumbull Ave

Munoz (22) O2017-8685

Referred [C.J.p. 64028] Pedestrian and Traffic Safety

3038 S Union Ave

Remove

Thompson (11) O2017-8621

Referred [C.J.p. 64033] Pedestrian and Traffic Safety

3313 S Union Ave

Thompson (11) O2017-8662

Referred [C.J.p. 64026] Pedestrian and Traffic Safety

4141 W Van Buren St

Ervin (28) O2017-8700

Referred [C.J.p. 64030] Pedestrian and Traffic Safety

PARKING

Handicapped

7545 S Wabash Ave

Remove

Sawyer (6) O2017-8569

Referred [C.J.p. 64033] Pedestrian and Traffic Safety

9134 S Wallace St

Brookins (21) O2017-8578

Referred [C.J.p. 64028] Pedestrian and Traffic Safety

11537 S Wallace St

Austin (34) O2017-8445

Referred [C.J.p. 62737] Pedestrian and Traffic Safety

Passed [C.J.p. 63409] SO2017-8394

12143 S Wallace St

Austin (34) O2017-8711

Referred [C.J.p. 64031] Pedestrian and Traffic Safety

2720 W Warren Ave

Burnett (27) O2017-8694

Referred [C.J.p. 64029] Pedestrian and Traffic Safety

2551 W Washington Blvd

Burnett (27) O2017-8695

Referred [C.J.p. 64029] Pedestrian and Traffic Safety

3138 W Washington Blvd

Burnett (27) O2017-8696

Referred [C.J.p. 64029] Pedestrian and Traffic Safety

5405 W Washington St

Taliaferro (29) O2017-8261

Direct Introduction Pedestrian and Traffic Safety

Passed [C.J.p. 63408] SO2017-8394

6104 N Washtenaw Ave

O'Connor (40) O2017-8117

Referred [C.J.p. 60108] Pedestrian and Traffic Safety

Passed [C.J.p. 63410] SO2017-8394

PARKING

Handicapped

5732 N Wayne Ave

Osterman (48) O2017-8135

Referred [C.J.p. 60108] Pedestrian and Traffic Safety

Passed [C.J.p. 63410] SO2017-8394

7418 S Wentworth Ave

Sawyer (6) O2017-8327

Referred [C.J.p. 61115] Pedestrian and Traffic Safety

Passed [C.J.p. 63411] SO2017-8394

7418 S Wentworth Ave

Remove

Sawyer (6) O2017-8571

Referred [C.J.p. 64033] Pedestrian and Traffic Safety

6216 N Whipple St

Silverstein (50) O2017-8834

Referred [C.J.p. 64032] Pedestrian and Traffic Safety

7316 S Winchester Ave

Moore (17) O2017-8339

Referred [C.J.p. 61114] Pedestrian and Traffic Safety

Passed [C.J.p. 63406] SO2017-8394

9914 S Winston Ave

Austin (34) O2017-8269

Direct Introduction Pedestrian and Traffic Safety

Passed [C.J.p. 63409] SO2017-8394

6018 N Winthrop Ave

Remove

Osterman (48) O2017-8620

Referred [C.J.p. 64035] Pedestrian and Traffic Safety

1832 N Wood St

Waguespack (32) O2017-8268

Direct Introduction Pedestrian and Traffic Safety

Passed [C.J.p. 63408] SO2017-8394

PARKING

Handicapped

10148 S Yates Ave

Mitchell (7) O2017-7871

Referred [C.J.p. 60103] Pedestrian and Traffic Safety

Passed [C.J.p. 63405] SO2017-8394

Industrial Zones

N Northwest Hwy, 5475 to N Mason Ave; 5441 to N Mamora Ave; N Austin Ave to N Marmora Ave

Arena (45) O2017-8390

Referred [C.J.p. 61117] Pedestrian and Traffic Safety

Passed [C.J.p. 63416] SO2017-8402

Loading/Standing/Tow Zones

1934-1938 W 100th St

Amend

O'Shea (19) O2017-4946

Referred [C.J.p. 52464] Pedestrian and Traffic Safety

Passed [C.J.p. 63419] SO2017-8398

3650 W 103rd St

Remove

O'Shea (19) O2017-6322

Referred [C.J.p. 55749] Pedestrian and Traffic Safety

Failed to Pass [C.J.p. 63425] SO2017-8404

3720 W 103rd St

Remove

O'Shea (19) O2017-6323

Referred [C.J.p. 55749] Pedestrian and Traffic Safety

Failed to Pass [C.J.p. 63425] SO2017-8404

W 47th St, from S Spaulding Ave to S Kedzie Ave

Burke (14) O2017-7138

Referred [C.J.p. 58307] Pedestrian and Traffic Safety

Passed [C.J.p. 63418] SO2017-8398

3201-3217 E 51st St

Burke (14) O2017-7135

Referred [C.J.p. 58307] Pedestrian and Traffic Safety

Passed [C.J.p. 63418] SO2017-8398

PARKING

Loading/Standing/Tow Zones

W Armitage Ave, 315 ft. east of N Racine Ave

Amend

Smith (43) O2017-6351

Referred [C.J.p. 55736] Pedestrian and Traffic Safety

Passed [C.J.p. 63401] SO2017-8397

W Barry Ave, east of N Broadway

Amend

Tunney (44) O2017-8637

Referred [C.J.p. 64039] Pedestrian and Traffic Safety

W Bryn Mawr Ave, from N Sheridan Rd to N Lake Shore Dr

No taxi cab parking

Osterman (48) O2017-8640

Referred [C.J.p. 64041] Pedestrian and Traffic Safety

N California Ave, and W Rosemont Ave

Amend

Silverstein (50) O2017-9001

Referred [C.J.p. 64040] Pedestrian and Traffic Safety

1411 W Carroll Ave

Burnett (27) O2017-8632

Referred [C.J.p. 64023] Pedestrian and Traffic Safety

4418 N Elston Ave

Remove

Laurino (39) O2017-7157

Referred [C.J.p. 58283] Pedestrian and Traffic Safety

Passed [C.J.p. 63400] SO2017-8397

800 W Fulton St

Repeal

Burnett (27) O2017-8615

Referred [C.J.p. 64038] Pedestrian and Traffic Safety

1330 W Fulton St

Burnett (27) O2017-8613

Referred [C.J.p. 64023] Pedestrian and Traffic Safety

PARKING

Loading/Standing/Tow Zones

8700-8859 S Greenwood Ave

Harris (8) Or2017-366

Referred [C.J.p. 54037] Pedestrian and Traffic Safety

Passed [C.J.p. 63418] SO2017-8398

2732 N Hampden Ct

Repeal

Smith (43) O2017-5995

Referred [C.J.p. 54038] Pedestrian and Traffic Safety

Passed [C.J.p. 63419] SO2017-8398

2970 N Lake Shore Dr

Tunney (44) O2017-8560

Referred [C.J.p. 64039] Pedestrian and Traffic Safety

2970 N Lake Shore Dr

Tunney (44) O2017-8556

Referred [C.J.p. 64039] Pedestrian and Traffic Safety

1940 N Lamon Ave, to W Grand Ave

Villegas (36) O2017-7150

Referred [C.J.p. 58283] Pedestrian and Traffic Safety

Passed [C.J.p. 63400] SO2017-8397

N Mason Ave, from W Madiosn St to first alley north

Taliaferro (29) O2017-7147

Referred [C.J.p. 58307] Pedestrian and Traffic Safety

Passed [C.J.p. 63418] SO2017-8398

1329-1333 N Milwaukee Ave

Amend

Moreno (1) O2017-8548

Direct Introduction Pedestrian and Traffic Safety

Passed [C.J.p. 63400] SO2017-8397

3459 N Mobile Ave

Villegas (36) O2017-7156

Referred [C.J.p. 58287] Pedestrian and Traffic Safety

Failed to Pass [C.J.p. 63424] SO2017-8404

PARKING

Loading/Standing/Tow Zones

2447 W Moffat St

Repeal

Moreno (1) O2017-7329

Referred [C.J.p. 58308] Pedestrian and Traffic Safety

Failed to Pass [C.J.p. 63424] SO2017-8404

180 N Morgan St

Burnett (27) O2017-8633

Referred [C.J.p. 64023] Pedestrian and Traffic Safety

N Sacramento Ave, from W Touhy Ave to a point 45 ft. north

Silverstein (50) O2017-6364

Referred [C.J.p. 55756] Pedestrian and Traffic Safety

Passed [C.J.p. 63418] SO2017-8398

5501-5541 S Sawyer Ave

Burke (14) O2017-7137

Referred [C.J.p. 58307] Pedestrian and Traffic Safety

Passed [C.J.p. 63418] SO2017-8398

N Seminary Ave, 25 feet north of W Belmont Ave

Amend

Tunney (44) O2017-7012

Referred [C.J.p. 58284] Pedestrian and Traffic Safety

Passed [C.J.p. 63401] SO2017-8397

2950 N Sheridan Rd

Amend

Tunney (44) O2017-7163

Referred [C.J.p. 58284] Pedestrian and Traffic Safety

Passed [C.J.p. 63401] SO2017-8397

2970 N Sheridan Rd

Repeal

Tunney (44) O2017-8561

Referred [C.J.p. 64023] Pedestrian and Traffic Safety

PARKING

Loading/Standing/Tow Zones

E Superior St, from N Wabash Ave

Repeal

Reilly (42) O2017-7592

Referred [C.J.p. 58284] Pedestrian and Traffic Safety

Passed [C.J.p. 63401] SO2017-8397

E Superior St, 30 ft. west of N Rush St

Repeal

Reilly (42) O2017-7589

Referred [C.J.p. 58283] Pedestrian and Traffic Safety

Passed [C.J.p. 63401] SO2017-8397

E Superior St, 20 ft. east of N Wabash Ave

Repeal

Reilly (42) O2017-7583

Referred [C.J.p. 58284] Pedestrian and Traffic Safety

Passed [C.J.p. 63400] SO2017-8397

E Superior St, 80 ft. east of N Wabash Ave

Repeal

Reilly (42) O2017-7576

Referred [C.J.p. 58284] Pedestrian and Traffic Safety

Passed [C.J.p. 63400] SO2017-8397

E Superior St, 20 ft. east of N Wabash Ave

Valet service - repeal

Reilly (42) O2017-7594

Referred [C.J.p. 58305] Pedestrian and Traffic Safety

Passed [C.J.p. 63401] SO2017-8397

910 W Van Buren St

Amend

Burnett (27) O2017-8612

Referred [C.J.p. 64038] Pedestrian and Traffic Safety

Meters

Portions of W Ohio St, N Union St, W Lake St and N Halsted St

Install

Burnett (27) O2017-8610

Referred [C.J.p. 64024] Pedestrian and Traffic Safety

PARKING

Prohibitions

N Racine Ave, from W Leland Ave to a point 115 ft. north

Cappleman (46) O2017-8619

Referred [C.J.p. 64041] Pedestrian and Traffic Safety

Residential Permit

3000-3059 W 53rd St

Zone 2081

Burke (14) Or2017-589

Referred [C.J.p. 60112] Pedestrian and Traffic Safety

Passed [C.J.p. 63413] SO2017-8395

4900-4998 W 64th St, 64

Zone No. 1159 - repeal

Quinn (13) Or2017-625

Referred [C.J.p. 62739] Pedestrian and Traffic Safety

Passed [C.J.p. 63414] SO2017-8395

1300-1399 E 71st Pl, 71st Pl

Zone 2085

Harris (8) Or2017-587

Referred [C.J.p. 60112] Pedestrian and Traffic Safety

Passed [C.J.p. 63413] SO2017-8395

1100-1158 E 90th St

Zone No. 1802

Harris (8) Or2017-665

Referred [C.J.p. 64036] Pedestrian and Traffic Safety

W Adams St, 1500 block

Ervin (28) Or2017-663

Referred [C.J.p. 64037] Pedestrian and Traffic Safety

2900-2999 N Albany Ave

Zone No. 2083

Mell (33) Or2017-598

Referred [C.J.p. 60112] Pedestrian and Traffic Safety

Passed [C.J.p. 63414] SO2017-8395

PARKING

Residential Permit

4316-4356 S Albany Ave

Zone No. 252 - amend

Lopez (15) O2017-8647

Referred [C.J.p. 64308] Pedestrian and Traffic Safety

7300-7400 S Clyde Ave

Zone No. 44 - amend

Hairston (5) O2017-7352

Referred [C.J.p. 58303] Pedestrian and Traffic Safety

Passed [C.J.p. 63414] SO2017-8395

7400-7465 S Clyde Ave

Mitchell (7) O2017-8573

Referred [C.J.p. 64036] Pedestrian and Traffic Safety

W Goethe St, from N Clark St to N Dearborn St

Zone No. 74

Hopkins (2) O2017-7107

Referred [C.J.p. 58302] Pedestrian and Traffic Safety

Passed [C.J.p. 63413] SO2017-8395

7600-7699 S Greenwood Ave

Harris (8) Or2017-607

Referred [C.J.p. 61116] Pedestrian and Traffic Safety

Passed [C.J.p. 63413] SO2017-8395

N Keystone Ave, from W Maypole Ave south to alley

Zone No. 1858 - amend

Ervin (28) O2017-6787

Referred [C.J.p. 55753] Pedestrian and Traffic Safety

Passed [C.J.p. 63414] SO2017-8395

S Kilbourn Ave, 5800 block

Remove Zone No. 345 - new zone

Quinn (13) O2017-8625

Referred [C.J.p. 64037] Pedestrian and Traffic Safety

1500-1599 N Kildare Ave

Maldonado (26) Or2017-664

Referred [C.J.p. 64037] Pedestrian and Traffic Safety

PARKING

Residential Permit

4800-4899 S Kildare Ave

Zone No. 2070

Burke (14) Or2017-600

Referred [C.J.p. 60112] Pedestrian and Traffic Safety

Passed [C.J.p. 63413] SO2017-8395

4700-4746 N Laramie Ave, 4701-4751 N Laramie Ave

Zone No. 264 - amend

Arena (45) O2017-7859

Referred [C.J.p. 60114] Pedestrian and Traffic Safety

Passed [C.J.p. 63415] SO2017-8395

2700-2799 N Magnolia Ave

Zone No. 143 - amend

Smith (43) O2017-7853

Referred [C.J.p. 60114] Pedestrian and Traffic Safety

Passed [C.J.p. 63415] SO2017-8395

4300-4399 S Maplewood Ave

Zone No. 2081

Lopez (15) O2017-8541

Direct Introduction Pedestrian and Traffic Safety

Passed [C.J.p. 63414] SO2017-8395

6100-6199 N Maplewood Ave

Zone No. 163 - amend

O'Connor (40) Or2017-599

Referred [C.J.p. 60113] Pedestrian and Traffic Safety

Passed [C.J.p. 63415] SO2017-8395

6500-6559 S Mozart St

Moore (17) Or2017-593

Referred [C.J.p. 60112] Pedestrian and Traffic Safety

Passed [C.J.p. 63413] SO2017-8395

2300-2312 N Nagle Ave

Villegas (36) Or2017-662

Referred [C.J.p. 64037] Pedestrian and Traffic Safety

PARKING

Residential Permit

5700-5704 S Nagle Ave
Zone No. 29
Quinn (13) Or2017-546
Referred [C.J.p. 58304] Pedestrian and Traffic Safety
Passed [C.J.p. 63414] SO2017-8395

600-699 N Peoria St
Zone No. 1424 - amend
Burnett (27) O2017-6775
Referred [C.J.p. 55753] Pedestrian and Traffic Safety
Passed [C.J.p. 63414] SO2017-8395

7900-7999 S Sacramento Ave
Zone No. 2006 - repeal
Curtis (18) O2017-7837
Referred [C.J.p. 60113] Pedestrian and Traffic Safety
Passed [C.J.p. 63414] SO2017-8395

4700-4712 S Seeley Ave, 4701-4711 S Seeley Ave, to the alley
Zone No. 603 - amend
Lopez (15) O2017-8973
Referred [C.J.p. 64038] Pedestrian and Traffic Safety

5200-5299 S Troy St
Zone No. 2080
Burke (14) Or2017-550
Referred [C.J.p. 58302] Pedestrian and Traffic Safety
Passed [C.J.p. 63413] SO2017-8395

7600-7659 S Wabash Ave
Zone No. 2047
Sawyer (6) Or2017-601
Referred [C.J.p. 60112] Pedestrian and Traffic Safety
Passed [C.J.p. 63413] SO2017-8395

PERMITS/LICENSE/FEE EXEMPTIONS

Cancellation

Warrants for Collection

Historic Pullman Foundation
Inspection No. 12091982
Beale (9) Or2017-621
Referred [C.J.p. 62750] Finance
Failed to Pass [C.J.p. 63121]

Refund of Fees

Senior Citizen Sewer

Andrews, Carol M. and sundry others
Reilly (42) O2017-8988
Referred [C.J.p. 64096] Finance

Anthony, John
O'Connor (40) O2017-8987
Referred [C.J.p. 64096] Finance

Avraham, Jessie B. and sundry others
Hopkins (2) O2017-8986
Referred [C.J.p. 64095] Finance

Ewing, Clarence and sundry others
Burke (14) Or2017-640
Direct Introduction Finance
Passed [C.J.p. 63114]

Kelly, John P. and sundry others
Smith (43) O2017-8989
Referred [C.J.p. 64097] Finance

Lubin, Lois
Hairston (5) O2017-8985
Referred [C.J.p. 64096] Finance

Miller, Jeanette
Moore (49) O2017-8990
Referred [C.J.p. 64096] Finance

Murray, Helen and sundry others
Burke (14) CL2017-1280
Direct Introduction Finance
Failed to Pass [C.J.p. 63118]

PROPERTY

Lease

Taylor Street LA LLC

1336 W Taylor St

Use of space as Chicago Public Library Roosevelt branch

Emanuel (Mayor) O2017-8970

Referred [C.J.p. 62773] Housing

Plats

Subdivision

Franc Tividar Subdivision

S Pulaski Rd, Area bounded by S Pulaski Rd, W 74th St, W 73rd St and S Ridgeway Ave

Quinn (13) O2017-8430

Referred [C.J.p. 62743] Transportation

Passed [C.J.p. 63734]

Sale

4106 Chicago LLC

4114 W Chicago Ave, 4120 W Chicago Ave

Emanuel (Mayor) O2017-8439

Referred [C.J.p. 61144] Housing

Passed [C.J.p. 63363]

4821 Cortland LLC

4827 W Cortland St

Emanuel (Mayor) O2017-8623

Referred [C.J.p. 62770] Housing

Daughrity, Latrice

6508 S Drexel Ave

Emanuel (Mayor) O2017-8639

Referred [C.J.p. 62770] Housing

Esfahani, Rasoul

1627 W 74th St

Emanuel (Mayor) O2017-8438

Referred [C.J.p. 61144] Housing

Passed [C.J.p. 63371]

Gray, Lola

6515 S Rhodes Ave

Emanuel (Mayor) O2017-7934

Referred [C.J.p. 58420] Housing

Passed [C.J.p. 63356]

PROPERTY

Sale

Growing Home, Inc.

1844 W 59th St

Use in Urban Agriculture Program

Emanuel (Mayor) O2017-7892

Referred [C.J.p. 58420] Housing

Passed [C.J.p. 63374]

Liberty Temple Church of God in Christ

5252-5260 S Halsted St

Emanuel (Mayor) O2017-8657

Referred [C.J.p. 62770] Housing

Okocha, Benedict

6011 S State St

Emanuel (Mayor) O2017-8440

Referred [C.J.p. 61144] Housing

Passed [C.J.p. 63369]

Rico, Camilo and Mancilla, Josefina

3021 S Troy St

Emanuel (Mayor) O2017-7929

Referred [C.J.p. 58420] Housing

Passed [C.J.p. 63359]

Sunset Bay Marina LLC

13557 S Calhoun Ave

Emanuel (Mayor) O2017-8642

Referred [C.J.p. 62770] Housing

Sunset Bay Marina LLC

13632-13636 S Torrence Ave

Emanuel (Mayor) O2017-8645

Referred [C.J.p. 62770] Housing

Williams, Corry

347 N Kedzie Ave

Emanuel (Mayor) SO2017-8436

Referred [C.J.p. 61144] Housing

Passed as Substitute [C.J.p. 63366]

PUBLIC WAY USAGE

Awnings

1001-1003 E 43rd Pl

Amend

King (4) O2017-7942

Referred [C.J.p. 60127] Transportation

Passed [C.J.p. 63720]

PUBLIC WAY USAGE

Awnings

Ali Hair Style
2254 W Devon Ave
Silverstein (50) O2017-8223
Referred [C.J.p. 60177] Transportation
Passed [C.J.p. 63615]

Alliance Bakery
1736 W Division St
Moreno (1) O2017-8743
Referred [C.J.p. 64044] Transportation

Ambiance Salon P.C.
5647 N Lincoln Ave
O'Connor (40) O2017-8864
Referred [C.J.p. 64081] Transportation

Arezzo Jewelers, Ltd.
3118 N Harlem Ave
Taliaferro (29) O2017-8782
Referred [C.J.p. 64067] Transportation

Baby Academy, The
8605-8607 S Cottage Grove Ave
Harris (8) O2017-8774
Referred [C.J.p. 64055] Transportation

Bee's Nail Salon
2204 N Clybourn Ave
Hopkins (2) O2017-8753
Referred [C.J.p. 64049] Transportation

Blaze Pizza
511 S State St
King (4) O2017-8405
Referred [C.J.p. 62743] Transportation
Passed [C.J.p. 63675]

Blo Blow Dry Bar
3821 N Southport Ave
Tunney (44) O2017-8893
Referred [C.J.p. 64088] Transportation

Bluemercury
1153 N State St
Hopkins (2) O2017-8756
Referred [C.J.p. 64049] Transportation

PUBLIC WAY USAGE

Awnings

Bookie's Paper Backs and More, The
10324 S Western Ave
O'Shea (19) O2017-8119
Referred [C.J.p. 60137] Transportation
Passed [C.J.p. 63676]

Boost Mobile
3000 S Pulaski Rd
Munoz (22) O2017-8129
Referred [C.J.p. 60140] Transportation
Passed [C.J.p. 63677]

Braciole Station LLC
2205 W Montrose Ave
Pawar (47) O2017-8207
Referred [C.J.p. 60170] Transportation
Passed [C.J.p. 63678]

Brown Bag Seafood Co.
3400 N Lincoln Ave
Pawar (47) O2017-8209
Referred [C.J.p. 60170] Transportation
Passed [C.J.p. 63678]

BuckTown Food & Liquors
1950 N Milwaukee Ave
Moreno (1) O2017-8749
Referred [C.J.p. 64045] Transportation

Burrito Beach No. 8
200 E Ohio St
Reilly (42) O2017-8868
Referred [C.J.p. 64083] Transportation

Cash America Jewelry & Loan
3600 W 26th St
Munoz (22) O2017-8131
Referred [C.J.p. 60140] Transportation
Passed [C.J.p. 63679]

Celene & Gigi
1650 W Belmont Ave
Pawar (47) O2017-8937
Referred [C.J.p. 64091] Transportation

PUBLIC WAY USAGE

Awnings

Center Nails and Spa
818 N State St
Hopkins (2) O2017-8063
Referred [C.J.p. 60122] Transportation
Passed [C.J.p. 63680]

C'est Bien Thai
3900 N Lincoln Ave
Pawar (47) O2017-8931
Referred [C.J.p. 64091] Transportation

Chicago Electrolysis and Body Care
3326 N Ashland Ave
Pawar (47) O2017-8948
Referred [C.J.p. 64091] Transportation

Chicago Hajj and Umrah Group, Inc.
2818 W Peterson Ave
Silverstein (50) O2017-8222
Referred [C.J.p. 60177] Transportation
Passed [C.J.p. 63681]

Christ Center of Hope
5534 N Kedzie Ave
Laurino (39) O2017-8861
Referred [C.J.p. 64079] Transportation

Citi Refund Tax Service/Farmers Ins.
3966 W Grand Ave
Maldonado (26) O2017-8164
Referred [C.J.p. 60145] Transportation
Passed [C.J.p. 63681]

Comfy Furniture & More
3449-3451 W Lawrence Ave
Mell (33) O2017-8788
Referred [C.J.p. 64070] Transportation

Crossroads Trading
2711 N Clark St
Smith (43) O2017-8194
Referred [C.J.p. 60167] Transportation
Passed [C.J.p. 63682]

Cutz to Perfection
648 E 79th St
Sawyer (6) O2017-8102
Referred [C.J.p. 60128] Transportation
Passed [C.J.p. 63683]

PUBLIC WAY USAGE

Awnings

CVS/Pharmacy No. 2981
1201 N State Pkwy
Smith (43) O2017-8896
Referred [C.J.p. 64086] Transportation

D. Angelo Pawners & Jewelers, Inc.
6920 S Stony Island Ave
Hairston (5) O2017-8099
Referred [C.J.p. 60127] Transportation
Passed [C.J.p. 63684]

Daily News Condo Assn.
222 S Racine Ave
Ervin (28) O2017-8169
Referred [C.J.p. 60148] Transportation
Passed [C.J.p. 63684]

ESP Botanica Energy Spiritual Products Botanica
4159 W Fullerton Ave
Ramirez-Rosa (35) O2017-8852
Referred [C.J.p. 64074] Transportation

Ethiopian Diamond Restaurant
6120 N Broadway
Osterman (48) O2017-8320
Referred [C.J.p. 61131] Transportation
Passed [C.J.p. 63685]

Express Shoe's
3434 W 26th St
Munoz (22) O2017-8134
Referred [C.J.p. 60141] Transportation
Passed [C.J.p. 63686]

Fastsigns
447 E Ohio St
Reilly (42) O2017-8188
Referred [C.J.p. 60162] Transportation
Passed [C.J.p. 63687]

Forever Beautiful, Inc.
3635 S Halsted St
Thompson (11) O2017-8315
Referred [C.J.p. 61120] Transportation
Passed [C.J.p. 63687]

PUBLIC WAY USAGE

Awnings

Garfield Waters Funeral Home
3409-3411 W Madison St
Ervin (28) O2017-8172
Referred [C.J.p. 60148] Transportation
Passed [C.J.p. 63688]

Geraci Law LLC
234 S Ashland Ave
Burnett (27) O2017-8167
Referred [C.J.p. 60145] Transportation
Passed [C.J.p. 63689]

Gibsons LLC
1028 N Rush St
Reilly (42) O2017-8190
Referred [C.J.p. 60162] Transportation
Passed [C.J.p. 63690]

Gigi's Playhouse
3948 N Lincoln Ave
Pawar (47) O2017-8955
Referred [C.J.p. 64091] Transportation

Glitz Car Wash
2509-2511 W Augusta Blvd
Maldonado (26) O2017-8165
Referred [C.J.p. 60145] Transportation
Passed [C.J.p. 63690]

Goglow
755 N Wells St
Hopkins (2) O2017-8068
Referred [C.J.p. 60122] Transportation
Passed [C.J.p. 63691]

Goldie's
3839 N Lincoln Ave
Pawar (47) O2017-8210
Referred [C.J.p. 60171] Transportation
Passed [C.J.p. 63692]

Grill on the Alley, The
909 N Michigan Ave
Hopkins (2) O2017-8066
Referred [C.J.p. 60122] Transportation
Passed [C.J.p. 63693]

PUBLIC WAY USAGE

Awnings

Grocery Basket
351 E 103rd St
Beale (9) O2017-8105
Referred [C.J.p. 60129] Transportation
Passed [C.J.p. 63693]

Harvest Christian Bookstore
10600 S Western Ave
O'Shea (19) O2017-8123
Referred [C.J.p. 60138] Transportation
Passed [C.J.p. 63694]

In Business Real Estate LLC
1257 N Milwaukee Ave
Moreno (1) O2017-8045
Referred [C.J.p. 60119] Transportation
Passed [C.J.p. 63695]

Irving Park Hand Carwash, Inc.
7413 W Irving Park Rd
Sposato (38) O2017-8855
Referred [C.J.p. 64079] Transportation

Jackson Park Hospital Foundation
7507 S Stony Island Ave
Harris (8) O2017-8776
Referred [C.J.p. 64054] Transportation

JC Licht
3234 N Clark St
Tunney (44) O2017-8204
Referred [C.J.p. 60168] Transportation
Passed [C.J.p. 63696]

John Food Mart Plus
1934 W Chicago Ave
Moreno (1) O2017-8048
Referred [C.J.p. 60119] Transportation
Passed [C.J.p. 63697]

Kuma's Corner
852 W Fulton Market
Burnett (27) O2017-8779
Referred [C.J.p. 64064] Transportation

PUBLIC WAY USAGE

Awnings

La Fruteria, Inc.
8907 S Commercial Ave
Sadlowski Garza (10) O2017-8109
Referred [C.J.p. 60130] Transportation
Passed [C.J.p. 63697]

Lake Park Assoc.
5226 S Harper Ave
King (4) O2017-8095
Referred [C.J.p. 60126] Transportation
Passed [C.J.p. 63698]

Lincoln Law Partners, P.C.
2663 N Lincoln Ave
Smith (43) O2017-8899
Referred [C.J.p. 64087] Transportation

Lou Mitchell's
565 W Jackson Blvd
Reilly (42) O2017-8871
Referred [C.J.p. 64084] Transportation

Lyons Tap, The
3316 W 63rd St
Zalewski (23) O2017-8144
Referred [C.J.p. 60142] Transportation
Passed [C.J.p. 63699]

Mad Boiler
1045 W Madison St
Solis (25) O2017-8161
Referred [C.J.p. 60144] Transportation
Passed [C.J.p. 63700]

Magic Sign
2839 W Montrose Ave
Mell (33) O2017-8789
Referred [C.J.p. 64071] Transportation

Massage House
2405 N Clybourn Ave
Waguespack (32) O2017-8174
Referred [C.J.p. 60151] Transportation
Passed [C.J.p. 63700]

Maxwell Street Grill
7445 S State St
Sawyer (6) O2017-8771
Referred [C.J.p. 64053] Transportation

PUBLIC WAY USAGE

Awnings

Mercy's Unisex Salon No. 2
4806 W Armitage Ave
Villegas (36) O2017-8849
Referred [C.J.p. 64075] Transportation

Moody Bible Institute of Chicago, The
150 W Chicago Ave
Hopkins (2) O2017-8070
Referred [C.J.p. 60120] Transportation
Passed [C.J.p. 63701]

Multiservicios Los Andes
3220 W Lawrence Ave
Mell (33) O2017-8792
Referred [C.J.p. 64071] Transportation

Music House, Inc.
2925 W Devon Ave
Silverstein (50) O2017-8968
Referred [C.J.p. 64095] Transportation

Nexx Phaze LLC
4333 W Madison St
Ervin (28) O2017-8780
Referred [C.J.p. 64066] Transportation

Norman's
1005-1013 E 43rd St
King (4) O2017-8769
Referred [C.J.p. 64051] Transportation

North Gate Design Group, Inc.
4735 S Ashland Ave
Cochran (20) O2017-8126
Referred [C.J.p. 60139] Transportation
Passed [C.J.p. 63702]

Oberweis Dairy, Inc.
3055 N Sheffield Ave
Tunney (44) O2017-8205
Referred [C.J.p. 60168] Transportation
Passed [C.J.p. 63703]

Over Easy Cafe
4943 N Damen Ave
O'Connor (40) O2017-8184
Referred [C.J.p. 60159] Transportation
Passed [C.J.p. 63703]

PUBLIC WAY USAGE

Awnings

Park Edgewater Condo
6101 N Sheridan Rd
Osterman (48) O2017-8967
Referred [C.J.p. 64093] Transportation
PB Maltz
3810-3812 W Lawrence Ave
Ramirez-Rosa (35) O2017-8182
Referred [C.J.p. 60154] Transportation
Passed [C.J.p. 63704]
Pizano's Pizza & Pasta Express
800 N Dearborn St
Hopkins (2) O2017-8758
Referred [C.J.p. 64049] Transportation
PNC Realty Services
2800 W Armitage Ave
Moreno (1) O2017-8052
Referred [C.J.p. 60119] Transportation
Passed [C.J.p. 63705]
Potbelly Sandwich Works
545 W Madison St
Reilly (42) O2017-8887
Referred [C.J.p. 64084] Transportation
Prairie District Lofts
1727 S Indiana Ave
Dowell (3) O2017-8086
Referred [C.J.p. 60124] Transportation
Passed [C.J.p. 63706]
Prime & Provisions
222 N LaSalle St
Reilly (42) O2017-8316
Referred [C.J.p. 61127] Transportation
Passed [C.J.p. 63707]
Psychic Readings
428 W Diversey Pkwy
Tunney (44) O2017-8318
Referred [C.J.p. 61129] Transportation
Passed [C.J.p. 63707]

PUBLIC WAY USAGE

Awnings

Ruin Daily, The
328 S Jefferson St
Reilly (42) O2017-8317
Referred [C.J.p. 61127] Transportation
Passed [C.J.p. 63708]
Saint Lucia's LLC
2075 N Western Ave
Waguespack (32) O2017-8181
Referred [C.J.p. 60151] Transportation
Passed [C.J.p. 63709]
Salon 1800
1133 W Armitage Ave
Smith (43) O2017-8197
Referred [C.J.p. 60167] Transportation
Passed [C.J.p. 63710]
Sharlen Electric Co.
9101 S Baltimore Ave
Sadlowski Garza (10) O2017-8112
Referred [C.J.p. 60130] Transportation
Passed [C.J.p. 63710]
Shift
750 N Orleans St
Reilly (42) O2017-8191
Referred [C.J.p. 60163] Transportation
Passed [C.J.p. 63711]
Signature Tax Services
611 E 75th St
Sawyer (6) O2017-8103
Referred [C.J.p. 60128] Transportation
Passed [C.J.p. 63712]
Sivananda Yoga Vedanta Center
1246 W Bryn Mawr Ave
Osterman (48) O2017-8321
Referred [C.J.p. 61131] Transportation
Passed [C.J.p. 63713]
Sonny's Store
7001 N Sheridan Rd
Moore (49) O2017-8220
Referred [C.J.p. 60176] Transportation
Passed [C.J.p. 63713]

PUBLIC WAY USAGE

Awnings

Spray of Sunshine
1547 N Clybourn Ave
Hopkins (2) O2017-8765
Referred [C.J.p. 64050] Transportation

State Farm Ins.
4610 S Ashland Ave
Lopez (15) O2017-8114
Referred [C.J.p. 60135] Transportation
Passed [C.J.p. 63714]

State Farm Insurance, Ann M. Nolan, Agent
1631 N Milwaukee Ave
Hopkins (2) O2017-8768
Referred [C.J.p. 64050] Transportation

Szymanski Bros., Inc.
6014 W Irving Park Rd
Sposato (38) O2017-8858
Referred [C.J.p. 64079] Transportation

Tanya's Touch Nails
3447 W North Ave
Maldonado (26) O2017-8778
Referred [C.J.p. 64063] Transportation

Thai Thank You Rice & Noodles
3248 N Lincoln Ave
Pawar (47) O2017-8958
Referred [C.J.p. 64092] Transportation

Timothy Harrington
6222 N Broadway
Osterman (48) O2017-8965
Referred [C.J.p. 64093] Transportation

TK Photography
6241 N Clark St
Osterman (48) O2017-8219
Referred [C.J.p. 60175] Transportation
Passed [C.J.p. 63716]

T'oui Macaron and Patisserie
5018 N Broadway
Pawar (47) O2017-8214
Referred [C.J.p. 60172] Transportation
Passed [C.J.p. 63715]

PUBLIC WAY USAGE

Awnings

United Loan Co., Inc.
224 E 51st St
Dowell (3) O2017-8088
Referred [C.J.p. 60125] Transportation
Passed [C.J.p. 63716]

Verizon Wireless
301 W Washington St
Reilly (42) O2017-8892
Referred [C.J.p. 64084] Transportation

Walgreens No. 6270
1001 W Belmont Ave
Tunney (44) O2017-8206
Referred [C.J.p. 60169] Transportation
Passed [C.J.p. 63717]

Water Tower Realty Management
2424 N Clark St
Smith (43) O2017-8199
Referred [C.J.p. 60167] Transportation
Passed [C.J.p. 63718]

Wells & Scott Development Partners LLC
211 W Scott St
Hopkins (2) O2017-8073
Referred [C.J.p. 60123] Transportation
Passed [C.J.p. 63719]

Whole Tooth, The
1801 W Irving Park Rd
Pawar (47) O2017-8960
Referred [C.J.p. 64092] Transportation

Zenevia LLC
2054 W Lawrence Ave
Pawar (47) O2017-8963
Referred [C.J.p. 64092] Transportation

Zizi's Cafe
2825 N Sheffield Ave
Tunney (44) O2017-8894
Referred [C.J.p. 64088] Transportation

PUBLIC WAY USAGE

Canopies

100 East Huron Street Condo Assn.
100 E Huron St
Reilly (42) O2017-8313
Referred [C.J.p. 61127] Transportation
Passed [C.J.p. 63732]

1600 E 53rd St LLC
5252 S Cornell Ave
Hairston (5) O2017-8810
Referred [C.J.p. 64053] Transportation

200 Green Developer LLC
200-208 N Green St
Burnett (27) O2017-8826
Referred [C.J.p. 64065] Transportation

3265 Archer LLC
3265 S Archer Ave
Cardenas (12) O2017-8812
Referred [C.J.p. 64056] Transportation

565 West Quincy Condo Assn.
565 W Quincy St
Reilly (42) O2017-8856
Referred [C.J.p. 64085] Transportation

Ambassador Chicago Hotel and Restaurant
1301 N State Pkwy
Smith (43) O2017-7924
Referred [C.J.p. 60166] Transportation
Passed [C.J.p. 63723]

Best Western River North Hotel
545 N LaSalle Dr
Reilly (42) O2017-7907
Referred [C.J.p. 60161] Transportation
Passed [C.J.p. 63723]

Big Apple Finer Foods, Inc.
2345 N Clark St
Smith (43) O2017-8860
Referred [C.J.p. 64086] Transportation

Central Federal Savings of Chicago
2601 W Division St
Maldonado (26) O2017-8824
Referred [C.J.p. 64063] Transportation

PUBLIC WAY USAGE

Canopies

Cityview Condo Assn.
440 N Mcclurg Ct
Reilly (42) O2017-7910
Referred [C.J.p. 60161] Transportation
Passed [C.J.p. 63724]

Courtyard by Marriott Chicago
165 E Ontario St
Reilly (42) O2017-8840
Referred [C.J.p. 64083] Transportation

Edge Theater, The
1133 W Catalpa Ave
Osterman (48) O2017-7926
Referred [C.J.p. 60174] Transportation
Passed [C.J.p. 63725]

Essex Hotel Manager LLC
800 S Michigan Ave
King (4) O2017-7899
Referred [C.J.p. 60126] Transportation
Passed [C.J.p. 63726]

Fat Pour
2005-2007 W Division St
Moreno (1) O2017-8802
Referred [C.J.p. 64045] Transportation

Fred Krehbiel
1260 N Lake Shore Dr
Smith (43) O2017-8865
Referred [C.J.p. 64086] Transportation

Hotel Lincoln
1816 N Clark St
Smith (43) O2017-8863
Referred [C.J.p. 64086] Transportation

Interparking
60 E Lake St
Reilly (42) O2017-7912
Referred [C.J.p. 60162] Transportation
Passed [C.J.p. 63727]

Jolly Inn Restaurant
6501 W Irving Park Rd
Sposato (38) O2017-8833
Referred [C.J.p. 64079] Transportation

PUBLIC WAY USAGE

Canopies

Lake Park Associates
1539 E 53rd St
Hairston (5) O2017-7901
Referred [C.J.p. 60127] Transportation
Passed [C.J.p. 63727]

Lakeview Fitness Investors LLC
3657 N Pine Grove Ave
Cappleman (46) O2017-8880
Referred [C.J.p. 64090] Transportation

Lincoln Fullerton Reit Property LLC
2335 N Lincoln Ave
Smith (43) O2017-8870
Referred [C.J.p. 64086] Transportation

Lincoln Fullerton Reit Property LLC
2345 N Lincoln Ave
Smith (43) O2017-8874
Referred [C.J.p. 64086] Transportation

Lincoln Fullerton Reit Property LLC
2350 N Lincoln Ave
Smith (43) O2017-8877
Referred [C.J.p. 64086] Transportation

Metropolitan Family Services
3255 N Central Ave
Reboyras (30) O2017-8830
Referred [C.J.p. 64069] Transportation

Metropolitan Life Insurance Co.
215 W Washington St
Reilly (42) O2017-8842
Referred [C.J.p. 64083] Transportation

Michael Kelley
1701 W 21st St
Solis (25) O2017-8814
Referred [C.J.p. 64062] Transportation

Mike Ditka's Restaurant
100 E Chestnut St
Reilly (42) O2017-7914
Referred [C.J.p. 60161] Transportation
Passed [C.J.p. 63728]

PUBLIC WAY USAGE

Canopies

New York Jewelers
11 N Wabash Ave
Reilly (42) O2017-8844
Referred [C.J.p. 64084] Transportation

Niego Real Estate
6625 W Archer Ave
Zalewski (23) O2017-7903
Referred [C.J.p. 60142] Transportation
Passed [C.J.p. 63729]

Santorini
800 W Adams St
Amend
Burnett (27) O2017-8311
Referred [C.J.p. 61122] Transportation
Passed [C.J.p. 63733]

Smoke Daddy
1804 W Division St
Moreno (1) O2017-8805
Referred [C.J.p. 64045] Transportation

Twisted Spoke
501 N Ogden Ave
Burnett (27) O2017-7905
Referred [C.J.p. 60146] Transportation
Passed [C.J.p. 63730]

Virgin Hotel Chicago
203 N Wabash Ave
Reilly (42) O2017-7919
Referred [C.J.p. 60164] Transportation
Passed [C.J.p. 63730]

West 77
77 W Huron St
Reilly (42) O2017-8846
Referred [C.J.p. 64085] Transportation

Wildberry Pancakes & Cafe IV, Inc.
196 E Pearson St
Hopkins (2) O2017-7897
Referred [C.J.p. 60123] Transportation
Passed [C.J.p. 63731]

PUBLIC WAY USAGE

Grants of Privilege

1056 W Lake LLC
210 N Carpenter St
Bicycle rack
Burnett (27) O2017-8042
Referred [C.J.p. 60146] Transportation
Passed [C.J.p. 63667]

1056 W Lake LLC
210 N Carpenter St
Security camera
Burnett (27) O2017-8043
Referred [C.J.p. 60147] Transportation
Passed [C.J.p. 63667]

1056 W Lake LLC
210 W Lake St
Planter railings
Reilly (42) O2017-8196
Referred [C.J.p. 60164] Transportation
Passed [C.J.p. 63668]

116-120 Chestnut Properties LLC
116-120 W Chestnut St
Sidewalk vault
Hopkins (2) O2017-8023
Referred [C.J.p. 60123] Transportation
Passed [C.J.p. 63663]

116-120 Chestnut Properties LLC
116-120 W Chestnut St
Stairway
Hopkins (2) O2017-8025
Referred [C.J.p. 60123] Transportation
Passed [C.J.p. 63663]

1323 Morse Ave LLC
1323 W Morse Ave
Cornice
Moore (49) O2017-8939
Referred [C.J.p. 64094] Transportation

1323 Morse Ave LLC
1323 W Morse Ave
Light fixture
Moore (49) O2017-8964
Referred [C.J.p. 64094] Transportation

PUBLIC WAY USAGE

Grants of Privilege

1323 Morse Ave LLC
1323 W Morse Ave
Occupation of space
Moore (49) O2017-8966
Referred [C.J.p. 64094] Transportation

1323 Morse Ave LLC
1323 W Morse Ave
Planter
Moore (49) O2017-8969
Referred [C.J.p. 64094] Transportation

1323 Morse LLC
1323 W Morse Ave
Light fixture
Moore (49) O2017-8917
Referred [C.J.p. 64094] Transportation

1365 N Wells St LLC
1365 N Wells St
Bay window
Hopkins (2) O2017-8334
Referred [C.J.p. 61120] Transportation
Passed [C.J.p. 63669]

1365 N Wells St LLC
1365 N Wells St
Step
Hopkins (2) O2017-8337
Referred [C.J.p. 61120] Transportation
Passed [C.J.p. 63670]

1600 E 53rd Street LLC
5252 S Cornell Ave
Bicycle rack
Hairston (5) O2017-8781
Referred [C.J.p. 64053] Transportation

1600 E 53rd Street LLC
5252 S Cornell Ave
Tree grate
Hairston (5) O2017-8783
Referred [C.J.p. 64053] Transportation

PUBLIC WAY USAGE

Grants of Privilege

1855 Sheffield LLC
1855-1865 N Sheffield Ave
Fence
Smith (43) O2017-8962
Referred [C.J.p. 64087] Transportation

2 Star Auto Rebuilders, Inc.
2441 W 47th St
Sign
Lopez (15) O2017-7989
Referred [C.J.p. 60135] Transportation
Passed [C.J.p. 63660]

200 Green Developer LLC
200-208 N Green St
Light fixture
Burnett (27) O2017-8853
Referred [C.J.p. 64065] Transportation

25 East Washington Assoc.
25 W Washington St
Staircase
Reilly (42) O2017-8360
Referred [C.J.p. 61127] Transportation
Passed [C.J.p. 63661]

401 West Superior Holdings LLC
401 W Superior St
Vault
Reilly (42) O2017-8949
Referred [C.J.p. 64085] Transportation

440 Morgan LLC
450 N Morgan St
Planter
Burnett (27) O2017-8040
Referred [C.J.p. 60146] Transportation
Passed [C.J.p. 63664]

600 Fulton Owner LLC
600 W Fulton St
Staircase
Reilly (42) O2017-8192
Referred [C.J.p. 60164] Transportation
Passed [C.J.p. 63665]

PUBLIC WAY USAGE

Grants of Privilege

71st & Jeffery Loans
7100 S Jeffery Blvd
Sign
Hairston (5) O2017-7969
Referred [C.J.p. 60128] Transportation
Passed [C.J.p. 63662]

900 Block I Holdings LLC
159 N Sangamon St
Sign
Burnett (27) O2017-8854
Referred [C.J.p. 64065] Transportation

900 N Michigan LLC
900 N Michigan Ave
Bollard
Reilly (42) O2017-8193
Referred [C.J.p. 60164] Transportation
Passed [C.J.p. 63666]

Aaronson, Rachel
1903 W Roscoe St
Landscaping
Waguespack (32) O2017-8080
Referred [C.J.p. 60151] Transportation
Passed [C.J.p. 63428]

Able Distributors
2501 N Central Ave
Banner
Reboyras (30) O2017-8857
Referred [C.J.p. 64068] Transportation

Ace Muffler Shops, Inc.
7157 W Irving Park Rd
Sign
Sposato (38) O2017-8907
Referred [C.J.p. 64079] Transportation

Acme Cycle Chicago
5035-5037 W Belmont Ave
Light fixture
Santiago (31) O2017-8866
Referred [C.J.p. 64069] Transportation

PUBLIC WAY USAGE

Grants of Privilege

Al Bayan Grocery, Inc.
3134 N Narragansett Ave
Sign
Villegas (36) O2017-8898
Referred [C.J.p. 64075] Transportation

Alliance Bakery
1740 W Division St
Light fixture
Moreno (1) O2017-8707
Referred [C.J.p. 64044] Transportation

Alliance Bakery
1740 W Division St
Security camera
Moreno (1) O2017-8710
Referred [C.J.p. 64044] Transportation

Ambassador Chicago Hotel and Restaurant
1301 N State St
Manhole
Smith (43) O2017-8111
Referred [C.J.p. 60167] Transportation
Passed [C.J.p. 63428]

Amber Inn, Inc.
3901 S Michigan Ave
Sign
Dowell (3) O2017-8492
Direct Introduction Transportation
Passed [C.J.p. 63428]

America Travel & Services, Inc.
5158 S Kedzie Ave
Sign
Burke (14) O2017-8794
Referred [C.J.p. 64057] Transportation

American International Realty
2334 W Taylor St
Facade
Ervin (28) O2017-8046
Referred [C.J.p. 60148] Transportation
Passed [C.J.p. 63430]

PUBLIC WAY USAGE

Grants of Privilege

America's Financial Choice
4016 N Cicero Ave
Sign
Arena (45) O2017-8175
Referred [C.J.p. 60169] Transportation
Passed [C.J.p. 63429]

Ancillary Building Lease LLC
3741 N Clark St
Conduit
Tunney (44) O2017-8365
Referred [C.J.p. 61129] Transportation
Passed [C.J.p. 63431]

Andies Restaurant
5253 N Clark St
Light fixture
Osterman (48) O2017-8183
Referred [C.J.p. 60174] Transportation
Passed [C.J.p. 63432]

Andres Auto Service
2511 N Pulaski Rd
Sign
Santiago (31) O2017-8867
Referred [C.J.p. 64069] Transportation

Arezzo Jewelers Ltd.
3118 N Harlem Ave
Sign
Taliaferro (29) O2017-8509
Direct Introduction Transportation
Passed [C.J.p. 63432]

Armitage Produce, Inc.
2007 N Kimball Ave
Sign
Maldonado (26) O2017-8503
Direct Introduction Transportation
Passed [C.J.p. 63433]

Art + Science Salon
1144 W Randolph St
Planter
Burnett (27) O2017-8024
Referred [C.J.p. 60145] Transportation
Passed [C.J.p. 63434]

PUBLIC WAY USAGE

Grants of Privilege

AT&T Authorized Retailer
1819 W Division St
Banner
Moreno (1) O2017-7930
Referred [C.J.p. 60118] Transportation
Passed [C.J.p. 63435]

AT&T Mobility
600 N Michigan Ave
Sign
Reilly (42) O2017-8524
Direct Introduction Transportation
Passed [C.J.p. 63436]

BAEV-LaSalle Blackhawk LLC
1460 N Halsted St
Planter
Burnett (27) O2017-8026
Referred [C.J.p. 60145] Transportation
Passed [C.J.p. 63436]

Bar Siena
832 W Randolph St
Windscreen
Burnett (27) O2017-8028
Referred [C.J.p. 60145] Transportation
Passed [C.J.p. 63437]

Barry's Cut Rate Stores, Inc.
1370 N Milwaukee Ave
Sign
Moreno (1) O2017-7931
Referred [C.J.p. 60118] Transportation
Passed [C.J.p. 63438]

Baskin-Robbins/Dunkin Donuts
3039 N Central Ave
Sign
Santiago (31) O2017-8069
Referred [C.J.p. 60150] Transportation
Passed [C.J.p. 63439]

PUBLIC WAY USAGE

Grants of Privilege

Beadniks
1937 W Division St
Sign
Moreno (1) O2017-8482
Direct Introduction Transportation
Passed [C.J.p. 63440]

Beatrix
834-842 W Fulton Market
Sign
Burnett (27) O2017-8821
Referred [C.J.p. 64063] Transportation

Belmont Assembly of God
6050 W Belmont Ave
Sign
Reboyras (30) O2017-8512
Direct Introduction Transportation
Passed [C.J.p. 63441]

Bernard Zell Anshe Emet Day School
728 W Grace St
Conduit
Cappleman (46) O2017-8943
Referred [C.J.p. 64090] Transportation

Berns Auto Sales, Inc
1700 N Western Ave
Sign
Moreno (1) O2017-8712
Referred [C.J.p. 64044] Transportation

Best Beauty
11113 S Michigan Ave
Fire shutter
Beale (9) O2017-7976
Referred [C.J.p. 60129] Transportation
Passed [C.J.p. 63442]

Betty's Beauty Salon
3942 W 26th Pl
Sign
Munoz (22) O2017-8808
Referred [C.J.p. 64061] Transportation

PUBLIC WAY USAGE

Grants of Privilege

Beverly Hills Tennis Club
9121 S Hamilton Ave
Concrete wall
O'Shea (19) O2017-8799
Referred [C.J.p. 64060] Transportation

Beverly Hills Tennis Club
9121 S Hamilton Ave
Fence
O'Shea (19) O2017-8800
Referred [C.J.p. 64060] Transportation

BG's Lounge, Inc.
3362 N Narragansett Ave
Sign
Villegas (36) O2017-8361
Referred [C.J.p. 61126] Transportation
Passed [C.J.p. 63443]

Big Apple Finer Foods, Inc.
2345 N Clark St
Sign
Smith (43) O2017-8952
Referred [C.J.p. 64086] Transportation

Big Bus Tours Chicago
98 E Wacker Dr
Booth
Reilly (42) O2017-8904
Referred [C.J.p. 64082] Transportation

Big Bus Tours Chicago
300 N Waterloo Ct
Booth
Reilly (42) O2017-8908
Referred [C.J.p. 64082] Transportation

Big Jones
5347 N Clark St
Windscreen
Osterman (48) O2017-8911
Referred [C.J.p. 64093] Transportation

PUBLIC WAY USAGE

Grants of Privilege

Binny's Beverage Depot
4901 W Irving Park Rd
Sign
Arena (45) O2017-8921
Referred [C.J.p. 64089] Transportation

Biomat
2159 E 95th St
Sign
Mitchell (7) O2017-8486
Direct Introduction Transportation
Passed [C.J.p. 63444]

Blanchard, The
1935 N Lincoln Park West
Light fixture
Smith (43) O2017-8363
Referred [C.J.p. 61128] Transportation
Passed [C.J.p. 63444]

Bluemercury
1153 N State St
Sign
Hopkins (2) O2017-8747
Referred [C.J.p. 64049] Transportation

Bob Gally Photo LLC
3009 N Broadway
Sign
Tunney (44) O2017-8137
Referred [C.J.p. 60168] Transportation
Passed [C.J.p. 63445]

Bonpoint USA, Inc.
37 E Oak St
Light fixture
Reilly (42) O2017-8107
Referred [C.J.p. 60161] Transportation
Passed [C.J.p. 63446]

Broadway Playhouse
175 E Chestnut St
Marquee
Hopkins (2) O2017-7996
Referred [C.J.p. 60122] Transportation
Passed [C.J.p. 63447]

PUBLIC WAY USAGE

Grants of Privilege

Bucktown Fitness Club
2100 W North Ave
Sign
Hopkins (2) O2017-8483
Direct Introduction Transportation
Passed [C.J.p. 63447]

Burger Baron
1381 W Grand Ave
Sign
Moreno (1) O2017-8480
Direct Introduction Transportation
Passed [C.J.p. 63448]

Burns, Cathryn
1701 W Melrose St
Planter
Pawar (47) O2017-8872
Referred [C.J.p. 64091] Transportation

Burrito Beach No. 8
200 E Ohio St
Sign
Reilly (42) O2017-8528
Direct Introduction Transportation
Passed [C.J.p. 63449]

Byron Flats Condo Assn.
1952-1958 W Byron St
Balcony
Pawar (47) O2017-8369
Referred [C.J.p. 61130] Transportation
Passed [C.J.p. 63450]

C & J Auto Repair, Inc.
707 W 119th St
Sign
Austin (34) O2017-8881
Referred [C.J.p. 64073] Transportation

Cannikin
3466 N Clark St
Sign
Tunney (44) O2017-8897
Referred [C.J.p. 64088] Transportation

PUBLIC WAY USAGE

Grants of Privilege

Capriotti's Sandwich Kimngs LLC
171 N Aberdeen St
Sign
Burnett (27) O2017-8823
Referred [C.J.p. 64063] Transportation

Car Fix Auto Center
3555 W Foster Ave
Sign
Laurino (39) O2017-8081
Referred [C.J.p. 60157] Transportation
Passed [C.J.p. 63451]

Cars.com
300 S Riverside Plz
Sign
Reilly (42) O2017-8909
Referred [C.J.p. 64083] Transportation

Cash America Jewelry & Loan
4556-4558 S Cicero Ave
Sign
Munoz (22) O2017-7999
Referred [C.J.p. 60140] Transportation
Passed [C.J.p. 63451]

Cash Exchange
1236 W Devon Ave
Light fixture
Silverstein (50) O2017-8374
Referred [C.J.p. 61131] Transportation
Passed [C.J.p. 63452]

Cell, The
1001 W 71st St
Sign
Sawyer (6) O2017-7970
Referred [C.J.p. 60128] Transportation
Passed [C.J.p. 63453]

Chai Asian Bistro
4748-4750 W Peterson Ave
Sign
Laurino (39) O2017-8519
Direct Introduction Transportation
Passed [C.J.p. 63454]

PUBLIC WAY USAGE

Grants of Privilege

Charlies Chicago
3726 N Broadway
Light fixture
Cappleman (46) O2017-8946
Referred [C.J.p. 64090] Transportation

Chef Luciano
49 E Cermak Rd
Sign
Dowell (3) O2017-8766
Referred [C.J.p. 64051] Transportation

Chen's Garden, Inc.
3912 W North Ave
Sign
Maldonado (26) O2017-8502
Direct Introduction Transportation
Passed [C.J.p. 63455]

Chicago Gold Gallery
1236 W Devon Ave
Light fixture
Moore (49) O2017-8200
Referred [C.J.p. 60175] Transportation
Passed [C.J.p. 63455]

Chicago Housing Authority
3666 W Irving Park Rd
Sewer line
Arena (45) O2017-8922
Referred [C.J.p. 64089] Transportation

Chicago Housing Authority
3666 W Irving Park Rd
Water line
Arena (45) O2017-8926
Referred [C.J.p. 64089] Transportation

Chinese Chefs Kitchen, Inc.
2637 N Central Ave
Sign
Reboyras (30) O2017-8859
Referred [C.J.p. 64069] Transportation

PUBLIC WAY USAGE

Grants of Privilege

Chisme Express, Inc.
5955 S Pulaski Rd
Sign
Zalewski (23) O2017-8010
Referred [C.J.p. 60142] Transportation
Passed [C.J.p. 63456]

Citgo Fuel & Mini Mart
11600-11604 S Michigan Ave
Beale (9) O2017-8489
Direct Introduction Transportation
Passed [C.J.p. 63457]

Citgo Fuel & Mini Mart
9155 S Stony Island Ave
Sign
Harris (8) O2017-8487
Direct Introduction Transportation
Passed [C.J.p. 63458]

Clare, The
55 E Pearson St
Tree
Reilly (42) O2017-8110
Referred [C.J.p. 60161] Transportation
Passed [C.J.p. 63458]

Clark
1400 E 87th St
Sign
Harris (8) O2017-7973
Referred [C.J.p. 60129] Transportation
Passed [C.J.p. 63459]

Clear Ridge Hardware
6122 W 63rd St
Sign
Quinn (13) O2017-8493
Direct Introduction Transportation
Passed [C.J.p. 63460]

Cobra Lounge
235 N Ashland Ave
Sign
Burnett (27) O2017-8029
Referred [C.J.p. 60145] Transportation
Passed [C.J.p. 63461]

PUBLIC WAY USAGE

Grants of Privilege

Colectivo Coffee Roasters, Inc.
2530 N Clark St
Sign
Smith (43) O2017-8530
Direct Introduction Transportation
Passed [C.J.p. 63462]

Comedy Clubhouse, The
1462 N Ashland Ave
Security camera
Hopkins (2) O2017-7998
Referred [C.J.p. 60122] Transportation
Passed [C.J.p. 63462]

Contemporaine Condominium Assn., The
516 N Wells St
Balcony
Reilly (42) O2017-8913
Referred [C.J.p. 64083] Transportation

Cook County
1800 W Polk St
Conduit
Burnett (27) O2017-8346
Referred [C.J.p. 61122] Transportation
Passed [C.J.p. 63463]

Daily Food & Liquor
3958 W Arthington St
Light fixture
Scott, Jr. (24) O2017-8011
Referred [C.J.p. 60143] Transportation
Passed [C.J.p. 63464]

Daily Food & Liquor
3958 W Arthington St
Security camera
Scott, Jr. (24) O2017-8013
Referred [C.J.p. 60143] Transportation
Passed [C.J.p. 63465]

Damen Tavern
701 N Damen Ave
Bicycle rack
Moreno (1) O2017-7932
Referred [C.J.p. 60118] Transportation
Passed [C.J.p. 63466]

PUBLIC WAY USAGE

Grants of Privilege

Damen Tavern
701 N Damen Ave
Park bench
Moreno (1) O2017-7933
Referred [C.J.p. 60119] Transportation
Passed [C.J.p. 63466]

Damen Tavern
701 N Damen Ave
Planter
Moreno (1) O2017-7935
Referred [C.J.p. 60119] Transportation
Passed [C.J.p. 63467]

Davis Imperial Cleaners, Inc.
3319-3325 W Bryn Mawr Ave
Sign
Laurino (39) O2017-8082
Referred [C.J.p. 60157] Transportation
Passed [C.J.p. 63468]

Del Real Bakery
3044 W 63rd St
Sign
Foulkes (16) O2017-8496
Direct Introduction Transportation
Passed [C.J.p. 63469]

Delar's Unisex Salon
4132 W 26th St
Sign
Munoz (22) O2017-8001
Referred [C.J.p. 60141] Transportation
Passed [C.J.p. 63470]

DePaul University
25 E Jackson Blvd
Fire escape
King (4) O2017-8772
Referred [C.J.p. 64051] Transportation

Division Street Liquors
1759-1761 W Division St
Sign
Moreno (1) O2017-7936
Referred [C.J.p. 60119] Transportation
Passed [C.J.p. 63470]

PUBLIC WAY USAGE

Grants of Privilege

Doc B's
55 E Grand Ave
Light fixture
Reilly (42) O2017-8116
Referred [C.J.p. 60161] Transportation
Passed [C.J.p. 63471]

Doc B's
55 E Grand Ave
Security camera
Reilly (42) O2017-8118
Referred [C.J.p. 60162] Transportation
Passed [C.J.p. 63472]

Dollar General Store No. 12864
5701 W Belmont Ave
Sign
Reboyras (30) O2017-8060
Referred [C.J.p. 60149] Transportation
Passed [C.J.p. 63473]

Dublin Bar & Grill
1050 N State St
Windscreen
Hopkins (2) O2017-8000
Referred [C.J.p. 60122] Transportation
Passed [C.J.p. 63474]

East-West University
816 S Michigan Ave
Vault
King (4) O2017-7946
Referred [C.J.p. 60126] Transportation
Passed [C.J.p. 63474]

Eden's Food & Liquor
3947-3949 W Devon Ave
Sign
Laurino (39) O2017-8085
Referred [C.J.p. 60158] Transportation
Passed [C.J.p. 63475]

PUBLIC WAY USAGE

Grants of Privilege

El Azteca
5011 W Fullerton Ave
Sign
Villegas (36) O2017-8517
Direct Introduction Transportation
Passed [C.J.p. 63476]

El Hefe
15 W Hubbard St
Security camera
Reilly (42) O2017-8121
Referred [C.J.p. 60162] Transportation
Passed [C.J.p. 63477]

Eleven City Diner
1112 S Wabash Ave
Flagpole
King (4) O2017-7947
Referred [C.J.p. 60126] Transportation
Passed [C.J.p. 63478]

Enterprise Rent-A-Car
1820 W 87th St
Sign
Brookins (21) O2017-8806
Referred [C.J.p. 64061] Transportation

Enterprise Rent-A-Car
2640 S Michigan Ave
Sign
Dowell (3) O2017-8767
Referred [C.J.p. 64051] Transportation

Epic Burger, Inc.
407 N Clark St
Sign
Reilly (42) O2017-8125
Referred [C.J.p. 60162] Transportation
Passed [C.J.p. 63478]

Epic Burger, Inc.
40 E Pearson St
Light fixture
Reilly (42) O2017-8124
Referred [C.J.p. 60162] Transportation
Passed [C.J.p. 63479]

PUBLIC WAY USAGE

Grants of Privilege

Essencia Urban Kitchen
3351 N Broadway
Light fixture
Tunney (44) O2017-8901
Referred [C.J.p. 64088] Transportation

Evolve Fitness Chicago
1704 W Belmont Ave
Light fixture
Pawar (47) O2017-8201
Referred [C.J.p. 60170] Transportation
Passed [C.J.p. 63480]

Extra Space Storage - Store No. 8851
1279 N Milwaukee Ave
Sign
Moreno (1) O2017-8713
Referred [C.J.p. 64045] Transportation

Family Dollar Store No. 6778
5525 W Division St
Sign
Mitts (37) O2017-8079
Referred [C.J.p. 60156] Transportation
Passed [C.J.p. 63481]

Family Foods, Inc.
2301 S Homan Ave
Light fixture
Munoz (22) O2017-8004
Referred [C.J.p. 60141] Transportation
Passed [C.J.p. 63482]

Family Foods, Inc.
2301 S Homan Ave
Security camera
Munoz (22) O2017-8007
Referred [C.J.p. 60141] Transportation
Passed [C.J.p. 63482]

Farmers Market - Chicago's Garden Center
4110 N Elston Ave
Light fixture
Laurino (39) O2017-8087
Referred [C.J.p. 60158] Transportation
Passed [C.J.p. 63483]

PUBLIC WAY USAGE

Grants of Privilege

Farrell's eXtreme Bodyshaping
821 W Blackhawk St
Sign
Burnett (27) O2017-8347
Referred [C.J.p. 61122] Transportation
Passed [C.J.p. 63484]

Fashion Gear, Inc.
11131 S Michigan Ave
Fire shutter
Beale (9) O2017-7977
Referred [C.J.p. 60129] Transportation
Passed [C.J.p. 63485]

Flamingo Rum Club
601 N Wells St
Windscreen
Reilly (42) O2017-8915
Referred [C.J.p. 64083] Transportation

Floriole Bakery LLC
1220 W Webster Ave
Security camera
Smith (43) O2017-8953
Referred [C.J.p. 64086] Transportation

Flywheel Sports
710 N State St
Windscreen
Hopkins (2) O2017-8002
Referred [C.J.p. 60122] Transportation
Passed [C.J.p. 63486]

Fred Krehbiel
1250 N Lake Shore Dr
Balcony
Smith (43) O2017-8954
Referred [C.J.p. 64086] Transportation

Fremont Bar
15 W Illinois St
Flagpole
Reilly (42) O2017-8916
Referred [C.J.p. 64083] Transportation

PUBLIC WAY USAGE

Grants of Privilege

Fresenius Medical Care West Willow LLC
1444 W Willow St
Sign
Hopkins (2) O2017-8750
Referred [C.J.p. 64049] Transportation

Gallery Guichard
436-442 E 47th St
Sign
Dowell (3) O2017-8323
Referred [C.J.p. 61120] Transportation
Passed [C.J.p. 63486]

Gateway ADA THC LLC
180 N Ada St
Planter
Burnett (27) O2017-8827
Referred [C.J.p. 64064] Transportation

Gateway ADA THC LLC
180 N Ada St
Tree
Burnett (27) O2017-8828
Referred [C.J.p. 64064] Transportation

Giant General Merchandise
11221 S Michigan Ave
Security camera
Beale (9) O2017-7978
Referred [C.J.p. 60129] Transportation
Passed [C.J.p. 63487]

Gino's East Pizzeria
160-164 E Superior St
Flagpole
Hopkins (2) O2017-8005
Referred [C.J.p. 60122] Transportation
Passed [C.J.p. 63488]

Gino's East Pizzeria
162 E Superior St
Light fixture
Hopkins (2) O2017-8008
Referred [C.J.p. 60122] Transportation
Passed [C.J.p. 63489]

PUBLIC WAY USAGE

Grants of Privilege

Gitlow, Elissa R.
2215 W Wilson Ave
Bay window
Pawar (47) O2017-8875
Referred [C.J.p. 64091] Transportation

Goose Island Beer Co.
1800 W Fulton St
Bicycle rack
Burnett (27) O2017-8832
Referred [C.J.p. 64064] Transportation

Goran Coban Ltd.
936 W Diversey Ave
Sign
Tunney (44) O2017-8534
Direct Introduction Transportation
Passed [C.J.p. 63490]

Grand Crossing Dialysis
7319 S Cottage Grove Ave
Sign
Harris (8) O2017-7974
Referred [C.J.p. 60129] Transportation
Passed [C.J.p. 63491]

Great Clips
10 W Ohio St
Sign
Reilly (42) O2017-8128
Referred [C.J.p. 60162] Transportation
Passed [C.J.p. 63491]

Greater Bethlehem Healing Temple
12 S Oakley Ave
Fence
Burnett (27) O2017-8030
Referred [C.J.p. 60146] Transportation
Passed [C.J.p. 63492]

Greater Bethlehem Healing Temple
12 S Oakley Blvd
Occupation of space
Burnett (27) O2017-8031
Referred [C.J.p. 60146] Transportation
Passed [C.J.p. 63493]

PUBLIC WAY USAGE

Grants of Privilege

Guy Bauer
821 W Evergreen Ave
Sign
Burnett (27) O2017-8505
Direct Introduction Transportation
Passed [C.J.p. 63440]

Happy Dollar
3625 W 26th St
Sign
Munoz (22) O2017-8499
Direct Introduction Transportation
Passed [C.J.p. 63494]

Harbor House Condominium Assn
3200 N Lake Shore Dr
Fence
Tunney (44) O2017-8139
Referred [C.J.p. 60168] Transportation
Passed [C.J.p. 63495]

Harrity's Spors Bar & Grill
3147 N Central Ave
Sign
Santiago (31) O2017-8869
Referred [C.J.p. 64069] Transportation

Hiromi's Oriental Restaurant
3609 W Lawrence Ave
Sign
Ramirez-Rosa (35) O2017-8884
Referred [C.J.p. 64074] Transportation

Hiromi's Oriental Restaurant
3609 W Lawrence Ave
Sign
Ramirez-Rosa (35) O2017-8516
Direct Introduction Transportation
Passed [C.J.p. 63496]

Holstein Park Condo Assn.
2241 N Oakley Ave
Flood control
Waguespack (32) O2017-8071
Referred [C.J.p. 60151] Transportation
Passed [C.J.p. 63496]

PUBLIC WAY USAGE

Grants of Privilege

Homesoul
4526 N Lincoln Ave
Light fixture
Pawar (47) O2017-8879
Referred [C.J.p. 64091] Transportation

Honeygrow LLC
179 N Morgan St
Sign
Burnett (27) O2017-8033
Referred [C.J.p. 60146] Transportation
Passed [C.J.p. 63497]

Hong Ngu
1113-1115 W Argyle St
Sign
Osterman (48) O2017-8186
Referred [C.J.p. 60175] Transportation
Passed [C.J.p. 63498]

Hot Woks Cool Sushi
30 S Michigan Ave
Windscreen
Reilly (42) O2017-8130
Referred [C.J.p. 60162] Transportation
Passed [C.J.p. 63499]

Hotel Lincoln
1816 N Clark St
Planter
Smith (43) O2017-8956
Referred [C.J.p. 64086] Transportation

Hotel Lincoln
1816 N Clark St
Sign
Smith (43) O2017-8529
Direct Introduction Transportation
Passed [C.J.p. 63500]

Hotel Versey
644 W Diversey Pkwy
Sign
Tunney (44) O2017-8147
Referred [C.J.p. 60168] Transportation
Passed [C.J.p. 63500]

PUBLIC WAY USAGE

Grants of Privilege

Hotel Versey
644 W Diversey Pkwy
Sign
Tunney (44) O2017-8149
Referred [C.J.p. 60168] Transportation
Passed [C.J.p. 63501]

Hound Dog, Burger & Teriyaki Restaurant
2257 W Grand Ave
Sign
Maldonado (26) O2017-8816
Referred [C.J.p. 64063] Transportation

House of Cakes
6189 N Canfield Ave
Sign
Napolitano (41) O2017-8108
Referred [C.J.p. 60160] Transportation
Passed [C.J.p. 63502]

Hugo's Frog Bar
1024 N Rush St
Security camera
Reilly (42) O2017-8132
Referred [C.J.p. 60162] Transportation
Passed [C.J.p. 63503]

Hutch
3301 N Clark St
Sign
Tunney (44) O2017-8150
Referred [C.J.p. 60168] Transportation
Passed [C.J.p. 83504]

Hyun's Hapkido School
2743 N Western Ave
Sign
Waguespack (32) O2017-8074
Referred [C.J.p. 60151] Transportation
Passed [C.J.p. 63504]

IDOF
19 N Wells St
Sign
Reilly (42) O2017-8133
Referred [C.J.p. 60162] Transportation
Passed [C.J.p. 63505]

PUBLIC WAY USAGE

Grants of Privilege

Ikram
15 E Huron St
Planter
Reilly (42) O2017-8918
Referred [C.J.p. 64083] Transportation

Illinois Institute of Technology
3100 S State St
Sign
Dowell (3) O2017-7941
Referred [C.J.p. 60124] Transportation
Passed [C.J.p. 63506]

International Brazilian Jiu Jitsu LLC
1531 W Chicago Ave
Sign
Moreno (1) O2017-8326
Referred [C.J.p. 61119] Transportation
Passed [C.J.p. 63507]

Irish Oak, The
3511 N Clark St
Light fixture
Tunney (44) O2017-8902
Referred [C.J.p. 64088] Transportation

Irish Oak, The
3511 N Clark St
Sign
Tunney (44) O2017-8533
Direct Introduction Transportation
Passed [C.J.p. 63508]

J.J. Peppers
659 W 31st St
Sign
Thompson (11) O2017-8790
Referred [C.J.p. 64055] Transportation

J.P.E. Day Care Center
8625-8627 S Cottage Grove Ave
Sign
Harris (8) O2017-8784
Referred [C.J.p. 64054] Transportation

PUBLIC WAY USAGE

Grants of Privilege

Jake Melnick's Corner Tap
41 E Superior St
Permanent enclosure
Reilly (42) O2017-8919
Referred [C.J.p. 64083] Transportation

Janik's Cafe
2011 W Division St
Windscreen
Moreno (1) O2017-8714
Referred [C.J.p. 64045] Transportation

JBC/155 Development
155 N Wacker Dr
Conduit
Reilly (42) O2017-8349
Referred [C.J.p. 61127] Transportation
Passed [C.J.p. 63508]

Jeni's Splendid Ice Creams
900-902 W Armitage Ave
Sign
Smith (43) O2017-8115
Referred [C.J.p. 60167] Transportation
Passed [C.J.p. 63509]

Jiffy Lube
810 W 31st St
Sign
Thompson (11) O2017-8787
Referred [C.J.p. 64055] Transportation

John's Pizzeria
2104 N Western Ave
Sign
Moreno (1) O2017-8328
Referred [C.J.p. 61119] Transportation
Passed [C.J.p. 63512]

Jolly Pumpkin Pizzeria & Brewery
5215 S Harper Ave
Sign
King (4) O2017-7949
Referred [C.J.p. 60126] Transportation
Passed [C.J.p. 63513]

PUBLIC WAY USAGE

Grants of Privilege

Kasey's Tavern
701 S Dearborn St
Sign
King (4) O2017-8773
Referred [C.J.p. 64051] Transportation

Katherine Anne Confections
2745 W Armitage Ave
Sign
Moreno (1) O2017-7938
Referred [C.J.p. 60119] Transportation
Passed [C.J.p. 63513]

Kevin Grocery & Liquor Ltd.
2700 W 47th St
Sign
Lopez (15) O2017-7987
Referred [C.J.p. 60135] Transportation
Passed [C.J.p. 63514]

Khattak Properties LLC
621-623 W Randolph St
Fire escape - amend
Reilly (42) O2017-7945
Referred [C.J.p. 60165] Transportation
Passed [C.J.p. 63672]

Kiddie Garden Little Angels
4235 S Kedzie Ave
Sign
Lopez (15) O2017-8797
Referred [C.J.p. 65058] Transportation

Kiddie's House
11105 S Michigan Ave
Fire shutter
Beale (9) O2017-7979
Referred [C.J.p. 60130] Transportation
Passed [C.J.p. 63515]

Kiehl's Since 1851
520 N Michigan Ave
Sign
Reilly (42) O2017-8525
Direct Introduction Transportation
Passed [C.J.p. 63516]

PUBLIC WAY USAGE

Grants of Privilege

King Crab House
1816 N Halsted St
Light fixture
Smith (43) O2017-8957
Referred [C.J.p. 64086] Transportation

La Fiesta Restaurant
3333 W 111th St
Sign
O'Shea (19) O2017-8498
Direct Introduction Transportation
Passed [C.J.p. 63517]

La Luna Bakery No. 2
6209 W Diversey Ave
Sign
Reboyras (30) O2017-8862
Referred [C.J.p. 64069] Transportation

La Luna Enterprises, Inc.
536 W Erie St
Park bench
Reilly (42) O2017-8920
Referred [C.J.p. 64083] Transportation

Lago Banquets
6121 W Diversey Ave
Sign
Reboyras (30) O2017-8061
Referred [C.J.p. 60150] Transportation
Passed [C.J.p. 63517]

Lake Oak Properties, LP c/o Lelyn Group, Inc., The
114 E Oak St
Facade
Reilly (42) O2017-8142
Referred [C.J.p. 60163] Transportation
Passed [C.J.p. 63518]

Lake Park Associates
1539 E 53rd St
Door swing
Hairston (5) O2017-7961
Referred [C.J.p. 60127] Transportation
Passed [C.J.p. 63520]

PUBLIC WAY USAGE

Grants of Privilege

Lake Park Association
5238 S Harper Ave
Marquee
King (4) O2017-7952
Referred [C.J.p. 60126] Transportation
Passed [C.J.p. 63519]

Lake Street Supply
1810 W Lake St
Planter
Burnett (27) O2017-8034
Referred [C.J.p. 60146] Transportation
Passed [C.J.p. 63521]

Lakeside Intl. Auto Service, Inc.
5407 N Broadway
Sign
Osterman (48) O2017-8195
Referred [C.J.p. 60175] Transportation
Passed [C.J.p. 63521]

Lakeside Market
801 W Irving Park Rd
Security camera
Cappleman (46) O2017-8177
Referred [C.J.p. 60170] Transportation
Passed [C.J.p. 63522]

Lakeview Fitness Investors LLC
3657 N Pine Grove Ave
Banner
Cappleman (46) O2017-8950
Referred [C.J.p. 64090] Transportation

Laramie Food & Liquor
200 S Laramie Ave
Sign
Taliaferro (29) O2017-8057
Referred [C.J.p. 60149] Transportation
Passed [C.J.p. 63523]

LaSalle Foundation, The
1111 N Wells St
Occupation of space
Burnett (27) O2017-8835
Referred [C.J.p. 64064] Transportation

PUBLIC WAY USAGE

Grants of Privilege

Laschet's Inn
2119 W Irving Park Rd
Sign
Pawar (47) O2017-8536
Direct Introduction Transportation
Passed [C.J.p. 63524]

Latin School of Chicago, The
45 W North Blvd
Pedestrian bridge
Hopkins (2) O2017-8751
Referred [C.J.p. 64049] Transportation

Lawrence House Commons LLC
1020 W Lawrence Ave
Fire escape
Cappleman (46) O2017-8179
Referred [C.J.p. 60170] Transportation
Passed [C.J.p. 63525]

Lazo's Tacos, Inc
2009 N Western Ave
Sign
Waguespack (32) O2017-8514
Direct Introduction Transportation
Passed [C.J.p. 63525]

Le Club
8629-8633 S Cottage Grove Ave
Sign
Harris (8) O2017-8488
Direct Introduction Transportation
Passed [C.J.p. 63526]

Learning Experience, The
2642 N Jones St
Cornice
Waguespack (32) O2017-8077
Referred [C.J.p. 60151] Transportation
Passed [C.J.p. 63527]

Lee Lumber & Bldg Material Co.
633 W Pershing Rd
Sign
Thompson (11) O2017-8491
Direct Introduction Transportation
Passed [C.J.p. 63528]

PUBLIC WAY USAGE

Grants of Privilege

Left Coast Wells
165 W Superior St
Sign
Reilly (42) O2017-8146
Referred [C.J.p. 60163] Transportation
Passed [C.J.p. 63529]

Liberty Tax Service
1126 W Wilson Ave
Sign
Cappleman (46) O2017-8951
Referred [C.J.p. 64090] Transportation

Library of Rush University Medical Center
1700 W Van Buren St
Manhole
Burnett (27) O2017-8035
Referred [C.J.p. 60146] Transportation
Passed [C.J.p. 63529]

Lincoln Inn
5952 N Lincoln Ave
Sign
O'Connor (40) O2017-8093
Referred [C.J.p. 60159] Transportation
Passed [C.J.p. 63530]

Lincoln Insurance
855 W Washington Blvd
Sign
Burnett (27) O2017-8836
Referred [C.J.p. 64064] Transportation

Lincoln Shine Dental
2620 N Halsted St
Sign
Smith (43) O2017-8120
Referred [C.J.p. 60167] Transportation
Passed [C.J.p. 63531]

Lincoln Square Ravenswood Chamber of Commerce
4404 N Campbell Ave
Planter
Pawar (47) O2017-8888
Referred [C.J.p. 64091] Transportation

PUBLIC WAY USAGE

Grants of Privilege

Lincoln Square Ravenswood Chamber of Commerce

4405 N Campbell Ave

Planter

Pawar (47) O2017-8208

Referred [C.J.p. 60171] Transportation

Passed [C.J.p. 63532]

Lincoln Square Ravenswood Chamber of Commerce

2416 W Montrose Ave

Planter

Pawar (47) O2017-8211

Referred [C.J.p. 60171] Transportation

Passed [C.J.p. 63533]

Lincoln Square Ravenswood Chamber of Commerce

2426 W Montrose Ave

Planter

Pawar (47) O2017-8212

Referred [C.J.p. 60171] Transportation

Passed [C.J.p. 63533]

Lincoln Square Ravenswood Chamber of Commerce

2434 W Montrose Ave

Planter

Pawar (47) O2017-8213

Referred [C.J.p. 60171] Transportation

Passed [C.J.p. 63534]

Lincoln Square Ravenswood Chamber of Commerce

2444 W Montrose Ave

Planter

Pawar (47) O2017-8215

Referred [C.J.p. 60171] Transportation

Passed [C.J.p. 63535]

Lincoln Square Ravenswood Chamber of Commerce

2450 W Montrose Ave

Planter

Pawar (47) O2017-8216

Referred [C.J.p. 60171] Transportation

Passed [C.J.p. 63536]

PUBLIC WAY USAGE

Grants of Privilege

Lincoln Square Ravenswood Chamber of Commerce

2502 W Montrose Ave

Planter

Pawar (47) O2017-8217

Referred [C.J.p. 60171] Transportation

Passed [C.J.p. 63537]

Lincoln Square Ravenswood Chamber of Commerce

2508 W Montrose Ave

Planter

Pawar (47) O2017-8218

Referred [C.J.p. 60171] Transportation

Passed [C.J.p. 63538]

Lincoln Square Ravenswood Chamber of Commerce

2516 W Montrose Ave

Planter

Pawar (47) O2017-8221

Referred [C.J.p. 60171] Transportation

Passed [C.J.p. 63538]

Lincoln Square Ravenswood Chamber of Commerce

2522 W Montrose Ave

Planter

Pawar (47) O2017-8224

Referred [C.J.p. 60171] Transportation

Passed [C.J.p. 63539]

Lincoln Square Ravenswood Chamber of Commerce

2536 W Montrose Ave

Planter

Pawar (47) O2017-8225

Referred [C.J.p. 60172] Transportation

Passed [C.J.p. 63540]

Lincoln Square Ravenswood Chamber of Commerce

2542 W Montrose Ave

Planter

Pawar (47) O2017-8226

Referred [C.J.p. 60172] Transportation

Passed [C.J.p. 63541]

PUBLIC WAY USAGE

Grants of Privilege

Lincoln Square Ravenswood Chamber of Commerce
2558 W Montrose Ave
Planter
Pawar (47) O2017-8227
Referred [C.J.p. 60172] Transportation
Passed [C.J.p. 63542]

Lincoln Square Ravenswood Chamber of Commerce
2574 W Montrose Ave
Planter
Pawar (47) O2017-8228
Referred [C.J.p. 60172] Transportation
Passed [C.J.p. 63543]

Lincoln Square Ravenswood Chamber of Commerce
2608 W Montrose Ave
Planter
Pawar (47) O2017-8895
Referred [C.J.p. 64091] Transportation

Lincoln Square Ravenswood Chamber of Commerce
4636 N Rockwell Ave
Planter
Pawar (47) O2017-8229
Referred [C.J.p. 60172] Transportation
Passed [C.J.p. 63543]

Lincoln Square Ravenswood Chamber of Commerce
4641 N Rockwell St
Planter
Pawar (47) O2017-8230
Referred [C.J.p. 60172] Transportation
Passed [C.J.p. 63544]

Lincoln Square Ravenswood Chamber of Commerce
4643 N Rockwell St
Planter
Pawar (47) O2017-8231
Referred [C.J.p. 60172] Transportation
Passed [C.J.p. 63545]

PUBLIC WAY USAGE

Grants of Privilege

Lincoln Square Ravenswood Chamber of Commerce
4646 N Rockwell St
Planter
Pawar (47) O2017-8232
Referred [C.J.p. 60172] Transportation
Passed [C.J.p. 63546]

Lincoln Square Ravenswood Chamber of Commerce
4651 N Rockwell St
Planter
Pawar (47) O2017-8233
Referred [C.J.p. 60172] Transportation
Passed [C.J.p. 63547]

Lincoln Square Ravenswood Chamber of Commerce
4656 N Rockwell St
Planter
Pawar (47) O2017-8234
Referred [C.J.p. 60172] Transportation
Passed [C.J.p. 63548]

Lincoln Square Ravenswood Chamber of Commerce
4660 N Rockwell St
Planter
Pawar (47) O2017-8235
Referred [C.J.p. 60172] Transportation
Passed [C.J.p. 63548]

Lincoln Square Ravenswood Chamber of Commerce
4665 N Rockwell St
Planter
Pawar (47) O2017-8236
Referred [C.J.p. 60172] Transportation
Passed [C.J.p. 63549]

Lis Store
5316 W Lawrence Ave
Sign
Arena (45) O2017-8927
Referred [C.J.p. 64089] Transportation

PUBLIC WAY USAGE

Grants of Privilege

Little Bad Wolf
1541 W Bryn Mawr Ave
Light fixture
O'Connor (40) O2017-8940
Referred [C.J.p. 64081] Transportation

Little Gym of Chicago, The
3216 N Lincoln Ave
Light fixture
Pawar (47) O2017-8237
Referred [C.J.p. 60173] Transportation
Passed [C.J.p. 63550]

Local Goods Chicago
5422 W Devon Ave
Sign
Napolitano (41) O2017-8520
Direct Introduction Transportation
Passed [C.J.p. 63551]

Los Alamos
2157 S Damen Ave
Sign
Solis (25) O2017-8501
Direct Introduction Transportation
Passed [C.J.p. 63552]

Los Amantes
4753 W 47th St
Sign
Burke (14) O2017-8494
Direct Introduction Transportation
Passed [C.J.p. 63552]

Los Artista
2003 N California Ave
Sign
Moreno (1) O2017-8716
Referred [C.J.p. 64045] Transportation

Lotus Cafe & Banh Mi Sandwiches
719 W Maxwell St
Sign
Thompson (11) O2017-7983
Referred [C.J.p. 60131] Transportation
Passed [C.J.p. 63553]

PUBLIC WAY USAGE

Grants of Privilege

Loyola University of Chicago
25 E Pearson St
Caisson
Hopkins (2) O2017-8012
Referred [C.J.p. 60122] Transportation
Passed [C.J.p. 63554]

Loyola University of Chicago
6550 N Sheridan Rd
Planter
Moore (49) O2017-8202
Referred [C.J.p. 60176] Transportation
Passed [C.J.p. 63555]

LuLulemon Athletica
3556 N Southport Ave
Sign
Tunney (44) O2017-8532
Direct Introduction Transportation
Passed [C.J.p. 63556]

Lurie Children's Primary Care - Town & Country Pediatrics
1460 N Halsted St
Sign
Burnett (27) O2017-8039
Referred [C.J.p. 60146] Transportation
Passed [C.J.p. 63556]

MacArthur Foundation, John D. and Catherine T.
140 S Dearborn St
Cornice
Reilly (42) O2017-8136
Referred [C.J.p. 60162] Transportation
Passed [C.J.p. 63510]

MacArthur Foundation, John D. and Catherine T.
140 S Dearborn St
Fire escape
Reilly (42) O2017-8138
Referred [C.J.p. 60162] Transportation
Passed [C.J.p. 63511]

PUBLIC WAY USAGE

Grants of Privilege

Macerich Management
N. Michigan Ave, E Grand Ave and Rush St
Kiosks - amend
Reilly (42) O2017-8663
Referred [C.J.p. 64085] Transportation

Macerich Management
10 E Grand Ave
Sign
Reilly (42) O2017-8352
Referred [C.J.p. 61127] Transportation
Passed [C.J.p. 63557]

Madison Laramie Currency Exchange
5146 W Madison St
Sign
Ervin (28) O2017-8050
Referred [C.J.p. 60149] Transportation
Passed [C.J.p. 63558]

Main Third Bowl LLC
120 N Green St
Door swing
Burnett (27) O2017-8837
Referred [C.J.p. 64064] Transportation

Maple & Ash/Eight Bar
6-8 W Maple St
Occupation of space (pergola)
Hopkins (2) O2017-8754
Referred [C.J.p. 64049] Transportation

Maple & Ash/Eight Bar
6-8 W Maple St
Windscreen
Hopkins (2) O2017-8755
Referred [C.J.p. 64049] Transportation

Market By Foxtrot, The
900-902 W Armitage Ave
Sign - amend
Smith (43) O2017-7950
Referred [C.J.p. 60167] Transportation
Passed [C.J.p. 63672]

PUBLIC WAY USAGE

Grants of Privilege

Marquette Auto Glass, Inc.
6715 S Ashland Ave
Sign
Foulkes (16) O2017-8798
Referred [C.J.p. 64059] Transportation

Martini Club
5737 W Irving Park Rd
Sign
Sposato (38) O2017-8090
Referred [C.J.p. 60156] Transportation
Passed [C.J.p. 63559]

Master Polishing & Buffing
10235-10259 S Avenue O
Fence
Sadlowski Garza (10) O2017-8785
Referred [C.J.p. 64054] Transportation

Master Polishing & Buffing
10235-10259 S Avenue O
Occupation of space
Sadlowski Garza (10) O2017-8786
Referred [C.J.p. 64054] Transportation

Mather's More Then A Cafe
3235 N Central Ave
Sign
Reboyras (30) O2017-8065
Referred [C.J.p. 60150] Transportation
Passed [C.J.p. 63560]

May St. Restaurant
1146 W Cermak Rd
Sign
Solis (25) O2017-8809
Referred [C.J.p. 64062] Transportation

Men's Room Shop LLC, The
3420 N Halsted St
Light fixture
Tunney (44) O2017-8905
Referred [C.J.p. 64088] Transportation

PUBLIC WAY USAGE

Grants of Privilege

MetroPCS
4256 S Cottage Grove Ave
Sign
King (4) O2017-7953
Referred [C.J.p. 60126] Transportation
Passed [C.J.p. 63560]

Metropolitan Life Insurance Company
215 W Washington St
Catch basin
Reilly (42) O2017-8924
Referred [C.J.p. 64083] Transportation

Metropolitan Place Condominium Assn
130 S Canal St
Balcony
Reilly (42) O2017-8923
Referred [C.J.p. 64084] Transportation

Michael Kelley
1701 W 21st St
Door swing
Solis (25) O2017-8811
Referred [C.J.p. 64062] Transportation

Michael Kelley
1701 W 21st St
Step
Solis (25) O2017-8813
Referred [C.J.p. 64062] Transportation

Midway Liquors
5500 S State St
Sign
Dowell (3) O2017-8770
Referred [C.J.p. 64051] Transportation

Milk Supply
4955 N Damen Ave
Sign
O'Connor (40) O2017-8094
Referred [C.J.p. 60159] Transportation
Passed [C.J.p. 63561]

PUBLIC WAY USAGE

Grants of Privilege

Millennium Park Plaza LLC
155 N Michigan Ave
Occupation of space
Reilly (42) O2017-8152
Referred [C.J.p. 60163] Transportation
Passed [C.J.p. 63562]

Miller's Pub & Restaurant
134 S Wabash Ave
Sign
Reilly (42) O2017-8523
Direct Introduction Transportation
Passed [C.J.p. 63563]

Milwaukee's Food & Liquor
4701 N Milwaukee Ave
Security camera
Arena (45) O2017-8929
Referred [C.J.p. 64089] Transportation

Mixed Greens
308 W Erie St
Sign
Reilly (42) O2017-8522
Direct Introduction Transportation
Passed [C.J.p. 63564]

Montrose Saloon
2933 W Montrose Ave
Windscreen
Mell (33) O2017-8876
Referred [C.J.p. 64071] Transportation

Morna Freund
6207 N Harding Ave
Landscaping
Laurino (39) O2017-8925
Referred [C.J.p. 64079] Transportation

Moxy Hotel, The
530 N LaSalle Dr
Window and frame - amend
Reilly (42) O2017-7948
Referred [C.J.p. 60165] Transportation
Passed [C.J.p. 63673]

PUBLIC WAY USAGE

Grants of Privilege

Multimex, Inc
3651 W Lawrence Ave
Sign
Ramirez-Rosa (35) O2017-8518
Direct Introduction Transportation
Passed [C.J.p. 63565]

Multimex, Inc.
3651 W Lawrence Ave
Sign
Ramirez-Rosa (35) O2017-8886
Referred [C.J.p. 64074] Transportation

Municipal Foods
2559 W Division St
Sign
Villegas (36) O2017-8072
Referred [C.J.p. 60155] Transportation
Passed [C.J.p. 63565]

Music Box Theatre
3733 N Southport Ave
Marquee
Tunney (44) O2017-8910
Referred [C.J.p. 64088] Transportation

Music House, Inc.
2925 W Devon Ave
Sign
Silverstein (50) O2017-8537
Direct Introduction Transportation
Passed [C.J.p. 63566]

Najila's
2452 W Devon Ave
Sign
Silverstein (50) O2017-8885
Referred [C.J.p. 64095] Transportation

Noodles and Company
3415 N Southport Ave
Sign
Tunney (44) O2017-8151
Referred [C.J.p. 60168] Transportation
Passed [C.J.p. 63567]

PUBLIC WAY USAGE

Grants of Privilege

North Face No. 518, The
1629 N Damen Ave
Sign
Hopkins (2) O2017-8759
Referred [C.J.p. 64049] Transportation

North River Commission
3109 W Montrose Ave
Bicycle rack
Mell (33) O2017-8053
Referred [C.J.p. 60152] Transportation
Passed [C.J.p. 63569]

North River Commission
3118 W Montrose Ave
Bicycle rack
Mell (33) O2017-8056
Referred [C.J.p. 60153] Transportation
Passed [C.J.p. 63569]

North River Commission
3134 W Montrose Ave
Trash container - amend
Mell (33) O2017-8660
Referred [C.J.p. 64071] Transportation

North River Commission
3135 W Montrose Ave
Bicycle rack
Mell (33) O2017-8058
Referred [C.J.p. 60153] Transportation
Passed [C.J.p. 63570]

North River Commission
3140 W Montrose Ave
Bicycle rack
Mell (33) O2017-8059
Referred [C.J.p. 60153] Transportation
Passed [C.J.p. 63571]

North River Commission North River Commission
2933 W Montrose Ave
Bicycle rack
Mell (33) O2017-8049
Referred [C.J.p. 60152] Transportation
Passed [C.J.p. 63568]

PUBLIC WAY USAGE

Grants of Privilege

Northwestern Memorial Hospital
259 E Erie St
Bicycle rack
Reilly (42) O2017-8155
Referred [C.J.p. 60163] Transportation
Passed [C.J.p. 63572]

Northwestern Memorial Hospital
259 E Erie St
Drain tile
Reilly (42) O2017-8928
Referred [C.J.p. 64084] Transportation

Northwestern Memorial Hospital
259 E Erie St
Foundation support
Reilly (42) O2017-8930
Referred [C.J.p. 64084] Transportation

Northwestern Memorial Hospital
259 E Erie St
Pile caps
Reilly (42) O2017-8156
Referred [C.J.p. 60163] Transportation
Passed [C.J.p. 63573]

Northwestern Memorial Hospital (Cafeteria - 2nd)
251 E Huron St
Manhole
Reilly (42) O2017-8158
Referred [C.J.p. 60163] Transportation
Passed [C.J.p. 63573]

Northwestern University, The
303 E Chicago Ave
Irrigation system
Hopkins (2) O2017-8760
Referred [C.J.p. 64049] Transportation

Northwestern University, The
840 N Lake Shore Dr
Tunnel
Hopkins (2) O2017-8763
Referred [C.J.p. 64049] Transportation

PUBLIC WAY USAGE

Grants of Privilege

Northwestern University, The
420 E Superior St
Irrigation system
Hopkins (2) O2017-8761
Referred [C.J.p. 64049] Transportation

Oberweis Dairy, Inc.
3055 N Sheffield Ave
Sign
Tunney (44) O2017-8153
Referred [C.J.p. 60168] Transportation
Passed [C.J.p. 63575]

OG Plumbing LLC
1324 W Kinzie St
Occupation of Space
Burnett (27) O2017-8838
Referred [C.J.p. 64064] Transportation

Old Town School of Folk Music
4545 N Lincoln Ave
Sign
Pawar (47) O2017-8900
Referred [C.J.p. 64091] Transportation

O'Leary's Public House
541 N Wells St
Light fixture
Reilly (42) O2017-8159
Referred [C.J.p. 60163] Transportation
Passed [C.J.p. 63574]

Omni Contracting (Chicago), Inc.
202 W Hill St
Bicycle rack
Burnett (27) O2017-8839
Referred [C.J.p. 64064] Transportation

Onni Contracting (Chicago), Inc.
202 W Hill St
Tree gate
Burnett (27) O2017-8036
Referred [C.J.p. 60146] Transportation
Passed [C.J.p. 63576]

PUBLIC WAY USAGE

Grants of Privilege

Onni Contracting (Chicago), Inc.
1140 N Wells St
Bicycle rack
Burnett (27) O2017-8348
Referred [C.J.p. 61122] Transportation
Passed [C.J.p. 63577]

Onni Contracting (Chicago), Inc.
1140 N Wells St
Tree grate
Burnett (27) O2017-8350
Referred [C.J.p. 61122] Transportation
Passed [C.J.p. 63577]

Original Halsted Maxwell Street Polish
11658 S Halsted St
Sign
Austin (34) O2017-8882
Referred [C.J.p. 64074] Transportation

Osama Food
1308 S Central Park Ave
Light fixture
Scott, Jr. (24) O2017-8015
Referred [C.J.p. 60143] Transportation
Passed [C.J.p. 63578]

Osama Food
1308 S Central Park Ave
Security camera
Scott, Jr. (24) O2017-8016
Referred [C.J.p. 60143] Transportation
Passed [C.J.p. 63579]

Oxygen Spa Studio
400 S Green St
Sign
Solis (25) O2017-8020
Referred [C.J.p. 60144] Transportation
Passed [C.J.p. 63580]

P&I Food & Liquor, Inc.
4154-4158 W Division St
Security camera
Mitts (37) O2017-8903
Referred [C.J.p. 64076] Transportation

PUBLIC WAY USAGE

Grants of Privilege

Pangea Ventures LLC
7701-7707 S Stewart Ave
Facade
Moore (17) O2017-7992
Referred [C.J.p. 60136] Transportation
Passed [C.J.p. 63581]

Parlor Pizza Bar
1824-1826 W Division St
Sign
Moreno (1) O2017-8329
Referred [C.J.p. 61119] Transportation
Passed [C.J.p. 63581]

Parson's Chicken & Fish
2952 W Armitage Ave
Sign
Moreno (1) O2017-7939
Referred [C.J.p. 60119] Transportation
Passed [C.J.p. 63582]

Pasta Bowl, The
1852 W North Ave
Light fixture
Hopkins (2) O2017-8331
Referred [C.J.p. 61120] Transportation
Passed [C.J.p. 63583]

Pastoral/Appellation
5212-5214 N Clark St
Sign
O'Connor (40) O2017-8096
Referred [C.J.p. 60159] Transportation
Passed [C.J.p. 63584]

Peopes Gas Light and Coke Company, The
2650 W Montrose Ave
Pipe
Mell (33) O2017-8878
Referred [C.J.p. 64071] Transportation

Peoples Gas Light and Coke Co., The
2650 W Montrose Ave
Vault
Mell (33) O2017-8062
Referred [C.J.p. 60153] Transportation
Passed [C.J.p. 63585]

PUBLIC WAY USAGE

Grants of Privilege

Pete's Market No. 1
5724 S Kedzie Ave
Sign
Zalewski (23) O2017-8500
Direct Introduction Transportation
Passed [C.J.p. 63585]

Pets First Veterinary Clinic LLC
3413 N Broadway
Statue
Tunney (44) O2017-8154
Referred [C.J.p. 60168] Transportation
Passed [C.J.p. 63586]

Physicians Immediate Care
3909 N Western Ave
Sign
Pawar (47) O2017-8371
Referred [C.J.p. 61130] Transportation
Passed [C.J.p. 63587]

Pita Pit
2404 N Lincoln Ave
Light fixture
Smith (43) O2017-8364
Referred [C.J.p. 61128] Transportation
Passed [C.J.p. 63588]

Pizano's Pizza & Pasta on Division
2056 W Division St
Sign
Moreno (1) O2017-8717
Referred [C.J.p. 64045] Transportation

Planet Fitness
240 E Illinois St
Sign
Reilly (42) O2017-8527
Direct Introduction Transportation
Passed [C.J.p. 63588]

Planet Fitness
3120 N Pulaski Rd
Sign
Santiago (31) O2017-8513
Direct Introduction Transportation
Passed [C.J.p. 63589]

PUBLIC WAY USAGE

Grants of Privilege

Play It Again Sports
3939 N Ashland Ave
Sign
Pawar (47) O2017-8238
Referred [C.J.p. 60173] Transportation
Passed [C.J.p. 63590]

Pokeworks Chicago 1
79 E Madison St
Sign
Reilly (42) O2017-8526
Direct Introduction Transportation
Passed [C.J.p. 63591]

Polk Place Condo Assn.
749 S Spaulding Ave
Occupation of space
Scott, Jr. (24) O2017-8017
Referred [C.J.p. 60143] Transportation
Passed [C.J.p. 63592]

Portage Park Food + Spirits
4138 N Milwaukee Ave
Light fixture
Arena (45) O2017-8933
Referred [C.J.p. 64089] Transportation

Portillo's Hot Dogs
100 W Ontario St
Security camera
Reilly (42) O2017-8932
Referred [C.J.p. 64084] Transportation

Potbelly Sandwich Works LLC
3424 N Southport Ave
Sign
Tunney (44) O2017-8912
Referred [C.J.p. 64088] Transportation

Potbelly Sandwich Works LLC
194 N State St
Light fixture
Reilly (42) O2017-8935
Referred [C.J.p. 64084] Transportation

PUBLIC WAY USAGE

Grants of Privilege

Potbelly Sandwich Works No. 114
4709 N Lincoln Ave
Sign
Pawar (47) O2017-8906
Referred [C.J.p. 64091] Transportation

Pret A Manager
190 W Madison St
Sign
Reilly (42) O2017-8521
Direct Introduction Transportation
Passed [C.J.p. 63592]

Professional Service Business, Inc.
5947 W Belmont Ave
Sign
Reboyras (30) O2017-8511
Direct Introduction Transportation
Passed [C.J.p. 63593]

Rainbow No. 289
11155 S Michigan Ave
Sign
Beale (9) O2017-8490
Direct Introduction Transportation
Passed [C.J.p. 63594]

Raul's Repair Service
3630 W Diversey Ave
Sign
Reboyras (30) O2017-8353
Referred [C.J.p. 61123] Transportation
Passed [C.J.p. 63595]

Real Living City Residential
800 W Diversey Pkwy
Sign
Tunney (44) O2017-8914
Referred [C.J.p. 64088] Transportation

Reem Pharmacy
5456-5460 S Kedzie Ave
Sign
Burke (14) O2017-7985
Referred [C.J.p. 60132] Transportation
Passed [C.J.p. 63596]

PUBLIC WAY USAGE

Grants of Privilege

Regards to Edith Prairie School
326 N Morgan St
Sign
Burnett (27) O2017-8506
Direct Introduction Transportation
Passed [C.J.p. 63596]

Remington Lodging & Hospitality LLC
10 S Wabash Ave
Vault
Reilly (42) O2017-8938
Referred [C.J.p. 64084] Transportation

Resurrection Health Care
400 W Diversey Pkwy
Bollard
Tunney (44) O2017-8157
Referred [C.J.p. 60168] Transportation
Passed [C.J.p. 63597]

Resurrection Health Care
331-359 W Surf St
Landscaping
Tunney (44) O2017-8163
Referred [C.J.p. 60168] Transportation
Passed [C.J.p. 63598]

Rhine Hall
2010 W Fulton St
Sign
Burnett (27) O2017-8508
Direct Introduction Transportation
Passed [C.J.p. 63599]

River North Limited Partnership No. 2
325 W Huron St
Grease basin
Reilly (42) O2017-8160
Referred [C.J.p. 60163] Transportation
Passed [C.J.p. 63600]

River View Condo Assn.
415 E North Water St
Tree
Reilly (42) O2017-8354
Referred [C.J.p. 61127] Transportation
Passed [C.J.p. 63600]

PUBLIC WAY USAGE

Grants of Privilege

Rosebud Steakhouse
192 E Walton Pl
Grease trap
Hopkins (2) O2017-8014
Referred [C.J.p. 60122] Transportation
Passed [C.J.p. 63601]

Rush University Medical Center
1630-1750 W Harrison St
Trench
Burnett (27) O2017-8845
Referred [C.J.p. 64064] Transportation

Rush University Medical Center
1712-1798 W Harrison St
Manhole
Burnett (27) O2017-8841
Referred [C.J.p. 64064] Transportation

Rush University Medical Center
700 S Paulina St
Trench
Burnett (27) O2017-8843
Referred [C.J.p. 64064] Transportation

Rush University Medical Center
701 S Paulina St
Manhole
Burnett (27) O2017-8037
Referred [C.J.p. 60146] Transportation
Passed [C.J.p. 63602]

Sabatinos, Inc.
4441 W Irving Park Rd
Sign
Arena (45) O2017-8936
Referred [C.J.p. 64089] Transportation

Sacred Memories Funeral Home
2024 E 75th St
Sign
Harris (8) O2017-7975
Referred [C.J.p. 60129] Transportation
Passed [C.J.p. 83603]

PUBLIC WAY USAGE

Grants of Privilege

Salsa Picante
949 N Western Ave
Light fixture
Moreno (1) O2017-8719
Referred [C.J.p. 64045] Transportation

Salsa Picante
949 N Western Ave
Security camera
Moreno (1) O2017-8721
Referred [C.J.p. 64045] Transportation

Sersen, Margot
122-130 W Superior St
Fire escape - amend
Hopkins (2) O2017-7951
Referred [C.J.p. 60123] Transportation
Passed [C.J.p. 63673]

Shen Shen Health and Harmony
2764 N Lincoln Ave
Sign
Smith (43) O2017-8959
Referred [C.J.p. 64087] Transportation

Sidney Garber Jewelers
118 E Delaware Pl
Planter
Reilly (42) O2017-8162
Referred [C.J.p. 60163] Transportation
Passed [C.J.p. 63603]

Sip 22
2901-2909 W Cermak Rd
Sign
Cardenas (12) O2017-8793
Referred [C.J.p. 64056] Transportation

Sip Coffeehouse
1223 W Grand Ave
Light fixture
Burnett (27) O2017-8847
Referred [C.J.p. 64065] Transportation

PUBLIC WAY USAGE

Grants of Privilege

Sip Coffeehouse
1223 W Grand Ave
Planter
Burnett (27) O2017-8038
Referred [C.J.p. 60146] Transportation
Passed [C.J.p. 63604]

Six Brothers Food Market, Inc.
609 W 119th St
Security camera
Austin (34) O2017-8064
Referred [C.J.p. 60153] Transportation
Passed [C.J.p. 63605]

Sloopdental, Inc.
1440 S Wabash Ave
Sign
Dowell (3) O2017-8485
Direct Introduction Transportation
Passed [C.J.p. 63606]

Snap Fitness 24/7
1212 S Michigan Ave
Sign
Dowell (3) O2017-8484
Direct Introduction Transportation
Passed [C.J.p. 63607]

Sonia Selection
2334 W Devon Ave
Sign
Silverstein (50) O2017-8889
Referred [C.J.p. 64095] Transportation

Speedline Auto Service
5250 N Damen Ave
Sign
O'Connor (40) O2017-8098
Referred [C.J.p. 60159] Transportation
Passed [C.J.p. 63608]

Sprint
3150 S Ashland Ave
Sign
Cardenas (12) O2017-7984
Referred [C.J.p. 60131] Transportation
Passed [C.J.p. 63608]

PUBLIC WAY USAGE

Grants of Privilege

St. Pauls Biblical Center
5525 W Belmont Ave
Light fixture
Santiago (31) O2017-8873
Referred [C.J.p. 64069] Transportation

Star Shoes & General
11111 S Michigan Ave
Fire shutter
Beale (9) O2017-7980
Referred [C.J.p. 60130] Transportation
Passed [C.J.p. 63609]

Starbucks
253 W Cermak Rd
Sign
Solis (25) O2017-8021
Referred [C.J.p. 60144] Transportation
Passed [C.J.p. 63610]

Starbucks Coffee No. 2568
4365 W Irving Park Rd
Sign
Arena (45) O2017-8367
Referred [C.J.p. 61129] Transportation
Passed [C.J.p. 63611]

Steve Grubman Photography, Inc.
456 N Morgan St
Light fixture
Burnett (27) O2017-8848
Referred [C.J.p. 64065] Transportation

Steve Grubman Photography, Inc.
456 N Morgan St
Security camera
Burnett (27) O2017-8850
Referred [C.J.p. 64065] Transportation

Subway
7852 S Cottage Grove Ave
Sign
Sawyer (6) O2017-7972
Referred [C.J.p. 60128] Transportation
Passed [C.J.p. 63612]

PUBLIC WAY USAGE

Grants of Privilege

Subway No. 65029
6315 S Cottage Grove Ave
Sign
Cochran (20) O2017-8804
Referred [C.J.p. 64060] Transportation
Subway Sandwiches
1139 W Granville Ave
Sign
Osterman (48) O2017-8198
Referred [C.J.p. 60175] Transportation
Passed [C.J.p. 63612]
Subway Sandwiches
319 S Jefferson St
Sign
Reilly (42) O2017-8166
Referred [C.J.p. 60163] Transportation
Passed [C.J.p. 63613]
Sunstone Saint Clair LLC
633 N St Clair St
Sign
Reilly (42) O2017-8356
Referred [C.J.p. 61127] Transportation
Passed [C.J.p. 63614]
Sushi Burrito
2904 N Broadway
Sign
Tunney (44) O2017-8170
Referred [C.J.p. 60168] Transportation
Passed [C.J.p. 63615]
Taqueria Mi Linda Hacienda, Inc.
4406-4408 W Armitage Ave
Sign
Villegas (36) O2017-8076
Referred [C.J.p. 60155] Transportation
Passed [C.J.p. 63616]
Taqueria Tayahua
2411 S Western Ave
Sign
Solis (25) O2017-8342
Referred [C.J.p. 61121] Transportation
Passed [C.J.p. 63616]

PUBLIC WAY USAGE

Grants of Privilege

Tarascas International
2585 N Clark St
Wind screen
Smith (43) O2017-8961
Referred [C.J.p. 64087] Transportation
Taste 222
22 N Canal St
Windscreen
Reilly (42) O2017-8941
Referred [C.J.p. 64084] Transportation
Taylor Street LA LLC
1342 W Taylor St
Tree gate
Ervin (28) O2017-8055
Referred [C.J.p. 60149] Transportation
Passed [C.J.p. 63617]
TBD
11060 S Western Ave
Light fixture
O'Shea (19) O2017-8801
Referred [C.J.p. 64060] Transportation
Thai Lagoon Restaurant
2322 W North Ave
Sign
Waguespack (32) O2017-8357
Referred [C.J.p. 61124] Transportation
Passed [C.J.p. 63618]
Thee European Spa
5927 N Milwaukee Ave
Sign
Arena (45) O2017-8535
Direct Introduction Transportation
Passed [C.J.p. 63619]
Theory Sports Div Lounge
9 W Hubbard St
Flagpole
Reilly (42) O2017-8358
Referred [C.J.p. 61127] Transportation
Passed [C.J.p. 63620]

PUBLIC WAY USAGE

Grants of Privilege

Thompson Building LLC
350 N Clark St
Banner
Reilly (42) O2017-8942
Referred [C.J.p. 64084] Transportation

Tipton One Hour Cleaners
3831 N Elston Ave
Sign
Ramirez-Rosa (35) O2017-8891
Referred [C.J.p. 64074] Transportation

Tipton One Hour Cleaners
3831 N Elston Ave
Sign
Ramirez-Rosa (35) O2017-8515
Direct Introduction Transportation
Passed [C.J.p. 63620]

TNC (US) Holdings, Inc.
200 W Jackson Blvd
Sign
Reilly (42) O2017-8168
Referred [C.J.p. 60163] Transportation
Passed [C.J.p. 63621]

Tony's Beauty Salon, Inc.
5022 N Broadway
Sign
Pawar (47) O2017-8239
Referred [C.J.p. 60173] Transportation
Passed [C.J.p. 63622]

Tony's Finer Foods Enterprises, Inc.
3607 W Fullerton Ave
Sign
Ramirez-Rosa (35) O2017-8067
Referred [C.J.p. 60154] Transportation
Passed [C.J.p. 63623]

Tony's Finer Foods Enterprises, Inc.
3607 W Fullerton Ave
Sign
Ramirez-Rosa (35) O2017-8359
Referred [C.J.p. 61124] Transportation
Passed [C.J.p. 63623]

PUBLIC WAY USAGE

Grants of Privilege

Tracy Adduci Salon
408 N Clark St
Sign
Reilly (42) O2017-8171
Referred [C.J.p. 60163] Transportation
Passed [C.J.p. 63624]

Trails School, Inc
1207 N Cleveland Ave
Sign
Burnett (27) O2017-8504
Direct Introduction Transportation
Passed [C.J.p. 63625]

Tranquility Hair Salon
9908 S Western Ave
Sign
O'Shea (19) O2017-8803
Referred [C.J.p. 64060] Transportation

Tres Chic Boutique
2235 W 95th St
Sign
O'Shea (19) O2017-8497
Direct Introduction Transportation
Passed [C.J.p. 63626]

U.S. General Services Administration
219 S Dearborn St
Bollard
Reilly (42) O2017-8176
Referred [C.J.p. 60164] Transportation
Passed [C.J.p. 63627]

U.S. General Services Administration
230 S Dearborn St
Bollard
Reilly (42) O2017-8178
Referred [C.J.p. 60164] Transportation
Passed [C.J.p. 63627]

U.S. General Services Administration
77 W Jackson Blvd
Bollard
King (4) O2017-7957
Referred [C.J.p. 60126] Transportation
Passed [C.J.p. 63628]

PUBLIC WAY USAGE

Grants of Privilege

Umai
730 S Clark St
Exhaust duct
King (4) O2017-7954
Referred [C.J.p. 60126] Transportation
Passed [C.J.p. 63629]

Union League Club of Chicago
312 S Federal St
Conduit
King (4) O2017-8775
Referred [C.J.p. 64052] Transportation

Union League Club of Chicago
312 S Federal St
Gas line
King (4) O2017-8777
Referred [C.J.p. 64052] Transportation

Universal Realty
1937-1953 W Howard St
Light fixture
Moore (49) O2017-8203
Referred [C.J.p. 60176] Transportation
Passed [C.J.p. 63630]

University of Chicago, The
1414 E 59th Pl
Bicycle rack
Hairston (5) O2017-7965
Referred [C.J.p. 60128] Transportation
Passed [C.J.p. 63635]

University of Chicago, The
1307 E 60th St
Steam service piping vault
Cochran (20) O2017-7995
Referred [C.J.p. 60139] Transportation
Passed [C.J.p. 63634]

University of Chicago, The
5656 S Maryland Ave
Sign
Hairston (5) O2017-8495
Direct Introduction Transportation
Passed [C.J.p. 63631]

PUBLIC WAY USAGE

Grants of Privilege

University of Chicago, The
5757 S University Ave
Irrigation system5757
Hairston (5) O2017-7967
Referred [C.J.p. 60127] Transportation
Passed [C.J.p. 63632]

University of Chicago, The
5757 S University Ave
Sheeting
Hairston (5) O2017-7968
Referred [C.J.p. 60127] Transportation
Passed [C.J.p. 63633]

University of Chicago, The Tiffin Cafe - 1129771
1414 E 59th St
Bicycle Rack
Hairston (5) O2017-7966
Referred [C.J.p. 60128] Transportation
Passed [C.J.p. 63636]

University of Chicago,The (File No. 35)
969 E 60th St
Conduit
Cochran (20) O2017-8340
Referred [C.J.p. 61121] Transportation
Passed [C.J.p. 63634]

Updown Tobacco Shop
1550 N Wells St
Sign
Burnett (27) O2017-8507
Direct Introduction Transportation
Passed [C.J.p. 63637]

Urban Beautique
8822 S Ashland Ave
Sign
Brookins (21) O2017-8807
Referred [C.J.p. 64061] Transportation

Urban Outfitters
10 S State St
Banner
Reilly (42) O2017-8173
Referred [C.J.p. 60164] Transportation
Passed [C.J.p. 63637]

PUBLIC WAY USAGE

Grants of Privilege

Verizon Wireless
36 S State St
Banner
Reilly (42) O2017-8180
Referred [C.J.p. 60164] Transportation
Passed [C.J.p. 63638]

Verizon Wireless
301 W Washington St
Sign
Reilly (42) O2017-8944
Referred [C.J.p. 64084] Transportation

Victory Center of Galewood
2370 N Newcastle Ave
Foundation support
Villegas (36) O2017-8078
Referred [C.J.p. 60155] Transportation
Passed [C.J.p. 63639]

Vig Chicago, The
1527 N Wells St
Windscreen
Burnett (27) O2017-8851
Referred [C.J.p. 64065] Transportation

Virgin Hotel Chicago
203 N Wabash Ave
Light fixture
Reilly (42) O2017-8185
Referred [C.J.p. 60164] Transportation
Passed [C.J.p. 63640]

Virgin Hotel Chicago
203 N Wabash Ave
Ventilation well
Reilly (42) O2017-8187
Referred [C.J.p. 60164] Transportation
Passed [C.J.p. 63641]

Volare
201-205 E Grand Ave
Light fixture
Reilly (42) O2017-8189
Referred [C.J.p. 60164] Transportation
Passed [C.J.p. 63642]

PUBLIC WAY USAGE

Grants of Privilege

Vom Fass
4755 N Lincoln Ave
Light fixture
Pawar (47) O2017-8372
Referred [C.J.p. 61130] Transportation
Passed [C.J.p. 63642]

Vorne, Norman C.
5030 W Catalpa Ave
Fence
Laurino (39) O2017-8091
Referred [C.J.p. 60158] Transportation
Passed [C.J.p. 63643]

W Chicago-Lakeshore
644 N Lake Shore Dr
Planter
Reilly (42) O2017-8945
Referred [C.J.p. 64085] Transportation

Waffles
1104 W Madison St
Bollards
Solis (25) O2017-8344
Referred [C.J.p. 61121] Transportation
Passed [C.J.p. 63644]

Waffles
1104 W Madison St
Door swing
Solis (25) O2017-8345
Referred [C.J.p. 61122] Transportation
Passed [C.J.p. 63645]

Waffles Chicago
1400 S Michigan Ave
Banner
Dowell (3) O2017-7943
Referred [C.J.p. 60125] Transportation
Passed [C.J.p. 63645]

Walter E. Smithe, Inc
2009 N Clybourn Ave
Sign
Hopkins (2) O2017-8764
Referred [C.J.p. 64050] Transportation

PUBLIC WAY USAGE

Grants of Privilege

Warehouse, The
538 W 119th St
Light fixture
Austin (34) O2017-8883
Referred [C.J.p. 64074] Transportation

West 77
77 W Huron St
Sign
Reilly (42) O2017-8947
Referred [C.J.p. 64085] Transportation

West on North
2509 W North Ave
Sign
Moreno (1) O2017-8722
Referred [C.J.p. 64045] Transportation

Western-North Check Express
1555 N Western Ave
Sign
Moreno (1) O2017-8481
Direct Introduction Transportation
Passed [C.J.p. 63646]

Wicker Park & Bucktown Chamber of Commerce
Park bench - amend
Moreno (1) O2017-8659
Referred [C.J.p. 64047] Transportation

Wicker Park & Bucktown Chamber of Commerce
1291-1295 N Ashland Ave
Planter
Moreno (1) O2017-8726
Referred [C.J.p. 64045] Transportation

Wicker Park & Bucktown Chamber of Commerce
1597 N Damen Ave
Planter
Moreno (1) O2017-8727
Referred [C.J.p. 64045] Transportation

Wicker Park & Bucktown Chamber of Commerce
1237 N Milwaukee Ave
Planter
Moreno (1) O2017-8725
Referred [C.J.p. 64046] Transportation

PUBLIC WAY USAGE

Grants of Privilege

Wicker Park & Bucktown Chamber of Commerce
1311 N Milwaukee Ave
Planter
Moreno (1) O2017-8728
Referred [C.J.p. 64046] Transportation

Wicker Park & Bucktown Chamber of Commerce
1334 N Milwaukee Ave
Planter
Moreno (1) O2017-8731
Referred [C.J.p. 64046] Transportation

Wicker Park & Bucktown Chamber of Commerce
1356 N Milwaukee Ave
Planter
Moreno (1) O2017-8732
Referred [C.J.p. 64046] Transportation

Wicker Park & Bucktown Chamber of Commerce
1357 N Milwaukee Ave
Planter
Moreno (1) O2017-8733
Referred [C.J.p. 64046] Transportation

Wicker Park & Bucktown Chamber of Commerce
1358 N Milwaukee Ave
Planter
Moreno (1) O2017-8734
Referred [C.J.p. 64046] Transportation

Wicker Park & Bucktown Chamber of Commerce
1430 N Milwaukee Ave
Planter
Moreno (1) O2017-8735
Referred [C.J.p. 64046] Transportation

Wicker Park & Bucktown Chamber of Commerce
1437-1439 N Milwaukee Ave
Planter
Moreno (1) O2017-8736
Referred [C.J.p. 64046] Transportation

Wicker Park & Bucktown Chamber of Commerce
1438 N Milwaukee Ave
Planter
Moreno (1) O2017-8737
Referred [C.J.p. 64046] Transportation

PUBLIC WAY USAGE

Grants of Privilege

Wicker Park & Bucktown Chamber of Commerce
1468-1472 N Milwaukee Ave
Planter
Moreno (1) O2017-8738
Referred [C.J.p. 64046] Transportation

Wicker Park & Bucktown Chamber of Commerce
1471 N Milwaukee Ave
Planter
Moreno (1) O2017-8739
Referred [C.J.p. 64046] Transportation

Wicker Park & Bucktown Chamber of Commerce
1511-1515 N Milwaukee Ave
Planter
Moreno (1) O2017-8740
Referred [C.J.p. 64047] Transportation

Wicker Park & Bucktown Chamber of Commerce
1514 N Milwaukee Ave
Planter
Moreno (1) O2017-8741
Referred [C.J.p. 64047] Transportation

Wicker Park & Bucktown Chamber of Commerce
1585 N Milwaukee Ave
Planter
Moreno (1) O2017-8742
Referred [C.J.p. 64047] Transportation

Wicker Park & Bucktown Chamber of Commerce, The
1329 N Milwaukee Ave
Planter
Moreno (1) O2017-8730
Referred [C.J.p. 64046] Transportation

Wicker Park Bucktown Chamber of Commerce
1553 N Damen Ave
Trash container
Moreno (1) O2017-7955
Referred [C.J.p. 60119] Transportation
Passed [C.J.p. 63647]

PUBLIC WAY USAGE

Grants of Privilege

Wicker Park Bucktown Chamber of Commerce
1558 N Damen Ave
Trash container
Moreno (1) O2017-7956
Referred [C.J.p. 60119] Transportation
Passed [C.J.p. 63648]

Wicker Park Bucktown Chamber of Commerce
1601 N Damen Ave
Trash container
Hopkins (2) O2017-8018
Referred [C.J.p. 60123] Transportation
Passed [C.J.p. 63648]

Wicker Park Bucktown Chamber of Commerce
1260 N Milwaukee Ave
Monument
Moreno (1) O2017-7944
Referred [C.J.p. 60119] Transportation
Passed [C.J.p. 63649]

Wicker Park Bucktown Chamber of Commerce
1564 N Milwaukee Ave
Trash container
Moreno (1) O2017-7958
Referred [C.J.p. 60120] Transportation
Passed [C.J.p. 63650]

Wicker Park Bucktown Chamber of Commerce
1585 N Milwaukee Ave
Trash container
Moreno (1) O2017-7960
Referred [C.J.p. 60120] Transportation
Passed [C.J.p. 63651]

Wicker Park Bucktown Chamber of Commerce
1943 W North Ave
Trash container
Moreno (1) O2017-7962
Referred [C.J.p. 60120] Transportation
Passed [C.J.p. 63652]

PUBLIC WAY USAGE

Grants of Privilege

Wicker Park Bucktown Chamber of Commerce
1958 W North Ave
Trash container
Hopkins (2) O2017-8019
Referred [C.J.p. 60123] Transportation
Passed [C.J.p. 63652]

Wicker Park Bucktown Chamber of Commerce
2009 W North Ave
Trash container
Moreno (1) O2017-7963
Referred [C.J.p. 60120] Transportation
Passed [C.J.p. 63653]

Wicker Park Bucktown Chamber of Commerce
2016 W North Ave
Trash container
Hopkins (2) O2017-8022
Referred [C.J.p. 60123] Transportation
Passed [C.J.p. 63654]

Wild Hare
2610 N Halsted St
Sign
Smith (43) O2017-8531
Direct Introduction Transportation
Passed [C.J.p. 63655]

Willow Court Homeowners Assn.
2000-2058 W Willow St
Sewer
Waguespack (32) O2017-8083
Referred [C.J.p. 60151] Transportation
Passed [C.J.p. 63656]

Wireless Depot Communications, Inc.
5950 W North Ave
Sign
Taliaferro (29) O2017-8510
Direct Introduction Transportation
Passed [C.J.p. 63656]

Yemen Restaurant, Inc.
4748 N Kenneth Ave
Sign
Laurino (39) O2017-8934
Referred [C.J.p. 64080] Transportation

PUBLIC WAY USAGE

Grants of Privilege

Yes
5211 N Damen Ave
Windscreen
O'Connor (40) O2017-8362
Referred [C.J.p. 61126] Transportation
Passed [C.J.p. 63657]

Yolis Tamales
5002 S Western Ave
Sign
Burke (14) O2017-8796
Referred [C.J.p. 64057] Transportation

Yolk-Wicker Park
1819 W Division St
Banner
Moreno (1) O2017-8744
Referred [C.J.p. 64047] Transportation

Yolk-Wicker Park - sign
1819 W Division St
Sign
Moreno (1) O2017-8479
Direct Introduction Transportation
Passed [C.J.p. 63658]

Zeller Textile Co.
1723 W Chicago Ave
Sign
Moreno (1) O2017-7964
Referred [C.J.p. 60120] Transportation
Passed [C.J.p. 63659]

Zneimer & Zneimer p.c.
4141 N Western Ave
Sign
Pawar (47) O2017-8240
Referred [C.J.p. 60173] Transportation
Passed [C.J.p. 63659]

REPORTS

Miscellaneous

Office of Inspector General
Chicago Department of Transportation Pavement Managment Process
Dept./Agency F2017-86
Filed [C.J.p. 62775]

REPORTS

Miscellaneous

Office of Inspector General

City contractors' compliance with Base Wage Ordinance

Dept./Agency F2017-83

Filed [C.J.p. 62774]

RESTRICTED RESIDENTIAL ZONES

Designation

13th Ward 12th Precinct

Prohibition on new and additional shared housing units and vacation rentals

Quinn (13) O2017-8600

Referred [C.J.p. 64057] License

13th Ward 29th Precinct

Prohibition on new and additional shared housing units and vacation rentals

Quinn (13) O2017-8601

Referred [C.J.p. 64057] License

13th Ward 34th Precinct

Prohibition on new or additional shared housing units and vacation rentals

Quinn (13) O2017-7796

Referred [C.J.p. 60131] License

Passed [C.J.p. 63395]

23rd Ward 22nd Precinct

Prohibition on new or additional shared housing units and vacation rentals

Zalewski (23) O2017-8429

Referred [C.J.p. 62745] License

Passed [C.J.p. 63397]

SIGNS/SIGNBOARDS

2101 S Canal St

Solis (25) Or2017-572

Referred [C.J.p. 60144] Zoning

Passed [C.J.p. 63899]

1816 N Clark St

Smith (43) Or2017-617

Referred [C.J.p. 62748] Zoning

Passed [C.J.p. 63900]

2335 S Dr Martin Luther King Jr Dr

King (4) Or2017-658

Referred [C.J.p. 64052] Zoning

SIGNS/SIGNBOARDS

1810 N Elston Ave

Waguespack (32) Or2017-651

Referred [C.J.p. 64070] Zoning

1640 W Fulton St

Burnett (27) Or2017-649

Referred [C.J.p. 64066] Zoning

300 W Hill St

Burnett (27) Or2017-648

Referred [C.J.p. 64066] Zoning

4901 W Irving Park Rd

Arena (45) Or2017-669

Direct Introduction Zoning

Passed [C.J.p. 63901]

6601 N Ridge Blvd

Building 12A, northeast corner of S&C campus

Moore (49) Or2017-652

Referred [C.J.p. 64094] Zoning

3733 S Southport Ave

Tunney (44) Or2017-628

Referred [C.J.p. 64088] Zoning

11601 W Touhy Ave

Permit No. 100694948

Napolitano (41) Or2017-654

Referred [C.J.p. 64082] Zoning

11601 W Touhy Ave

Permit No. 100694949

Napolitano (41) Or2017-653

Referred [C.J.p. 64082] Zoning

11601 W Touhy Ave

Permit No. 100695797

Napolitano (41) Or2017-657

Referred [C.J.p. 64082] Zoning

11601 W Touhy Ave

Permit No. 100702718

Napolitano (41) Or2017-655

Referred [C.J.p. 64082] Zoning

11601 W Touhy Ave

Permit No. 100702719

Napolitano (41) Or2017-656

Referred [C.J.p. 64081] Zoning

SIGNS/SIGNBOARDS

1140 N Wells St

East elevation

Burnett (27) Or2017-644

Referred [C.J.p. 64066] Zoning

1140 N Wells St

North elevation

Burnett (27) Or2017-645

Referred [C.J.p. 64066] Zoning

1140 N Wells St

South elevation

Burnett (27) Or2017-646

Referred [C.J.p. 64066] Zoning

1140 N Wells St

West elevation

Burnett (27) Or2017-647

Referred [C.J.p. 64066] Zoning

3200 S Western Ave

Solis (25) Or2017-668

Direct Introduction Zoning

Passed [C.J.p. 63903]

SOCIAL ISSUES & PROGRAMS

Call for internet search engines, internet service providers, and individual websites accessible within U.S. to eliminate access to content regarding bomb making or other terrorist instructions

Burke (14), Reboyras (30) R2017-1097

Referred [C.J.p. 64057] Joint Finance Public Safety

SPECIAL SERVICE AREAS

S.S.A. No. 14 (Marquette Park)

Tax levy, budget and 2018 service provider agreement

Emanuel (Mayor) O2017-8415

Referred [C.J.p. 61142] Finance

Passed [C.J.p. 62799]

S.S.A. No. 47 (Cottage Grove)

Tax levy, budget and 2018 service provider agreement, enlargement of boundaries and extension of tax levy period

Emanuel (Mayor) O2017-8416

Referred [C.J.p. 61142] Finance

Passed [C.J.p. 62805]

SPECIAL SERVICE AREAS

S.S.A. No. 52 (51st Street)

Tax levy, budget and 2018 service provider agreement

Emanuel (Mayor) O2017-8417

Referred [C.J.p. 61142] Finance

Passed [C.J.p. 62823]

S.S.A. No. 63 (West Humboldt Park)

Tax levy, budget and 2018 service provider agreement

Emanuel (Mayor) O2017-8428

Referred [C.J.p. 61142] Finance

Passed [C.J.p. 62828]

S.S.A. No. 73

Establishment of district, tax levy, budget and 2018 service provider agreement

Emanuel (Mayor) SO2017-8431

Referred [C.J.p. 61142] Finance

Passed [C.J.p. 62833]

STREETS

Honorary Designations

"Honorary Carmie Shoes" Way

W Aberdeen St, from W Vernon Park Pl to W Taylor St

Solis (25) SO2017-8594

Referred [C.J.p. 64062] Transportation

Openings

2321-2384 N Elston Ave, changed to N Elston Ct

Waguespack (32) O2017-7808

Referred [C.J.p. 60152] Transportation

Passed [C.J.p. 63750]

TAG DAYS

American Society for the Prevention of Cruelty to Animals (ASPCA), January 1 thru December 31, 2018

Burke (14) Or2017-643

Direct Introduction Finance

Passed [C.J.p. 63116]

Greenpeace, Inc., January 2,5,9,10,12,16,17,19,23,24,26,30, and 31, 2018, February 2, 6,7,9,13,14,16,20,21,23,27 and 28, 2018

Burke (14) Or2017-643

Direct Introduction Finance

Passed [C.J.p. 63116]

TAG DAYS

Southern Poverty Law Center, December 14, 2017 thru May 15, 2018
Burke (14) Or2017-643
Direct Introduction Finance
Passed [C.J.p. 63116]

TAX INCENTIVES

Class 6(b)

Bridgford Food Processing Corp.
1415 W 44th St
Thompson (11) R2017-828
Referred [C.J.p. 58326] Economic
Adopted [C.J.p. 63279]

Conor Commercial Real Estate LLC
3507 W 51st St
Burke (14) R2017-1093
Direct Introduction Finance
Adopted [C.J.p. 62846]

Kehoe Designs, Inc.
2555 S Leavitt St
Solis (25) R2017-827
Referred [C.J.p. 58340] Economic
Adopted [C.J.p. 63269]

Marvel Group, Inc. The
3843 W 43rd St
Zalewski (23) R2017-826
Referred [C.J.p. 58337] Economic
Adopted [C.J.p. 63273]

Pullman-Huron Investments, Inc.
1321 W 119th St
Austin (34) R2017-825
Referred [C.J.p. 58350] Economic
Adopted [C.J.p. 63283]

TAX INCREMENT FINANCING DISTRICTS

Chicago Lakeside Development T.I.F.

Phase 1 Redevelopment Project Area
Repeal
Emanuel (Mayor) O2017-8434
Referred [C.J.p. 61141] Finance
Passed [C.J.p. 62794]

TRAFFIC

Direction

One-Way

W 64th St, from S Damen Ave to S Ashland Ave
Easterly
Lopez (15) O2017-3264
Referred [C.J.p. 48315] Pedestrian and Traffic Safety
Passed [C.J.p. 63403] SO2017-8401

S Francisco Ave, from W 47th St to W 43rd St
Northerly - amend
Lopez (15) O2017-8650
Referred [C.J.p. 64024] Pedestrian and Traffic Safety

7800-7859 S Keating Ave
Southerly
Curtis (18) O2017-7904
Referred [C.J.p. 60102] Pedestrian and Traffic Safety
Passed [C.J.p. 63403] SO2017-8401

N Waveland Ave, from N Kenneth Ave to N Milwaukee Ave
Easterly
Arena (45) O2017-6362
Referred [C.J.p. 55758] Pedestrian and Traffic Safety
Passed [C.J.p. 63403] SO2017-8401

Signs

Stop Signs

W 108th St, at S Sacramento Ave
Two-Way Stop
O'Shea (19) O2017-8300
Direct Introduction Pedestrian and Traffic Safety
Passed [C.J.p. 63421] SO2017-8396

W 52nd St, at S Rutherford Ave
Two-Way Stop
Zalewski (23) Or2017-595
Referred [C.J.p. 60116] Pedestrian and Traffic Safety
Passed [C.J.p. 63422] SO2017-8396

TRAFFIC

Signs

Stop Signs

2132 E 82nd St

One-Way Stop

Harris (8) Or2017-666

Referred [C.J.p. 64040] Pedestrian and Traffic Safety

N Broadway, at W Aldine Ave

All-Way Stop

Tunney (44) Or2017-492

Referred [C.J.p. 58310] Pedestrian and Traffic Safety

Passed [C.J.p. 63422] SO2017-8396

N Central Park Ave, at W George St

All-Way Stop

Reboyras (30), Ramirez-Rosa Or2017-384

Referred [C.J.p. 54039] Pedestrian and Traffic Safety

Passed [C.J.p. 63422] SO2017-8396

S Central Park Ave, and W 23rd St

Two-Way Stop

Munoz (22) Or2017-529

Referred [C.J.p. 58309] Pedestrian and Traffic Safety

Failed to Pass [C.J.p. 63425] SO2017-8404

W Chestnut St, at N Orleans St

All-Way Stop

Burnett (27) Or2017-602

Direct Introduction Pedestrian and Traffic Safety

Passed [C.J.p. 63422] SO2017-8396

S Fairfield Ave, and W 43rd St

All-Way Stop

Lopez (15) Or2017-538

Referred [C.J.p. 58309] Pedestrian and Traffic Safety

Passed [C.J.p. 63421] SO2017-8396

W Goodman St, at N Parkside Ave

Two-Way Stop

Arena (45) O2017-8638

Referred [C.J.p. 64041] Pedestrian and Traffic Safety

TRAFFIC

Signs

Stop Signs

S Honore St, at W 64th St

All-Way Stop

Lopez (15) Or2017-209

Referred [C.J.p. 48329] Pedestrian and Traffic Safety

Passed [C.J.p. 63421] SO2017-8396

W Kinzie St, at N Carpenter St

All-Way Stop

Burnett (27) Or2017-604

Direct Introduction Pedestrian and Traffic Safety

Passed [C.J.p. 63422] SO2017-8396

W Kinzie St, at N Morgan St

All-Way Stop

Burnett (27) Or2017-603

Direct Introduction Pedestrian and Traffic Safety

Passed [C.J.p. 63422] SO2017-8396

10100 S Longwood Dr

All-Way Stop

O'Shea (19) O2017-8297

Direct Introduction Pedestrian and Traffic Safety

Passed [C.J.p. 63421] SO2017-8396

S Paulina St, at W 63rd St

All-Way Stop

Lopez (15) Or2017-467

Referred [C.J.p. 55757] Pedestrian and Traffic Safety

Passed [C.J.p. 63421] SO2017-8396

W Thorndale Ave, at W Thorndale Ave and N Central Park Ave

All-Way Stop

Laurino (39) Or2017-539

Referred [C.J.p. 58310] Pedestrian and Traffic Safety

Passed [C.J.p. 63422] SO2017-8396

TRAFFIC

Signs

Stop Signs

W Waveland Ave, at N Avers Ave

All-Way Stop

Reboyras (30) Or2017-491

Referred [C.J.p. 58310] Pedestrian and Traffic Safety

Failed to Pass [C.J.p. 63422] SO2017-8396

W Waveland Ave, at N Milwaukee Ave

One-Way Stop

Arena (45) O2017-6360

Referred [C.J.p. 55758] Pedestrian and Traffic Safety

Failed to Pass [C.J.p. 63425] SO2017-8404

S Whipple St, and W 47th St

All-Way Stop

Lopez (15) Or2017-540

Referred [C.J.p. 58309] Pedestrian and Traffic Safety

Passed [C.J.p. 63421] SO2017-8396

S Wood St, and W 57th St

All-Way Stop

Lopez (15) Or2017-660

Referred [C.J.p. 64040] Pedestrian and Traffic Safety

300 S Wood St

All-Way Stop

Burnett (27) O2017-8614

Referred [C.J.p. 64040] Pedestrian and Traffic Safety

Warning & Regulatory Signs

3200 W 40th St

No Trucks

Lopez (15) O2017-8540

Direct Introduction Pedestrian and Traffic Safety

Passed [C.J.p. 63421] SO2017-8396

TRAFFIC

Signs

Warning & Regulatory Signs

3200 W 41st Pl

No Trucks

Lopez (15) O2017-8539

Direct Introduction Pedestrian and Traffic Safety

Passed [C.J.p. 63421] SO2017-8396

3200 W 41st St

No Trucks

Lopez (15) O2017-8538

Direct Introduction Pedestrian and Traffic Safety

Passed [C.J.p. 63421] SO2017-8396

S Damen Ave, at W 64th St

Left Turn Lane - remove

Lopez (15) O2017-3265

Referred [C.J.p. 48330] Pedestrian and Traffic Safety

Passed [C.J.p. 63423] SO2017-8396

W Erie St, from N Racine Ave to N Elizabeth St

Official School Personnel Parking Only

Moreno (1) O2017-7336

Referred [C.J.p. 58311] Pedestrian and Traffic Safety

Passed [C.J.p. 63420] SO2017-8396

S Homan Ave, from W 116th to W 117th St - southbound

No Trucks

O'Shea (19) O2017-8299

Direct Introduction Pedestrian and Traffic Safety

Passed [C.J.p. 63422] SO2017-8396

N Magnolia Ave, 5200, 5300, 5400, 5500 blocks

Abandoned Vehicle May Be Towed

Osterman (48) Or2017-661

Referred [C.J.p. 64041] Pedestrian and Traffic Safety

N Milwaukee Ave, 5300 block

One-Hour Parking - remove

Arena (45) O2017-8976

Referred [C.J.p. 64036] Pedestrian and Traffic Safety

TRAFFIC

Signs

Warning & Regulatory Signs

1742-1756 W Wilson Ave

One-Hour Parking

Pawar (47) O2017-8975

Referred [C.J.p. 64035] Pedestrian and Traffic Safety

TRIBUTES

Anderson, John (Hon.)

Burke (14) R2017-1171

Adopted [C.J.p. 63922]

Brinegar, Thomas

Laurino (39) R2017-1090

Adopted [C.J.p. 64016]

Brown, Mattie M. Levy

Laurino (39) R2017-1082

Adopted [C.J.p. 64015]

Buckley, Robert Chapman (Hon.)

Burke (14) R2017-1169

Adopted [C.J.p. 63923]

Burton, Hattie

Burke (14) R2017-1168

Adopted [C.J.p. 63925]

Close, Michael C. (Hon.)

Burke (14) R2017-1167

Adopted [C.J.p. 63926]

Duffy, John M.

Laurino (39) R2017-1089

Adopted [C.J.p. 64017]

Durkin, Mary Jule Greeley

Burke (14) R2017-1166

Adopted [C.J.p. 63927]

Fox, Wesley

Burke (14) R2017-1165

Adopted [C.J.p. 63928]

Hinchey, Maurice

Burke (14) R2017-1164

Adopted [C.J.p. 63929]

Hodge, Mae M.

Emanuel (Mayor), Hairston (5) R2017-1100

Adopted [C.J.p. 63911]

TRIBUTES

Horowitz, Michael Nathan

Burke (14) R2017-1163

Adopted [C.J.p. 63930]

Jacobs, Bennie Lee

Beale (9) R2017-1045

Adopted [C.J.p. 63919]

Jacobs, Earlean Mary Williams

Beale (9) R2017-1044

Adopted [C.J.p. 63920]

Manilow, Lewis

Burke (14) R2017-1102

Adopted [C.J.p. 63931]

Mendelsohn, Howard

Burke (14) R2017-1161

Adopted [C.J.p. 63932]

Murray, John

Laurino (39) R2017-1091

Adopted [C.J.p. 64018]

Seay, Jr., Chris

Foulkes (16) R2017-1087

Adopted [C.J.p. 63978]

Stegmaier, Dorothy F.

Laurino (39) R2017-1088

Adopted [C.J.p. 64019]

Uhlir, Edward Keith

Burke (14) R2017-1160

Adopted [C.J.p. 63934]

Williams, Williie Payton

Harris (8) R2017-1085

Adopted [C.J.p. 63918]

UNITED STATES GOVT.

Call for Illinois U.S. congressional delegation to oppose changes to Tax Cuts and Jobs Act regarding New Markets Tax Credit Program

Burke (14), Moore (49) R2017-1095

Referred [C.J.p. 65058] Finance

Call upon Illinois representatives to U.S. Congress to vote against Concealed Carry Reciprocity Act of 2017

Reilly (42) R2017-1176

Adopted [C.J.p. 64020]

UNITED STATES GOVT.

Call upon Secretary of Department of Homeland Security to extend temporary protected status (TPS) for Haitians living in United States
Dowell (3) R2017-1175
Adopted [C.J.p. 63916]

ZONING RECLASSIFICATIONS

Map No. 1-F

435-451 N Jefferson St
DX-7 to DS-5
Reilly (42) O2017-8995
Referred [C.J.p. 64043] Zoning

HH Wacker Acquisition Company LLC
110 N Wacker Dr
App No. 19463, Waterway-BPD No. 1369 to Waterway-BPD No. 1369, as amended
Misc. Transmittal O2017-8762
Referred [C.J.p. 62784] Zoning

Map No. 1-G

330 N Halsted LLC
322-338 N Halsted St, 800-856 W Wayman St, and 323-349 N Peoria St; 323-343 N Green St; 322-344 N Green St
App No. 19476, M2-3 to DX-7, DX-7 to BPD
Misc. Transmittal O2017-8996
Referred [C.J.p. 62788] Zoning

345 N. Morgan LLC
339-355 N Morgan St, 942-956 W Carroll Ave
App No. 19480, M2-3 to DX-5, DX-5 to BPD
Misc. Transmittal O2017-9000
Referred [C.J.p. 62788] Zoning

Bridgford Foods Corporation
158-182 N Green St, 833-857 W Lake St, and 163-185 N Peoria St
App No. 19473, RBPD No. 1354 to RBPD No. 1354 as amended
Misc. Transmittal O2017-8982
Referred [C.J.p. 62781] Zoning

Green Kinzie LLC
352-372 N Green St, 833-857 W Kinzie St, 357-373 N Peoria St; 358-360 N Peoria St; 362 and 363 N Sangamon St; 363 N Morgan St
App No. 19475, M2-3 - DX-5, then to BPD
Misc. Transmittal O2017-8984
Referred [C.J.p. 62783] Zoning

ZONING RECLASSIFICATIONS

Map No. 1-G

Mark Goodman & Associates, Inc.
310-328 N Sangamon St, 933-943 W Carroll Ave
App. No. 19477, M2-3 to DX-5, then to BPD
Misc. Transmittal O2017-8997
Referred [C.J.p. 62783] Zoning

McBrearty, Edward
1428 W Grand Ave
App No. 19467T1, RS3 to B2-2
Misc. Transmittal O2017-8580
Referred [C.J.p. 62785] Zoning

MRR Palmer Square LLC
310-314 N Peoria St, 901-911 W Wayman St
App No. 19394T1, C1-1 to DX3
Misc. Transmittal SO2017-7047
Referred [C.J.p. 55885] Zoning
Passed as Substitute [C.J.p. 63771]

Noble Buildings LLC
1462 W Ohio St
App No. 19437T1, RS3 to RM5
Misc. Transmittal O2017-7761
Referred [C.J.p. 58430] Zoning
Passed [C.J.p. 63759]

Spectre Partners LLC
159-185 N Green St, 801-813 W Lake St, and 821-825 W Lake St; 162-184 N Halsted St
App No. 19474, C3-1, DX-5, RBPD No. 1354 to DX-7; DX-7, BPD No. 1359 to BPD No. 1359, as amended
Misc. Transmittal O2017-8983
Referred [C.J.p. 62786] Zoning

Map No. 1-H

CSS Capital LLC
517-519 N Claremont Ave
App No. 19481, RS3 to RM4-5
Misc. Transmittal O2017-9002
Referred [C.J.p. 62782] Zoning

ZONING RECLASSIFICATIONS

Map No. 1-H

SGR Capital Group. LLC
2005 W Huron St
App No. 19489T1, RS3 to RM4.5
Misc. Transmittal O2017-9012
Referred [C.J.p. 62785] Zoning

Map No. 1-I

Kalemba, Tom
2658 W Grand Ave
App No. 19441T1, M1-1 to B2-2
Misc. Transmittal O2017-7765
Referred [C.J.p. 58429] Zoning
Passed [C.J.p. 63782]

Map No. 2-G

Florek, Mariusz
1227 W Jackson Blvd
App No. 19471T1, M1-3 to B2-3
Misc. Transmittal O2017-8980
Referred [C.J.p. 62783] Zoning

Map No. 2-M

Harris, Joy C.
112 S Parkside Ave
App No. 19432, RS3 to RT3.5
Misc. Transmittal O2017-7755
Referred [C.J.p. 58429] Zoning
Passed [C.J.p. 63791]

Map No. 3-G

St. Boniface LLC
1340-1358 W Chestnut St, 901-927 N Noble St
App No.19464, RS-3 to B3-2, B2-3 to RPD
Misc. Transmittal O2017-8890
Referred [C.J.p. 62787] Zoning

Map No. 3-H

2200 Chicago LLC
2200 W Chicago Ave
App No. 19483, C1-2 to B2-3
Misc. Transmittal O2017-9004
Referred [C.J.p. 62789] Zoning

ZONING RECLASSIFICATIONS

Map No. 3-H

I Do Dance Studio LLC
1612 W Chicago Ave
App No. 19442, B1-2 to B3-2
Misc. Transmittal O2017-7766
Referred [C.J.p. 58428] Zoning
Passed [C.J.p. 63791]

Map No. 3-I

Lucenti, Robert C.
1357 N Rockwell Ave
App No. 19353, RS3 to RM4.5
Misc. Transmittal O2017-6184
Referred [C.J.p. 54157] Zoning
Passed [C.J.p. 63792]

Minkevitch, Oleg
2643 W Rice St
App No. 19479, RS3 to RT3.5
Misc. Transmittal O2017-8999
Referred [C.J.p. 62785] Zoning

Map No. 4-F

Del Toro Capital LLC
2139 S Halsted St
App No. 19419T1, M1-2 to B3-3
Misc. Transmittal O2017-7742
Referred [C.J.p. 58428] Zoning
Passed [C.J.p. 63792]

Map No. 4-G

Sereno, Ruben
1833 S Throop St
App No. 19416, RT4 to B2-2
Misc. Transmittal O2017-7739
Referred [C.J.p. 58431] Zoning
Passed [C.J.p. 63795]

Zocalo Development LLC
1838 S Morgan St
App No. 19460, RT4 to B2-2
Misc. Transmittal O2017-8575
Referred [C.J.p. 62788] Zoning

ZONING RECLASSIFICATIONS

Map No. 4-H

JIA Properties LLC
1644 W Cermak Rd
App No. 19417, RT4 to RM5
Misc. Transmittal O2017-7740
Referred [C.J.p. 58429] Zoning
Passed [C.J.p. 63795]

Map No. 4-I

Chicago Housing Authority
1852 S Albany Ave
App No. 19431T1, B3-3 to B3-3
Misc. Transmittal O2017-7754
Referred [C.J.p. 58428] Zoning
Passed [C.J.p. 63796]

Map No. 5-G

1309 W Belden Ave
M1-2 to RS-1
Hopkins (2) O2017-8992
Referred [C.J.p. 64042] Zoning

1831-1833 N California Ave
B2-3 to B3-1
Moreno (1) O2017-8991
Referred [C.J.p. 64042] Zoning

1622-1708 N Halsted St
App. No. A-8355, C1-2 to B3-2
Smith (43) O2017-7341
Referred [C.J.p. 58314] Zoning
Passed [C.J.p. 63803]

Map No. 5-H

Albany Bank & Trust Co., Land Trust No. 11-4493
2036 W North Ave, 2038 W North Ave
App No. 19490T1,M1-2 to B3-2
Misc. Transmittal O2017-9014
Referred [C.J.p. 62781] Zoning

EZMB LLC.
2016 W Webster Ave
App. No. 19484T1, B3-2 to B2-3
Misc. Transmittal O2017-9005
Referred [C.J.p. 62782] Zoning

ZONING RECLASSIFICATIONS

Map No. 5-I

3126-3138 W Armitage Ave
App. No. A-8351, C1-2 to C1-1
Waguespack (32) O2017-7335
Referred [C.J.p. 58313] Zoning
Passed [C.J.p. 63803]

SNS Realty Group LLC 1841 N California LLC
1837-1841 N California Ave
App No. 19424T1, B3-1 to B2-3
Misc. Transmittal O2017-7747
Referred [C.J.p. 58431] Zoning
Passed [C.J.p. 63804]

Washtenaw Dev LLC
1702 N Washtenaw Ave
App No. 19487, RS3 to RM4.5
Misc. Transmittal O2017-9010
Referred [C.J.p. 62787] Zoning

Map No. 5-J

Wang, Jane
3418 W Mclean Ave
App No. 19390, RS3 to RM4.5
Misc. Transmittal O2017-7043
Referred [C.J.p. 55889] Zoning
Passed [C.J.p. 63814]

Map No. 6-I

2445 S. Rockwell LLC
2401-2459 S Rockwell Ave, 2501-2559 W 24th St, and 2500-2558 W 25th St
App. No. 19465, M1-3 to MPD
Misc. Transmittal O2017-8972
Referred [C.J.p. 62789] Zoning

Carrillo, Eliseo
2400 S Sacramento Ave
App No. 19435, RT4 to B1-1
Misc. Transmittal O2017-7758
Referred [C.J.p. 58428] Zoning
Passed [C.J.p. 63815]

ZONING RECLASSIFICATIONS

Map No. 6-I

VIP Real Estate Ltd.
2427-2429 S Kedzie Ave
App No. 19421, B3-2 to C1-2
Misc. Transmittal O2017-7744
Referred [C.J.p. 58431] Zoning
Passed [C.J.p. 63814]

Map No. 6-J

Vargas-Villar, Rosa
2735 S Pulaski Rd
App No. 19488, RS3 to B2-1
Misc. Transmittal O2017-9011
Referred [C.J.p. 62787] Zoning

Map No. 7-G

2507 N Southport LLC
2507-2511 N Southport Ave
App No. 19426T1, C1-1 to RT4
Misc. Transmittal O2017-7749
Referred [C.J.p. 58432] Zoning
Passed [C.J.p. 63815]

GW Fidelity Belmont LLC
937-945 W Belmont Ave
App No. 19478T1, B3-5 to B3-5
Misc. Transmittal O2017-8998
Referred [C.J.p. 62784] Zoning

Map No. 7-J

Seiboldt, Joel
2740-2744 N Hamlin Ave
App No. 19468, RS3 to RT4
Misc. Transmittal O2017-8977
Referred [C.J.p. 62785] Zoning

Map No. 7-L

Abaas, Syed Adeel
4926-4930 W Fullerton Ave,
App No. 19404, B1-1 to C2-1
Misc. Transmittal O2017-7057
Referred [C.J.p. 55881] Zoning
Passed [C.J.p. 63840]

ZONING RECLASSIFICATIONS

Map No. 8-F

3437 S Lowe Ave
App No. A-8349, RT4 to RS3
Thompson (11) O2017-7333
Referred [C.J.p. 58312] Zoning
Passed [C.J.p. 63840]

Vittori, James D.
3300-3302 S Wallace St
App No. 19466T1, RS3 to RM5.5
Misc. Transmittal O2017-8576
Referred [C.J.p. 62787] Zoning

Map No. 8-H

KYZ LLC
1844-1850 W 35th St
App No. 19428, RS3 to B2-1.5
Misc. Transmittal O2017-7751
Referred [C.J.p. 58429] Zoning
Passed [C.J.p. 63841]

Map No. 9-G

3300 N Clark LLC
3300 N Clark St
App No. 19482. B3-3-3 to B3-5, B3-5 to RBPD
Misc. Transmittal O2017-9003
Referred [C.J.p. 62789] Zoning

Belmont Development LLC
1216-1218 W Belmont Ave
App No. 19418T1, B3-2 to B3-3
Misc. Transmittal O2017-7741
Referred [C.J.p. 58427] Zoning
Passed [C.J.p. 63841]

Map No. 9-J

Kiwacz, Arthur
3310 N Harding Ave
App No. 19469, RS3 to RT4
Misc. Transmittal O2017-8978
Referred [C.J.p. 62784] Zoning

ZONING RECLASSIFICATIONS

Map No. 9-K

A&SL Construction

4167-4169 W Cornelia Ave

App No. 19439T1, C1-1 to RS3

Misc. Transmittal O2017-7763

Referred [C.J.p. 58427] Zoning

Passed [C.J.p. 63850]

Map No. 9-M

Vera, Maria

5907 W Waveland Ave

App No. 19356, RS2 to RT3.5

Misc. Transmittal O2017-6187

Referred [C.J.p. 54159] Zoning

Passed [C.J.p. 63868]

Map No. 10-F

Murray Builders, Inc.

4248-4258 S Normal Ave, 500-502 W 43rd St

App No. 19420, RS3 to RT3.5

Misc. Transmittal O2017-7743

Referred [C.J.p. 58430] Zoning

Passed [C.J.p. 63868]

Map No. 11-G

4506 Sheridan LLC

4506 N Sheridan Rd

App No. 19422, RT4 to B2-1

Misc. Transmittal O2017-7745

Referred [C.J.p. 58432] Zoning

Passed [C.J.p. 63868]

Map No. 11-J

Batool Auto, Inc.

4737-4739 N Pulaski Rd

App No. 19440T1, B1-1 to C2-1

Misc. Transmittal O2017-7764

Referred [C.J.p. 58427] Zoning

Passed [C.J.p. 63869]

Map No. 11-M

Grochowski, Stanislaw

5647 W Lawrence Ave

App No. 19470, B1-I to B2-2

Misc. Transmittal O2017-8979

Referred [C.J.p. 62784] Zoning

ZONING RECLASSIFICATIONS

Map No. 13-G

Americanos LLC

11060 S Western Ave

App No. 19427, B1-1 to B3-1

Misc. Transmittal O2017-7750

Referred [C.J.p. 58426] Zoning

Passed [C.J.p. 63874]

from W Ainslie St to W Argyle St

N Clark St

Designation as pedestrian street

Pawar (47) O2017-8608

Referred [C.J.p. 64092] Zoning

Map No. 13-H

Faraj, Abdul

5348 N Ashland Ave

App No. 19459, RS3 to RM4.5

Misc. Transmittal O2017-8574

Referred [C.J.p. 62782] Zoning

Map No. 13-K

4357 W Bryn Mawr Ave

App No. A-8354, POS1 to RS1

Laurino (39) O2017-7340

Referred [C.J.p. 58314] Zoning

Passed [C.J.p. 63874]

Chicago Progress LLC

4346-4358 W Lawrence Ave

App No. 19438T1, B3-1 to B3-3

Misc. Transmittal O2017-7762

Referred [C.J.p. 58428] Zoning

Passed [C.J.p. 63875]

Map No. 14-J

4555 W 59th St

App No. A-8325, M1-1 to RS2

Quinn (13) O2017-5206

Referred [C.J.p. 52475] Zoning

Passed [C.J.p. 63882]

ZONING RECLASSIFICATIONS

Map No. 14-M

6333-6359 W 55th St

App No. A-8282, B3-1 to RS2

Quinn (13) O2017-1023

Referred [C.J.p. 44033] Zoning

Passed [C.J.p. 63883]

5924 S Central Ave

M1-1 to RS2

Quinn (13) O2017-8994

Referred [C.J.p. 64043] Zoning

5535-5537 S Narragansett Ave

App No. A-8283, B3-1 to RS2

Quinn (13) O2017-1024

Referred [C.J.p. 44033] Zoning

Passed [C.J.p. 63882]

Map No. 16-C

South Shore Commercial Properties LLC

7041-7057 S Euclid Ave, 1934-1958 W 71st St, and 7038-7056 S Jefffery Blvd

App No. 19472, B1-3 to B3-3

Misc. Transmittal O2017-8981

Referred [C.J.p. 62786] Zoning

Map No. 16-E

Gammadock LLC

6817-6853 S South Chicago Ave

App No. 19462T1, C1-2 and M1-2 to C1-2

Misc. Transmittal O2017-8635

Referred [C.J.p. 62783] Zoning

Map No. 16-J

6801-6805 S Pulaski Rd

App No. A-8341, B-1 to RS2

Quinn (13) O2017-6442

Referred [C.J.p. 55762] Zoning

Passed [C.J.p. 63883]

Map No. 16-L

5045-5059 W 63rd St

App No. A-8284, B1-1 to RS2

Quinn (13) O2017-1025

Referred [C.J.p. 44033] Zoning

Passed [C.J.p. 63884]

ZONING RECLASSIFICATIONS

Map No. 16-L

5347-5359 W 63rd St

App No. A-8299, C2-1 to RS2

Quinn (13) O2017-2112

Referred [C.J.p. 46175] Zoning

Passed [C.J.p. 63884]

6455-6459 S La Crosse Ave

RS2 to B1-1

Quinn (13) O2017-8993

Referred [C.J.p. 64042] Zoning

Map No. 18-C

Roka Properties Corporation

7801 S Chappel Ave

App No. 19425, RS3 to RT3.5

Misc. Transmittal O2017-7748

Referred [C.J.p. 58430] Zoning

Passed [C.J.p. 63885]

Map No. 20-D

Sheridan Road LLC

1014 E 82nd St, 1035 E 81st Pl, and 1048 E 81st St

App No. 19461T1, M1-2, C1-2 and RT-4 to C2-2

Misc. Transmittal O2017-8606

Referred [C.J.p. 62786] Zoning

Map No. 53-B

Berenstain Properties LLC

3555 N Milwaukee Ave

App No. 19433, C1-1 to B2-2

Misc. Transmittal O2017-7756

Referred [C.J.p. 58427] Zoning

Passed [C.J.p. 63885]

Map No. 93-B

Watts, Richard

2044 W Ohio St

App No. 19423, RS3 to RT3.5

Misc. Transmittal O2017-7746

Referred [C.J.p. 58432] Zoning

Passed [C.J.p. 63886]

ZONING RECLASSIFICATIONS

Miscellaneous

1241 W Erie LLC
3000 S Archer Ave
App No. 19486T1, B1-1 to B1-3
Misc. Transmittal O2017-9007
Referred [C.J.p. 62788] Zoning

3701 W Diversey LLC
3701 W Diversey Ave
App No. 19485T1, B3-1 to B2-3
Misc. Transmittal O2017-9006
Referred [C.J.p. 62789] Zoning

Saffron Capital Partners LLC
2623 W Monroe St
App No. 19434T1, M1-2 to RM4.5
Misc. Transmittal O2017-7757
Referred [C.J.p. 58431] Zoning
Passed [C.J.p. 63886]