City of Chicago
Office of the City Clerk

City Hall
121 North LaSalle Street
Room 107
Chicago, IL 60602
www.chicityclerk.com

Legislation Referred to Committees at the Chicago City Council Meeting
3/16/2016
Section 3c - Aldermanic Introductions Regarding Unclassified Matters

	File #	Title	Sponsor(s)	Committee Referral	
4-60-022 Allow Alcoholic Liquor					
1	O2016-1659	Amendment of Municipal Code Section 4-60-022 (43.56) to allow additional alcoholic liquor licenses on portion(s) of N Clybourn Ave	Hopkins (2)	License	*Redacted Record*
2	O2016-1717	Amendment of Municipal Code Section 4-60-022 (4.24) to allow additional alcoholic liquor licenses on portion(s) of E 42nd Pl	Brookins (21)	License	
3	O2016-1647	Amendment of Municipal Code Section 4-60-022 (23.530) to allow additional alcoholic liquor licenses on portion(s) of W 63rd St	Zalewski (23)	License	
4	O2016-1665	Amendment of Municipal Code Section 4-60-022 (31.22) to allow additional alcoholic liquor licenses on portion(s) of W Fullerton Ave	Santiago (31)	License	
4-60-022 Disallow Alcoholic Liquor					
5	O2016-1680	Amendment of Municipal Code Section 4-60-022 (35.83) to disallow additional alcoholic liquor licenses on portion(s) of W Fullerton Ave	Ramirez-Rosa (35)	License	
6	O2016-1693	Amendment of Municipal Code Section 4-60-022 (35.82) to disallow additional alcoholic liquor licenses on portion(s) of N Milwaukee Ave	Ramirez-Rosa (35)	License	
7	O2016-1694	Amendment of Municipal Code Section 4-60-022 (35.85) to disallow additional alcoholic liquor licenses on portion(s) of W Fullerton Ave	Ramirez-Rosa (35)	License	
8	O2016-1695	Amendment of Municipal Code Section 4-60-022 (35.81) to disallow additional alcoholic liquor licenses on portion(s) of N Central Park Ave	Ramirez-Rosa (35)	License	
9	O2016-1696	Amendment of Municipal Code Section 4-60-022 (35.84) to disallow additional alcoholic liquor licenses on portion(s) of North Milwaukee Ave	Ramirez-Rosa (35)	License	
10	O2016-1697	Amendment of Municipal Code Section 4-60-022 (35.80) to disallow additional alcoholic liquor licenses on portion(s) of N Kostner Ave	Ramirez-Rosa (35)	License	
11	O2016-1699	Amendment of Municipal Code Section 4-60-022 (35.75) to disallow additional alcoholic liquor licenses on portion(s) of W Armitage Ave	Ramirez-Rosa (35)	License	

	File #	Title	Sponsor(s)	Committee Referral
12	O2016-1700	Amendment of Municipal Code Section 4-60-022 (35.76) to disallow additional alcoholic liquor licenses on portion(s) of N Kimball Ave	Ramirez-Rosa (35)	License
13	O2016-1701	Amendment of Municipal Code Section 4-60-022 (35.77) to disallow additional alcoholic liquor licenses on portion(s) of N Central Park Ave	Ramirez-Rosa (35)	License
14	O2016-1702	Amendment of Municipal Code Section 4-60-022 (35.78) to disallow additional alcoholic liquor licenses on portion(s) of N Kostner Ave	Ramirez-Rosa (35)	License
15	O2016-1704	Amendment of Municipal Code Section 4-60-022 (35.79) to disallow additional alcoholic liquor licenses on portion(s) of N Central Park Ave	Ramirez-Rosa (35)	License
4-60-023 Allow Package Goods				
16	O2016-1667	Amendment of Municipal Code Section 4-60-023 (26.87) to allow additional package goods licenses on portion(s) W Armitage Ave	Maldonado (26)	License
17	O2016-1678	Amendment of Municipal Code Section 4-60-023 (41.3) to allow additional package goods licenses on portion(s) of N Northwest Hgwy	Napolitano (41)	License
4-60-023 Disallow Package Goods				
18	O2016-1679	Amendment of Municipal Code Section 4-60-023 (35.84) to disallow additional package goods licenses on portion(s) of N Milwaukee Ave	Ramirez-Rosa (35)	License
19	O2016-1681	Amendment of Municipal Code Section 4-60-023 (35.83) to disallow additional package goods licenses on portion(s) of W Fullerton Ave	Ramirez-Rosa (35)	License
20	O2016-1682	Amendment of Municipal Code Section 4-60-023 (35.82) to disallow additional package goods licenses on portion(s) of N Milwaukee Ave	Ramirez-Rosa (35)	License
21	O2016-1683	Amendment of Municipal Code Section 4-60-023 (35.80) to disallow additional package goods licenses on portion(s) of N Kostner Ave	Ramirez-Rosa (35)	License
22	O2016-1685	Amendment of Municipal Code Section 4-60-023 (35.79) to disallow additional package goods licenses on portion(s) of N Central Park Ave	Ramirez-Rosa (35)	License
23	O2016-1686	Amendment of Municipal Code Section 4-60-023 (35.78) to disallow additional package goods licenses on portion(s) of N Kostner Ave	Ramirez-Rosa (35)	License
24	O2016-1687	Amendment of Municipal Code Section 4-60-023 (35.81) to disallow additional package goods licenses on portion(s) of W Fullerton Ave	Ramirez-Rosa (35)	License

	File #	Title	Sponsor(s)	Committee Referral
25	O2016-1688	Amendment of Municipal Code Section 4-60-023 (35.77) to disallow additional package goods licenses on portion(s) of N Central Park Ave	Ramirez-Rosa (35)	License
26	O2016-1689	Amendment of Municipal Code Section 4-60-023 (35.74) to disallow additional package goods licenses on portion(s) of W Fullerton Ave	Ramirez-Rosa (35)	License
27	O2016-1690	Amendment of Municipal Code Section 4-60-023 (35.76) to disallow additional package goods licenses on portion(s) of N Kimball Ave	Ramirez-Rosa (35)	License
28	O2016-1691	Amendment of Municipal Code Section 4-60-023 (35.73) to disallow additional package goods licenses on portion(s) of W Armitage Ave	Ramirez-Rosa (35)	License
29	O2016-1692	Amendment of Municipal Code Section 4-60-023 (35.75) to disallow additional package goods licenses on portion(s) of N Central Park Ave	Ramirez-Rosa (35)	License

Alley Access Barrier(s)

30	O2016-1721	Exemption from physical barrier requirement for commercial driveway alley access for Wicker Park Apartments, Inc.	Moreno (1)	Transportation
31	O2016-1722	Exemption from physical barrier requirement for commercial driveway alley access for 2293NMA LLC	Moreno (1)	Transportation
32	O2016-1720	Exemption from physical barrier requirement for commercial driveway alley access for White Castle System, Inc.	Dowell (3)	Transportation
33	O2016-1669	Exemption from physical barrier requirement for commercial driveway alley access for Chicago Car Center, Inc.	Burke (14)	Transportation
34	O2016-1670	Exemption from physical barrier requirement for commercial driveway alley access for J&C Auto Repair	Burke (14)	Transportation
35	O2016-1658	Exemption from physical barrier requirement for commercial driveway alley access for Sacred Memories Funeral Home	Foulkes (16)	Transportation
36	O2016-1710	Exemption from physical barrier requirement for commercial driveway alley access for Preservation of Affordable Housing, Inc.	Cochran (20)	Transportation
37	O2016-1712	Exemption from physical barrier requirement for commercial driveway alley access for Wendy's Properties LLC	Burnett (27)	Transportation
38	O2016-1651	Exemption from physical barrier requirement for commercial driveway alley access for Stan Sobieski	Taliaferro (29)	Transportation
39	O2016-1591	Exemption from physical barrier requirement for commercial driveway alley access for Pasquale Lucchetto d.b.a. Windy City Market	Reboyras (30)	Transportation

	File #	Title	Sponsor(s)	Committee Referral
40	O2016-1664	Exemption from physical barrier requirement for commercial driveway alley access for R&M Property Development LLC	Waguespack (32)	Transportation
41	O2016-1660	Exemption from physical barrier requirement for commercial driveway alley access for Elim Romanian Pentecostal Church	Mell (33)	Transportation
42	O2016-1662	Exemption from physical barrier requirement for commercial driveway alley access for Magnum Homes LLC	Mell (33)	Transportation
43	O2016-1663	Exemption from physical barrier requirement for commercial driveway alley access for 2854 W Belmont LLC	Mell (33)	Transportation
44	O2016-1666	Exemption from physical barrier requirement for commercial driveway alley access for HP Ventures Group	Mell (33)	Transportation
45	O2016-1718	Exemption from physical barrier requirement for commercial driveway alley access for Blue Magic Hand Carwash	Ramirez-Rosa (35)	Transportation
46	O2016-1655	Exemption from physical barrier requirement for commercial driveway alley access for Abra Auto Body & Glass	Sposato (38)	Transportation
47	O2016-1657	Exemption from physical barrier requirement for commercial driveway alley access for Nina Car Wash	Laurino (39)	Transportation
48	O2016-1652	Exemption from physical barrier requirement for commercial driveway alley access for Community Auto Repair Services, Inc. d/b/a Norm's Auto Clinic	O'Connor (40)	Transportation
49	O2016-1668	Exemption from physical barrier requirement for commercial driveway alley access for NRG Clark-Schubert LLC	Smith (43)	Transportation
Awning(s)				
50	O2016-2052	Awning(s) for Byline Bank	Moreno (1)	Transportation
51	O2016-2056	Awning(s) for Fringe/A Hair Salon, Inc.	Moreno (1)	Transportation
52	O2016-2059	Awning(s) for Comedy Clubhouse, The	Hopkins (2)	Transportation
53	O2016-2061	Awning(s) for Copperfields Market	Hopkins (2)	Transportation
54	O2016-2063	Awning(s) for 220 E Walton Condo Assn.	Hopkins (2)	Transportation
55	O2016-2066	Awning(s) for MetroPCS	Hairston (5)	Transportation
56	O2016-2068	Awning(s) for Look's and Style Clothing	Sawyer (6)	Transportation
57	O2016-2070	Awning(s) for Jazzy Nette's, Inc.	Beale (9)	Transportation
58	O2016-2072	Awning(s) for MetroPCS Authorized Dealer	Burke (14)	Transportation
59	O2016-2074	Awning(s) for Wintrust Bank	Solis (25)	Transportation
60	O2016-2077	Awning(s) for At World Properties LLC	Waguespack (32)	Transportation
61	O2016-2080	Awning(s) for Irazu, Inc.	Waguespack (32)	Transportation
62	O2016-2083	Awning(s) for Replay/Elixir	O'Connor (40)	Transportation

	File #	Title	Sponsor(s)	Committee Referral
63	O2016-2084	Awning(s) for VPC 740 Rush LLC	Reilly (42)	Transportation
64	O2016-2087	Awning(s) for Byline Bank	Smith (43)	Transportation
65	O2016-2090	Awning(s) for Be Realty LLC	Tunney (44)	Transportation
66	O2016-2093	Awning(s) for Byline Bank	Tunney (44)	Transportation
67	O2016-2101	Awning(s) for Choc Choc	Tunney (44)	Transportation
68	O2016-2103	Awning(s) for Dan's Cleaners	Tunney (44)	Transportation
69	O2016-2106	Awning(s) for Lakeview Kitchen & Market	Tunney (44)	Transportation
70	O2016-2109	Awning(s) for Lush Fresh Handmade Cosmetics	Tunney (44)	Transportation
71	O2016-2113	Awning(s) for Hong Kong Chinese Restaurant	Arena (45)	Transportation
72	O2016-2117	Awning(s) for Ann & Robert H. Lurie Children's Hospital of Chicago	Cappleman (46)	Transportation
73	O2016-2122	Awning(s) for Armands Pizzeria	Pawar (47)	Transportation
74	O2016-2123	Awning(s) for Embellish	Pawar (47)	Transportation
75	O2016-2125	Awning(s) for Jimmy John's Sandwich Shop	Pawar (47)	Transportation
76	O2016-2128	Awning(s) for Mysore Woodlands	Silverstein (50)	Transportation
Canopy(s)				
77	O2016-1995	Canopy(s) for Lofts at Museum Park Condo Assn., The	Dowell (3)	Transportation
78	O2016-2007	Canopy(s) for University of Chicago Hospital, The	Hairston (5)	Transportation
79	O2016-2013	Canopy(s) for GLL Properties 444 North Michigan LP	Reilly (42)	Transportation
80	O2016-2016	Canopy(s) for RPM Italian	Reilly (42)	Transportation
81	O2016-2019	Canopy(s) for Saks Fifth Avenue Off Fifth	Reilly (42)	Transportation
82	O2016-2023	Canopy(s) for Sudler Property Management	Smith (43)	Transportation
83	O2016-2026	Canopy(s) for Metro	Tunney (44)	Transportation
84	O2016-2027	Canopy(s) for Old Town School of Folk Music	Pawar (47)	Transportation
Committee/Public Hearing(s)				
85	R2016-181	Call for Chicago Public Schools representatives to testify on current issues surrounding student loan debt crisis	Burke (14) Laurino (39)	Finance
86	R2016-182	Call for hearing(s) on report tracking of all redevelopment agreements between City and corporations and job retention as result of their success	Burke (14)	Finance

Legislation Referred to Committees at the Chicago City Council Meeting
3/16/2016
Section 3c - Aldermanic Introductions Regarding Unclassified Matters

	File #	Title	Sponsor(s)	Committee Referral
87	R2016-180	Call for hearing(s) to reconsider reduction in operations at Chicago Nabisco plant	Curtis (18) Quinn (13) Hopkins (2) Mitts (37) Scott, Jr. (24) Mitchell (7) Maldonado (26) Moore (17) Hairston (5) Foulkes (16) Solis (25) Thompson (11) Sadlowski Garza (10) Sawyer (6) Cappleman (46) Napolitano (41) O'Connor (40) Ramirez-Rosa (35) Mell (33) Ervin (28) Waguespack (32) Cochran (20) Burke (14) Reboyras (30) Dowell (3) Beale (9) Moore (49) Pawar (47) Brookins (21) Tunney (44) Smith (43) Zalewski (23) Laurino (39) Sposato (38) Austin (34) Santiago (31) Taliaferro (29) Burnett (27) Mendoza (Clerk)	Economic
88	R2016-178	Call for City Colleges to hire Hispanic professors and staff, reflective of student population	Villegas (36) Mendoza (Clerk)	Workforce Development
89	R2016-179	Call for chief procurement officer to deem Intel Corporation non-responsible on all bids or proposals submitted to City until increase in minorities workforce representation	Villegas (36)	Economic

	File #	Title	Sponsor(s)	Committee Referral
90	R2016-183	Call for collaboration on drafting of financial transparency and accountability ordinance	Arena (45) Waguespack (32) Sadlowski Garza (10) Munoz (22) Sawyer (6) Foulkes (16) Mitchell (7) Moore (17) Smith (43) Thompson (11) Ramirez-Rosa (35) Quinn (13) Austin (34) Mell (33) Santiago (31) Scott, Jr. (24) Pawar (47) Cappleman (46) Osterman (48) Hopkins (2) Tunney (44) Villegas (36) Lopez (15)	Finance
Donation of City Vehicle(s)				
91	O2016-1672	Donation of City fire station to Fellowship of Christian Firefighters International	Burke (14)	Public Safety
Grant(s) of Privilege				
92	O2016-1842	Grant(s) of privilege in public way for Berns Auto Sales	Moreno (1)	Transportation
93	O2016-1844	Grant(s) of privilege in public way for Black Bull/Bordel	Moreno (1)	Transportation
94	O2016-1846	Grant(s) of privilege in public way for Byline Bank	Moreno (1)	Transportation
95	O2016-1851	Grant(s) of privilege in public way for Simply Prepaid	Moreno (1)	Transportation
96	O2016-1853	Grant(s) of privilege in public way for Ann & Robert H. Lurie Children's Hospital of Chicago - conduits	Hopkins (2)	Transportation
97	O2016-1854	Grant(s) of privilege in public way for Ann & Robert H. Lurie Children's Hospital of Chicago - kiosks	Hopkins (2)	Transportation
98	O2016-1855	Grant(s) of privilege in public way for Ann & Robert H. Lurie Children's Hospital of Chicago - planters	Hopkins (2)	Transportation
99	O2016-1860	Grant(s) of privilege in public way for BucketFeet	Hopkins (2)	Transportation
100	O2016-1862	Grant(s) of privilege in public way for Chicagotrolley & Double Decker Company	Hopkins (2)	Transportation
101	O2016-1866	Grant(s) of privilege in public way for Clark 800 LLC	Hopkins (2)	Transportation

Legislation Referred to Committees at the Chicago City Council Meeting 3/16/2016
Section 3c - Aldermanic Introductions Regarding Unclassified Matters

	File #	Title	Sponsor(s)	Committee Referral
102	O2016-1868	Grant(s) of privilege in public way for Sarpino's Pizzeria	Hopkins (2)	Transportation
103	O2016-1870	Grant(s) of privilege in public way for Baderbrau Brewingo Company	Dowell (3)	Transportation
104	O2016-1872	Grant(s) of privilege in public way for Chicago Trolley & Double Decker Company (for 4th Ward)	Dowell (3)	Transportation
105	O2016-1875	Grant(s) of privilege in public way for GD Wabash LLC (for 4th Ward)	Dowell (3)	Transportation
106	O2016-1878	Grant(s) of privilege in public way for Kriser's Feeding Pets for Life LLC (for 4th Ward)	Dowell (3)	Transportation
107	O2016-1880	Grant(s) of privilege in public way for Michaels Stores (for 4th Ward)	Dowell (3)	Transportation
108	O2016-1883	Grant(s) of privilege in public way for Reset Tattoo Removal & Skin Rejuvenation, Inc. (for 4th Ward)	Dowell (3)	Transportation
109	O2016-1884	Grant(s) of privilege in public way for Lake Park Associates, Inc.	Hairston (5)	Transportation
110	O2016-1888	Grant(s) of privilege in public way for University of Chicago, The - conduits - 1400-1426 E Midway Plaisance	Hairston (5)	Transportation
111	O2016-1890	Grant(s) of privilege in public way for University of Chicago, The - conduits - 1400-1432 E 59th St	Hairston (5)	Transportation
112	O2016-1892	Grant(s) of privilege in public way for University of Chicago, The - conduits - 1400-1426 E 60th St	Hairston (5)	Transportation
113	O2016-1897	Grant(s) of privilege in public way for University of Chicago, The - earth retention system - 1400-1432 E 59th St	Hairston (5)	Transportation
114	O2016-1903	Grant(s) of privilege in public way for University of Chicago, The - earth retention system - 1400-1426 E 60th St	Hairston (5)	Transportation
115	O2016-1913	Grant(s) of privilege in public way for University of Chicago, The - pipes - 1400-1426 E Midway Plaisance	Hairston (5)	Transportation
116	O2016-1915	Grant(s) of privilege in public way for University of Chicago, The - pipes - 1400-1432 E 59th St	Hairston (5)	Transportation
117	O2016-1916	Grant(s) of privilege in public way for University of Chicago, The - pipes - 1400-1426 E 60th St	Hairston (5)	Transportation
118	O2016-1918	Grant(s) of privilege in public way for University of Chicago (File No. 19), The	Hairston (5)	Transportation
119	O2016-1921	Grant(s) of privilege in public way for University of Chicago, The (File No. 20)	Hairston (5)	Transportation
120	O2016-1923	Grant(s) of privilege in public way for University of Chicago, The (File No. 36)	Hairston (5)	Transportation
121	O2016-1924	Grant(s) of privilege in public way for University of Chicago Hospital, The - irrigation system	Hairston (5)	Transportation

	File #	Title	Sponsor(s)	Committee Referral
122	O2016-1926	Grant(s) of privilege in public way for University of Chicago Hospital, The - earth retention system	Hairston (5)	Transportation
123	O2016-1928	Grant(s) of privilege in public way for University of Chicago Hospital, The - planters	Hairston (5)	Transportation
124	O2016-1930	Grant(s) of privilege in public way for University of Chicago Medical Center, The	Hairston (5)	Transportation
125	O2016-1934	Grant(s) of privilege in public way for Byline Bank	Sadlowski Garza (10)	Transportation
126	O2016-1938	Grant(s) of privilege in public way for Samanta's Flowers	Sadlowski Garza (10)	Transportation
127	O2016-1940	Grant(s) of privilege in public way for Ed's Auto Center	Thompson (11)	Transportation
128	O2016-1942	Grant(s) of privilege in public way for Harken Health	Thompson (11)	Transportation
129	O2016-1943	Grant(s) of privilege in public way for Optical 88 Corp.	Thompson (11)	Transportation
130	O2016-1944	Grant(s) of privilege in public way for Tsiu Yean Lum	Thompson (11)	Transportation
131	O2016-1947	Grant(s) of privilege in public way for Turtles	Thompson (11)	Transportation
132	O2016-1949	Grant(s) of privilege in public way for A-Z Ace Hardware	Cardenas (12)	Transportation
133	O2016-1952	Grant(s) of privilege in public way for Dona Torta	Cardenas (12)	Transportation
134	O2016-1956	Grant(s) of privilege in public way for El Palacio De La Naturaleza	Cardenas (12)	Transportation
135	O2016-1960	Grant(s) of privilege in public way for Fresh Kickz	Cardenas (12)	Transportation
136	O2016-1964	Grant(s) of privilege in public way for RadioShack No. 6592	Cardenas (12)	Transportation
137	O2016-1965	Grant(s) of privilege in public way for H&R Block	Quinn (13)	Transportation
138	O2016-1967	Grant(s) of privilege in public way for Dollar Express	Burke (14)	Transportation
139	O2016-1968	Grant(s) of privilege in public way for First Acceptance Insurance Company, Inc.	Burke (14)	Transportation
140	O2016-1971	Grant(s) of privilege in public way for First American Bank	Burke (14)	Transportation
141	O2016-1972	Grant(s) of privilege in public way for LA Fitness	Burke (14)	Transportation
142	O2016-1973	Grant(s) of privilege in public way for Maribis of Chicago LLC	Burke (14)	Transportation
143	O2016-1975	Grant(s) of privilege in public way for MetroPCS Authorized Dealer	Burke (14)	Transportation
144	O2016-1977	Grant(s) of privilege in public way for Supermercado Rivera, Inc.	Burke (14)	Transportation
145	O2016-1983	Grant(s) of privilege in public way for Chicago's Original Maxwell Street	Lopez (15)	Transportation

	File #	Title	Sponsor(s)	Committee Referral
146	O2016-1989	Grant(s) of privilege in public way for King Kong Chinese Food	Foulkes (16)	Transportation
147	O2016-1990	Grant(s) of privilege in public way for St. Casimir	Moore (17)	Transportation
148	O2016-1993	Grant(s) of privilege in public way for New Wireless	Cochran (20)	Transportation
149	O2016-1996	Grant(s) of privilege in public way for University of Chicago, The - conduits	Cochran (20)	Transportation
150	O2016-1997	Grant(s) of privilege in public way for University of Chicago, The - pipes	Cochran (20)	Transportation
151	O2016-2000	Grant(s) of privilege in public way for Elite Invest LLC	Brookins (21)	Transportation
152	O2016-2002	Grant(s) of privilege in public way for W2005 CMK Realty LLC	Brookins (21)	Transportation
153	O2016-2004	Grant(s) of privilege in public way for 95th & State Currency Exchange, Inc.	Brookins (21)	Transportation
154	O2016-2008	Grant(s) of privilege in public way for Brite Dental	Munoz (22)	Transportation
155	O2016-2010	Grant(s) of privilege in public way for Byline Bank	Munoz (22)	Transportation
156	O2016-2012	Grant(s) of privilege in public way for Jit Chan DDS & Associates	Munoz (22)	Transportation
157	O2016-2014	Grant(s) of privilege in public way for General Nutrition Center No. 61	Zalewski (23)	Transportation
158	O2016-2042	Grant(s) of privilege in public way for Byline Bank	Solis (25)	Transportation
159	O2016-2045	Grant(s) of privilege in public way for Fresenius Medical Care Aberdeen JV	Solis (25)	Transportation
160	O2016-2047	Grant(s) of privilege in public way for Illinois Vehicle Auto Insurance	Solis (25)	Transportation
161	O2016-2049	Grant(s) of privilege in public way for May May Gourmet Food, Inc.	Solis (25)	Transportation
162	O2016-2051	Grant(s) of privilege in public way for MetroPCS Authorized Dealer	Solis (25)	Transportation
163	O2016-2055	Grant(s) of privilege in public way for Original Gino's East, The	Solis (25)	Transportation
164	O2016-2058	Grant(s) of privilege in public way for Pinot's Palette-West Loop	Solis (25)	Transportation
165	O2016-2060	Grant(s) of privilege in public way for Target Store T2781	Solis (25)	Transportation
166	O2016-2062	Grant(s) of privilege in public way for Wintrust Bank	Solis (25)	Transportation
167	O2016-2040	Grant(s) of privilege in public way for Boriken	Maldonado (26)	Transportation
168	O2016-2067	Grant(s) of privilege in public way for BMH LLC	Burnett (27)	Transportation
169	O2016-2069	Grant(s) of privilege in public way for Black Iron Tavern	Burnett (27)	Transportation
170	O2016-2071	Grant(s) of privilege in public way for Express	Burnett (27)	Transportation

Legislation Referred to Committees at the Chicago City Council Meeting 3/16/2016
Section 3c - Aldermanic Introductions Regarding Unclassified Matters

	File #	Title	Sponsor(s)	Committee Referral
171	O2016-2073	Grant(s) of privilege in public way for Girl & the Goat	Burnett (27)	Transportation
172	O2016-2076	Grant(s) of privilege in public way for Market by Foxtrot, The	Burnett (27)	Transportation
173	O2016-2078	Grant(s) of privilege in public way for MB 1001 LLC	Burnett (27)	Transportation
174	O2016-2082	Grant(s) of privilege in public way for McGrath Lexus	Burnett (27)	Transportation
175	O2016-2085	Grant(s) of privilege in public way for Old Navy Store No. 5328	Burnett (27)	Transportation
176	O2016-2088	Grant(s) of privilege in public way for Public Storage	Burnett (27)	Transportation
177	O2016-2091	Grant(s) of privilege in public way for Richard's Bar	Burnett (27)	Transportation
178	O2016-2095	Grant(s) of privilege in public way for 836 Hubbard Condo Assn.	Burnett (27)	Transportation
179	O2016-2065	Grant(s) of privilege in public way for Subway	Taliaferro (29)	Transportation
180	O2016-2097	Grant(s) of privilege in public way for Autobarn City Mazda, The	Reboyras (30)	Transportation
181	O2016-2100	Grant(s) of privilege in public way for Herbaland	Reboyras (30)	Transportation
182	O2016-2108	Grant(s) of privilege in public way for A Little Photo Studio	Waguespack (32)	Transportation
183	O2016-2111	Grant(s) of privilege in public way for Chicago School Partners LLC	Waguespack (32)	Transportation
184	O2016-2112	Grant(s) of privilege in public way for Club Monaco	Waguespack (32)	Transportation
185	O2016-2115	Grant(s) of privilege in public way for Irazu, Inc. - Privilege No. 1121880	Waguespack (32)	Transportation
186	O2016-2119	Grant(s) of privilege in public way for Irazu, Inc. - Privilege No. 1121878	Waguespack (32)	Transportation
187	O2016-2124	Grant(s) of privilege in public way for Lamar Advertising	Waguespack (32)	Transportation
188	O2016-2126	Grant(s) of privilege in public way for Related Realty	Waguespack (32)	Transportation
189	O2016-2129	Grant(s) of privilege in public way for Video Security Systems	Waguespack (32)	Transportation
190	O2016-2104	Grant(s) of privilege in public way for Service King Paint & Body LLC	Austin (34)	Transportation
191	O2016-2132	Grant(s) of privilege in public way for Elston Auto Rebuilders, Inc.	Ramirez-Rosa (35)	Transportation
192	O2016-2135	Grant(s) of privilege in public way for M&R Complete Auto Repair	Villegas (36)	Transportation
193	O2016-2137	Grant(s) of privilege in public way for William Dudek Manufacturing Co.	Villegas (36)	Transportation
194	O2016-2139	Grant(s) of privilege in public way for T-Mobile Central LLC	Sposato (38)	Transportation
195	O2016-2140	Grant(s) of privilege in public way for Luna Park, Inc.	Laurino (39)	Transportation

Legislation Referred to Committees at the Chicago City Council Meeting 3/16/2016
Section 3c - Aldermanic Introductions Regarding Unclassified Matters

	File #	Title	Sponsor(s)	Committee Referral	
196	O2016-2142	Grant(s) of privilege in public way for Thoms Four Wheel Drive - Privilege No. 1122140	Laurino (39)	Transportation	*Redacted Record*
197	O2016-2145	Grant(s) of privilege in public way for Thoms Four Wheel Drive - Privilege No. 1122139	Laurino (39)	Transportation	*Redacted Record*
198	O2016-2148	Grant(s) of privilege in public way for NeighborSpace	O'Connor (40)	Transportation	*Redacted Record*
199	O2016-2151	Grant(s) of privilege in public way for Swedish Covenant Hospital	O'Connor (40)	Transportation	*Redacted Record*
200	O2016-2152	Grant(s) of privilege in public way for Terraces of Andersonville Condo Assn.	O'Connor (40)	Transportation	*Redacted Record*
201	O2016-2154	Grant(s) of privilege in public way for Kazimierz Krol - fence	Napolitano (41)	Transportation	*Redacted Record*
202	O2016-2157	Grant(s) of privilege in public way for Kazimierz Krol - occupation of space	Napolitano (41)	Transportation	*Redacted Record*
203	O2016-2158	Grant(s) of privilege in public way for Robert W. Hessberger, DDS	Napolitano (41)	Transportation	*Redacted Record*
204	O2016-2159	Grant(s) of privilege in public way for Dolce Italian	Reilly (42)	Transportation	*Redacted Record*
205	O2016-2160	Grant(s) of privilege in public way for El Hefe	Reilly (42)	Transportation	*Redacted Record*
206	O2016-2161	Grant(s) of privilege in public way for Foot Action	Reilly (42)	Transportation	
207	O2016-2163	Grant(s) of privilege in public way for GIC 11 E Walton LLC - caissons	Reilly (42)	Transportation	
208	O2016-2164	Grant(s) of privilege in public way for GIC 11 E Walton LLC - vault	Reilly (42)	Transportation	
209	O2016-2165	Grant(s) of privilege in public way for Giordano's	Reilly (42)	Transportation	
210	O2016-2167	Grant(s) of privilege in public way for Illinois Franklin LLC - bicycle rack	Reilly (42)	Transportation	
211	O2016-2168	Grant(s) of privilege in public way for Illinois Franklin LLC - tree grates	Reilly (42)	Transportation	
212	O2016-2169	Grant(s) of privilege in public way for Imperial Lamian	Reilly (42)	Transportation	
213	O2016-2171	Grant(s) of privilege in public way for JMB/Urban 900 Development Partners Ltd.	Reilly (42)	Transportation	
214	O2016-2172	Grant(s) of privilege in public way for M Burger	Reilly (42)	Transportation	
215	O2016-2173	Grant(s) of privilege in public way for Nando's Peri-Peri	Reilly (42)	Transportation	
216	O2016-2175	Grant(s) of privilege in public way for Pomellato 741 Madison Avenue Corp.	Reilly (42)	Transportation	
217	O2016-2176	Grant(s) of privilege in public way for Portillo's Hot Dogs	Reilly (42)	Transportation	
218	O2016-2179	Grant(s) of privilege in public way for Residences Condominium on the Magnificent Mile Condo Assn., The	Reilly (42)	Transportation	
219	O2016-2180	Grant(s) of privilege in public way for Rush University Medical Center	Reilly (42)	Transportation	
220	O2016-2182	Grant(s) of privilege in public way for Saks Fifth Avenue Off Fifth - banners	Reilly (42)	Transportation	

Legislation Referred to Committees at the Chicago City Council Meeting 3/16/2016
Section 3c - Aldermanic Introductions Regarding Unclassified Matters

	File #	Title	Sponsor(s)	Committee Referral
221	O2016-2183	Grant(s) of privilege in public way for Saks Fifth Avenue Off Fifth - sign	Reilly (42)	Transportation
222	O2016-2185	Grant(s) of privilege in public way for Tishman Realty Corporation - exterior mounts	Reilly (42)	Transportation
223	O2016-2189	Grant(s) of privilege in public way for Tishman Realty Corp. - siamese connections	Reilly (42)	Transportation
224	O2016-2190	Grant(s) of privilege in public way for Trans Union LLC	Reilly (42)	Transportation
225	O2016-2191	Grant(s) of privilege in public way for UST Prime 111 Officer Owner LP	Reilly (42)	Transportation
226	O2016-2192	Grant(s) of privilege in public way for VPC 740 Rush LLC	Reilly (42)	Transportation
227	O2016-2194	Grant(s) of privilege in public way for 615 S Wabash LLC	Reilly (42)	Transportation
228	O2016-2219	Grant(s) of privilege in public way for Braun Pharmacare	Smith (43)	Transportation
229	O2016-2221	Grant(s) of privilege in public way for Byline Bank	Smith (43)	Transportation
230	O2016-2223	Grant(s) of privilege in public way for CB2	Smith (43)	Transportation
231	O2016-2226	Grant(s) of privilege in public way for Dental Professionals of Lincoln Park	Smith (43)	Transportation
232	O2016-2228	Grant(s) of privilege in public way for DePaul University	Smith (43)	Transportation
233	O2016-2231	Grant(s) of privilege in public way for Sushi O Sushi	Smith (43)	Transportation
234	O2016-2234	Grant(s) of privilege in public way for Tin Lizzie, The	Smith (43)	Transportation
235	O2016-2237	Grant(s) of privilege in public way for Uprising Wood Fired Pizza Cafe - light fixtures	Smith (43)	Transportation
236	O2016-2240	Grant(s) of privilege in public way for Uprising Wood Fired Pizza Cafe - signs	Smith (43)	Transportation
237	O2016-2243	Grant(s) of privilege in public way for Urban Outfitters	Smith (43)	Transportation
238	O2016-2256	Grant(s) of privilege in public way for Belmont Animal Hospital	Tunney (44)	Transportation
239	O2016-2258	Grant(s) of privilege in public way for Blackwod BBQ	Tunney (44)	Transportation
240	O2016-2261	Grant(s) of privilege in public way for Byline Bank - 3180 N Broadway	Tunney (44)	Transportation
241	O2016-2262	Grant(s) of privilege in public way for Byline Bank - 742 W Diversey Pkwy	Tunney (44)	Transportation
242	O2016-2265	Grant(s) of privilege in public way for Gerber Auto Rebuilders, Inc.	Tunney (44)	Transportation
243	O2016-2267	Grant(s) of privilege in public way for Jewel Food Store No. 3632	Tunney (44)	Transportation
244	O2016-2272	Grant(s) of privilege in public way for Lakeview Kitchen & Market	Tunney (44)	Transportation

	File #	Title	Sponsor(s)	Committee Referral
245	O2016-2274	Grant(s) of privilege in public way for Lush Fresh Handmade Cosmetics	Tunney (44)	Transportation
246	O2016-2276	Grant(s) of privilege in public way for Oncallers, Inc.	Tunney (44)	Transportation
247	O2016-2278	Grant(s) of privilege in public way for Wilde	Tunney (44)	Transportation
248	O2016-2282	Grant(s) of privilege in public way for Express Auto Service, Inc.	Arena (45)	Transportation
249	O2016-2283	Grant(s) of privilege in public way for Galvin's Public House	Arena (45)	Transportation
250	O2016-2285	Grant(s) of privilege in public way for General Lock Company	Arena (45)	Transportation
251	O2016-2286	Grant(s) of privilege in public way for Paterno's Pizza	Arena (45)	Transportation
252	O2016-2289	Grant(s) of privilege in public way for Pert Glenwood Cleaners	Arena (45)	Transportation
253	O2016-2295	Grant(s) of privilege in public way for Buy Low Liquors	Pawar (47)	Transportation
254	O2016-2299	Grant(s) of privilege in public way for Crossroads Trading Company - banners	Pawar (47)	Transportation
255	O2016-2300	Grant(s) of privilege in public way for Crossroads Trading Company - signs	Pawar (47)	Transportation
256	O2016-2302	Grant(s) of privilege in public way for Miku Sushi	Pawar (47)	Transportation
257	O2016-2304	Grant(s) of privilege in public way for Tiny Giants Early Learning Center by Lake Shore Schools	Pawar (47)	Transportation
258	O2016-2310	Grant(s) of privilege in public way for Chicago Northside Toyota	Osterman (48)	Transportation
259	O2016-2313	Grant(s) of privilege in public way for Loyola University of Chicago - conduit	Osterman (48)	Transportation
260	O2016-2316	Grant(s) of privilege in public way for Loyola University Chicago - sign	Osterman (48)	Transportation
261	O2016-2318	Grant(s) of privilege in public way for Pleasant Travel & Tours, Inc.	Osterman (48)	Transportation
262	O2016-2320	Grant(s) of privilege in public way for Verizon	Osterman (48)	Transportation
263	O2016-2323	Grant(s) of privilege in public way for Caribbean American Baking Co.	Moore (49)	Transportation
264	O2016-2326	Grant(s) of privilege in public way for Felice's Roman Style Pizza	Moore (49)	Transportation
265	O2016-2328	Grant(s) of privilege in public way for Tel-Aviv Bakery	Silverstein (50)	Transportation
Grant(s) of Privilege - Amend				
266	O2016-1733	Amendment of grant(s) of privilege in public way for 1127 West Chestnut Condo Assn.	Burnett (27)	Transportation
Honorary Street Designation(s)				
267	O2016-1707	Honorary street designation as "AKArama Foundation Way"	Cochran (20)	Transportation
268	O2016-1595	Honorary street designation as "Nancy Y. Franco-Maldonado Way"	Maldonado (26)	Transportation

Legislation Referred to Committees at the Chicago City Council Meeting 3/16/2016
Section 3c - Aldermanic Introductions Regarding Unclassified Matters

	File #	Title	Sponsor(s)	Committee Referral
269	O2016-1715	Honorary street designation as "Juana R. Tovar Way" - repeal	Ervin (28)	Transportation
Journal Correction(s)				
270	O2016-1677	Correction of City Council Journal of Proceedings of Feburary 10, 2016	Zalewski (23)	Rules
271	O2016-1649	Correction of City Council Journal of Proceedings of October 28, 2015	Solis (25)	Rules
Municipal Code Amendment(s)				
272	O2016-1708	Amendment of Municipal Code Section 4-6-290 by further modifying bed and breakfast establisments	Hopkins (2) Moreno (1) Dowell (3) Smith (43) Tunney (44)	License
273	O2016-1729	Amendment of Municipal Code Title 9 concerning public chauffeur licenses and transportation network services	Beale (9) Dowell (3) Hopkins (2) Mell (33) Reboyras (30) Taliaferro (29) Maldonado (26) Burnett (27) Austin (34) Ramirez-Rosa (35) Waguespack (32) Santiago (31) Napolitano (41) Curtis (18) Moore (17) Munoz (22) Foulkes (16) Sposato (38) Cappleman (46) Pawar (47) Sadlowski Garza (10) Thompson (11) O'Shea (19) Cochran (20) Brookins (21) Arena (45) Scott, Jr. (24) Lopez (15) Tunney (44) Burke (14)	Joint License/Transportation
274	O2016-1671	Amendment of Municipal Code Chapter 4-244 by repealing Section 4-244-150 concerning prohibition on peddling of flowers	Burke (14)	License
275	O2016-1675	Amendment of Municipal Code Section 17-4-0207 by modifying use table and standards to include medical cannabis dispensing organizations within commercial zoning districts	Burke (14)	Zoning

	File #	Title	Sponsor(s)	Committee Referral
276	O2016-1706	Amendment of Municipal Code Chapter 2-32 by adding new Section 2-32-087 concerning voluntary supplemental health or life insurance payroll deductions for City employees	Austin (34)	Workforce Development
277	O2016-1650	Amendment of Municipal Code Section 17-3-0503-D by classifying segment of N Clark St as pedestrian retail street	Tunney (44)	Zoning
Sidewalk Cafe(s)				
278	O2016-1773	Sidewalk cafe(s) for Antique Taco	Moreno (1)	Transportation
279	O2016-1774	Sidewalk cafe(s) for Black Bull/Bordel	Moreno (1)	Transportation
280	O2016-1775	Sidewalk cafe(s) for Breakfast House Restaurant, Inc.	Moreno (1)	Transportation
281	O2016-1776	Sidewalk cafe(s) for Carriage House	Moreno (1)	Transportation
282	O2016-1778	Sidewalk cafe(s) for Dos Urban Cantina	Moreno (1)	Transportation
283	O2016-1779	Sidewalk cafe(s) for Easy Bar	Moreno (1)	Transportation
284	O2016-1780	Sidewalk cafe(s) for Five Star Bar & Grill	Moreno (1)	Transportation
285	O2016-1781	Sidewalk cafe(s) for Flo	Moreno (1)	Transportation
286	O2016-1783	Sidewalk cafe(s) for Innjoy	Moreno (1)	Transportation
287	O2016-1784	Sidewalk cafe(s) for Kanela Breakfast Club	Moreno (1)	Transportation
288	O2016-1785	Sidewalk cafe(s) for Links Taproom	Moreno (1)	Transportation
289	O2016-1786	Sidewalk cafe(s) for Mac's American Food	Moreno (1)	Transportation
290	O2016-1787	Sidewalk cafe(s) for Modern Asian Kitchen	Moreno (1)	Transportation
291	O2016-1788	Sidewalk cafe(s) for Mr. Brown's Lounge	Moreno (1)	Transportation
292	O2016-1789	Sidewalk cafe(s) for Native Foods Cafe	Moreno (1)	Transportation
293	O2016-1790	Sidewalk cafe(s) for Nori Chicago	Moreno (1)	Transportation
294	O2016-1792	Sidewalk cafe(s) for Osteria Langhe	Moreno (1)	Transportation
295	O2016-1793	Sidewalk cafe(s) for Paladar	Moreno (1)	Transportation
296	O2016-1794	Sidewalk cafe(s) for Pizano's Pizza & Pasta on Division	Moreno (1)	Transportation
297	O2016-1795	Sidewalk cafe(s) for Pizza-Metro	Moreno (1)	Transportation
298	O2016-1796	Sidewalk cafe(s) for Red Mango	Moreno (1)	Transportation
299	O2016-1797	Sidewalk cafe(s) for Scone City	Moreno (1)	Transportation
300	O2016-1798	Sidewalk cafe(s) for Starfruit Cafe	Moreno (1)	Transportation
301	O2016-1799	Sidewalk cafe(s) for Takito Kitchen	Moreno (1)	Transportation
302	O2016-1801	Sidewalk cafe(s) for Taus Authentic	Moreno (1)	Transportation
303	O2016-1802	Sidewalk cafe(s) for Thai Village Restaurant	Moreno (1)	Transportation
304	O2016-1803	Sidewalk cafe(s) for Township	Moreno (1)	Transportation
305	O2016-1804	Sidewalk cafe(s) for Tumans	Moreno (1)	Transportation

	File #	Title	Sponsor(s)	Committee Referral
306	O2016-1805	Sidewalk cafe(s) for Unite Grill LLC	Moreno (1)	Transportation
307	O2016-1807	Sidewalk cafe(s) for Wormhole, The	Moreno (1)	Transportation
308	O2016-1808	Sidewalk cafe(s) for Xoco	Moreno (1)	Transportation
309	O2016-1809	Sidewalk cafe(s) for 25 Degrees No. 2	Moreno (1)	Transportation
310	O2016-1810	Sidewalk cafe(s) for 5411 Empanadas	Moreno (1)	Transportation
311	O2016-1811	Sidewalk cafe(s) for A Baker's Tale	Hopkins (2)	Transportation
312	O2016-1812	Sidewalk cafe(s) for Bird's Nest	Hopkins (2)	Transportation
313	O2016-1813	Sidewalk cafe(s) for Centennial Crafted Beer & Eatery	Hopkins (2)	Transportation
314	O2016-1815	Sidewalk cafe(s) for Glunz Tavern, The	Hopkins (2)	Transportation
315	O2016-1817	Sidewalk cafe(s) for Grill on the Alley, The	Hopkins (2)	Transportation
316	O2016-1819	Sidewalk cafe(s) for Happy Camper	Hopkins (2)	Transportation
317	O2016-1820	Sidewalk cafe(s) for La Storia	Hopkins (2)	Transportation
318	O2016-1821	Sidewalk cafe(s) for Letiza'a Natural Bakery/Enoteca Roma	Hopkins (2)	Transportation
319	O2016-1822	Sidewalk cafe(s) for Lillie's Q	Hopkins (2)	Transportation
320	O2016-1823	Sidewalk cafe(s) for Lou Malnati's Pizzeria	Hopkins (2)	Transportation
321	O2016-1824	Sidewalk cafe(s) for Maple & Ash	Hopkins (2)	Transportation
322	O2016-1825	Sidewalk cafe(s) for Monkeys Paw, The	Hopkins (2)	Transportation
323	O2016-1827	Sidewalk cafe(s) for Nando Milano Trattoria	Hopkins (2)	Transportation
324	O2016-1828	Sidewalk cafe(s) for Old Town Pizza Pub	Hopkins (2)	Transportation
325	O2016-1829	Sidewalk cafe(s) for Plum Market/Intelligentsia	Hopkins (2)	Transportation
326	O2016-1830	Sidewalk cafe(s) for Potbelly Sandwich Works LLC	Hopkins (2)	Transportation
327	O2016-1831	Sidewalk cafe(s) for Ra Sushi	Hopkins (2)	Transportation
328	O2016-1832	Sidewalk cafe(s) for Sedgwick Stop, The	Hopkins (2)	Transportation
329	O2016-1833	Sidewalk cafe(s) for Tempo Cafe	Hopkins (2)	Transportation
330	O2016-1835	Sidewalk cafe(s) for Underground Wonder Bar	Hopkins (2)	Transportation
331	O2016-1836	Sidewalk cafe(s) for Wells on Wells	Hopkins (2)	Transportation
332	O2016-1837	Sidewalk cafe(s) for Whisk Chicago	Hopkins (2)	Transportation
333	O2016-1838	Sidewalk cafe(s) for Winchester, The	Hopkins (2)	Transportation
334	O2016-1841	Sidewalk cafe(s) for Cafe Bionda	Dowell (3)	Transportation
335	O2016-1843	Sidewalk cafe(s) for Pizzeria Brandi	Dowell (3)	Transportation
336	O2016-1845	Sidewalk cafe(s) for Scout, The	Dowell (3)	Transportation
337	O2016-1847	Sidewalk cafe(s) for Wabash Tap	Dowell (3)	Transportation
338	O2016-1849	Sidewalk cafe(s) for Weather Mark Tavern	Dowell (3)	Transportation

Legislation Referred to Committees at the Chicago City Council Meeting 3/16/2016
Section 3c - Aldermanic Introductions Regarding Unclassified Matters

	File #	Title	Sponsor(s)	Committee Referral
339	O2016-1864	Sidewalk cafe(s) for Beezzee (for 4th Ward)	Dowell (3)	Transportation
340	O2016-1871	Sidewalk cafe(s) for Chicago DQ Grill & Chill (for 4th Ward)	Dowell (3)	Transportation
341	O2016-1873	Sidewalk cafe(s) for Eleven City Diner (for 4th Ward)	Dowell (3)	Transportation
342	O2016-1874	Sidewalk cafe(s) for Jimmy Green's (for 4th Ward)	Dowell (3)	Transportation
343	O2016-1876	Sidewalk cafe(s) for Kilwins Chocolates & Fudge (for 4th Ward)	Dowell (3)	Transportation
344	O2016-1881	Sidewalk cafe(s) for Niu B (for 4th Ward)	Dowell (3)	Transportation
345	O2016-1885	Sidewalk cafe(s) for Norman's (for 4th Ward)	Dowell (3)	Transportation
346	O2016-1887	Sidewalk cafe(s) for Peet's Coffee & Tea (for 4th Ward)	Dowell (3)	Transportation
347	O2016-1889	Sidewalk cafe(s) for Potbelly Sandwich Works LLC (for 4th Ward)	Dowell (3)	Transportation
348	O2016-1891	Sidewalk cafe(s) for Sit Down, The (for 4th Ward)	Dowell (3)	Transportation
349	O2016-1894	Sidewalk cafe(s) for Sociale and Cafe Press (for 4th Ward)	Dowell (3)	Transportation
350	O2016-1898	Sidewalk cafe(s) for South Loop Club, Inc. (for 4th Ward)	Dowell (3)	Transportation
351	O2016-1902	Sidewalk cafe(s) for Standing Room Only Chicago (for 4th Ward)	Dowell (3)	Transportation
352	O2016-1905	Sidewalk cafe(s) for Umai (for 4th Ward)	Dowell (3)	Transportation
353	O2016-1907	Sidewalk cafe(s) for Yusho HP (for 4th Ward)	Dowell (3)	Transportation
354	O2016-1933	Sidewalk cafe(s) for Zaleski & Horvath Marketcafe Ltd.	Hairston (5)	Transportation
355	O2016-1936	Sidewalk cafe(s) for Pizza Capri	Hairston (5)	Transportation
356	O2016-1951	Sidewalk cafe(s) for Bar Louie	Thompson (11)	Transportation
357	O2016-1954	Sidewalk cafe(s) for Bridgeport Coffee House, Inc.	Thompson (11)	Transportation
358	O2016-1955	Sidewalk cafe(s) for Kathy De's	Thompson (11)	Transportation
359	O2016-1958	Sidewalk cafe(s) for Nana	Thompson (11)	Transportation
360	O2016-1961	Sidewalk cafe(s) for Original Scoops Chicago, Inc., The	Thompson (11)	Transportation
361	O2016-1970	Sidewalk cafe(s) for Peet's Coffee & Tea	Thompson (11)	Transportation
362	O2016-2162	Sidewalk cafe(s) for Valentina Restaurant	Quinn (13)	Transportation
363	O2016-1985	Sidewalk cafe(s) for Cactus Bar & Grill	Solis (25)	Transportation
364	O2016-2017	Sidewalk cafe(s) for Chicago Busy Burger	Solis (25)	Transportation
365	O2016-2021	Sidewalk cafe(s) for Cross Roads Bar & Grill, The	Solis (25)	Transportation
366	O2016-2025	Sidewalk cafe(s) for CrossTown Fitness	Solis (25)	Transportation
367	O2016-2028	Sidewalk cafe(s) for Dusek's Board and Beer/Punch House	Solis (25)	Transportation

Legislation Referred to Committees at the Chicago City Council Meeting 3/16/2016
Section 3c - Aldermanic Introductions Regarding Unclassified Matters

	File #	Title	Sponsor(s)	Committee Referral	
368	O2016-2030	Sidewalk cafe(s) for Great American Bagel Enterprises, Inc., The	Solis (25)	Transportation	
369	O2016-2033	Sidewalk cafe(s) for GRK Greek Kitchen	Solis (25)	Transportation	
370	O2016-2034	Sidewalk cafe(s) for La Fontanella	Solis (25)	Transportation	
371	O2016-2035	Sidewalk cafe(s) for Mad	Solis (25)	Transportation	
372	O2016-2039	Sidewalk cafe(s) for Monteverde	Solis (25)	Transportation	
373	O2016-2048	Sidewalk cafe(s) for Noodles & Co. No. 673	Solis (25)	Transportation	
374	O2016-2050	Sidewalk cafe(s) for Third Rail Tavern	Solis (25)	Transportation	
375	O2016-2053	Sidewalk cafe(s) for Tutto Italiano	Solis (25)	Transportation	
376	O2016-2057	Sidewalk cafe(s) for Vernon Park Tap	Solis (25)	Transportation	
377	O2016-2089	Sidewalk cafe(s) for Cafe Colao	Maldonado (26)	Transportation	
378	O2016-2094	Sidewalk cafe(s) for Ground Control Restaurant LLC	Maldonado (26)	Transportation	
379	O2016-2098	Sidewalk cafe(s) for Janina's Deli	Maldonado (26)	Transportation	
380	O2016-2102	Sidewalk cafe(s) for La Havana Cafe	Maldonado (26)	Transportation	
381	O2016-2131	Sidewalk cafe(s) for La Plena Restaurant	Maldonado (26)	Transportation	
382	O2016-2133	Sidewalk cafe(s) for Lockdown - 1022 N Western Ave	Maldonado (26)	Transportation	
383	O2016-2144	Sidewalk cafe(s) for Lockdown - 1024 N Western Ave	Maldonado (26)	Transportation	*Redacted Record*
384	O2016-2147	Sidewalk cafe(s) for Rootstock Wine & Beer Bar	Maldonado (26)	Transportation	*Redacted Record*
385	O2016-2150	Sidewalk cafe(s) for Upton's Naturals Co.	Maldonado (26)	Transportation	*Redacted Record*
386	O2016-2181	Sidewalk cafe(s) for Alhambra Palace Restaurant	Burnett (27)	Transportation	
387	O2016-2184	Sidewalk cafe(s) for Au Cheval	Burnett (27)	Transportation	
388	O2016-2186	Sidewalk cafe(s) for Awake Cafe	Burnett (27)	Transportation	
389	O2016-2188	Sidewalk cafe(s) for Bar Takito	Burnett (27)	Transportation	
390	O2016-2198	Sidewalk cafe(s) for Belly Q/Urban Belly II	Burnett (27)	Transportation	
391	O2016-2201	Sidewalk cafe(s) for Corned Beef Factory Sandwich Shop, The	Burnett (27)	Transportation	
392	O2016-2206	Sidewalk cafe(s) for Damato Bakery No. 1	Burnett (27)	Transportation	
393	O2016-2209	Sidewalk cafe(s) for Dog House Grill, The	Burnett (27)	Transportation	
394	O2016-2211	Sidewalk cafe(s) for Duck Duck Goat	Burnett (27)	Transportation	
395	O2016-2215	Sidewalk cafe(s) for Einstein Bros. Bagels No. 1200	Burnett (27)	Transportation	
396	O2016-2230	Sidewalk cafe(s) for Farmhouse	Burnett (27)	Transportation	
397	O2016-2233	Sidewalk cafe(s) for Fire Place Inn, The	Burnett (27)	Transportation	
398	O2016-2236	Sidewalk cafe(s) for Goddess River North, The	Burnett (27)	Transportation	

	File #	Title	Sponsor(s)	Committee Referral
399	O2016-2241	Sidewalk cafe(s) for Grange Hall Burger Bar	Burnett (27)	Transportation
400	O2016-2245	Sidewalk cafe(s) for Greek Islands Restaurant	Burnett (27)	Transportation
401	O2016-2248	Sidewalk cafe(s) for Green Street Local	Burnett (27)	Transportation
402	O2016-2250	Sidewalk cafe(s) for Gus's World Famous Fried Chicken	Burnett (27)	Transportation
403	O2016-2259	Sidewalk cafe(s) for Haymarket Pub & Brewery	Burnett (27)	Transportation
404	O2016-2263	Sidewalk cafe(s) for Hello Tacos! De Cero	Burnett (27)	Transportation
405	O2016-2266	Sidewalk cafe(s) for Jaipur	Burnett (27)	Transportation
406	O2016-2271	Sidewalk cafe(s) for Kaiser Tiger	Burnett (27)	Transportation
407	O2016-2273	Sidewalk cafe(s) for Kamehachi	Burnett (27)	Transportation
408	O2016-2277	Sidewalk cafe(s) for Kanela Breakfast Club	Burnett (27)	Transportation
409	O2016-2284	Sidewalk cafe(s) for La Sirena Clandestina	Burnett (27)	Transportation
410	O2016-2288	Sidewalk cafe(s) for Le Pain Quotidien	Burnett (27)	Transportation
411	O2016-2290	Sidewalk cafe(s) for Mama Milano	Burnett (27)	Transportation
412	O2016-2292	Sidewalk cafe(s) for Maude's	Burnett (27)	Transportation
413	O2016-2296	Sidewalk cafe(s) for Nando's Peri-Peri	Burnett (27)	Transportation
414	O2016-2297	Sidewalk cafe(s) for Nia	Burnett (27)	Transportation
415	O2016-2305	Sidewalk cafe(s) for Old Jerusalem Restaurant	Burnett (27)	Transportation
416	O2016-2307	Sidewalk cafe(s) for Perez Mexican Food	Burnett (27)	Transportation
417	O2016-2346	Sidewalk cafe(s) for Porkchop	Burnett (27)	Transportation
418	O2016-2352	Sidewalk cafe(s) for Publican Quality Meats	Burnett (27)	Transportation
419	O2016-2355	Sidewalk cafe(s) for Santorini	Burnett (27)	Transportation
420	O2016-2357	Sidewalk cafe(s) for Sushi Dokku	Burnett (27)	Transportation
421	O2016-2362	Sidewalk cafe(s) for Topo Gigio Ristorante	Burnett (27)	Transportation
422	O2016-2368	Sidewalk cafe(s) for Tsukiji Fish Market, Inc.	Burnett (27)	Transportation
423	O2016-2376	Sidewalk cafe(s) for Viaggio	Burnett (27)	Transportation
424	O2016-2378	Sidewalk cafe(s) for Vivo Restaurant	Burnett (27)	Transportation
425	O2016-2381	Sidewalk cafe(s) for 1154 Fulton Market	Burnett (27)	Transportation
426	O2016-2440	Sidewalk cafe(s) for Publican, The	Burnett (27)	Transportation
427	O2016-2166	Sidewalk cafe(s) for Abram Gale	Taliaferro (29)	Transportation
428	O2016-2170	Sidewalk cafe(s) for New Polonia Club, Inc.	Reboyras (30)	Transportation
429	O2016-2174	Sidewalk cafe(s) for Taqueria El Kacheton	Santiago (31)	Transportation
430	O2016-2195	Sidewalk cafe(s) for Altiro	Waguespack (32)	Transportation
431	O2016-2199	Sidewalk cafe(s) for Azucar Bar & Grill	Waguespack (32)	Transportation

Legislation Referred to Committees at the Chicago City Council Meeting 3/16/2016
Section 3c - Aldermanic Introductions Regarding Unclassified Matters

	File #	Title	Sponsor(s)	Committee Referral
432	O2016-2202	Sidewalk cafe(s) for Beef & Barley	Waguespack (32)	Transportation
433	O2016-2204	Sidewalk cafe(s) for Cortland's Garage	Waguespack (32)	Transportation
434	O2016-2207	Sidewalk cafe(s) for Cuba 312	Waguespack (32)	Transportation
435	O2016-2213	Sidewalk cafe(s) for El Cid Tacos No. 2	Waguespack (32)	Transportation
436	O2016-2216	Sidewalk cafe(s) for Fat Willy's Rib Shack	Waguespack (32)	Transportation
437	O2016-2217	Sidewalk cafe(s) for Floyd's Pub	Waguespack (32)	Transportation
438	O2016-2220	Sidewalk cafe(s) for Jane's	Waguespack (32)	Transportation
439	O2016-2224	Sidewalk cafe(s) for Kitsch'n on Roscoe	Waguespack (32)	Transportation
440	O2016-2227	Sidewalk cafe(s) for Masa Azul	Waguespack (32)	Transportation
441	O2016-2232	Sidewalk cafe(s) for Patsy's Place	Waguespack (32)	Transportation
442	O2016-2238	Sidewalk cafe(s) for Piazza Bella Osteria	Waguespack (32)	Transportation
443	O2016-2242	Sidewalk cafe(s) for Reno	Waguespack (32)	Transportation
444	O2016-2247	Sidewalk cafe(s) for Riverview Tavern & Grill/Robey Pizza	Waguespack (32)	Transportation
445	O2016-2251	Sidewalk cafe(s) for Schubas Tavern/Harmony Grill	Waguespack (32)	Transportation
446	O2016-2253	Sidewalk cafe(s) for Turquoise Cafe	Waguespack (32)	Transportation
447	O2016-2255	Sidewalk cafe(s) for Volo Restaurant	Waguespack (32)	Transportation
448	O2016-2281	Sidewalk cafe(s) for Beograd Cafe and Restaurant	Mell (33)	Transportation
449	O2016-2287	Sidewalk cafe(s) for Little Bucharest Bistro	Mell (33)	Transportation
450	O2016-2291	Sidewalk cafe(s) for O&W Enterprises	Mell (33)	Transportation
451	O2016-2294	Sidewalk cafe(s) for Pie Cafe LLC	Mell (33)	Transportation
452	O2016-2308	Sidewalk cafe(s) for Chiya Chai Cafe	Ramirez-Rosa (35)	Transportation
453	O2016-2312	Sidewalk cafe(s) for Crown Liquors	Ramirez-Rosa (35)	Transportation
454	O2016-2315	Sidewalk cafe(s) for Intelligentsia Coffee and Tea	Ramirez-Rosa (35)	Transportation
455	O2016-2319	Sidewalk cafe(s) for Lafarine Bakery No. 2	Ramirez-Rosa (35)	Transportation
456	O2016-2322	Sidewalk cafe(s) for Logan Theatre, The	Ramirez-Rosa (35)	Transportation
457	O2016-2324	Sidewalk cafe(s) for Parts and Labor	Ramirez-Rosa (35)	Transportation
458	O2016-2327	Sidewalk cafe(s) for Tacos Tequilas	Ramirez-Rosa (35)	Transportation
459	O2016-2335	Sidewalk cafe(s) for Cafe Prague	Villegas (36)	Transportation
460	O2016-2341	Sidewalk cafe(s) for Be Bar and Restaurant	Sposato (38)	Transportation
461	O2016-2343	Sidewalk cafe(s) for Euro Cafe	Sposato (38)	Transportation
462	O2016-2348	Sidewalk cafe(s) for Filonek's	Laurino (39)	Transportation
463	O2016-2350	Sidewalk cafe(s) for Paddy Mac's	Laurino (39)	Transportation
464	O2016-2363	Sidewalk cafe(s) for Rasmos	Laurino (39)	Transportation

	File #	Title	Sponsor(s)	Committee Referral
465	O2016-2367	Sidewalk cafe(s) for Schuham Builders Supply Co., Inc.	Laurino (39)	Transportation
466	O2016-2442	Sidewalk cafe(s) for Acre/Ombra	O'Connor (40)	Transportation
467	O2016-2443	Sidewalk cafe(s) for Bel-Ami Restaurant	O'Connor (40)	Transportation
468	O2016-2444	Sidewalk cafe(s) for Hub's Gyros II, Inc.	O'Connor (40)	Transportation
469	O2016-2445	Sidewalk cafe(s) for Johnny Brown Bag	O'Connor (40)	Transportation
470	O2016-2446	Sidewalk cafe(s) for Leadway Liquors & Cafe	O'Connor (40)	Transportation
471	O2016-2447	Sidewalk cafe(s) for Little Bad Wolf	O'Connor (40)	Transportation
472	O2016-2448	Sidewalk cafe(s) for Paulines	O'Connor (40)	Transportation
473	O2016-2450	Sidewalk cafe(s) for Pie Cafe	O'Connor (40)	Transportation
474	O2016-2451	Sidewalk cafe(s) for Ranallis	O'Connor (40)	Transportation
475	O2016-2453	Sidewalk cafe(s) for Red Lion Lincoln Square, The	O'Connor (40)	Transportation
476	O2016-2454	Sidewalk cafe(s) for Replay/Elixir	O'Connor (40)	Transportation
477	O2016-2456	Sidewalk cafe(s) for Rim Seafood, The	O'Connor (40)	Transportation
478	O2016-2457	Sidewalk cafe(s) for Select	O'Connor (40)	Transportation
479	O2016-2386	Sidewalk cafe(s) for Cafe Touche	Napolitano (41)	Transportation
480	O2016-2389	Sidewalk cafe(s) for Don Juan	Napolitano (41)	Transportation
481	O2016-2393	Sidewalk cafe(s) for Firewater Saloon	Napolitano (41)	Transportation
482	O2016-1882	Sidewalk cafe(s) for Arturo Express	Reilly (42)	Transportation
483	O2016-1893	Sidewalk cafe(s) for Avec	Reilly (42)	Transportation
484	O2016-1895	Sidewalk cafe(s) for Blackbird	Reilly (42)	Transportation
485	O2016-1900	Sidewalk cafe(s) for Blackstone Hotel	Reilly (42)	Transportation
486	O2016-1904	Sidewalk cafe(s) for Blackwood BBQ	Reilly (42)	Transportation
487	O2016-1908	Sidewalk cafe(s) for Blaze Pizza - 24 S Clinton St	Reilly (42)	Transportation
488	O2016-1914	Sidewalk cafe(s) for Blaze Pizza - 227 E Ontario St	Reilly (42)	Transportation
489	O2016-1919	Sidewalk cafe(s) for Boarding House	Reilly (42)	Transportation
490	O2016-1920	Sidewalk cafe(s) for Bull & Bear	Reilly (42)	Transportation
491	O2016-1925	Sidewalk cafe(s) for Caffe Baci	Reilly (42)	Transportation
492	O2016-1935	Sidewalk cafe(s) for Chick-Fil-A	Reilly (42)	Transportation
493	O2016-1941	Sidewalk cafe(s) for Chick-Fil-A State & Lake	Reilly (42)	Transportation
494	O2016-1945	Sidewalk cafe(s) for Chipotle	Reilly (42)	Transportation
495	O2016-1948	Sidewalk cafe(s) for Chipotle Mexican Grill	Reilly (42)	Transportation
496	O2016-1950	Sidewalk cafe(s) for Club Lago	Reilly (42)	Transportation
497	O2016-1953	Sidewalk cafe(s) for Cochan Volant	Reilly (42)	Transportation

Legislation Referred to Committees at the Chicago City Council Meeting 3/16/2016
Section 3c - Aldermanic Introductions Regarding Unclassified Matters

	File #	Title	Sponsor(s)	Committee Referral	
498	O2016-1959	Sidewalk cafe(s) for Corner Bakery Cafe - 36 E Monroe St	Reilly (42)	Transportation	
499	O2016-1962	Sidewalk cafe(s) for Corner Bakery Cafe - 120 S LaSalle St	Reilly (42)	Transportation	
500	O2016-1966	Sidewalk cafe(s) for Corner Bakery Cafe - 224 S Michigan Ave	Reilly (42)	Transportation	
501	O2016-1969	Sidewalk cafe(s) for Corner Bakery Cafe - 360 N Michigan Ave	Reilly (42)	Transportation	
502	O2016-1981	Sidewalk cafe(s) for Corner Bakery Cafe - 56 S Randolph St	Reilly (42)	Transportation	
503	O2016-2075	Sidewalk cafe(s) for Corner Bakery Cafe - 188 W Washington St	Reilly (42)	Transportation	
504	O2016-2081	Sidewalk cafe(s) for Corner Bakery Cafe - 676 N St. Clair St	Reilly (42)	Transportation	
505	O2016-2086	Sidewalk cafe(s) for Da Lobsta River North	Reilly (42)	Transportation	
506	O2016-2092	Sidewalk cafe(s) for Doc B's	Reilly (42)	Transportation	
507	O2016-2096	Sidewalk cafe(s) for Doc B's Fresh Kitchen	Reilly (42)	Transportation	
508	O2016-2099	Sidewalk cafe(s) for Erie Cafe	Reilly (42)	Transportation	
509	O2016-2105	Sidewalk cafe(s) for Freshii - 26 S Clinton St	Reilly (42)	Transportation	
510	O2016-2107	Sidewalk cafe(s) for Freshii - 50 E Washington St	Reilly (42)	Transportation	
511	O2016-2110	Sidewalk cafe(s) for Freshii - 200 W Randolph St	Reilly (42)	Transportation	
512	O2016-2114	Sidewalk cafe(s) for Fontano Subs	Reilly (42)	Transportation	
513	O2016-2118	Sidewalk cafe(s) for Frontera Grill/Topolobampo	Reilly (42)	Transportation	
514	O2016-2120	Sidewalk cafe(s) for Franklin Tap, The	Reilly (42)	Transportation	
515	O2016-2121	Sidewalk cafe(s) for Friends Sushi	Reilly (42)	Transportation	
516	O2016-2127	Sidewalk cafe(s) for Ghirardelli Chocolate Company	Reilly (42)	Transportation	
517	O2016-2130	Sidewalk cafe(s) for Ghirardelli Chocolate Shop & Soda Fountain	Reilly (42)	Transportation	
518	O2016-2134	Sidewalk cafe(s) for Gilt Bar/Doughnut Vault	Reilly (42)	Transportation	
519	O2016-2136	Sidewalk cafe(s) for Giordano's on Rush	Reilly (42)	Transportation	
520	O2016-2138	Sidewalk cafe(s) for Gloria Jeans Coffee	Reilly (42)	Transportation	
521	O2016-2141	Sidewalk cafe(s) for GRK Greek Kitchen	Reilly (42)	Transportation	*Redacted Record*
522	O2016-2146	Sidewalk cafe(s) for Hannahs Bretzel 180 W Washington LLC	Reilly (42)	Transportation	*Redacted Record*
523	O2016-2149	Sidewalk cafe(s) for Hard Rock Hotel - Privilege No. 1122356	Reilly (42)	Transportation	*Redacted Record*
524	O2016-2153	Sidewalk cafe(s) for Hard Rock Hotel - Privilege No. 1122357	Reilly (42)	Transportation	*Redacted Record*
525	O2016-2155	Sidewalk cafe(s) for Hotel Burnham/Atwood Cafe	Reilly (42)	Transportation	*Redacted Record*

Legislation Referred to Committees at the Chicago City Council Meeting 3/16/2016
Section 3c - Aldermanic Introductions Regarding Unclassified Matters

	File #	Title	Sponsor(s)	Committee Referral	
526	O2016-2156	Sidewalk cafe(s) for Howl at the Moon	Reilly (42)	Transportation	*Redacted Record*
527	O2016-2178	Sidewalk cafe(s) for IL Porcellino/Studio Paris/Ramen-San	Reilly (42)	Transportation	
528	O2016-2187	Sidewalk cafe(s) for Intelligentsia Coffee & Tea	Reilly (42)	Transportation	
529	O2016-2193	Sidewalk cafe(s) for Intercontinental Hotel Chicago - Privilege No. 1122408	Reilly (42)	Transportation	
530	O2016-2197	Sidewalk cafe(s) for Intercontinental Hotel Chicago - No. 1122409	Reilly (42)	Transportation	
531	O2016-2200	Sidewalk cafe(s) for Kafenio	Reilly (42)	Transportation	
532	O2016-2203	Sidewalk cafe(s) for Kanela Breakfast Club	Reilly (42)	Transportation	
533	O2016-2205	Sidewalk cafe(s) for Kinmont	Reilly (42)	Transportation	
534	O2016-2208	Sidewalk cafe(s) for Kinzie St. Chop House	Reilly (42)	Transportation	
535	O2016-2212	Sidewalk cafe(s) for Le Colonial	Reilly (42)	Transportation	
536	O2016-2214	Sidewalk cafe(s) for Lou Mitchell's	Reilly (42)	Transportation	
537	O2016-2218	Sidewalk cafe(s) for Lyfe Kitchen - 259 E Erie St	Reilly (42)	Transportation	
538	O2016-2222	Sidewalk cafe(s) for Lyfe Kitchen - 413 -- 419 N Clark St	Reilly (42)	Transportation	
539	O2016-2225	Sidewalk cafe(s) for Macy's	Reilly (42)	Transportation	
540	O2016-2229	Sidewalk cafe(s) for Maggiano's Little Italy	Reilly (42)	Transportation	
541	O2016-2235	Sidewalk cafe(s) for Mastro's Steakhouse	Reilly (42)	Transportation	
542	O2016-2239	Sidewalk cafe(s) for McCormick & Schmick's Seafood Restaurant	Reilly (42)	Transportation	
543	O2016-2244	Sidewalk cafe(s) for Med Kitchen	Reilly (42)	Transportation	
544	O2016-2246	Sidewalk cafe(s) for Mike Ditka's Restaurant	Reilly (42)	Transportation	
545	O2016-2249	Sidewalk cafe(s) for Mila 1	Reilly (42)	Transportation	
546	O2016-2252	Sidewalk cafe(s) for Morton's Steakhouse-Wacker Place	Reilly (42)	Transportation	
547	O2016-2254	Sidewalk cafe(s) for Nacional 27/Tallboy Taco	Reilly (42)	Transportation	
548	O2016-2257	Sidewalk cafe(s) for New Rebozo Chicago	Reilly (42)	Transportation	
549	O2016-2260	Sidewalk cafe(s) for Nico	Reilly (42)	Transportation	
550	O2016-2264	Sidewalk cafe(s) for O'Leary's Public House	Reilly (42)	Transportation	
551	O2016-2268	Sidewalk cafe(s) for Oysy	Reilly (42)	Transportation	
552	O2016-2270	Sidewalk cafe(s) for Pastoral	Reilly (42)	Transportation	
553	O2016-2275	Sidewalk cafe(s) for Toni Patisserie	Reilly (42)	Transportation	
554	O2016-2279	Sidewalk cafe(s) for Peet's Coffee & Tea - 20 N Michigan Ave	Reilly (42)	Transportation	
555	O2016-2280	Sidewalk cafe(s) for Peet's Coffee & Tea - 400 -- 410 N Michigan Ave	Reilly (42)	Transportation	

Legislation Referred to Committees at the Chicago City Council Meeting 3/16/2016
Section 3c - Aldermanic Introductions Regarding Unclassified Matters

	File #	Title	Sponsor(s)	Committee Referral
556	O2016-2293	Sidewalk cafe(s) for Pei Wei Asian Diner	Reilly (42)	Transportation
557	O2016-2298	Sidewalk cafe(s) for Pizzeria Uno Chicago Bar & Grill	Reilly (42)	Transportation
558	O2016-2301	Sidewalk cafe(s) for Popeyes Chicken	Reilly (42)	Transportation
559	O2016-2303	Sidewalk cafe(s) for Popeyes/Gold Coast Dogs	Reilly (42)	Transportation
560	O2016-2306	Sidewalk cafe(s) for Pops for Champagne	Reilly (42)	Transportation
561	O2016-2309	Sidewalk cafe(s) for Potbelly Sandwich Works - 57 E Chicago Ave	Reilly (42)	Transportation
562	O2016-2314	Sidewalk cafe(s) for Potbelly Sandwich Works - 200 S Michigan Ave	Reilly (42)	Transportation
563	O2016-2317	Sidewalk cafe(s) for Potbelly Sandwich Works - 545 W Madison St	Reilly (42)	Transportation
564	O2016-2321	Sidewalk cafe(s) for Potbelly Sandwich Works - 547 W Jackson Blvd	Reilly (42)	Transportation
565	O2016-2325	Sidewalk cafe(s) for Potbelly Sandwich Works LLC - 1 N LaSalle St	Reilly (42)	Transportation
566	O2016-2329	Sidewalk cafe(s) for Potbelly Sandwich Works LLC - 175 W Jackson Blvd	Reilly (42)	Transportation
567	O2016-2330	Sidewalk cafe(s) for Potbelly Sandwich Works LLC - 190 N State St	Reilly (42)	Transportation
568	O2016-2332	Sidewalk cafe(s) for Potbelly Sandwich Works LLC - 277 E Ontario St	Reilly (42)	Transportation
569	O2016-2333	Sidewalk cafe(s) for Potbelly Sandwich Works LLC - 508 N Clark St	Reilly (42)	Transportation
570	O2016-2334	Sidewalk cafe(s) for Potbelly Sandwich Works No. 100	Reilly (42)	Transportation
571	O2016-2336	Sidewalk cafe(s) for Piggy Back	Reilly (42)	Transportation
572	O2016-2337	Sidewalk cafe(s) for Prosecco	Reilly (42)	Transportation
573	O2016-2340	Sidewalk cafe(s) for Protein Bar - 151 N Michigan Ave	Reilly (42)	Transportation
574	O2016-2342	Sidewalk cafe(s) for Protein Bar - 221 W Washington St	Reilly (42)	Transportation
575	O2016-2344	Sidewalk cafe(s) for Protein Bar - 352 N Clark St	Reilly (42)	Transportation
576	O2016-2345	Sidewalk cafe(s) for Roka Akor/Enolo Wine Bar	Reilly (42)	Transportation
577	O2016-2347	Sidewalk cafe(s) for Roti Mediterranean Grill	Reilly (42)	Transportation
578	O2016-2349	Sidewalk cafe(s) for Roti 200 West Randolph LLC	Reilly (42)	Transportation
579	O2016-2351	Sidewalk cafe(s) for Sepia	Reilly (42)	Transportation
580	O2016-2353	Sidewalk cafe(s) for Shake Shack	Reilly (42)	Transportation
581	O2016-2354	Sidewalk cafe(s) for Shake Shack - 66 E Ohio St	Reilly (42)	Transportation
582	O2016-2356	Sidewalk cafe(s) for Stans Donuts Erie Street	Reilly (42)	Transportation

Legislation Referred to Committees at the Chicago City Council Meeting 3/16/2016
Section 3c - Aldermanic Introductions Regarding Unclassified Matters

	File #	Title	Sponsor(s)	Committee Referral
583	O2016-2358	Sidewalk cafe(s) for Subway No. 7709	Reilly (42)	Transportation
584	O2016-2361	Sidewalk cafe(s) for Su Casa	Reilly (42)	Transportation
585	O2016-2365	Sidewalk cafe(s) for Subway No. 24453	Reilly (42)	Transportation
586	O2016-2370	Sidewalk cafe(s) for Subway No. 51581	Reilly (42)	Transportation
587	O2016-2374	Sidewalk cafe(s) for Mr. Submarine	Reilly (42)	Transportation
588	O2016-2379	Sidewalk cafe(s) for Trattoria Isabella	Reilly (42)	Transportation
589	O2016-2384	Sidewalk cafe(s) for VHC Lower LLC	Reilly (42)	Transportation
590	O2016-2388	Sidewalk cafe(s) for Walgreens No. 15921	Reilly (42)	Transportation
591	O2016-2390	Sidewalk cafe(s) for West Egg Cafe	Reilly (42)	Transportation
592	O2016-2394	Sidewalk cafe(s) for Wit, The	Reilly (42)	Transportation
593	O2016-2395	Sidewalk cafe(s) for Xoco	Reilly (42)	Transportation
594	O2016-2396	Sidewalk cafe(s) for 3 Greens Market	Reilly (42)	Transportation
595	O2016-2398	Sidewalk cafe(s) for 7 Lions Bar and Cellar	Reilly (42)	Transportation
596	O2016-2399	Sidewalk cafe(s) for 312 Chicago	Reilly (42)	Transportation
597	O2016-2400	Sidewalk cafe(s) for Athenian Room Restaurant	Smith (43)	Transportation
598	O2016-2402	Sidewalk cafe(s) for Basil Leaf Cafe/Sage	Smith (43)	Transportation
599	O2016-2403	Sidewalk cafe(s) for Chez Moi	Smith (43)	Transportation
600	O2016-2410	Sidewalk cafe(s) for Floriole Bakery LLC	Smith (43)	Transportation
601	O2016-2417	Sidewalk cafe(s) for Frances' Restaurant & Deli, Inc.	Smith (43)	Transportation
602	O2016-2422	Sidewalk cafe(s) for Glascott's Groggery	Smith (43)	Transportation
603	O2016-2427	Sidewalk cafe(s) for Le Pain Quotidien	Smith (43)	Transportation
604	O2016-2430	Sidewalk cafe(s) for Sapori	Smith (43)	Transportation
605	O2016-2436	Sidewalk cafe(s) for Snarf's Sandwiches	Smith (43)	Transportation
606	O2016-2438	Sidewalk cafe(s) for Tarantino's	Smith (43)	Transportation
607	O2016-2462	Sidewalk cafe(s) for Als Beef	Tunney (44)	Transportation
608	O2016-2463	Sidewalk cafe(s) for Avenue Tavern	Tunney (44)	Transportation
609	O2016-2464	Sidewalk cafe(s) for Beezzee	Tunney (44)	Transportation
610	O2016-2465	Sidewalk cafe(s) for Belmont Cafe	Tunney (44)	Transportation
611	O2016-2466	Sidewalk cafe(s) for Blackwood BBQ	Tunney (44)	Transportation
612	O2016-2467	Sidewalk cafe(s) for Bobtail Soda Fountain	Tunney (44)	Transportation
613	O2016-2468	Sidewalk cafe(s) for Cafe L'Appetito	Tunney (44)	Transportation
614	O2016-2469	Sidewalk cafe(s) for Cafe Tola	Tunney (44)	Transportation
615	O2016-2470	Sidewalk cafe(s) for Cesar's on Broadway	Tunney (44)	Transportation
616	O2016-2471	Sidewalk cafe(s) for Chicago's Blarney Stone	Tunney (44)	Transportation

Legislation Referred to Committees at the Chicago City Council Meeting 3/16/2016
Section 3c - Aldermanic Introductions Regarding Unclassified Matters

	File #	Title	Sponsor(s)	Committee Referral
617	O2016-2474	Sidewalk cafe(s) for Efes Restaurant	Tunney (44)	Transportation
618	O2016-2475	Sidewalk cafe(s) for Esencia Urban Kitchen	Tunney (44)	Transportation
619	O2016-2476	Sidewalk cafe(s) for Fahlstrom's Fresh Fish Market	Tunney (44)	Transportation
620	O2016-2477	Sidewalk cafe(s) for Fishbar	Tunney (44)	Transportation
621	O2016-2478	Sidewalk cafe(s) for Flub a Dub Chub's	Tunney (44)	Transportation
622	O2016-2479	Sidewalk cafe(s) for Froyo Chicago Cafe	Tunney (44)	Transportation
623	O2016-2480	Sidewalk cafe(s) for Grassroots	Tunney (44)	Transportation
624	O2016-2481	Sidewalk cafe(s) for Hutch	Tunney (44)	Transportation
625	O2016-2482	Sidewalk cafe(s) for Icebox	Tunney (44)	Transportation
626	O2016-2484	Sidewalk cafe(s) for Intelligentsia Coffee & Tea, Inc.	Tunney (44)	Transportation
627	O2016-2485	Sidewalk cafe(s) for Joys	Tunney (44)	Transportation
628	O2016-2486	Sidewalk cafe(s) for Kumas Too	Tunney (44)	Transportation
629	O2016-2487	Sidewalk cafe(s) for Mad River Bat & Grille	Tunney (44)	Transportation
630	O2016-2488	Sidewalk cafe(s) for Melrose Diner	Tunney (44)	Transportation
631	O2016-2489	Sidewalk cafe(s) for MFK	Tunney (44)	Transportation
632	O2016-2491	Sidewalk cafe(s) for Monsignor Murphy's	Tunney (44)	Transportation
633	O2016-2492	Sidewalk cafe(s) for Music Box Theatre	Tunney (44)	Transportation
634	O2016-2493	Sidewalk cafe(s) for Paddy Long's	Tunney (44)	Transportation
635	O2016-2494	Sidewalk cafe(s) for Pastoral	Tunney (44)	Transportation
636	O2016-2495	Sidewalk cafe(s) for Peet's Coffee & Tea	Tunney (44)	Transportation
637	O2016-2496	Sidewalk cafe(s) for Ping Pong	Tunney (44)	Transportation
638	O2016-2497	Sidewalk cafe(s) for Roscoe's Tavern Ltd.	Tunney (44)	Transportation
639	O2016-2498	Sidewalk cafe(s) for Sakura Teppanyaki and Sushi	Tunney (44)	Transportation
640	O2016-2499	Sidewalk cafe(s) for Sports Corner	Tunney (44)	Transportation
641	O2016-2500	Sidewalk cafe(s) for Vivial	Tunney (44)	Transportation
642	O2016-2501	Sidewalk cafe(s) for Wakamono	Tunney (44)	Transportation
643	O2016-2502	Sidewalk cafe(s) for Wrigleyville Dairy Queen	Tunney (44)	Transportation
644	O2016-2503	Sidewalk cafe(s) for Yoshi's Cafe	Tunney (44)	Transportation
645	O2016-2401	Sidewalk cafe(s) for GNPH No. Nine, Inc.	Arena (45)	Transportation
646	O2016-2404	Sidewalk cafe(s) for Galvin's Public House	Arena (45)	Transportation
647	O2016-2407	Sidewalk cafe(s) for Hops and Barley	Arena (45)	Transportation
648	O2016-2412	Sidewalk cafe(s) for Hot Dog Express	Arena (45)	Transportation
649	O2016-2423	Sidewalk cafe(s) for McNamara's Food & Drinks	Arena (45)	Transportation

Legislation Referred to Committees at the Chicago City Council Meeting 3/16/2016
Section 3c - Aldermanic Introductions Regarding Unclassified Matters

	File #	Title	Sponsor(s)	Committee Referral
650	O2016-2428	Sidewalk cafe(s) for Ray's Round Up Bar-Grill	Arena (45)	Transportation
651	O2016-2432	Sidewalk cafe(s) for Smoque BBQ	Arena (45)	Transportation
652	O2016-2405	Sidewalk cafe(s) for Clark El Ranchito Corp.	Cappleman (46)	Transportation
653	O2016-2406	Sidewalk cafe(s) for Dollop Coffee and Tea	Cappleman (46)	Transportation
654	O2016-2408	Sidewalk cafe(s) for Fat Cat	Cappleman (46)	Transportation
655	O2016-2411	Sidewalk cafe(s) for Finley Mahony's	Cappleman (46)	Transportation
656	O2016-2413	Sidewalk cafe(s) for Holiday Club	Cappleman (46)	Transportation
657	O2016-2415	Sidewalk cafe(s) for Inspiration Kitchens Uptown	Cappleman (46)	Transportation
658	O2016-2418	Sidewalk cafe(s) for Jake's Pup in the Ruf, Inc.	Cappleman (46)	Transportation
659	O2016-2420	Sidewalk cafe(s) for Michael's Restaurant, Inc.	Cappleman (46)	Transportation
660	O2016-2421	Sidewalk cafe(s) for North Buena Market	Cappleman (46)	Transportation
661	O2016-2425	Sidewalk cafe(s) for Panino's Pizzeria	Cappleman (46)	Transportation
662	O2016-2426	Sidewalk cafe(s) for Pizza Rustica, Inc.	Cappleman (46)	Transportation
663	O2016-2359	Sidewalk cafe(s) for Ampersand Wine Bar	Pawar (47)	Transportation
664	O2016-2360	Sidewalk cafe(s) for Bale Sandwich and Bakery	Pawar (47)	Transportation
665	O2016-2364	Sidewalk cafe(s) for Bella 'Mbriana Caffe	Pawar (47)	Transportation
666	O2016-2366	Sidewalk cafe(s) for Blue Sky Bakery & Cafe	Pawar (47)	Transportation
667	O2016-2369	Sidewalk cafe(s) for Cafe Restaurant Art	Pawar (47)	Transportation
668	O2016-2371	Sidewalk cafe(s) for Earth's Healing Cafe	Pawar (47)	Transportation
669	O2016-2372	Sidewalk cafe(s) for Essence of India	Pawar (47)	Transportation
670	O2016-2375	Sidewalk cafe(s) for Fin Sushi Bar	Pawar (47)	Transportation
671	O2016-2377	Sidewalk cafe(s) for Fork	Pawar (47)	Transportation
672	O2016-2380	Sidewalk cafe(s) for GNPH No. Two, Inc.	Pawar (47)	Transportation
673	O2016-2382	Sidewalk cafe(s) for Hacienda La Amistad Restaurant Corp.	Pawar (47)	Transportation
674	O2016-2383	Sidewalk cafe(s) for Jerry's Sandwiches	Pawar (47)	Transportation
675	O2016-2385	Sidewalk cafe(s) for Margies Candies	Pawar (47)	Transportation
676	O2016-2387	Sidewalk cafe(s) for Miku Sushi	Pawar (47)	Transportation
677	O2016-2391	Sidewalk cafe(s) for Sticky Rice	Pawar (47)	Transportation
678	O2016-2392	Sidewalk cafe(s) for Yin Dee Restaurant	Pawar (47)	Transportation
679	O2016-2409	Sidewalk cafe(s) for A Taste of Heaven	Osterman (48)	Transportation
680	O2016-2414	Sidewalk cafe(s) for Broadway Cellars	Osterman (48)	Transportation
681	O2016-2416	Sidewalk cafe(s) for Chicago Grind	Osterman (48)	Transportation

	File #	Title	Sponsor(s)	Committee Referral	
682	O2016-2424	Sidewalk cafe(s) for Ethiopian Diamond Restaurant	Osterman (48)	Transportation	
683	O2016-2429	Sidewalk cafe(s) for Kitchen Sink	Osterman (48)	Transportation	
684	O2016-2431	Sidewalk cafe(s) for Le's Pho	Osterman (48)	Transportation	
685	O2016-2433	Sidewalk cafe(s) for Reza's Andersonville	Osterman (48)	Transportation	
686	O2016-2435	Sidewalk cafe(s) for Tank Noodle Pho Xe Tang	Osterman (48)	Transportation	
687	O2016-2437	Sidewalk cafe(s) for That Little Mexican Cafe II	Osterman (48)	Transportation	
688	O2016-2441	Sidewalk cafe(s) for Zanzibar Cafe and Ice Cream	Osterman (48)	Transportation	
689	O2016-2449	Sidewalk cafe(s) for Charmers Cafe	Moore (49)	Transportation	
690	O2016-2452	Sidewalk cafe(s) for Little Unicoco Restaurant	Moore (49)	Transportation	
691	O2016-2458	Sidewalk cafe(s) for North Star Restaurant, Inc.	Silverstein (50)	Transportation	
692	O2016-2459	Sidewalk cafe(s) for Via Veneto	Silverstein (50)	Transportation	
Sign(s)/Signboard(s)					
693	Or2016-134	Issuance of permits for sign(s)/signboard(s) at 232 E 47th St	Dowell (3)	Zoning	
694	Or2016-135	Issuance of permits for sign(s)/signboard(s) at 1255 S Wabash Ave - south elevation	Dowell (3)	Zoning	
695	Or2016-136	Issuance of permits for sign(s)/signboard(s) at 1255 S Wabash Ave - west elevation	Dowell (3)	Zoning	
696	Or2016-142	Issuance of permits for sign(s)/signboard(s) at 4835 S Ashland Ave	Cochran (20)	Zoning	
697	Or2016-138	Issuance of permits for sign(s)/signboard(s) at 1550 W 88th St - 200 sq. ft.	Brookins (21)	Zoning	*Redacted Record*
698	Or2016-139	Issuance of permits for sign(s)/signboard(s) at 1550 W 88th St - 216 sq. ft.	Brookins (21)	Zoning	*Redacted Record*
699	Or2016-121	Issuance of permits for sign(s)/signboard(s) at 5115 S Millard Ave	Zalewski (23)	Zoning	
700	Or2016-123	Issuance of permits for sign(s)/signboard(s) at 3518 W Division St	Maldonado (26)	Zoning	
701	Or2016-148	Issuance of permits for sign(s)/signboard(s) at 800 W Madison St	Burnett (27)	Zoning	
702	Or2016-122	Issuance of permits for sign(s)/signboard(s) at 939 S Western Ave	Ervin (28)	Zoning	
703	Or2016-124	Issuance of permits for sign(s)/signboard(s) at 2526 W Cermak Rd	Ervin (28)	Zoning	*Redacted Record*
704	Or2016-125	Issuance of permits for sign(s)/signboard(s) at 1520 W North Ave - 45 feet above grade	Waguespack (32)	Zoning	
705	Or2016-126	Issuance of permits for sign(s)/signboard(s) at 1755 W Armitage Ave	Waguespack (32)	Zoning	
706	Or2016-127	Issuance of permits for sign(s)/signboard(s) at 1520 W North Ave (60 feet above grade)	Waguespack (32)	Zoning	
707	Or2016-128	Issuance of permits for sign(s)/signboard(s) at 1701 W North Ave	Waguespack (32)	Zoning	

Legislation Referred to Committees at the Chicago City Council Meeting
3/16/2016
Section 3c - Aldermanic Introductions Regarding Unclassified Matters

	File #	Title	Sponsor(s)	Committee Referral
708	Or2016-129	Issuance of permits for sign(s)/signboard(s) at 2545 W Diversey Ave	Waguespack (32)	Zoning
709	Or2016-140	Issuance of permits for sign(s)/signboard(s) at American Airlines Chicago O'Hare International Airport	Napolitano (41)	Zoning
710	Or2016-141	Issuance of permits for sign(s)/signboard(s) at 1300 W Belmont Ave - west side	Tunney (44)	Zoning
711	Or2016-143	Issuance of permits for sign(s)/signboard(s) at 1300 W Belmont Ave - east side	Tunney (44)	Zoning
712	Or2016-144	Issuance of permits for sign(s)/signboard(s) at 3914 N Lincoln Ave - 237 sq. ft.	Pawar (47)	Zoning
713	Or2016-145	Issuance of permits for sign(s)/signboard(s) at 3914 N Lincoln Ave - 140 sq. ft.	Pawar (47)	Zoning
714	Or2016-146	Issuance of permits for sign(s)/signboard(s) at 3914 N Lincoln Ave - 251 sq. ft.	Pawar (47)	Zoning
715	Or2016-147	Issuance of permits for sign(s)/signboard(s) at 3914 N Lincoln Ave - 121 sq. ft.	Pawar (47)	Zoning
716	Or2016-130	Issuance of permits for sign(s)/signboard(s) at 6331 N Broadway	Osterman (48)	Zoning
717	Or2016-131	Issuance of permits for sign(s)/signboard(s) at 4920 N Kenmore Ave	Osterman (48)	Zoning
Special Event(s) - Issuance of License(s)/Permit(s)				
718	Or2016-133	Issuance of special event license(s) and/or permit(s) for "Parade for Jesus"	Mitts (37)	Special Events
Special Event(s) - Waiver of License/Permit Fee(s)				
719	Or2016-132	Waiver of special event license and/or permit fee(s) for New 37th Ward Gospel Festival at LaFollete Park	Mitts (37)	Special Events
Agreement(s) - Easement				
720	O2016-1676	Long-Term easement agreement with Chicago Title Land Trust Company, as successor trustee to LaSalle Bank, N.A. in area bounded by S State St and E Congress Pkway (for 4th Ward)	Beale (9)	Transportation
Mobile Food - Establishment			Ervin (28)	Transportation
721	O2016-1659	Establishment of mobile food vehicle stands at 2220 W Campbell Park Dr, 852 S Paulina St and 1030 S Hamilton Ave		

City of Chicago

O2016-1659

Office of the City Clerk

Document Tracking Sheet

Meeting Date:	3/16/2016
Sponsor(s):	Hopkins (2)
Type:	Ordinance
Title:	Amendment of Municipal Code Section 4-60-022 (43.56) to allow additional alcoholic liquor licenses on portion(s) of N Clybourn Ave
Committee(s) Assignment:	Committee on License and Consumer Protection

March 16, 2016
Comm. on License

ORDINANCE

BE IT ORDAINED BY THE CITY COUNCIL OF THE CITY OF CHICAGO:

SECTION 1. Section 4-60-022 of the Municipal Code of Chicago is hereby amended by deleting the language struck through, as follows:

4-60-022 Restrictions on additional licenses.

Subject to the provisions of subsection 4-60-021(c), no additional license shall be issued for the sale of alcoholic liquor, for consumption on the premises within the following areas:

(Omitted text is unaffected by this ordinance)

~~(**43.56**) On the west side of Clybourn Avenue, from Willow Street to Cortland Street.~~

(Omitted text is unaffected by this ordinance)

SECTION 2. This ordinance shall be in force and effect upon passage and approval.

Brian Hopkins
Alderman, 2nd Ward

City of Chicago

O2016-1717

Office of the City Clerk

Document Tracking Sheet

Meeting Date:	3/16/2016
Sponsor(s):	Brookins (21)
Type:	Ordinance
Title:	Amendment of Municipal Code Section 4-60-022 (4.24) to allow additional alcoholic liquor licenses on portion(s) of E 42nd Pl
Committee(s) Assignment:	Committee on License and Consumer Protection

March 16, 2016
Committee on License

ORDINANCE

BE IT ORDAINED BY THE CITY COUNCIL OF THE CITY OF CHICAGO:

SECTION 1. Section 4-60-022 of the Municipal Code of Chicago is hereby amended by deleting the language struck through, as follows:

4-60-022 Restrictions on additional licenses.

Subject to the provisions of subsection 4-60-021(c), no additional license shall be issued for the sale of alcoholic liquor, for consumption on the premises within the following areas:

(Omitted text is unaffected by this ordinance)

~~(**4.24**) On 42nd Place, from Drexel Boulevard to Cottage Grove Avenue, and from St. Lawrence Avenue to Vincennes Avenue.~~

(Omitted text is unaffected by this ordinance)

SECTION 2. This ordinance shall be in force and effect upon passage and approval.

Howard Brookins, Jr.
Alderman, 21st Ward

City of Chicago

O2016-1647

Office of the City Clerk

Document Tracking Sheet

Meeting Date:	3/16/2016
Sponsor(s):	Zalewski (23)
Type:	Ordinance
Title:	Amendment of Municipal Code Section 4-60-022 (23.530) to allow additional alcoholic liquor licenses on portion(s) of W 63rd St
Committee(s) Assignment:	Committee on License and Consumer Protection

March 16, 2016
Committee on License

ORDINANCE

BE IT ~~ORDAINED~~ BY THE CITY COUNCIL OF THE CITY OF CHICAGO:

SECTION 1. Section 4-60-022 of the Municipal Code of Chicago is hereby amended by deleting the language struck through, as follows:

4-60-022 Restrictions on additional licenses.

Subject to the provisions of subsection 4-60-021(c), no additional license shall be issued for the sale of alcoholic liquor, for consumption on the premises within the following areas:

(Omitted text is unaffected by this ordinance)

~~**(23.530)** On the north side of 63rd Street, from Kedzie Avenue to Homan Avenue.~~

(Omitted text is unaffected by this ordinance)

SECTION 2. This ordinance shall be in force and effect upon passage and approval.

Michael Zalewski
Alderman, 23rd Ward

City of Chicago

O2016-1665

Office of the City Clerk

Document Tracking Sheet

Meeting Date:	3/16/2016
Sponsor(s):	Santiago (31)
Type:	Ordinance
Title:	Amendment of Municipal Code Section 4-60-022 (31.22) to allow additional alcoholic liquor licenses on portion(s) of W Fullerton Ave
Committee(s) Assignment:	Committee on License and Consumer Protection

March 15, 2016
Committee on License

ORDINANCE

BE IT ORDAINED BY THE CITY COUNCIL OF THE CITY OF CHICAGO:

SECTION 1. Section 4-60-022 of the Municipal Code of Chicago is hereby amended by deleting the language struck through, as follows:

4-60-022 Restrictions on additional licenses.

Subject to the provisions of subsection 4-60-021(c), no additional license shall be issued for the sale of alcoholic liquor, for consumption on the premises within the following areas:

(Omitted text is unaffected by this ordinance)

~~(**31.22**) On the north side of West Fullerton Avenue, from North Laramie Avenue to North Long Avenue.~~

(Omitted text is unaffected by this ordinance)

SECTION 2. This ordinance shall be in force and effect upon passage and approval.

Milly Santiago
Alderman, 31st Ward

City of Chicago

O2016-1680

Office of the City Clerk

Document Tracking Sheet

Meeting Date:	3/16/2016
Sponsor(s):	Ramirez-Rosa (35)
Type:	Ordinance
Title:	Amendment of Municipal Code Section 4-60-022 (35.83) to disallow additional alcoholic liquor licenses on portion(s) of W Fullerton Ave
Committee(s) Assignment:	Committee on License and Consumer Protection

ORDINANCE

BE IT ORDAINED BY THE CITY COUNCIL OF THE CITY OF CHICAGO:

SECTION 1. The City Council finds that the areas described in Section 2 of this ordinance are adversely affected by the over-concentration of businesses licensed to sell alcoholic liquor within and near the areas.

SECTION 2. Section 4-60-022 of the Municipal Code of Chicago is hereby amended by inserting the underscored language as a new subsection 4-60-022 (35.83), as follows:

4-60-022 Restrictions on additional licenses.

Subject to the provisions of subsection 4-60-021(c), no additional license shall be issued for the sale of alcoholic liquor, for consumption on the premises within the following areas:

(Omitted text is unaffected by this ordinance)

(35.83) On the south side only of West Fullerton Avenue, from North Avers Avenue to North Monticello Avenue.

(Omitted text is unaffected by this ordinance)

SECTION 3. This ordinance shall be in full force and effect from and after its passage and publication.

Carlos Ramirez-Rosa
Alderman, 35th Ward

City of Chicago

O2016-1693

Office of the City Clerk

Document Tracking Sheet

Meeting Date:	3/16/2016
Sponsor(s):	Ramirez-Rosa (35)
Type:	Ordinance
Title:	Amendment of Municipal Code Section 4-60-022 (35.82) to disallow additional alcoholic liquor licenses on portion(s) of N Milwaukee Ave
Committee(s) Assignment:	Committee on License and Consumer Protection

ORDINANCE

BE IT ORDAINED BY THE CITY COUNCIL OF THE CITY OF CHICAGO:

SECTION 1. The City Council finds that the areas described in Section 2 of this ordinance are adversely affected by the over-concentration of businesses licensed to sell alcoholic liquor within and near the areas.

SECTION 2. Section 4-60-022 of the Municipal Code of Chicago is hereby amended by inserting the underscored language as a new subsection 4-60-022 (35.82), as follows:

4-60-022 Restrictions on additional licenses.

Subject to the provisions of subsection 4-60-021(c), no additional license shall be issued for the sale of alcoholic liquor, for consumption on the premises within the following areas:

(Omitted text is unaffected by this ordinance)

(35.82) On North Milwaukee Avenue, from North Kedzie Avenue to North Kimball Avenue.

(Omitted text is unaffected by this ordinance)

SECTION 3. This ordinance shall be in full force and effect from and after its passage and publication.

Carlos Ramírez-Rosa
Alderman, 35th Ward

City of Chicago

O2016-1694

Office of the City Clerk

Document Tracking Sheet

Meeting Date:	3/16/2016
Sponsor(s):	Ramirez-Rosa (35)
Type:	Ordinance
Title:	Amendment of Municipal Code Section 4-60-022 (35.85) to disallow additional alcoholic liquor licenses on portion(s) of W Fullerton Ave
Committee(s) Assignment:	Committee on License and Consumer Protection

ORDINANCE

BE IT ORDAINED BY THE CITY COUNCIL OF THE CITY OF CHICAGO:

SECTION 1. The City Council finds that the areas described in Section 2 of this ordinance are adversely affected by the over-concentration of businesses licensed to sell alcoholic liquor within and near the areas.

SECTION 2. Section 4-60-022 of the Municipal Code of Chicago is hereby amended by inserting the underscored language as a new subsection 4-60-022 (35.85), as follows:

4-60-022 Restrictions on additional licenses.

Subject to the provisions of subsection 4-60-021(c), no additional license shall be issued for the sale of alcoholic liquor, for consumption on the premises within the following areas:

(Omitted text is unaffected by this ordinance)

(35.85) On West Fullerton Avenue, from North Monticello Avenue to North Kimball Avenue.

(Omitted text is unaffected by this ordinance)

SECTION 3. This ordinance shall be in full force and effect from and after its passage and publication.

Carlos Ramirez-Rosa
Alderman, 35th Ward

City of Chicago

O2016-1695

Office of the City Clerk

Document Tracking Sheet

Meeting Date:	3/16/2016
Sponsor(s):	Ramirez-Rosa (35)
Type:	Ordinance
Title:	Amendment of Municipal Code Section 4-60-022 (35.81) to disallow additional alcoholic liquor licenses on portion(s) of N Central Park Ave
Committee(s) Assignment:	Committee on License and Consumer Protection

ORDINANCE

BE IT ORDAINED BY THE CITY COUNCIL OF THE CITY OF CHICAGO:

SECTION 1. The City Council finds that the areas described in Section 2 of this ordinance are adversely affected by the over-concentration of businesses licensed to sell alcoholic liquor within and near the areas.

SECTION 2. Section 4-60-022 of the Municipal Code of Chicago is hereby amended by inserting the underscored language as a new subsection 4-60-022 (35.81), as follows:

4-60-022 Restrictions on additional licenses.

Subject to the provisions of subsection 4-60-021(c), no additional license shall be issued for the sale of alcoholic liquor, for consumption on the premises within the following areas:

(Omitted text is unaffected by this ordinance)

(35.81) On the east side only of North Central Park Avenue, from West Wrightwood Avenue to West Fullerton Avenue.

(Omitted text is unaffected by this ordinance)

SECTION 3. This ordinance shall be in full force and effect from and after its passage and publication.

Carlos Ramirez-Rosa
Alderman, 35th Ward

City of Chicago

O2016-1696

Office of the City Clerk

Document Tracking Sheet

Meeting Date:	3/16/2016
Sponsor(s):	Ramirez-Rosa (35)
Type:	Ordinance
Title:	Amendment of Municipal Code Section 4-60-022 (35.84) to disallow additional alcoholic liquor licenses on portion(s) of North Milwaukee Ave
Committee(s) Assignment:	Committee on License and Consumer Protection

ORDINANCE

BE IT ORDAINED BY THE CITY COUNCIL OF THE CITY OF CHICAGO:

SECTION 1. The City Council finds that the areas described in Section 2 of this ordinance are adversely affected by the over-concentration of businesses licensed to sell alcoholic liquor within and near the areas.

SECTION 2. Section 4-60-022 of the Municipal Code of Chicago is hereby amended by inserting the underscored language as a new subsection 4-60-022 (35.84), as follows:

4-60-022 Restrictions on additional licenses.

Subject to the provisions of subsection 4-60-021(c), no additional license shall be issued for the sale of alcoholic liquor, for consumption on the premises within the following areas:

(Omitted text is unaffected by this ordinance)

(35.84) On North Milwaukee Avenue, from North Kimball Avenue to North Central Park Avenue.

(Omitted text is unaffected by this ordinance)

SECTION 3. This ordinance shall be in full force and effect from and after its passage and publication.

Carlos Ramirez-Rosa
Alderman, 35th Ward

City of Chicago

O2016-1697

Office of the City Clerk

Document Tracking Sheet

Meeting Date:	3/16/2016
Sponsor(s):	Ramirez-Rosa (35)
Type:	Ordinance
Title:	Amendment of Municipal Code Section 4-60-022 (35.80) to disallow additional alcoholic liquor licenses on portion(s) of N Kostner Ave
Committee(s) Assignment:	Committee on License and Consumer Protection

ORDINANCE

BE IT ORDAINED BY THE CITY COUNCIL OF THE CITY OF CHICAGO:

SECTION 1. The City Council finds that the areas described in Section 2 of this ordinance are adversely affected by the over-concentration of businesses licensed to sell alcoholic liquor within and near the areas.

SECTION 2. Section 4-60-022 of the Municipal Code of Chicago is hereby amended by inserting the underscored language as a new subsection 4-60-022 (35.80), as follows:

4-60-022 Restrictions on additional licenses.

Subject to the provisions of subsection 4-60-021(c), no additional license shall be issued for the sale of alcoholic liquor, for consumption on the premises within the following areas:

(Omitted text is unaffected by this ordinance)

(35.80) On the east side only of North Kostner Avenue, from Belden Avenue to Palmer Street.

(Omitted text is unaffected by this ordinance)

SECTION 3. This ordinance shall be in full force and effect from and after its passage and publication.

Carlos Ramirez-Rosa
Alderman, 35th Ward

City of Chicago

O2016-1699

Office of the City Clerk

Document Tracking Sheet

Meeting Date:	3/16/2016
Sponsor(s):	Ramirez-Rosa (35)
Type:	Ordinance
Title:	Amendment of Municipal Code Section 4-60-022 (35.75) to disallow additional alcoholic liquor licenses on portion(s) of W Armitage Ave
Committee(s) Assignment:	Committee on License and Consumer Protection

ORDINANCE

BE IT ORDAINED BY THE CITY COUNCIL OF THE CITY OF CHICAGO:

SECTION 1. The City Council finds that the areas described in Section 2 of this ordinance are adversely affected by the over-concentration of businesses licensed to sell alcoholic liquor within and near the areas.

SECTION 2. Section 4-60-022 of the Municipal Code of Chicago is hereby amended by inserting the underscored language as a new subsection 4-60-022 (35.75), as follows:

4-60-022 Restrictions on additional licenses.

Subject to the provisions of subsection 4-60-021(c), no additional license shall be issued for the sale of alcoholic liquor, for consumption on the premises within the following areas:

(Omitted text is unaffected by this ordinance)

(35.75) On West Armitage Avenue, from North Karlov Avenue to Kostner Avenue.

(Omitted text is unaffected by this ordinance)

SECTION 3. This ordinance shall be in full force and effect from and after its passage and publication.

Carlos Ramirez-Rosa
Alderman, 35th Ward

City of Chicago

O2016-1700

Office of the City Clerk

Document Tracking Sheet

Meeting Date:	3/16/2016
Sponsor(s):	Ramirez-Rosa (35)
Type:	Ordinance
Title:	Amendment of Municipal Code Section 4-60-022 (35.76) to disallow additional alcoholic liquor licenses on portion(s) of N Kimball Ave
Committee(s) Assignment:	Committee on License and Consumer Protection

ORDINANCE

BE IT ORDAINED BY THE CITY COUNCIL OF THE CITY OF CHICAGO:

SECTION 1. The City Council finds that the areas described in Section 2 of this ordinance are adversely affected by the over-concentration of businesses licensed to sell alcoholic liquor within and near the areas.

SECTION 2. Section 4-60-022 of the Municipal Code of Chicago is hereby amended by inserting the underscored language as a new subsection 4-60-022 (35.76), as follows:

4-60-022 Restrictions on additional licenses.

Subject to the provisions of subsection 4-60-021(c), no additional license shall be issued for the sale of alcoholic liquor, for consumption on the premises within the following areas:

(Omitted text is unaffected by this ordinance)

(35.76) On North Kimball Avenue, from West Belden Avenue to West Palmer Street.

(Omitted text is unaffected by this ordinance)

SECTION 3. This ordinance shall be in full force and effect from and after its passage and publication.

Carlos Ramírez-Rosa
Alderman, 35th Ward

City of Chicago

O2016-1701

Office of the City Clerk

Document Tracking Sheet

Meeting Date:	3/16/2016
Sponsor(s):	Ramirez-Rosa (35)
Type:	Ordinance
Title:	Amendment of Municipal Code Section 4-60-022 (35.77) to disallow additional alcoholic liquor licenses on portion(s) of N Central Park Ave
Committee(s) Assignment:	Committee on License and Consumer Protection

ORDINANCE

BE IT ORDAINED BY THE CITY COUNCIL OF THE CITY OF CHICAGO:

SECTION 1. The City Council finds that the areas described in Section 2 of this ordinance are adversely affected by the over-concentration of businesses licensed to sell alcoholic liquor within and near the areas.

SECTION 2. Section 4-60-022 of the Municipal Code of Chicago is hereby amended by inserting the underscored language as a new subsection 4-60-022 (35.77), as follows:

4-60-022 Restrictions on additional licenses.

Subject to the provisions of subsection 4-60-021(c), no additional license shall be issued for the sale of alcoholic liquor, for consumption on the premises within the following areas:

(Omitted text is unaffected by this ordinance)

(35.77) On North Central Park Avenue, from West Diversey Avenue to West Wrightwood Avenue.

(Omitted text is unaffected by this ordinance)

SECTION 3. This ordinance shall be in full force and effect from and after its passage and publication.

Carlos Ramirez-Rosa
Alderman, 35th Ward

City of Chicago

O2016-1702

Office of the City Clerk

Document Tracking Sheet

Meeting Date:	3/16/2016
Sponsor(s):	Ramirez-Rosa (35)
Type:	Ordinance
Title:	Amendment of Municipal Code Section 4-60-022 (35.78) to disallow additional alcoholic liquor licenses on portion(s) of N Kostner Ave
Committee(s) Assignment:	Committee on License and Consumer Protection

ORDINANCE

BE IT ORDAINED BY THE CITY COUNCIL OF THE CITY OF CHICAGO:

SECTION 1. The City Council finds that the areas described in Section 2 of this ordinance are adversely affected by the over-concentration of businesses licensed to sell alcoholic liquor within and near the areas.

SECTION 2. Section 4-60-022 of the Municipal Code of Chicago is hereby amended by inserting the underscored language as a new subsection 4-60-022 (35.78), as follows:

4-60-022 Restrictions on additional licenses.

Subject to the provisions of subsection 4-60-021(c), no additional license shall be issued for the sale of alcoholic liquor, for consumption on the premises within the following areas:

(Omitted text is unaffected by this ordinance)

(35.78) On the east side only of North Kostner Avenue, from Armitage Avenue to Bloomingdale Avenue.

(Omitted text is unaffected by this ordinance)

SECTION 3. This ordinance shall be in full force and effect from and after its passage and publication.

Carlos Ramirez-Rosa
Alderman, 35th Ward

City of Chicago

O2016-1704

Office of the City Clerk

Document Tracking Sheet

Meeting Date:	3/16/2016
Sponsor(s):	Ramirez-Rosa (35)
Type:	Ordinance
Title:	Amendment of Municipal Code Section 4-60-022 (35.79) to disallow additional alcoholic liquor licenses on portion(s) of N Central Park Ave
Committee(s) Assignment:	Committee on License and Consumer Protection

ORDINANCE

BE IT ORDAINED BY THE CITY COUNCIL OF THE CITY OF CHICAGO:

SECTION 1. The City Council finds that the areas described in Section 2 of this ordinance are adversely affected by the over-concentration of businesses licensed to sell alcoholic liquor within and near the areas.

SECTION 2. Section 4-60-022 of the Municipal Code of Chicago is hereby amended by inserting the underscored language as a new subsection 4-60-022 (35.79), as follows:

4-60-022 Restrictions on additional licenses.

Subject to the provisions of subsection 4-60-021(c), no additional license shall be issued for the sale of alcoholic liquor, for consumption on the premises within the following areas:

(Omitted text is unaffected by this ordinance)

(35.79) On North Central Park Avenue, from West Fullerton Avenue to West Dickens Avenue.

(Omitted text is unaffected by this ordinance)

SECTION 3. This ordinance shall be in full force and effect from and after its passage and publication.

Carlos Ramirez-Rosa
Alderman, 35th Ward

City of Chicago

O2016-1667

Office of the City Clerk

Document Tracking Sheet

Meeting Date:	3/16/2016
Sponsor(s):	Maldonado (26)
Type:	Ordinance
Title:	Amendment of Municipal Code Section 4-60-023 (26.87) to allow additional package goods licenses on portion(s) W Armitage Ave
Committee(s) Assignment:	Committee on License and Consumer Protection

Comm. on License
3-16-2016

ORDINANCE

BE IT ORDAINED BY THE CITY COUNCIL OF THE CITY OF CHICAGO:

SECTION 1. Section 4-60-023 of the Municipal Code of Chicago is hereby amended by deleting the language struck through, as follows:

4-60-023 Restrictions on additional licenses.

Subject to the provisions of subsection 4-60-021(c), no additional package goods license shall be issued for any premises located within the following areas:

(Omitted text is unaffected by this ordinance)

~~**(26.87)** On West Armitage Avenue, from North Kedzie Avenue to North Kimball Avenue.~~

(Omitted text is unaffected by this ordinance)

SECTION 2. This ordinance shall be in force and effect upon passage and publication.

Roberto Maldonado
Alderman, 26th Ward

City of Chicago

O2016-1678

Office of the City Clerk

Document Tracking Sheet

Meeting Date:	3/16/2016
Sponsor(s):	Napolitano (41)
Type:	Ordinance
Title:	Amendment of Municipal Code Section 4-60-023 (41.3) to allow additional package goods licenses on portion(s) of N Northwest Hgwy
Committee(s) Assignment:	Committee on License and Consumer Protection

ORDINANCE

BE IT ORDAINED BY THE CITY COUNCIL OF THE CITY OF CHICAGO:

SECTION 1. Section 4-60-023 of the Municipal Code of Chicago is hereby amended by deleting the language struck through, as follows:

4-60-023 Restrictions on additional licenses.

Subject to the provisions of subsection 4-60-021(c), no additional package goods license shall be issued for any premises located within the following areas:

(Omitted text is unaffected by this ordinance)

(~~41.3~~) ~~On the southwest side of North Northwest Highway, from West Raven Street to North Neola Avenue.~~

(Omitted text is unaffected by this ordinance)

SECTION 2. This ordinance shall be in full force and effect from and after its passage and publication.

41ST

Anthony Napolitano
Alderman, 41st Ward

City of Chicago

Office of the City Clerk

Document Tracking Sheet

O2016-1679

Meeting Date:	3/16/2016
Sponsor(s):	Ramirez-Rosa (35)
Type:	Ordinance
Title:	Amendment of Municipal Code Section 4-60-023 (35.84) to disallow additional package goods licenses on portion(s) of N Milwaukee Ave
Committee(s) Assignment:	Committee on License and Consumer Protection

ORDINANCE

BE IT ORDAINED BY THE CITY COUNCIL OF THE CITY OF CHICAGO:

SECTION 1. The City Council finds that the areas described in Section 2 of this ordinance are adversely affected by the over-concentration of businesses licensed to sell alcoholic liquor within and near the areas.

SECTION 2. Section 4-60-023 of the Municipal Code of Chicago is hereby amended by inserting the underscored language as a new subsection 4-60-023 (35.84), as follows:

4-60-023 Restrictions on additional package goods licenses.

Subject to the provisions of subsection 4-60-021(c), no additional package goods license shall be issued for any premises located within the following areas:

(Omitted text is unaffected by this ordinance)

(35.84) On North Milwaukee Avenue, from North Kimball Avenue to North Central Park Avenue.

(Omitted text is unaffected by this ordinance)

SECTION 3. This ordinance shall be in full force and effect from and after its passage and publication.

Carlos Ramirez-Rosa
Alderman, 35th Ward

City of Chicago

O2016-1681

Office of the City Clerk

Document Tracking Sheet

Meeting Date:	3/16/2016
Sponsor(s):	Ramirez-Rosa (35)
Type:	Ordinance
Title:	Amendment of Municipal Code Section 4-60-023 (35.83) to disallow additional package goods licenses on portion(s) of W Fullerton Ave
Committee(s) Assignment:	Committee on License and Consumer Protection

ORDINANCE

BE IT ORDAINED BY THE CITY COUNCIL OF THE CITY OF CHICAGO:

SECTION 1. The City Council finds that the areas described in Section 2 of this ordinance are adversely affected by the over-concentration of businesses licensed to sell alcoholic liquor within and near the areas.

SECTION 2. Section 4-60-023 of the Municipal Code of Chicago is hereby amended by inserting the underscored language as a new subsection 4-60-023 (35.83), as follows:

4-60-023 Restrictions on additional package goods licenses.

Subject to the provisions of subsection 4-60-021(c), no additional package goods license shall be issued for any premises located within the following areas:

(Omitted text is unaffected by this ordinance)

(35.83) On West Fullerton Avenue, from North Monticello Avenue to North Kimball Avenue.

(Omitted text is unaffected by this ordinance)

SECTION 3. This ordinance shall be in full force and effect from and after its passage and publication.

Carlos Ramirez-Rosa
Alderman, 35th Ward

City of Chicago

O2016-1682

Office of the City Clerk

Document Tracking Sheet

Meeting Date:	3/16/2016
Sponsor(s):	Ramirez-Rosa (35)
Type:	Ordinance
Title:	Amendment of Municipal Code Section 4-60-023 (35.82) to disallow additional package goods licenses on portion(s) of N Milwaukee Ave
Committee(s) Assignment:	Committee on License and Consumer Protection

ORDINANCE

BE IT ORDAINED BY THE CITY COUNCIL OF THE CITY OF CHICAGO:

SECTION 1. The City Council finds that the areas described in Section 2 of this ordinance are adversely affected by the over-concentration of businesses licensed to sell alcoholic liquor within and near the areas.

SECTION 2. Section 4-60-023 of the Municipal Code of Chicago is hereby amended by inserting the underscored language as a new subsection 4-60-023 (35.82), as follows:

4-60-023 Restrictions on additional package goods licenses.

Subject to the provisions of subsection 4-60-021(c), no additional package goods license shall be issued for any premises located within the following areas:

(Omitted text is unaffected by this ordinance)

(35.82) On North Milwaukee Avenue, from North Kedzie Avenue to North Kimball Avenue.

(Omitted text is unaffected by this ordinance)

SECTION 3. This ordinance shall be in full force and effect from and after its passage and publication.

Carlos Ramirez-Rosa
Alderman, 35th Ward

City of Chicago

O2016-1683

Office of the City Clerk

Document Tracking Sheet

Meeting Date:	3/16/2016
Sponsor(s):	Ramirez-Rosa (35)
Type:	Ordinance
Title:	Amendment of Municipal Code Section 4-60-023 (35.80) to disallow additional package goods licenses on portion(s) of N Kostner Ave
Committee(s) Assignment:	Committee on License and Consumer Protection

ORDINANCE

BE IT ORDAINED BY THE CITY COUNCIL OF THE CITY OF CHICAGO:

SECTION 1. The City Council finds that the areas described in Section 2 of this ordinance are adversely affected by the over-concentration of businesses licensed to sell alcoholic liquor within and near the areas.

SECTION 2. Section 4-60-023 of the Municipal Code of Chicago is hereby amended by inserting the underscored language as a new subsection 4-60-023 (35.80), as follows:

4-60-023 Restrictions on additional package goods licenses.

Subject to the provisions of subsection 4-60-021(c), no additional package goods license shall be issued for any premises located within the following areas:

(Omitted text is unaffected by this ordinance)

(35.80) On the east side only of North Kostner Avenue, from Belden Avenue to Palmer Street.

(Omitted text is unaffected by this ordinance)

SECTION 3. This ordinance shall be in full force and effect from and after its passage and publication.

Carlos Ramirez-Rosa
Alderman, 35th Ward

City of Chicago

O2016-1685

Office of the City Clerk

Document Tracking Sheet

Meeting Date:	3/16/2016
Sponsor(s):	Ramirez-Rosa (35)
Type:	Ordinance
Title:	Amendment of Municipal Code Section 4-60-023 (35.79) to disallow additional package goods licenses on portion(s) of N Central Park Ave
Committee(s) Assignment:	Committee on License and Consumer Protection

ORDINANCE

BE IT ORDAINED BY THE CITY COUNCIL OF THE CITY OF CHICAGO:

SECTION 1. The City Council finds that the areas described in Section 2 of this ordinance are adversely affected by the over-concentration of businesses licensed to sell alcoholic liquor within and near the areas.

SECTION 2. Section 4-60-023 of the Municipal Code of Chicago is hereby amended by inserting the underscored language as a new subsection 4-60-023 (35.79), as follows:

4-60-023 Restrictions on additional package goods licenses.

Subject to the provisions of subsection 4-60-021(c), no additional package goods license shall be issued for any premises located within the following areas:

(Omitted text is unaffected by this ordinance)

(35.79) On the east side only of North Central Park Avenue, from West Wrightwood Avenue to West Fullerton Avenue.

(Omitted text is unaffected by this ordinance)

SECTION 3. This ordinance shall be in full force and effect from and after its passage and publication.

Carlos Ramirez-Rosa
Alderman, 35th Ward

City of Chicago

O2016-1686

Office of the City Clerk

Document Tracking Sheet

Meeting Date:	3/16/2016
Sponsor(s):	Ramirez-Rosa (35)
Type:	Ordinance
Title:	Amendment of Municipal Code Section 4-60-023 (35.78) to disallow additional package goods licenses on portion(s) of N Kostner Ave
Committee(s) Assignment:	Committee on License and Consumer Protection

ORDINANCE

BE IT ORDAINED BY THE CITY COUNCIL OF THE CITY OF CHICAGO:

SECTION 1. The City Council finds that the areas described in Section 2 of this ordinance are adversely affected by the over-concentration of businesses licensed to sell alcoholic liquor within and near the areas.

SECTION 2. Section 4-60-023 of the Municipal Code of Chicago is hereby amended by inserting the underscored language as a new subsection 4-60-023 (35.78), as follows:

4-60-023 Restrictions on additional package goods licenses.

Subject to the provisions of subsection 4-60-021(c), no additional package goods license shall be issued for any premises located within the following areas:

(Omitted text is unaffected by this ordinance)

(35.78) On the east side only of North Kostner Avenue, from Armitage Avenue to Bloomingdale Avenue.

(Omitted text is unaffected by this ordinance)

SECTION 3. This ordinance shall be in full force and effect from and after its passage and publication.

Carlos Ramirez-Rosa
Alderman, 35th Ward

City of Chicago

O2016-1687

Office of the City Clerk

Document Tracking Sheet

Meeting Date:	3/16/2016
Sponsor(s):	Ramirez-Rosa (35)
Type:	Ordinance
Title:	Amendment of Municipal Code Section 4-60-023 (35.81) to disallow additional package goods licenses on portion(s) of W Fullerton Ave
Committee(s) Assignment:	Committee on License and Consumer Protection

ORDINANCE

BE IT ORDAINED BY THE CITY COUNCIL OF THE CITY OF CHICAGO:

SECTION 1. The City Council finds that the areas described in Section 2 of this ordinance are adversely affected by the over-concentration of businesses licensed to sell alcoholic liquor within and near the areas.

SECTION 2. Section 4-60-023 of the Municipal Code of Chicago is hereby amended by inserting the underscored language as a new subsection 4-60-023 (35.81), as follows:

4-60-023 Restrictions on additional package goods licenses.

Subject to the provisions of subsection 4-60-021(c), no additional package goods license shall be issued for any premises located within the following areas:

(Omitted text is unaffected by this ordinance)

(35.81) On the south side only of West Fullerton Avenue, from North Avers Avenue to North Monticello Avenue.

(Omitted text is unaffected by this ordinance)

SECTION 3. This ordinance shall be in full force and effect from and after its passage and publication.

Carlos Ramirez-Rosa
Alderman, 35th Ward

City of Chicago

O2016-1688

Office of the City Clerk

Document Tracking Sheet

Meeting Date:	3/16/2016
Sponsor(s):	Ramirez-Rosa (35)
Type:	Ordinance
Title:	Amendment of Municipal Code Section 4-60-023 (35.77) to disallow additional package goods licenses on portion(s) of N Central Park Ave
Committee(s) Assignment:	Committee on License and Consumer Protection

ORDINANCE

BE IT ORDAINED BY THE CITY COUNCIL OF THE CITY OF CHICAGO:

SECTION 1. The City Council finds that the areas described in Section 2 of this ordinance are adversely affected by the over-concentration of businesses licensed to sell alcoholic liquor within and near the areas.

SECTION 2. Section 4-60-023 of the Municipal Code of Chicago is hereby amended by inserting the underscored language as a new subsection 4-60-023 (35.77), as follows:

4-60-023 Restrictions on additional package goods licenses.

Subject to the provisions of subsection 4-60-021(c), no additional package goods license shall be issued for any premises located within the following areas:

(Omitted text is unaffected by this ordinance)

(35.77) On North Central Park Avenue, from West Fullerton Avenue to West Dickens Avenue.

(Omitted text is unaffected by this ordinance)

SECTION 3. This ordinance shall be in full force and effect from and after its passage and publication.

Carlos Ramirez-Rosa
Alderman, 35th Ward

City of Chicago

O2016-1689

Office of the City Clerk

Document Tracking Sheet

Meeting Date:	3/16/2016
Sponsor(s):	Ramirez-Rosa (35)
Type:	Ordinance
Title:	Amendment of Municipal Code Section 4-60-023 (35.74) to disallow additional package goods licenses on portion(s) of W Fullerton Ave
Committee(s) Assignment:	Committee on License and Consumer Protection

ORDINANCE

BE IT ORDAINED BY THE CITY COUNCIL OF THE CITY OF CHICAGO:

SECTION 1. The City Council finds that the areas described in Section 2 of this ordinance are adversely affected by the over-concentration of businesses licensed to sell alcoholic liquor within and near the areas.

SECTION 2. Section 4-60-023 of the Municipal Code of Chicago is hereby amended by inserting the underscored language as a new subsection 4-60-023 (35.74), as follows:

4-60-023 Restrictions on additional package goods licenses.

Subject to the provisions of subsection 4-60-021(c), no additional package goods license shall be issued for any premises located within the following areas:

(Omitted text is unaffected by this ordinance)

(35.74) On the south side only of West Fullerton Avenue, from North Pulaski Road to North Avers Avenue.

(Omitted text is unaffected by this ordinance)

SECTION 3. This ordinance shall be in full force and effect from and after its passage and publication.

Carlos Ramirez-Rosa
Alderman, 35th Ward

City of Chicago

O2016-1690

Office of the City Clerk

Document Tracking Sheet

Meeting Date:	3/16/2016
Sponsor(s):	Ramirez-Rosa (35)
Type:	Ordinance
Title:	Amendment of Municipal Code Section 4-60-023 (35.76) to disallow additional package goods licenses on portion(s) of N Kimball Ave
Committee(s) Assignment:	Committee on License and Consumer Protection

ORDINANCE

BE IT ORDAINED BY THE CITY COUNCIL OF THE CITY OF CHICAGO:

SECTION 1. The City Council finds that the areas described in Section 2 of this ordinance are adversely affected by the over-concentration of businesses licensed to sell alcoholic liquor within and near the areas.

SECTION 2. Section 4-60-023 of the Municipal Code of Chicago is hereby amended by inserting the underscored language as a new subsection 4-60-023 (35.76), as follows:

4-60-023 Restrictions on additional package goods licenses.

Subject to the provisions of subsection 4-60-021(c), no additional package goods license shall be issued for any premises located within the following areas:

(Omitted text is unaffected by this ordinance)

(35.76) On North Kimball Avenue, from West Belden Avenue to West Palmer Street.

(Omitted text is unaffected by this ordinance)

SECTION 3. This ordinance shall be in full force and effect from and after its passage and publication.

Carlos Ramirez-Rosa
Alderman, 35th Ward

City of Chicago

O2016-1691

Office of the City Clerk

Document Tracking Sheet

Meeting Date:	3/16/2016
Sponsor(s):	Ramirez-Rosa (35)
Type:	Ordinance
Title:	Amendment of Municipal Code Section 4-60-023 (35.73) to disallow additional package goods licenses on portion(s) of W Armitage Ave
Committee(s) Assignment:	Committee on License and Consumer Protection

ORDINANCE

BE IT ORDAINED BY THE CITY COUNCIL OF THE CITY OF CHICAGO:

SECTION 1. The City Council finds that the areas described in Section 2 of this ordinance are adversely affected by the over-concentration of businesses licensed to sell alcoholic liquor within and near the areas.

SECTION 2. Section 4-60-023 of the Municipal Code of Chicago is hereby amended by inserting the underscored language as a new subsection 4-60-023 (35.73), as follows:

4-60-023 Restrictions on additional package goods licenses.

Subject to the provisions of subsection 4-60-021(c), no additional package goods license shall be issued for any premises located within the following areas:

(Omitted text is unaffected by this ordinance)

(35.73) On West Armitage Avenue, from North Karlov Avenue to Kostner Avenue.

(Omitted text is unaffected by this ordinance)

SECTION 3. This ordinance shall be in full force and effect from and after its passage and publication.

Carlos Ramirez-Rosa
Alderman, 35th Ward

City of Chicago

O2016-1692

Office of the City Clerk

Document Tracking Sheet

Meeting Date:	3/16/2016
Sponsor(s):	Ramirez-Rosa (35)
Type:	Ordinance
Title:	Amendment of Municipal Code Section 4-60-023 (35.75) to disallow additional package goods licenses on portion(s) of N Central Park Ave
Committee(s) Assignment:	Committee on License and Consumer Protection

ORDINANCE

BE IT ORDAINED BY THE CITY COUNCIL OF THE CITY OF CHICAGO:

SECTION 1. The City Council finds that the areas described in Section 2 of this ordinance are adversely affected by the over-concentration of businesses licensed to sell alcoholic liquor within and near the areas.

SECTION 2. Section 4-60-023 of the Municipal Code of Chicago is hereby amended by inserting the underscored language as a new subsection 4-60-023 (35.75), as follows:

4-60-023 Restrictions on additional package goods licenses.

Subject to the provisions of subsection 4-60-021(c), no additional package goods license shall be issued for any premises located within the following areas:

(Omitted text is unaffected by this ordinance)

(35.75) On North Central Park Avenue, from West Diversey Avenue to West Wrightwood Avenue.

(Omitted text is unaffected by this ordinance)

SECTION 3. This ordinance shall be in full force and effect from and after its passage and publication.

Carlos Ramirez-Rosa
Alderman, 35th Ward

City of Chicago

O2016-1721

Office of the City Clerk

Document Tracking Sheet

Meeting Date:	3/16/2016
Sponsor(s):	Moreno (1)
Type:	Ordinance
Title:	Exemption from physical barrier requirement for commercial driveway alley access for Wicker Park Apartments, Inc.
Committee(s) Assignment:	Committee on Transportation and Public Way

BE IT ORDAINED BY THE CITY COUNCIL OF THE CITY OF CHICAGO:

SECTION 1. Per Section 10-20-430 of the Municipal Code of Chicago, the Director of Revenue is hereby authorized and directed to exempt **Wicker Park Apartments, Inc.** from the provisions requiring barriers as a prerequisite to prohibit alley ingress and egress into **1056 N. Ashland Ave**.

SECTION 2. This ordinance shall be in force and take effect from and after its passage and publication.

Proco Joe Moreno
Alderman, 1st Ward

City of Chicago

O2016-1722

Office of the City Clerk

Document Tracking Sheet

Meeting Date:	3/16/2016
Sponsor(s):	Moreno (1)
Type:	Ordinance
Title:	Exemption from physical barrier requirement for commercial driveway alley access for 2293NMA LLC
Committee(s) Assignment:	Committee on Transportation and Public Way

BE IT ORDAINED BY THE CITY COUNCIL OF THE CITY OF CHICAGO:

SECTION 1. Per Section 10-20-430 of the Municipal Code of Chicago, the Director of Revenue is hereby authorized and directed to exempt **2293NMA LLC** from the provisions requiring barriers as a prerequisite to prohibit alley ingress and egress into **2733 W. Belden Ave. / 2210 N. Washtenaw St.**.

SECTION 2. This ordinance shall be in force and take effect from and after its passage and publication.

Proco Joe Moreno
Alderman, 1st Ward

City of Chicago

O2016-1720

Office of the City Clerk

Document Tracking Sheet

Meeting Date:	3/16/2016
Sponsor(s):	Dowell (3)
Type:	Ordinance
Title:	Exemption from physical barrier requirement for commercial driveway alley access for White Castle System, Inc.
Committee(s) Assignment:	Committee on Transportation and Public Way

Committee on Transportation and the Public Way
City Council Meeting March 15, 2016
Alderman Pat Dowell, 3rd Ward
Alley Access Ordinance

BE IT ORDAINED BY THE CITY COUNCIL OF THE CITY OF CHICAGO:

SECTION 1. Pursuant to Section 10-20-430 of the Municipal Code of the City of Chicago, the Commissioner of the Department of Transportation is hereby authorized and directed to exempt White Castle System, Inc. of 2140 S. Wabash Avenue, Chicago, IL 60616 from the Municipal Code provisions requiring barriers as prerequisite to prohibit alley ingress and egress to parking facilities for the premise address herein.

SECTION 2. This ordinance shall take effect and be in force upon its passage and publication.

Pat Dowell
Alderman, 3rd Ward

City of Chicago

O2016-1669

Office of the City Clerk

Document Tracking Sheet

Meeting Date:	3/16/2016
Sponsor(s):	Burke (14)
Type:	Ordinance
Title:	Exemption from physical barrier requirement for commercial driveway alley access for Chicago Car Center, Inc.
Committee(s) Assignment:	Committee on Transportation and Public Way

BE IT ORDAINED BY THE CITY COUNCIL OF THE CITY OF CHICAGO:

SECTION 1. SECTION 10-20-430 of the Municipal Code of Chicago, the Commissioner of Transportation is hereby authorized and directed to exempt Chicago Car Center, Inc., 4647 South Kedzie Ave. from the provisions requiring barriers as a prerequisite to prohibit alley ingress and egress to parking facilities for Premise address.

SECTION 2. This ordinance shall take effect and be in force from and after its passage and publication.

EDWARD M. BURKE
Alderman 14th Ward

City of Chicago

O2016-1670

Office of the City Clerk

Document Tracking Sheet

Meeting Date:	3/16/2016
Sponsor(s):	Burke (14)
Type:	Ordinance
Title:	Exemption from physical barrier requirement for commercial driveway alley access for J&C Auto Repair
Committee(s) Assignment:	Committee on Transportation and Public Way

BE IT ORDAINED BY THE CITY COUNCIL OF CHICAGO:

SECTION 1. Section 10-20-430 of the Municipal Code of Chicago, the Commissioner of Transportation is hereby authorized and directed to exempt **J & C Auto Repair of 4915 South Cicero Avenue,** from the provisions requiring barriers as a prerequisite to prohibit alley ingress and egress to parking facilities for premise address.

SECTION 2. This ordinance shall take effect and be in force from and after its passage and publication.

EDWARD M. BURKE
Alderman, 14th Ward

City of Chicago

O2016-1658

Office of the City Clerk

Document Tracking Sheet

Meeting Date:	3/16/2016
Sponsor(s):	Foulkes (16)
Type:	Ordinance
Title:	Exemption from physical barrier requirement for commercial driveway alley access for Sacred Memories Funeral Home
Committee(s) Assignment:	Committee on Transportation and Public Way

BE IT ORDAINED BY THE CITY COUNCIL OF CHICAGO:

SECTION 1. Section 10-20-430 of the Municipal Code of Chicago, the Commissioner of Transportation is hereby authorized and directed to exempt **Sacred Memories Funeral Home of 2514 West 59th Street** from the provisions requiring barriers as a prerequisite to prohibit alley ingress and egress to parking facilities located at **2453-57 West 59th Street.**

SECTION 2. This ordinance shall take effect and be in force from and after its passage and publication.

Contact: Tiwana Collins
Sacred Memories Funeral Home
2514 West 59th Street
Chicago, Illinois 60629
773.617.8185
ticollins1@yahoo.com

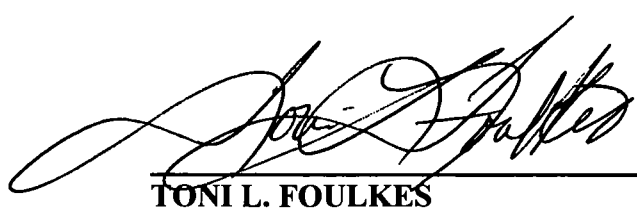

TONI L. FOULKES
Alderman, 16th Ward

City of Chicago

O2016-1710

Office of the City Clerk

Document Tracking Sheet

Meeting Date:	3/16/2016
Sponsor(s):	Cochran (20)
Type:	Ordinance
Title:	Exemption from physical barrier requirement for commercial driveway alley access for Preservation of Affordable Housing, Inc.
Committee(s) Assignment:	Committee on Transportation and Public Way

Referred to Committee on Transportation and Public Way

EXEMPTION OF PRESERVATION OF AFFORDABLE HOUSING, INC. FROM PHYSICAL BARRIER REQUIREMENT PERTAINING TO ALLEY ACCESSIBILITY FOR PROPERTY AT 803 E. 61ST STREET

BE IT ORDAINED BY THE CITY COUNCIL OF THE CITY OF CHICAGO:

SECTION 1. Pursuant to section 10-20-430 of the Municipal Code of Chicago, the Commissioner of Transportation is hereby authorized and directed to exempt Preservation of Affordable Housing, Inc. from the provisions requiring barriers as a prerequisite to prohibit alley ingress and egress to parking facilities for 803 E. 61st St., Chicago, IL 60637.

SECTION 2. This ordinance shall take effect and be in force from and after its passage and publication.

Alderman, 20th Ward

City of Chicago

O2016-1712

Office of the City Clerk

Document Tracking Sheet

Meeting Date:	3/16/2016
Sponsor(s):	Burnett (27)
Type:	Ordinance
Title:	Exemption from physical barrier requirement for commercial driveway alley access for Wendy's Properties LLC
Committee(s) Assignment:	Committee on Transportation and Public Way

Committee on Transportation and Public Way
City Council
March 16, 2016

BE IT ORDAINED BY THE CITY COUNCIL OF THE CITY OF CHICAGO:

SECTION 1. Pursuant to Section 10-20-430 of the Municipal Code of Chicago, the Commissioner of Transportation is hereby authorized and directed to exempt **Wendy's Properties, LLC,** who will operate a drive-thru restaurant located at **133-153 S. Western Avenue**, from provisions requiring barriers as prerequisite to prohibit alley ingress and egress to a trash enclosure for premise address.

SECTION 2. This ordinance shall take effect and be in force hereinafter its passage and publication.

Walter Burnett Jr.

Walter Burnett Jr.,
Alderman, 27th Ward

City of Chicago

O2016-1651

Office of the City Clerk

Document Tracking Sheet

Meeting Date:	3/16/2016
Sponsor(s):	Taliaferro (29)
Type:	Ordinance
Title:	Exemption from physical barrier requirement for commercial driveway alley access for Stan Sobieski
Committee(s) Assignment:	Committee on Transportation and Public Way

BE IT ORDAINED BY THE CITY COUNCIL OF THE CITY OF CHICAGO:

SECTION 1. Section 10-20-430 of the Municipal Code of Chicago, the Commissioner of Transportation is hereby authorized and directed to exempt Stan Sobieski of Construction at **2738 North Sayre Avenue, Chicago 60707**, from the provisions requiring barriers as a prerequisite to prohibit alley ingress and egress to exit facility at **2738 North Sayre Avenue.**

SECTION 2. This ordinance shall take effect and be in force from and after it's passage and publication.

CHRISTOPHER TALIAFERRO
ALDERMAN, 29TH WARD

City of Chicago

O2016-1591

Office of the City Clerk

Document Tracking Sheet

Meeting Date:	3/16/2016
Sponsor(s):	Reboyras (30)
Type:	Ordinance
Title:	Exemption from physical barrier requirement for commercial driveway alley access for Pasquale Lucchetto d.b.a. Windy City Market
Committee(s) Assignment:	Committee on Transportation and Public Way

Council Meeting
March 16, 2016
Committee on Transportation

BE IT ORDAINED BY THE CITY COUNCIL OF THE CITY OF CHICAGO:

SECTION 1. Section 10-20-430 of the Municipal Code of Chicago, the Director of Revenue is hereby authorized and directed to exempt:

Pasquale Lucchetto dba Windy City Market
3334 – 3348 North Pulaski Road

from the provisions requiring barriers as a prerequisite to prohibit alley ingress and egress to parking facilities for premise(s) address.

SECTION 2. This ordinance shall take effect and be in force from and after its passage and due publication.

Ariel E. Reboyras
30th Ward Alderman

RECEIVED
2016 MAR -3 PM 12: 31

City of Chicago

O2016-1664

Office of the City Clerk

Document Tracking Sheet

Meeting Date:	3/16/2016
Sponsor(s):	Waguespack (32)
Type:	Ordinance
Title:	Exemption from physical barrier requirement for commercial driveway alley access for R&M Property Development LLC
Committee(s) Assignment:	Committee on Transportation and Public Way

BE IT ORDAINED BY THE CITY COUNCIL OF THE CITY OF CHICAGO:

SECTION 1. Pursuant to Section 10-20-430 of the Municipal Code of Chicago, the Director of the Department of Revenue is hereby authorized and directed to exempt **R & M Property Development LLC** at **3026 N Lincoln** from requiring barriers as a prerequisite to prohibit alley ingress and egress to parking facilities for premise address.

SECTION 2. This ordinance shall take effect and be in force upon its passage and publication.

Scott Waguespack
Alderman, 32nd Ward

City of Chicago

O2016-1660

Office of the City Clerk

Document Tracking Sheet

Meeting Date:	3/16/2016
Sponsor(s):	Mell (33)
Type:	Ordinance
Title:	Exemption from physical barrier requirement for commercial driveway alley access for Elim Romanian Pentecostal Church
Committee(s) Assignment:	Committee on Transportation and Public Way

3/16/16

BE IT ORDAINED BY THE CITY COUNCIL OF THE CITY OF CHICAGO

SECTION 1. Section 10-20-430 of the Municipal code of Chicago, the Commissioner of Transportation is hereby authorized and direct to exempt:

Business: Elim Romanian Pentecostal Church

Business No.: 847-636-1744

Contact Person: Cristian Ionescu

Phone Number: 847-636-1744

from the Provisions of requiring barriers as a prerequisite to prohibit alley ingress to parking facilities for premise address: 4850 N Bernard

Section 2. This Ordinance shall take effect and be in force from and after its passage and publication.

DEBORAH L. MELL

Alderman – 33RD WARD

City of Chicago

O2016-1662

Office of the City Clerk

Document Tracking Sheet

Meeting Date:	3/16/2016
Sponsor(s):	Mell (33)
Type:	Ordinance
Title:	Exemption from physical barrier requirement for commercial driveway alley access for Magnum Homes LLC
Committee(s) Assignment:	Committee on Transportation and Public Way

3/16/16

BE IT ORDAINED BY THE CITY COUNCIL OF THE CITY OF CHICAGO

SECTION 1. Section 10-20-430 of the Municipal code of Chicago, the Commissioner of Transportation is hereby authorized and direct to exempt:

Business: Magnum Homes, LLC

Business No.: 312-269-4575

Contact Person: Michael Leary

Phone Number: 312-269-4575

from the Provisions of requiring barriers as a prerequisite to prohibit alley ingress to parking facilities for premise address: 3326 West Irving Park Road

Section 2. This Ordinance shall take effect and be in force from and after its passage and publication.

DEBORAH L. MELL

Alderman – 33RD WARD

City of Chicago

O2016-1663

Office of the City Clerk

Document Tracking Sheet

Meeting Date:	3/16/2016
Sponsor(s):	Mell (33)
Type:	Ordinance
Title:	Exemption from physical barrier requirement for commercial driveway alley access for 2854 W Belmont LLC
Committee(s) Assignment:	Committee on Transportation and Public Way

3/16/16

BE IT ORDAINED BY THE CITY COUNCIL OF THE CITY OF CHICAGO

SECTION 1. Section 10-20-430 of the Municipal code of Chicago, the Commissioner of Transportation is hereby authorized and direct to exempt:

Business: 2854 W Belmont, LLC

Business No.: 773-491-9095

Contact Person: Dorel Ardelean

Phone Number: 773-491-9095

from the Provisions of requiring barriers as a prerequisite to prohibit alley ingress to parking facilities for premise address: 2854 W. Belmont Ave.

Section 2. This Ordinance shall take effect and be in force from and after its passage and publication.

DEBORAH L. MELL

Alderman – 33RD WARD

City of Chicago

O2016-1666

Office of the City Clerk

Document Tracking Sheet

Meeting Date:	3/16/2016
Sponsor(s):	Mell (33)
Type:	Ordinance
Title:	Exemption from physical barrier requirement for commercial driveway alley access for HP Ventures Group
Committee(s) Assignment:	Committee on Transportation and Public Way

3/16/16

BE IT ORDAINED BY THE CITY COUNCIL OF THE CITY OF CHICAGO

SECTION 1. Section 10-20-430 of the Municipal code of Chicago, the Commissioner of Transportation is hereby authorized and direct to exempt:

Business: HP Ventures Group

Business No.: 312-388-5635

Contact Person: James Demetriou

Phone Number: 312-388-5635

from the Provisions of requiring barriers as a prerequisite to prohibit alley ingress to parking facilities for premise address: 4447 North Kedzie

Section 2. This Ordinance shall take effect and be in force from and after its passage and publication.

DEBORAH L. MELL

Alderman – 33RD WARD

City of Chicago

O2016-1718

Office of the City Clerk

Document Tracking Sheet

Meeting Date:	3/16/2016
Sponsor(s):	Ramirez-Rosa (35)
Type:	Ordinance
Title:	Exemption from physical barrier requirement for commercial driveway alley access for Blue Magic Hand Carwash
Committee(s) Assignment:	Committee on Transportation and Public Way

BE IT ORDAINED BY THE CITY COUNCIL OF CHICAGO:

SECTION 1. Section 10-20-430 of the Municipal Code of Chicago, the Commissioner of Transportation is hereby authorized and directed to exempt **Blue Magic Hand Carwash of 3519 West Belmont Avenue,** from the provisions requiring barriers as a prerequisite to prohibit alley ingress and egress to parking facilities for premise address.

SECTION 2. This ordinance shall take effect and be in force from and after its passage and publication.

CARLOS RAMIREZ-ROSA
Alderman, 35th Ward

City of Chicago

O2016-1655

Office of the City Clerk

Document Tracking Sheet

Meeting Date:	3/16/2016
Sponsor(s):	Sposato (38)
Type:	Ordinance
Title:	Exemption from physical barrier requirement for commercial driveway alley access for Abra Auto Body & Glass
Committee(s) Assignment:	Committee on Transportation and Public Way

CITY COUNCIL: March 16, 2016

BE IT ORDAINED BY THE CITY COUNCIL OF CHICAGO:

SECTION 1. Pursuant to Section 10-20-430 of the Municipal Code of Chicago, the Commissioner of Transportation is hereby authorized and directed to exempt **Abra Auto Body & Glass, 7615 W. Irving Park Road**, from the provisions requiring barriers as a prerequisite to prohibit alley ingress and egress to parking facilities for Premise Address.

SECTION 2. This ordinance shall take effect and be in force from and after its passage and publication.

Nicholas Sposato
Alderman, 38th Ward

City of Chicago

O2016-1657

Office of the City Clerk

Document Tracking Sheet

Meeting Date:	3/16/2016
Sponsor(s):	Laurino (39)
Type:	Ordinance
Title:	Exemption from physical barrier requirement for commercial driveway alley access for Nina Car Wash
Committee(s) Assignment:	Committee on Transportation and Public Way

Committee on Transportation and Public Way
City Council Meeting
March 16, 2016

AUTHORIZATION FOR EXEMPTION OF NINA CAR WASH FROM PHYSICAL BARRIER REQUIREMENT PERTAINING TO ALLEY ACCESSIBILITY FOR PARKING FACILITIES AT 4611 N. Pulaski Avenue

Be It Ordained by the City Council of the City of Chicago:

SECTION 1. Pursuant to Section 10-20-430 of the Municipal Code of Chicago, the Commissioner of Transportation is hereby authorized and directed to exempt ***Nina Car Wash*** from the provisions requiring barriers as a prerequisite to prohibit alley ingress and egress to parking facilities for **4611 N. Pulaski**.

SECTION 2. This ordinance shall take effect and be in force from and after its passage and publication.

MARGARET LAURINO
Alderman, 39th Ward

City of Chicago

O2016-1652

Office of the City Clerk

Document Tracking Sheet

Meeting Date:	3/16/2016
Sponsor(s):	O'Connor (40)
Type:	Ordinance
Title:	Exemption from physical barrier requirement for commercial driveway alley access for Community Auto Repair Services, Inc. d/b/a Norm's Auto Clinic
Committee(s) Assignment:	Committee on Transportation and Public Way

City Council Meeting
March 16, 2016
Transportation and Public Way

ORDINANCE

BE IT ORDAINED BY THE CITY COUNCIL OF THE CITY OF CHICAGO:

SECTION 1. Pursuant to Section 10-20-430 of the Municipal Code of Chicago, the Commissioner of Transportation is hereby authorized and directed to exempt **Community Auto Repair Sevices, Inc. dba Norm's Auto Clinic, 5943 N Lincoln Avenue, Chicago, Illinois 60625** from the provisions requiring barriers as a prerequisite to prohibit alley ingress and egress to parking facilities for premise address.

SECTION 2. This ordinance shall take effect and be in force upon its passage and publication.

Patrick J. O'Connor - Alderman, 40th Ward

City of Chicago

O2016-1668

Office of the City Clerk

Document Tracking Sheet

Meeting Date:	3/16/2016
Sponsor(s):	Smith (43)
Type:	Ordinance
Title:	Exemption from physical barrier requirement for commercial driveway alley access for NRG Clark-Schubert LLC
Committee(s) Assignment:	Committee on Transportation and Public Way

Alley Access
Committee on Transportation and Public Way
March 16, 2016
City Council

BE IT ORDAINED BY THE CITY COUNCIL OF THE CITY OF CHICAGO:

SECTION 1. Pursuant to Section 10-20-430 of the Municipal Code of the City of Chicago, the Commissioner of the Department of Transportation is hereby authorized and directed to exempt NRG CLARK-SCHUBERT LLC, of 610 West Schubert Avenue, Chicago, Illinois 60614, from the Municipal Code provision requiring physical barriers as a prerequisite to prohibit alley access to parking facilities for the premises referenced herein.

SECTION 2. This ordinance shall take effect and be in force upon its passage and publication.

MICHELE SMITH
Alderman, 43rd Ward

City of Chicago

O2016-2052

Office of the City Clerk

Document Tracking Sheet

Meeting Date:	3/16/2016
Sponsor(s):	Moreno (1)
Type:	Ordinance
Title:	Awning(s) for Byline Bank
Committee(s) Assignment:	Committee on Transportation and Public Way

ORDINANCE
BYLINE BANK
Acct. No. 398078 - 6
Permit No. 1121089

Be It Ordained by the City Council of the City of Chicago:

SECTION 1. Permission and authority are hereby given and granted to BYLINE BANK, upon the terms and subject to the conditions of this ordinance to maintain and use, as now constructed, one (1) Awning(s) projecting over the public right-of-way adjacent to its premises known as 2000 W. Division St..

Said Awning(s) at W. Division Street measure(s):
One (1) at six point five (6.5) feet in length, and three (3) feet in width for a total of nineteen point five (19.5) square feet.

The location of said privilege shall be as shown on prints kept on file with the Department of Business Affairs and Consumer Protection and the Office of the City Clerk.

Said privilege shall be constructed in accordance with plans and specifications approved by the Zoning Department - Signs.

This grant of privilege in the public way shall be subject to the provisions of Section 10-28-015 and all other required provisions of the Municipal Code of Chicago.

The grantee shall pay to the City of Chicago as compensation for the privilege #1121089 herein granted the sum of fifty ($50.00) per annum in advance.

A 25% penalty will be added for payments received after due date.

The permit holder agrees to hold the City of Chicago harmless for any damage, relocation or replacement costs associated with damage, relocation or removal of private property caused by the City performing work in the public way.

Authority herein given and granted for a period of five (5) years from and after Date of Passage.

Alderman _____

Proco Joe Moreno 1st Ward

The Brandvironment Experts

Site Name Wicker Park
Site Number 20
2000 W Division Chicago, IL

INSTALLATION BRAND CONSTRUCTION

Replacement Awnings

Projects over right of way "South elevation only"

*Height to bottom = 8'0"
*Height to top = 9'6"

length of structure & length along public way

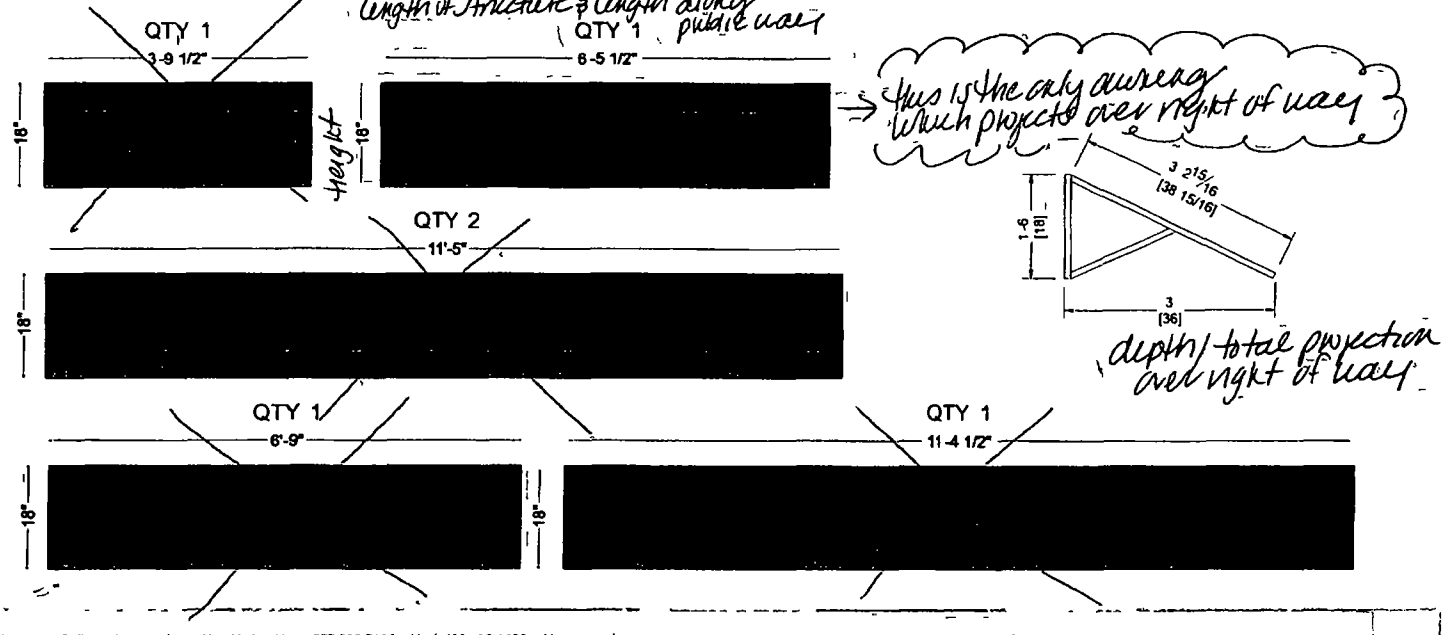

This is the only awning which projects over right of way

depth / total projection over right of way

This drawing and design is the property of MLE Inc. and is not to be used without permission. All rights reserved. © MLE Inc.

Department of Business Affairs and Consumer Protection
Small Business Center - Public Way Use Unit
City Hall - 121 N LaSalle Street, Room 800 • Chicago, IL 60602
312-74-GOBIZ / 312-744-6249 • (312) 744-1944 (TTY)
http://www.cityofchicago.org/bacp

03/16/2016

Alderman **Proco Joe Moreno**
Ward # **01**
City of Chicago
City Hall, Room **300**
121 North LaSalle Street
Chicago, Illinois 60602

Re: An ordinance to use and maintain a portion of the public right-of-way for **one (1) awning(s)** for **BYLINE BANK**, adjacent to the premises known as **2000 W. Division St.**.

Dear Alderman **Proco Joe Moreno**:

The applicant referenced above has requested the use of the public right-of-way for a **awning(s)**. An ordinance has been prepared by the Department of Business Affairs and Consumer Protection – Small Business Center - Public Way Use Unit for presentation to the City Council. Because this request was made for properties located in your ward, as approved by you as per the attached, I respectfully request that you introduce the attached ordinance at the next City Council meeting.

If you have any questions regarding this ordinance, please contact Anthony Bertuca at (312) 744-5506.

Department of Business Affairs and Consumer Protection

City of Chicago

O2016-2056

Office of the City Clerk

Document Tracking Sheet

Meeting Date:	3/16/2016
Sponsor(s):	Moreno (1)
Type:	Ordinance
Title:	Awning(s) for Fringe/A Hair Salon, Inc.
Committee(s) Assignment:	Committee on Transportation and Public Way

ORDINANCE
FRINGE/A HAIR SALON INC.
Acct. No. 245513 - 2
Permit No. 1120018

Be It Ordained by the City Council of the City of Chicago:

SECTION 1. Permission and authority are hereby given and granted to FRINGE/A HAIR SALON INC., upon the terms and subject to the conditions of this ordinance to construct, install, maintain and use one (1) Awning(s) projecting over the public right-of-way adjacent to its premises known as 1433-1437 N. Milwaukee Ave..

Said Awning(s) at N Milwaukee Ave measure(s):
One (1) at fifty (50) feet in length, and two (2) feet in width for a total of one hundred (100) square feet.

The location of said privilege shall be as shown on prints kept on file with the Department of Business Affairs and Consumer Protection and the Office of the City Clerk.

Said privilege shall be constructed in accordance with plans and specifications approved by the Zoning Department - Signs.

This grant of privilege in the public way shall be subject to the provisions of Section 10-28-015 and all other required provisions of the Municipal Code of Chicago.

The grantee shall pay to the City of Chicago as compensation for the privilege #1120018 herein granted the sum of seventy-five ($75.00) per annum in advance.

A 25% penalty will be added for payments received after due date.

The permit holder agrees to hold the City of Chicago harmless for any damage, relocation or replacement costs associated with damage, relocation or removal of private property caused by the City performing work in the public way.

Authority herein given and granted for a period of five (5) years from and after Date of Passage.

Alderman _____

Proco Joe Moreno 1st Ward

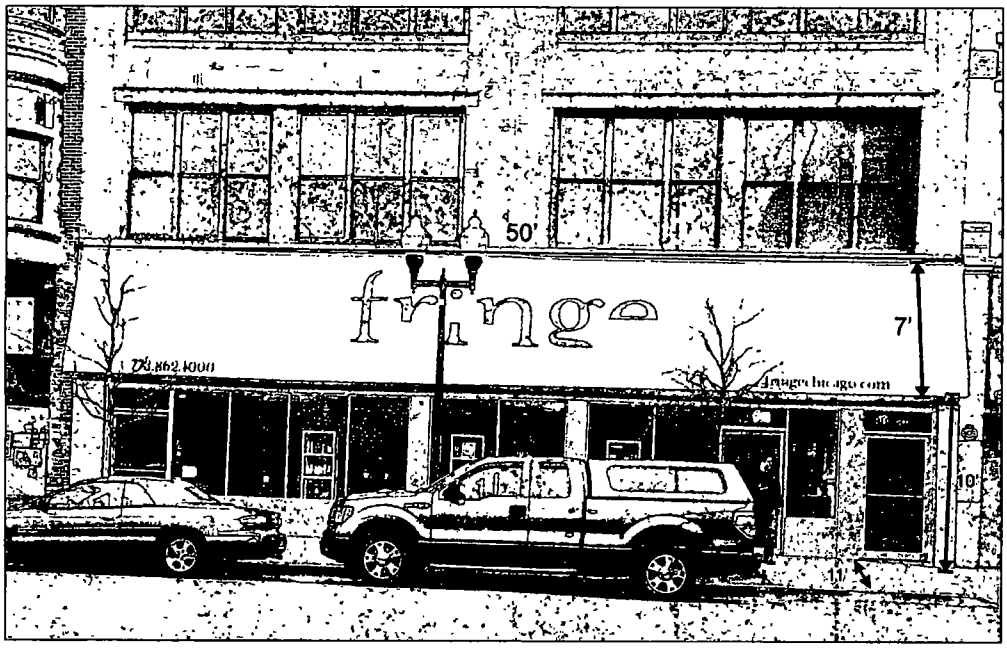

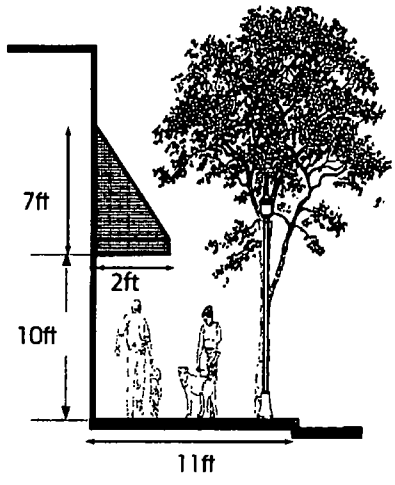

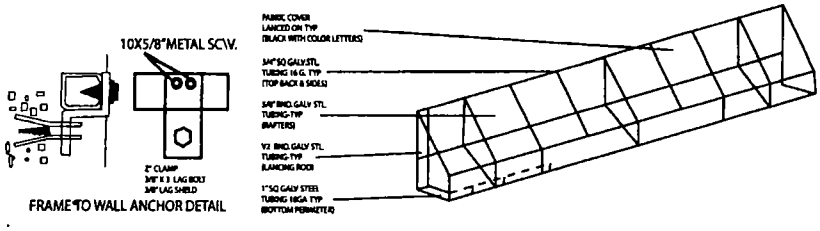

FRAME TO WALL ANCHOR DETAIL

Customer Approval:_____ Date:_____

Client: Fringe		Drawing #: 1	All sign and concepts shown here are confidential and are the property of Magic Sign Co They are not to be distributed, copied or otherwise used without our written permission
Address: 1433 - 37 N Milwaukee Ave.		Date: 08/10/15	**COMPUTER GENERATED COLORS ARE NOT A TRUE MATCH TO ANY PMS. VINYL OR PAINT.**
Scale:	Drawn By:	Rev Date.	Tel: 773 267 5744, magicsign@sbcglobal.net

MagicSign
The Sign That Shines

Department of Business Affairs and Consumer Protection
Small Business Center - Public Way Use Unit
City Hall - 121 N. LaSalle Street, Room 800 • Chicago, IL 60602
312-74-GOBIZ / 312-744-6249 • (312) 744-1944 (TTY)
http://www.cityofchicago.org/bacp

03/16/2016

Alderman **Proco Joe Moreno**
Ward # **01**
City of Chicago
City Hall, Room **300**
121 North LaSalle Street
Chicago, Illinois 60602

Re: An ordinance to use and maintain a portion of the public right-of-way for **one (1) awning(s)** for **FRINGE/A HAIR SALON INC.**, adjacent to the premises known as **1433-1437 N. Milwaukee Ave.**.

Dear Alderman **Proco Joe Moreno**:

The applicant referenced above has requested the use of the public right-of-way for a **awning(s)**. An ordinance has been prepared by the Department of Business Affairs and Consumer Protection – Small Business Center - Public Way Use Unit for presentation to the City Council. Because this request was made for properties located in your ward, as approved by you as per the attached, I respectfully request that you introduce the attached ordinance at the next City Council meeting.

If you have any questions regarding this ordinance, please contact Anthony Bertuca at (312) 744-5506.

Department of Business Affairs and Consumer Protection

City of Chicago

O2016-2059

Office of the City Clerk

Document Tracking Sheet

Meeting Date:	3/16/2016
Sponsor(s):	Hopkins (2)
Type:	Ordinance
Title:	Awning(s) for Comedy Clubhouse, The
Committee(s) Assignment:	Committee on Transportation and Public Way

ORDINANCE
THE COMEDY CLUBHOUSE
Acct. No. 379387 - 2
Permit No. 1120920

Be It Ordained by the City Council of the City of Chicago:

SECTION 1. Permission and authority are hereby given and granted to THE COMEDY CLUBHOUSE, upon the terms and subject to the conditions of this ordinance to construct, install, maintain and use one (1) Awning(s) projecting over the public right-of-way adjacent to its premises known as 1462 N. Ashland Ave..

Said Awning(s) at N. Ashland Avenue measure(s):
One (1) at twenty-two point four two (22.42) feet in length, and two point five (2.5) feet in width for a total of fifty-six point zero five (56.05) square feet.

The location of said privilege shall be as shown on prints kept on file with the Department of Business Affairs and Consumer Protection and the Office of the City Clerk.

Said privilege shall be constructed in accordance with plans and specifications approved by the Zoning Department - Signs.

This grant of privilege in the public way shall be subject to the provisions of Section 10-28-015 and all other required provisions of the Municipal Code of Chicago.

The grantee shall pay to the City of Chicago as compensation for the privilege #1120920 herein granted the sum of fifty ($50.00) per annum in advance.

A 25% penalty will be added for payments received after due date.

The permit holder agrees to hold the City of Chicago harmless for any damage, relocation or replacement costs associated with damage, relocation or removal of private property caused by the City performing work in the public way.

Authority herein given and granted for a period of five (5) years from and after Date of Passage.

Alderman _____

Brian Hopkins 2nd Ward

THATCHER OAKS AWNINGS

Client: The Comedy Club
Description: Concept Rendering

Salesperson: Kevin
Date: 5/2/2015

Department of Business Affairs and Consumer Protection
Small Business Center - Public Way Use Unit
City Hall - 121 N. LaSalle Street, Room 800 • Chicago, IL 60602
312-74-GOBIZ / 312-744-6249 • (312) 744-1944 (TTY)
http://www.cityofchicago.org/bacp

03/16/2016

Alderman **Brian Hopkins**
Ward # **02**
City of Chicago
City Hall, Room **200**
121 North LaSalle Street
Chicago, Illinois 60602

Re: An ordinance to use and maintain a portion of the public right-of-way for **one (1) awning(s)** for **THE COMEDY CLUBHOUSE**, adjacent to the premises known as **1462 N. Ashland Ave.**.

Dear Alderman **Brian Hopkins**:

The applicant referenced above has requested the use of the public right-of-way for a **awning(s)**. An ordinance has been prepared by the Department of Business Affairs and Consumer Protection – Small Business Center - Public Way Use Unit for presentation to the City Council. Because this request was made for properties located in your ward, as approved by you as per the attached, I respectfully request that you introduce the attached ordinance at the next City Council meeting.

If you have any questions regarding this ordinance, please contact Anthony Bertuca at (312) 744-5506.

Department of Business Affairs and Consumer Protection

City of Chicago

O2016-2061

Office of the City Clerk

Document Tracking Sheet

Meeting Date:	3/16/2016
Sponsor(s):	Hopkins (2)
Type:	Ordinance
Title:	Awning(s) for Copperfields Market
Committee(s) Assignment:	Committee on Transportation and Public Way

ORDINANCE
COPPERFIELDS MARKET
Acct. No. 326254 - 1
Permit No. 1122383

Be It Ordained by the City Council of the City of Chicago:

SECTION 1. Permission and authority are hereby given and granted to COPPERFIELDS MARKET, upon the terms and subject to the conditions of this ordinance to maintain and use, as now constructed, one (1) Awning(s) projecting over the public right-of-way adjacent to its premises known as 70 W. Huron St..

Said Awning(s) at N. CLARK measure(s):
One (1) at seventeen (17) feet in length, and four (4) feet in width for a total of sixty-eight (68) square feet.

The location of said privilege shall be as shown on prints kept on file with the Department of Business Affairs and Consumer Protection and the Office of the City Clerk.

Said privilege shall be constructed in accordance with plans and specifications approved by the Zoning Department - Signs.

This grant of privilege in the public way shall be subject to the provisions of Section 10-28-015 and all other required provisions of the Municipal Code of Chicago.

The grantee shall pay to the City of Chicago as compensation for the privilege #1122383 herein granted the sum of fifty ($50.00) per annum in advance.

A 25% penalty will be added for payments received after due date.

The permit holder agrees to hold the City of Chicago harmless for any damage, relocation or replacement costs associated with damage, relocation or removal of private property caused by the City performing work in the public way.

Authority herein given and granted for a period of five (5) years from and after 11/05/2013.

Alderman _____

Brian Hopkins 2nd Ward

PERMIT # - 1079302 (RENEWAL)

CANOPY DRAWINGS

PROPERTY LOCATION 70 WEST HURON, FLOOR 1, CHICAGO 60654

ORGANIZATION'S NAME COPPERFIELDS MARKET

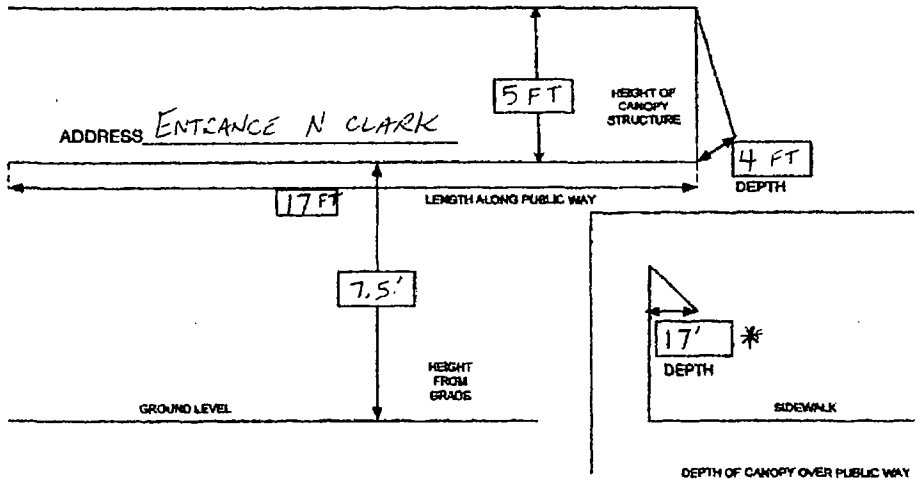

* SEE ATTACHED PHOTOS FOR CLALIFICATION

Department of Business Affairs and Consumer Protection
Small Business Center - Public Way Use Unit
City Hall - 121 N LaSalle Street, Room 800 • Chicago, IL 60602
312-74-GOBIZ / 312-744-6249 • (312) 744-1944 (TTY)
http://www.cityofchicago.org/bacp

03/16/2016

Alderman **Brian Hopkins**
Ward # **02**
City of Chicago
City Hall, Room **200**
121 North LaSalle Street
Chicago, Illinois 60602

Re: An ordinance to use and maintain a portion of the public right-of-way for **one (1) awning(s)** for **COPPERFIELDS MARKET**, adjacent to the premises known as **70 W. Huron St.**.

Dear Alderman **Brian Hopkins**:

The applicant referenced above has requested the use of the public right-of-way for a **awning(s)**. An ordinance has been prepared by the Department of Business Affairs and Consumer Protection – Small Business Center - Public Way Use Unit for presentation to the City Council. Because this request was made for properties located in your ward, as approved by you as per the attached, I respectfully request that you introduce the attached ordinance at the next City Council meeting.

If you have any questions regarding this ordinance, please contact Anthony Bertuca at (312) 744-5506.

Department of Business Affairs and Consumer Protection

City of Chicago

O2016-2063

Office of the City Clerk

Document Tracking Sheet

Meeting Date:	3/16/2016
Sponsor(s):	Hopkins (2)
Type:	Ordinance
Title:	Awning(s) for 220 E Walton Condo Assn.
Committee(s) Assignment:	Committee on Transportation and Public Way

ORDINANCE
220 E. WALTON CONDO ASSN.
Acct. No. 88095 - 1
Permit No. 1122137

Be It Ordained by the City Council of the City of Chicago:

SECTION 1. Permission and authority are hereby given and granted to 220 E. WALTON CONDO ASSN., upon the terms and subject to the conditions of this ordinance to maintain and use, as now constructed, one (1) Awning(s) projecting over the public right-of-way adjacent to its premises known as 220 E. Walton St..

Said Awning(s) at East Walton Street measure(s):
One (1) at ninety (90) feet in length, and fourteen (14) feet in width for a total of one thousand two hundred sixty (1260) square feet.

The location of said privilege shall be as shown on prints kept on file with the Department of Business Affairs and Consumer Protection and the Office of the City Clerk.

Said privilege shall be constructed in accordance with plans and specifications approved by the Zoning Department - Signs

This grant of privilege in the public way shall be subject to the provisions of Section 10-28-015 and all other required provisions of the Municipal Code of Chicago.

The grantee shall pay to the City of Chicago as compensation for the privilege #1122137 herein granted the sum of one hundred fifteen ($115.00) per annum in advance.

A 25% penalty will be added for payments received after due date.

The permit holder agrees to hold the City of Chicago harmless for any damage, relocation or replacement costs associated with damage, relocation or removal of private property caused by the City performing work in the public way.

Authority herein given and granted for a period of five (5) years from and after 02/24/2016.

Alderman _____

Brian Hopkins 2nd Ward

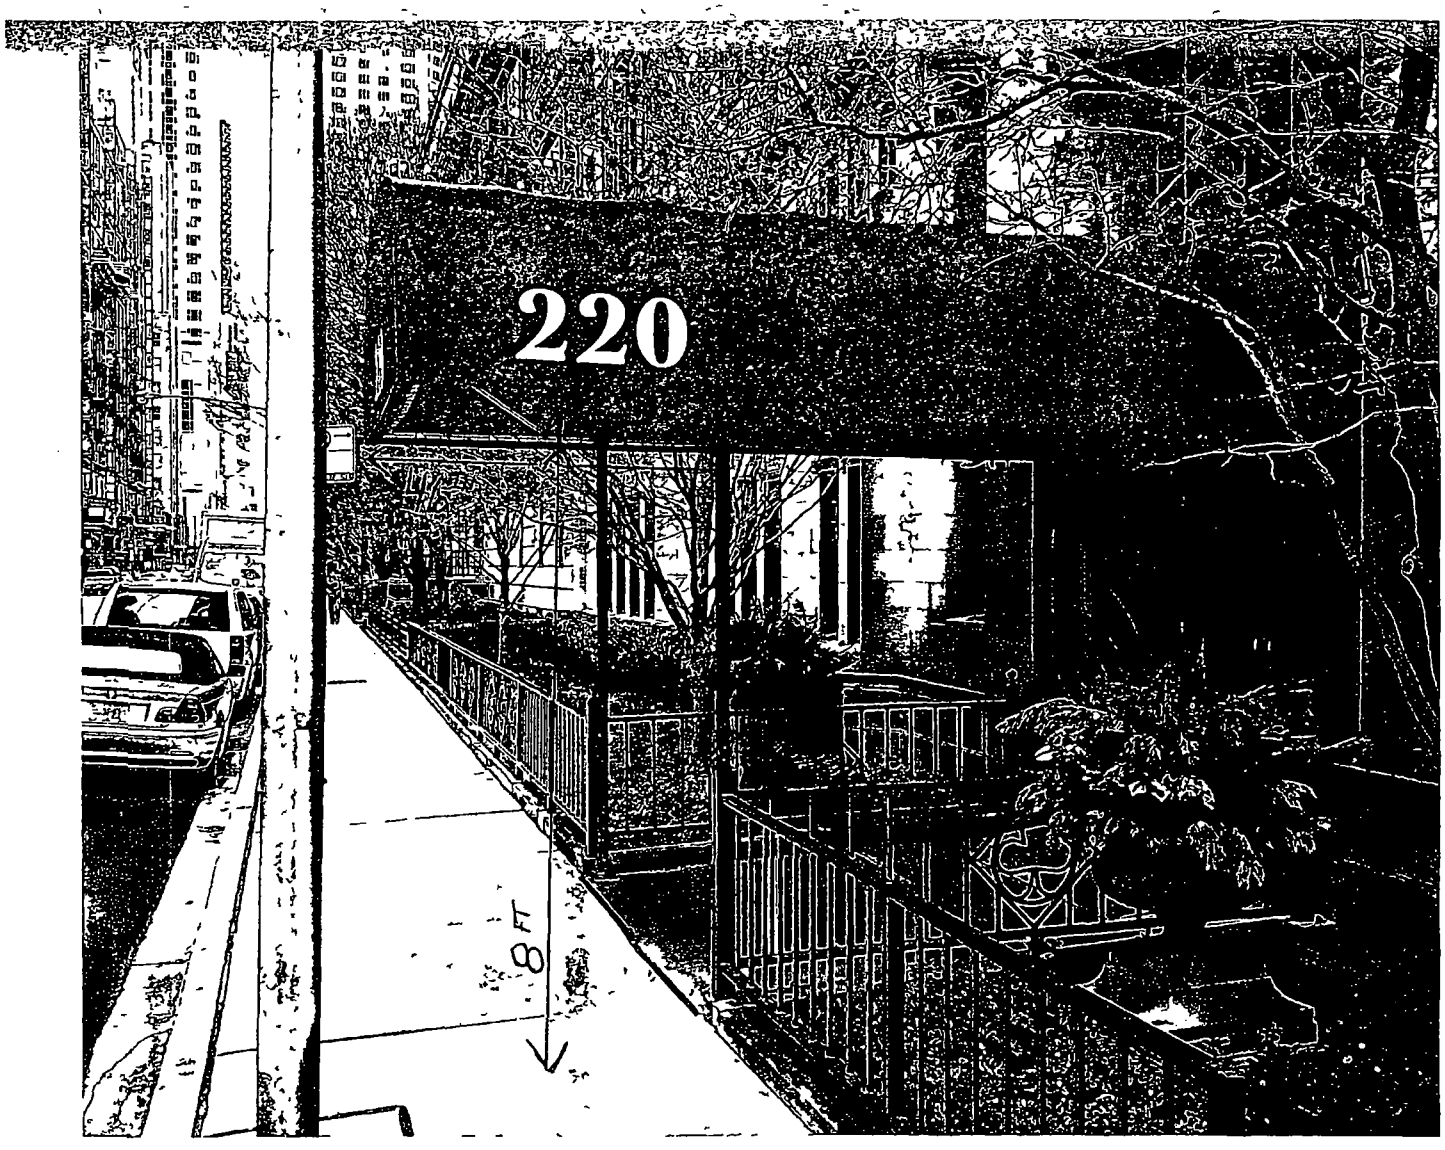
220
8 FT

'Department of Business Affairs and Consumer Protection
Small Business Center - Public Way Use Unit
City Hall - 121 N. LaSalle Street, Room 800 • Chicago, IL 60602
312-74-GOBIZ / 312-744-6249 • (312) 744-1944 (TTY)
http://www.cityofchicago.org/bacp

03/16/2016

Alderman **Brian Hopkins**
Ward # **02**
City of Chicago
City Hall, Room **200**
121 North LaSalle Street
Chicago, Illinois 60602

Re: An ordinance to use and maintain a portion of the public right-of-way for **one (1) awning(s)** for **220 E. WALTON CONDO ASSN.**, adjacent to the premises known as **220 E. Walton St.**.

Dear Alderman **Brian Hopkins**:

The applicant referenced above has requested the use of the public right-of-way for a **awning(s)**. An ordinance has been prepared by the Department of Business Affairs and Consumer Protection – Small Business Center - Public Way Use Unit for presentation to the City Council. Because this request was made for properties located in your ward, as approved by you as per the attached, I respectfully request that you introduce the attached ordinance at the next City Council meeting.

If you have any questions regarding this ordinance, please contact Anthony Bertuca at (312) 744-5506.

Department of Business Affairs and Consumer Protection

City of Chicago

O2016-2066

Office of the City Clerk

Document Tracking Sheet

Meeting Date:	3/16/2016
Sponsor(s):	Hairston (5)
Type:	Ordinance
Title:	Awning(s) for MetroPCS
Committee(s) Assignment:	Committee on Transportation and Public Way

ORDINANCE
MetroPCS
Acct. No. 402839 - 1
Permit No. 1120865

Be It Ordained by the City Council of the City of Chicago:

SECTION 1. Permission and authority are hereby given and granted to MetroPCS, upon the terms and subject to the conditions of this ordinance to construct, install, maintain and use one (1) Awning(s) projecting over the public right-of-way adjacent to its premises known as 7042 S. Stony Island Ave..

Said Awning(s) at S Stony Island Ave measure(s):
One (1) at twenty-four (24) feet in length, and one point five (1.5) foot in width for a total of thirty-six (36) square feet.

The location of said privilege shall be as shown on prints kept on file with the Department of Business Affairs and Consumer Protection and the Office of the City Clerk.

Said privilege shall be constructed in accordance with plans and specifications approved by the Zoning Department - Signs.

This grant of privilege in the public way shall be subject to the provisions of Section 10-28-015 and all other required provisions of the Municipal Code of Chicago.

The grantee shall pay to the City of Chicago as compensation for the privilege #1120865 herein granted the sum of fifty ($50.00) per annum in advance.

A 25% penalty will be added for payments received after due date.

The permit holder agrees to hold the City of Chicago harmless for any damage, relocation or replacement costs associated with damage, relocation or removal of private property caused by the City performing work in the public way.

Authority herein given and granted for a period of five (5) years from and after Date of Passage.

Alderman Leslie Hairston

Leslie Hairston 5th Ward

* METROPCS AWNING SIGN

* 7042 S. Stony Island.

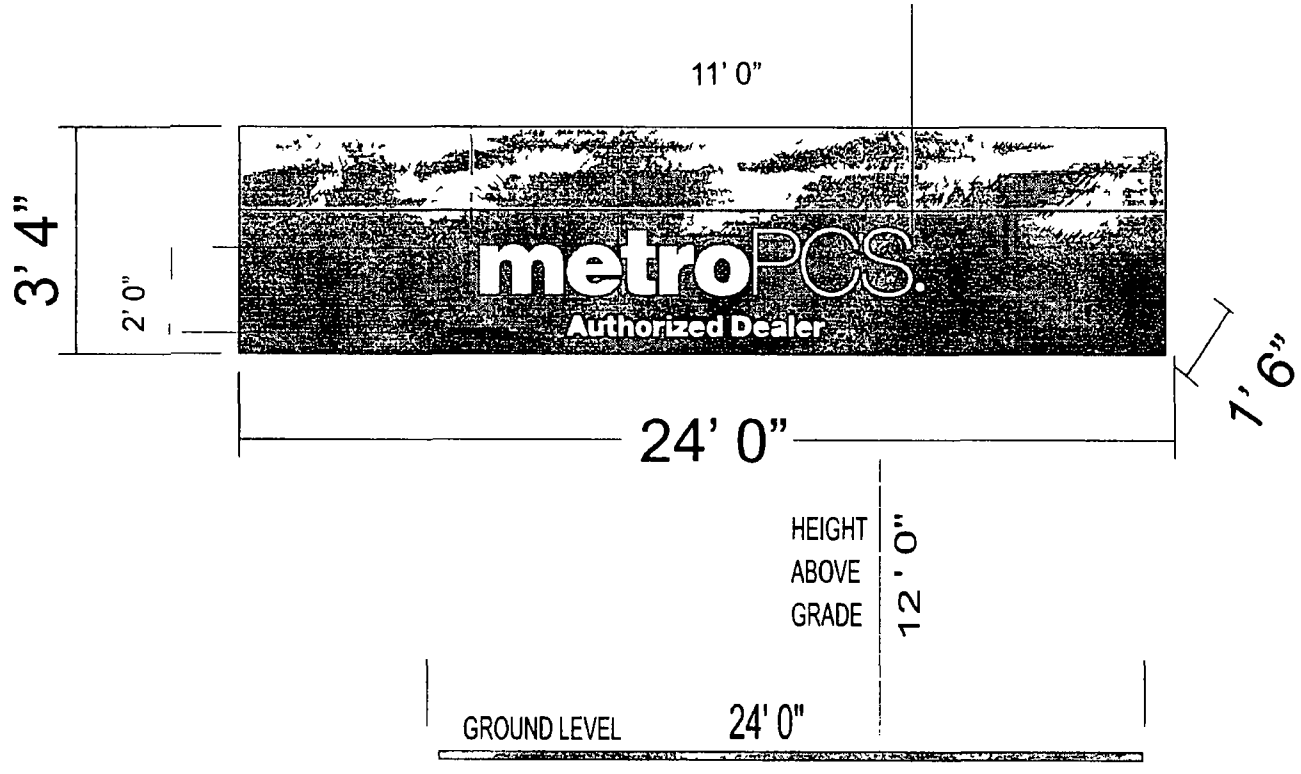

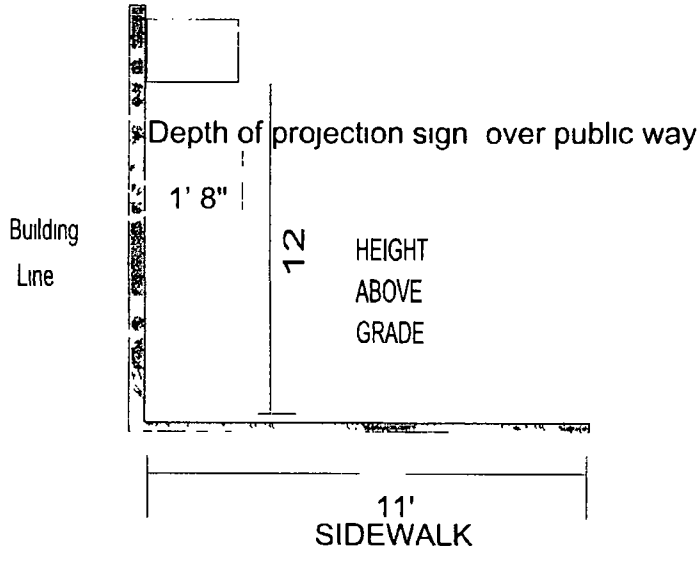

Department of Business Affairs and Consumer Protection
Small Business Center - Public Way Use Unit
City Hall - 121 N LaSalle Street, Room 800 • Chicago, IL 60602
312-74-GOBIZ / 312-744-6249 • (312) 744-1944 (TTY)
http://www.cityofchicago.org/bacp

03/16/2016

Alderman **Leslie Hairston**
Ward # **05**
City of Chicago
City Hall, Room **300**
121 North LaSalle Street
Chicago, Illinois 60602

Re: An ordinance to use and maintain a portion of the public right-of-way for **one (1) awning(s)** for **MetroPCS**, adjacent to the premises known as **7042 S. Stony Island Ave.**.

Dear Alderman **Leslie Hairston**:

The applicant referenced above has requested the use of the public right-of-way for a **awning(s)**. An ordinance has been prepared by the Department of Business Affairs and Consumer Protection – Small Business Center - Public Way Use Unit for presentation to the City Council. Because this request was made for properties located in your ward, as approved by you as per the attached, I respectfully request that you introduce the attached ordinance at the next City Council meeting.

If you have any questions regarding this ordinance, please contact Anthony Bertuca at (312) 744-5506.

Department of Business Affairs and Consumer Protection

City of Chicago

O2016-2068

Office of the City Clerk

Document Tracking Sheet

Meeting Date:	3/16/2016
Sponsor(s):	Sawyer (6)
Type:	Ordinance
Title:	Awning(s) for Look's and Style Clothing
Committee(s) Assignment:	Committee on Transportation and Public Way

ORDINANCE
LOOK'S AND STYLE CLOTHING
Acct. No. 370235 - 1
Permit No. 1120769

Be It Ordained by the City Council of the City of Chicago:

SECTION 1. Permission and authority are hereby given and granted to LOOK'S AND STYLE CLOTHING, upon the terms and subject to the conditions of this ordinance to construct, install, maintain and use one (1) Awning(s) projecting over the public right-of-way adjacent to its premises known as 332 E. 75th St..

Said Awning(s) at E. 75th Street measure(s):
One (1) at twelve point six seven (12.67) feet in length, and two point five (2.5) feet in width for a total of thirty-one point six eight (31.68) square feet.

The location of said privilege shall be as shown on prints kept on file with the Department of Business Affairs and Consumer Protection and the Office of the City Clerk.

Said privilege shall be constructed in accordance with plans and specifications approved by the Zoning Department - Signs.

This grant of privilege in the public way shall be subject to the provisions of Section 10-28-015 and all other required provisions of the Municipal Code of Chicago.

The grantee shall pay to the City of Chicago as compensation for the privilege #1120769 herein granted the sum of fifty ($50.00) per annum in advance.

A 25% penalty will be added for payments received after due date.

The permit holder agrees to hold the City of Chicago harmless for any damage, relocation or replacement costs associated with damage, relocation or removal of private property caused by the City performing work in the public way.

Authority herein given and granted for a period of five (5) years from and after Date of Passage.

Alderman _____

Roderick T. Sawyer 6th Ward

REVISION 4

Please carefully review and sign below if this layout meets your approval. Note that upon signing this graphics sheet you are approving this design for production.
You will have approximately One (1) week from the date below to approve, before delaying production of your project.

This is an original drawing, created by Chesterfield Awning Company, Inc. It is being submitted for your personal use in connection with a project being planned for you by Chesterfield Awning Company, Inc. It is not to be used, reproduced, copied or exhibited in any fashion. In the event any of the above occurs, Chesterfield Awning company, Inc. expects to be riembursed $250.00 in compensation for the time and effort entailed in creating this drawing

Chesterfield Awning Co.
16999 Van Dam Rd.
South Holland, IL 60473
(708) 596-4434
www chesterfieldawning com

FRONT VIEW

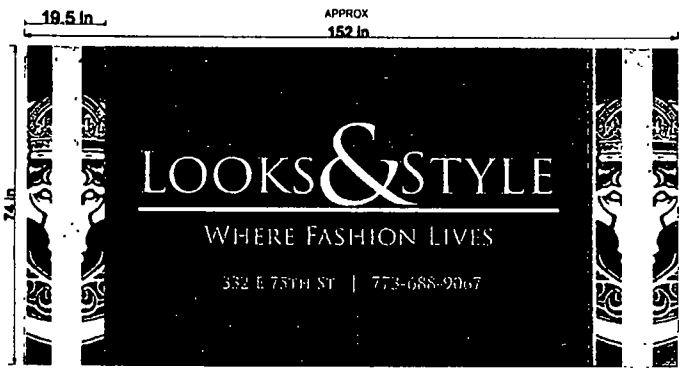

SIDE VIEW

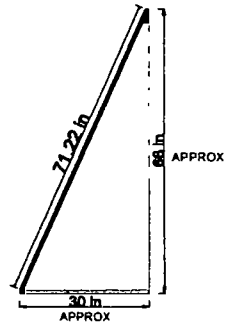

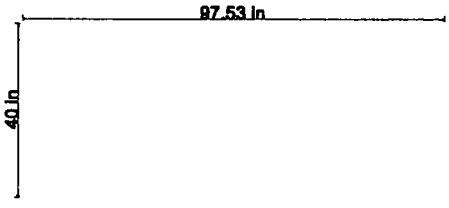

File Name	Looks & Style
Job Number	Mixed Stripe Pattern with Digital Print Sewn in Vinyl
Font Style	Sunbrella Jockey Red 4603
Size/Style	Font Custom, Color PX 32 Gold
Color/Method	David Ausema
Salesman	08/27/2014 10-22-2015
Date	

PLEASE READ

Please carefully check for grammatical errors, missing fonts, placement, sizing, colors and etc.

Please note this proof is not a true representation of color.

Contact: Matthew Coglianese | graphics@chesterfieldawning.com

Sizes are approximate, changes can/will be made after field measuring prior to installation

PLEASE CAREFULLY REVIEW THIS DRAWING, IF YOU SIGN AND APPROVE IT WITH INCORRECT INFORMATION **IT WILL BE AT YOUR EXPENSE TO CORRECT**

Customer Approval Date

Sales Approval Date

Department of Business Affairs and Consumer Protection
Small Business Center - Public Way Use Unit
City Hall - 121 N. LaSalle Street, Room 800 • Chicago, IL 60602
312-74-GOBIZ / 312-744-6249 • (312) 744-1944 (TTY)
http://www.cityofchicago.org/bacp

03/16/2016

Alderman **Roderick T. Sawyer**
Ward # **06**
City of Chicago
City Hall, Room **200**
121 North LaSalle Street
Chicago, Illinois 60602

Re: An ordinance to use and maintain a portion of the public right-of-way for **one (1) awning(s)** for **LOOK'S AND STYLE CLOTHING**, adjacent to the premises known as **332 E. 75th St.**.

Dear Alderman **Roderick T. Sawyer**:

The applicant referenced above has requested the use of the public right-of-way for a **awning(s)**. An ordinance has been prepared by the Department of Business Affairs and Consumer Protection – Small Business Center - Public Way Use Unit for presentation to the City Council. Because this request was made for properties located in your ward, as approved by you as per the attached, I respectfully request that you introduce the attached ordinance at the next City Council meeting.

If you have any questions regarding this ordinance, please contact Anthony Bertuca at (312) 744-5506.

Department of Business Affairs and Consumer Protection

City of Chicago

O2016-2070

Office of the City Clerk

Document Tracking Sheet

Meeting Date:	3/16/2016
Sponsor(s):	Beale (9)
Type:	Ordinance
Title:	Awning(s) for Jazzy Nette's, Inc.
Committee(s) Assignment:	Committee on Transportation and Public Way

ORDINANCE
JAZZY NETTE'S, INC.
Acct. No. 400001 - 1
Permit No. 1119945

Be It Ordained by the City Council of the City of Chicago:

SECTION 1. Permission and authority are hereby given and granted to JAZZY NETTE'S, INC., upon the terms and subject to the conditions of this ordinance to maintain and use, as now constructed, one (1) Awning(s) projecting over the public right-of-way adjacent to its premises known as 314 E. 103rd St..

Said Awning(s) at E 103rd St measure(s):
One (1) at thirteen point six seven (13.67) feet in length, and two (2) feet in width for a total of twenty-seven point three four (27.34) square feet.

The location of said privilege shall be as shown on prints kept on file with the Department of Business Affairs and Consumer Protection and the Office of the City Clerk.

Said privilege shall be constructed in accordance with plans and specifications approved by the Zoning Department - Signs.

This grant of privilege in the public way shall be subject to the provisions of Section 10-28-015 and all other required provisions of the Municipal Code of Chicago.

The grantee shall pay to the City of Chicago as compensation for the privilege #1119945 herein granted the sum of fifty ($50.00) per annum in advance.

A 25% penalty will be added for payments received after due date.

The permit holder agrees to hold the City of Chicago harmless for any damage, relocation or replacement costs associated with damage, relocation or removal of private property caused by the City performing work in the public way.

Authority herein given and granted for a period of five (5) years from and after Date of Passage.

Alderman _____

Anthony Beale 9th Ward

PROPERTY LOCATION: 314 E. 103RD ST

ORGANIZATION NAME: JAZZY NETTE'S INC.

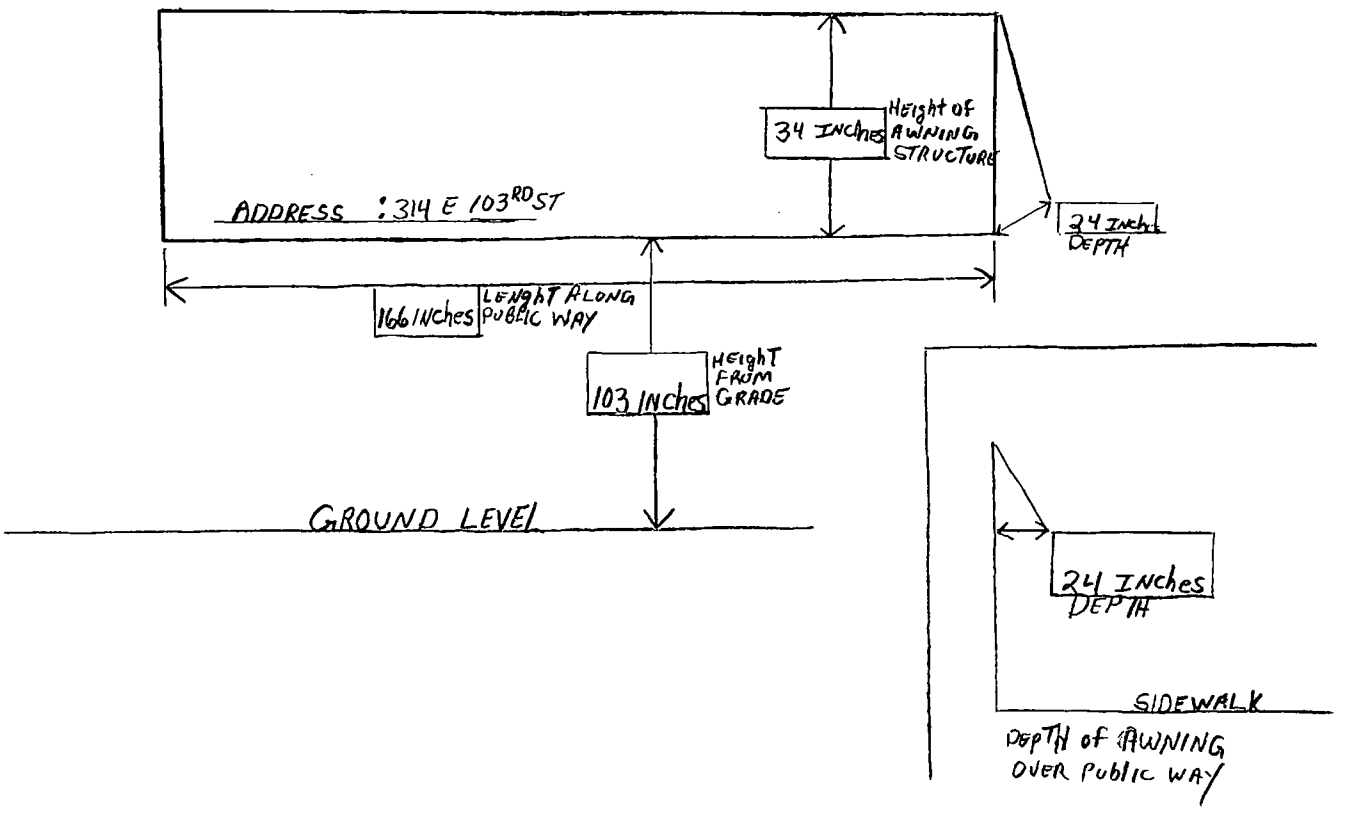

Department of Business Affairs and Consumer Protection
Small Business Center - Public Way Use Unit
City Hall - 121 N. LaSalle Street, Room 800 • Chicago, IL 60602
312-74-GOBIZ / 312-744-6249 • (312) 744-1944 (TTY)
http://www.cityofchicago.org/bacp

03/16/2016

Alderman **Anthony Beale**
Ward # **09**
City of Chicago
City Hall, Room **200**
121 North LaSalle Street
Chicago, Illinois 60602

Re: An ordinance to use and maintain a portion of the public right-of-way for **one (1) awning(s)** for **JAZZY NETTE'S, INC.**, adjacent to the premises known as **314 E. 103rd St.**.

Dear Alderman **Anthony Beale**:

The applicant referenced above has requested the use of the public right-of-way for a **awning(s)**. An ordinance has been prepared by the Department of Business Affairs and Consumer Protection – Small Business Center - Public Way Use Unit for presentation to the City Council. Because this request was made for properties located in your ward, as approved by you as per the attached, I respectfully request that you introduce the attached ordinance at the next City Council meeting.

If you have any questions regarding this ordinance, please contact Anthony Bertuca at (312) 744-5506.

Department of Business Affairs and Consumer Protection

City of Chicago

O2016-2072

Office of the City Clerk

Document Tracking Sheet

Meeting Date:	3/16/2016
Sponsor(s):	Burke (14)
Type:	Ordinance
Title:	Awning(s) for metroPCS Authorized Dealer
Committee(s) Assignment:	Committee on Transportation and Public Way

ORDINANCE
metroPCS Authorized Dealer
Acct. No. 392605 - 3
Permit No. 1117051

Be It Ordained by the City Council of the City of Chicago:

SECTION 1. Permission and authority are hereby given and granted to metroPCS Authorized Dealer, upon the terms and subject to the conditions of this ordinance to construct, install, maintain and use one (1) Awning(s) projecting over the public right-of-way adjacent to its premises known as 5111 S. Kedzie Ave..

Said Awning(s) at S Kedzie Ave measure(s):
One (1) at nineteen (19) feet in length, and one (1) foot in width for a total of nineteen (19) square feet.

The location of said privilege shall be as shown on prints kept on file with the Department of Business Affairs and Consumer Protection and the Office of the City Clerk.

Said privilege shall be constructed in accordance with plans and specifications approved by the Zoning Department - Signs.

This grant of privilege in the public way shall be subject to the provisions of Section 10-28-015 and all other required provisions of the Municipal Code of Chicago.

The grantee shall pay to the City of Chicago as compensation for the privilege #1117051 herein granted the sum of fifty ($50.00) per annum in advance.

A 25% penalty will be added for payments received after due date.

The permit holder agrees to hold the City of Chicago harmless for any damage, relocation or replacement costs associated with damage, relocation or removal of private property caused by the City performing work in the public way.

Authority herein given and granted for a period of five (5) years from and after Date of Passage.

Alderman _____

Edward M. Burke 14th Ward

Total Sign Area
55 sq ft

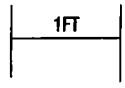

MPCS-AD-NIA-X - Non-Illuminated Awning (X= Width of Awning)

CUSTOM NON-ILLUMINATED AWNING:
EXACT AWNING DESIGN AND STYLE TO BE DETERMINED PER SITE SPECIFIC REQUIREMENTS. AWNING COVER MATERIAL W/ WHITE ERADICATED GRAPHICS. COVER TO BE ARLON TC6-140FX AWNING MATERIAL. AWNING COVER TO HAVE A SUPER GLASSCOAT PROTECTIVE COATING.

COLOR SPECIFICATIONS:
- ARLON TC6-140FX AWNING MATERIAL
- ERADICATED WHITE COPY

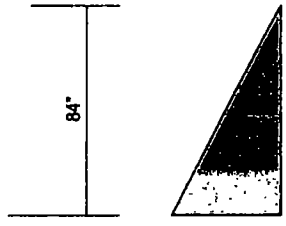

**FLAT SURFACE AREA IN WHICH TO APPLY GRAPHICS (BROKEN LINES)

SIDE VIEW

tfasigns
9500 N. Kedzie Ave Chicago, IL 60625
773-267-6007 | sales@tfasigns.com

Client: Metro PCS **Address:** 5111 S. Kedzie, Chicago, IL **Tel:** **Email:**	**Landlord:** **Address:** **Tel:** **Email:**	**Start Date:** 00/00/0000 **Last Revision:** 00/00/0000 **Job#:** 00000 **Drawing#:** 00000a v1 s1 / e1 **Page:** 1 of 2	Client Approval Landlord Approval	**Sales Rep:** Seung Park **Designer:** Vernon James E322358 UL LISTED

COPYRIGHT 2013, BY TFA Signs THIS RENDERING IS THE PROPERTY OF TFA SIGNS, INC AND THE PARTY WHICH REQUESTED THE RENDERING IT IS AN UNPUBLISHED ORIGINAL DRAWING NOT TO BE REPRODUCED OR EXHIBITED WITHOUT THE CONSENT OF TFA SIGNS, INC

Department of Business Affairs and Consumer Protection
Small Business Center - Public Way Use Unit
City Hall - 121 N. LaSalle Street, Room 800 • Chicago, IL 60602
312-74-GOBIZ / 312-744-6249 • (312) 744-1944 (TTY)
http://www.cityofchicago.org/bacp

2nd ATTEMPT AT INTRODUCTION

03/16/2016

Alderman **Edward M. Burke**
Ward # **14**
City of Chicago
City Hall, Room **302**
121 North LaSalle Street
Chicago, Illinois 60602

Re: An ordinance to use and maintain a portion of the public right-of-way for **one (1) awning(s)** for **metroPCS Authorized Dealer**, adjacent to the premises known as **5111 S. Kedzie Ave.**.

Dear Alderman **Edward M. Burke**:

The applicant referenced above has requested the use of the public right-of-way for a **awning(s)**. An ordinance has been prepared by the Department of Business Affairs and Consumer Protection – Small Business Center - Public Way Use Unit for presentation to the City Council. Because this request was made for properties located in your ward, as approved by you as per the attached, I respectfully request that you introduce the attached ordinance at the next City Council meeting.

If you have any questions regarding this ordinance, please contact Anthony Bertuca at (312) 744-5506.

Department of Business Affairs and Consumer Protection

City of Chicago

O2016-2074

Office of the City Clerk

Document Tracking Sheet

Meeting Date:	3/16/2016
Sponsor(s):	Solis (25)
Type:	Ordinance
Title:	Awning(s) for Wintrust Bank
Committee(s) Assignment:	Committee on Transportation and Public Way

ORDINANCE
WINTRUST BANK
Acct. No. 289005 - 7
Permit No. 1121908

Be It Ordained by the City Council of the City of Chicago:

SECTION 1. Permission and authority are hereby given and granted to WINTRUST BANK, upon the terms and subject to the conditions of this ordinance to construct, install, maintain and use four (4) Awning(s) projecting over the public right-of-way adjacent to its premises known as 1800 S. Blue Island Ave..

Said Awning(s) at S. Blue Island Avenue measure(s):
One (1) at ten point six seven (10.67) feet in length, and three (3) feet in width for a total of thirty-two point zero one (32.01) square feet.
One (1) at fifteen point five eight (15.58) feet in length, and three (3) feet in width for a total of forty-six point seven four (46.74) square feet.
One (1) at eleven point nine two (11.92) feet in length, and three (3) feet in width for a total of thirty-five point seven six (35.76) square feet.
One (1) at fourteen point five (14.5) feet in length, and three (3) feet in width for a total of forty-three point five (43.5) square feet.

The location of said privilege shall be as shown on prints kept on file with the Department of Business Affairs and Consumer Protection and the Office of the City Clerk.

Said privilege shall be constructed in accordance with plans and specifications approved by the Zoning Department - Signs.

This grant of privilege in the public way shall be subject to the provisions of Section 10-28-015 and all other required provisions of the Municipal Code of Chicago.

The grantee shall pay to the City of Chicago as compensation for the privilege #1121908 herein granted the sum of seventy-five ($75.00) per annum in advance.

A 25% penalty will be added for payments received after due date.

The permit holder agrees to hold the City of Chicago harmless for any damage, relocation or replacement costs associated with damage, relocation or removal of private property caused by the City performing work in the public way.

Authority herein given and granted for a period of five (5) years from and after Date of Passage.

Alderman _____

Daniel S. Solis 25th Ward

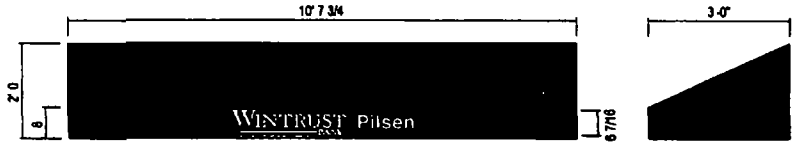

BLUE AWNING - Sign 3

QTY 1 SCALE 3/8 =1'-0"

NOTE FIELD VERIFY PRIOR TO FABRICATION

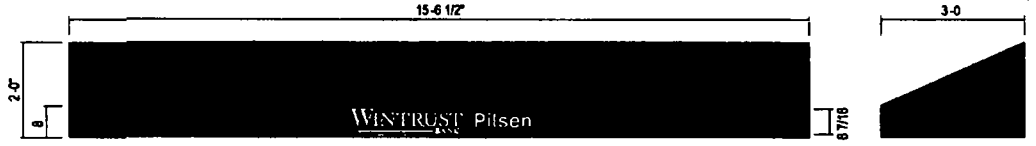

BLUE AWNING - Sign 4

QTY 1 SCALE 3/8"=1'-0

NOTE FIELD VERIFY PRIOR TO FABRICATION

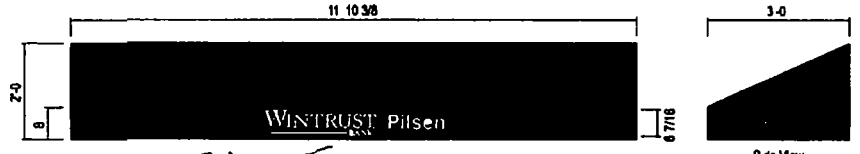

BLUE AWNING - Sign 5

QTY 1 SCALE 3/8"=1'-0

NOTE FIELD VERIFY PRIOR TO FABRICATION

Drawing prepared by: ICON

SIGN 2-5

Location: 1800 S Blue Island Ave Chicago IL 60608

Proj # 4312

Loc # 1800

File Path: Active\BANKS\WWinTrust Financials\Project 4312\Locations\4312_1800_Chicago_IL_Code Compliant

Drawing prepared for: WINTRUST BANK

Rev #	Req#	Date	Req. By	Done By	Revision Description/Item
Original	225752	07/15/15	KM	TJ	
Rev 1	XXXXX	00/00/00	XXX	XXX	Note
Rev 2	XXXXX	00/00/00	XXX	XXX	
Rev 3	XXXXX	00/00/00	XXX	XXX	
Rev 4	XXXXX	00/00/00	XXX	XXX	
Rev 5	XXXXX	00/00/00	XXX	XXX	
Rev 6	XXXXX	00/00/00	XXX	XXX	
Rev 7	0000000	00/00/00	XXX	XXX	
Rev 8	0000000	00/00/00	XXX	XXX	
Rev 9	0000000	00/00/00	XXX	XXX	
Rev 10	0000000	00/00/00	XXX	XXX	

Drawings are the exclusive property of ICON. Any unauthorized use or duplication is not permitted.

Department of Business Affairs and Consumer Protection
Small Business Center- Public Way Use Unit
City Hall - 121 N. LaSalle Street Room 800 • Chicago, IL 60602
312-74-GOBIZ / 312-744-6249 • (312) 744-1944 (TTY)
http://www.cityofchicago.org/bacp

03/16/2016

Alderman **Daniel S. Solis**
Ward # **25**
City of Chicago
City Hall, Room **304**
121 North LaSalle Street
Chicago, Illinois 60602

Re: An ordinance to use and maintain a portion of the public right-of-way for **four (4) awning(s)** for **WINTRUST BANK**, adjacent to the premises known as **1800 S. Blue Island Ave.**.

Dear Alderman **Daniel S. Solis**:

The applicant referenced above has requested the use of the public right-of-way for **awning(s)**. An ordinance has been prepared by the Department of Business Affairs and Consumer Protection – Small Business Center - Public Way Use Unit for presentation to the City Council. Because this request was made for properties located in your ward, as approved by you as per the attached, I respectfully request that you introduce the attached ordinance at the next City Council meeting.

If you have any questions regarding this ordinance, please contact Anthony Bertuca at (312) 744-5506.

Department of Business Affairs and Consumer Protection

City of Chicago

O2016-2077

Office of the City Clerk

Document Tracking Sheet

Meeting Date:	3/16/2016
Sponsor(s):	Waguespack (32)
Type:	Ordinance
Title:	Awning(s) for At World Properties LLC
Committee(s) Assignment:	Committee on Transportation and Public Way

ORDINANCE
AT WORLD PROPERTIES, LLC
Acct. No. 254488 - 6
Permit No. 1121387

Be It Ordained by the City Council of the City of Chicago:

SECTION 1. Permission and authority are hereby given and granted to AT WORLD PROPERTIES, LLC, upon the terms and subject to the conditions of this ordinance to construct, install, maintain and use one (1) Awning(s) projecting over the public right-of-way adjacent to its premises known as 2356 N. Elston Ave..

Said Awning(s) at N. Elston Avenue measure(s):
One (1) at twenty-four point seven five (24.75) feet in length, and three point three three (3.33) feet in width for a total of eighty-two point four two (82.42) square feet.

The location of said privilege shall be as shown on prints kept on file with the Department of Business Affairs and Consumer Protection and the Office of the City Clerk.

Said privilege shall be constructed in accordance with plans and specifications approved by the Zoning Department - Signs.

This grant of privilege in the public way shall be subject to the provisions of Section 10-28-015 and all other required provisions of the Municipal Code of Chicago.

The grantee shall pay to the City of Chicago as compensation for the privilege #1121387 herein granted the sum of fifty ($50.00) per annum in advance.

A 25% penalty will be added for payments received after due date.

The permit holder agrees to hold the City of Chicago harmless for any damage, relocation or replacement costs associated with damage, relocation or removal of private property caused by the City performing work in the public way.

Authority herein given and granted for a period of five (5) years from and after Date of Passage.

Alderman Scott Waguespack

Scott Waguespack 32nd Ward

Beagle One Inc
Integrated Awning and Project Management Solutions
ph 888-665-1521
fax 877-822-7720

DESIGNED BY	DAVID CONWAY	DESIGN DATE	02 01 2015
REVISION BY	-	REVISION DATE	XX/XX/XXXX
REVISION DESCRIPTION	ORIGINAL DESIGN		

AWNING A
FRONT VIEW
QTY 1

AWNING A
UNDISTORTED DECK VIEW
QTY 1

PROPERTIES
CHICAGO, IL

SOUTH WATER SIGNS

100592

[2728] BLACK ERADILITE FABRIC
W/ [CP01] BLACK PVC TRIM INSERT
ERADICATION W/ [3630-46] RED APPLIED VINYL GRAPHICS

Approval By _____
Approval Date _____
Approved ☐
OK with Changes ☐
Redraw ☐

Department of Business Affairs and Consumer Protection
Small Business Center - Public Way Use Unit
City Hall - 121 N. LaSalle Street, Room 800 • Chicago, IL 60602
312-74-GOBIZ / 312-744-6249 • (312) 744-1944 (TTY)
http://www.cityofchicago.org/baep

03/16/2016

Alderman **Scott Waguespack**
Ward # **32**
City of Chicago
City Hall, Room **300**
121 North LaSalle Street
Chicago, Illinois 60602

Re: An ordinance to use and maintain a portion of the public right-of-way for **one (1) awning(s)** for **AT WORLD PROPERTIES, LLC**, adjacent to the premises known as **2356 N. Elston Ave.**.

Dear Alderman **Scott Waguespack**:

The applicant referenced above has requested the use of the public right-of-way for a **awning(s)**. An ordinance has been prepared by the Department of Business Affairs and Consumer Protection – Small Business Center - Public Way Use Unit for presentation to the City Council. Because this request was made for properties located in your ward, as approved by you as per the attached, I respectfully request that you introduce the attached ordinance at the next City Council meeting.

If you have any questions regarding this ordinance, please contact Anthony Bertuca at (312) 744-5506.

Department of Business Affairs and Consumer Protection

City of Chicago

O2016-2080

Office of the City Clerk

Document Tracking Sheet

Meeting Date:	3/16/2016
Sponsor(s):	Waguespack (32)
Type:	Ordinance
Title:	Awning(s) for Irazu, Inc.
Committee(s) Assignment:	Committee on Transportation and Public Way

ORDINANCE
IRAZU INC
Acct. No. 23764 - 2
Permit No. 1121877

Be It Ordained by the City Council of the City of Chicago:

SECTION 1. Permission and authority are hereby given and granted to IRAZU INC, upon the terms and subject to the conditions of this ordinance to construct, install, maintain and use two (2) Awning(s) projecting over the public right-of-way adjacent to its premises known as 1865 N. Milwaukee Ave..

Said Awning(s) at N Milwaukee Ave measure(s):
One (1) at sixty-six point three three (66.33) feet in length, and four point six seven (4.67) feet in width for a total of three hundred nine point seven six (309.76) square feet.

Said Awning(s) at N Oakley Ave measure(s):
One (1) at forty-four point five eight (44.58) feet in length, and four point six seven (4.67) feet in width for a total of two hundred eight point one nine (208.19) square feet.

The location of said privilege shall be as shown on prints kept on file with the Department of Business Affairs and Consumer Protection and the Office of the City Clerk.

Said privilege shall be constructed in accordance with plans and specifications approved by the Zoning Department - Signs.

This grant of privilege in the public way shall be subject to the provisions of Section 10-28-015 and all other required provisions of the Municipal Code of Chicago.

The grantee shall pay to the City of Chicago as compensation for the privilege #1121877 herein granted the sum of one hundred sixty dollars and ninety-one cents ($160.91) per annum in advance.

A 25% penalty will be added for payments received after due date.

The permit holder agrees to hold the City of Chicago harmless for any damage, relocation or replacement costs associated with damage, relocation or removal of private property caused by the City performing work in the public way.

Authority herein given and granted for a period of five (5) years from and after Date of Passage.

Alderman _____

Scott Waguespack 32nd Ward

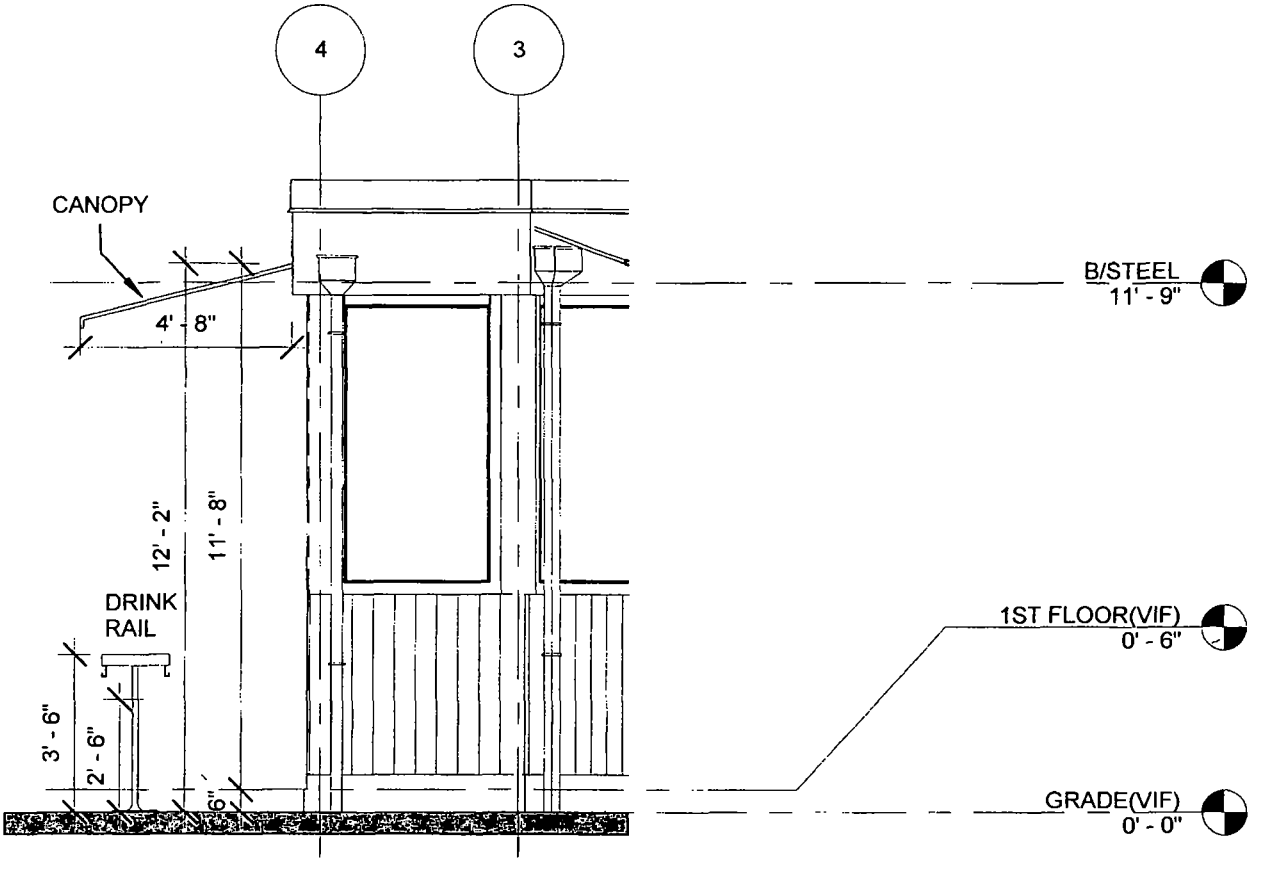
4
3
CANOPY
4' - 8"
12' - 2"
11' - 8"
DRINK
RAIL
3' - 6"
2' - 6"
6"
B/STEEL
11' - 9"
1ST FLOOR(VIF)
0' - 6"
GRADE(VIF)
0' - 0"

Department of Business Affairs and Consumer Protection
Small Business Center - Public Way Use Unit
City Hall - 121 N. LaSalle Street, Room 800 • Chicago, IL 60602
312-74-GOBIZ / 312-744-6249 • (312) 744-1944 (TTY)
http://www.cityofchicago.org/bacp

03/16/2016

Alderman **Scott Waguespack**
Ward # **32**
City of Chicago
City Hall, Room **300**
121 North LaSalle Street
Chicago, Illinois 60602

Re: An ordinance to use and maintain a portion of the public right-of-way for **two (2) awning(s)** for **IRAZU INC**, adjacent to the premises known as **1865 N. Milwaukee Ave.**.

Dear Alderman **Scott Waguespack**:

The applicant referenced above has requested the use of the public right-of-way for a **awning(s)**. An ordinance has been prepared by the Department of Business Affairs and Consumer Protection – Small Business Center - Public Way Use Unit for presentation to the City Council. Because this request was made for properties located in your ward, as approved by you as per the attached, I respectfully request that you introduce the attached ordinance at the next City Council meeting.

If you have any questions regarding this ordinance, please contact Anthony Bertuca at (312) 744-5506.

Department of Business Affairs and Consumer Protection

City of Chicago

O2016-2083

Office of the City Clerk

Document Tracking Sheet

Meeting Date:	3/16/2016
Sponsor(s):	O'Connor (40)
Type:	Ordinance
Title:	Awning(s) for Replay/Elixir
Committee(s) Assignment:	Committee on Transportation and Public Way

ORDINANCE
REPLAY / ELIXIR
Acct. No. 396554 - 1
Permit No. 1119091

Be It Ordained by the City Council of the City of Chicago:

SECTION 1. Permission and authority are hereby given and granted to REPLAY / ELIXIR, upon the terms and subject to the conditions of this ordinance to construct, install, maintain and use one (1) Awning(s) projecting over the public right-of-way adjacent to its premises known as 5356-58 N. Clark St..

Said Awning(s) at W. Barmoral Street measure(s):
One (1) at eleven (11) feet in length, and two (2) feet in width for a total of twenty-two (22) square feet.

The location of said privilege shall be as shown on prints kept on file with the Department of Business Affairs and Consumer Protection and the Office of the City Clerk.

Said privilege shall be constructed in accordance with plans and specifications approved by the Zoning Department - Signs.

This grant of privilege in the public way shall be subject to the provisions of Section 10-28-015 and all other required provisions of the Municipal Code of Chicago.

The grantee shall pay to the City of Chicago as compensation for the privilege #1119091 herein granted the sum of fifty ($50.00) per annum in advance.

A 25% penalty will be added for payments received after due date.

The permit holder agrees to hold the City of Chicago harmless for any damage, relocation or replacement costs associated with damage, relocation or removal of private property caused by the City performing work in the public way.

Authority herein given and granted for a period of five (5) years from and after Date of Passage.

Alderman _____

Patrick O'Connor 40th Ward

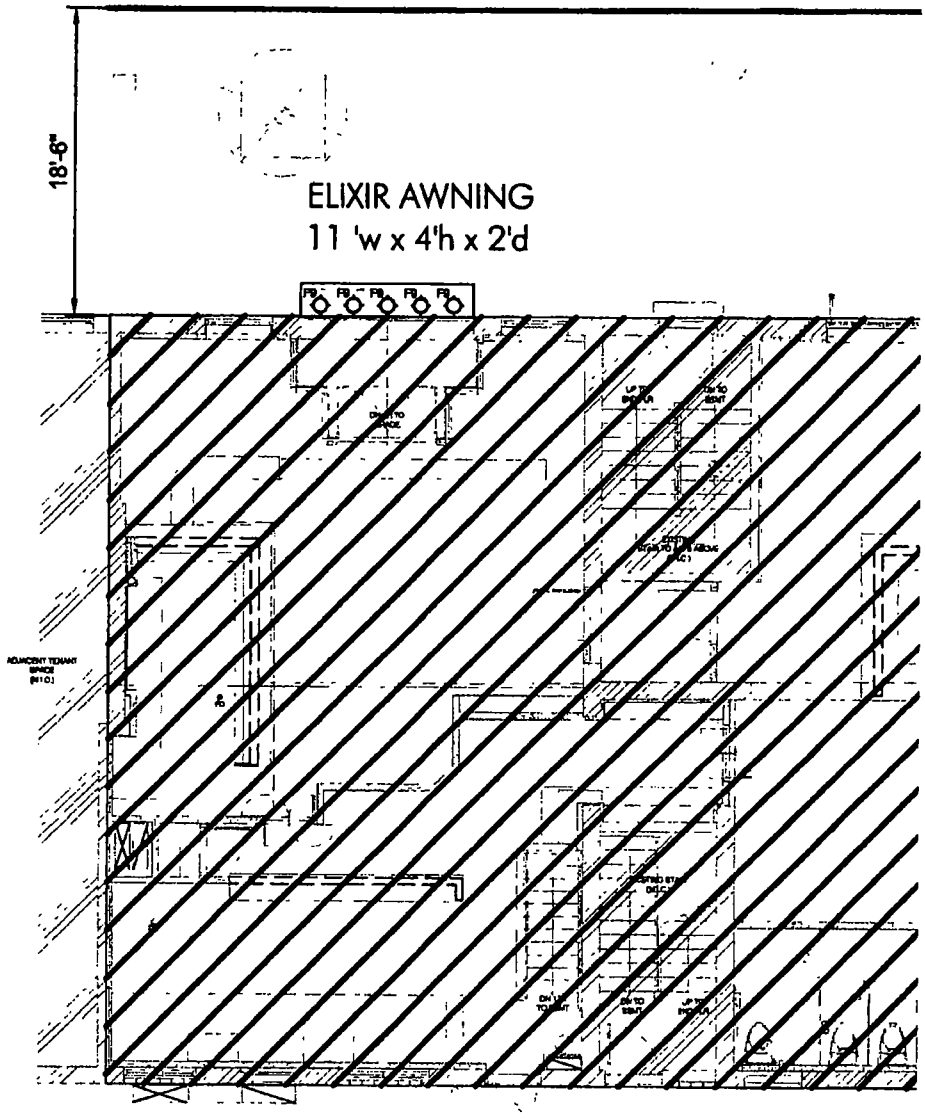

EXTERIOR LIGHTING
10" WIDE, 14" DEPTH

Replay Andersonville INC

5356-58 N. Clark

Chicago IL. 60640

Department of Business Affairs and Consumer Protection
Small Business Center - Public Way Use Unit
City Hall - 121 N. LaSalle Street, Room 800 • Chicago, IL 60602
312-74-GOBIZ / 312-744-6249 • (312) 744-1944 (TTY)
http://www.cityofchicago.org/bacp

03/16/2016

Alderman **Patrick O'Connor**
Ward # **40**
City of Chicago
City Hall, Room **300**
121 North LaSalle Street
Chicago, Illinois 60602

Re: An ordinance to use and maintain a portion of the public right-of-way for **one (1) awning(s)** for **REPLAY / ELIXIR**, adjacent to the premises known as **5356-58 N. Clark St.**.

Dear Alderman **Patrick O'Connor**:

The applicant referenced above has requested the use of the public right-of-way for a **awning(s)**. An ordinance has been prepared by the Department of Business Affairs and Consumer Protection – Small Business Center - Public Way Use Unit for presentation to the City Council. Because this request was made for properties located in your ward, as approved by you as per the attached, I respectfully request that you introduce the attached ordinance at the next City Council meeting.

If you have any questions regarding this ordinance, please contact Anthony Bertuca at (312) 744-5506.

Department of Business Affairs and Consumer Protection

City of Chicago

O2016-2084

Office of the City Clerk

Document Tracking Sheet

Meeting Date:	3/16/2016
Sponsor(s):	Reilly (42)
Type:	Ordinance
Title:	Awning(s) for VPC 740 Rush LLC
Committee(s) Assignment:	Committee on Transportation and Public Way

ORDINANCE
VPC 740 Rush LLC
Acct. No. 404563 - 1
Permit No. 1122270

Be It Ordained by the City Council of the City of Chicago:

SECTION 1. Permission and authority are hereby given and granted to VPC 740 Rush LLC, upon the terms and subject to the conditions of this ordinance to construct, install, maintain and use five (5) Awning(s) projecting over the public right-of-way adjacent to its premises known as 740 N. Rush St..

Said Awning(s) at N. Rush measure(s):
Three (3) at fourteen point three three (14.33) feet in length, and nine point two five (9.25) feet in width for a total of three hundred ninety-seven point six six (397.66) square feet.
One (1) at thirteen point five eight (13.58) feet in length, and nine point two five (9.25) feet in width for a total of one hundred twenty-five point six two (125.62) square feet.

Said Awning(s) at W. Superior measure(s):
One (1) at thirteen point five eight (13.58) feet in length, and nine point two five (9.25) feet in width for a total of one hundred twenty-five point six two (125.62) square feet.

The location of said privilege shall be as shown on prints kept on file with the Department of Business Affairs and Consumer Protection and the Office of the City Clerk.

Said privilege shall be constructed in accordance with plans and specifications approved by the Zoning Department - Signs.

This grant of privilege in the public way shall be subject to the provisions of Section 10-28-015 and all other required provisions of the Municipal Code of Chicago.

The grantee shall pay to the City of Chicago as compensation for the privilege #1122270 herein granted the sum of one hundred seventy-five ($175.00) per annum in advance.

A 25% penalty will be added for payments received after due date.

The permit holder agrees to hold the City of Chicago harmless for any damage, relocation or replacement costs associated with damage, relocation or removal of private property caused by the City performing work in the public way.

Authority herein given and granted for a period of five (5) years from and after Date of Passage.

Alderman _____

Brendan Reilly 42nd Ward

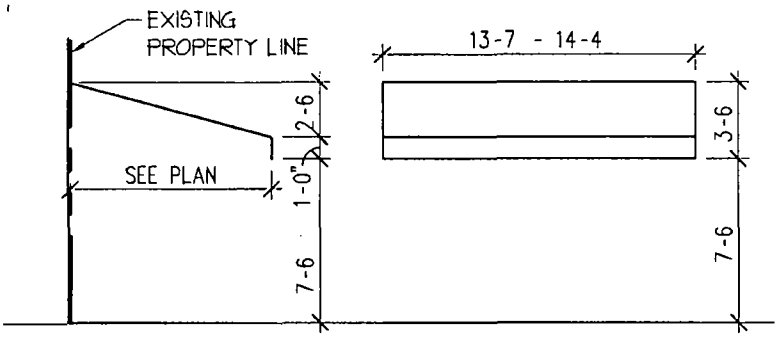

(4) TYPICAL RETRACTABLE AWNING ELEVATION

SCALE 1/8"-1' 0"

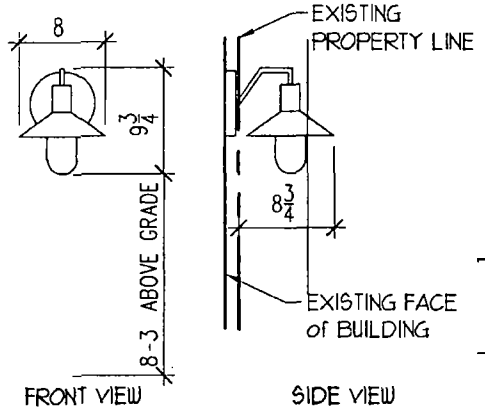

(3) SCONCE ELEVATION

SCALE 3/4" 1' 0"

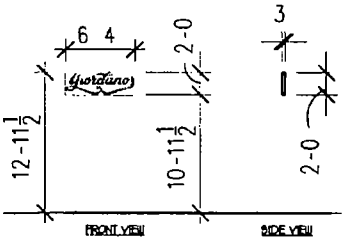

(2) SIGN ELEVATION

SCALE 1/16"-1' 0"

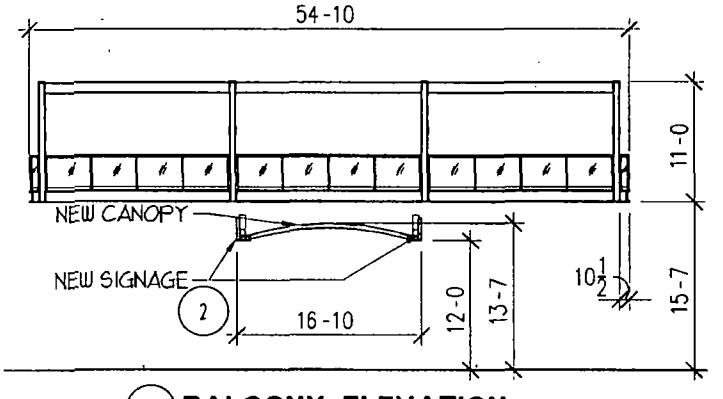

(1) BALCONY ELEVATION

SCALE 1/16" 1' 0"

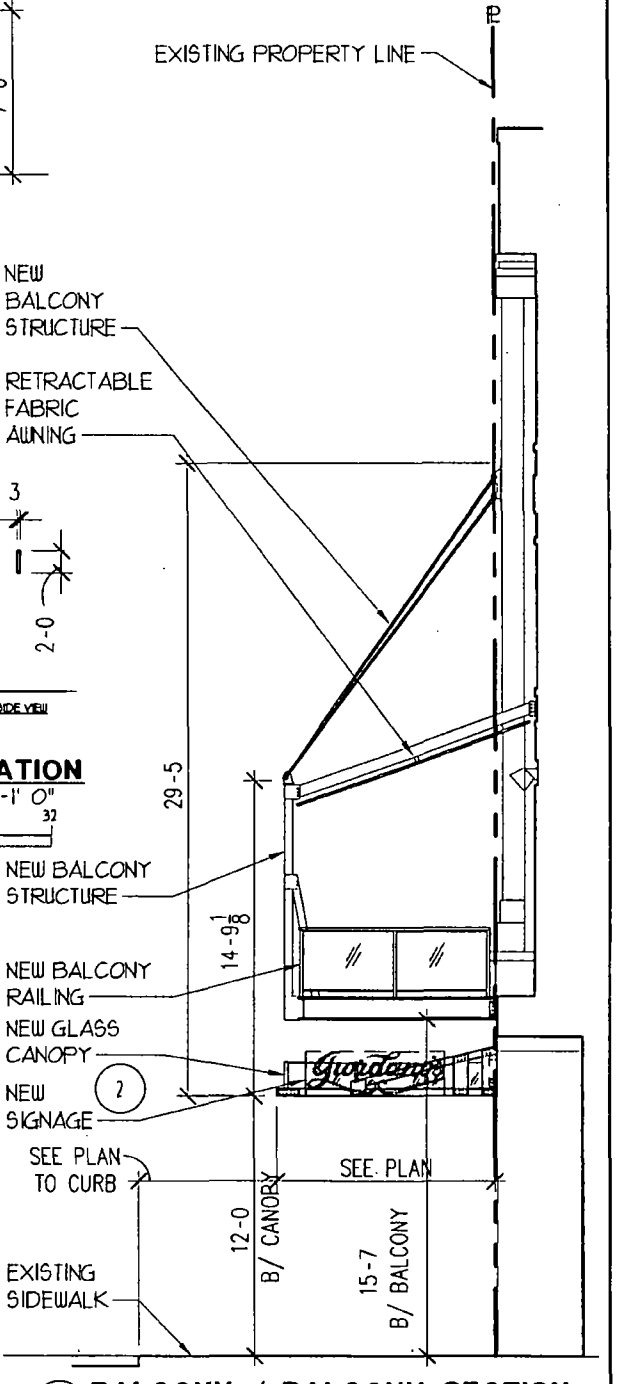

(1) BALCONY / BALCONY SECTION

SCALE 1/8" 1'-0"

VPC 740 N RUSH, LLC
ISSUED FOR R O W
740 N Rush
JANUARY 20, 2016

City of Chicago

O2016-2087

Office of the City Clerk

Document Tracking Sheet

Meeting Date:	3/16/2016
Sponsor(s):	Smith (43)
Type:	Ordinance
Title:	Awning(s) for Byline Bank
Committee(s) Assignment:	Committee on Transportation and Public Way

ORDINANCE
BYLINE BANK
Acct. No. 398078 - 30
Permit No. 1121104

Be It Ordained by the City Council of the City of Chicago:

SECTION 1. Permission and authority are hereby given and granted to BYLINE BANK, upon the terms and subject to the conditions of this ordinance to maintain and use, as now constructed, three (3) Awning(s) projecting over the public right-of-way adjacent to its premises known as 2000 N. Halsted St..

Said Awning(s) at N. Halsted Street measure(s):
One (1) at twenty point five (20.5) feet in length, and two point five eight (2.58) feet in width for a total of fifty-two point eight nine (52.89) square feet.

Said Awning(s) at W. Armitage Avenue measure(s):
One (1) at seven point three three (7.33) feet in length, and two point five eight (2.58) feet in width for a total of eighteen point nine one (18.91) square feet.

Said Awning(s) at W. Armitage Avenue measure(s):
One (1) at four point four two (4.42) feet in length, and two point five eight (2.58) feet in width for a total of eleven point four (11.4) square feet.

The location of said privilege shall be as shown on prints kept on file with the Department of Business Affairs and Consumer Protection and the Office of the City Clerk.

Said privilege shall be constructed in accordance with plans and specifications approved by the Zoning Department - Signs.

This grant of privilege in the public way shall be subject to the provisions of Section 10-28-015 and all other required provisions of the Municipal Code of Chicago.

The grantee shall pay to the City of Chicago as compensation for the privilege #1121104 herein granted the sum of one hundred fifty ($150.00) per annum in advance.

A 25% penalty will be added for payments received after due date.

The permit holder agrees to hold the City of Chicago harmless for any damage, relocation or replacement costs associated with damage, relocation or removal of private property caused by the City performing work in the public way.

Authority herein given and granted for a period of five (5) years from and after Date of Passage.

Alderman 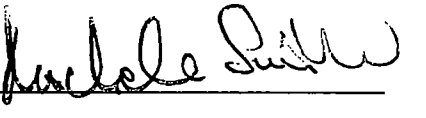

Michele Smith 43rd Ward

Site Name Armitage
Site Numbe r 04
2000 N Halsted Chicago, IL

Signs #5 - Replacement Awning

Black canvas awning Branded

Height to bottom = 9'7"
Height to top = 13'3"

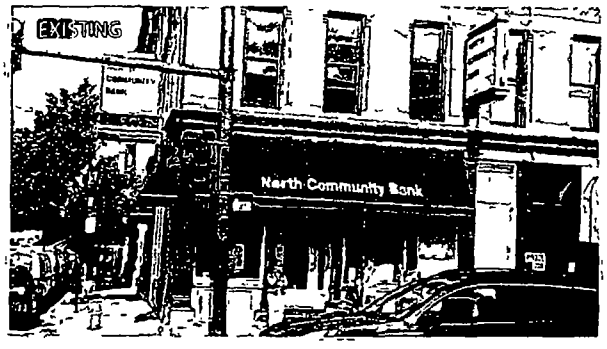

length of structure

Height of structure

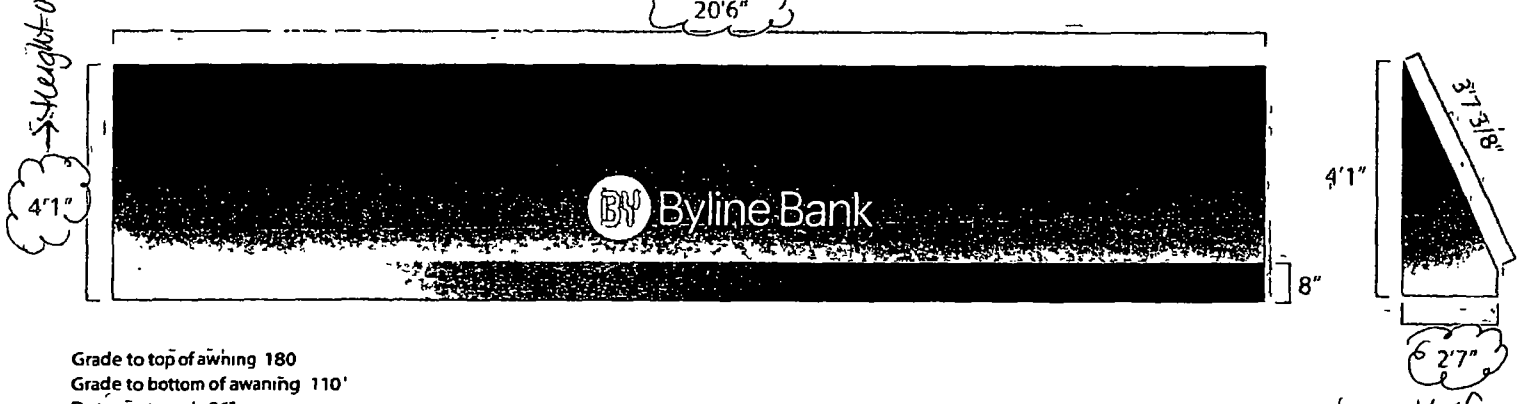

depth of structure = total projection over right of way

Grade to top of awning 180
Grade to bottom of awaning 110'
Distance to curb 96"

5

City of Chicago

O2016-2090

Office of the City Clerk

Document Tracking Sheet

Meeting Date:	3/16/2016
Sponsor(s):	Tunney (44)
Type:	Ordinance
Title:	Awning(s) for Be Realty LLC
Committee(s) Assignment:	Committee on Transportation and Public Way

ORDINANCE
BE REALTY, LLC
Acct. No. 403212 - 1
Permit No. 1121044

Be It Ordained by the City Council of the City of Chicago:

SECTION 1. Permission and authority are hereby given and granted to BE REALTY, LLC, upon the terms and subject to the conditions of this ordinance to construct, install, maintain and use one (1) Awning(s) projecting over the public right-of-way adjacent to its premises known as 3355 N. Clark St..

Said Awning(s) at N. Clark Street measure(s):
One (1) at seventeen point two five (17.25) feet in length, and three (3) feet in width for a total of fifty-one point seven five (51.75) square feet.

The location of said privilege shall be as shown on prints kept on file with the Department of Business Affairs and Consumer Protection and the Office of the City Clerk.

Said privilege shall be constructed in accordance with plans and specifications approved by the Zoning Department - Signs.

This grant of privilege in the public way shall be subject to the provisions of Section 10-28-015 and all other required provisions of the Municipal Code of Chicago.

The grantee shall pay to the City of Chicago as compensation for the privilege #1121044 herein granted the sum of fifty ($50.00) per annum in advance.

A 25% penalty will be added for payments received after due date.

The permit holder agrees to hold the City of Chicago harmless for any damage, relocation or replacement costs associated with damage, relocation or removal of private property caused by the City performing work in the public way.

Authority herein given and granted for a period of five (5) years from and after Date of Passage.

Alderman Thomas Tunney

Thomas Tunney 44th Ward

Job # 725837
Be Realty

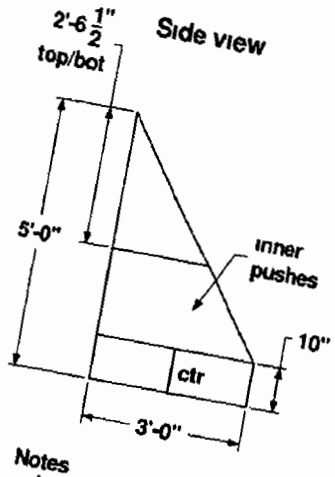

Notes
–alum staple frame (1)
–tubing as noted
–(2) cutouts
–silver frame finish

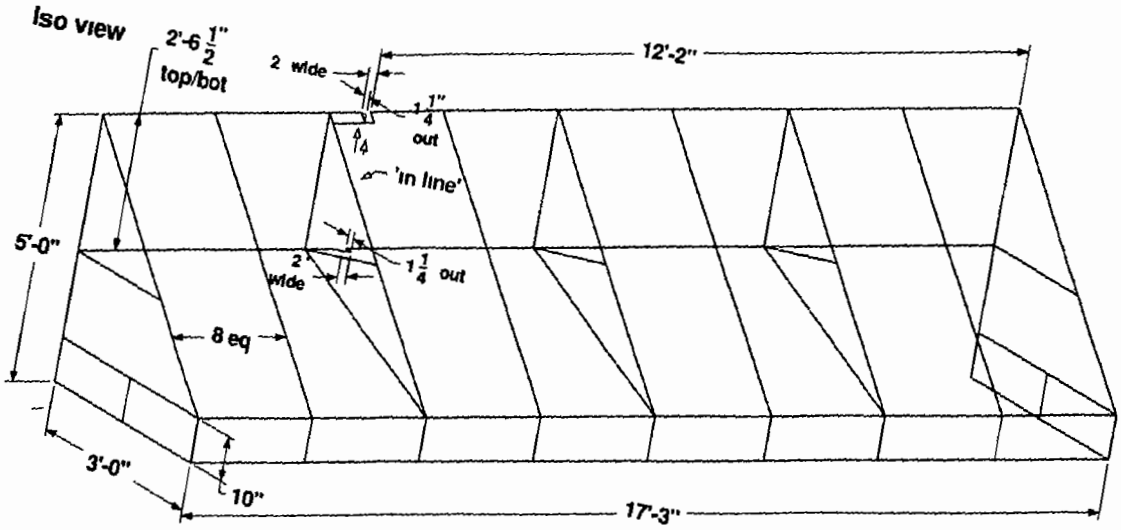

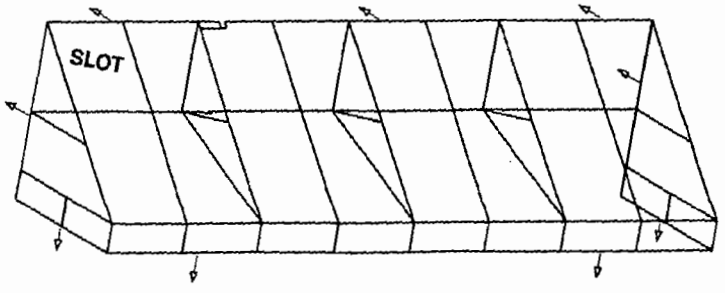

City of Chicago

O2016-2093

Office of the City Clerk

Document Tracking Sheet

Meeting Date:	3/16/2016
Sponsor(s):	Tunney (44)
Type:	Ordinance
Title:	Awning(s) for Byline Bank
Committee(s) Assignment:	Committee on Transportation and Public Way

ORDINANCE
BYLINE BANK
Acct. No. 398078 - 16
Permit No. 1121204

Be It Ordained by the City Council of the City of Chicago:

SECTION 1. Permission and authority are hereby given and granted to BYLINE BANK, upon the terms and subject to the conditions of this ordinance to maintain and use, as now constructed, six (6) Awning(s) projecting over the public right-of-way adjacent to its premises known as 3180 N. Broadway .

Said Awning(s) at N. Broadway measure(s):
One (1) at thirteen point three three (13.33) feet in length, and two point five eight (2.58) feet in width for a total of thirty-four point three nine (34.39) square feet.

Said Awning(s) at N. Broadway & W. Belmont Avenue measure(s):
One (1) at thirteen point three three (13.33) feet in length, and two point five eight (2.58) feet in width for a total of thirty-four point three nine (34.39) square feet.

Said Awning(s) at W. Belmont Avenue measure(s):
Four (4) at thirteen point three three (13.33) feet in length, and two point five eight (2.58) feet in width for a total of one hundred thirty-seven point five seven (137.57) square feet.

The location of said privilege shall be as shown on prints kept on file with the Department of Business Affairs and Consumer Protection and the Office of the City Clerk.

Said privilege shall be constructed in accordance with plans and specifications approved by the Zoning Department - Signs.

This grant of privilege in the public way shall be subject to the provisions of Section 10-28-015 and all other required provisions of the Municipal Code of Chicago.

The grantee shall pay to the City of Chicago as compensation for the privilege #1121204 herein granted the sum of one hundred seventy-five ($175.00) per annum in advance.

A 25% penalty will be added for payments received after due date.

The permit holder agrees to hold the City of Chicago harmless for any damage, relocation or replacement costs associated with damage, relocation or removal of private property caused by the City performing work in the public way.

Authority herein given and granted for a period of five (5) years from and after Date of Passage.

Alderman Thomas Tunney

Thomas Tunney 44th Ward

MLE
The Brandvironment Experts

Site Name Broadway
Site Number 12
3180 N Broadway Chicago, IL 60657

INSTALLATION BRAND CONSTRUCTION

Sign #1 - Replacement Awning

Black Canvas awning Branded

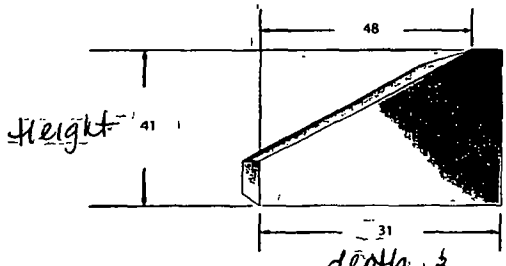

depth = total projection over right of way

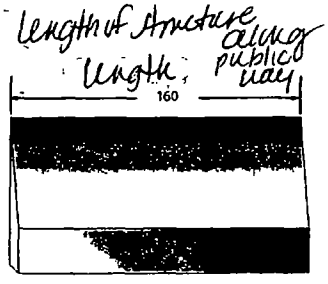

Height to bottom = 8'0"
Height to top = 11'5"

Copy size only
53 75"

Copy size only
12"

Grade to top of awning 137"
Grade to bottom of awning 96"
Distance to curb 156

City of Chicago

O2016-2101

Office of the City Clerk

Document Tracking Sheet

Meeting Date:	3/16/2016
Sponsor(s):	Tunney (44)
Type:	Ordinance
Title:	Awning(s) for Choc Choc
Committee(s) Assignment:	Committee on Transportation and Public Way

ORDINANCE
CHOC CHOC
Acct. No. 401629 - 1
Permit No. 1120790

Be It Ordained by the City Council of the City of Chicago:

SECTION 1. Permission and authority are hereby given and granted to CHOC CHOC, upon the terms and subject to the conditions of this ordinance to construct, install, maintain and use one (1) Awning(s) projecting over the public right-of-way adjacent to its premises known as 614 W. Belmont Ave..

Said Awning(s) at W. Belmont Avenue measure(s):
One (1) at twelve (12) feet in length, and two (2) feet in width for a total of twenty-four (24) square feet.

The location of said privilege shall be as shown on prints kept on file with the Department of Business Affairs and Consumer Protection and the Office of the City Clerk.

Said privilege shall be constructed in accordance with plans and specifications approved by the Zoning Department - Signs.

This grant of privilege in the public way shall be subject to the provisions of Section 10-28-015 and all other required provisions of the Municipal Code of Chicago.

The grantee shall pay to the City of Chicago as compensation for the privilege #1120790 herein granted the sum of fifty ($50.00) per annum in advance.

A 25% penalty will be added for payments received after due date.

The permit holder agrees to hold the City of Chicago harmless for any damage, relocation or replacement costs associated with damage, relocation or removal of private property caused by the City performing work in the public way.

Authority herein given and granted for a period of five (5) years from and after Date of Passage.

Alderman Thomas Tunney

Thomas Tunney 44th Ward

Hwangso Sign & Design Inc.
www 3hwangso com
3hwangso@gmail com
8526 W Golf Rd. #Q Niles, IL 60714

Drawing Date 11/05/2015
Drawing Name Choc Choc
Company
Address : 614 W Belmont Ave
State . IL, 60657
City Chicago
Phone -

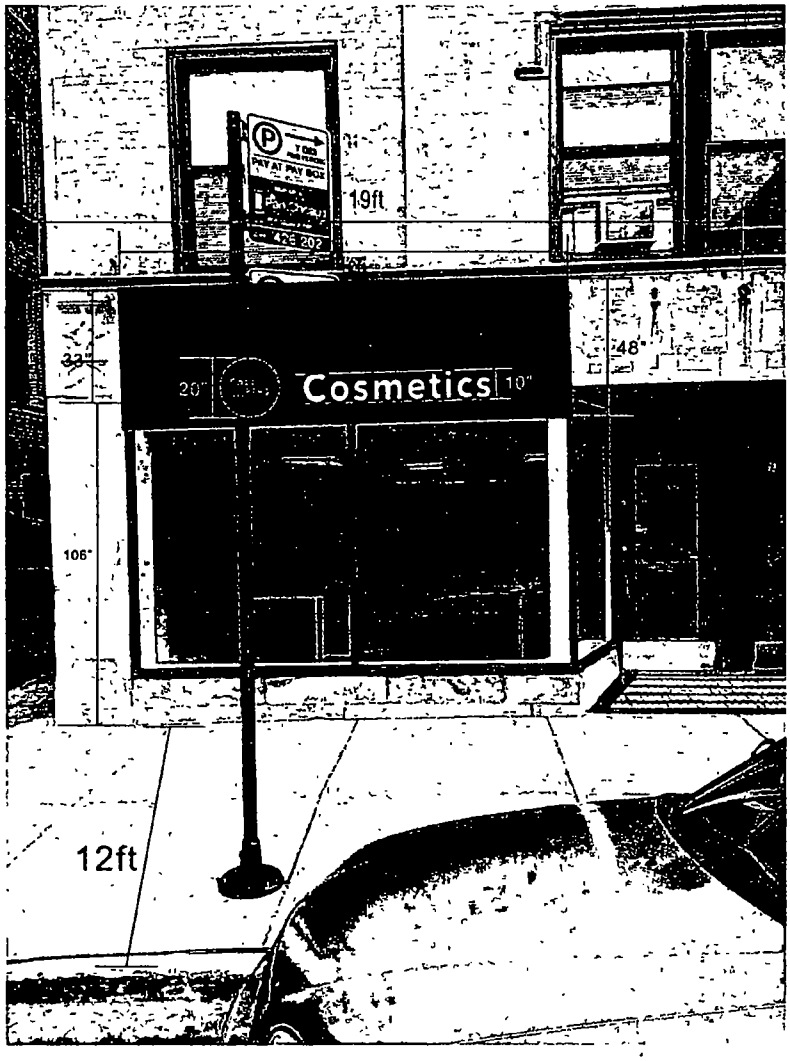

Vinyl Awning

Color : Navy Blue
Logo : White (Vinyl)

scale 1": 60"

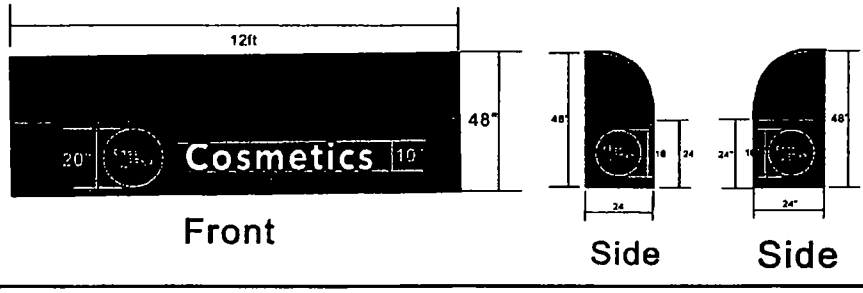

Front Side Side

Customer Approval Signature	Date	Landlord Approval	Date
			11/18/2015

Please review the following COLORS, LAYOUT, LOGOS, SIZES and DESIGN IDEAS You signature AUTORIZES HWANGSO SIGN & DESIGN Inc To Manufacture items as shown above

City of Chicago

O2016-2103

Office of the City Clerk

Document Tracking Sheet

Meeting Date:	3/16/2016
Sponsor(s):	Tunney (44)
Type:	Ordinance
Title:	Awning(s) for Dan's Cleaners
Committee(s) Assignment:	Committee on Transportation and Public Way

ORDINANCE
DAN'S CLEANERS
Acct. No. 248335 - 2
Permit No. 1121772

Be It Ordained by the City Council of the City of Chicago:

SECTION 1. Permission and authority are hereby given and granted to DAN'S CLEANERS, upon the terms and subject to the conditions of this ordinance to maintain and use, as now constructed, one (1) Awning(s) projecting over the public right-of-way adjacent to its premises known as 3149 N. Broadway .

Said Awning(s) at N. BROADWAY measure(s):
One (1) at fourteen point three (14.3) feet in length, and four (4) feet in width for a total of fifty-seven point two (57.2) square feet.

The location of said privilege shall be as shown on prints kept on file with the Department of Business Affairs and Consumer Protection and the Office of the City Clerk.

Said privilege shall be constructed in accordance with plans and specifications approved by the Zoning Department - Signs.

This grant of privilege in the public way shall be subject to the provisions of Section 10-28-015 and all other required provisions of the Municipal Code of Chicago.

The grantee shall pay to the City of Chicago as compensation for the privilege #1121772 herein granted the sum of fifty ($50.00) per annum in advance.

A 25% penalty will be added for payments received after due date.

The permit holder agrees to hold the City of Chicago harmless for any damage, relocation or replacement costs associated with damage, relocation or removal of private property caused by the City performing work in the public way.

Authority herein given and granted for a period of five (5) years from and after 01/13/2016.

Alderman Thomas Tunney

Thomas Tunney 44th Ward

Google Maps 3146 N Broadway St

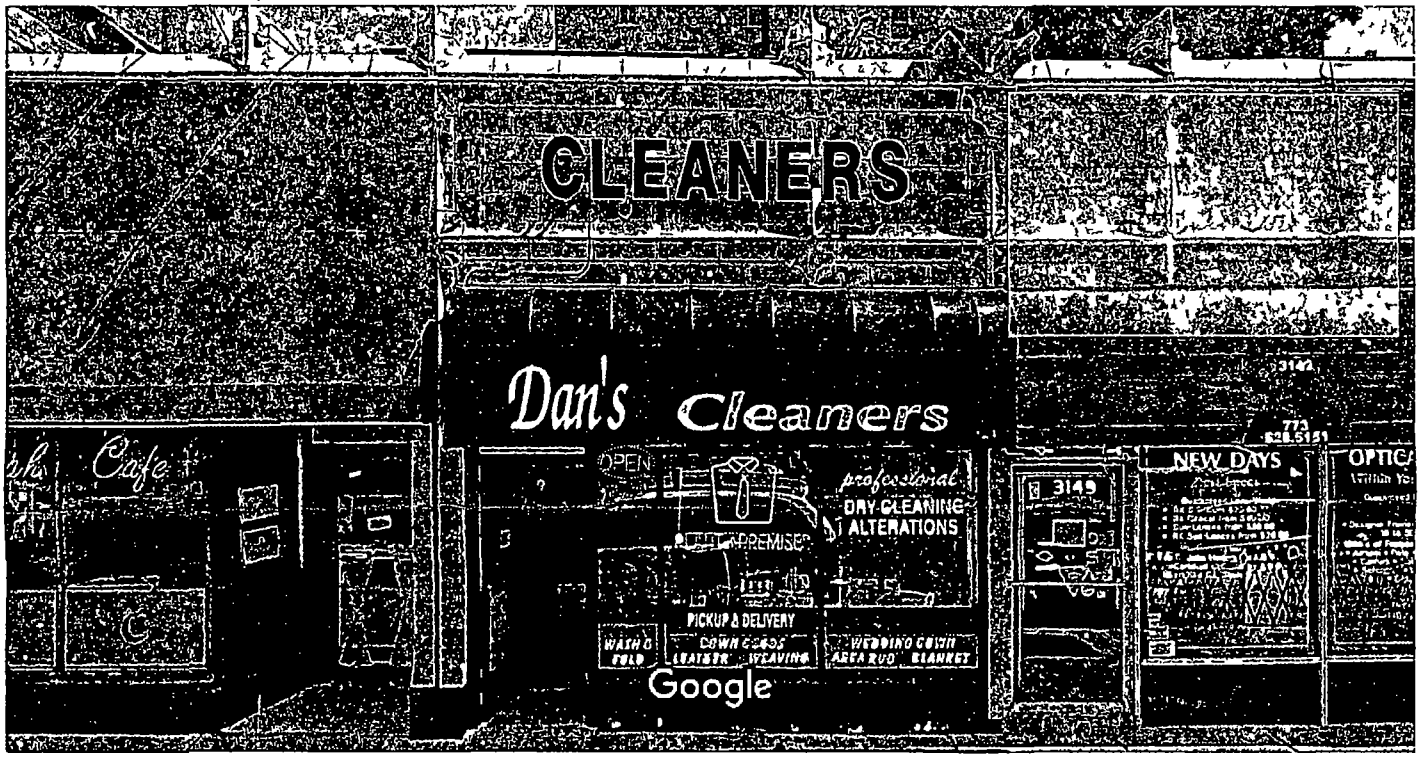

Image capture Sep 2015 © 2016 Google

Chicago Illinois

Street View Sep 2015

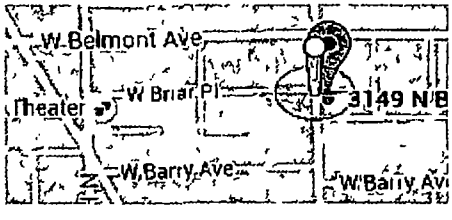

City of Chicago

O2016-2106

Office of the City Clerk

Document Tracking Sheet

Meeting Date:	3/16/2016
Sponsor(s):	Tunney (44)
Type:	Ordinance
Title:	Awning(s) for Lakeview Kitchen & Market
Committee(s) Assignment:	Committee on Transportation and Public Way

ORDINANCE
LAKEVIEW KITCHEN & MARKET
Acct. No. 391749 - 1
Permit No. 1119189

Be It Ordained by the City Council of the City of Chicago:

SECTION 1. Permission and authority are hereby given and granted to LAKEVIEW KITCHEN & MARKET, upon the terms and subject to the conditions of this ordinance to maintain and use, as now constructed, one (1) Awning(s) projecting over the public right-of-way adjacent to its premises known as 3109 N. Broadway .

Said Awning(s) at N. Broadway measure(s):
One (1) at twenty-four (24) feet in length, and one point five (1.5) foot in width for a total of thirty-six (36) square feet.

The location of said privilege shall be as shown on prints kept on file with the Department of Business Affairs and Consumer Protection and the Office of the City Clerk.

Said privilege shall be constructed in accordance with plans and specifications approved by the Zoning Department - Signs.

This grant of privilege in the public way shall be subject to the provisions of Section 10-28-015 and all other required provisions of the Municipal Code of Chicago.

The grantee shall pay to the City of Chicago as compensation for the privilege #1119189 herein granted the sum of fifty ($50.00) per annum in advance.

A 25% penalty will be added for payments received after due date.

The permit holder agrees to hold the City of Chicago harmless for any damage, relocation or replacement costs associated with damage, relocation or removal of private property caused by the City performing work in the public way.

Authority herein given and granted for a period of five (5) years from and after Date of Passage.

Alderman Thomas Tunney

Thomas Tunney 44th Ward

APPLICATION TO USE THE PUBLIC RIGHT OF WAY

EXAMPLE OF SIGN DRAWING

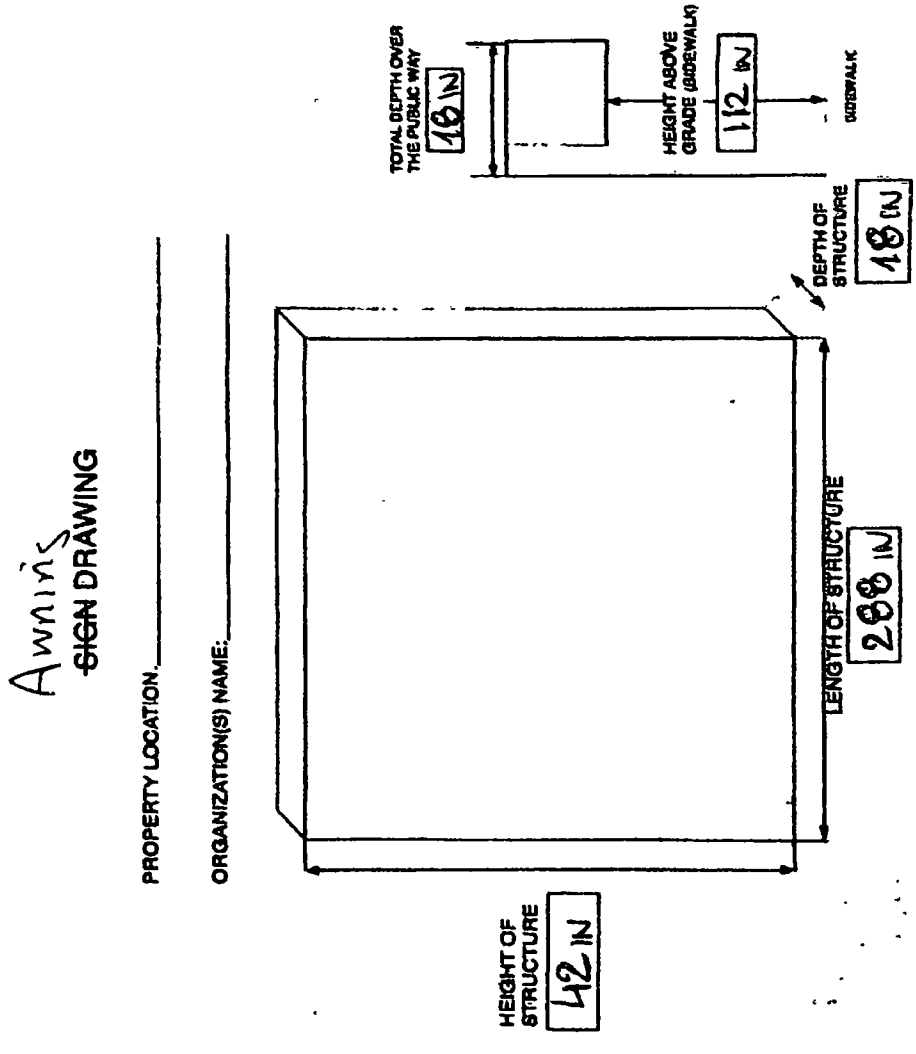

City of Chicago

O2016-2109

Office of the City Clerk

Document Tracking Sheet

Meeting Date:	3/16/2016
Sponsor(s):	Tunney (44)
Type:	Ordinance
Title:	Awning(s) for Lush Fresh Handmade Cosmetics
Committee(s) Assignment:	Committee on Transportation and Public Way

ORDINANCE
LUSH FRESH HANDMADE COSMETICS
Acct. No. 284166 - 5
Permit No. 1121222

Be It Ordained by the City Council of the City of Chicago:

SECTION 1. Permission and authority are hereby given and granted to LUSH FRESH HANDMADE COSMETICS, upon the terms and subject to the conditions of this ordinance to construct, install, maintain and use one (1) Awning(s) projecting over the public right-of-way adjacent to its premises known as 3430 N. Southport Ave..

Said Awning(s) at N Southport Ave measure(s):
One (1) at nineteen point two five (19.25) feet in length, and one point five (1.5) foot in width for a total of twenty-eight point eight eight (28.88) square feet.

The location of said privilege shall be as shown on prints kept on file with the Department of Business Affairs and Consumer Protection and the Office of the City Clerk.

Said privilege shall be constructed in accordance with plans and specifications approved by the Zoning Department - Signs.

This grant of privilege in the public way shall be subject to the provisions of Section 10-28-015 and all other required provisions of the Municipal Code of Chicago.

The grantee shall pay to the City of Chicago as compensation for the privilege #1121222 herein granted the sum of fifty ($50.00) per annum in advance.

A 25% penalty will be added for payments received after due date.

The permit holder agrees to hold the City of Chicago harmless for any damage, relocation or replacement costs associated with damage, relocation or removal of private property caused by the City performing work in the public way.

Authority herein given and granted for a period of five (5) years from and after Date of Passage.

Alderman Thomas Tunney

Thomas Tunney 44th Ward

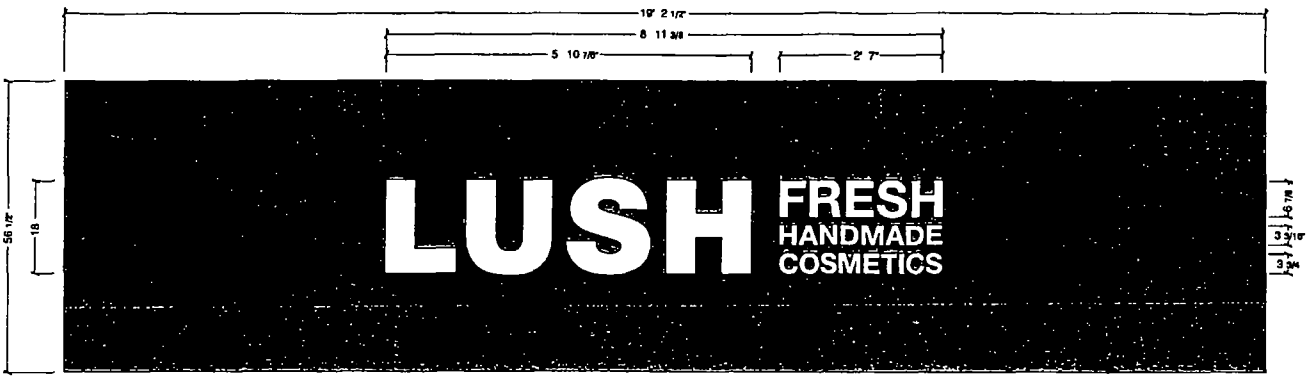

A OPEN END AWNING RECOVER
SCALE 3/4" = 1' 0"

QTY ONE (1) TOTAL

AWNING RECOVER
OPEN ENDS
BLACK SUNBRELLA FIRESITS FABRIC
EXISTING ALUMINUM FRAME PAINTED BLACK

LOGO
HEAT SEALED WHITE VINYL

NOTE ALL DIMENSIONS TO BE FIELD VERIFIED PRIOR TO MANUFACTURING

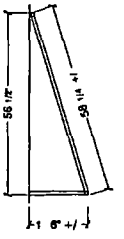

END VIEW
NTS

	SALES	LISA BURKE	DWG # 1509058-01	LOCATION
	PM	THAIS LADAS	REVISION	3430 N SOUTHPORT AVE CHICAGO IL 60657
	ART	BNN 9 9 15		

COPYRIGHT NORTH AMERICAN SIGNS INC. NOTE ANY FIELD MEASUREMENTS THAT ARE DIFFERENT PLEASE NOTIFY NORTH AMERICAN SIGNS (800) 346-6000

City of Chicago

O2016-2113

Office of the City Clerk

Document Tracking Sheet

Meeting Date:	3/16/2016
Sponsor(s):	Arena (45)
Type:	Ordinance
Title:	Awning(s) for Hong Kong Chinese Restaurant
Committee(s) Assignment:	Committee on Transportation and Public Way

ORDINANCE
HONG KONG CHINESE RESTAURANT
Acct. No. 385385 - 1
Permit No. 1120523

Be It Ordained by the City Council of the City of Chicago:

SECTION 1. Permission and authority are hereby given and granted to HONG KONG CHINESE RESTAURANT, upon the terms and subject to the conditions of this ordinance to construct, install, maintain and use one (1) Awning(s) projecting over the public right-of-way adjacent to its premises known as 3904 N. Cicero Ave..

Said Awning(s) at N Cicero Ave measure(s):
One (1) at fifteen (15) feet in length, and two (2) feet in width for a total of thirty (30) square feet.

The location of said privilege shall be as shown on prints kept on file with the Department of Business Affairs and Consumer Protection and the Office of the City Clerk.

Said privilege shall be constructed in accordance with plans and specifications approved by the Zoning Department - Signs.

This grant of privilege in the public way shall be subject to the provisions of Section 10-28-015 and all other required provisions of the Municipal Code of Chicago.

The grantee shall pay to the City of Chicago as compensation for the privilege #1120523 herein granted the sum of fifty ($50.00) per annum in advance.

A 25% penalty will be added for payments received after due date.

The permit holder agrees to hold the City of Chicago harmless for any damage, relocation or replacement costs associated with damage, relocation or removal of private property caused by the City performing work in the public way.

Authority herein given and granted for a period of five (5) years from and after Date of Passage.

Alderman _____

John Arena 45th Ward

AWNING SIGN

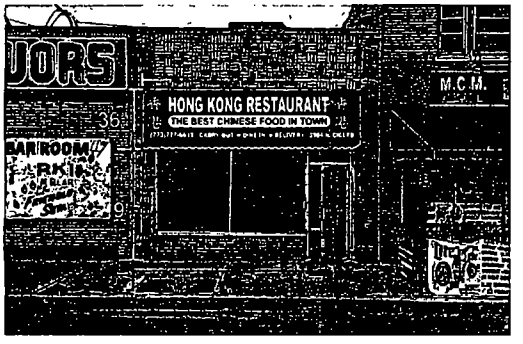

SIDE VIEW

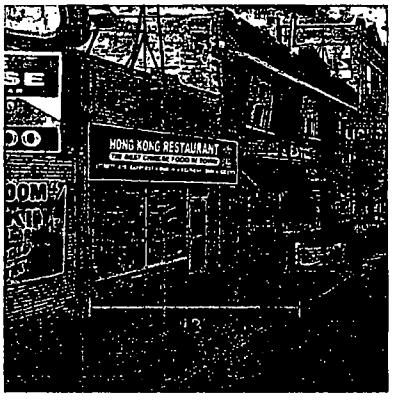

SPECIFICATIONS

1. Awning Fabric Material
2. 1"X 1" SQUARE TUBE FRAME
3. 3/16" GALVANIZED STEEL Z-CLIP ATTACHMENT
4. APPROPRIATE NON-CORROSIVE WALL FASTENER SEE MOUNTING OPTION DETAILS
5. #12 TEK SCREW

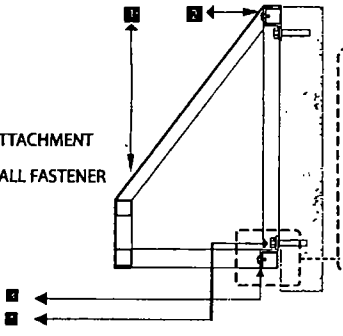

Z-CLIP FOR INSTALLATION EVERY FOUR SIDED

COLOR SCHEDULE

- Yellow
- Red

MOUNTING DETAIL

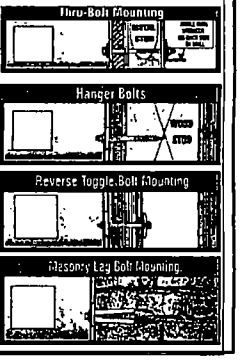

THIS DESIGN AND ENGINEERING IS SUBMITTED AS OUR PROPOSAL, AND THE RIGHT TO USE OR EXHIBIT IN ANY FORM, IS NOT AUTHORIZED WITHOUT WRITTEN PERMISSION BY MONSIBIC, INC

MONSIBIC™ Signs & Graphic
(Bridgeport)
Chicago, IL
3401 S. Halsted St
Chicago, IL 60608
773-847-2828
Fax 773-847-0088

Help At Home

SIGN ELEVATION EXHIBIT

Address: 3904 N Cicero Ave
City: Chicago,
State: IL
Account Rep:
Sales Rep: K. WONG
APPROVALS
CLIENT:
DESIGN:
PROD:
Designer: K. WONG
Design No:
DATE: 09-21-15
Rev Date:

The purchaser agrees to hold the seller harmless against any cause for action for damage which may occur as a result of drilling for piers and foundations, including but not limited to sewer gas lines or any underground obstacles which the purchaser or others may deem valuable

Department of Business Affairs and Consumer Protection
Small Business Center - Public Way Use Unit
City Hall - 121 N LaSalle Street, Room 800 • Chicago, IL 60602
312-74-GOBIZ / 312-744-6249 • (312) 744-1944 (TTY)
http://www.cityofchicago.org/bacp

03/16/2016

Alderman **John Arena**
Ward # **45**
City of Chicago
City Hall, Room **300**
121 North LaSalle Street
Chicago, Illinois 60602

Re: An ordinance to use and maintain a portion of the public right-of-way for **one (1) awning(s)** for **HONG KONG CHINESE RESTAURANT**, adjacent to the premises known as **3904 N. Cicero Ave.**.

Dear Alderman **John Arena**:

The applicant referenced above has requested the use of the public right-of-way for a **awning(s)**. An ordinance has been prepared by the Department of Business Affairs and Consumer Protection – Small Business Center - Public Way Use Unit for presentation to the City Council. Because this request was made for properties located in your ward, as approved by you as per the attached, I respectfully request that you introduce the attached ordinance at the next City Council meeting.

If you have any questions regarding this ordinance, please contact Anthony Bertuca at (312) 744-5506.

Department of Business Affairs and Consumer Protection

City of Chicago

O2016-2117

Office of the City Clerk

Document Tracking Sheet

Meeting Date:	3/16/2016
Sponsor(s):	Cappleman (46)
Type:	Ordinance
Title:	Awning(s) for Ann & Robert H. Lurie Children's Hospital of Chicago
Committee(s) Assignment:	Committee on Transportation and Public Way

ORDINANCE
ANN & ROBERT H. LURIE CHILDREN'S HOSPITAL OF CHICAGO
Acct. No. 5640 - 12
Permit No. 1120255

Be It Ordained by the City Council of the City of Chicago:

SECTION 1. Permission and authority are hereby given and granted to ANN & ROBERT H. LURIE CHILDREN'S HOSPITAL OF CHICAGO, upon the terms and subject to the conditions of this ordinance to construct, install, maintain and use three (3) Awning(s) projecting over the public right-of-way adjacent to its premises known as 4711 N. Broadway .

Said Awning(s) at N. Broadway measure(s):
One (1) at seven point four two (7.42) feet in length, and one (1) foot in width for a total of seven point four two (7.42) square feet.
One (1) at eleven point two five (11.25) feet in length, and one (1) foot in width for a total of eleven point two five (11.25) square feet.
One (1) at fifteen point seven five (15.75) feet in length, and one (1) foot in width for a total of fifteen point seven five (15.75) square feet.

The location of said privilege shall be as shown on prints kept on file with the Department of Business Affairs and Consumer Protection and the Office of the City Clerk.

Said privilege shall be constructed in accordance with plans and specifications approved by the Zoning Department - Signs.

This grant of privilege in the public way shall be subject to the provisions of Section 10-28-015 and all other required provisions of the Municipal Code of Chicago.

The grantee shall pay to the City of Chicago as compensation for the privilege #1120255 herein granted the sum of one hundred fifty ($150.00) per annum in advance.

A 25% penalty will be added for payments received after due date.

The permit holder agrees to hold the City of Chicago harmless for any damage, relocation or replacement costs associated with damage, relocation or removal of private property caused by the City performing work in the public way.

Authority herein given and granted for a period of five (5) years from and after Date of Passage.

Alderman James Cappleman
James Cappleman 46th Ward

3 Traditional style stationary awnings with open end wings and a free-hanging valance manufactured complete and installed on the west face of the building. Frames made of 1" sq. and $\frac{1}{2}$" rd. welded galvanized steel tubing, with welds ground, primed and painted **BLACK**. Fabric attached by the lace-on method, using Sunbrella material #4608, Black.

- Awning sizes: (1) AS SHOWN BELOW
  (1) 11'-3"w x 3'-1"h (plus 8" valance) x 1'-0" out
  (1) 15'-9"w x 3'-1"h (plus 8" valance) x 1'-0" out

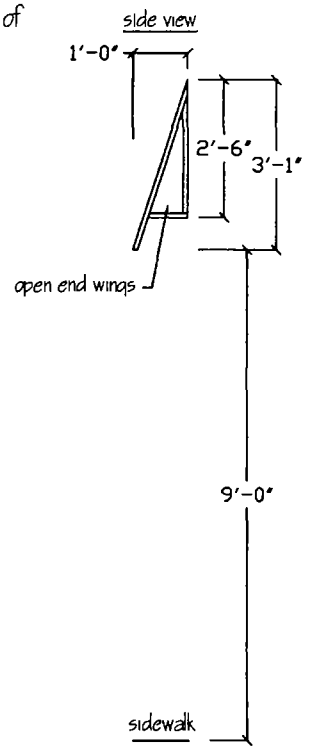

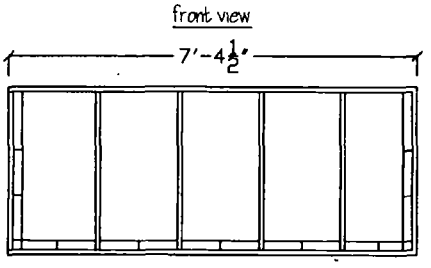

EVANSTON AWNING CO.
2801 Central St Evanston, IL 60201
847-864-4520

By signing this drawing you are agreeing with the proportionate shape and sizes indicated, fabric color and pattern, and proportionate graphics for the awning you have contracted to purchase from E A.C.. This image belongs to E.A.C. and cannot be reproduced or used for alternate purposes

Sign as approved for manufacturing _____ Date _____

Job: Luire Children's Hospital
4707 N. Broadway Ave.
Chicago, IL.
Contact: Nate Arnold
Scale: $\frac{1}{2}$" = 1'-0"
Date: 7 - 8 - 2015 page: 1 of 2

Department of Business Affairs and Consumer Protection
Small Business Center - Public Way Use Unit
City Hall - 121 N. LaSalle Street, Room 800 • Chicago, IL 60602
312-74-GOBIZ / 312-744-6249 • (312) 744-1944 (TTY)
http://www.cityofchicago.org/bacp

03/16/2016

Alderman **James Cappleman**
Ward # **46**
City of Chicago
City Hall, Room **200**
121 North LaSalle Street
Chicago, Illinois 60602

Re: An ordinance to use and maintain a portion of the public right-of-way for **three (3) awning(s)** for **ANN & ROBERT H. LURIE CHILDREN'S HOSPITAL OF CHICAGO**, adjacent to the premises known as **4711 N. Broadway** .

Dear Alderman **James Cappleman**:

The applicant referenced above has requested the use of the public right-of-way for a **awning(s)**. An ordinance has been prepared by the Department of Business Affairs and Consumer Protection – Small Business Center - Public Way Use Unit for presentation to the City Council. Because this request was made for properties located in your ward, as approved by you as per the attached, I respectfully request that you introduce the attached ordinance at the next City Council meeting.

If you have any questions regarding this ordinance, please contact Anthony Bertuca at (312) 744-5506.

Department of Business Affairs and Consumer Protection

City of Chicago

O2016-2122

Office of the City Clerk

Document Tracking Sheet

Meeting Date:	3/16/2016
Sponsor(s):	Pawar (47)
Type:	Ordinance
Title:	Awning(s) for Armands Pizzeria
Committee(s) Assignment:	Committee on Transportation and Public Way

ORDINANCE
ARMANDS PIZZERIA
Acct. No. 357520 - 1
Permit No. 1122210

Be It Ordained by the City Council of the City of Chicago:

SECTION 1. Permission and authority are hereby given and granted to ARMANDS PIZZERIA, upon the terms and subject to the conditions of this ordinance to maintain and use, as now constructed, one (1) Awning(s) projecting over the public right-of-way adjacent to its premises known as 4159 N. Western Ave..

Said Awning(s) at N. Western Avenue measure(s):
One (1) at seven (7) feet in length, and two (2) feet in width for a total of fourteen (14) square feet.

The location of said privilege shall be as shown on prints kept on file with the Department of Business Affairs and Consumer Protection and the Office of the City Clerk.

Said privilege shall be constructed in accordance with plans and specifications approved by the Zoning Department - Signs.

This grant of privilege in the public way shall be subject to the provisions of Section 10-28-015 and all other required provisions of the Municipal Code of Chicago.

The grantee shall pay to the City of Chicago as compensation for the privilege #1122210 herein granted the sum of fifty ($50.00) per annum in advance.

A 25% penalty will be added for payments received after due date.

The permit holder agrees to hold the City of Chicago harmless for any damage, relocation or replacement costs associated with damage, relocation or removal of private property caused by the City performing work in the public way.

Authority herein given and granted for a period of five (5) years from and after 02/09/2016.

Alderman _____

Ameya Pawar 47th Ward

APPLICATION TO USE THE PUBLIC RIGHT OF WAY

EXAMPLE OF CANOPY/AWNING DRAWING

CANOPY DRAWINGS

PROPERTY LOCATION 459 N Western

ORGANIZATION S NAME @ Western Avenue Pizza, Inc
Armands Pizzeria

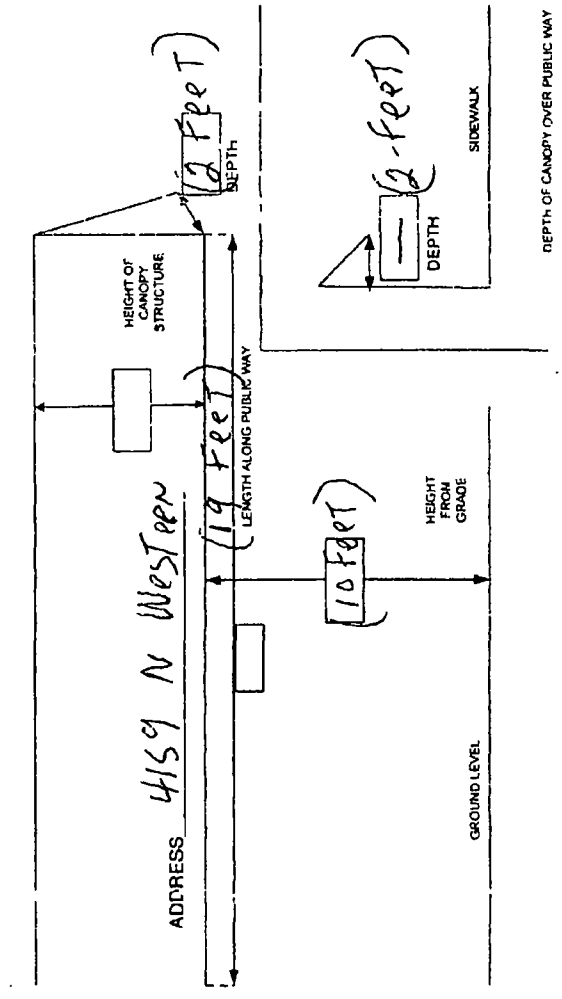

Department of Business Affairs and Consumer Protection
Small Business Center - Public Way Use Unit
City Hall - 121 N LaSalle Street, Room 800 • Chicago, IL 60602
312-74-GOBIZ / 312-744-6249 • (312) 744-1944 (TTY)
http //www.cityofchicago.org/bacp

03/16/2016

Alderman **Ameya Pawar**
Ward # **47**
City of Chicago
City Hall, Room **200**
121 North LaSalle Street
Chicago, Illinois 60602

Re: An ordinance to use and maintain a portion of the public right-of-way for **one (1) awning(s)** for **ARMANDS PIZZERIA**, adjacent to the premises known as **4159 N. Western Ave.**.

Dear Alderman **Ameya Pawar**:

The applicant referenced above has requested the use of the public right-of-way for a **awning(s)**. An ordinance has been prepared by the Department of Business Affairs and Consumer Protection – Small Business Center - Public Way Use Unit for presentation to the City Council. Because this request was made for properties located in your ward, as approved by you as per the attached, I respectfully request that you introduce the attached ordinance at the next City Council meeting.

If you have any questions regarding this ordinance, please contact Anthony Bertuca at (312) 744-5506.

Department of Business Affairs and Consumer Protection

City of Chicago

O2016-2123

Office of the City Clerk

Document Tracking Sheet

Meeting Date:	3/16/2016
Sponsor(s):	Pawar (47)
Type:	Ordinance
Title:	Awning(s) for Embellish
Committee(s) Assignment:	Committee on Transportation and Public Way

ORDINANCE
EMBELLISH
Acct. No. 334106 - 1
Permit No. 1121847

Be It Ordained by the City Council of the City of Chicago:

SECTION 1. Permission and authority are hereby given and granted to EMBELLISH, upon the terms and subject to the conditions of this ordinance to maintain and use, as now constructed, one (1) Awning(s) projecting over the public right-of-way adjacent to its premises known as 4161 N. Lincoln Ave..

Said Awning(s) at N. LINCOLN AVENUE measure(s):
One (1) at nine (9) feet in length, and three (3) feet in width for a total of twenty-seven (27) square feet.

The location of said privilege shall be as shown on prints kept on file with the Department of Business Affairs and Consumer Protection and the Office of the City Clerk.

Said privilege shall be constructed in accordance with plans and specifications approved by the Zoning Department - Signs.

This grant of privilege in the public way shall be subject to the provisions of Section 10-28-015 and all other required provisions of the Municipal Code of Chicago.

The grantee shall pay to the City of Chicago as compensation for the privilege #1121847 herein granted the sum of fifty ($50.00) per annum in advance.

A 25% penalty will be added for payments received after due date.

The permit holder agrees to hold the City of Chicago harmless for any damage, relocation or replacement costs associated with damage, relocation or removal of private property caused by the City performing work in the public way.

Authority herein given and granted for a period of five (5) years from and after 02/09/2016.

Alderman _____

Ameya Pawar 47th Ward

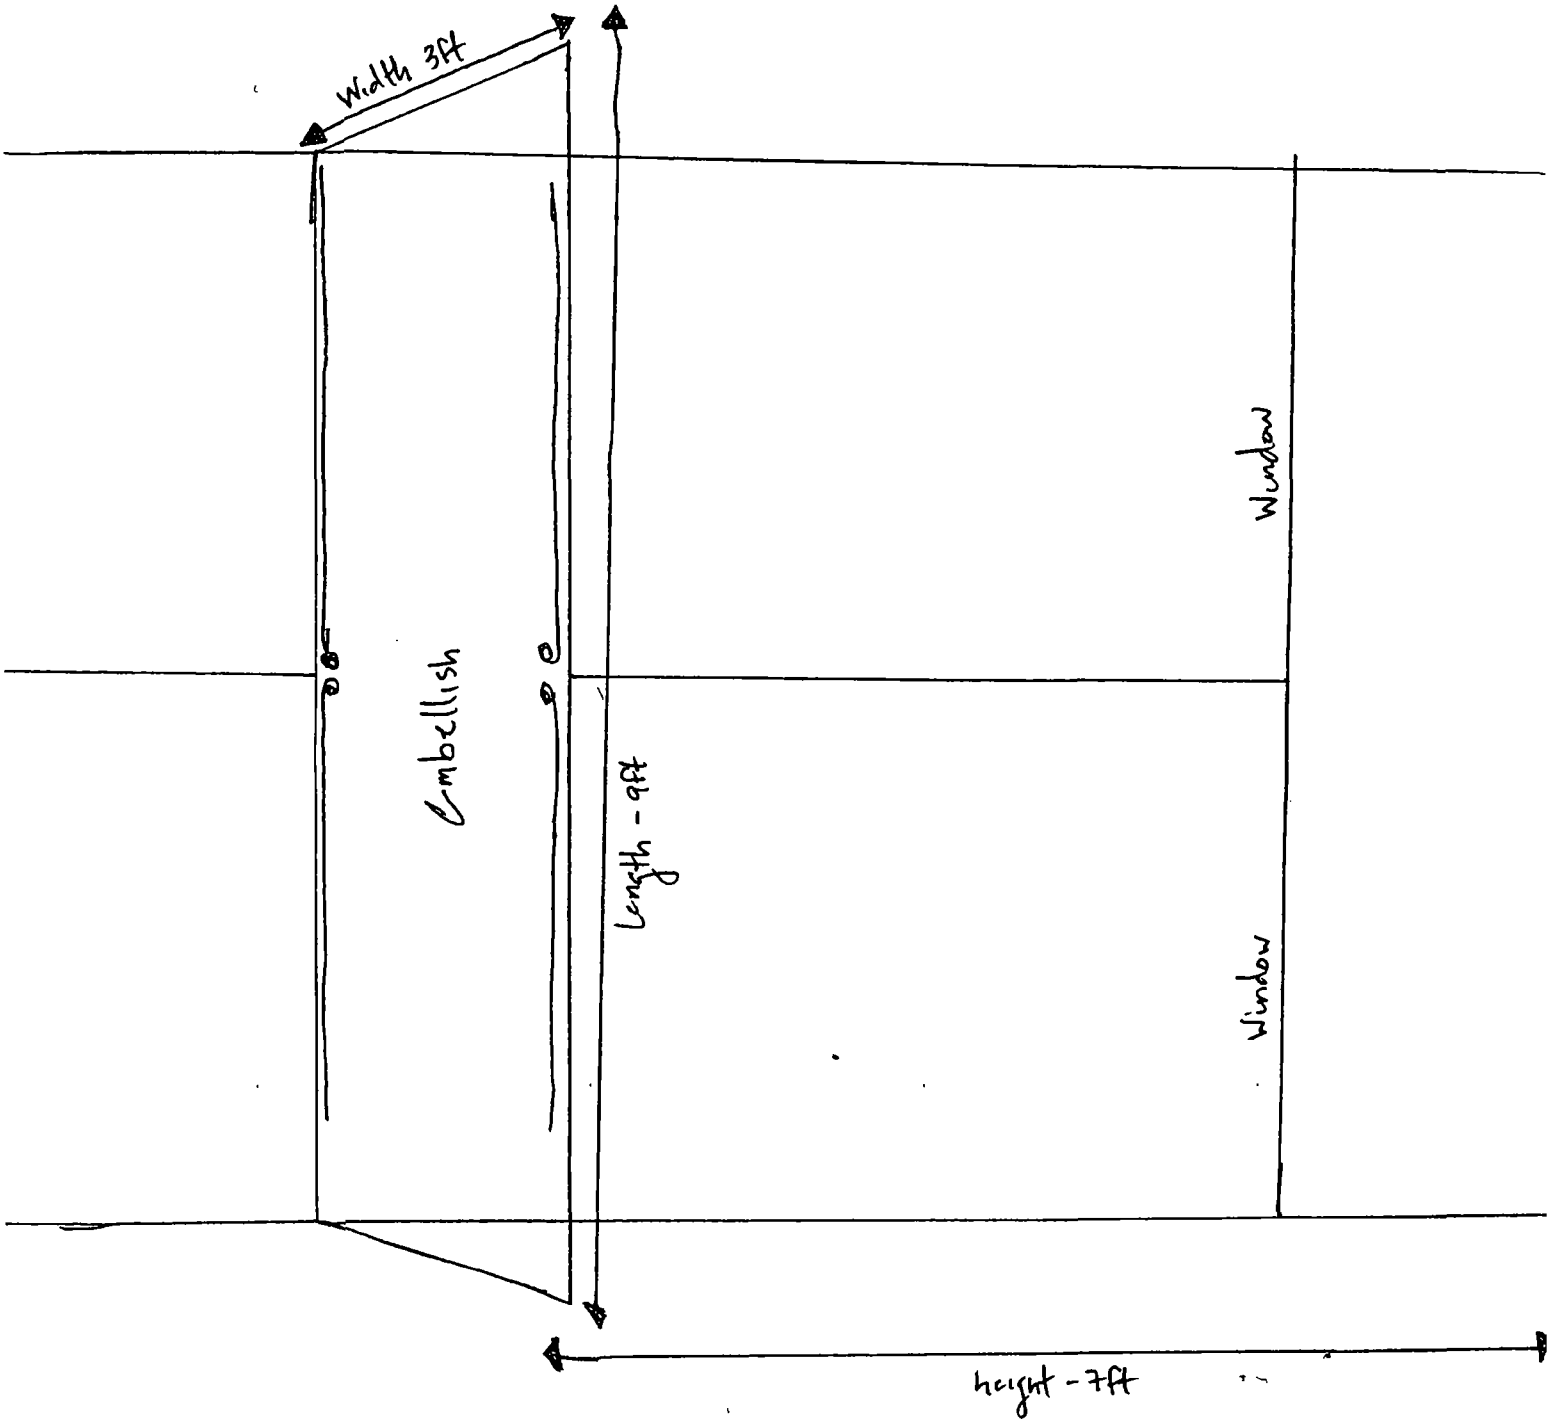
width 3ft
Embellish
length - 9ft
Window
Window
height - 7ft

Department of Business Affairs and Consumer Protection
Small Business Center - Public Way Use Unit
City Hall - 121 N. LaSalle Street, Room 800 • Chicago, IL 60602
312-74-GOBIZ / 312-744-6249 • (312) 744-1944 (TTY)
http://www.cityofchicago.org/bacp

03/16/2016

Alderman **Ameya Pawar**
Ward # **47**
City of Chicago
City Hall, Room **200**
121 North LaSalle Street
Chicago, Illinois 60602

Re: An ordinance to use and maintain a portion of the public right-of-way for **one (1) awning(s)** for **EMBELLISH**, adjacent to the premises known as **4161 N. Lincoln Ave.**.

Dear Alderman **Ameya Pawar**:

The applicant referenced above has requested the use of the public right-of-way for a **awning(s)**. An ordinance has been prepared by the Department of Business Affairs and Consumer Protection – Small Business Center - Public Way Use Unit for presentation to the City Council. Because this request was made for properties located in your ward, as approved by you as per the attached, I respectfully request that you introduce the attached ordinance at the next City Council meeting.

If you have any questions regarding this ordinance, please contact Anthony Bertuca at (312) 744-5506.

Department of Business Affairs and Consumer Protection

City of Chicago

O2016-2125

Office of the City Clerk

Document Tracking Sheet

Meeting Date:	3/16/2016
Sponsor(s):	Pawar (47)
Type:	Ordinance
Title:	Awning(s) for Jimmy John's Sandwich Shop
Committee(s) Assignment:	Committee on Transportation and Public Way

ORDINANCE
JIMMY JOHNS SANDWICH SHOP
Acct. No. 266710 - 1
Permit No. 1121991

Be It Ordained by the City Council of the City of Chicago:

SECTION 1. Permission and authority are hereby given and granted to JIMMY JOHNS SANDWICH SHOP, upon the terms and subject to the conditions of this ordinance to construct, install, maintain and use one (1) Awning(s) projecting over the public right-of-way adjacent to its premises known as 2336 W. Lawrence Ave..

Said Awning(s) at W. Lawrence Avenue measure(s):
One (1) at twenty-eight (28) feet in length, and two (2) feet in width for a total of fifty-six (56) square feet.

The location of said privilege shall be as shown on prints kept on file with the Department of Business Affairs and Consumer Protection and the Office of the City Clerk.

Said privilege shall be constructed in accordance with plans and specifications approved by the Zoning Department - Signs.

This grant of privilege in the public way shall be subject to the provisions of Section 10-28-015 and all other required provisions of the Municipal Code of Chicago.

The grantee shall pay to the City of Chicago as compensation for the privilege #1121991 herein granted the sum of fifty-three ($53.00) per annum in advance.

A 25% penalty will be added for payments received after due date.

The permit holder agrees to hold the City of Chicago harmless for any damage, relocation or replacement costs associated with damage, relocation or removal of private property caused by the City performing work in the public way.

Authority herein given and granted for a period of five (5) years from and after Date of Passage.

Alderman

Ameya Pawar 47th Ward

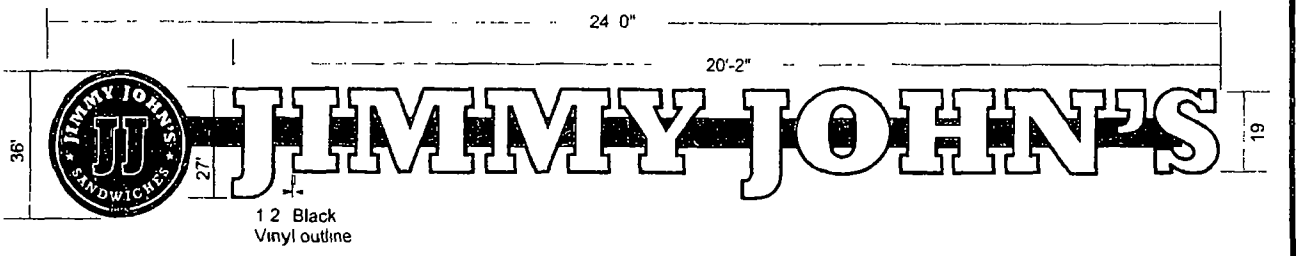

ONE (1) SET OF CHANNEL LETTERS MOUNTED ON A RACEWAY

'JIMMY JOHN S LETTERS WHITE LED ILLUMINATION
LOGO FLUORESCENT ILLUMINATION
0 125 WHITE ACRYLIC FACES W/ 0 5
BLACK VINYL BORDER
5 BLACK RETURNS
BLACK TRIM CAPS
0 063 ALUMINUM BACKS
VINYL COLORS ON LOGO 033 RED BLACK
BLACK RACEWAY

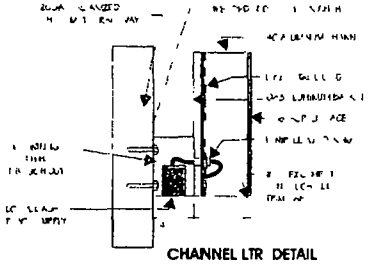

CHANNEL LTR DETAIL
ON EXPOSED METAL RACEWAY

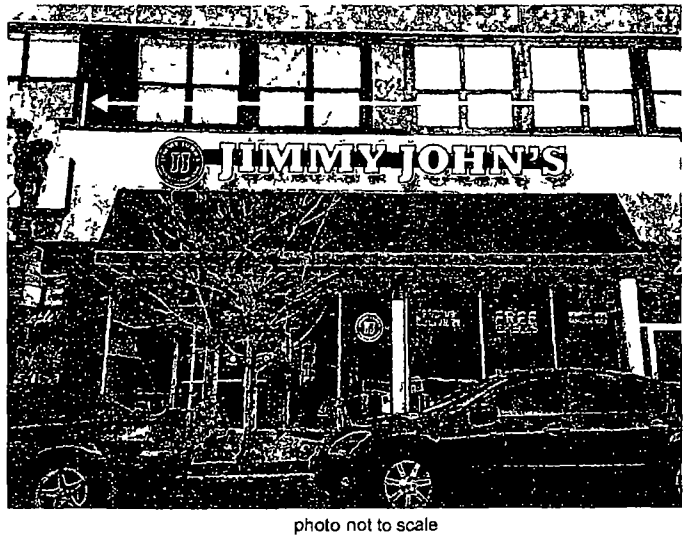

photo not to scale

Client Jimmy Johns 2336 W Lawrence Chicago		Page	Drwng # 16 0028
Approved		Sales Dan	Date 1 14 15
Scale 3/8 =1	Drawn by JTG	Rev by	Rev Date

All sign designs and concepts shown here are confidential and are the property of Grate Signs, Inc. They are not to be distributed, exhibited, copied or otherwise used without our written permission.

COMPUTER GENERATED COLORS ARE NOT A TRUE MATCH TO ANY PMS, VINYL, OR PAINT.

GRATE SIGNS

Department of Business Affairs and Consumer Protection
Small Business Center - Public Way Use Unit
City Hall - 121 N. LaSalle Street, Room 800 • Chicago, IL 60602
312-74-GOBIZ / 312-744-6249 • (312) 744-1944 (TTY)
http //www cityofchicago.org/bacp

03/16/2016

Alderman **Ameya Pawar**
Ward # **47**
City of Chicago
City Hall, Room **200**
121 North LaSalle Street
Chicago, Illinois 60602

Re: An ordinance to use and maintain a portion of the public right-of-way for **one (1) awning(s)** for **JIMMY JOHNS SANDWICH SHOP**, adjacent to the premises known as **2336 W. Lawrence Ave.**.

Dear Alderman **Ameya Pawar**:

The applicant referenced above has requested the use of the public right-of-way for a **awning(s)**. An ordinance has been prepared by the Department of Business Affairs and Consumer Protection – Small Business Center - Public Way Use Unit for presentation to the City Council. Because this request was made for properties located in your ward, as approved by you as per the attached, I respectfully request that you introduce the attached ordinance at the next City Council meeting.

If you have any questions regarding this ordinance, please contact Anthony Bertuca at (312) 744-5506.

Department of Business Affairs and Consumer Protection

City of Chicago

O2016-2128

Office of the City Clerk

Document Tracking Sheet

Meeting Date:	3/16/2016
Sponsor(s):	Silverstein (50)
Type:	Ordinance
Title:	Awning(s) for Mysore Woodlands
Committee(s) Assignment:	Committee on Transportation and Public Way

ORDINANCE
MYSORE WOODLANDS
Acct. No. 378317 - 1
Permit No. 1105177

Be It Ordained by the City Council of the City of Chicago:

SECTION 1. Permission and authority are hereby given and granted to MYSORE WOODLANDS, upon the terms and subject to the conditions of this ordinance to maintain and use, as now constructed, one (1) Awning(s) projecting over the public right-of-way adjacent to its premises known as 2548-50 W. Devon Ave..

Said Awning(s) at W Devon Ave measure(s):
One (1) at twenty-three point three three (23.33) feet in length, and two (2) feet in width for a total of forty-six point six six (46.66) square feet.

The location of said privilege shall be as shown on prints kept on file with the Department of Business Affairs and Consumer Protection and the Office of the City Clerk.

Said privilege shall be constructed in accordance with plans and specifications approved by the Zoning Department - Signs.

This grant of privilege in the public way shall be subject to the provisions of Section 10-28-015 and all other required provisions of the Municipal Code of Chicago.

The grantee shall pay to the City of Chicago as compensation for the privilege #1105177 herein granted the sum of fifty ($50.00) per annum in advance.

A 25% penalty will be added for payments received after due date.

The permit holder agrees to hold the City of Chicago harmless for any damage, relocation or replacement costs associated with damage, relocation or removal of private property caused by the City performing work in the public way.

Authority herein given and granted for a period of five (5) years from and after Date of Passage.

Alderman _____
Debra L. Silverstein 50th Ward

ı, Ave. Chicago, IL 60659

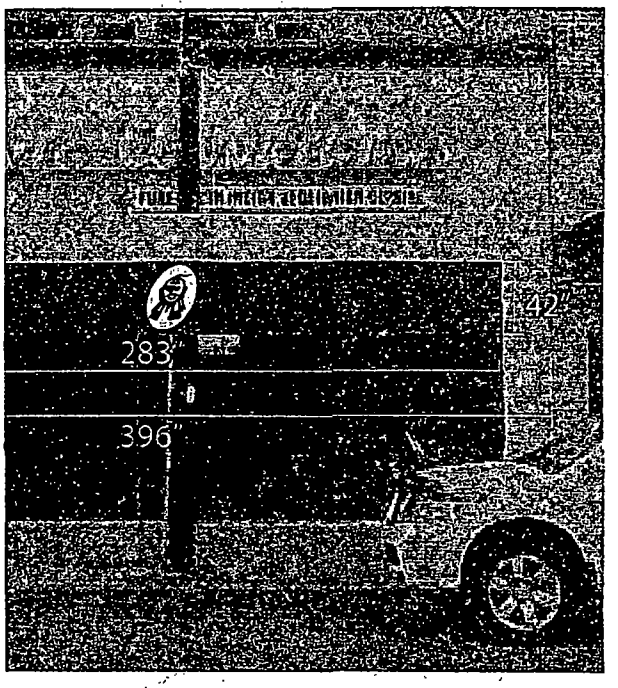

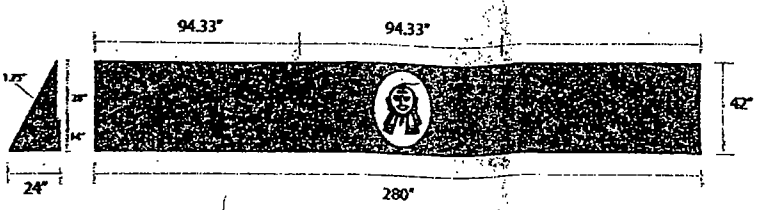

Bars Spaced to Match Up With Window Moldings

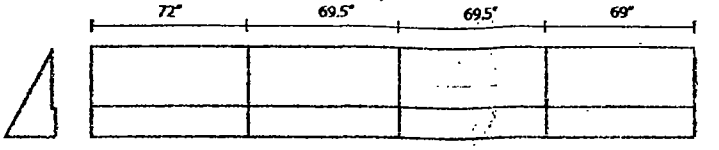

Specifications:
Slant Style Awning
Aluminum Welded Frames
Mill Finish
4616 (Mocha) Sunbrella Covering

Existing Signage To Be Moved Up
to allow for Awning

PROPERTY LOCATION: 2548 W. Devon, Ave. Chicago, IL 60659

ORGANIZATION NAME: Mysore Woodlands

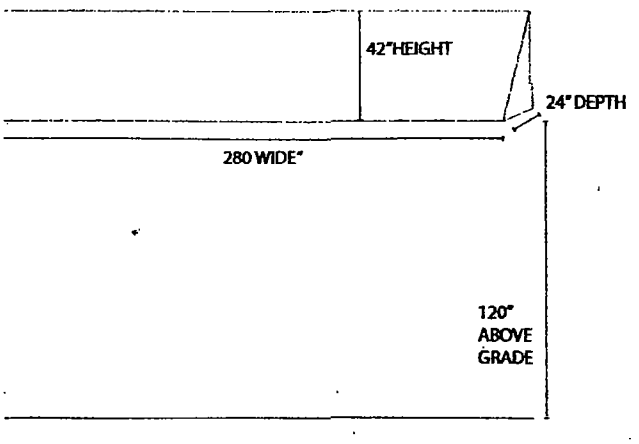

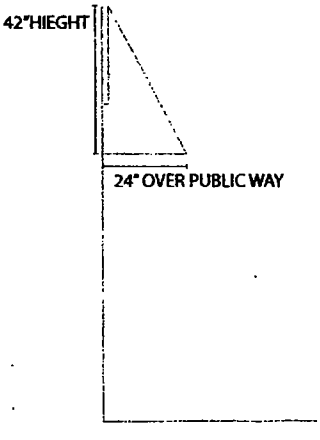

LANDS

April 17, 2012/V5

ed As A Sample Only. Color, Texture, Measurements, And Actual Appearance May Very Slightly From Completed Work And Is Considered Normal & Usual.

ing, dimensions) and fax back with signature. Production
d is received. Additional charges will be applied for any changes
received. SIGN*A*RAMA is not responsible for any errors in
s have been approved by the customer. This proof is for listed
ns by the customer not shown or charged herein will be billed
T TIME OF ORDER (full amount if under $100), balance due
AD AND AGREE TO ALL TERMS.

SIGN-A-RAMA
WHERE THE WORLD GOES FOR SIGNS
4443 Oakton Street, Skokie, IL 60076
Phone: 847-324-5500 Fax: 847-324-5502
Email: signs@signaramaskokie.com

I Have Reviewed The Above Specifications & Hereby Fully Understand The Content Of Work To Be Performed & Approve This Project To Begin:

Customer Approval: _____ Date: _____

FORMATION CONTAINED THEREIN IS THE PROPERTY OF SIGN*A*RAMA AND ITS USE IN ANYWAY OTHER THAN AS AUTHORIZED IS EXPRESSLY FORBIDDEN. SIGN AND ARTWORK REMAIN THE PROPERTY OF SIGN*A*RAMA
UALITY OUR PRODUCT IS ® LISTED
© COPYRIGHT 2005. SIGN*A*RAMA, Inc.

Department of Business Affairs and Consumer Protection
Small Business Center - Public Way Use Unit
City Hall - 121 N. LaSalle Street, Room 800 • Chicago, IL 60602
312-74-GOBIZ / 312-744-6249 • (312) 744-1944 (TTY)
http://www.cityofchicago.org/bacp

03/16/2016

Alderman **Debra L. Silverstein**
Ward # **50**
City of Chicago
City Hall, Room **300**
121 North LaSalle Street
Chicago, Illinois 60602

Re: An ordinance to use and maintain a portion of the public right-of-way for **one (1) awning(s)** for **MYSORE WOODLANDS**, adjacent to the premises known as **2548-50 W. Devon Ave.**.

Dear Alderman **Debra L. Silverstein**:

The applicant referenced above has requested the use of the public right-of-way for a **awning(s)**. An ordinance has been prepared by the Department of Business Affairs and Consumer Protection – Small Business Center - Public Way Use Unit for presentation to the City Council. Because this request was made for properties located in your ward, as approved by you as per the attached, I respectfully request that you introduce the attached ordinance at the next City Council meeting.

If you have any questions regarding this ordinance, please contact Anthony Bertuca at (312) 744-5506.

Department of Business Affairs and Consumer Protection

City of Chicago

O2016-1995

Office of the City Clerk

Document Tracking Sheet

Meeting Date:	3/16/2016
Sponsor(s):	Dowell (3)
Type:	Ordinance
Title:	Canopy(s) for Lofts at Museum Park Condo Assn., The
Committee(s) Assignment:	Committee on Transportation and Public Way

ORDINANCE
THE LOFTS AT MUSEUM PARK CONDOMINIUM ASSOCIATION
Acct. No. 354152 - 1
Permit No. 1122121

Be It Ordained by the City Council of the City of Chicago:

SECTION 1. Permission and authority are hereby given and granted to THE LOFTS AT MUSEUM PARK CONDOMINIUM ASSOCIATION, upon the terms and subject to the conditions of this ordinance to maintain and use, as now constructed, five (5) Canopy(s) projecting over the public right-of-way adjacent to its premises known as 1305 S. Michigan Ave..

Said Canopy(s) at S. Michigan measure(s):
Four (4) at five (5) feet in length, and six (6) feet in width for a total of one hundred twenty (120) square feet.
One (1) at three (3) feet in length, and six (6) feet in width for a total of eighteen (18) square feet.

The location of said privilege shall be as shown on prints kept on file with the Department of Business Affairs and Consumer Protection and the Office of the City Clerk.

Said privilege shall be constructed in accordance with plans and specifications approved by the Zoning Department - Signs.

This grant of privilege in the public way shall be subject to the provisions of Section 10-28-015 and all other required provisions of the Municipal Code of Chicago.

The grantee shall pay to the City of Chicago as compensation for the privilege #1122121 herein granted the sum of one hundred seventy-five ($175.00) per annum in advance.

A 25% penalty will be added for payments received after due date.

The permit holder agrees to hold the City of Chicago harmless for any damage, relocation or replacement costs associated with damage, relocation or removal of private property caused by the City performing work in the public way.

Authority herein given and granted for a period of five (5) years from and after 02/09/2016.

Alderman Pat Dowell

Pat Dowell 3rd Ward

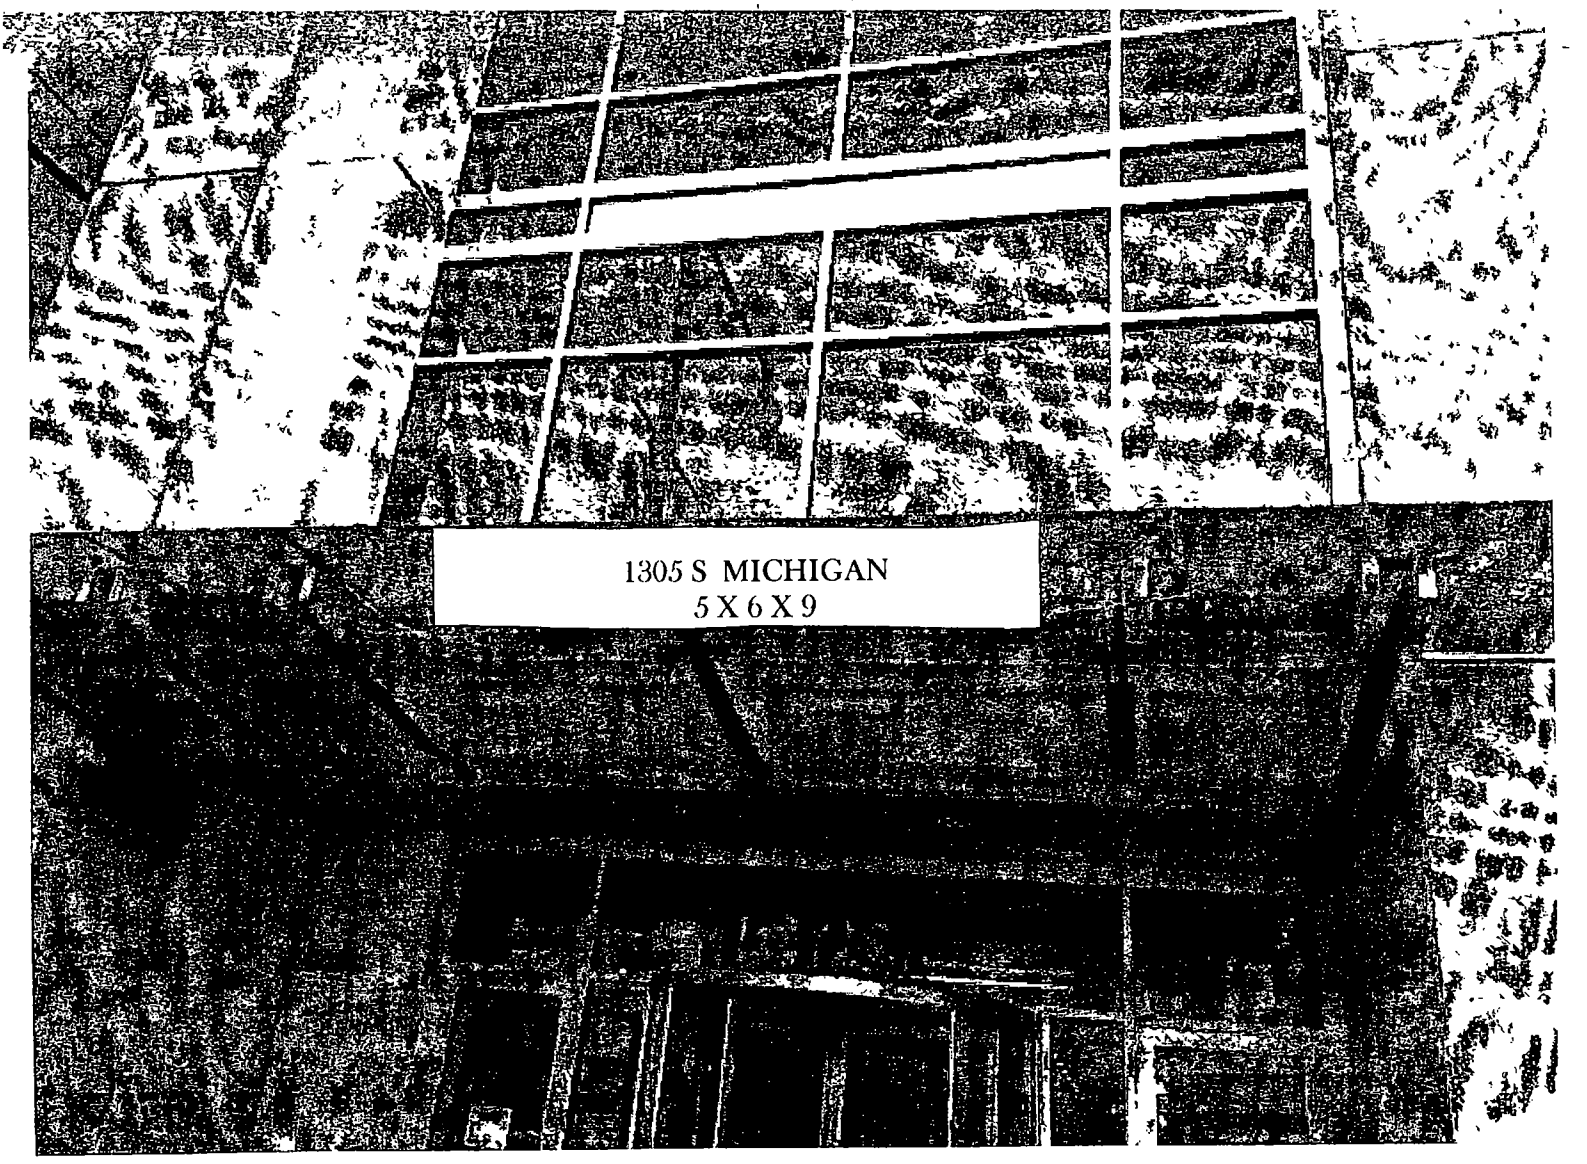
1305 S MICHIGAN
5 X 6 X 9

Department of Business Affairs and Consumer Protection
Small Business Center - Public Way Use Unit
City Hall - 121 N. LaSalle Street, Room 800 • Chicago, IL 60602
312-74-GOBIZ / 312-744-6249 • (312) 744-1944 (TTY)
http://www.cityofchicago.org/bacp

03/16/2016

Alderman **Pat Dowell**
Ward # **03**
City of Chicago
City Hall, Room **200**
121 North LaSalle Street
Chicago, Illinois 60602

Re: An ordinance to use and maintain a portion of the public right-of-way for **five (5) canopy(ies)** for **THE LOFTS AT MUSEUM PARK CONDOMINIUM ASSOCIATION**, adjacent to the premises known as **1305 S. Michigan Ave.**.

Dear Alderman **Pat Dowell**:

The applicant referenced above has requested the use of the public right-of-way for a **canopy(ies)**. An ordinance has been prepared by the Department of Business Affairs and Consumer Protection – Small Business Center - Public Way Use Unit for presentation to the City Council. Because this request was made for properties located in your ward, as approved by you as per the attached, I respectfully request that you introduce the attached ordinance at the next City Council meeting.

If you have any questions regarding this ordinance, please contact Anthony Bertuca at (312) 744-5506.

Department of Business Affairs and Consumer Protection

City of Chicago

O2016-2007

Office of the City Clerk

Document Tracking Sheet

Meeting Date:	3/16/2016
Sponsor(s):	Hairston (5)
Type:	Ordinance
Title:	Canopy(s) for University of Chicago Hospital, The
Committee(s) Assignment:	Committee on Transportation and Public Way

ORDINANCE
THE UNIVERSITY OF CHICAGO HOSPITAL
Acct. No. 6533 - 10
Permit No. 1121528

Be It Ordained by the City Council of the City of Chicago:

SECTION 1. Permission and authority are hereby given and granted to THE UNIVERSITY OF CHICAGO HOSPITAL, upon the terms and subject to the conditions of this ordinance to maintain and use, as now constructed, one (1) Canopy(s) projecting over the public right-of-way adjacent to its premises known as 5730 S. Drexel Ave..

Said Canopy(s) at S. Drexel Ave. measure(s):
One (1) at seventy (70) feet in length, and twenty point five (20.5) feet in width for a total of one thousand four hundred thirty-five (1435) square feet.

The location of said privilege shall be as shown on prints kept on file with the Department of Business Affairs and Consumer Protection and the Office of the City Clerk.

Said privilege shall be constructed in accordance with plans and specifications approved by the Zoning Department - Signs.

This grant of privilege in the public way shall be subject to the provisions of Section 10-28-015 and all other required provisions of the Municipal Code of Chicago.

The grantee shall pay to the City of Chicago as compensation for the privilege #1121528 herein granted the sum of ninety-five ($95.00) per annum in advance.

A 25% penalty will be added for payments received after due date.

The permit holder agrees to hold the City of Chicago harmless for any damage, relocation or replacement costs associated with damage, relocation or removal of private property caused by the City performing work in the public way.

Authority herein given and granted for a period of five (5) years from and after 02/09/2015.

Alderman Leslie N. Hairston

Leslie Hairston 5th Ward

DREXEL
70'
CANOPY
30'
30'
CONNER'S CHICKBEANS ER
5730 S DREXEL

Department of Business Affairs and Consumer Protection
Small Business Center - Public Way Use Unit
City Hall - 121 N LaSalle Street, Room 800 • Chicago, IL 60602
312-74-GOBIZ / 312-744-6249 • (312) 744-1944 (TTY)
http://www.cityofchicago.org/bacp

03/16/2016

Alderman **Leslie Hairston**
Ward # **05**
City of Chicago
City Hall, Room **300**
121 North LaSalle Street
Chicago, Illinois 60602

Re: An ordinance to use and maintain a portion of the public right-of-way for **one (1) canopy(ies)** for **THE UNIVERSITY OF CHICAGO HOSPITAL**, adjacent to the premises known as **5730 S. Drexel Ave.**.

Dear Alderman **Leslie Hairston**:

The applicant referenced above has requested the use of the public right-of-way for a **canopy(ies)**. An ordinance has been prepared by the Department of Business Affairs and Consumer Protection – Small Business Center - Public Way Use Unit for presentation to the City Council. Because this request was made for properties located in your ward, as approved by you as per the attached, I respectfully request that you introduce the attached ordinance at the next City Council meeting.

If you have any questions regarding this ordinance, please contact Anthony Bertuca at (312) 744-5506.

Department of Business Affairs and Consumer Protection

City of Chicago

O2016-2013

Office of the City Clerk

Document Tracking Sheet

Meeting Date:	3/16/2016
Sponsor(s):	Reilly (42)
Type:	Ordinance
Title:	Canopy(s) for GLL Properties 444 North Michigan LP
Committee(s) Assignment:	Committee on Transportation and Public Way

ORDINANCE
GLL PROPERTIES 444 NORTH MICHIGAN, L.P.
Acct. No. 330575 - 1
Permit No. 1121597

Be It Ordained by the City Council of the City of Chicago:

SECTION 1. Permission and authority are hereby given and granted to GLL PROPERTIES 444 NORTH MICHIGAN, L.P., upon the terms and subject to the conditions of this ordinance to construct, install, maintain and use one (1) Canopy(s) projecting over the public right-of-way adjacent to its premises known as 444 N. Michigan Ave..

Said Canopy(s) at N. Michigan Avenue measure(s):
One (1) at eighty-nine point five (89.5) feet in length, and one point five eight (1.58) foot in width for a total of one hundred forty-one point four one (141.41) square feet.

The location of said privilege shall be as shown on prints kept on file with the Department of Business Affairs and Consumer Protection and the Office of the City Clerk.

Said privilege shall be constructed in accordance with plans and specifications approved by the Zoning Department - Signs.

This grant of privilege in the public way shall be subject to the provisions of Section 10-28-015 and all other required provisions of the Municipal Code of Chicago.

The grantee shall pay to the City of Chicago as compensation for the privilege #1121597 herein granted the sum of one hundred fourteen dollars and fifty cents ($114.50) per annum in advance.

A 25% penalty will be added for payments received after due date.

The permit holder agrees to hold the City of Chicago harmless for any damage, relocation or replacement costs associated with damage, relocation or removal of private property caused by the City performing work in the public way.

Authority herein given and granted for a period of five (5) years from and after Date of Passage.

Alderman _____

Brendan Reilly 42nd Ward

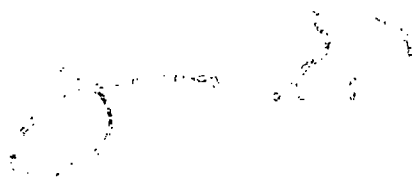

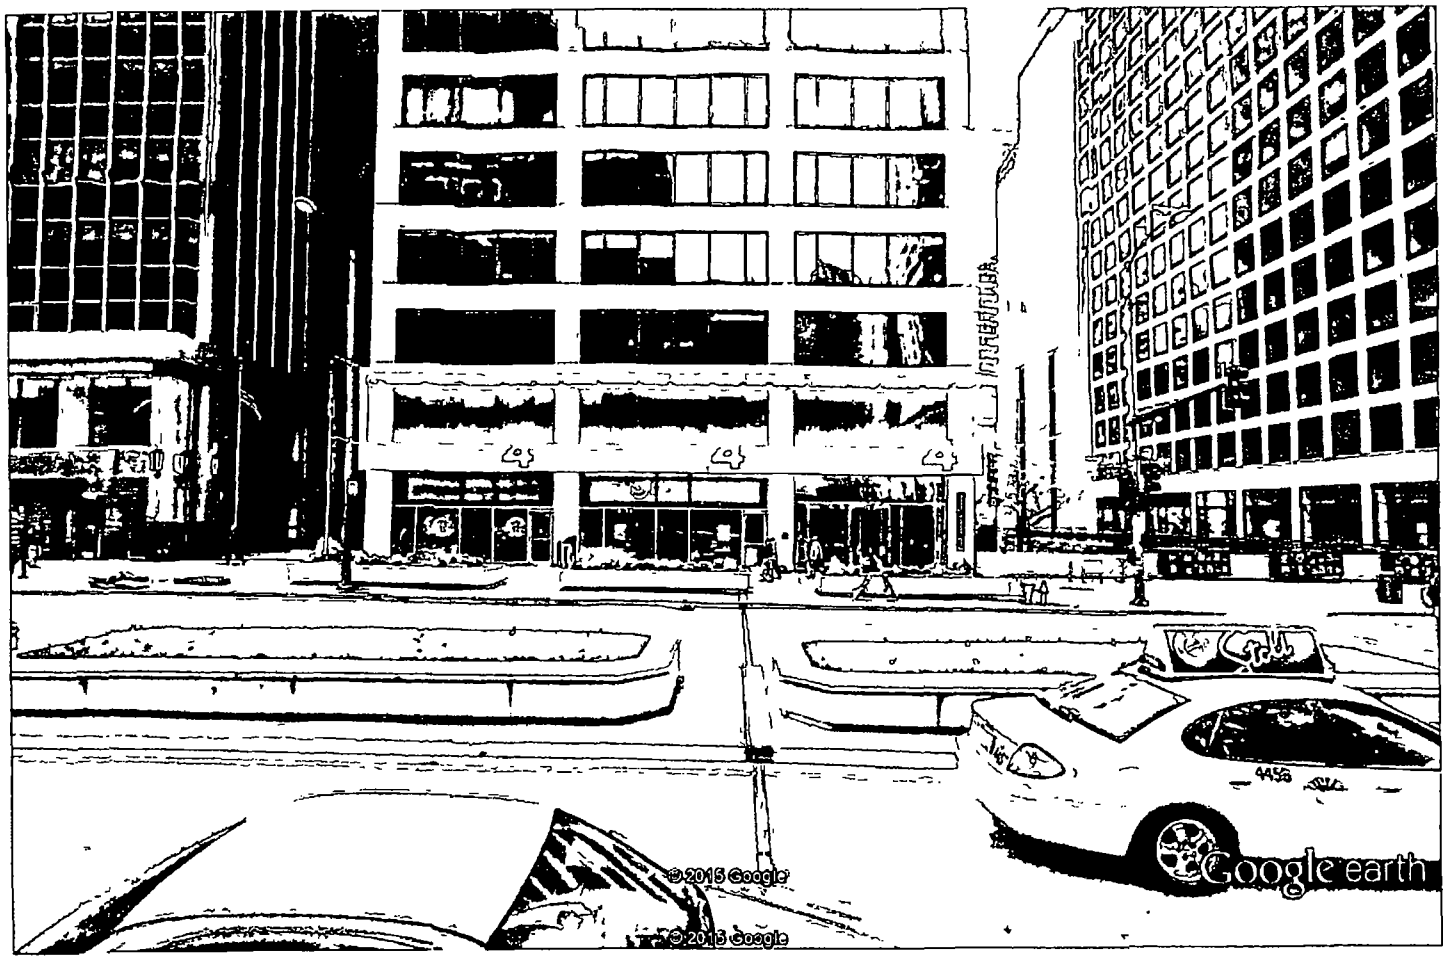

Google earth feet 20 meters 6

City of Chicago

O2016-2016

Office of the City Clerk

Document Tracking Sheet

Meeting Date:	3/16/2016
Sponsor(s):	Reilly (42)
Type:	Ordinance
Title:	Canopy(s) for RPM Italian
Committee(s) Assignment:	Committee on Transportation and Public Way

ORDINANCE
RPM ITALIAN
Acct. No. 366625 - 1
Permit No. 1122060

Be It Ordained by the City Council of the City of Chicago:

SECTION 1. Permission and authority are hereby given and granted to RPM ITALIAN, upon the terms and subject to the conditions of this ordinance to maintain and use, as now constructed, one (1) Canopy(s) projecting over the public right-of-way adjacent to its premises known as 52 W. Illinois St..

Said Canopy(s) at Illinois Street measure(s):
One (1) at twelve point six (12.6) feet in length, and eleven point one (11.1) feet in width for a total of one hundred thirty-nine point eight six (139.86) square feet.

The location of said privilege shall be as shown on prints kept on file with the Department of Business Affairs and Consumer Protection and the Office of the City Clerk.

Said privilege shall be constructed in accordance with plans and specifications approved by the Zoning Department - Signs.

This grant of privilege in the public way shall be subject to the provisions of Section 10-28-015 and all other required provisions of the Municipal Code of Chicago.

The grantee shall pay to the City of Chicago as compensation for the privilege #1122060 herein granted the sum of fifty ($50.00) per annum in advance.

A 25% penalty will be added for payments received after due date.

The permit holder agrees to hold the City of Chicago harmless for any damage, relocation or replacement costs associated with damage, relocation or removal of private property caused by the City performing work in the public way.

Authority herein given and granted for a period of five (5) years from and after 02/07/2016.

Alderman _____

Brendan Reilly 42nd Ward

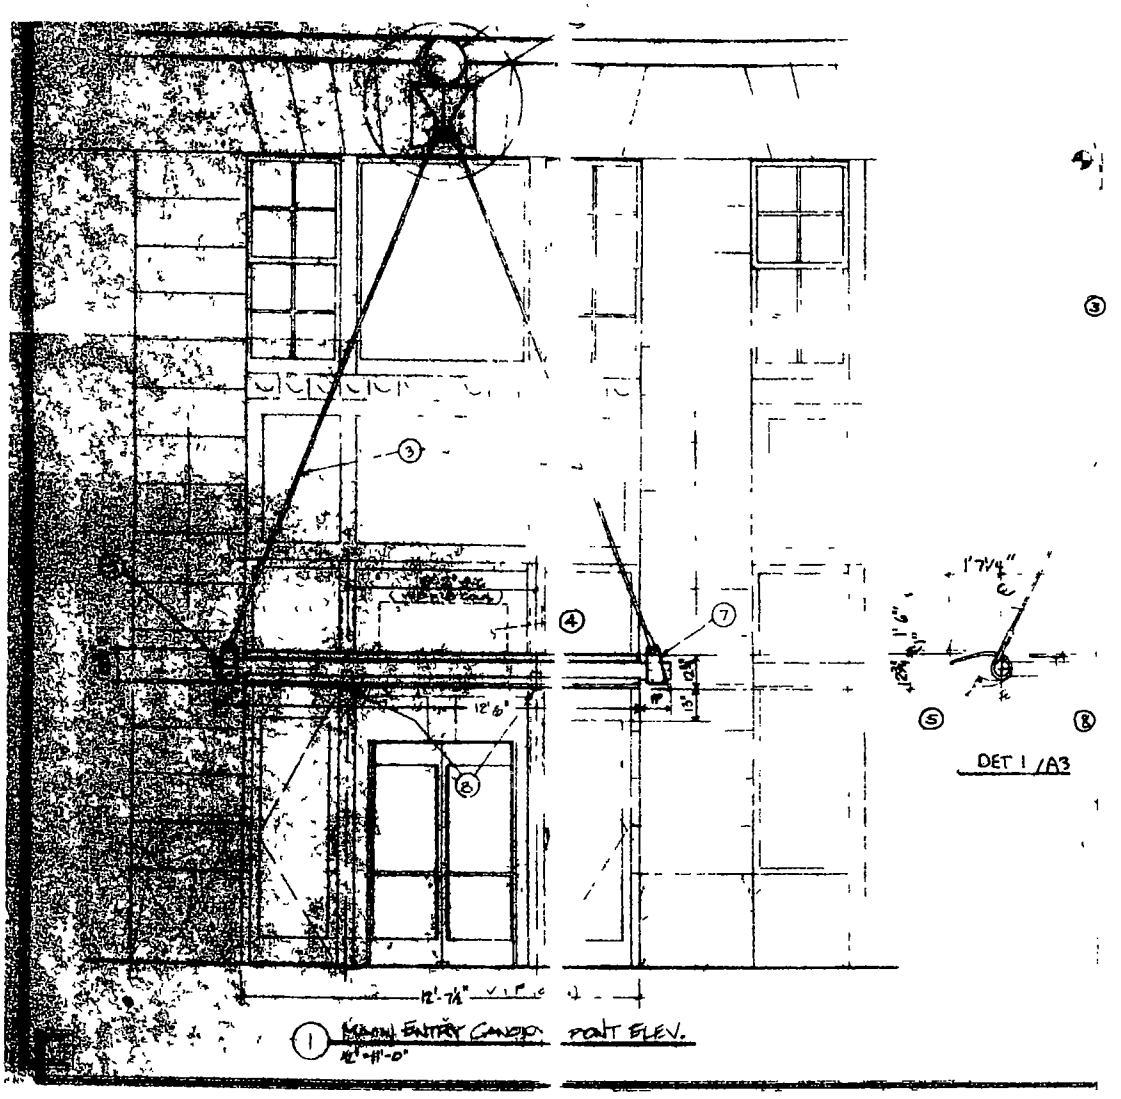
1'7¼"
1'6"
DET 1 /A3
12'-7½"
1 MAIN ENTRY CANOPY FRONT ELEV.
1/2"=1'-0"

City of Chicago

O2016-2019

Office of the City Clerk

Document Tracking Sheet

Meeting Date:	3/16/2016
Sponsor(s):	Reilly (42)
Type:	Ordinance
Title:	Canopy(s) for Saks Fifth Avenue Off Fifth
Committee(s) Assignment:	Committee on Transportation and Public Way

ORDINANCE
Saks Fifth Avenue Off Fifth
Acct. No. 350794 - 4
Permit No. 1121002

Be It Ordained by the City Council of the City of Chicago:

SECTION 1. Permission and authority are hereby given and granted to Saks Fifth Avenue Off Fifth, upon the terms and subject to the conditions of this ordinance to maintain and use, as now constructed, one (1) Canopy(s) projecting over the public right-of-way adjacent to its premises known as 6 S. State St..

Said Canopy(s) at S. State Street measure(s):
One (1) at eighteen point five eight (18.58) feet in length, and eighteen point five eight (18.58) feet in width for a total of three hundred forty-five point two two (345.22) square feet.

The location of said privilege shall be as shown on prints kept on file with the Department of Business Affairs and Consumer Protection and the Office of the City Clerk.

Said privilege shall be constructed in accordance with plans and specifications approved by the Zoning Department - Signs.

This grant of privilege in the public way shall be subject to the provisions of Section 10-28-015 and all other required provisions of the Municipal Code of Chicago.

The grantee shall pay to the City of Chicago as compensation for the privilege #1121002 herein granted the sum of fifty ($50.00) per annum in advance.

A 25% penalty will be added for payments received after due date.

The permit holder agrees to hold the City of Chicago harmless for any damage, relocation or replacement costs associated with damage, relocation or removal of private property caused by the City performing work in the public way.

Authority herein given and granted for a period of five (5) years from and after Date of Passage.

Alderman _____

Brendan Reilly 42nd Ward

SIGN AREA: 10 SF

NOTES

MOVE VERTICAL SUPPORT BAR TO BE BETWEEN "OFF" AND "FIFTH" TO AVOID SHADOW.

FACES ATTACH TO EXISTING CANOPY FACE FRAME WITH BLACK COUNTER-SUNK SCREWS AT TOP AND BOTTOM AND WITH (1) COUNTER-SUNK SCREW ON EACH END OF FACE

*ALL DIMENSIONS TO BE FIELD VERIFIED

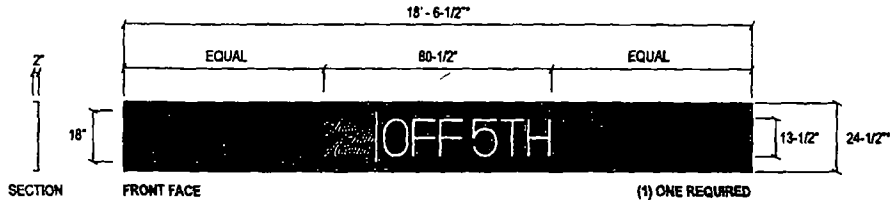

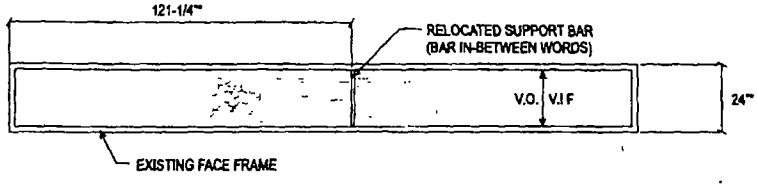

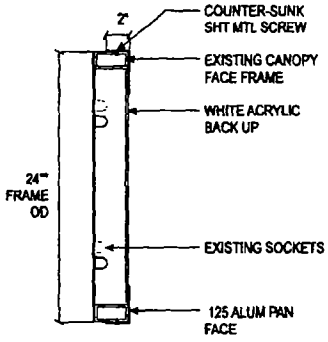

SIGN WEIGHT: 170 lbs
VOLTS/AMPS: 120V 2.2 AMP
WATTAGE: 120 WATTS
BRANCH CIRCUITS: (1) 120V
POWER SUPPLIES: 2
LEDS (4) QUIK STIKS

FACES
125 ALUM, PAINT BLACK.

RETURNS
FAB 125 ALUM, 2" DEEP, BLACK

LOGO AND BAR
ROUT OUT (WATERJET) AND BACK UP W/ WHITE ACRYLIC

LETTERS
ROUT OUT AND BACK UP W/WHITE ACRYLIC

ILLUMINATION
(4) 108" LED QUIK STIKS (VERIFY).
EXISTING SOCKETS (SEE PHOTO SURVEY)

SCALE 3/8" = 1'-0"

ROUT OUT (WATERJET) BACK UP ALUMINUM PAN FACE

© 2015 SIGN-CRAFTERS INC. ALL RIGHTS RESERVED.

Dwg File Location Design 2\LINDA\Dwgs\SAKS\Saks State Street Chicago, IL\Saks State Street Chicago, IL R12 Page 6 of 9

SIGN CRAFTERS
2401 I-35 S San Marcos, TX 78666
(512) 392-0900 (512) 392-3363 Fax
signcrafters@sanmarcos.net
www.signcrafters.net

The original presentation drawing is the property of Sign Crafters and is submitted for personal use only in connection with the planning of the customized project. This drawing is not to be reproduced, used or exhibited in any fashion without permission from Sign Crafters. Unauthorized use constitutes customer approval of all dimensioned products, drafting and engineering tasks. This representation is for illustrative purposes only and does not accurately reflect actual size or specifications. Sign Crafters shall not be held responsible or liable for any discrepancy whatsoever between the illustration and the actual signage item.

CLIENT	SAKS OFF FIFTH	FILE	Saks State Street Chicago, IL R12
APPROVAL		DATE	11/18/15
TYPE OF SIGNAGE	As Shown	WITH CHANGES AS NOTED	
INSTALL	As Indicated	SCALE	Noted
LOCATION	10 State Street, Chicago, IL		

City of Chicago

O2016-2023

Office of the City Clerk

Document Tracking Sheet

Meeting Date:	3/16/2016
Sponsor(s):	Smith (43)
Type:	Ordinance
Title:	Canopy(s) for Sudler Property Management
Committee(s) Assignment:	Committee on Transportation and Public Way

ORDINANCE
SUDLER PROPERTY MANAGEMENT
Acct. No. 68720 - 1
Permit No. 1122134

Be It Ordained by the City Council of the City of Chicago:

SECTION 1. Permission and authority are hereby given and granted to SUDLER PROPERTY MANAGEMENT, upon the terms and subject to the conditions of this ordinance to maintain and use, as now constructed, one (1) Canopy(s) projecting over the public right-of-way adjacent to its premises known as 1310 N. Ritchie Ct..

Said Canopy(s) at N. Ritchie CT. measure(s):
One (1) at ten point six seven (10.67) feet in length, and sixteen point six seven (16.67) feet in width for a total of one hundred seventy-seven point eight seven (177.87) square feet.

The location of said privilege shall be as shown on prints kept on file with the Department of Business Affairs and Consumer Protection and the Office of the City Clerk.

Said privilege shall be constructed in accordance with plans and specifications approved by the Zoning Department - Signs.

This grant of privilege in the public way shall be subject to the provisions of Section 10-28-015 and all other required provisions of the Municipal Code of Chicago.

The grantee shall pay to the City of Chicago as compensation for the privilege #1122134 herein granted the sum of fifty ($50.00) per annum in advance.

A 25% penalty will be added for payments received after due date.

The permit holder agrees to hold the City of Chicago harmless for any damage, relocation or replacement costs associated with damage, relocation or removal of private property caused by the City performing work in the public way.

Authority herein given and granted for a period of five (5) years from and after 02/26/2016.

Alderman 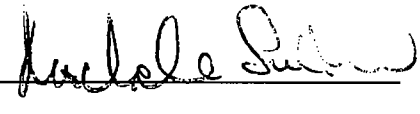

Michele Smith 43rd Ward

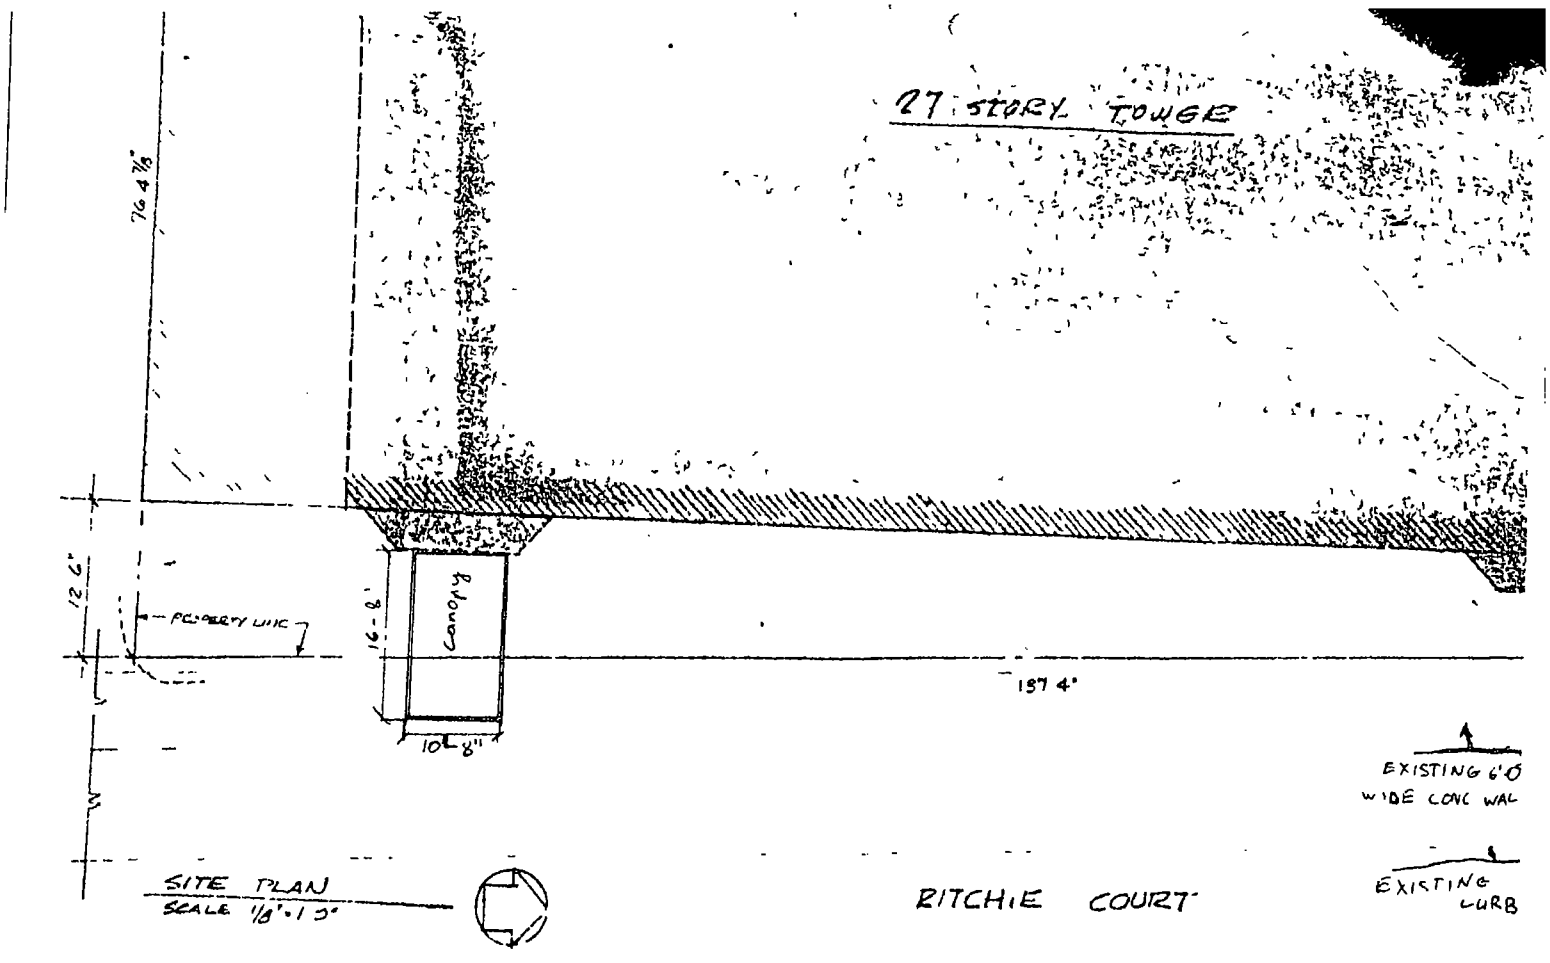
27 STORY TOWER
76 4 7/8"
12'-0"
PROPERTY LINE
16'-8"
Canopy
10'-8"
157 4"
EXISTING 6'-0 WIDE CONC WAL
EXISTING CURB
SITE PLAN
SCALE 1/8"=1'-0"
RITCHIE COURT

City of Chicago

O2016-2026

Office of the City Clerk

Document Tracking Sheet

Meeting Date:	3/16/2016
Sponsor(s):	Tunney (44)
Type:	Ordinance
Title:	Canopy(s) for Metro
Committee(s) Assignment:	Committee on Transportation and Public Way

ORDINANCE
Metro
Acct. No. 360 - 2
Permit No. 1122128

Be It Ordained by the City Council of the City of Chicago:

SECTION 1. Permission and authority are hereby given and granted to Metro, upon the terms and subject to the conditions of this ordinance to maintain and use, as now constructed, one (1) Canopy(s) projecting over the public right-of-way adjacent to its premises known as 3730 N. Clark St..

Said Canopy(s) at N.CLARK ST measure(s):
One (1) at sixteen (16) feet in length, and twelve (12) feet in width for a total of one hundred ninety-two (192) square feet.

The location of said privilege shall be as shown on prints kept on file with the Department of Business Affairs and Consumer Protection and the Office of the City Clerk.

Said privilege shall be constructed in accordance with plans and specifications approved by the Zoning Department - Signs.

This grant of privilege in the public way shall be subject to the provisions of Section 10-28-015 and all other required provisions of the Municipal Code of Chicago.

The grantee shall pay to the City of Chicago as compensation for the privilege #1122128 herein granted the sum of fifty ($50.00) per annum in advance.

A 25% penalty will be added for payments received after due date.

The permit holder agrees to hold the City of Chicago harmless for any damage, relocation or replacement costs associated with damage, relocation or removal of private property caused by the City performing work in the public way.

Authority herein given and granted for a period of five (5) years from and after 02/07/2016.

Alderman Thomas Tunney

Thomas Tunney 44th Ward

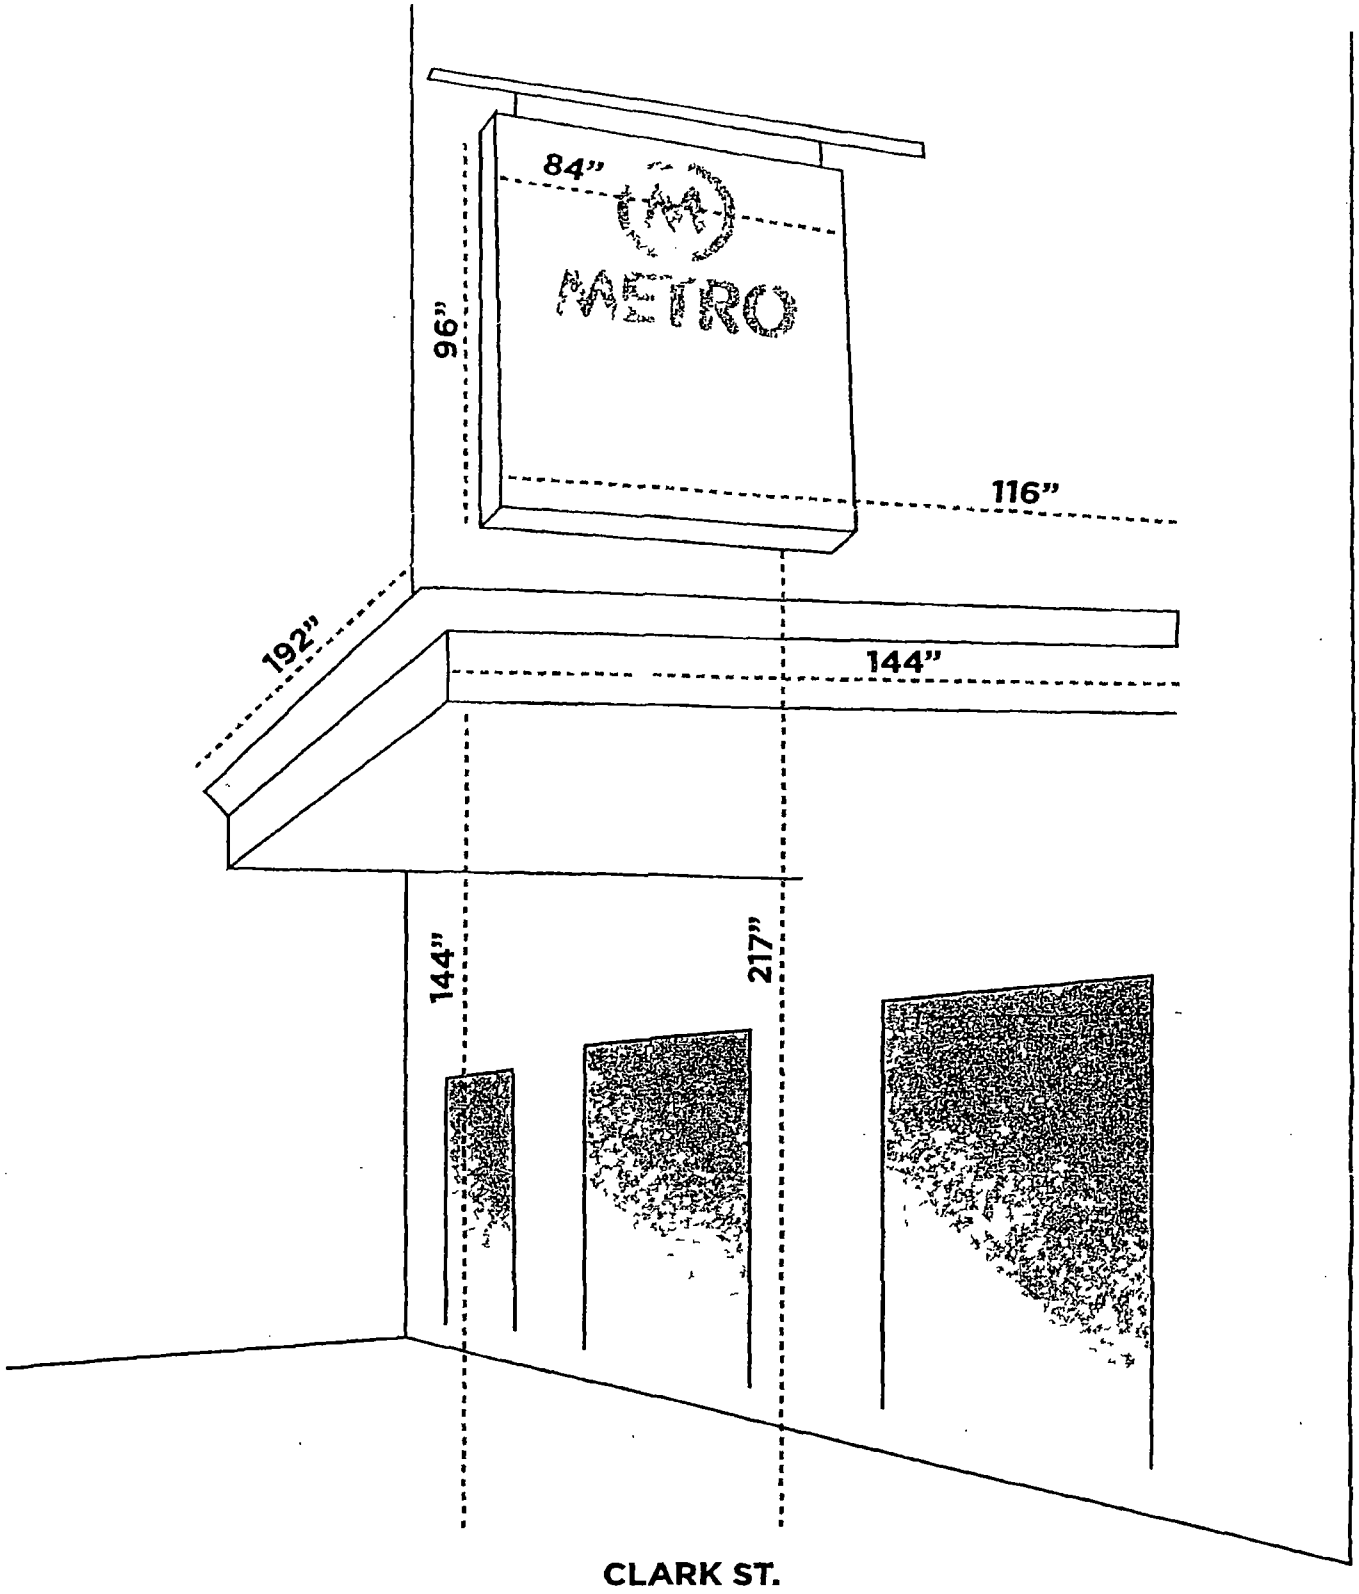

METRO 3730 NORTH CLARK ST / CHICAGO IL / 60613 / 773 549 0203 / CONTACT **DAVE FLOOD** FLOOD@METROCHICAGO.COM

City of Chicago

O2016-2027

Office of the City Clerk

Document Tracking Sheet

Meeting Date:	3/16/2016
Sponsor(s):	Pawar (47)
Type:	Ordinance
Title:	Canopy(s) for Old Town School of Folk Music
Committee(s) Assignment:	Committee on Transportation and Public Way

ORDINANCE
OLD TOWN SCHOOL OF FOLK MUSIC
Acct. No. 86069 - 9
Permit No. 1121673

Be It Ordained by the City Council of the City of Chicago:

SECTION 1. Permission and authority are hereby given and granted to OLD TOWN SCHOOL OF FOLK MUSIC, upon the terms and subject to the conditions of this ordinance to maintain and use, as now constructed, one (1) Canopy(s) projecting over the public right-of-way adjacent to its premises known as 4545 N. Lincoln Ave..

Said Canopy(s) at N. Lincoln measure(s):
One (1) at thirteen point five (13.5) feet in length, and six (6) feet in width for a total of eighty-one (81) square feet.

The location of said privilege shall be as shown on prints kept on file with the Department of Business Affairs and Consumer Protection and the Office of the City Clerk.

Said privilege shall be constructed in accordance with plans and specifications approved by the Zoning Department - Signs.

This grant of privilege in the public way shall be subject to the provisions of Section 10-28-015 and all other required provisions of the Municipal Code of Chicago.

The grantee shall pay to the City of Chicago as compensation for the privilege #1121673 herein granted the sum of fifty ($50.00) per annum in advance.

A 25% penalty will be added for payments received after due date.

The permit holder agrees to hold the City of Chicago harmless for any damage, relocation or replacement costs associated with damage, relocation or removal of private property caused by the City performing work in the public way.

Authority herein given and granted for a period of five (5) years from and after 02/09/2016.

Alderman _____

Ameya Pawar 47th Ward

Canopy Dimensions

LENGTH 13'6", Width 6', Depth 1' 10", Height above grade 13'11"

Distance to crosswalk at Lincoln & Wilson 100'

Width of sidewalk in front of building 12'

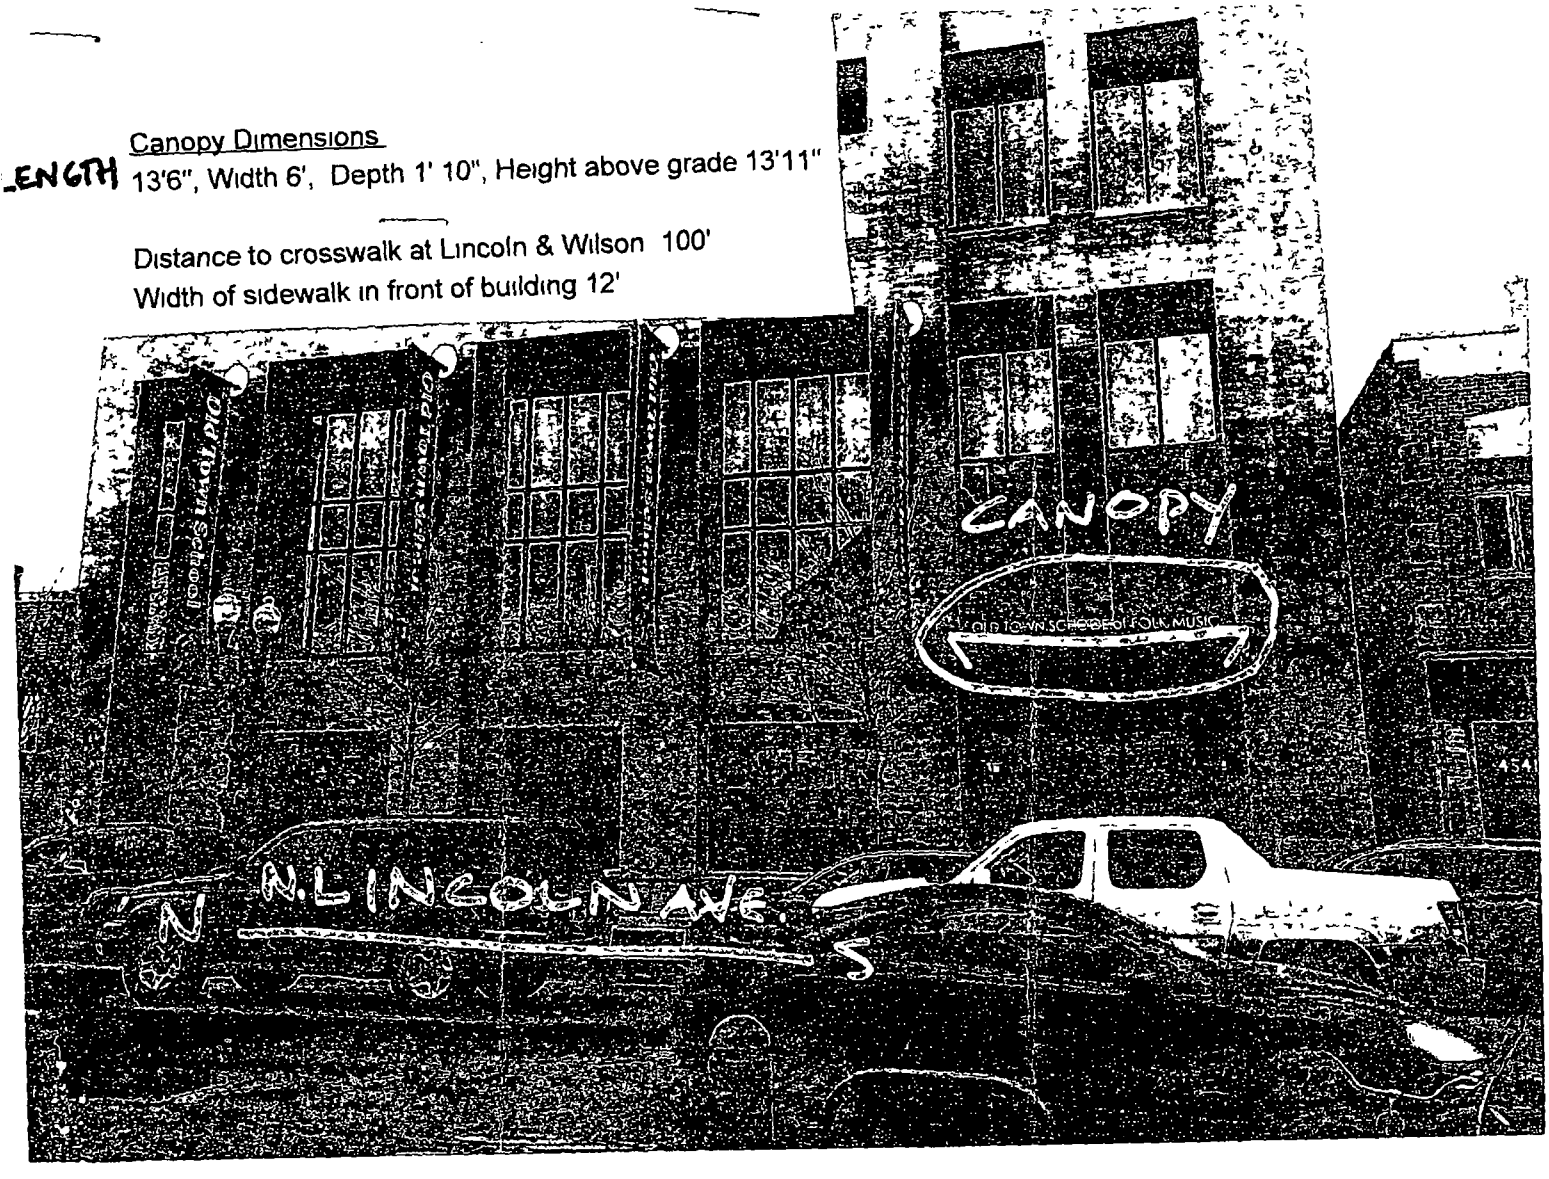

Department of Business Affairs and Consumer Protection
Small Business Center - Public Way Use Unit
City Hall - 121 N. LaSalle Street, Room 800 • Chicago, IL 60602
312-74-GOBIZ / 312-744-6249 • (312) 744-1944 (TTY)
http://www.cityofchicago.org/bacp

03/16/2016

Alderman **Ameya Pawar**
Ward # **47**
City of Chicago
City Hall, Room **200**
121 North LaSalle Street
Chicago, Illinois 60602

Re: An ordinance to use and maintain a portion of the public right-of-way for **one (1) canopy(ies)** for **OLD TOWN SCHOOL OF FOLK MUSIC**, adjacent to the premises known as **4545 N. Lincoln Ave.**.

Dear Alderman **Ameya Pawar**:

The applicant referenced above has requested the use of the public right-of-way for a **canopy(ies)**. An ordinance has been prepared by the Department of Business Affairs and Consumer Protection – Small Business Center - Public Way Use Unit for presentation to the City Council. Because this request was made for properties located in your ward, as approved by you as per the attached, I respectfully request that you introduce the attached ordinance at the next City Council meeting.

If you have any questions regarding this ordinance, please contact Anthony Bertuca at (312) 744-5506.

Department of Business Affairs and Consumer Protection

City of Chicago

R2016-181

Office of the City Clerk

Document Tracking Sheet

Meeting Date:	3/16/2016
Sponsor(s):	Burke (14) Laurino (39)
Type:	Resolution
Title:	Call for Chicago Public Schools representatives to testify on current issues surrounding student loan debt crisis
Committee(s) Assignment:	Committee on Finance

COF
Finance

Resolution

WHEREAS, National student loan debt has tripled since 2005 and is now at $1.2 trillion according to the Federal Reserve Bank of New York; and

WHEREAS, Student loan debt is quickly becoming a crushing burden for many Americans; and

WHEREAS, According to the "*Chicago Tribune*," 69 percent of recent college graduates nationwide have student loan debt and left school with an average of $28,950 in loans; and

WHEREAS, Illinois ranks 16th among states in terms of highest debt burden with an average debt of $28,984; and

WHEREAS, Illinois ranks 11th of all states with the highest number of students who must borrow to attend Illinois colleges; and

WHEREAS, Student debt more than doubled during the last 10 years at the largest Illinois public institutions, including Eastern Illinois University, Illinois State University, Northern Illinois University, Southern Illinois University at Carbondale and Western Illinois University; and

WHEREAS, According to the Office of the Illinois Attorney General, complaints about phony debt-relief companies shopping too-good-to-be-true offers to Illinoisans topped the list of scams reported to its office in 2015; and

WHEREAS, Over the last decade, federal and state governments have increased grant aid for students at a rate that fails to match rising college costs; and

WHEREAS, Many state institutions including Illinois have faced cutbacks in government budgets which consequently have left students carrying a larger burden; and

WHEREAS, Since the State of Illinois has stopped funding the Monetary Award Program (MAP), DePaul University has announced it will honor every MAP award the state offered to more than 4,500 of its students this year and will also honor the MAP grant next year for all new entering students; and

WHEREAS, Northwestern University recently announced that starting next fall students who qualify for financial aid will receive a combination of grants and scholarships, along with earnings from work-study and summer jobs, to cover their expenses to prevent students from being saddled with crippling loan debt; and

WHEREAS, Founder David Aronson of Chicago-based Peanut Butter, Inc. runs a platform to help companies create, manage and track the impact of loan repayment plans; and

WHEREAS, A 717-person, millennial-focused survey sponsored by Peanut Butter, Inc. found that respondents were willing to stay at a job at least 36 percent longer if a company offered student loan repayment; and

WHEREAS, Peanut Butter, Inc. hopes to help other startups guide young entrepreneurs through student loan woes and announced it is partnering with 1871, Chicago's digital startup hub, to connect more than 350 member companies and alumni companies to its services; and

WHEREAS, 1871 entrepreneurs and member companies have reported that their employees want a service that would help manage their student loans; and

WHEREAS, Student debt is not only a burden for college graduates in their twenties, but also for their parents, who often co-sign for their children's student loans; and

WHEREAS, Pursuant to federal law, it is difficult to discharge student debt in bankruptcy; and

WHEREAS, Private loans lack the income-based repayment and deferment options of federal education loans; and

WHEREAS, There are fewer consumer protections for private student loans than there are for federally-backed student loans; and

WHEREAS, The threat of financial ruin should not deter the youth of America from pursuing a higher education; NOW THEREFORE

BE IT RESOLVED, that the Committee on Finance calls upon the Chief Financial Officer of the City of Chicago, as well as representatives from the private sector, the Chicago City Colleges, other local colleges and universities, the Chicago Public Schools and other high schools in Chicago, to appear before the Committee on Finance to address the current issues surrounding the student loan debt crisis.

Edward M. Burke, Alderman, 14th Ward

Margaret Laurino, Alderman, 39th Ward

City of Chicago

R2016-182

Office of the City Clerk

Document Tracking Sheet

Meeting Date:	3/16/2016
Sponsor(s):	Burke (14)
Type:	Resolution
Title:	Call for hearing(s) on report tracking of all redevelopment agreements between City and corporations and job retention as result of their success
Committee(s) Assignment:	Committee on Finance

Finance

RESOLUTION

WHEREAS, the City of Chicago is a home rule unit of government pursuant to the 1970 Illinois Constitution, Article VII, Section 6 (a); and

WHEREAS, pursuant to its home rule power, the City of Chicago may exercise any power and perform any function relating to its government and affairs including promoting the quality of life and the welfare of its citizens; and

WHEREAS, the City Council of the City of Chicago approves Redevelopment Agreements with companies to assist in the expansion of factories, the retention of jobs, and to relocate businesses to the City of Chicago; and

WHEREAS, the City of Chicago Department of Planning and Development administers all Redevelopment Agreements between the City of Chicago and corporate entities; and

WHEREAS, in June of 1994, the City Council approved a Redevelopment Agreement for the Nabisco Biscuit Company to assist Nabisco in the installation of three new baking lines in the Bakery; to acquire the "Rheem" Property to be used as a new shipping and receiving warehouse; to replace or modernize the Bakery's ovens; to install or upgrade utility systems in the factory; and to improve employee training and training facilities; and

WHEREAS, like many other Redevelopment Agreements, Nabisco was required to retain the annual equivalent of 1,800 employees at the property with the caveat that adjustments may be necessary to maintain the Plant's competitiveness in the Bakery business; and

WHEREAS, in Spring of 2015, it was reported that Mondelez International, the parent company of the Nabisco food line, was eliminating 600 jobs from their facility located at 76th and Kedzie Avenue on the southwest side of Chicago and sending the jobs to a facility, in which an investment of $130 million was being made, in Salinas, Mexico; and

WHEREAS, these proposed reductions in workforce would affect countless families, many which have had multiple generations of their families employed at the Bakery; and

WHEREAS, in order to comply with the terms of the Redevelopment Agreement, a corporation needs to file an annual compliance report with the Department of Planning and Development in order to be reimbursed under the terms of the Agreement; and

WHEREAS, while the Department of Planning and Development does maintain transparent records of approved Redevelopment Agreements, it is vital to both the taxpayers and the members of the City Council that the Department transmit detailed information to the City Council regarding the job retention and progress of projects pursuant to the terms of the Agreements; and

WHEREAS, additional benefits are made available to businesses located within the boundaries of an Enterprise Zone within the City of Chicago pursuant to the Illinois Enterprise Zone Act. One of the main benefits is the exemption to pay taxes on utilities or purchases that would help in the retention of jobs within the city; and

WHEREAS, Nabisco Biscuit Company was benefited by having its plant located within the boundaries of Enterprise Zone VI and further by an ordinance approved on June 16, 1994, which authorized Nabisco from payment of utility taxes pursuant to the Illinois Enterprise Zone Act; and

WHEREAS, the data regarding benefits received by corporations located within the Enterprise Zones in the City of Chicago is not easily obtained by members of the public; and

WHEREAS, it is important to the taxpayers of the City of Chicago to ensure that their tax dollars are used wisely and that benefits to all are properly tracked; now therefore,

BE IT RESOLVED, that the Chicago Department of Planning and Development appear before the Committee on Finance in order to report on the tracking of all Redevelopment Agreements between the City and corporations, the retention of jobs within the City of Chicago as a result of these Agreements and the success of the Enterprise Zone program in the City of Chicago; and

BE IT FURTHER RESOLVED, that representatives of the Illinois Department of Commerce and Community Affairs also appear before the Committee to report on the success of the Enterprise Zone Act within the City of Chicago and the tax savings by corporations and residents located within those Zones; and

BE IT FURTHER RESOLVED, that representatives of Mondelez International and Nabisco appear before the Committee to testify on their lack of compliance with the terms of the Redevelopment Agreement between the City of Chicago and Nabisco Biscuit Company.

Alderman Edward M. Burke
14th Ward

City of Chicago

R2016-180

Office of the City Clerk

Document Tracking Sheet

Meeting Date: 3/16/2016

Sponsor(s): Curtis (18)
Quinn (13)
Hopkins (2)
Mitts (37)
Scott, Jr. (24)
Mitchell (7)
Maldonado (26)
Moore (17)
Hairston (5)
Foulkes (16)
Solis (25)
Thompson (11)
Sadlowski Garza (10)
Sawyer (6)
Cappleman (46)
Napolitano (41)
O'Connor (40)
Ramirez-Rosa (35)
Mell (33)
Ervin (28)
Waguespack (32)
Cochran (20)
Burke (14)
Reboyras (30)
Dowell (3)
Beale (9)
Moore (49)
Pawar (47)
Brookins (21)
Tunney (44)
Smith (43)
Zalewski (23)
Laurino (39)
Sposato (38)
Austin (34)
Santiago (31)
Taliaferro (29)
Burnett (27)
Mendoza (Clerk)

Type: Resolution

Title: Call for hearing(s) to reconsider operations reductions at

	Chicago Nabisco plant
Committee(s) Assignment:	Committee on Economic, Capital and Technology Development

ECON

RESOLUTION

WHEREAS, The National Biscuit Company, which later became Nabisco, opened the largest commercial bakery in the world on Chicago's Southwest side at 73rd Street and Kedzie Avenue in the Chicago Lawn/Ashburn communities, where for almost 70 years, some of the most popular brands of cookies in America have been made, such as Oreo and Chips Ahoy cookies, and Ritz and Premium crackers; and

WHEREAS, Nabisco at one time employed as many as 4,000 workers and generations of Chicago-area men and women have supported their families, purchased homes, paid for their children's educations and helped create Chicago's middle class, thanks to the good union wages earned at the bakery; and

WHEREAS, Recognizing the economic impact the bakery has had on the City of Chicago and the surrounding community, the City of Chicago and State of Illinois provided financial assistance to make improvements at the plant over the years; and

WHEREAS, Industry observers have pointed to the Chicago bakery as playing a key role in the business success of Nabisco's parent company, Mondelez, in North America, in large part because of the bakery's skilled work force and their ability to produce a broad range of Nabisco's products; and

WHEREAS, In 2015 Mondelez announced it would move key production lines of Oreo cookies and Ritz cracker, along with 600 union jobs that provide economic stability to many middle-class families out of Chicago to Salinas, Mexico; and

WHEREAS, The value of Mondelez stock grew 23% in 2015 and reported total gross revenues of almost $30 billion and gross profits of approximately $11.5 billion, Mondelez/Nabisco were helped by the citizens of Chicago in the past, now is a time for Mondelez to help the citizens of Chicago; and

WHEREAS, The Mayor and Members of the Chicago City Council work diligently with World Business Chicago, Manufacturing Renaissance, and the Chicago Federation of Labor, as well as other dedicated partners to continue to bring quality middle-class jobs to the neighborhoods of the City of Chicago. Mondelez should commit to be a partner in these efforts; and

WHEREAS, All residents of the City of Chicago join the members of the Chicago City Council in support of the men and women and the products that they make as members of the Bakery, Confectionery, Tobacco Workers and Grain Millers Local 300, International Association of Machinists and Aerospace Workers District 8 and the International Union of Operating Engineers Local 399; now, therefore,

BE IT RESOLVED, That we, the Mayor and Members of the City Council of the City of Chicago, urge Mondelez to re-consider its plan to shrink its Chicago plant, consider instead how to grow its facilities and operations in Chicago in order to take advantage of the skilled workforce and advantages of a Chicago facility, and be part of

the renaissance of manufacturing in the City. The City of Chicago and Mondelez have a long history of positive partnership and the City would like to continue that course through the maintenance and growth of jobs. The citizens of Chicago and the consumers in the United States deserve nothing less than quality middle-class jobs and safe and reliable products that are produced and sold by responsible corporate entities in the United States of America; and

BE IT FURTHER RESOLVED, That we call upon the Committee on Economic, Capital and Technology Development to hold a hearing to address this important issue, and we ask that the Committee invite appropriate officials and interested members of the public in an effort to fully address this matter.

Susana A. Mendoza
City Clerk

13

Derrick G. Curtis
Alderman, 18th Ward

City of Chicago

R2016-178

Office of the City Clerk

Document Tracking Sheet

Meeting Date:	3/16/2016
Sponsor(s):	Villegas (36) Mendoza (Clerk)
Type:	Resolution
Title:	City Colleges urged to hire Hispanic professors and staff, reflective of student population
Committee(s) Assignment:	Committee on Workforce Development and Audit

Resolution Concerning Latino Hiring At Chicago City Colleges

WHEREAS, City Colleges of Chicago is a great asset for all Chicagoans, spread over seven campuses and six satellite sites from the North side to the West side to the South side; and

WHEREAS, the thirteen locations employ 1,872 faculty and 3,915 staff and serve more than 115,000 students annually; and

WHEREAS, the City Colleges operate on a budget of over $206 million dollars paid for by tax payers; and

WHEREAS, City Colleges embrace Reinvention with the goals to drive greater degree attainment, job placement, and career investment; and

WHEREAS, City Colleges offers the Chicago Star Scholarship guaranteeing great Chicago Public School students free tuition; and

WHEREAS, City Colleges stalled and delayed when asked for simple statistics by Alderman Gilbert Villegas of the 36th Ward; and

WHEREAS, the same data was requested from every Chicago agency and every other agency fulfilled the request rapidly and accurately; and

WHEREAS, after six months of asking, City Colleges produced data that seems suspicious to Alderman Villegas and the Latino Caucus of the Chicago City Council; and

WHEREAS, according to City Colleges statistics, the student population has gone from 28% Hispanic five years ago to 40% in five years; and

WHEREAS, 28.9% of Chicagoans identify as Hispanic; and

WHEREAS, 46% of Chicago Public School students identify as Hispanic; and

WHEREAS, 76% of City College Star Scholars identify as Hispanic; and

WHEREAS, according to City Colleges, 15% of the employees and 8% of the faculty is Hispanic; and

WHEREAS, no educational institution is at its best when 76% of its best students only identify with 8% of its teachers; and

WHEREAS, City Colleges is supported by tax payers of all races and ethnicities; and

WHEREAS, Chicago City Council has a responsibility to oversee all resources provided by tax payers; and

Resolution Concerning Latino Hiring At Chicago City Colleges

BE IT RESOLVED, that the City Colleges of Chicago must do a better job of hiring staff and faculty that better reflect the student body of Chicago Public Schools and the population of Chicago; and

BE IT FURTHER RESOLVED, that Chicago City Colleges should be prepared to work with the City Council of Chicago; and

BE IT FURTHER RESOLVED, that the City Council of Chicago will continue to encourage City Colleges to hire great Hispanic professors and staff so that all Chicagoans have a City College system they can be proud of.

Gilbert Villegas,
Alderman, 36th Ward

City Clerk

City of Chicago

R2016-179

Office of the City Clerk

Document Tracking Sheet

Meeting Date:	3/16/2016
Sponsor(s):	Villegas (36)
Type:	Resolution
Title:	Call for chief procurement officer to deem Intel Corporation non-responsible on all bids or proposals submitted to City until increase in minorities workforce representation
Committee(s) Assignment:	Committee on Economic, Capital and Technology Development

Econ, Corp.
Tech Dev

RESOLUTION BARRING INTEL FROM DOING BUSINESS

WHEREAS, the City of Chicago is a large municipal corporation that has substantial buying power and influences purchasing decisions of other entities and of individuals; and

WHEREAS, there are some companies that are employing an insufficient number of African Americans and Hispanics denying people opportunities; and

WHEREAS, in 2015 the Intel Corporation acknowledged the need to increase the percentage of African Americans and Hispanics in its workforce and promised "full representation" by 2020; and

WHEREAS, in the last year the percentage of Hispanics employed by Intel decreased from 8.14% to 8.06%; and

WHEREAS, the percentage of African Americans in Intel's workforce remained unchanged at 3.34%; and

WHEREAS, this blatant failure to employ minorities is irresponsible behavior by Intel; now, therefore,

BE IT RESOLVED, that we, the Mayor and Members of the City Council of the City of Chicago, assembled this sixteen day of March, 2016, do hereby call on the City of Chicago's Chief Procurement Officer to deem the Intel Corporation non-responsible on all bids or proposals it submits to the City, until the Intel Corporation is at full representation of minorities in its workforce.

Gilbert Villegas
Alderman, 36th Ward

CITY CLERK
2016 MAR 14 AM 8:42

City of Chicago

R2016-183

Office of the City Clerk

Document Tracking Sheet

Meeting Date:	3/16/2016
Sponsor(s):	Arena (45) Waguespack (32) Sadlowski Garza (10) Munoz (22) Sawyer (6) Foulkes (16) Mitchell (7) Moore (17) Smith (43) Thompson (11) Ramirez-Rosa (35) Quinn (13) Austin (34) Mell (33) Santiago (31) Scott, Jr. (24) Pawar (47) Cappleman (46) Osterman (48) Hopkins (2) Tunney (44) Villegas (36) Lopez (15)
Type:	Resolution
Title:	Call for collaboration on drafting financial transparency and accountability ordinance
Committee(s) Assignment:	Committee on Finance

Finance

RESOLUTION

WHEREAS, The City Council of the City of Chicago recognizes the critical importance of a strong financial foundation for the City and its populace; and

WHEREAS, Current fiscal pressures in the City of Chicago continue to exert a detrimental effect on the City's economy and our residents; and

WHEREAS, The City of Chicago routinely issues debt instruments as a necessary part of maintaining its finances; and

WHEREAS, Extra consideration and a thorough review of non-routine or other extraordinary financial transactions are prudent measures to ensure that such transactions are necessary for the City's future and are structured optimally; and

WHEREAS, It is in the best interest of City government and City residents that there be robust oversight, disclosure and public discussion before extraordinary financial transactions are finalized; now, therefore,

BE IT RESOLVED, That we, the Mayor and Members of the City Council of the City of Chicago, assembled this sixteenth day of March, 2016, undertake to collaborate on creating a Financial Transparency and Accountability Ordinance that imposes rigorous review standards for extraordinary financial transactions.

45

John Arena
Alderman, 45th Ward

17

11

13

33

24

46

2

32

22

(6)

(35)

34

(31)

48

36th

City of Chicago

O2016-1672

Office of the City Clerk

Document Tracking Sheet

Meeting Date:	3/16/2016
Sponsor(s):	Burke (14)
Type:	Ordinance
Title:	Donation of City vehicle to Fellowship of Christian Firefighters International
Committee(s) Assignment:	Committee on Public Safety

Public safety

ORDINANCE

WHEREAS, From time to time, fire stations used by the City of Chicago become outdated or obsolete and are no longer utilized by the Chicago Fire Department; and

WHEREAS, The City's Department of Fleet and Facility Management, from time to time, maintains fire stations that, while no longer useful to the City, could be of great use and value to another entity; and

WHEREAS, The Fellowship of Christian Firefighters International is in need of a fire station to occupy in order to house, store, and maintain donated fire gear, equipment and vehicles to be distributed to underfunded fire departments in Mexico, Argentina, Guatemala and other countries in Latin America; now, therefore,

BE IT ORDAINED BY THE CITY COUNCIL OF THE CITY OF CHICAGO:

SECTION 1. The Commissioner of Fleet and Facility Management is hereby authorized to donate one obsolete Fire Department fire station no longer useful to the City of Chicago, as such fire stations may become available, to the Fellowship of Christian Firefighters International or its designee, free and clear of any liens or encumbrances. The City shall convey said fire station in "as is" condition without any warranties either expressed or implied and expressly excludes any warranty of merchantability and fitness for a particular purpose.

SECTION 2. The Commissioner of Fleet and Facility Management is hereby authorized to enter into and execute such other documents as may be necessary and proper to implement this donation.

SECTION 3. This ordinance shall be in full force and effect from and after its passage and publication.

Edward M. Burke
Alderman, 14th Ward

City of Chicago

O2016-1842

Office of the City Clerk

Document Tracking Sheet

Meeting Date:	3/16/2016
Sponsor(s):	Moreno (1)
Type:	Ordinance
Title:	Grant(s) of privilege in public way for Berns Auto Sales
Committee(s) Assignment:	Committee on Transportation and Public Way

ORDINANCE
BERNS AUTO SALES
Acct. No. 267189 - 3
Permit No. 1121977

Be It Ordained by the City Council of the City of Chicago:

SECTION 1. Permission and authority are hereby given and granted to BERNS AUTO SALES, upon the terms and subject to the conditions of this ordinance to maintain and use one (1) sign(s) projecting over the public right-of-way attached to its premises known as 1656 N. Western Ave..

Said sign structure(s) measures as follows; along N Western Ave:
One (1) at five (5) feet in length, three point five (3.5) feet in height and eighteen (18) feet above grade level.

The location of said privilege shall be as shown on prints kept on file with the Department of Business Affairs and Consumer Protection and the Office of the City Clerk.

Said privilege shall be constructed in accordance with plans and specifications approved by the Department of Transportation (Division of Project Development) and Zoning Department - Signs.

This grant of privilege in the public way shall be subject to the provisions of Section 10-28-015 and all other required provisions of the Municipal Code of Chicago.

The grantee shall pay to the City of Chicago as compensation for the privilege #1121977 herein granted the sum of one hundred ($100.00) per annum in advance.

A 25% penalty will be added for payments received after due date.

The permit holder agrees to hold the City of Chicago harmless for any damage, relocation or replacement costs associated with damage, relocation or removal of private property caused by the City performing work in the public way.

Authority herein given and granted for a period of five (5) years from and after 01/13/2014.

Alderman _____

Proco Joe Moreno 1st Ward

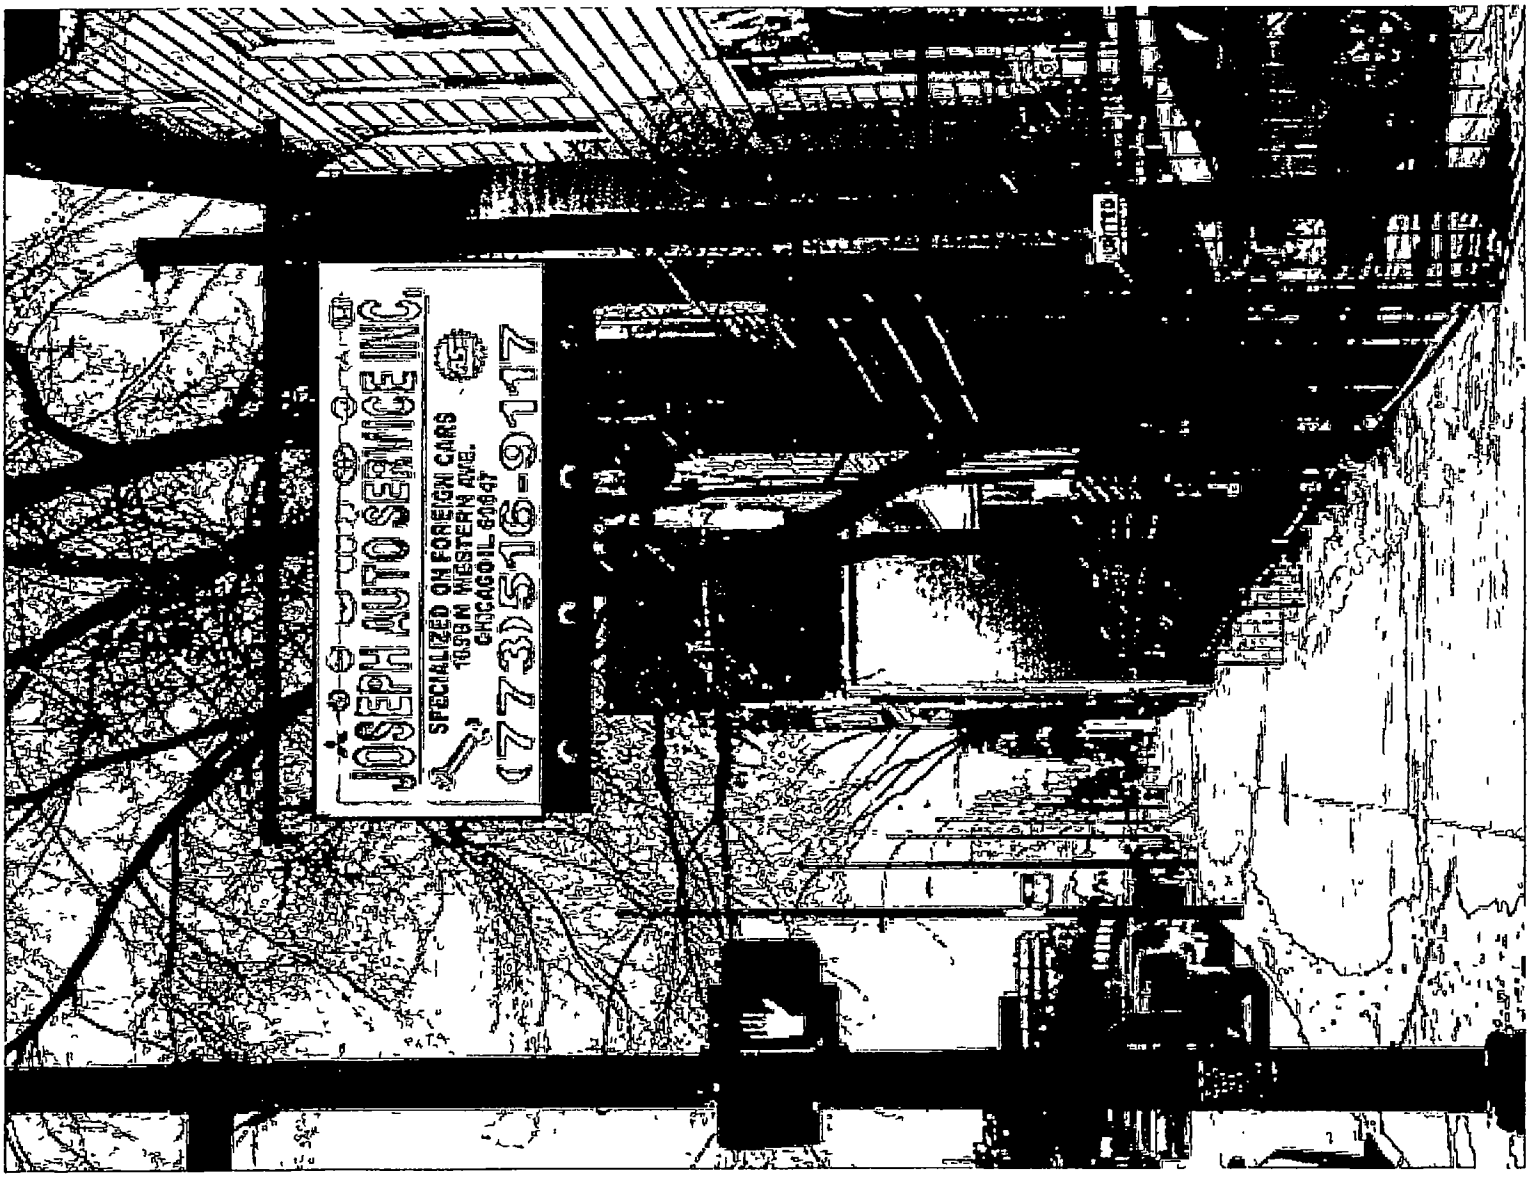
JOSEPH AUTO SERVICE INC
SPECIALIZED ON FOREIGN CARS
1838 N WESTERN AVE.
CHICAGO IL 60647
(773)516-9117

Department of Business Affairs and Consumer Protection
Small Business Center - Public Way Use Unit
City Hall - 121 N LaSalle Street, Room 800 • Chicago, IL 60602
312-74-GOBIZ / 312-744-6249 • (312) 744-1944 (TTY)
http //www.cityofchicago.org/bacp

03/16/2016

Alderman **Proco Joe Moreno**
Ward # **01**
City of Chicago
City Hall, Room **300**
121 North LaSalle Street
Chicago, Illinois 60602

Re: An ordinance to use and maintain a portion of the public right-of-way for **one (1) sign(s)** for **BERNS AUTO SALES**, adjacent to the premises known as **1656 N. Western Ave.**.

Dear Alderman **Proco Joe Moreno**:

The applicant referenced above has requested the use of the public right-of-way for a **sign(s)**. An ordinance has been prepared by the Department of Business Affairs and Consumer Protection – Small Business Center - Public Way Use Unit for presentation to the City Council. Because this request was made for properties located in your ward, as approved by you as per the attached, I respectfully request that you introduce the attached ordinance at the next City Council meeting.

If you have any questions regarding this ordinance, please contact Anthony Bertuca at (312) 744-5506.

Department of Business Affairs and Consumer Protection

City of Chicago

O2016-1844

Office of the City Clerk

Document Tracking Sheet

Meeting Date:	3/16/2016
Sponsor(s):	Moreno (1)
Type:	Ordinance
Title:	Grant(s) of privilege in public way for Black Bull/Bordel
Committee(s) Assignment:	Committee on Transportation and Public Way

ORDINANCE
BLACK BULL / BORDEL
Acct. No. 322099 - 1
Permit No. 1122012

Be It Ordained by the City Council of the City of Chicago:

SECTION 1. Permission and authority are hereby given and granted to BLACK BULL / BORDEL, upon the terms and subject to the conditions of this ordinance to maintain and use one (1) sign(s) projecting over the public right-of-way attached to its premises known as 1721 W. Division St..

Said sign structure(s) measures as follows; along W. Division Street:
One (1) at three (3) feet in length, three (3) feet in height and nine point five (9.5) feet above grade level.

The location of said privilege shall be as shown on prints kept on file with the Department of Business Affairs and Consumer Protection and the Office of the City Clerk.

Said privilege shall be constructed in accordance with plans and specifications approved by the Department of Transportation (Division of Project Development) and Zoning Department - Signs.

This grant of privilege in the public way shall be subject to the provisions of Section 10-28-015 and all other required provisions of the Municipal Code of Chicago.

The grantee shall pay to the City of Chicago as compensation for the privilege #1122012 herein granted the sum of one hundred ($100.00) per annum in advance.

A 25% penalty will be added for payments received after due date.

The permit holder agrees to hold the City of Chicago harmless for any damage, relocation or replacement costs associated with damage, relocation or removal of private property caused by the City performing work in the public way.

Authority herein given and granted for a period of five (5) years from and after 01/13/2016.

Alderman _____

Proco Joe Moreno 1st Ward

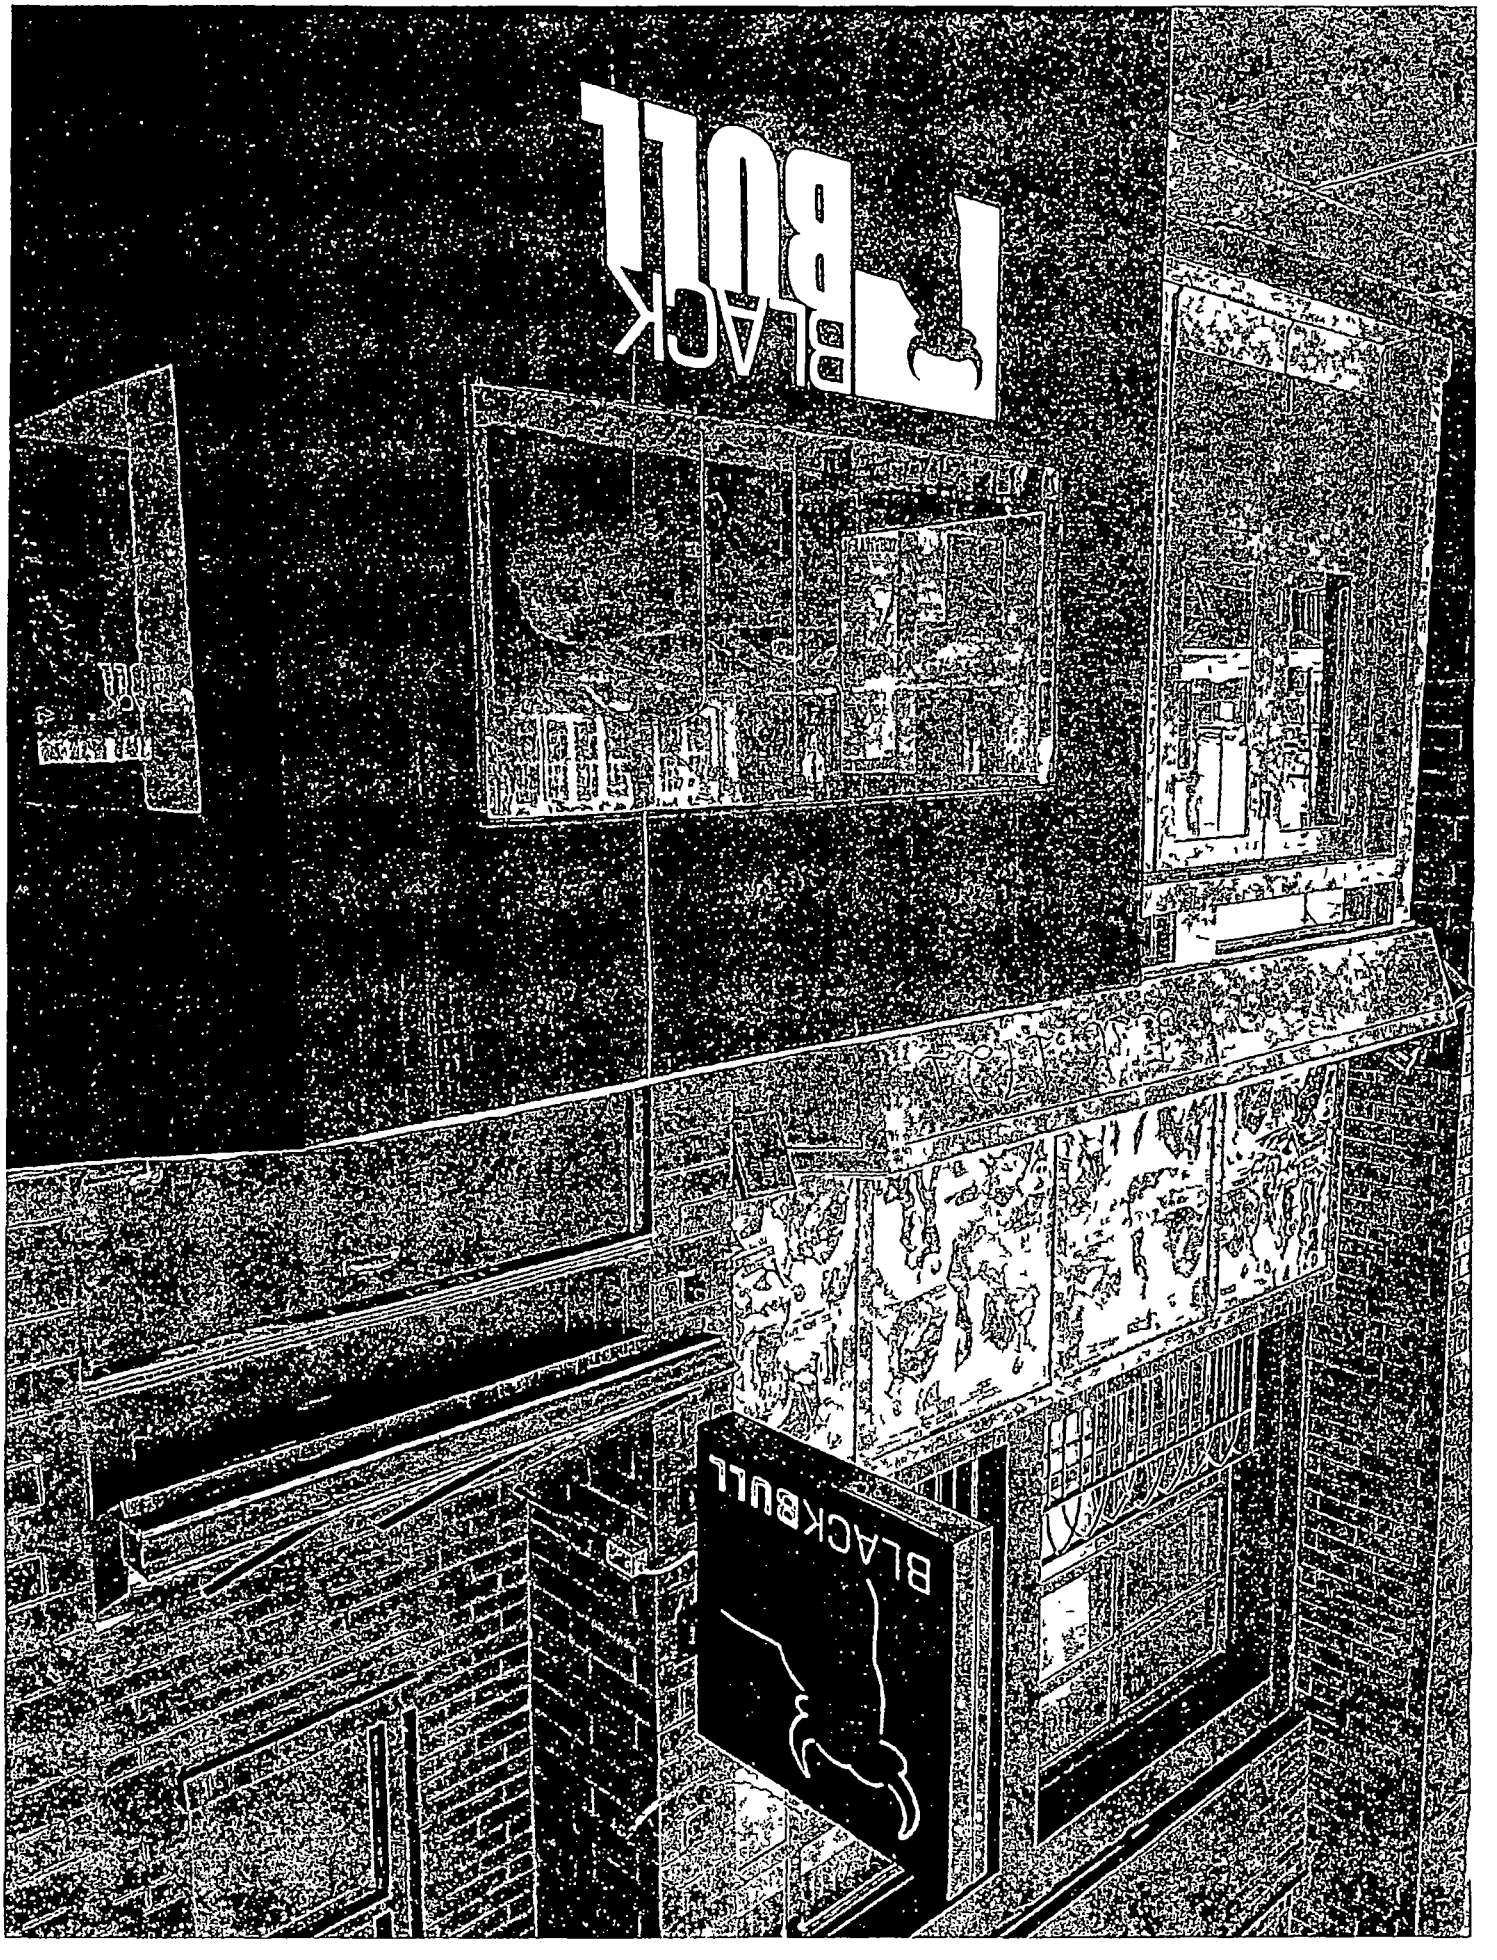
BLACK BULL
BLACK BULL

Department of Business Affairs and Consumer Protection
Small Business Center - Public Way Use Unit
City Hall - 121 N. LaSalle Street, Room 800 • Chicago, IL 60602
312-74-GOBIZ / 312-744-6249 • (312) 744-1944 (TTY)
http://www.cityofchicago.org/bacp

03/16/2016

Alderman **Proco Joe Moreno**
Ward # **01**
City of Chicago
City Hall, Room **300**
121 North LaSalle Street
Chicago, Illinois 60602

Re: An ordinance to use and maintain a portion of the public right-of-way for **one (1) sign(s)** for **BLACK BULL / BORDEL**, adjacent to the premises known as **1721 W. Division St.**.

Dear Alderman **Proco Joe Moreno**:

The applicant referenced above has requested the use of the public right-of-way for a **sign(s)**. An ordinance has been prepared by the Department of Business Affairs and Consumer Protection – Small Business Center - Public Way Use Unit for presentation to the City Council. Because this request was made for properties located in your ward, as approved by you as per the attached, I respectfully request that you introduce the attached ordinance at the next City Council meeting.

If you have any questions regarding this ordinance, please contact Anthony Bertuca at (312) 744-5506.

Department of Business Affairs and Consumer Protection

City of Chicago

O2016-1846

Office of the City Clerk

Document Tracking Sheet

Meeting Date:	3/16/2016
Sponsor(s):	Moreno (1)
Type:	Ordinance
Title:	Grant(s) of privilege in public way for Byline Bank
Committee(s) Assignment:	Committee on Transportation and Public Way

ORDINANCE
BYLINE BANK
Acct. No. 398078 - 6
Permit No. 1121090

Be It Ordained by the City Council of the City of Chicago:

SECTION 1. Permission and authority are hereby given and granted to BYLINE BANK, upon the terms and subject to the conditions of this ordinance to maintain and use one (1) sign(s) projecting over the public right-of-way attached to its premises known as 2000 W. Division St..

Said sign structure(s) measures as follows; along W. Division Street:
One (1) at nine point one seven (9.17) feet in length, one point three three (1.33) feet in height and ten (10) feet above grade level.

The location of said privilege shall be as shown on prints kept on file with the Department of Business Affairs and Consumer Protection and the Office of the City Clerk.

Said privilege shall be constructed in accordance with plans and specifications approved by the Department of Transportation (Division of Project Development) and Zoning Department - Signs.

This grant of privilege in the public way shall be subject to the provisions of Section 10-28-015 and all other required provisions of the Municipal Code of Chicago.

The grantee shall pay to the City of Chicago as compensation for the privilege #1121090 herein granted the sum of one hundred ($100.00) per annum in advance.

A 25% penalty will be added for payments received after due date.

The permit holder agrees to hold the City of Chicago harmless for any damage, relocation or replacement costs associated with damage, relocation or removal of private property caused by the City performing work in the public way.

Authority herein given and granted for a period of five (5) years from and after Date of Passage.

Alderman _____

Proco Joe Moreno 1st Ward

MLE
The Brandvironment Experts

Site Name Wicker Park
Site Number 20
2000 W Division Chicago, IL

INSTALLATION BRAND CONSTRUCTION

Sign #2 - Replacement Acrylic Panel - Qty 1

Black acrylic panel background with orange translucent logo, white translucent vinyl letters Horizontal layout

Grade to Roof 168
Distance to Curb 276"

Height to bottom = 10'
Height to top = 11'4"

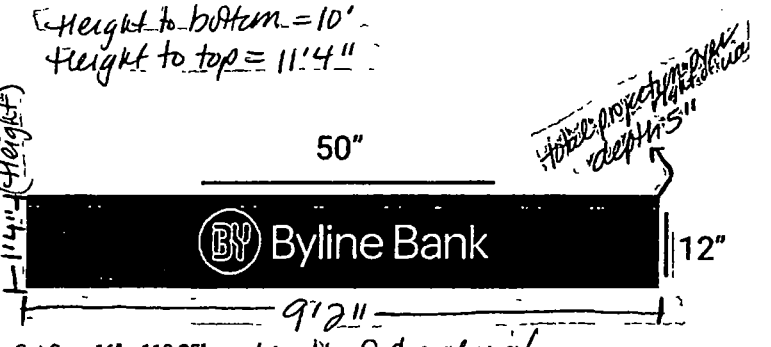

Cut Size 16" x 110 25"
VO Size 14 x 108"

Length of Structure / Length along right of way

This drawing, including the design, is the property of and copyrighted by MLE Inc. This drawing is submitted with the agreement that it is not to be copied, reproduced or loaned in part or in whole or used for any purpose that may affect the interest of MLE Inc. Acceptance of this drawing will be construed as agreement to these conditions.

Department of Business Affairs and Consumer Protection
Small Business Center - Public Way Use Unit
City Hall - 121 N. LaSalle Street, Room 800 • Chicago, IL 60602
312-74-GOBIZ / 312-744-6249 • (312) 744-1944 (TTY)
http://www.cityofchicago.org/bacp

03/16/2016

Alderman **Proco Joe Moreno**
Ward # **01**
City of Chicago
City Hall, Room **300**
121 North LaSalle Street
Chicago, Illinois 60602

Re: An ordinance to use and maintain a portion of the public right-of-way for **one (1) sign(s)** for **BYLINE BANK**, adjacent to the premises known as **2000 W. Division St.**.

Dear Alderman **Proco Joe Moreno**:

The applicant referenced above has requested the use of the public right-of-way for a **sign(s)**. An ordinance has been prepared by the Department of Business Affairs and Consumer Protection – Small Business Center - Public Way Use Unit for presentation to the City Council. Because this request was made for properties located in your ward, as approved by you as per the attached, I respectfully request that you introduce the attached ordinance at the next City Council meeting.

If you have any questions regarding this ordinance, please contact Anthony Bertuca at (312) 744-5506.

Department of Business Affairs and Consumer Protection

City of Chicago

O2016-1851

Office of the City Clerk

Document Tracking Sheet

Meeting Date:	3/16/2016
Sponsor(s):	Moreno (1)
Type:	Ordinance
Title:	Grant(s) of privilege in public way for Simply Prepaid
Committee(s) Assignment:	Committee on Transportation and Public Way

ORDINANCE
SIMPLY PREPAID
Acct. No. 353109 - 1
Permit No. 1120943

Be It Ordained by the City Council of the City of Chicago:

SECTION 1. Permission and authority are hereby given and granted to SIMPLY PREPAID, upon the terms and subject to the conditions of this ordinance to maintain and use one (1) sign(s) projecting over the public right-of-way attached to its premises known as 1956 N. Milwaukee Ave..

Said sign structure(s) measures as follows; along N. Milwaukee:
One (1) at nine (9) feet in length, three (3) feet in height and eleven (11) feet above grade level.

The location of said privilege shall be as shown on prints kept on file with the Department of Business Affairs and Consumer Protection and the Office of the City Clerk.

Said privilege shall be constructed in accordance with plans and specifications approved by the Department of Transportation (Division of Project Development) and Zoning Department - Signs.

This grant of privilege in the public way shall be subject to the provisions of Section 10-28-015 and all other required provisions of the Municipal Code of Chicago.

The grantee shall pay to the City of Chicago as compensation for the privilege #1120943 herein granted the sum of three hundred ($300.00) per annum in advance.

A 25% penalty will be added for payments received after due date.

The permit holder agrees to hold the City of Chicago harmless for any damage, relocation or replacement costs associated with damage, relocation or removal of private property caused by the City performing work in the public way.

Authority herein given and granted for a period of five (5) years from and after Date of Passage.

Alderman 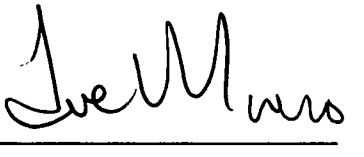

Proco Joe Moreno 1st Ward

S/F ILLUMINATED CABINET
scale 1/2" = 1'-0"

27 square feet

EPP

C36

9'-0" Cabinet Size

3'-0" Cabinet Size

s=8-1/2"

simply prepaid RETAILER

10"

CABINET: 4" deep fabricated aluminum w/ 1-1/2" retainers, all to be painted Matte Black as required

BACK: 050 alum - pre-painted white

FACE: 150 Flat White polycarbonate

GRAPHICS: Surface applied vinyl overlay w/ reverse weeded copy as shown

ILLUM.: White LED's as required by manufacturer Power supplies to be housed within cabinet

MOUNTING: Cabinet to be flush mounted using appropriate fasteners as required

COLOR MATCHING

DEALER TO REMOVE EXISTING CABINET & PAINT SIGN BAND AREA - COLOR TBV

EXISTING CONDITIONS

FOR REFERENCE ONLY

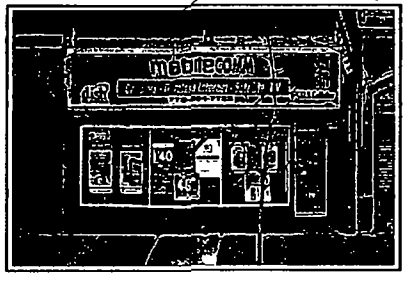

PROPOSED STOREFRONT

SCALE 3/16" = 1'-0"

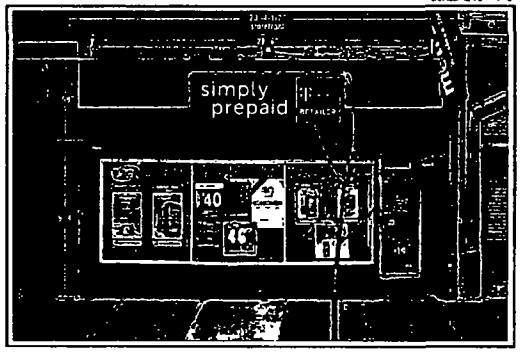

S/F ILLUMINATED CABINET - FLAT FACES

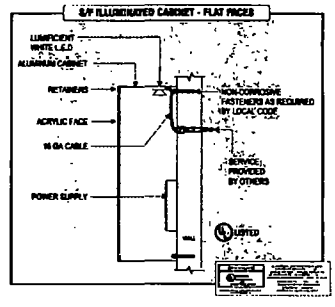

MC SIGN COMPANY
8959 TYLER BLVD.
MENTOR, OHIO 44060
PH. 440-209-4200
FAX 440-209-4277
www.mcsign.com

simply prepaid

2	050715	06/16/15
JASON BOONE		JR

DESIGNER

Sign On
Partnership that Counts

NOTE: PRINTS ARE THE EXCLUSIVE PROPERTY OF MCSIGN COMPANY. ANY UNAUTHORIZED USE OR DUPLICATION WILL RESULT IN A 20% CHARGE PER OCCURANCE PER THE VALUE OF THE DISPLAY © MC SIGN CO 1998

Department of Business Affairs and Consumer Protection
Small Business Center - Public Way Use Unit
City Hall - 121 N LaSalle Street, Room 800 • Chicago, IL 60602
312-74-GOBIZ / 312-744-6249 • (312) 744-1944 (TTY)
http://www.cityofchicago.org/bacp

03/16/2016

Alderman **Proco Joe Moreno**
Ward # **01**
City of Chicago
City Hall, Room **300**
121 North LaSalle Street
Chicago, Illinois 60602

Re: An ordinance to use and maintain a portion of the public right-of-way for **one (1) sign(s)** for **SIMPLY PREPAID**, adjacent to the premises known as **1956 N. Milwaukee Ave.**.

Dear Alderman **Proco Joe Moreno**:

The applicant referenced above has requested the use of the public right-of-way for a **sign(s)**. An ordinance has been prepared by the Department of Business Affairs and Consumer Protection – Small Business Center - Public Way Use Unit for presentation to the City Council. Because this request was made for properties located in your ward, as approved by you as per the attached, I respectfully request that you introduce the attached ordinance at the next City Council meeting.

If you have any questions regarding this ordinance, please contact Anthony Bertuca at (312) 744-5506.

Department of Business Affairs and Consumer Protection

City of Chicago

O2016-1853

Office of the City Clerk

Document Tracking Sheet

Meeting Date:	3/16/2016
Sponsor(s):	Hopkins (2)
Type:	Ordinance
Title:	Grant(s) of privilege in public way for Ann & Robert H. Lurie Children's Hospital of Chicago - conduits
Committee(s) Assignment:	Committee on Transportation and Public Way

ORDINANCE
ANN & ROBERT H. LURIE CHILDREN'S HOSPITAL OF CHICAGO
Acct. No. 5640 - 4
Permit No. 1121706

Be It Ordained by the City Council of the City of Chicago:

SECTION 1. Permission and authority are hereby given and granted to ANN & ROBERT H. LURIE CHILDREN'S HOSPITAL OF CHICAGO, upon the terms and subject to the conditions of this ordinance to maintain and use, as now constructed, eight (8) Conduit(s) under the public right-of-way adjacent to its premises known as 225 E. Chicago Ave..

Said Conduit(s) at E. Superior measure(s):
One (1) at seven point five (7.5) feet in length, and two (2) feet in width for a total of fifteen (15) square feet.

Said Conduit(s) at E. Superior measure(s):
One (1) at one hundred (100) feet in length, and two (2) feet in width for a total of two hundred (200) square feet.

Said Conduit(s) at E. Superior measure(s):
One (1) at thirteen point three three (13.33) feet in length, and two (2) feet in width for a total of twenty-six point six six (26.66) square feet.

Said Conduit(s) at E. Superior measure(s):
One (1) at nine point five (9.5) feet in length, and two (2) feet in width for a total of nineteen (19) square feet.

Said Conduit(s) at E. Superior measure(s):
One (1) at thirteen point five (13.5) feet in length, and two (2) feet in width for a total of twenty-seven (27) square feet.

Said Conduit(s) at E. Chicago measure(s):
One (1) at seventy-five (75) feet in length, and two (2) feet in width for a total of one hundred fifty (150) square feet.

Said Conduit(s) at E. Chicago measure(s):
One (1) at twenty-one point two five (21.25) feet in length, and two (2) feet in width for a total of forty-two point five (42.5) square feet.

Said Conduit(s) at E. Chicago measure(s):
One (1) at thirteen point five (13.5) feet in length, and two (2) feet in width for a total of twenty-seven (27) square feet.

The location of said privilege shall be as shown on prints kept on file with the Department of Business Affairs and Consumer Protection and the Office of the City Clerk.

Said privilege shall be constructed in accordance with plans and specifications approved by the Department of Transportation (Division of Project Development) and Department of Transportation (Office of Underground Coordination).

This grant of privilege in the public way shall be subject to the provisions of Section 10-28-015 and all other required provisions of the Municipal Code of Chicago.

The grantee shall pay to the City of Chicago as compensation for the privilege #1121706 herein granted the sum of one thousand five hundred twenty-one dollars and forty-eight cents ($1,521.48) per annum in advance.

A 25% penalty will be added for payments received after due date.

The permit holder agrees to hold the City of Chicago harmless for any damage, relocation or replacement costs associated with damage, relocation or removal of private property caused by the City performing work in the public way.

Authority herein given and granted for a period of five (5) years from and after 07/28/2015.

Alderman _____

Brian Hopkins 2nd Ward

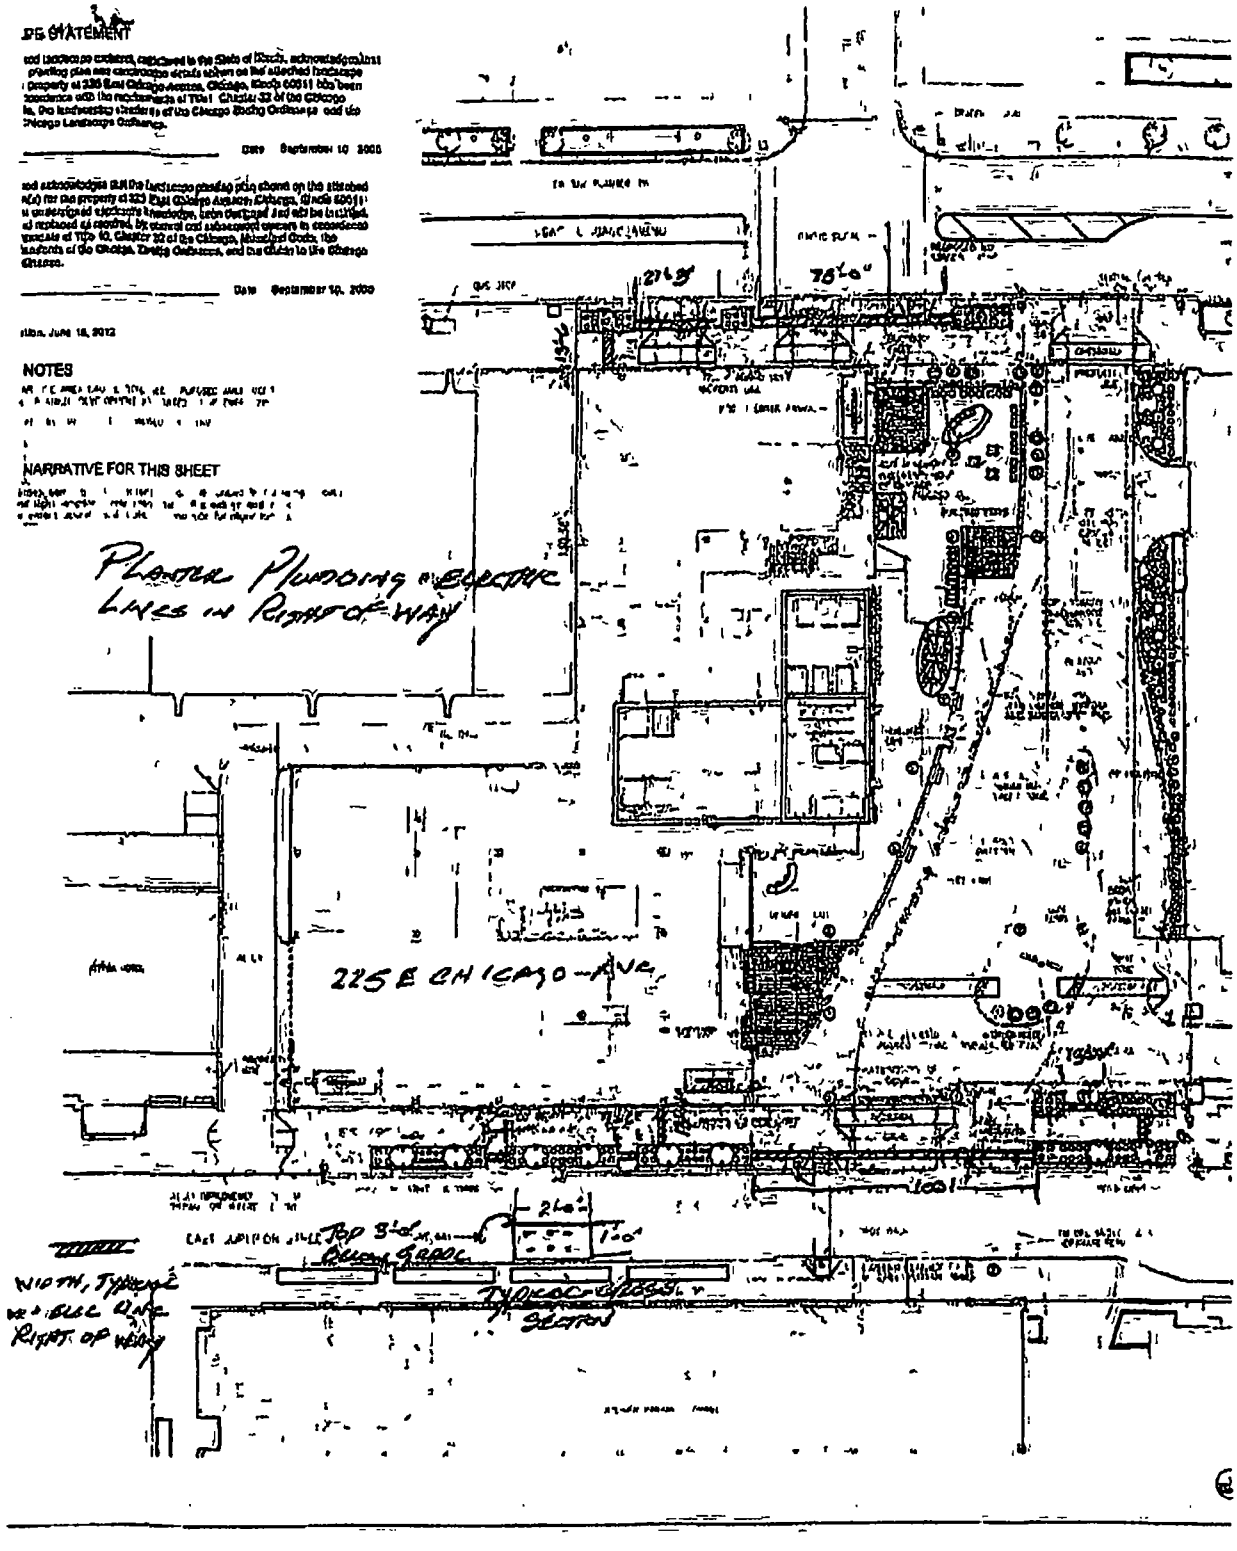
PE STATEMENT
NOTES
NARRATIVE FOR THIS SHEET
PLANTER PLUMBING & ELECTRIC LINES IN RIGHT OF WAY
225 E CHICAGO AVE
WIDTH, TYPICAL
RIGHT OF WAY

Department of Business Affairs and Consumer Protection
Small Business Center - Public Way Use Unit
City Hall - 121 N. LaSalle Street, Room 800 • Chicago, IL 60602
312-74-GOBIZ / 312-744-6249 • (312) 744-1944 (TTY)
http://www.cityofchicago.org/bacp

03/16/2016

Alderman **Brian Hopkins**
Ward # **02**
City of Chicago
City Hall, Room **200**
121 North LaSalle Street
Chicago, Illinois 60602

Re: An ordinance to use and maintain a portion of the public right-of-way for **eight (8) conduit(s)** for **ANN & ROBERT H. LURIE CHILDREN'S HOSPITAL OF CHICAGO**, adjacent to the premises known as **225 E. Chicago Ave.**.

Dear Alderman **Brian Hopkins**:

The applicant referenced above has requested the use of the public right-of-way for a **conduit(s)**. An ordinance has been prepared by the Department of Business Affairs and Consumer Protection – Small Business Center - Public Way Use Unit for presentation to the City Council. Because this request was made for properties located in your ward, as approved by you as per the attached, I respectfully request that you introduce the attached ordinance at the next City Council meeting.

If you have any questions regarding this ordinance, please contact Anthony Bertuca at (312) 744-5506.

Department of Business Affairs and Consumer Protection

City of Chicago

O2016-1854

Office of the City Clerk

Document Tracking Sheet

Meeting Date:	3/16/2016
Sponsor(s):	Hopkins (2)
Type:	Ordinance
Title:	Grant(s) of privilege in public way for Ann & Robert H. Lurie Children's Hospital of Chicago - kiosks
Committee(s) Assignment:	Committee on Transportation and Public Way

ORDINANCE
ANN & ROBERT H. LURIE CHILDREN'S HOSPITAL OF CHICAGO
Acct. No. 5640 - 4
Permit No. 1121674

Be It Ordained by the City Council of the City of Chicago:

SECTION 1. Permission and authority are hereby given and granted to ANN & ROBERT H. LURIE CHILDREN'S HOSPITAL OF CHICAGO, upon the terms and subject to the conditions of this ordinance to maintain and use, as now constructed, one (1) Kiosk(s) on the public right-of-way adjacent to its premises known as 225 E. Chicago Ave..

Said Kiosk(s) at E. Chicago Avenue measure(s):
One (1) at six (6) feet in length, and one point five (1.5) foot in width for a total of nine (9) square feet. Existing kiosk is approximately eight (8) feet eight (8) inches in height.

The location of said privilege shall be as shown on prints kept on file with the Department of Business Affairs and Consumer Protection and the Office of the City Clerk.

Said privilege shall be constructed in accordance with plans and specifications approved by the Department of Transportation (Division of Project Development) and Zoning Department - Signs.

This grant of privilege in the public way shall be subject to the provisions of Section 10-28-015 and all other required provisions of the Municipal Code of Chicago.

The grantee shall pay to the City of Chicago as compensation for the privilege #1121674 herein granted the sum of four hundred ($400.00) per annum in advance.

A 25% penalty will be added for payments received after due date.

The permit holder agrees to hold the City of Chicago harmless for any damage, relocation or replacement costs associated with damage, relocation or removal of private property caused by the City performing work in the public way.

Authority herein given and granted for a period of five (5) years from and after 11/10/2015.

Alderman _____

Brian Hopkins 2nd Ward

Side View
1/2"=1'-0"

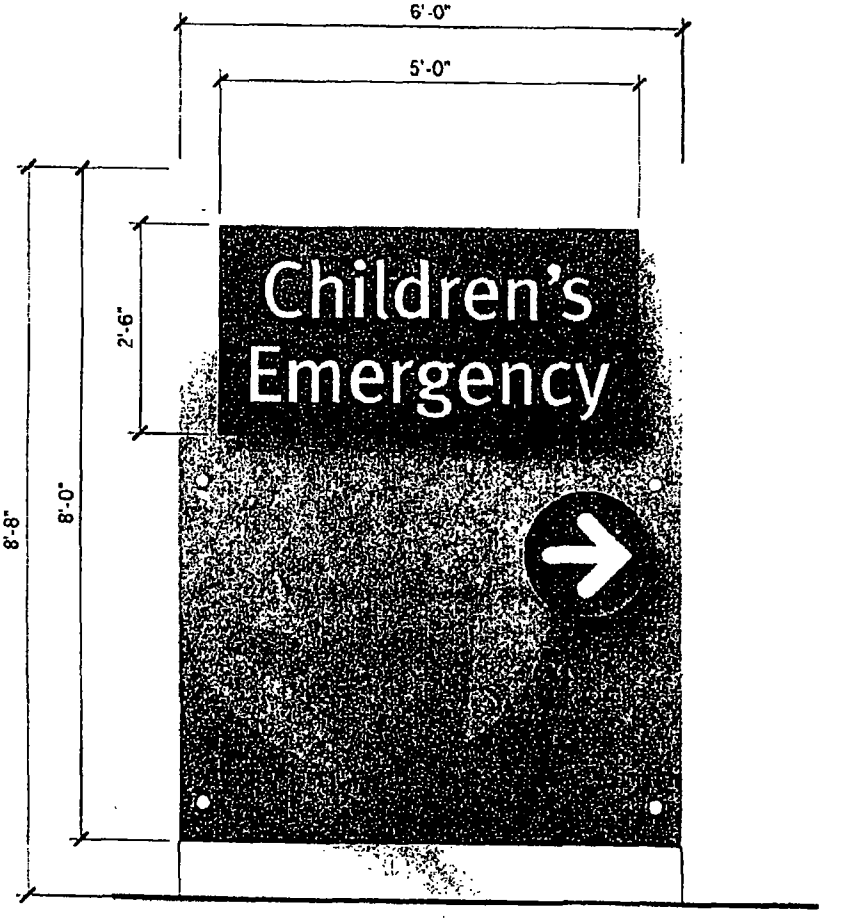

Front View - Freestanding Emergency Sign Monument /
1/2"=1'-0"

Department of Business Affairs and Consumer Protection
Small Business Center- Public Way Use Unit
City Hall - 121 N. LaSalle Street Room 800 • Chicago, IL 60602
312-74-GOBIZ / 312-744-6249 • (312) 744-1944 (TTY)
http://www.cityofchicago.org/bacp

03/16/2016

Alderman **Brian Hopkins**
Ward # **02**
City of Chicago
City Hall, Room **200**
121 North LaSalle Street
Chicago, Illinois 60602

Re: An ordinance to use and maintain a portion of the public right-of-way for **one (1) kiosk(s)** for **ANN & ROBERT H. LURIE CHILDREN'S HOSPITAL OF CHICAGO**, adjacent to the premises known as **225 E. Chicago Ave.**.

Dear Alderman **Brian Hopkins**:

The applicant referenced above has requested the use of the public right-of-way for a **kiosk(s)**. An ordinance has been prepared by the Department of Business Affairs and Consumer Protection – Small Business Center - Public Way Use Unit for presentation to the City Council. Because this request was made for properties located in your ward, as approved by you as per the attached, I respectfully request that you introduce the attached ordinance at the next City Council meeting.

If you have any questions regarding this ordinance, please contact Anthony Bertuca at (312) 744-5506.

Department of Business Affairs and Consumer Protection

City of Chicago

O2016-1855

Office of the City Clerk

Document Tracking Sheet

Meeting Date:	3/16/2016
Sponsor(s):	Hopkins (2)
Type:	Ordinance
Title:	Grant(s) of privilege in public way for Ann & Robert H. Lurie Children's Hospital of Chicago - planters
Committee(s) Assignment:	Committee on Transportation and Public Way

ORDINANCE
ANN & ROBERT H. LURIE CHILDREN'S HOSPITAL OF CHICAGO
Acct. No. 5640 - 4
Permit No. 1121702

Be It Ordained by the City Council of the City of Chicago:

SECTION 1. Permission and authority are hereby given and granted to ANN & ROBERT H. LURIE CHILDREN'S HOSPITAL OF CHICAGO, upon the terms and subject to the conditions of this ordinance to maintain and use, as now constructed, nine (9) Planter(s) on the public right-of-way for beautification purposes adjacent to its premises known as 225 E. Chicago Ave..

Said Planter(s) at E. Superior measure(s):
Three (3) at forty-two (42) feet in length, and nine (9) feet in width for a total of one thousand one hundred thirty-four (1134) square feet.
One (1) at fifty-four (54) feet in length, and nine (9) feet in width for a total of four hundred eighty-six (486) square feet.
One (1) at ten point five (10.5) feet in length, and nine (9) feet in width for a total of ninety-four point five (94.5) square feet.
One (1) at twenty-eight point five (28.5) feet in length, and nine (9) feet in width for a total of two hundred fifty-six point five (256.5) square feet.

Said Planter(s) at E. Chicago measure(s):
Two (2) at twenty-one (21) feet in length, and nine (9) feet in width for a total of three hundred seventy-eight (378) square feet.
One (1) at ten point five (10.5) feet in length, and nine (9) feet in width for a total of ninety-four point five (94.5) square feet.

Grantee must allow the required clear and unobstructed space for pedestrian passage at all times per rules and regulations approved by the Department of Transportation.

The location of said privilege shall be as shown on prints kept on file with the Department of Business Affairs and Consumer Protection and the Office of the City Clerk.

Said privilege shall be constructed in accordance with plans and specifications approved by the Department of Planning and Development and Department of Transportation (Division of Project Development).

This grant of privilege in the public way shall be subject to the provisions of Section 10-28-015 and all other required provisions of the Municipal Code of Chicago.

The grantee shall pay to the City of Chicago as compensation for the privilege #1121702 herein granted the sum of zero ($.00) per annum in advance.

A 25% penalty will be added for payments received after due date.

The permit holder agrees to hold the City of Chicago harmless for any damage, relocation or replacement costs associated with damage, relocation or removal of private property caused by the City performing work in the public way.

Authority herein given and granted for a period of five (5) years from and after 11/03/2015.

Alderman _____

Brian Hopkins 2nd Ward

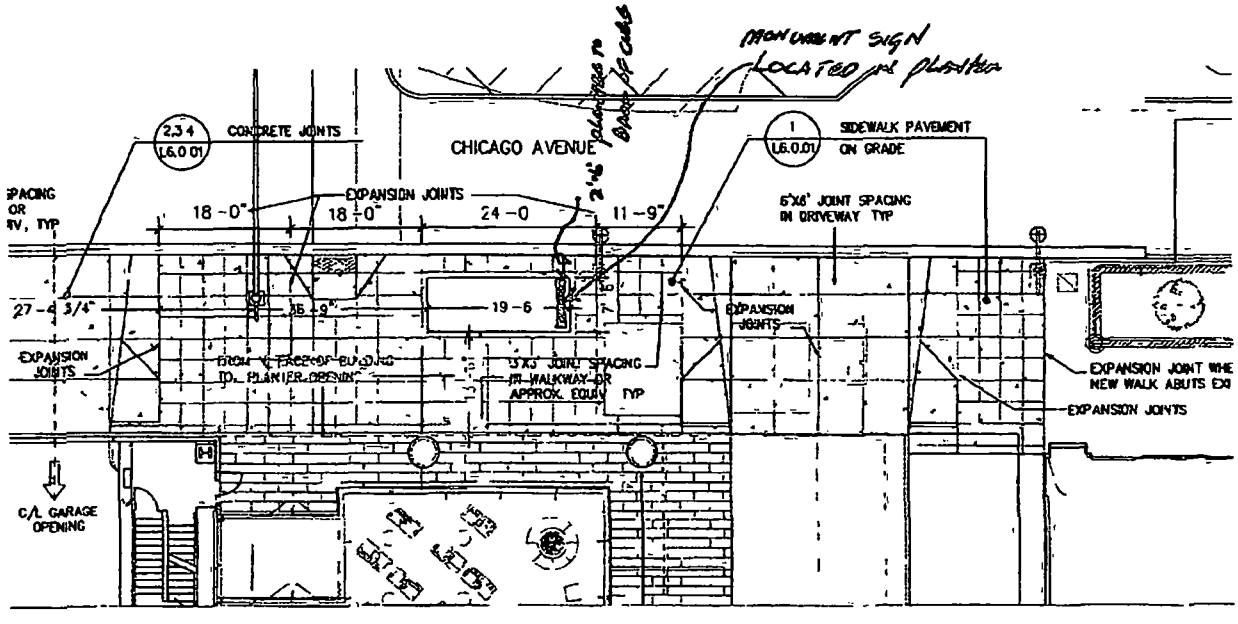
MONUMENT SIGN
LOCATED IN PLANTER
2'-6" PLANTERS TO BACK OF CURB
2,3 4
L6.0 01
CONCRETE JOINTS
CHICAGO AVENUE
1
L6.0.01
SIDEWALK PAVEMENT
ON GRADE
SPACING
OR
NV, TYP
EXPANSION JOINTS
18 -0"
18 -0"
24 -0
11 -9"
6'X6' JOINT SPACING
IN DRIVEWAY TYP
27 -6 3/4"
15 -9"
19 -6
EXPANSION
JOINTS
EXPANSION
JOINTS
FROM C FACE OF BUILDING
TO PLANTER OPENING
5'X5' JOINT SPACING
IN WALKWAY OR
APPROX EQUIV TYP
EXPANSION JOINT WHE
NEW WALK ABUTS EXI
EXPANSION JOINTS
C/L GARAGE
OPENING
225 E CHICAGO
CALLOWAY'S NURSERY HOSPITAL
3 PAVING - CHICAGO AVE ST

(Page 3 of 6)

Department of Business Affairs and Consumer Protection
Small Business Center - Public Way Use Unit
City Hall - 121 N. LaSalle Street, Room 800 • Chicago, IL 60602
312-74-GOBIZ / 312-744-6249 • (312) 744-1944 (TTY)
http://www.cityofchicago.org/bacp

03/16/2016

Alderman **Brian Hopkins**
Ward # **02**
City of Chicago
City Hall, Room **200**
121 North LaSalle Street
Chicago, Illinois 60602

Re: An ordinance to use and maintain a portion of the public right-of-way for **nine (9) planter(s)** for **ANN & ROBERT H. LURIE CHILDREN'S HOSPITAL OF CHICAGO**, adjacent to the premises known as **225 E. Chicago Ave.**.

Dear Alderman **Brian Hopkins**:

The applicant referenced above has requested the use of the public right-of-way for a **planter(s)**. An ordinance has been prepared by the Department of Business Affairs and Consumer Protection – Small Business Center - Public Way Use Unit for presentation to the City Council. Because this request was made for properties located in your ward, as approved by you as per the attached, I respectfully request that you introduce the attached ordinance at the next City Council meeting.

If you have any questions regarding this ordinance, please contact Anthony Bertuca at (312) 744-5506.

Department of Business Affairs and Consumer Protection

City of Chicago

O2016-1860

Office of the City Clerk

Document Tracking Sheet

Meeting Date:	3/16/2016
Sponsor(s):	Hopkins (2)
Type:	Ordinance
Title:	Grant(s) of privilege in public way for BucketFeet
Committee(s) Assignment:	Committee on Transportation and Public Way

ORDINANCE
BucketFeet
Acct. No. 401905 - 3
Permit No. 1121069

Be It Ordained by the City Council of the City of Chicago:

SECTION 1. Permission and authority are hereby given and granted to BucketFeet, upon the terms and subject to the conditions of this ordinance to maintain and use one (1) sign(s) projecting over the public right-of-way attached to its premises known as 1647 N. Damen Ave..

Said sign structure(s) measures as follows; along N. Damen Avenue:
One (1) at one point three three (1.33) feet in length, one point three three (1.33) feet in height and twelve (12) feet above grade level.

The location of said privilege shall be as shown on prints kept on file with the Department of Business Affairs and Consumer Protection and the Office of the City Clerk.

Said privilege shall be constructed in accordance with plans and specifications approved by the Department of Transportation (Division of Project Development) and Zoning Department - Signs.

This grant of privilege in the public way shall be subject to the provisions of Section 10-28-015 and all other required provisions of the Municipal Code of Chicago.

The grantee shall pay to the City of Chicago as compensation for the privilege #1121069 herein granted the sum of one hundred ($100.00) per annum in advance.

A 25% penalty will be added for payments received after due date.

The permit holder agrees to hold the City of Chicago harmless for any damage, relocation or replacement costs associated with damage, relocation or removal of private property caused by the City performing work in the public way.

Authority herein given and granted for a period of five (5) years from and after Date of Passage.

Alderman _____

Brian Hopkins 2nd Ward

P. 9-A

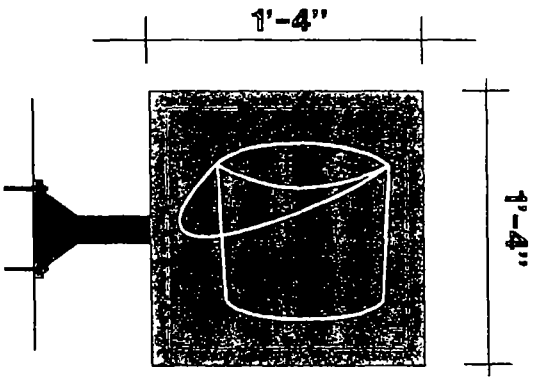

SCALE 1.5"=1'0"

16"x 16"x 16" DOUBLE FACE PROJECTING SIGN, MOUNTED ON 2" STEEL TUBE.
BACK SPRAYED LEXAN FACES ILLUMINATED WITH WHITE LEDS.
CABINET COLOR AND FACE TO MATCH PANTONE 485C.

Best Neon Sign

SCALE AS NOTED DWG NO. BUCKETF1
CUSTOMER BUCKETFEET
JOB ADDRESS
CITY
ARTIST tc
SALES
APPROVED
DATE
DATE 6/26/15
DATE
CUSTOMER APPROVAL

By signing the approval box on this sketch, I understand that I am accepting all aspects of this drawing. This includes artwork, specifications, dimensions, spelling and any other representations herein. I also understand that color reproductions on this sketch are approximate, and may not match manufactured product exactly.

Department of Business Affairs and Consumer Protection
Small Business Center - Public Way Use Unit
City Hall - 121 N. LaSalle Street, Room 800 • Chicago, IL 60602
312-74-GOBIZ / 312-744-6249 • (312) 744-1944 (TTY)
http://www.cityofchicago.org/bacp

03/16/2016

Alderman **Brian Hopkins**
Ward # **02**
City of Chicago
City Hall, Room **200**
121 North LaSalle Street
Chicago, Illinois 60602

Re: An ordinance to use and maintain a portion of the public right-of-way for **one (1) sign(s)** for **BucketFeet**, adjacent to the premises known as **1647 N. Damen Ave.**.

Dear Alderman **Brian Hopkins**:

The applicant referenced above has requested the use of the public right-of-way for a **sign(s)**. An ordinance has been prepared by the Department of Business Affairs and Consumer Protection – Small Business Center - Public Way Use Unit for presentation to the City Council. Because this request was made for properties located in your ward, as approved by you as per the attached, I respectfully request that you introduce the attached ordinance at the next City Council meeting.

If you have any questions regarding this ordinance, please contact Anthony Bertuca at (312) 744-5506.

Department of Business Affairs and Consumer Protection

City of Chicago

O2016-1862

Office of the City Clerk

Document Tracking Sheet

Meeting Date:	3/16/2016
Sponsor(s):	Hopkins (2)
Type:	Ordinance
Title:	Grant(s) of privilege in public way for Chicagotrolley & Double Decker Company
Committee(s) Assignment:	Committee on Transportation and Public Way

ORDINANCE
CHICAGOTROLLEY & DOUBLE DECKER COMPANY
Acct. No. 5752 - 33
Permit No. 1121601

Be It Ordained by the City Council of the City of Chicago:

SECTION 1. Permission and authority are hereby given and granted to CHICAGOTROLLEY & DOUBLE DECKER COMPANY, upon the terms and subject to the conditions of this ordinance to construct, install, maintain and use one (1) Sales Booth(s) on the public right-of-way adjacent to its premises known as 151 E. Delaware Pl..

Said Sales Booth(s) at E. Delaware Place measure(s):
One (1) at three (3) feet in length, and two point one seven (2.17) feet in width for a total of six point five one (6.51) square feet. Said sales booth shall be approximately three point five eight (3.58) feet in height.

The location of said privilege shall be as shown on prints kept on file with the Department of Business Affairs and Consumer Protection and the Office of the City Clerk.

Said privilege shall be constructed in accordance with plans and specifications approved by the Department of Transportation (Division of Project Development).

This grant of privilege in the public way shall be subject to the provisions of Section 10-28-015 and all other required provisions of the Municipal Code of Chicago.

The grantee shall pay to the City of Chicago as compensation for the privilege #1121601 herein granted the sum of four hundred ($400.00) per annum in advance.

A 25% penalty will be added for payments received after due date.

The permit holder agrees to hold the City of Chicago harmless for any damage, relocation or replacement costs associated with damage, relocation or removal of private property caused by the City performing work in the public way.

Authority herein given and granted for a period of five (5) years from and after Date of Passage.

Alderman _____

Brian Hopkins 2nd Ward

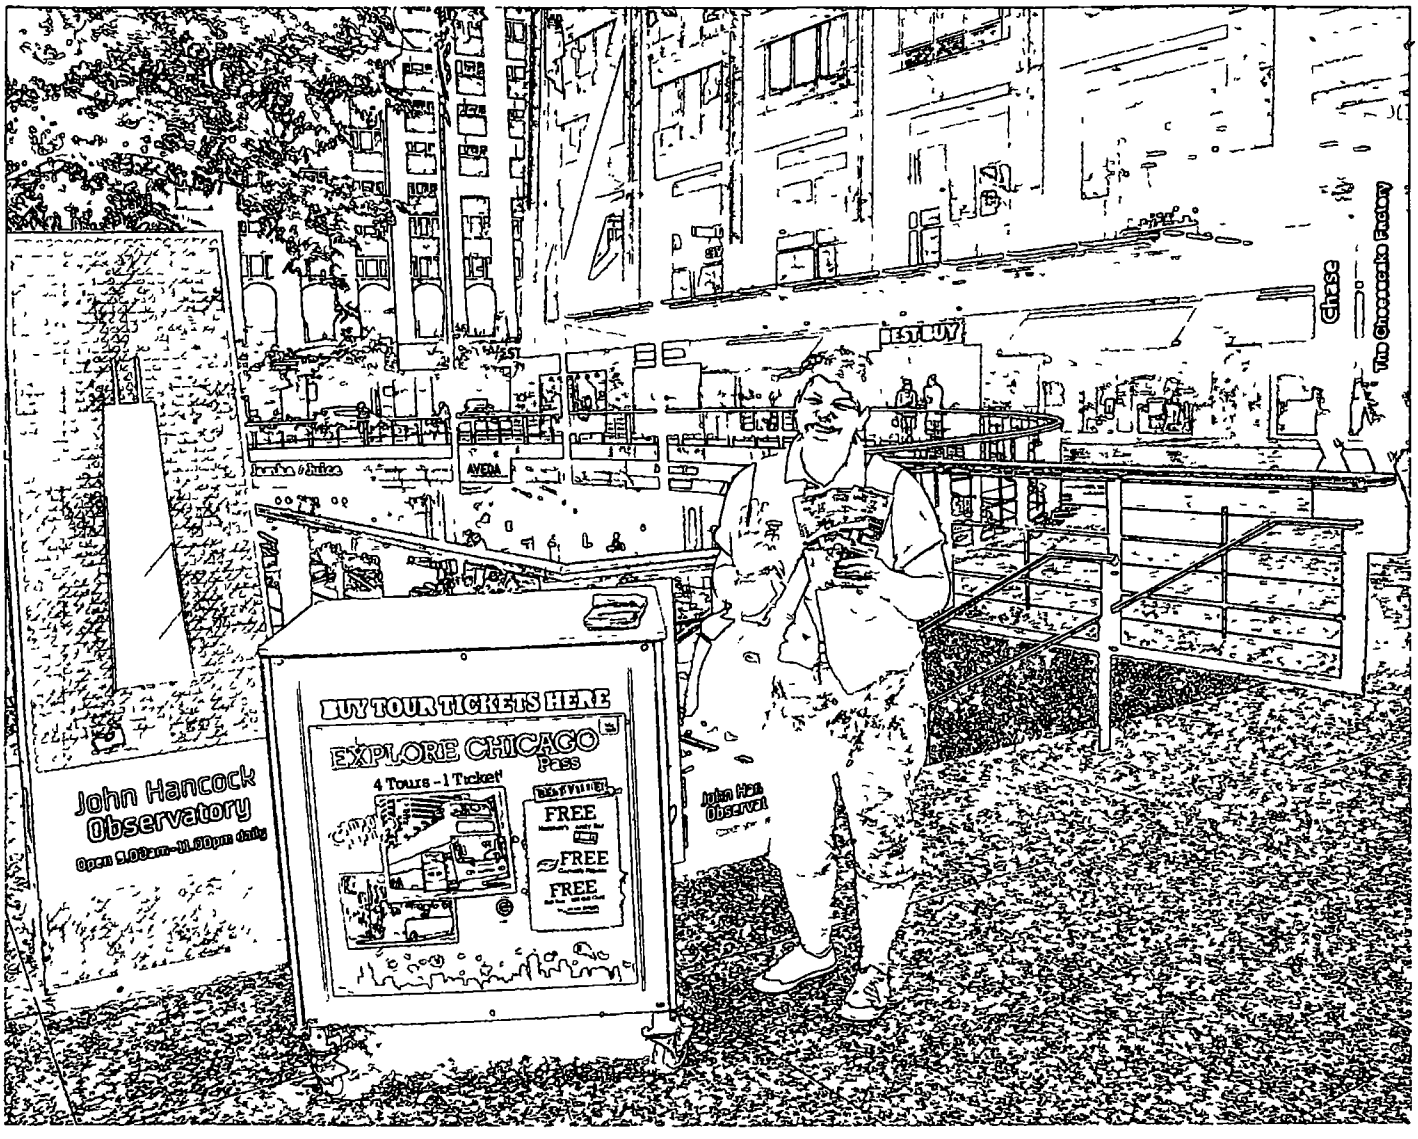
BUY TOUR TICKETS HERE
EXPLORE CHICAGO
Pass
4 Tours - 1 Ticket!
FREE
FREE
FREE
John Hancock
Observatory
Open 9.00am-11.30pm daily
BEST BUY
Chase
AVEDA

Department of Business Affairs and Consumer Protection
Small Business Center- Public Way Use Unit
City Hall- 121 N LaSalle Street Room 800 • Chicago, IL 60602
312-74-GOBIZ / 312-744-6249 • (312) 744-1944 (TTY)
http://www.cityofchicago.org/bacp

03/16/2016

Alderman **Brian Hopkins**
Ward # **02**
City of Chicago
City Hall, Room **200**
121 North LaSalle Street
Chicago, Illinois 60602

Re: An ordinance to use and maintain a portion of the public right-of-way for **one (1) booth(s)** for **CHICAGOTROLLEY & DOUBLE DECKER COMPANY**, adjacent to the premises known as **151 E. Delaware Pl.**.

Dear Alderman **Brian Hopkins**:

The applicant referenced above has requested the use of the public right-of-way for a **booth(s)**. An ordinance has been prepared by the Department of Business Affairs and Consumer Protection – Small Business Center - Public Way Use Unit for presentation to the City Council. Because this request was made for properties located in your ward, as approved by you as per the attached, I respectfully request that you introduce the attached ordinance at the next City Council meeting.

If you have any questions regarding this ordinance, please contact Anthony Bertuca at (312) 744-5506.

Department of Business Affairs and Consumer Protection

City of Chicago

O2016-1866

Office of the City Clerk

Document Tracking Sheet

Meeting Date:	3/16/2016
Sponsor(s):	Hopkins (2)
Type:	Ordinance
Title:	Grant(s) of privilege in public way for Clark 800 LLC
Committee(s) Assignment:	Committee on Transportation and Public Way

ORDINANCE
Clark 800 LLC
Acct. No. 401326 - 1
Permit No. 1121821

Be It Ordained by the City Council of the City of Chicago:

SECTION 1. Permission and authority are hereby given and granted to Clark 800 LLC, upon the terms and subject to the conditions of this ordinance to maintain and use, as now constructed, seven (7) Vault(s) under the public right-of-way adjacent to its premises known as 800 N. Clark St..

Said Vault(s) at N. Clark Street measure(s):
One (1) at ninety-three (93) feet in length, and three (3) feet in width for a total of two hundred seventy-nine (279) square feet.
One (1) at ten point two five (10.25) feet in length, and nine (9) feet in width for a total of ninety-two point two five (92.25) square feet.

Said Vault(s) at W. Chicago Avenue measure(s):
One (1) at one hundred fifty-one (151) feet in length, and two point five (2.5) feet in width for a total of three hundred seventy-seven point five (377.5) square feet.
One (1) at twelve point eight three (12.83) feet in length, and eleven point two five (11.25) feet in width for a total of one hundred forty-four point three four (144.34) square feet.
One (1) at six (6) feet in length, and three (3) feet in width for a total of eighteen (18) square feet.
One (1) at twelve point eight three (12.83) feet in length, and seven point three three (7.33) feet in width for a total of ninety-four point zero four (94.04) square feet.
One (1) at four point two five (4.25) feet in length, and eleven point six seven (11.67) feet in width for a total of forty-nine point six (49.6) square feet.

The location of said privilege shall be as shown on prints kept on file with the Department of Business Affairs and Consumer Protection and the Office of the City Clerk.

Said privilege shall be constructed in accordance with plans and specifications approved by the Department of Transportation (Office of Underground Coordination).

This grant of privilege in the public way shall be subject to the provisions of Section 10-28-015 and all other required provisions of the Municipal Code of Chicago.

The grantee shall pay to the City of Chicago as compensation for the privilege #1121821 herein granted the sum of seventeen thousand seven hundred nineteen ($17,719.00) per annum in advance.

A 25% penalty will be added for payments received after due date.

The permit holder agrees to hold the City of Chicago harmless for any damage, relocation or replacement costs associated with damage, relocation or removal of private property caused by the City performing work in the public way.

Authority herein given and granted for a period of five (5) years from and after Date of Passage.

Alderman _____

Brian Hopkins 2nd Ward

Vault A: Section 1 = 93'-0" X 3'-0"
Section 2 = 10'-3" X 9'-0"

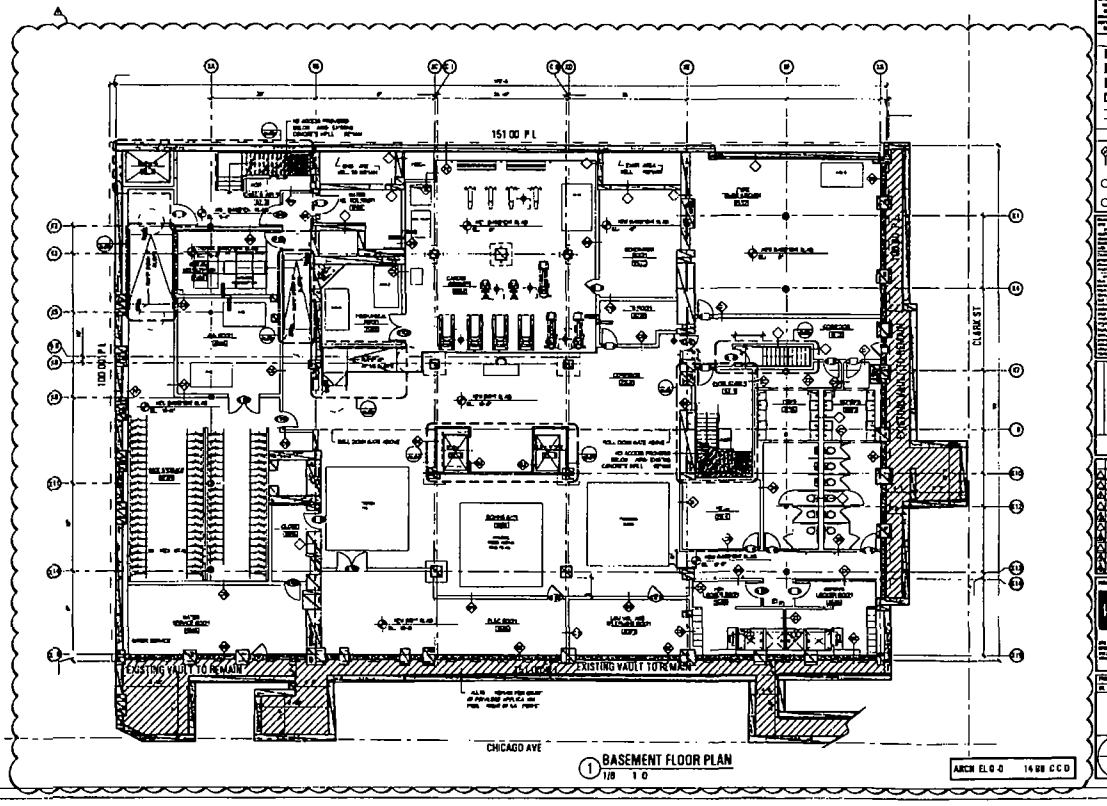

1 BASEMENT FLOOR PLAN
1/8 1 0

ARCH E1.0-0 1408 CCD

GENERAL AREA NOTES

PLAN MATERIAL KEY

PLAN NOTES

FLATS

BASEMENT PLAN

A1 0

Vault B: Section 1 = 151'-0" x 2'-6"

section 2 = 12'-10" x 11'-3"

Section 3 = 6'-0" x 3'-0"

Section 4 = 12'-10" x 7'-4"

Section 5 = 4'-3" x 11'-8"

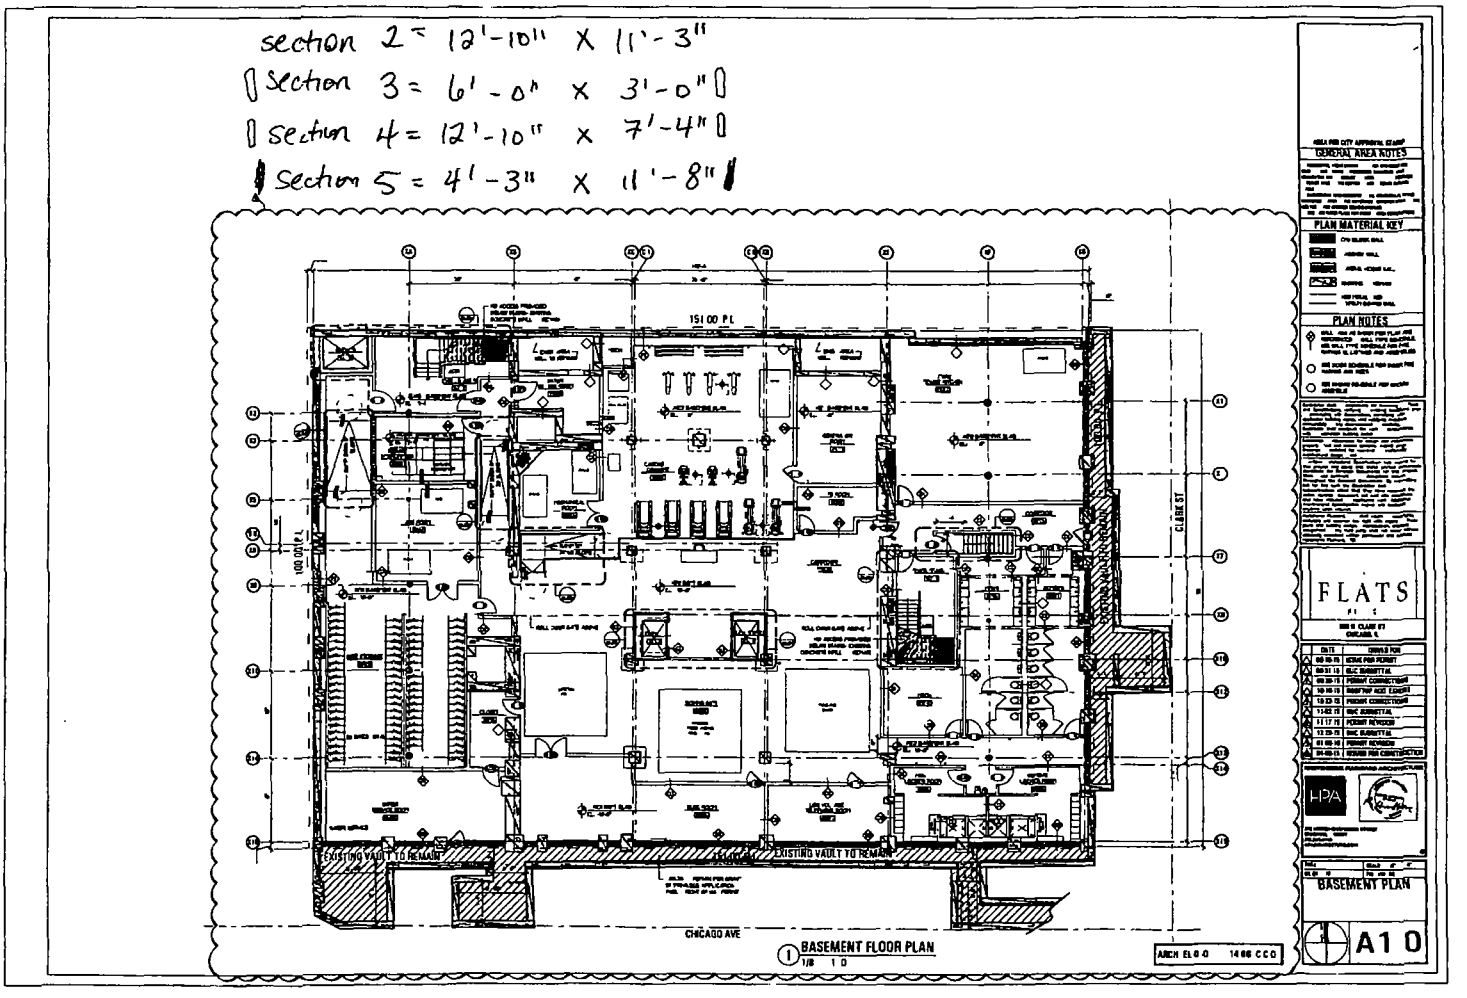

Department of Business Affairs and Consumer Protection
Small Business Center- Public Way Use Unit
City Hall - 121 N LaSalle Street Room 800 • Chicago, IL 60602
312-74-GOBIZ / 312-744-6249 • (312) 744-1944 (TTY)
http://www.cityofchicago.org/bacp

03/16/2016

Alderman **Brian Hopkins**
Ward # **02**
City of Chicago
City Hall, Room **200**
121 North LaSalle Street
Chicago, Illinois 60602

Re: An ordinance to use and maintain a portion of the public right-of-way for **seven (7) vault(s)** for **Clark 800 LLC**, adjacent to the premises known as **800 N. Clark St.**.

Dear Alderman **Brian Hopkins**:

The applicant referenced above has requested the use of the public right-of-way for **vault(s)**. An ordinance has been prepared by the Department of Business Affairs and Consumer Protection – Small Business Center - Public Way Use Unit for presentation to the City Council. Because this request was made for properties located in your ward, as approved by you as per the attached, I respectfully request that you introduce the attached ordinance at the next City Council meeting.

If you have any questions regarding this ordinance, please contact Anthony Bertuca at (312) 744-5506.

Department of Business Affairs and Consumer Protection

City of Chicago

O2016-1868

Office of the City Clerk

Document Tracking Sheet

Meeting Date:	3/16/2016
Sponsor(s):	Hopkins (2)
Type:	Ordinance
Title:	Grant(s) of privilege in public way for Sarpino's Pizzeria
Committee(s) Assignment:	Committee on Transportation and Public Way

ORDINANCE
SARPINOS PIZZERIA
Acct. No. 340710 - 1
Permit No. 1121919

Be It Ordained by the City Council of the City of Chicago:

SECTION 1. Permission and authority are hereby given and granted to SARPINOS PIZZERIA, upon the terms and subject to the conditions of this ordinance to maintain and use one (1) sign(s) projecting over the public right-of-way attached to its premises known as 158 W. Division St..

Said sign structure(s) measures as follows; along W Division St:
One (1) at eighteen point eight three (18.83) feet in length, five point three three (5.33) feet in height and ten (10) feet above grade level.

The location of said privilege shall be as shown on prints kept on file with the Department of Business Affairs and Consumer Protection and the Office of the City Clerk.

Said privilege shall be constructed in accordance with plans and specifications approved by the Department of Transportation (Division of Project Development) and Zoning Department - Signs.

This grant of privilege in the public way shall be subject to the provisions of Section 10-28-015 and all other required provisions of the Municipal Code of Chicago.

The grantee shall pay to the City of Chicago as compensation for the privilege #1121919 herein granted the sum of three hundred ($300.00) per annum in advance.

A 25% penalty will be added for payments received after due date.

The permit holder agrees to hold the City of Chicago harmless for any damage, relocation or replacement costs associated with damage, relocation or removal of private property caused by the City performing work in the public way.

Authority herein given and granted for a period of five (5) years from and after 12/16/2014.

Alderman _____

Brian Hopkins 2nd Ward

Pizzeria
PIZZA
PASTA
WINGS
SANDWICHES
& SALADS
FREE
DELIVERY
NO
MINIMUM
ORDER
OPEN LATE
EVERY DAY
10AM - 3AM
FRI & SAT
TILL 5AM
LUNCH
SPECIALS
INSIDE
GOURMET
ITALIAN
FOOD
1DAY
RVICE

Department of Business Affairs and Consumer Protection
Small Business Center - Public Way Use Unit
City Hall - 121 N LaSalle Street, Room 800 • Chicago, IL 60602
312-74-GOBIZ / 312-744-6249 • (312) 744-1944 (TTY)
http://www.cityofchicago.org/bacp

03/16/2016

Alderman **Brian Hopkins**
Ward # **02**
City of Chicago
City Hall, Room **200**
121 North LaSalle Street
Chicago, Illinois 60602

Re: An ordinance to use and maintain a portion of the public right-of-way for **one (1) sign(s)** for **SARPINOS PIZZERIA**, adjacent to the premises known as **158 W. Division St.**.

Dear Alderman **Brian Hopkins**:

The applicant referenced above has requested the use of the public right-of-way for a **sign(s)**. An ordinance has been prepared by the Department of Business Affairs and Consumer Protection – Small Business Center - Public Way Use Unit for presentation to the City Council. Because this request was made for properties located in your ward, as approved by you as per the attached, I respectfully request that you introduce the attached ordinance at the next City Council meeting.

If you have any questions regarding this ordinance, please contact Anthony Bertuca at (312) 744-5506.

Department of Business Affairs and Consumer Protection

City of Chicago

O2016-1870

Office of the City Clerk

Document Tracking Sheet

Meeting Date:	3/16/2016
Sponsor(s):	Dowell (3)
Type:	Ordinance
Title:	Grant(s) of privilege in public way for Baderbrau Brewingo Company
Committee(s) Assignment:	Committee on Transportation and Public Way

ORDINANCE
BADERBRAU BREWING COMPANY
Acct. No. 395883 - 1
Permit No. 1121348

Be It Ordained by the City Council of the City of Chicago:

SECTION 1. Permission and authority are hereby given and granted to BADERBRAU BREWING COMPANY, upon the terms and subject to the conditions of this ordinance to maintain and use one (1) sign(s) projecting over the public right-of-way attached to its premises known as 2513-15 S. Wabash Ave..

Said sign structure(s) measures as follows; along S Wabash Ave:
One (1) at thirty-five (35) feet in length, four (4) feet in height and twenty (20) feet above grade level.

The location of said privilege shall be as shown on prints kept on file with the Department of Business Affairs and Consumer Protection and the Office of the City Clerk.

Said privilege shall be constructed in accordance with plans and specifications approved by the Department of Transportation (Division of Project Development) and Zoning Department - Signs.

This grant of privilege in the public way shall be subject to the provisions of Section 10-28-015 and all other required provisions of the Municipal Code of Chicago.

The grantee shall pay to the City of Chicago as compensation for the privilege #1121348 herein granted the sum of three hundred ($300.00) per annum in advance.

A 25% penalty will be added for payments received after due date.

The permit holder agrees to hold the City of Chicago harmless for any damage, relocation or replacement costs associated with damage, relocation or removal of private property caused by the City performing work in the public way.

Authority herein given and granted for a period of five (5) years from and after Date of Passage.

Alderman Pat Dowell

Pat Dowell 3rd Ward

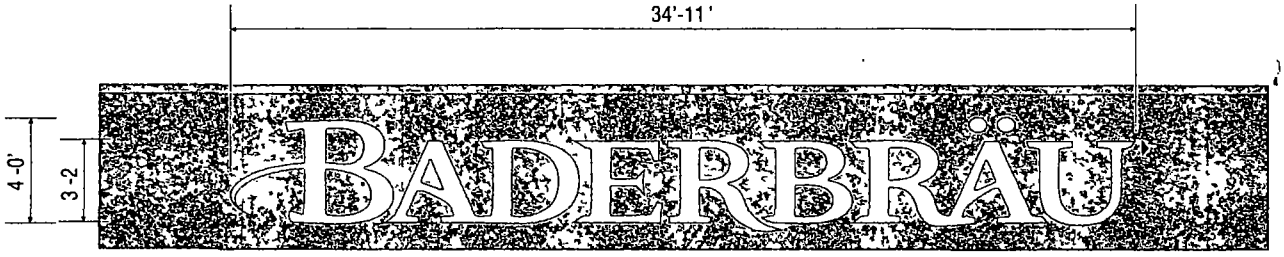

(1) SET OF OPEN CHANNEL ILLUMINATED LETTERS

FABRICATED ALUM LETTERS - BLUE PMS 3005 (INTERIOR & EXTERIOR OF LETTERS)
ILLUMINATION - DOUBLE-TUBE WHITE NEON

▶ DISCONNECT SWITCH

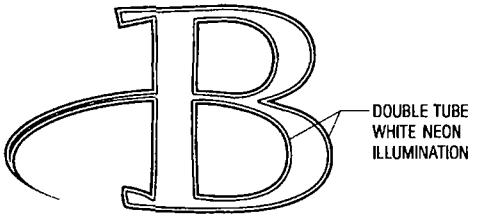

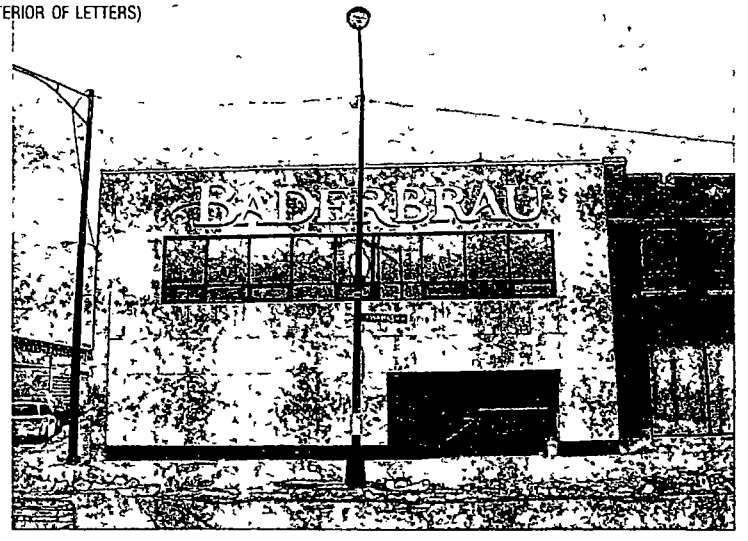

APPROVED _____ DATE _____

M-K SIGNS
CHICAGO
4900 N ELSTON AVE
CHICAGO IL 60630
773-905-4000 / Fax 773-545-0177
EMAIL: Anthony@mk-signs.com

BADERBRAU
2515 S WABASH CHICAGO IL

Colors represented in this drawing are for presentation purposes only
They will not match your finished product exactly
Actual color samples can be obtained from your sales representative

This design is the original and unpublished work of MK SIGNS and may not be reproduced copied or exhibited in any fashion without the expressed written consent of MK SIGNS The rights to this design may be purchased

DATE	REVISION

SCALE 3/16 =1 0	DATE 1 21 16
DESIGNER LM	SALES TC
FILE Baderbrau	DRAWING NUMBER 2456-1

Department of Business Affairs and Consumer Protection
Small Business Center - Public Way Use Unit
City Hall - 121 N. LaSalle Street, Room 800 • Chicago, IL 60602
312-74-GOBIZ / 312-744-6249 • (312) 744-1944 (TTY)
http://www.cityofchicago.org/bacp

03/16/2016

Alderman **Pat Dowell**
Ward # **03**
City of Chicago
City Hall, Room **200**
121 North LaSalle Street
Chicago, Illinois 60602

Re: An ordinance to use and maintain a portion of the public right-of-way for **one (1) sign(s)** for **BADERBRAU BREWING COMPANY**, adjacent to the premises known as **2513-15 S. Wabash Ave.**.

Dear Alderman **Pat Dowell**:

The applicant referenced above has requested the use of the public right-of-way for a **sign(s)**. An ordinance has been prepared by the Department of Business Affairs and Consumer Protection – Small Business Center - Public Way Use Unit for presentation to the City Council. Because this request was made for properties located in your ward, as approved by you as per the attached, I respectfully request that you introduce the attached ordinance at the next City Council meeting.

If you have any questions regarding this ordinance, please contact Anthony Bertuca at (312) 744-5506.

Department of Business Affairs and Consumer Protection

City of Chicago

O2016-1872

Office of the City Clerk

Document Tracking Sheet

Meeting Date:	3/16/2016
Sponsor(s):	Dowell (3)
Type:	Ordinance
Title:	Grant(s) of privilege in public way for Chicago Trolley & Double Decker Company (for 4th Ward)
Committee(s) Assignment:	Committee on Transportation and Public Way

ORDINANCE
CHICAGO TROLLEY & DOUBLE DECKER COMPANY
Acct. No. 5752 - 32
Permit No. 1121600

Be It Ordained by the City Council of the City of Chicago:

SECTION 1. Permission and authority are hereby given and granted to CHICAGO TROLLEY & DOUBLE DECKER COMPANY, upon the terms and subject to the conditions of this ordinance to construct, install, maintain and use one (1) Sales Booth(s) on the public right-of-way adjacent to its premises known as 720 S. Michigan Ave..

Said Sales Booth(s) at S. Michigan Avenue measure(s):
One (1) at three (3) feet in length, and two point one seven (2.17) feet in width for a total of six point five one (6.51) square feet. Said sales booth shall be approximately three point five eight (3.58) feet in height.

The location of said privilege shall be as shown on prints kept on file with the Department of Business Affairs and Consumer Protection and the Office of the City Clerk.

Said privilege shall be constructed in accordance with plans and specifications approved by the Department of Transportation (Division of Project Development).

This grant of privilege in the public way shall be subject to the provisions of Section 10-28-015 and all other required provisions of the Municipal Code of Chicago.

The grantee shall pay to the City of Chicago as compensation for the privilege #1121600 herein granted the sum of four hundred ($400.00) per annum in advance.

A 25% penalty will be added for payments received after due date.

The permit holder agrees to hold the City of Chicago harmless for any damage, relocation or replacement costs associated with damage, relocation or removal of private property caused by the City performing work in the public way.

Authority herein given and granted for a period of five (5) years from and after Date of Passage.

Alderman Pat Dowell

William D. Burns 4th Ward

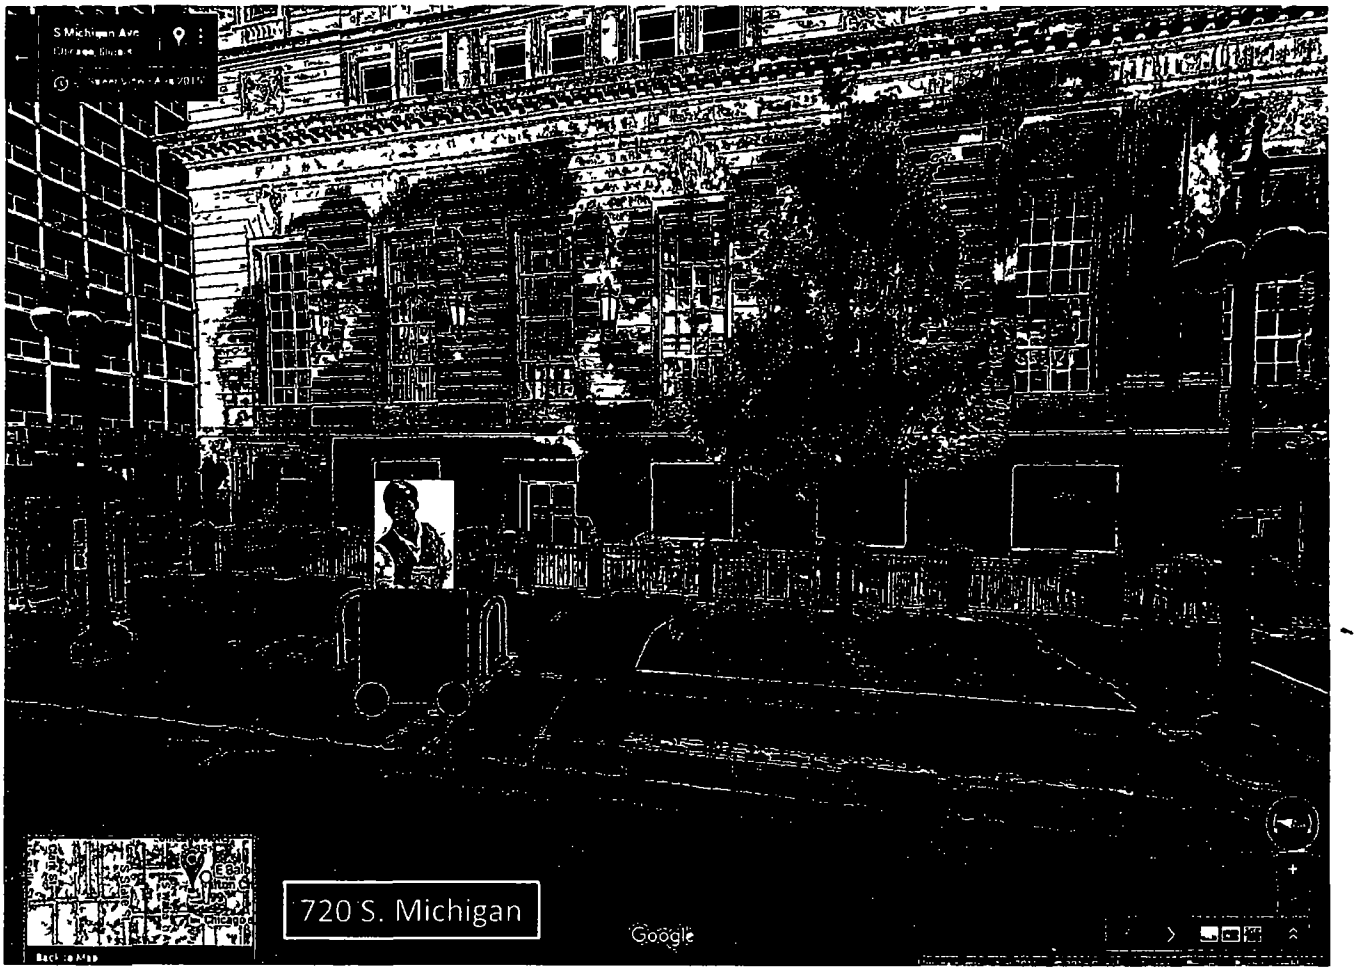
S Michigan Ave
720 S. Michigan
Google

Department of Business Affairs and Consumer Protection
Small Business Center- Public Way Use Unit
City Hall- 121 N. LaSalle Street Room 800 • Chicago, IL 60602
312-74-GOBIZ / 312-744-6249 • (312) 744-1944 (TTY)
http://www.cityofchicago.org/bacp

03/16/2016

Alderman **William D. Burns**
Ward # **04**
City of Chicago
City Hall, Room **305**
121 North LaSalle Street
Chicago, Illinois 60602

Re: An ordinance to use and maintain a portion of the public right-of-way for **one (1) booth(s)** for **CHICAGO TROLLEY & DOUBLE DECKER COMPANY**, adjacent to the premises known as **720 S. Michigan Ave.**.

Dear Alderman **William D. Burns**:

The applicant referenced above has requested the use of the public right-of-way for a **booth(s)**. An ordinance has been prepared by the Department of Business Affairs and Consumer Protection – Small Business Center - Public Way Use Unit for presentation to the City Council. Because this request was made for properties located in your ward, as approved by you as per the attached, I respectfully request that you introduce the attached ordinance at the next City Council meeting.

If you have any questions regarding this ordinance, please contact Anthony Bertuca at (312) 744-5506.

Department of Business Affairs and Consumer Protection

City of Chicago

O2016-1875

Office of the City Clerk

Document Tracking Sheet

Meeting Date:	3/16/2016
Sponsor(s):	Dowell (3)
Type:	Ordinance
Title:	Grant(s) of privilege in public way for GD Wabash LLC (for 4th Ward)
Committee(s) Assignment:	Committee on Transportation and Public Way

ORDINANCE
GD WABASH, LLC
Acct. No. 402797 - 3
Permit No. 1121280

Be It Ordained by the City Council of the City of Chicago:

SECTION 1. Permission and authority are hereby given and granted to GD WABASH, LLC, upon the terms and subject to the conditions of this ordinance to construct, install, maintain and use four (4) Landscape Planter(s) on the public right-of-way for beautification purposes adjacent to its premises known as 30 E. Balbo Ave..

Said Landscape Planter(s) at E BALBO AVE measure(s):
Four (4) at fifteen (15) feet in length, and six (6) feet in width for a total of three hundred sixty (360) square feet.
Said landscape planters shall be one (1) foot in height.

Grantee must allow the required clear and unobstructed space for pedestrian passage at all times per rules and regulations approved by the Department of Transportation.

The location of said privilege shall be as shown on prints kept on file with the Department of Business Affairs and Consumer Protection and the Office of the City Clerk.

Said privilege shall be constructed in accordance with plans and specifications approved by the Department of Planning and Development and Department of Transportation (Division of Project Development).

This grant of privilege in the public way shall be subject to the provisions of Section 10-28-015 and all other required provisions of the Municipal Code of Chicago.

The grantee shall pay to the City of Chicago as compensation for the privilege #1121280 herein granted the sum of zero ($.00) per annum in advance.

A 25% penalty will be added for payments received after due date.

The permit holder agrees to hold the City of Chicago harmless for any damage, relocation or replacement costs associated with damage, relocation or removal of private property caused by the City performing work in the public way.

Authority herein given and granted for a period of five (5) years from and after Date of Passage.

Alderman _____

William D. Burns 4th Ward

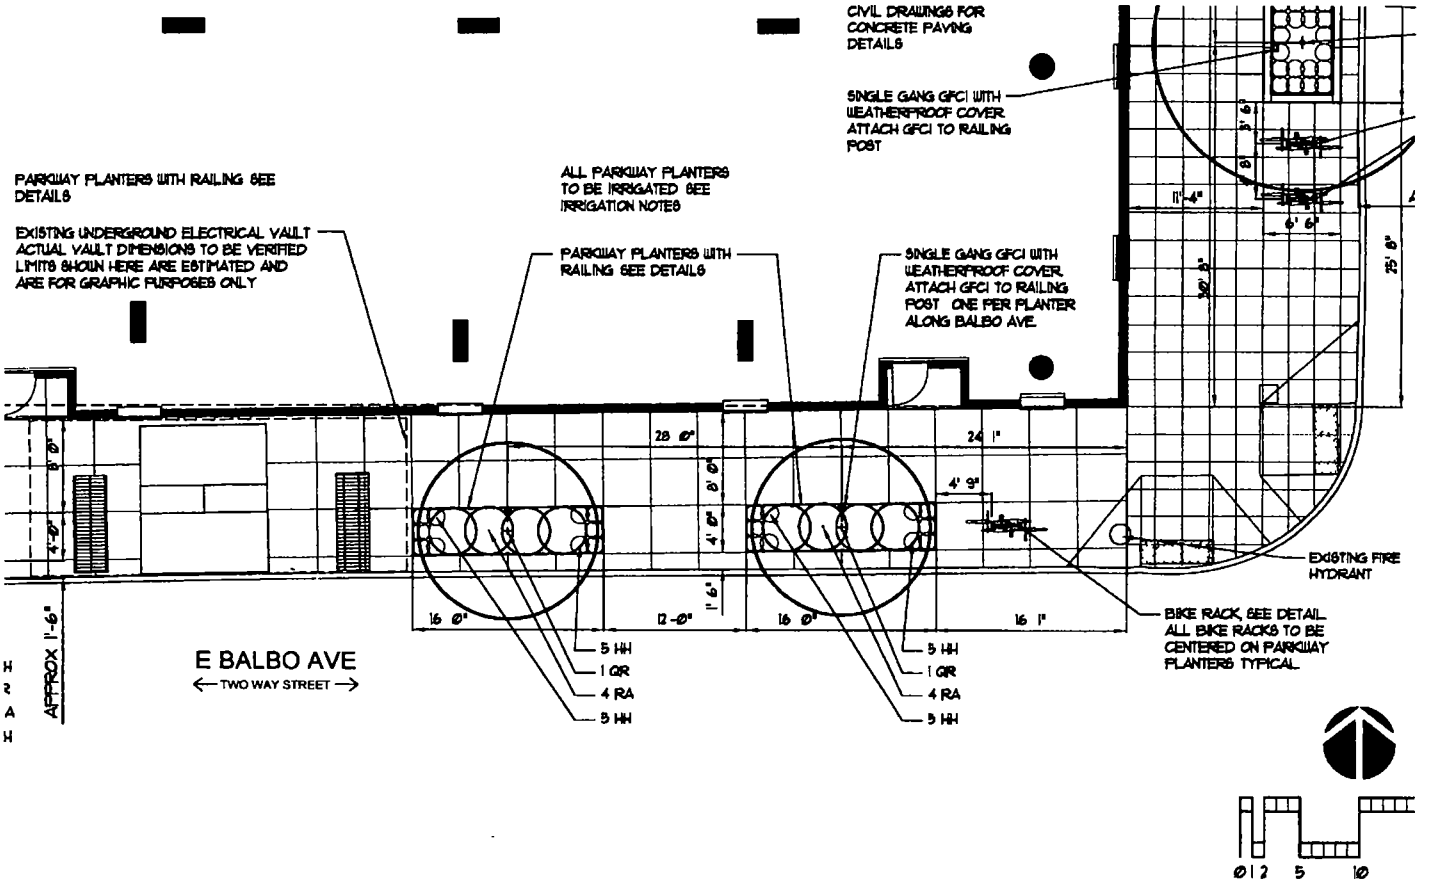
CIVIL DRAWINGS FOR CONCRETE PAVING DETAILS
SINGLE GANG GFCI WITH WEATHERPROOF COVER ATTACH GFCI TO RAILING POST
PARKWAY PLANTERS WITH RAILING SEE DETAILS
EXISTING UNDERGROUND ELECTRICAL VAULT ACTUAL VAULT DIMENSIONS TO BE VERIFIED LIMITS SHOWN HERE ARE ESTIMATED AND ARE FOR GRAPHIC PURPOSES ONLY
ALL PARKWAY PLANTERS TO BE IRRIGATED SEE IRRIGATION NOTES
PARKWAY PLANTERS WITH RAILING SEE DETAILS
SINGLE GANG GFCI WITH WEATHERPROOF COVER ATTACH GFCI TO RAILING POST ONE PER PLANTER ALONG BALBO AVE.
EXISTING FIRE HYDRANT
BIKE RACK, SEE DETAIL ALL BIKE RACKS TO BE CENTERED ON PARKWAY PLANTERS TYPICAL
E BALBO AVE
← TWO WAY STREET →
APPROX 1'-6"
5 HH
1 QR
4 RA
5 HH
16 0"
12 -0"
1' 6"
16 0"
16 1"
28 0"
24 1"
4' 9"
11'-4"
6' 6"
25' 8"
Ø 1 2 5 10

Department of Business Affairs and Consumer Protection
Small Business Center- Public Way Use Unit
City Hall- 121 N. LaSalle Street Room 800 • Chicago, IL 60602
312-74-GOBIZ / 312-744-6249 • (312) 744-1944 (TTY)
http://www.cityofchicago.org/bacp

03/16/2016

Alderman **William D. Burns**
Ward # **04**
City of Chicago
City Hall, Room **305**
121 North LaSalle Street
Chicago, Illinois 60602

Re: An ordinance to use and maintain a portion of the public right-of-way for **four (4) planter(s)** for **GD WABASH, LLC**, adjacent to the premises known as **30 E. Balbo Ave.**.

Dear Alderman **William D. Burns**:

The applicant referenced above has requested the use of the public right-of-way for **planter(s)**. An ordinance has been prepared by the Department of Business Affairs and Consumer Protection – Small Business Center - Public Way Use Unit for presentation to the City Council. Because this request was made for properties located in your ward, as approved by you as per the attached, I respectfully request that you introduce the attached ordinance at the next City Council meeting.

If you have any questions regarding this ordinance, please contact Anthony Bertuca at (312) 744-5506.

Department of Business Affairs and Consumer Protection

City of Chicago

O2016-1878

Office of the City Clerk

Document Tracking Sheet

Meeting Date:	3/16/2016
Sponsor(s):	Dowell (3)
Type:	Ordinance
Title:	Grant(s) of privilege in public way for Kriser's Feeding Pets for Life LLC (for 4th Ward)
Committee(s) Assignment:	Committee on Transportation and Public Way

ORDINANCE
KRISER'S FEEDING PETS FOR LIFE, LLC
Acct. No. 332347 - 6
Permit No. 1120426

Be It Ordained by the City Council of the City of Chicago:

SECTION 1. Permission and authority are hereby given and granted to KRISER'S FEEDING PETS FOR LIFE, LLC, upon the terms and subject to the conditions of this ordinance to maintain and use two (2) sign(s) projecting over the public right-of-way attached to its premises known as 1103 S. State St..

Said sign structure(s) measures as follows; along S. State Street:
Two (2) at seventeen point eight one (17.81) feet in length, three point nine four (3.94) feet in height and fifteen (15) feet above grade level.

The location of said privilege shall be as shown on prints kept on file with the Department of Business Affairs and Consumer Protection and the Office of the City Clerk.

Said privilege shall be constructed in accordance with plans and specifications approved by the Department of Transportation (Division of Project Development) and Zoning Department - Signs.

This grant of privilege in the public way shall be subject to the provisions of Section 10-28-015 and all other required provisions of the Municipal Code of Chicago.

The grantee shall pay to the City of Chicago as compensation for the privilege #1120426 herein granted the sum of six hundred ($600.00) per annum in advance.

A 25% penalty will be added for payments received after due date.

The permit holder agrees to hold the City of Chicago harmless for any damage, relocation or replacement costs associated with damage, relocation or removal of private property caused by the City performing work in the public way.

Authority herein given and granted for a period of five (5) years from and after Date of Passage.

Alderman _____

William D. Burns 4th Ward

LED FACE LIT CHANNEL LETTERS ATTACHED TO EXISTINGRACEWAY

Scale: 1/4"=1'-0"

SPECIFICATIONS / MATERIALS

FACES: _____1/8" WHITE ACRYLAST FLOWTECH

EDGES: _____1" ALUMINUM TRIM PAINT SATIN

TECHNOLOGY: _____1" JEWELITE 10 MARCH PRIMARY SATIN

ILLUMINATION: _____WHITE 8K LED SYSTEM

LOGO TRIM: _____TBD CLEARCO - SUNBEAM-43 EBONY

"K" DOT TRIM: _____1/2" CLEARCO 2D 450-30-43 LIGHT BRONZE MIR

213.75X47.3 OVERALL

47.3"

*****CONFIDENTIALITY NOTICE*****
This message is intended exclusively for the individual or entity to which it is addressed.
This communication may contain information that is proprietary, privileged, confidential or otherwise legally exempt from disclosure.
If you are not the named addressee you are not authorized to read, print retain copy or disseminate this message or any part of it.
If you have received this message in error please notify sender immediately either by phone (877-357-7446) or reply to this email and delete all copies of this message.
Please note: All designs from Artistic Sign Group, Inc. are copyrighted.
All mock ups pending review and configuration to sign program & city regulation

ASG
ARTISTIC SIGN GROUP, INC
DESIGN FABRICATION INSTALLATION
State Contractor Lic # 882776
1193 E MAIN ST VENTURA CA 93001
2411 W TAYLOR LONG BEACH CA 90813
TF (877) 357-7446
DIR (805)232-4302
FX (805) 672-2817
info@artisticsigngroup.com
www.artisticsigngroup.com
Long Beach, CA | Ventura, CA
Fully Licensed & Insured Sign Contractors
CA State Lic # 882776

CLIENT
KRISER'S ALL NATURAL PET
South Loop
1103 s STATE ST
CHICAGO, IL 60605

PRINT _____
SIGN _____
DATE _____

PRINT _____
SIGN _____
DATE _____

This is an original, unpublished drawing, submitted in connection with a project we are planning for you. It is not to be copied, reproduced, exhibited or shown to anyone outside of your organization without written permission of ARTISTIC SIGN GROUP INC.

SCALE AS NOTED
NOTE THE COLORS DEPICTED HERE ARE A GRAPHIC REPRESENTATION ACTUAL COLORS MAY VARY SEE COLOR SPECS
TO SCALE PRINTED @ 11"X17"

Department of Business Affairs and Consumer Protection
Small Business Center - Public Way Use Unit
City Hall - 121 N. LaSalle Street, Room 800 • Chicago, IL 60602
312-74-GOBIZ / 312-744-6249 • (312) 744-1944 (TTY)
http://www.cityofchicago.org/bacp

03/16/2016

Alderman **William D. Burns**
Ward # **04**
City of Chicago
City Hall, Room **305**
121 North LaSalle Street
Chicago, Illinois 60602

Re: An ordinance to use and maintain a portion of the public right-of-way for **two (2) sign(s)** for **KRISER'S FEEDING PETS FOR LIFE, LLC**, adjacent to the premises known as **1103 S. State St.**.

Dear Alderman **William D. Burns**:

The applicant referenced above has requested the use of the public right-of-way for a **sign(s)**. An ordinance has been prepared by the Department of Business Affairs and Consumer Protection – Small Business Center - Public Way Use Unit for presentation to the City Council. Because this request was made for properties located in your ward, as approved by you as per the attached, I respectfully request that you introduce the attached ordinance at the next City Council meeting.

If you have any questions regarding this ordinance, please contact Anthony Bertuca at (312) 744-5506.

Department of Business Affairs and Consumer Protection

City of Chicago

O2016-1880

Office of the City Clerk

Document Tracking Sheet

Meeting Date:	3/16/2016
Sponsor(s):	Dowell (3)
Type:	Ordinance
Title:	Grant(s) of privilege in public way for Michaels Stores (for 4th Ward)
Committee(s) Assignment:	Committee on Transportation and Public Way

ORDINANCE
Michaels Stores
Acct. No. 338441 - 4
Permit No. 1121119

Be It Ordained by the City Council of the City of Chicago:

SECTION 1. Permission and authority are hereby given and granted to Michaels Stores, upon the terms and subject to the conditions of this ordinance to maintain and use one (1) sign(s) projecting over the public right-of-way attached to its premises known as 5104 S. Lake Park Ave..

Said sign structure(s) measures as follows; along S. Lake Park Avenue:
One (1) at fifteen point two five (15.25) feet in length, four (4) feet in height and twenty-five (25) feet above grade level.

The location of said privilege shall be as shown on prints kept on file with the Department of Business Affairs and Consumer Protection and the Office of the City Clerk.

Said privilege shall be constructed in accordance with plans and specifications approved by the Department of Transportation (Division of Project Development) and Zoning Department - Signs.

This grant of privilege in the public way shall be subject to the provisions of Section 10-28-015 and all other required provisions of the Municipal Code of Chicago.

The grantee shall pay to the City of Chicago as compensation for the privilege #1121119 herein granted the sum of three hundred ($300.00) per annum in advance.

A 25% penalty will be added for payments received after due date.

The permit holder agrees to hold the City of Chicago harmless for any damage, relocation or replacement costs associated with damage, relocation or removal of private property caused by the City performing work in the public way.

Authority herein given and granted for a period of five (5) years from and after Date of Passage.

Alderman _____

William D. Burns 4th Ward

Michaels — *L E D Internally Illuminated Channel Letter Set*

NO TAGLINE

Remote

All mounting and electrical penetrations to be sealed by Sign Installer
LL to provide panel system contact so we can use proper sealant to keep warranty in place.

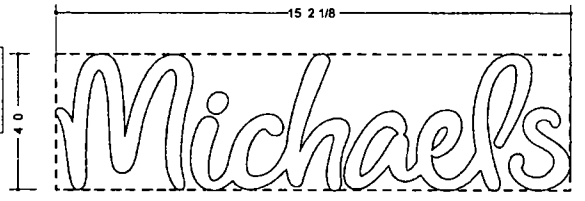

L E D Internally Illuminated Letter Set Layout — 60 70 ☑

Remote — Scale 3/8 = 1 0

	Module Color	Can Depth Inches	Modules Per Foot	Maximum Stroke Coverage Per Row: Single Row	Maximum Stroke Coverage Per Row: Multiple Rows	Inches On Center Dark Vinyl	Inches On Center Perforated Vinyl	Watts per module
V Series	White Warm White Blue Red Red/Orange, Orange Yellow/Amber Green	3	3	3	2 on center	Test	Test	0 8
		5	3	6	5 on center	4	3	

Vertical Letter Section
LED face lit letter flush mounted (Remote)

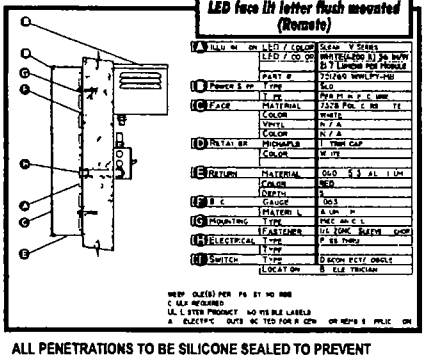

Color Schedule

Faces
- 7328 White Polycarbonate

Trim Cap
- White

Returns
- Red

Exterior Michaels 4' letterset
# of LED's- 230 LED's
# of Power supplies- 4 power supplies
Total Wattage- Sign draws 8 amps
Input of power supplies- Each power supply draws 1 amp, 120 volts

ALL PENETRATIONS TO BE SILICONE SEALED TO PREVENT MOISTURE INTRUSION
20'-0" WHIPS REQUIRED

Weight of sign- 90 pounds

Landlord Signature _____ Printed Name _____ Company _____ Date _____

Kieffer & CO. INC
© 2014 KIEFFER & CO., INC
630 Bond Street Lincolnshire IL 60069
PHONE (847) 520 1255 FAX (847) 520-1948
www.kieffersigns.com

CUSTOMER Michaels
LOCATION Hyde Park, (Chicago), IL Store #1228
SALESMAN LC DESIGNER JRS
DATE 04/23/15

☑ Artwork
☑ Design
☐ Survey
All boxes checked to Scale Order

c UL us LISTED

COMPARISON FILES

PRODUCTION PROCESSING
Kieffer Item #
Job #
001
002
003
004

REVISION	INITIALS	DATE
Revise faces to White dual color Red night	MAK	10/30/15
Rev to White/White illumination	JRS	11/11/15
per to white trim cap/returns Wrap seal notes	JRS	11/16/15
Add seam dims/mounting/rev returns to BLACK	JRS	11 23 15
Rev to standard mounting	JRS	11/23/15
Rev metal retainer to 3cm cap	MRK	12/8/15
WHIPS AND RETURNS	JRS	12/9/15

B66322K

Department of Business Affairs and Consumer Protection
Small Business Center - Public Way Use Unit
City Hall - 121 N LaSalle Street, Room 800 • Chicago, IL 60602
312-74-GOBIZ / 312-744-6249 • (312) 744-1944 (TTY)
http://www.cityofchicago.org/bacp

03/16/2016

Alderman **William D. Burns**
Ward # **04**
City of Chicago
City Hall, Room **305**
121 North LaSalle Street
Chicago, Illinois 60602

Re: An ordinance to use and maintain a portion of the public right-of-way for **one (1) sign(s)** for **Michaels Stores**, adjacent to the premises known as **5104 S. Lake Park Ave.**.

Dear Alderman **William D. Burns**:

The applicant referenced above has requested the use of the public right-of-way for a **sign(s)**. An ordinance has been prepared by the Department of Business Affairs and Consumer Protection – Small Business Center - Public Way Use Unit for presentation to the City Council. Because this request was made for properties located in your ward, as approved by you as per the attached, I respectfully request that you introduce the attached ordinance at the next City Council meeting.

If you have any questions regarding this ordinance, please contact Anthony Bertuca at (312) 744-5506.

Department of Business Affairs and Consumer Protection

City of Chicago

O2016-1883

Office of the City Clerk

Document Tracking Sheet

Meeting Date:	3/16/2016
Sponsor(s):	Dowell (3)
Type:	Ordinance
Title:	Grant(s) of privilege in public way for Reset Tattoo Removal & Skin Rejuvenation, Inc. (for 4th Ward)
Committee(s) Assignment:	Committee on Transportation and Public Way

ORDINANCE
RESET TATTOO REMOVAL & SKIN REJUVENTION, INC
Acct. No. 402105 - 1
Permit No. 1120529

Be It Ordained by the City Council of the City of Chicago:

SECTION 1. Permission and authority are hereby given and granted to RESET TATTOO REMOVAL & SKIN REJUVENTION, INC, upon the terms and subject to the conditions of this ordinance to maintain and use one (1) sign(s) projecting over the public right-of-way attached to its premises known as 525 S. State St..

Said sign structure(s) measures as follows; along 11 E. Congress Pkwy:
One (1) at fourteen (14) feet in length, three (3) feet in height and fourteen (14) feet above grade level.

The location of said privilege shall be as shown on prints kept on file with the Department of Business Affairs and Consumer Protection and the Office of the City Clerk.

Said privilege shall be constructed in accordance with plans and specifications approved by the Department of Transportation (Division of Project Development) and Zoning Department - Signs.

This grant of privilege in the public way shall be subject to the provisions of Section 10-28-015 and all other required provisions of the Municipal Code of Chicago.

The grantee shall pay to the City of Chicago as compensation for the privilege #1120529 herein granted the sum of three hundred ($300.00) per annum in advance.

A 25% penalty will be added for payments received after due date.

The permit holder agrees to hold the City of Chicago harmless for any damage, relocation or replacement costs associated with damage, relocation or removal of private property caused by the City performing work in the public way.

Authority herein given and granted for a period of five (5) years from and after Date of Passage.

Alderman _____

William D. Burns 4th Ward

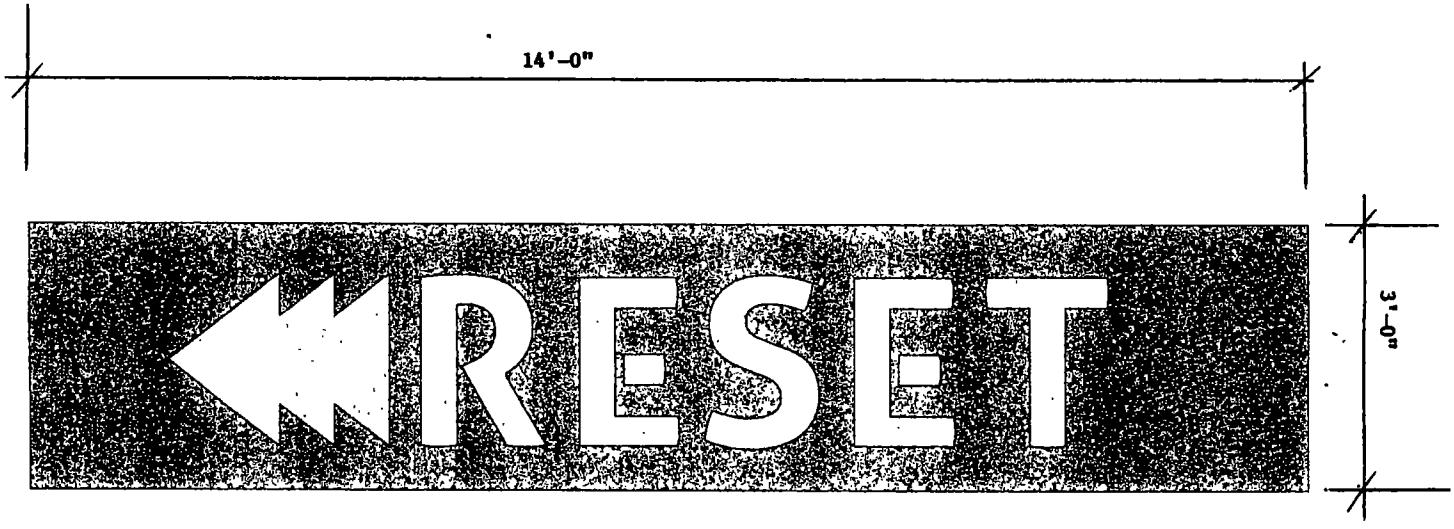

ALUMINUM JIG-OUT FACE
BACKED WITH WHITE PLEX.

ILLUMINATION WHITE LEDS

APPROVED: _____ DATE: _____

M-K SIGNS
CHICAGO
4900 N. ELSTON AVE.
CHICAGO, IL 60630
773/545-4444
FAX 773/545-0042
E-MAIL: sales@mksigns.net

11 EAST CONGRESS PKWY
CHICAGO, IL

Colors represented in this drawing are for presentation purposes only. They will not match your finished product exactly. Actual color samples can be obtained from your sales representative

This design is the original and unpublished work of MK SIGNS and may not be reproduced, copied or exhibited in any fashion without the expressed written consent of MK SIGNS. The rights to this design may be purchased.

DATE	REVISION

SCALE: N.T.S.	DATE:
DESIGNER: LM	SALES:
FILE:	DRAWING NUMBER:

Department of Business Affairs and Consumer Protection
Small Business Center - Public Way Use Unit
City Hall - 121 N. LaSalle Street, Room 800 • Chicago, IL 60602
312-74-GOBIZ / 312-744-6249 • (312) 744-1944 (TTY)
http://www.cityofchicago.org/bacp

03/16/2016

Alderman **William D. Burns**
Ward # **04**
City of Chicago
City Hall, Room **305**
121 North LaSalle Street
Chicago, Illinois 60602

Re: An ordinance to use and maintain a portion of the public right-of-way for **one (1) sign(s)** for **RESET TATTOO REMOVAL & SKIN REJUVENTION, INC**, adjacent to the premises known as **525 S. State St.**.

Dear Alderman **William D. Burns**:

The applicant referenced above has requested the use of the public right-of-way for a **sign(s)**. An ordinance has been prepared by the Department of Business Affairs and Consumer Protection – Small Business Center - Public Way Use Unit for presentation to the City Council. Because this request was made for properties located in your ward, as approved by you as per the attached, I respectfully request that you introduce the attached ordinance at the next City Council meeting.

If you have any questions regarding this ordinance, please contact Anthony Bertuca at (312) 744-5506.

Department of Business Affairs and Consumer Protection

City of Chicago

O2016-1884

Office of the City Clerk

Document Tracking Sheet

Meeting Date:	3/16/2016
Sponsor(s):	Hairston (5)
Type:	Ordinance
Title:	Grant(s) of privilege in public way for Lake Park Associates, Inc.
Committee(s) Assignment:	Committee on Transportation and Public Way

ORDINANCE
LAKE PARK ASSOCIATES, INC.
Acct. No. 379530 - 16
Permit No. 1121063

Be It Ordained by the City Council of the City of Chicago:

SECTION 1. Permission and authority are hereby given and granted to LAKE PARK ASSOCIATES, INC., upon the terms and subject to the conditions of this ordinance to maintain and use one (1) sign(s) projecting over the public right-of-way attached to its premises known as 1321 E. 57th St..

Said sign structure(s) measures as follows; along E. 57th Street:
One (1) at three point two five (3.25) feet in length, two point two five (2.25) feet in height and nine (9) feet above grade level.

The location of said privilege shall be as shown on prints kept on file with the Department of Business Affairs and Consumer Protection and the Office of the City Clerk.

Said privilege shall be constructed in accordance with plans and specifications approved by the Department of Transportation (Division of Project Development) and Zoning Department - Signs.

This grant of privilege in the public way shall be subject to the provisions of Section 10-28-015 and all other required provisions of the Municipal Code of Chicago.

The grantee shall pay to the City of Chicago as compensation for the privilege #1121063 herein granted the sum of one hundred ($100.00) per annum in advance.

A 25% penalty will be added for payments received after due date.

The permit holder agrees to hold the City of Chicago harmless for any damage, relocation or replacement costs associated with damage, relocation or removal of private property caused by the City performing work in the public way.

Authority herein given and granted for a period of five (5) years from and after Date of Passage.

Alderman Leslie A. Hairston

Leslie Hairston 5th Ward

Face 5 2 SQFT per side
Dumpling Logo 2 9 SQFT per side

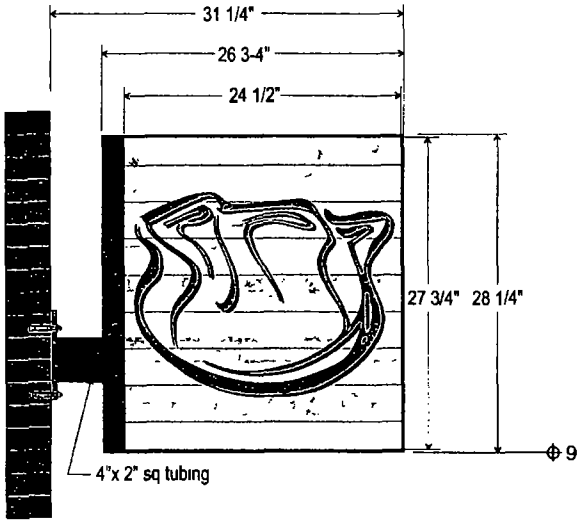

Paint Colors

MP Duranodic Bronze

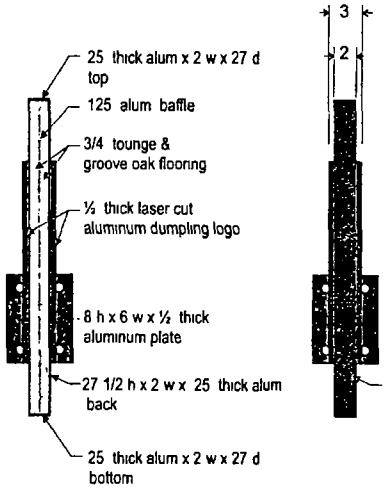

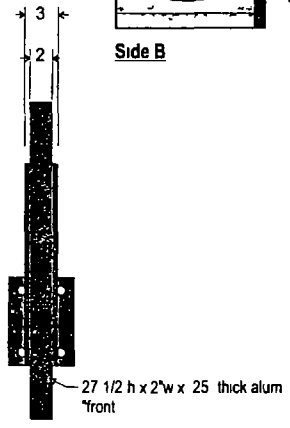

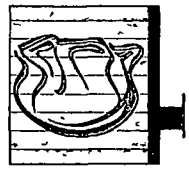

Side B

Sign Type DF Blade Sign
Job Number # 7014050
Drawing Name
7014050_Packed_DF Blade Sign & Window Vinyl

NOTES

DATE/REVISIONS	
7 6 2015 ft	11 16 2015 ft
7 13 2015 f	11 17 2015 ft
7 24 2015 ft	

DF Blade Sign

SOUTH WATER SIGNS

© COPYRIGHT 2011 BY SOUTH WATER SIGNS, LLC
ALL DESIGNS AT THE SOLE PROPERTY OF SOUTH WATER, LLC
AND MAY NOT BE REPRODUCED IN PART OR WHOLE WITHOUT
WRITTEN PERMISSION FROM SOUTH WATER SIGNS, LLC

Double Face Non Illuminated Blade Sign

Scale 1 = 8
1/2 thick acrylic logo painted to match Duranodic Bronze
18 h x 22 792 w Logo stud mounted with adhesive to each face
Plate and exposed aluminum painted to match Duranodic Bronze
(4) ½ x 3 wedge anchors

Wedge Anchors
Qty of 4

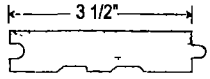

3/4" thick tounge & groove hardwood flooring
Top & bottom sections ripped to 2 1/2 w ea
Middle 7 sections at 3 1/2 per
9 horizontal rows of flooring total
Flooring provided by client
Stain color TBD

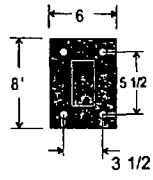

Plate Detail
Scale 1 = 8
1/4 thick aluminum plate
5/8 holes

Department of Business Affairs and Consumer Protection
Small Business Center - Public Way Use Unit
City Hall - 121 N LaSalle Street, Room 800 • Chicago, IL 60602
312-74-GOBIZ / 312-744-6249 • (312) 744-1944 (TTY)
http://www.cityofchicago.org/bacp

03/16/2016

Alderman **Leslie Hairston**
Ward # **05**
City of Chicago
City Hall, Room **300**
121 North LaSalle Street
Chicago, Illinois 60602

Re: An ordinance to use and maintain a portion of the public right-of-way for **one (1) sign(s)** for **LAKE PARK ASSOCIATES, INC.**, adjacent to the premises known as **1321 E. 57th St.**.

Dear Alderman **Leslie Hairston**:

The applicant referenced above has requested the use of the public right-of-way for a **sign(s)**. An ordinance has been prepared by the Department of Business Affairs and Consumer Protection – Small Business Center - Public Way Use Unit for presentation to the City Council. Because this request was made for properties located in your ward, as approved by you as per the attached, I respectfully request that you introduce the attached ordinance at the next City Council meeting.

If you have any questions regarding this ordinance, please contact Anthony Bertuca at (312) 744-5506.

Department of Business Affairs and Consumer Protection

City of Chicago

O2016-1888

Office of the City Clerk

Document Tracking Sheet

Meeting Date:	3/16/2016
Sponsor(s):	Hairston (5)
Type:	Ordinance
Title:	Grant(s) of privilege in public way for University of Chicago, The - conduits - 1400-1426 E Midway Plaisance
Committee(s) Assignment:	Committee on Transportation and Public Way

ORDINANCE
UNIVESITY OF CHICAGO
Acct. No. 43697 - 82
Permit No. 1121358

Be It Ordained by the City Council of the City of Chicago:

SECTION 1. Permission and authority are hereby given and granted to UNIVESITY OF CHICAGO, upon the terms and subject to the conditions of this ordinance to maintain and use, as now constructed, four (4) Conduit(s) under the public right-of-way adjacent to its premises known as 1400-1426 E. Midway Plaisance .

Said Conduit(s) at Midway Plaisance measure(s):
Four (4) at forty-five (45) feet in length, and point three three (.33) feet in width for a total of fifty-nine point four (59.4) square feet.

The location of said privilege shall be as shown on prints kept on file with the Department of Business Affairs and Consumer Protection and the Office of the City Clerk.

Said privilege shall be constructed in accordance with plans and specifications approved by the Department of Transportation (Division of Project Development) and Department of Transportation (Office of Underground Coordination).

This grant of privilege in the public way shall be subject to the provisions of Section 10-28-015 and all other required provisions of the Municipal Code of Chicago.

The grantee shall pay to the City of Chicago as compensation for the privilege #1121358 herein granted the sum of one thousand eighty ($1,080.00) per annum in advance.

A 25% penalty will be added for payments received after due date.

The permit holder agrees to hold the City of Chicago harmless for any damage, relocation or replacement costs associated with damage, relocation or removal of private property caused by the City performing work in the public way.

Authority herein given and granted for a period of five (5) years from and after 11/10/2015.

Alderman Leslie Hairston

Leslie Hairston 5th Ward

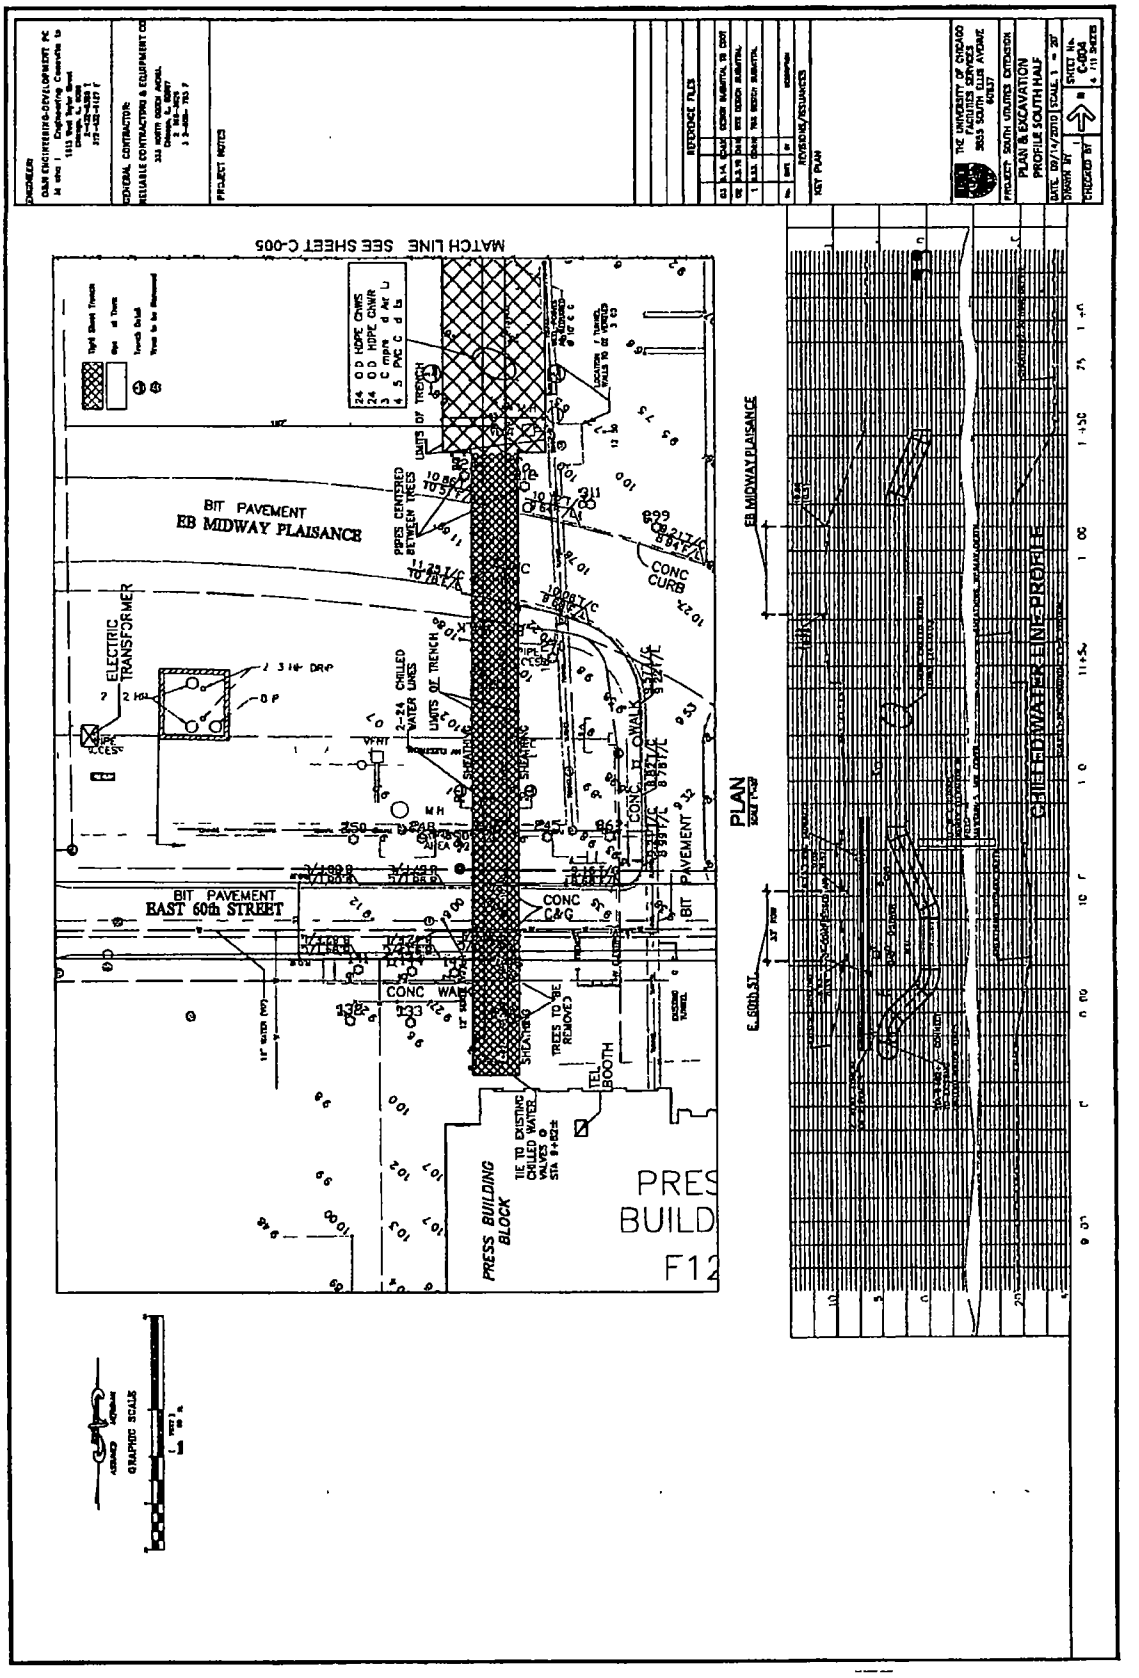
MATCH LINE SEE SHEET C-005
BIT PAVEMENT
EB MIDWAY PLAISANCE
BIT PAVEMENT
EAST 60th STREET
ELECTRIC TRANSFORMER
CONC CURB
CONC WALK
CONC C&G
TEL BOOTH
TREES TO BE REMOVED
TIE TO EXISTING CHILLED WATER VALVES @ STA 9+82±
PRESS BUILDING BLOCK
PLAN
EB MIDWAY PLAISANCE
E. 60th ST.
CHILLED WATER LINE PROFILE
PLAN & EXCAVATION
PROFILE SOUTH HALF
THE UNIVERSITY OF CHICAGO FACILITIES SERVICES 3553 SOUTH ELLIS AVENUE 60637
REVISIONS/ISSUANCES
KEY PLAN
PROJECT: SOUTH CAMPUS EXPANSION
DATE: 09/14/2010 SCALE: 1" = 20'
DRAWN BY:
CHECKED BY:
SHEET NO. C-004
of 13

Department of Business Affairs and Consumer Protection
Small Business Center - Public Way Use Unit
City Hall - 121 N. LaSalle Street, Room 800 • Chicago, IL 60602
312-74-GOBIZ / 312-744-6249 • (312) 744-1944 (TTY)
http://www.cityofchicago.org/bacp

03/16/2016

Alderman **Leslie Hairston**
Ward # **05**
City of Chicago
City Hall, Room **300**
121 North LaSalle Street
Chicago, Illinois 60602

Re: An ordinance to use and maintain a portion of the public right-of-way for **four (4) conduit(s)** for **UNIVESITY OF CHICAGO**, adjacent to the premises known as **1400-1426 E. Midway Plaisance**
.

Dear Alderman **Leslie Hairston**:

The applicant referenced above has requested the use of the public right-of-way for a **conduit(s)**. An ordinance has been prepared by the Department of Business Affairs and Consumer Protection – Small Business Center - Public Way Use Unit for presentation to the City Council. Because this request was made for properties located in your ward, as approved by you as per the attached, I respectfully request that you introduce the attached ordinance at the next City Council meeting.

If you have any questions regarding this ordinance, please contact Anthony Bertuca at (312) 744-5506.

Department of Business Affairs and Consumer Protection

City of Chicago

O2016-1890

Office of the City Clerk

Document Tracking Sheet

Meeting Date:	3/16/2016
Sponsor(s):	Hairston (5)
Type:	Ordinance
Title:	Grant(s) of privilege in public way for University of Chicago, The - conduits - 1400-1432 E 59th St
Committee(s) Assignment:	Committee on Transportation and Public Way

ORDINANCE
UNIVERSITY OF CHICAGO
Acct. No. 43697 - 80
Permit No. 1121353

Be It Ordained by the City Council of the City of Chicago:

SECTION 1. Permission and authority are hereby given and granted to UNIVERSITY OF CHICAGO, upon the terms and subject to the conditions of this ordinance to maintain and use, as now constructed, four (4) Conduit(s) under the public right-of-way adjacent to its premises known as 1400-32 E. 59th St..

Said Conduit(s) at E. 59th Street measure(s):
Four (4) at sixty-six (66) feet in length, and point three three (.33) feet in width for a total of eighty-seven point one two (87.12) square feet.

The location of said privilege shall be as shown on prints kept on file with the Department of Business Affairs and Consumer Protection and the Office of the City Clerk.

Said privilege shall be constructed in accordance with plans and specifications approved by the Department of Transportation (Division of Project Development) and Department of Transportation (Office of Underground Coordination).

This grant of privilege in the public way shall be subject to the provisions of Section 10-28-015 and all other required provisions of the Municipal Code of Chicago.

The grantee shall pay to the City of Chicago as compensation for the privilege #1121353 herein granted the sum of one thousand five hundred eighty-four ($1,584.00) per annum in advance.

A 25% penalty will be added for payments received after due date.

The permit holder agrees to hold the City of Chicago harmless for any damage, relocation or replacement costs associated with damage, relocation or removal of private property caused by the City performing work in the public way.

Authority herein given and granted for a period of five (5) years from and after 11/10/2015.

Alderman Leslie A. Hairston

Leslie Hairston 5th Ward

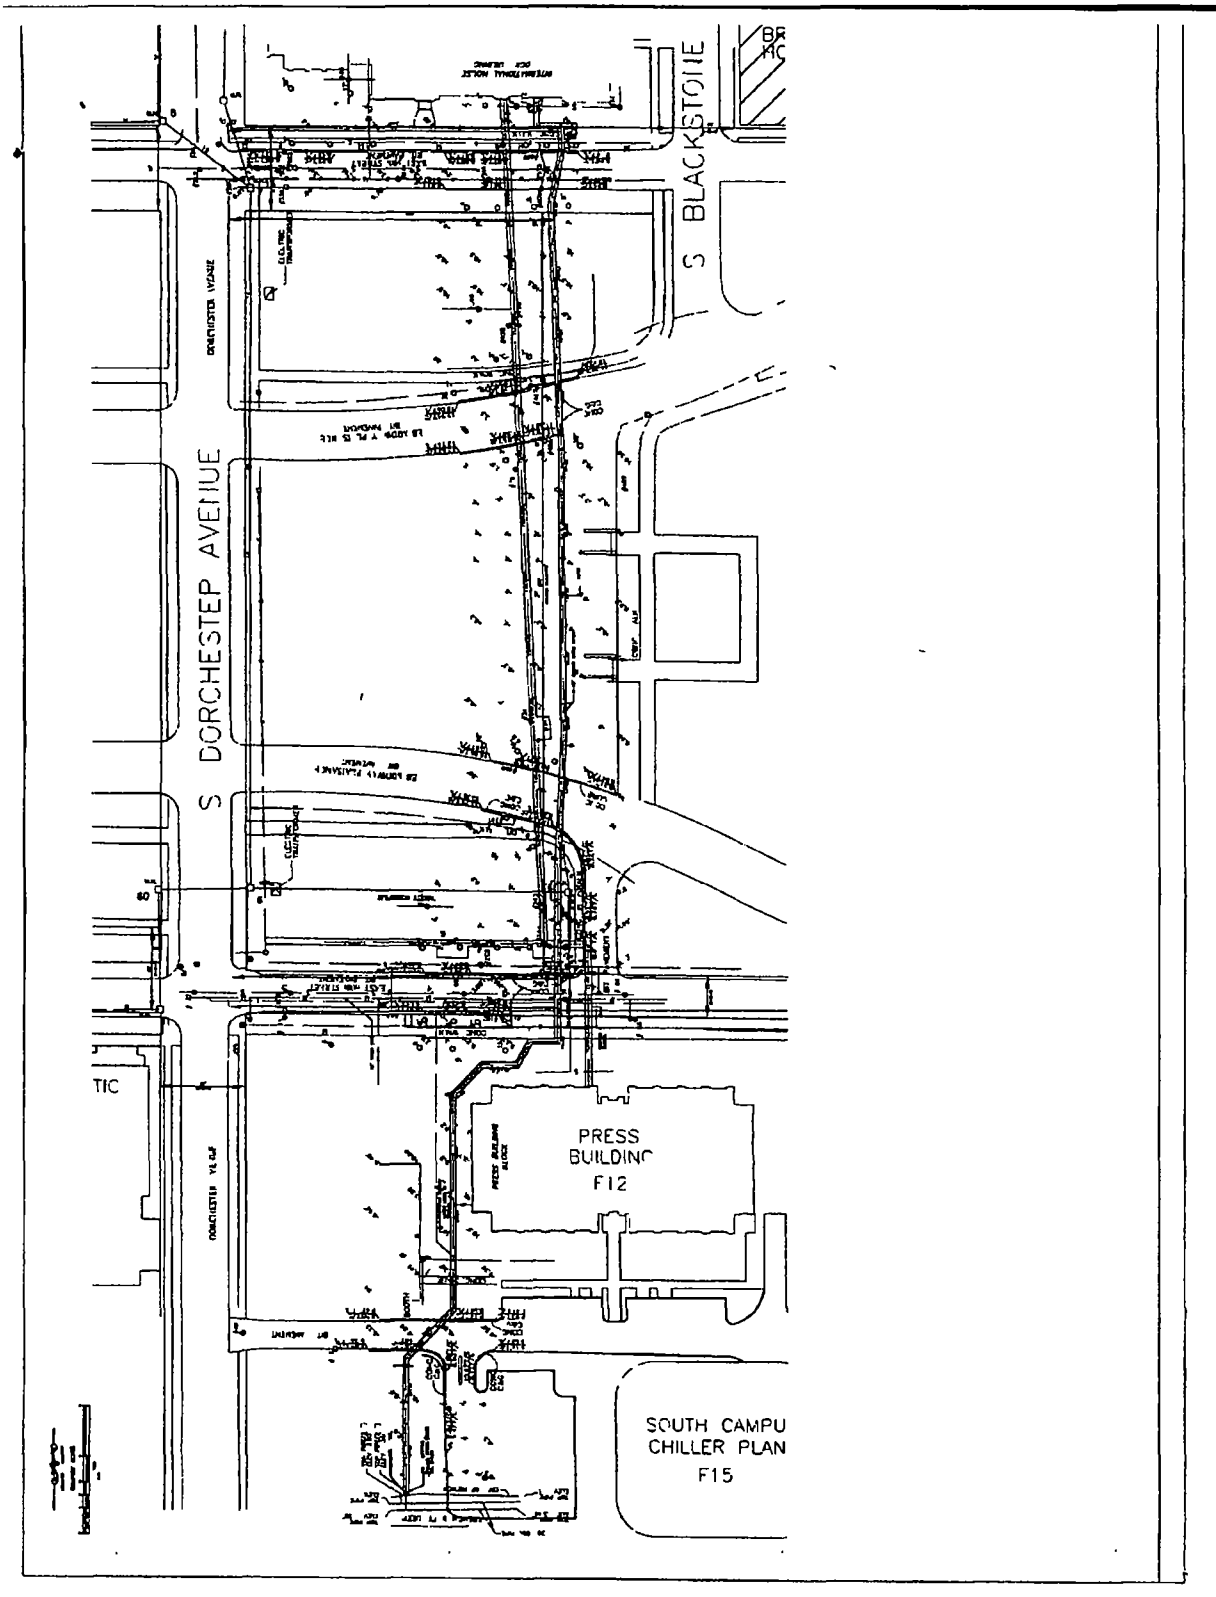
S BLACKSTONE
S DORCHESTER AVENUE
PRESS
BUILDING
F12
SOUTH CAMPU
CHILLER PLAN
F15

Department of Business Affairs and Consumer Protection
Small Business Center - Public Way Use Unit
City Hall - 121 N. LaSalle Street, Room 800 • Chicago, IL 60602
312-74-GOBIZ / 312-744-6249 • (312) 744-1944 (TTY)
http://www.cityofchicago.org/bacp

03/16/2016

Alderman **Leslie Hairston**
Ward # **05**
City of Chicago
City Hall, Room **300**
121 North LaSalle Street
Chicago, Illinois 60602

Re: An ordinance to use and maintain a portion of the public right-of-way for **four (4) conduit(s)** for **UNIVERSITY OF CHICAGO**, adjacent to the premises known as **1400-32 E. 59th St.**.

Dear Alderman **Leslie Hairston**:

The applicant referenced above has requested the use of the public right-of-way for a **conduit(s)**. An ordinance has been prepared by the Department of Business Affairs and Consumer Protection – Small Business Center - Public Way Use Unit for presentation to the City Council. Because this request was made for properties located in your ward, as approved by you as per the attached, I respectfully request that you introduce the attached ordinance at the next City Council meeting.

If you have any questions regarding this ordinance, please contact Anthony Bertuca at (312) 744-5506.

Department of Business Affairs and Consumer Protection

City of Chicago

O2016-1892

Office of the City Clerk

Document Tracking Sheet

Meeting Date:	3/16/2016
Sponsor(s):	Hairston (5)
Type:	Ordinance
Title:	Grant(s) of privilege in public way for University of Chicago, The - conduits - 1400-1426 E 60th St
Committee(s) Assignment:	Committee on Transportation and Public Way

ORDINANCE
UNIVERSITY OF CHICAGO
Acct. No. 43697 - 81
Permit No. 1121354

Be It Ordained by the City Council of the City of Chicago:

SECTION 1. Permission and authority are hereby given and granted to UNIVERSITY OF CHICAGO, upon the terms and subject to the conditions of this ordinance to maintain and use, as now constructed, four (4) Conduit(s) under the public right-of-way adjacent to its premises known as 1400-26 E. 60th St..

Said Conduit(s) at E. 60th Street measure(s):
Four (4) at thirty-three (33) feet in length, and point three three (.33) feet in width for a total of forty-three point five six (43.56) square feet.

The location of said privilege shall be as shown on prints kept on file with the Department of Business Affairs and Consumer Protection and the Office of the City Clerk.

Said privilege shall be constructed in accordance with plans and specifications approved by the Department of Transportation (Division of Project Development) and Department of Transportation (Office of Underground Coordination).

This grant of privilege in the public way shall be subject to the provisions of Section 10-28-015 and all other required provisions of the Municipal Code of Chicago.

The grantee shall pay to the City of Chicago as compensation for the privilege #1121354 herein granted the sum of seven hundred ninety-two ($792.00) per annum in advance.

A 25% penalty will be added for payments received after due date.

The permit holder agrees to hold the City of Chicago harmless for any damage, relocation or replacement costs associated with damage, relocation or removal of private property caused by the City performing work in the public way.

Authority herein given and granted for a period of five (5) years from and after 11/10/2015.

Alderman Leslie A. Hairston
Leslie Hairston 5th Ward

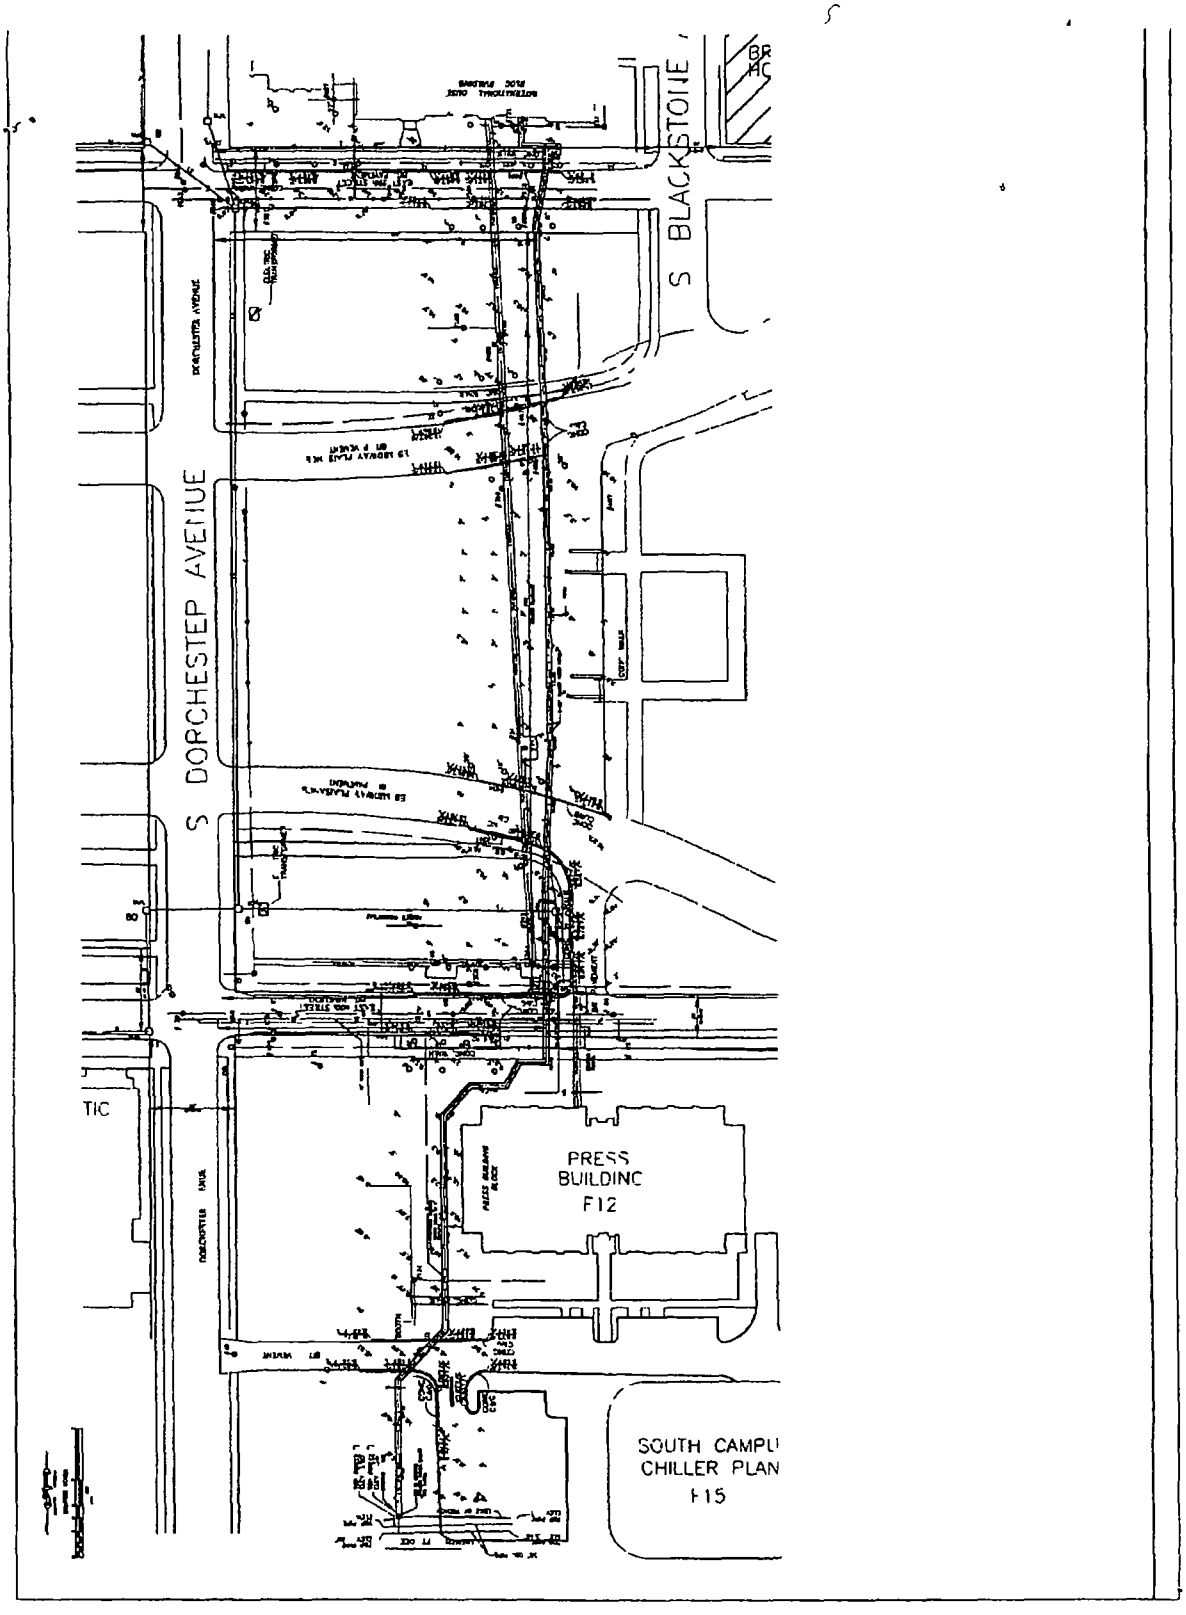
S DORCHESTEP AVENUE
S BLACKSTONE
TIC
PRESS
BUILDINC
F12
SOUTH CAMPU
CHILLER PLAN
F15

Department of Business Affairs and Consumer Protection
Small Business Center - Public Way Use Unit
City Hall - 121 N. LaSalle Street, Room 800 • Chicago, IL 60602
312-74-GOBIZ / 312-744-6249 • (312) 744-1944 (TTY)
http://www.cityofchicago.org/bacp

03/16/2016

Alderman **Leslie Hairston**
Ward # **05**
City of Chicago
City Hall, Room **300**
121 North LaSalle Street
Chicago, Illinois 60602

Re: An ordinance to use and maintain a portion of the public right-of-way for **four (4) conduit(s)** for **UNIVERSITY OF CHICAGO**, adjacent to the premises known as **1400-26 E. 60th St.**.

Dear Alderman **Leslie Hairston**:

The applicant referenced above has requested the use of the public right-of-way for a **conduit(s)**. An ordinance has been prepared by the Department of Business Affairs and Consumer Protection – Small Business Center - Public Way Use Unit for presentation to the City Council. Because this request was made for properties located in your ward, as approved by you as per the attached, I respectfully request that you introduce the attached ordinance at the next City Council meeting.

If you have any questions regarding this ordinance, please contact Anthony Bertuca at (312) 744-5506.

Department of Business Affairs and Consumer Protection

City of Chicago

O2016-1897

Office of the City Clerk

Document Tracking Sheet

Meeting Date:	3/16/2016
Sponsor(s):	Hairston (5)
Type:	Ordinance
Title:	Grant(s) of privilege in public way for University of Chicago, The - earth retention system - 1400-1432 E 59th St
Committee(s) Assignment:	Committee on Transportation and Public Way

ORDINANCE
UNIVERSITY OF CHICAGO
Acct. No. 43697 - 80
Permit No. 1121363

Be It Ordained by the City Council of the City of Chicago:

SECTION 1. Permission and authority are hereby given and granted to UNIVERSITY OF CHICAGO, upon the terms and subject to the conditions of this ordinance to maintain and use, as now constructed, one (1) Earth Retention System(s) under the public right-of-way adjacent to its premises known as 1400-32 E. 59th St..

Said Earth Retention System(s) at E. 59th Street (East of Dorchester) measure(s):
One (1) at sixty-six (66) feet in length, and one (1) foot in width for a total of sixty-six (66) square feet. Existing earth retention system is approximately thirty (30) feet below grade level.

The location of said privilege shall be as shown on prints kept on file with the Department of Business Affairs and Consumer Protection and the Office of the City Clerk.

Said privilege shall be constructed in accordance with plans and specifications approved by the Department of Transportation (Office of Underground Coordination).

This grant of privilege in the public way shall be subject to the provisions of Section 10-28-015 and all other required provisions of the Municipal Code of Chicago.

The grantee shall pay to the City of Chicago as compensation for the privilege #1121363 herein granted the sum of four hundred ($400.00) per annum in advance.

A 25% penalty will be added for payments received after due date.

The permit holder agrees to hold the City of Chicago harmless for any damage, relocation or replacement costs associated with damage, relocation or removal of private property caused by the City performing work in the public way.

Authority herein given and granted for a period of five (5) years from and after 02/09/2016.

Alderman Leslie Hairston 5th Ward

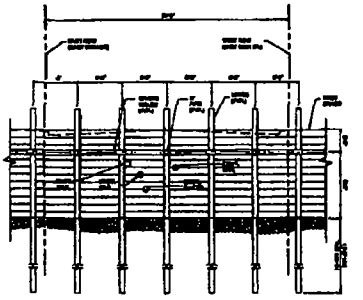

ERS ELEVATION PROFILE AT 60TH ST

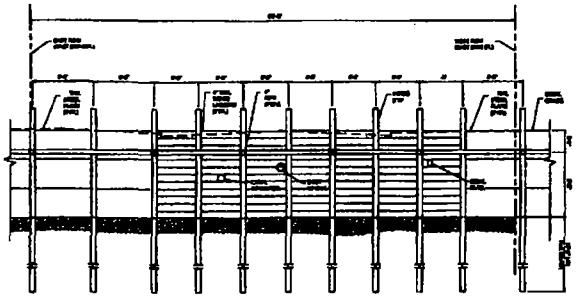

ERS ELEVATION PROFILE AT 59TH ST

ENGINEER

ANTONIO AND ASSOCIATES, P.C.

GENERAL CONTRACTOR

RELIABLE CONTRACTING & EQUIPMENT CO

PROJECT NOTES

REFERENCE FILES

REVISIONS/ISSUANCES

KEY PLAN

THE UNIVERSITY OF CHICAGO FACILITY SERVICES 5555 SOUTH ELLIS AVENUE 60637

PROJECT SOUTH CAMPUS EXTENSION

ERS ELEVATION PROFILES

DATE 10/28/03 SCALE 1" = 10'-0"

DRAWN BY

CHECKED BY

SHEET No. ERS8-03 8 of 8 SHEETS

Department of Business Affairs and Consumer Protection
Small Business Center- Public Way Use Unit
City Hall - 121 N. LaSalle Street Room 800 • Chicago, IL 60602
312-74-GOBIZ / 312-744-6249 • (312) 744-1944 (TTY)
http://www.cityofchicago.org/bacp

03/16/2016

Alderman **Leslie Hairston**
Ward # **05**
City of Chicago
City Hall, Room **300**
121 North LaSalle Street
Chicago, Illinois 60602

Re: An ordinance to use and maintain a portion of the public right-of-way for **one (1) earth retention system(s)** for **UNIVERSITY OF CHICAGO**, adjacent to the premises known as **1400-32 E. 59th St.**.

Dear Alderman **Leslie Hairston**:

The applicant referenced above has requested the use of the public right-of-way for a **earth retention system(s)**. An ordinance has been prepared by the Department of Business Affairs and Consumer Protection – Small Business Center - Public Way Use Unit for presentation to the City Council. Because this request was made for properties located in your ward, as approved by you as per the attached, I respectfully request that you introduce the attached ordinance at the next City Council meeting.

If you have any questions regarding this ordinance, please contact Anthony Bertuca at (312) 744-5506.

Department of Business Affairs and Consumer Protection

City of Chicago

O2016-1903

Office of the City Clerk

Document Tracking Sheet

Meeting Date:	3/16/2016
Sponsor(s):	Hairston (5)
Type:	Ordinance
Title:	Grant(s) of privilege in public way for University of Chicago, The - earth retention system - 1400-1426 E 60th St
Committee(s) Assignment:	Committee on Transportation and Public Way

ORDINANCE
UNIVERSITY OF CHICAGO
Acct. No. 43697 - 81
Permit No. 1121362

Be It Ordained by the City Council of the City of Chicago:

SECTION 1. Permission and authority are hereby given and granted to UNIVERSITY OF CHICAGO, upon the terms and subject to the conditions of this ordinance to maintain and use, as now constructed, one (1) Earth Retention System(s) under the public right-of-way adjacent to its premises known as 1400-26 E. 60th St..

Said Earth Retention System(s) at E. 60th Street (East of Dorchester) measure(s):
One (1) at thirty-three (33) feet in length, and one (1) foot in width for a total of thirty-three (33) square feet. Existing earth retention system is approximately thirty (30) feet below grade level.

The location of said privilege shall be as shown on prints kept on file with the Department of Business Affairs and Consumer Protection and the Office of the City Clerk.

Said privilege shall be constructed in accordance with plans and specifications approved by the Department of Transportation (Office of Underground Coordination).

This grant of privilege in the public way shall be subject to the provisions of Section 10-28-015 and all other required provisions of the Municipal Code of Chicago.

The grantee shall pay to the City of Chicago as compensation for the privilege #1121362 herein granted the sum of four hundred ($400.00) per annum in advance.

A 25% penalty will be added for payments received after due date.

The permit holder agrees to hold the City of Chicago harmless for any damage, relocation or replacement costs associated with damage, relocation or removal of private property caused by the City performing work in the public way.

Authority herein given and granted for a period of five (5) years from and after 02/09/2016.

Alderman Leslie A. Hairston

Leslie Hairston 5th Ward

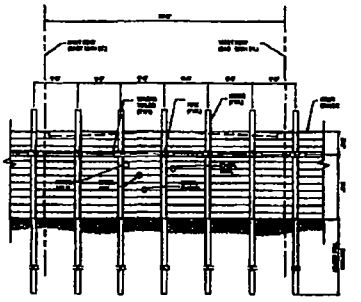

ERS ELEVATION PROFILE AT 60TH ST

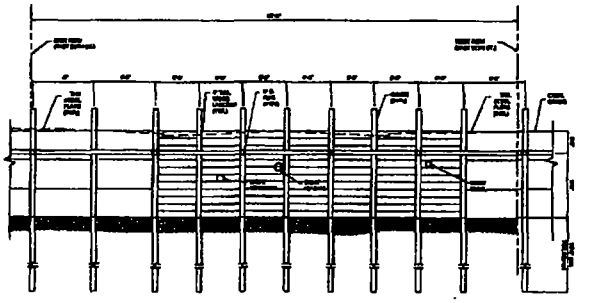

ERS ELEVATION PROFILE AT 58TH ST

ANTOSZ AND ASSOCIATES, P.C.

GENERAL CONTRACTOR
RELIABLE CONTRACTORS & EQUIPMENT CO

PROJECT NOTES

REFERENCE FILES

KEY PLAN

THE UNIVERSITY OF CHICAGO
FACILITIES SERVICES
5555 SOUTH ELLIS AVENUE
CHICAGO

ERS ELEVATION PROFILES

DATE: 10/29/03 SCALE: 1" = 10'

DRAWN BY:

CHECKED BY:

SHEET No.
ERS-03
3 of 6 SHEETS

Department of Business Affairs and Consumer Protection
Small Business Center- Public Way Use Unit
City Hall- 121 N. LaSalle Street Room 800 • Chicago, IL 60602
312-74-GOBIZ / 312-744-6249 • (312) 744-1944 (TTY)
http://www cityofchicago.org/bacp

03/16/2016

Alderman **Leslie Hairston**
Ward # **05**
City of Chicago
City Hall, Room **300**
121 North LaSalle Street
Chicago, Illinois 60602

Re: An ordinance to use and maintain a portion of the public right-of-way for **one (1) earth retention system(s)** for **UNIVERSITY OF CHICAGO**, adjacent to the premises known as **1400-26 E. 60th St.**.

Dear Alderman **Leslie Hairston**:

The applicant referenced above has requested the use of the public right-of-way for a **earth retention system(s)**. An ordinance has been prepared by the Department of Business Affairs and Consumer Protection – Small Business Center - Public Way Use Unit for presentation to the City Council. Because this request was made for properties located in your ward, as approved by you as per the attached, I respectfully request that you introduce the attached ordinance at the next City Council meeting.

If you have any questions regarding this ordinance, please contact Anthony Bertuca at (312) 744-5506.

Department of Business Affairs and Consumer Protection

City of Chicago

O2016-1913

Office of the City Clerk

Document Tracking Sheet

Meeting Date:	3/16/2016
Sponsor(s):	Hairston (5)
Type:	Ordinance
Title:	Grant(s) of privilege in public way for University of Chicago, The - pipes - 1400-1426 E Midway Plaisance
Committee(s) Assignment:	Committee on Transportation and Public Way

ORDINANCE
UNIVESITY OF CHICAGO
Acct. No. 43697 - 82
Permit No. 1121359

Be It Ordained by the City Council of the City of Chicago:

SECTION 1. Permission and authority are hereby given and granted to UNIVESITY OF CHICAGO, upon the terms and subject to the conditions of this ordinance to maintain and use, as now constructed, two (2) Pipe(s) under the public right-of-way adjacent to its premises known as 1400-26 E. North Plaisance Ave..

Said Pipe(s) at E. North Plaisance measure(s):
Two (2) at forty-five (45) feet in length, and two (2) feet in width for a total of one hundred eighty (180) square feet. Existing pipes are approximately ten (10) feet below grade level.

The location of said privilege shall be as shown on prints kept on file with the Department of Business Affairs and Consumer Protection and the Office of the City Clerk.

Said privilege shall be constructed in accordance with plans and specifications approved by the Department of Transportation (Office of Underground Coordination) and Department of Water Management.

This grant of privilege in the public way shall be subject to the provisions of Section 10-28-015 and all other required provisions of the Municipal Code of Chicago.

The grantee shall pay to the City of Chicago as compensation for the privilege #1121359 herein granted the sum of eight hundred ($800.00) per annum in advance.

A 25% penalty will be added for payments received after due date.

The permit holder agrees to hold the City of Chicago harmless for any damage, relocation or replacement costs associated with damage, relocation or removal of private property caused by the City performing work in the public way.

Authority herein given and granted for a period of five (5) years from and after 11/10/2015.

Alderman Leslie Hairston 5th Ward

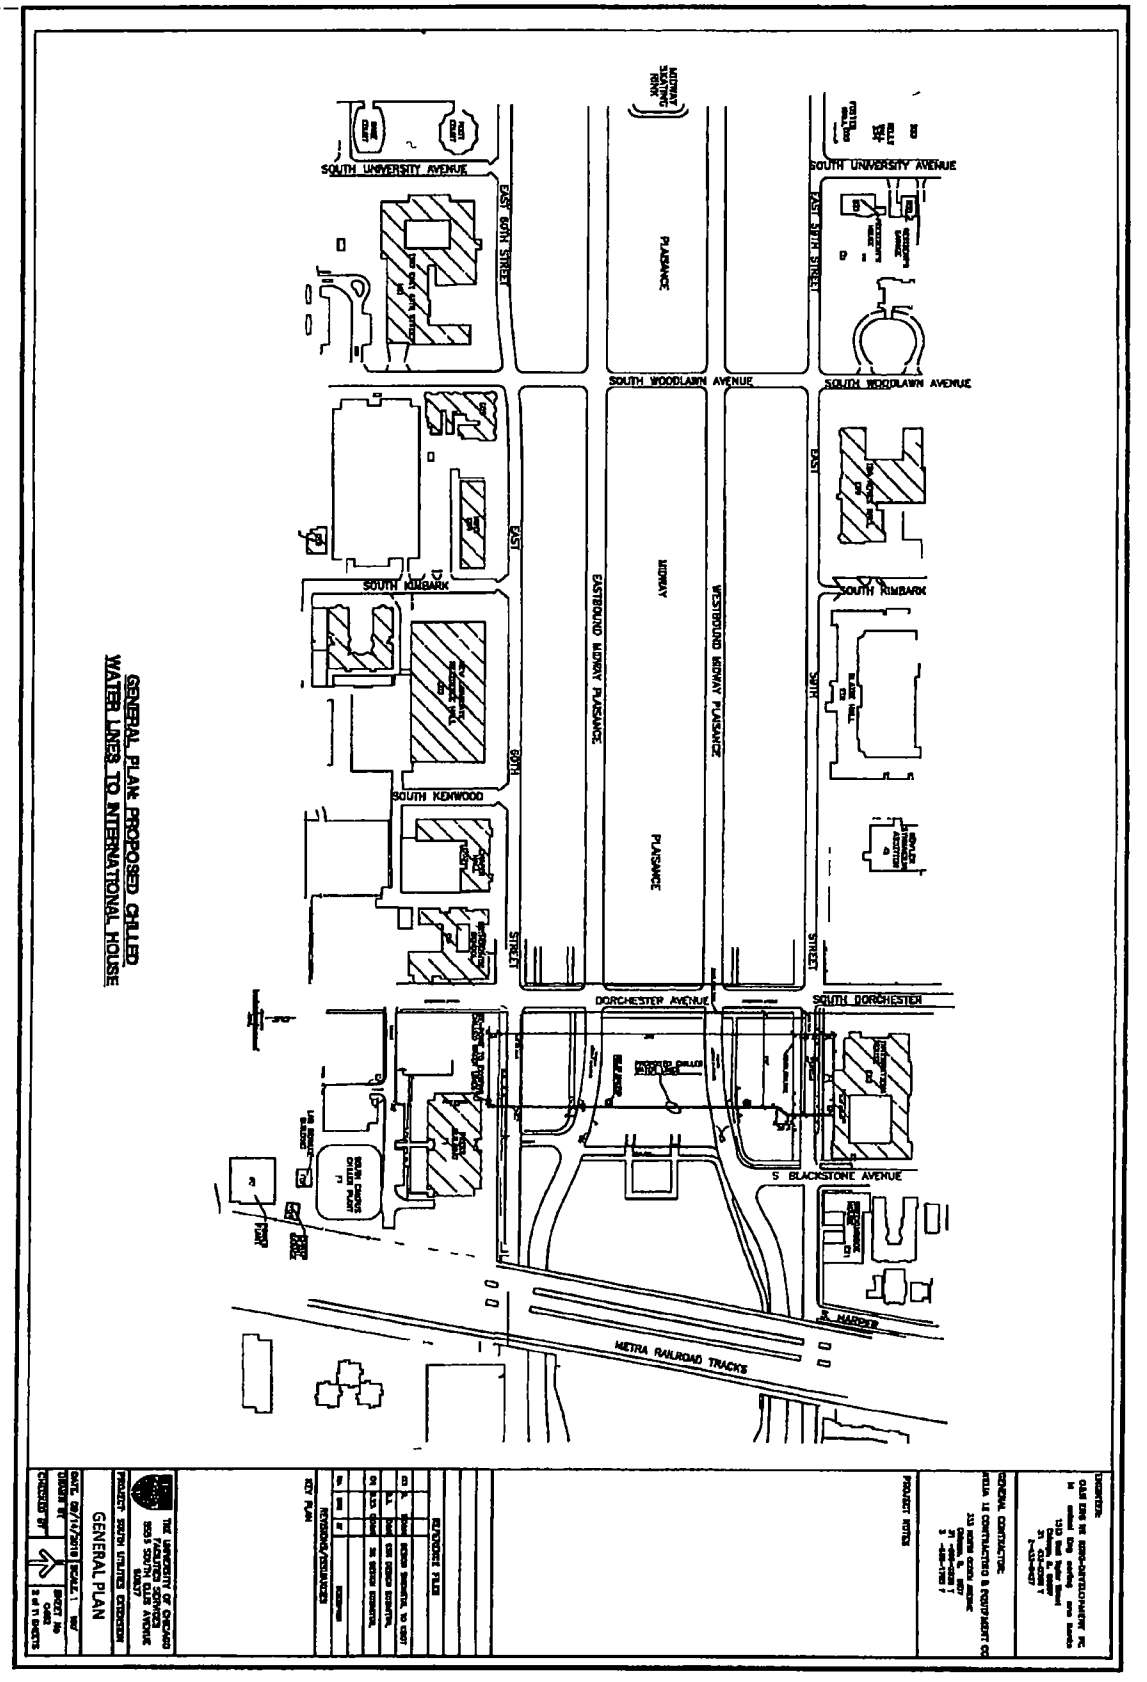
SOUTH UNIVERSITY AVENUE
EAST 60TH STREET
PLAISANCE
SOUTH WOODLAWN AVENUE
EAST 59TH STREET
SOUTH KIMBARK
EAST 60TH STREET
EASTBOUND MIDWAY PLAISANCE
MIDWAY
WESTBOUND MIDWAY PLAISANCE
SOUTH KENWOOD
DORCHESTER AVENUE
SOUTH DORCHESTER
S BLACKSTONE AVENUE
METRA RAILROAD TRACKS
GENERAL PLAN PROPOSED CHILLED WATER LINES TO INTERNATIONAL HOUSE
GENERAL PLAN

Department of Business Affairs and Consumer Protection
Small Business Center- Public Way Use Unit
City Hall- 121 N LaSalle Street Room 800 • Chicago, IL 60602
312-74-GOBIZ / 312-744-6249 • (312) 744-1944 (TTY)
http://www.cityofchicago.org/bacp

03/16/2016

Alderman **Leslie Hairston**
Ward # **05**
City of Chicago
City Hall, Room **300**
121 North LaSalle Street
Chicago, Illinois 60602

Re: An ordinance to use and maintain a portion of the public right-of-way for **two (2) pipe(s)** for **UNIVESITY OF CHICAGO**, adjacent to the premises known as **1400-26 E. North Plaisance Ave.**.

Dear Alderman **Leslie Hairston**:

The applicant referenced above has requested the use of the public right-of-way for **pipe(s)**. An ordinance has been prepared by the Department of Business Affairs and Consumer Protection – Small Business Center - Public Way Use Unit for presentation to the City Council. Because this request was made for properties located in your ward, as approved by you as per the attached, I respectfully request that you introduce the attached ordinance at the next City Council meeting.

If you have any questions regarding this ordinance, please contact Anthony Bertuca at (312) 744-5506.

Department of Business Affairs and Consumer Protection

City of Chicago

O2016-1915

Office of the City Clerk

Document Tracking Sheet

Meeting Date:	3/16/2016
Sponsor(s):	Hairston (5)
Type:	Ordinance
Title:	Grant(s) of privilege in public way for University of Chicago, The - pipes - 1400-1432 E 59th St
Committee(s) Assignment:	Committee on Transportation and Public Way

ORDINANCE
UNIVERSITY OF CHICAGO
Acct. No. 43697 - 80
Permit No. 1121351

Be It Ordained by the City Council of the City of Chicago:

SECTION 1. Permission and authority are hereby given and granted to UNIVERSITY OF CHICAGO, upon the terms and subject to the conditions of this ordinance to maintain and use, as now constructed, two (2) Pipe(s) under the public right-of-way adjacent to its premises known as 1400-32 E. 59th St..

Said Pipe(s) at E. 59th Street measure(s):
Two (2) at sixty-six (66) feet in length, and two (2) feet in width for a total of two hundred sixty-four (264) square feet. Existing pipes are approximately ten (10) feet below grade level.

The location of said privilege shall be as shown on prints kept on file with the Department of Business Affairs and Consumer Protection and the Office of the City Clerk.

Said privilege shall be constructed in accordance with plans and specifications approved by the Department of Transportation (Office of Underground Coordination) and Department of Water Management.

This grant of privilege in the public way shall be subject to the provisions of Section 10-28-015 and all other required provisions of the Municipal Code of Chicago.

The grantee shall pay to the City of Chicago as compensation for the privilege #1121351 herein granted the sum of eight hundred ($800.00) per annum in advance.

A 25% penalty will be added for payments received after due date.

The permit holder agrees to hold the City of Chicago harmless for any damage, relocation or replacement costs associated with damage, relocation or removal of private property caused by the City performing work in the public way.

Authority herein given and granted for a period of five (5) years from and after 11/10/2015.

Alderman Leslie N. Hairston

Leslie Hairston 5th Ward

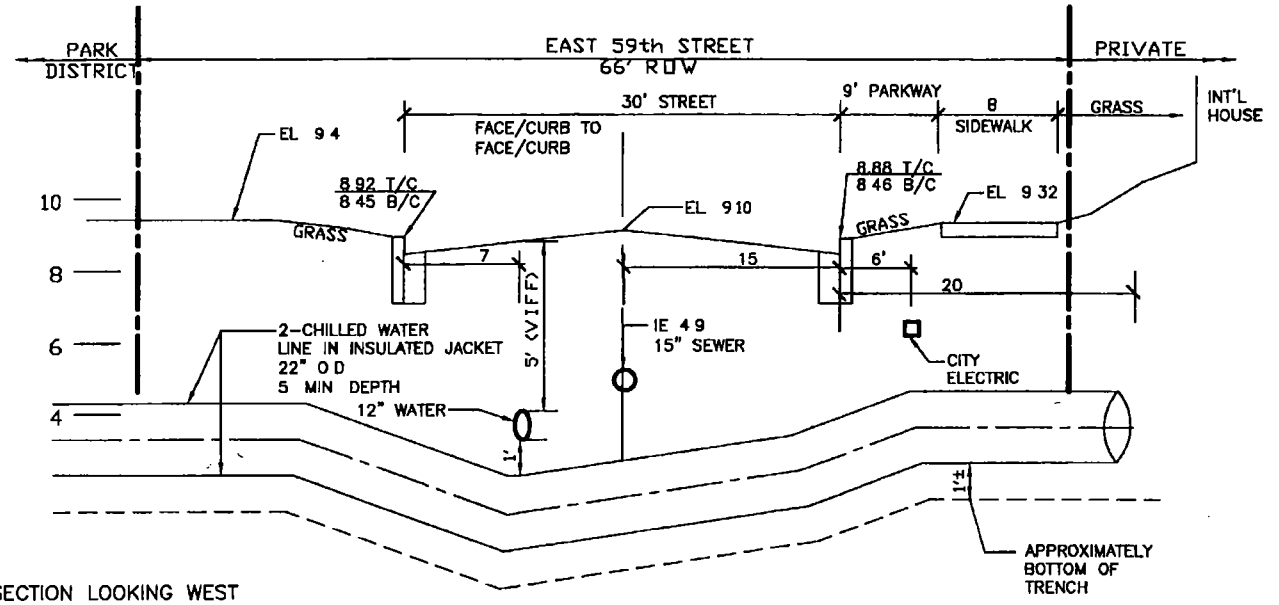

SECTION LOOKING WEST
PUBLIC WAY
APPLICATION
6/17/08

EXHIBIT 102 SECTION AT 59TH ST CROSSING

SCALE 1 -5 HORIZONTAL
1 -2 VERTICAL

Department of Business Affairs and Consumer Protection
Small Business Center- Public Way Use Unit
City Hall - 121 N LaSalle Street Room 800 • Chicago, IL 60602
312-74-GOBIZ / 312-744-6249 • (312) 744-1944 (TTY)
http://www.cityofchicago.org/bacp

03/16/2016

Alderman **Leslie Hairston**
Ward # **05**
City of Chicago
City Hall, Room **300**
121 North LaSalle Street
Chicago, Illinois 60602

Re: An ordinance to use and maintain a portion of the public right-of-way for **two (2) pipe(s)** for **UNIVERSITY OF CHICAGO**, adjacent to the premises known as **1400-32 E. 59th St.**.

Dear Alderman **Leslie Hairston**:

The applicant referenced above has requested the use of the public right-of-way for **pipe(s)**. An ordinance has been prepared by the Department of Business Affairs and Consumer Protection – Small Business Center - Public Way Use Unit for presentation to the City Council. Because this request was made for properties located in your ward, as approved by you as per the attached, I respectfully request that you introduce the attached ordinance at the next City Council meeting.

If you have any questions regarding this ordinance, please contact Anthony Bertuca at (312) 744-5506.

Department of Business Affairs and Consumer Protection

City of Chicago

O2016-1916

Office of the City Clerk

Document Tracking Sheet

Meeting Date:	3/16/2016
Sponsor(s):	Hairston (5)
Type:	Ordinance
Title:	Grant(s) of privilege in public way for University of Chicago, The - pipes - 1400-1426 E 60th St
Committee(s) Assignment:	Committee on Transportation and Public Way

ORDINANCE
UNIVERSITY OF CHICAGO
Acct. No. 43697 - 81
Permit No. 1121357

Be It Ordained by the City Council of the City of Chicago:

SECTION 1. Permission and authority are hereby given and granted to UNIVERSITY OF CHICAGO, upon the terms and subject to the conditions of this ordinance to maintain and use, as now constructed, two (2) Pipe(s) under the public right-of-way adjacent to its premises known as 1400-26 E. 60th St..

Said Pipe(s) at E. 60th Street measure(s):
Two (2) at thirty-three (33) feet in length, and two (2) feet in width for a total of one hundred thirty-two (132) square feet. Existing pipes are approximately ten (10) feet below grade level.

The location of said privilege shall be as shown on prints kept on file with the Department of Business Affairs and Consumer Protection and the Office of the City Clerk.

Said privilege shall be constructed in accordance with plans and specifications approved by the Department of Transportation (Office of Underground Coordination) and Department of Water Management.

This grant of privilege in the public way shall be subject to the provisions of Section 10-28-015 and all other required provisions of the Municipal Code of Chicago.

The grantee shall pay to the City of Chicago as compensation for the privilege #1121357 herein granted the sum of eight hundred ($800.00) per annum in advance.

A 25% penalty will be added for payments received after due date.

The permit holder agrees to hold the City of Chicago harmless for any damage, relocation or replacement costs associated with damage, relocation or removal of private property caused by the City performing work in the public way.

Authority herein given and granted for a period of five (5) years from and after 11/10/2015.

Alderman _____
Leslie Hairston 5th Ward

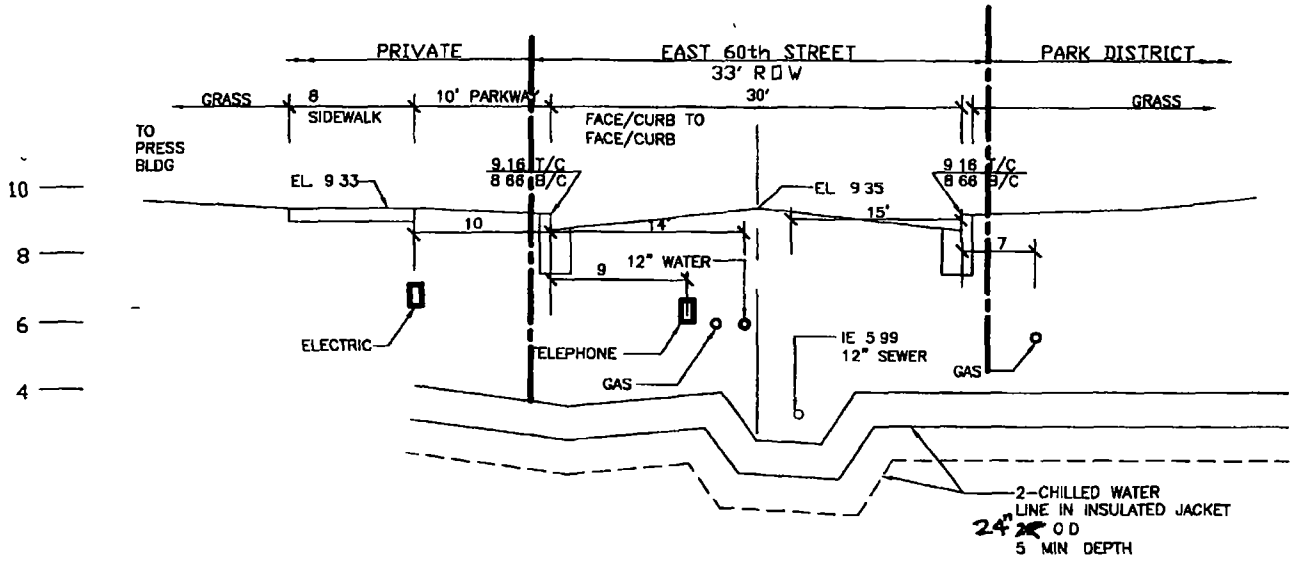

SECTION LOOKING WEST
PUBLIC WAY
APPLICATION
6/17/08

EXHIBIT 101 SECTION AT 60TH ST CROSSING

SCALE 1 =5 HORIZONTAL
1 =2 VERTICAL

Department of Business Affairs and Consumer Protection
Small Business Center- Public Way Use Unit
City Hall- 121 N. LaSalle Street Room 800 • Chicago, IL 60602
312-74-GOBIZ / 312-744-6249 • (312) 744-1944 (TTY)
http://www.cityofchicago.org/bacp

03/16/2016

Alderman **Leslie Hairston**
Ward # **05**
City of Chicago
City Hall, Room **300**
121 North LaSalle Street
Chicago, Illinois 60602

Re: An ordinance to use and maintain a portion of the public right-of-way for **two (2) pipe(s)** for **UNIVERSITY OF CHICAGO**, adjacent to the premises known as **1400-26 E. 60th St.**.

Dear Alderman **Leslie Hairston**:

The applicant referenced above has requested the use of the public right-of-way for **pipe(s)**. An ordinance has been prepared by the Department of Business Affairs and Consumer Protection – Small Business Center - Public Way Use Unit for presentation to the City Council. Because this request was made for properties located in your ward, as approved by you as per the attached, I respectfully request that you introduce the attached ordinance at the next City Council meeting.

If you have any questions regarding this ordinance, please contact Anthony Bertuca at (312) 744-5506.

Department of Business Affairs and Consumer Protection

City of Chicago

O2016-1918

Office of the City Clerk

Document Tracking Sheet

Meeting Date:	3/16/2016
Sponsor(s):	Hairston (5)
Type:	Ordinance
Title:	Grant(s) of privilege in public way for University of Chicago (file No. 19), The
Committee(s) Assignment:	Committee on Transportation and Public Way

ORDINANCE
THE UNIVERSITY OF CHICAGO (File #19)
Acct. No. 43697 - 1
Permit No. 1121451

Be It Ordained by the City Council of the City of Chicago:

SECTION 1. Permission and authority are hereby given and granted to THE UNIVERSITY OF CHICAGO (File #19), upon the terms and subject to the conditions of this ordinance to maintain and use, as now constructed, two (2) Conduit(s) under the public right-of-way adjacent to its premises known as 860 E. 59th St..

Said Conduit(s) at 59TH ST measure(s):
One (1) at sixty-eight (68) feet in length, and four point six (4.6) feet in width for a total of three hundred twelve point eight (312.8) square feet.

Said Conduit(s) at MIDWAY PLAISANCE measure(s):
One (1) at one hundred forty-four (144) feet in length, and four point six (4.6) feet in width for a total of six hundred sixty-two point four (662.4) square feet.

The location of said privilege shall be as shown on prints kept on file with the Department of Business Affairs and Consumer Protection and the Office of the City Clerk.

Said privilege shall be constructed in accordance with plans and specifications approved by the Department of Transportation (Division of Project Development) and Department of Transportation (Office of Underground Coordination).

This grant of privilege in the public way shall be subject to the provisions of Section 10-28-015 and all other required provisions of the Municipal Code of Chicago.

The grantee shall pay to the City of Chicago as compensation for the privilege #1121451 herein granted the sum of one thousand two hundred seventy-two ($1,272.00) per annum in advance.

A 25% penalty will be added for payments received after due date.

The permit holder agrees to hold the City of Chicago harmless for any damage, relocation or replacement costs associated with damage, relocation or removal of private property caused by the City performing work in the public way.

Authority herein given and granted for a period of five (5) years from and after 09/28/2015.

Alderman 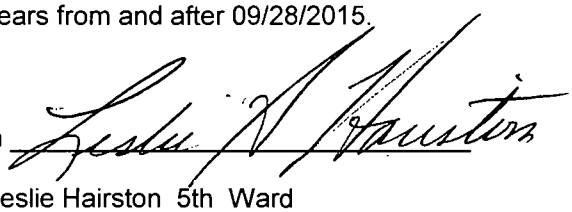

Leslie Hairston 5th Ward

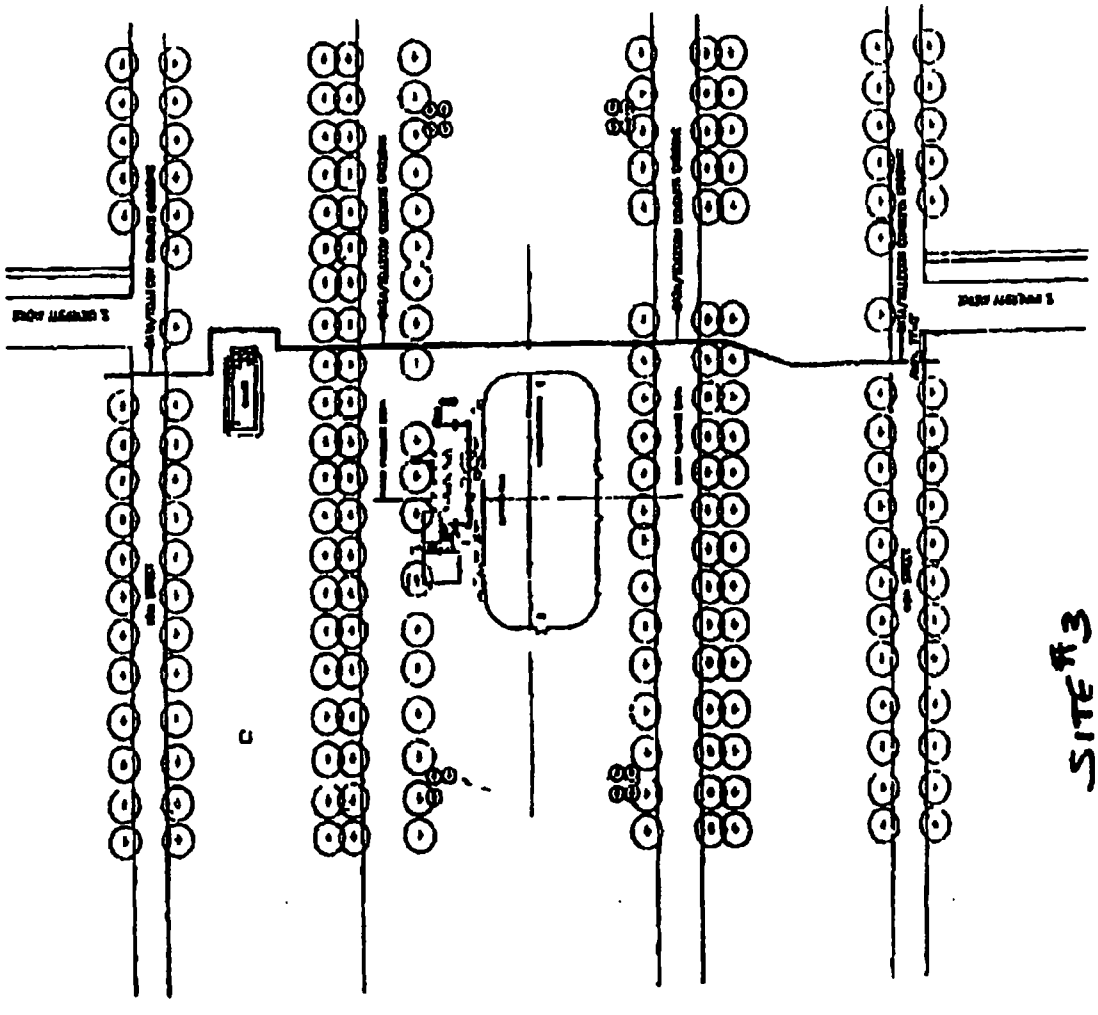

SITE #3

Department of Business Affairs and Consumer Protection
Small Business Center - Public Way Use Unit
City Hall - 121 N. LaSalle Street, Room 800 • Chicago, IL 60602
312-74-GOBIZ / 312-744-6249 • (312) 744-1944 (TTY)
http://www.cityofchicago.org/bacp

03/16/2016

Alderman **Leslie Hairston**
Ward # **05**
City of Chicago
City Hall, Room **300**
121 North LaSalle Street
Chicago, Illinois 60602

Re: An ordinance to use and maintain a portion of the public right-of-way for **two (2) conduit(s)** for **THE UNIVERSITY OF CHICAGO (File #19)**, adjacent to the premises known as **860 E. 59th St.**.

Dear Alderman **Leslie Hairston**:

The applicant referenced above has requested the use of the public right-of-way for a **conduit(s)**. An ordinance has been prepared by the Department of Business Affairs and Consumer Protection – Small Business Center - Public Way Use Unit for presentation to the City Council. Because this request was made for properties located in your ward, as approved by you as per the attached, I respectfully request that you introduce the attached ordinance at the next City Council meeting.

If you have any questions regarding this ordinance, please contact Anthony Bertuca at (312) 744-5506.

Department of Business Affairs and Consumer Protection

City of Chicago

O2016-1921

Office of the City Clerk

Document Tracking Sheet

Meeting Date:	3/16/2016
Sponsor(s):	Hairston (5)
Type:	Ordinance
Title:	Grant(s) of privilege in public way for University of Chicago File 20, The
Committee(s) Assignment:	Committee on Transportation and Public Way

ORDINANCE
UNIVERSITY OF CHICAGO FILE 20
Acct. No. 43697 - 25
Permit No. 1121526

Be It Ordained by the City Council of the City of Chicago:

SECTION 1. Permission and authority are hereby given and granted to UNIVERSITY OF CHICAGO FILE 20, upon the terms and subject to the conditions of this ordinance to maintain and use, as now constructed, one (1) Steam Tunnel(s) under the public right-of-way adjacent to its premises known as 5800 S. Ellis Ave..

Said Steam Tunnel(s) at S. Ellis Ave. measure(s):
One (1) at one hundred eighty-six (186) feet in length, and four point six (4.6) feet in width for a total of eight hundred fifty-five point six (855.6) square feet.

The location of said privilege shall be as shown on prints kept on file with the Department of Business Affairs and Consumer Protection and the Office of the City Clerk.

Said privilege shall be constructed in accordance with plans and specifications approved by the Department of Planning and Development and Department of Transportation (Office of Underground Coordination).

This grant of privilege in the public way shall be subject to the provisions of Section 10-28-015 and all other required provisions of the Municipal Code of Chicago.

The grantee shall pay to the City of Chicago as compensation for the privilege #1121526 herein granted the sum of four hundred ($400.00) per annum in advance.

A 25% penalty will be added for payments received after due date.

The permit holder agrees to hold the City of Chicago harmless for any damage, relocation or replacement costs associated with damage, relocation or removal of private property caused by the City performing work in the public way.

Authority herein given and granted for a period of five (5) years from and after 12/01/2015.

Alderman 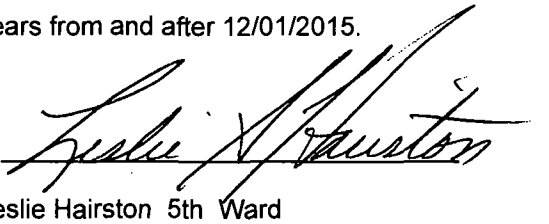

Leslie Hairston 5th Ward

ARMOUR
F.M.H.
STEAM TUNNEL
CURB LINE
SOUTH ELLIS AVE.
EAST 58TH STREET
PROPERTY LINES
PLOT PLAN
SCALE 1/32"=1'0"
PHYSICAL PLANNING & CONST/RECORDS
THE UNIVERSITY OF CHICAGO

Department of Business Affairs and Consumer Protection
Small Business Center- Public Way Use Unit
City Hall- 121 N. LaSalle Street Room 800 • Chicago, IL 60602
312-74-GOBIZ / 312-744-6249 • (312) 744-1944 (TTY)
http://www.cityofchicago.org/bacp

03/16/2016

Alderman **Leslie Hairston**
Ward # **05**
City of Chicago
City Hall, Room **300**
121 North LaSalle Street
Chicago, Illinois 60602

Re: An ordinance to use and maintain a portion of the public right-of-way for **one (1) tunnel(s)** for **UNIVERSITY OF CHICAGO FILE 20**, adjacent to the premises known as **5800 S. Ellis Ave.**.

Dear Alderman **Leslie Hairston**:

The applicant referenced above has requested the use of the public right-of-way for a **tunnel(s)**. An ordinance has been prepared by the Department of Business Affairs and Consumer Protection – Small Business Center - Public Way Use Unit for presentation to the City Council. Because this request was made for properties located in your ward, as approved by you as per the attached, I respectfully request that you introduce the attached ordinance at the next City Council meeting.

If you have any questions regarding this ordinance, please contact Anthony Bertuca at (312) 744-5506.

Department of Business Affairs and Consumer Protection

City of Chicago

O2016-1923

Office of the City Clerk

Document Tracking Sheet

Meeting Date:	3/16/2016
Sponsor(s):	Hairston (5)
Type:	Ordinance
Title:	Grant(s) of privilege in public way for University of Chicago File 36, The
Committee(s) Assignment:	Committee on Transportation and Public Way

ORDINANCE
UNIVERSITY OF CHICAGO, FILE 36
Acct. No. 43697 - 15
Permit No. 1121459

Be It Ordained by the City Council of the City of Chicago:

SECTION 1. Permission and authority are hereby given and granted to UNIVERSITY OF CHICAGO, FILE 36, upon the terms and subject to the conditions of this ordinance to maintain and use, as now constructed, two (2) Vault(s) under the public right-of-way adjacent to its premises known as 5604-26 S. Ellis Ave..

Said Vault(s) at S. ELLIS AVE. (1st level) measure(s):
One (1) at seventy-one (71) feet in length, and twenty-four point five (24.5) feet in width for a total of one thousand seven hundred thirty-nine point five (1739.5) square feet.

Said Vault(s) at S. ELLIS AVE. (2nd level) measure(s):
One (1) at seventy-one (71) feet in length, and twenty-four point five (24.5) feet in width for a total of one thousand seven hundred thirty-nine point five (1739.5) square feet.

The location of said privilege shall be as shown on prints kept on file with the Department of Business Affairs and Consumer Protection and the Office of the City Clerk.

Said privilege shall be constructed in accordance with plans and specifications approved by the Department of Transportation (Office of Underground Coordination).

This grant of privilege in the public way shall be subject to the provisions of Section 10-28-015 and all other required provisions of the Municipal Code of Chicago.

The grantee shall pay to the City of Chicago as compensation for the privilege #1121459 herein granted the sum of four hundred ($400.00) per annum in advance.

A 25% penalty will be added for payments received after due date.

The permit holder agrees to hold the City of Chicago harmless for any damage, relocation or replacement costs associated with damage, relocation or removal of private property caused by the City performing work in the public way.

Authority herein given and granted for a period of five (5) years from and after 12/01/2015.

Alderman Leslie A. Hairston

Leslie Hairston 5th Ward

(36)

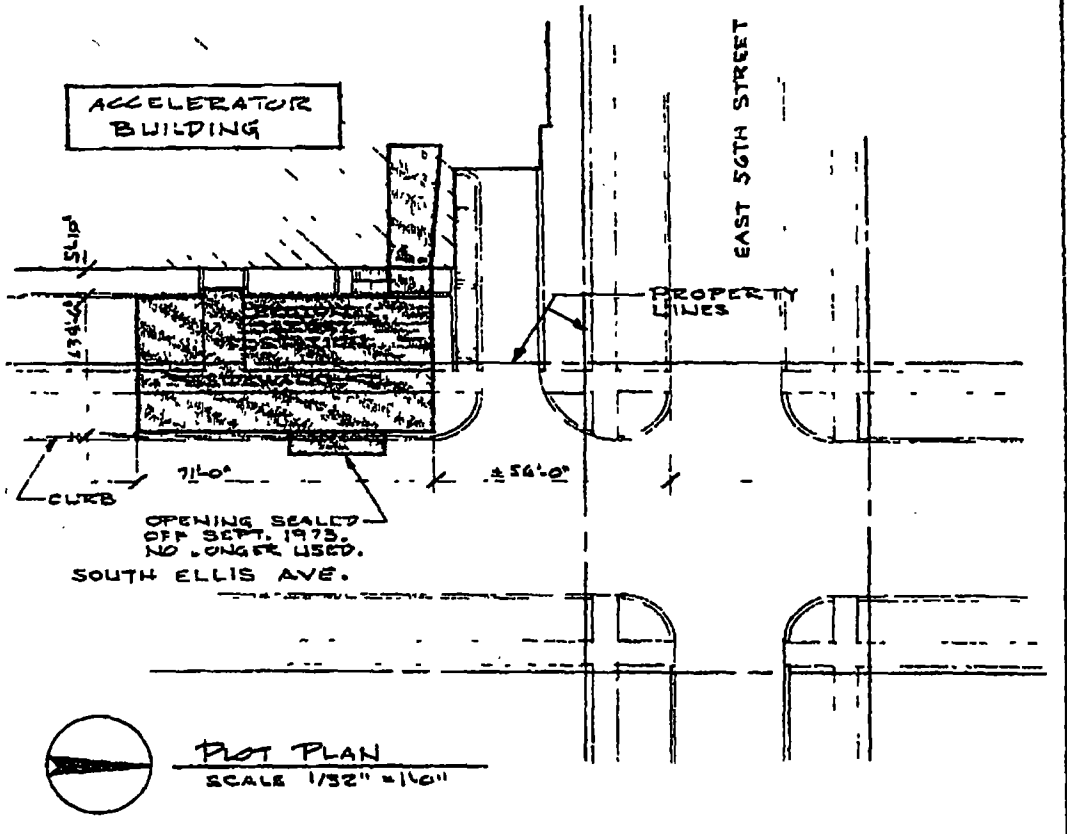

PLOT PLAN
SCALE 1/32" = 1'-0"

ORDINANCE DRAWING # 36

VAULT UNDER SOUTH ELLIS AVE. ± 56'-0" SOUTH OF EAST 56TH ST.

DWG. NO. 802125

DATE 11/5/80

PHYSICAL PLANNING & CONST. RENOVATIONS THE UNIVERSITY OF CHICAGO.

Department of Business Affairs and Consumer Protection
Small Business Center- Public Way Use Unit
City Hall - 121 N LaSalle Street Room 800 • Chicago, IL 60602
312-74-GOBIZ / 312-744-6249 • (312) 744-1944 (TTY)
http://www.cityofchicago.org/bacp

03/16/2016

Alderman **Leslie Hairston**
Ward # **05**
City of Chicago
City Hall, Room **300**
121 North LaSalle Street
Chicago, Illinois 60602

Re: An ordinance to use and maintain a portion of the public right-of-way for **two (2) vault(s)** for **UNIVERSITY OF CHICAGO, FILE 36**, adjacent to the premises known as **5604-26 S. Ellis Ave.**.

Dear Alderman **Leslie Hairston**:

The applicant referenced above has requested the use of the public right-of-way for **vault(s)**. An ordinance has been prepared by the Department of Business Affairs and Consumer Protection – Small Business Center - Public Way Use Unit for presentation to the City Council. Because this request was made for properties located in your ward, as approved by you as per the attached, I respectfully request that you introduce the attached ordinance at the next City Council meeting.

If you have any questions regarding this ordinance, please contact Anthony Bertuca at (312) 744-5506.

Department of Business Affairs and Consumer Protection

City of Chicago

O2016-1924

Office of the City Clerk

Document Tracking Sheet

Meeting Date:	3/16/2016
Sponsor(s):	Hairston (5)
Type:	Ordinance
Title:	Grant(s) of privilege in public way for University of Chicago Hospital, The - irrigation system
Committee(s) Assignment:	Committee on Transportation and Public Way

ORDINANCE
THE UNIVERSITY OF CHICAGO HOSPITAL
Acct. No. 6533 - 10
Permit No. 1121532

Be It Ordained by the City Council of the City of Chicago:

SECTION 1. Permission and authority are hereby given and granted to THE UNIVERSITY OF CHICAGO HOSPITAL, upon the terms and subject to the conditions of this ordinance to maintain and use, as now constructed, one (1) Irrigation System(s) under the public right-of-way adjacent to its premises known as 5700-30 S. Drexel Ave..

Said Irrigation System(s) at S. DREXEL AVE measure(s):
One (1) at two hundred seventy-five (275) feet in length, and one point five (1.5) foot in width for a total of four hundred twelve point five (412.5) square feet.

The location of said privilege shall be as shown on prints kept on file with the Department of Business Affairs and Consumer Protection and the Office of the City Clerk.

Said privilege shall be constructed in accordance with plans and specifications approved by the Department of Transportation (Office of Underground Coordination) and Department of Water Management.

This grant of privilege in the public way shall be subject to the provisions of Section 10-28-015 and all other required provisions of the Municipal Code of Chicago.

The grantee shall pay to the City of Chicago as compensation for the privilege #1121532 herein granted the sum of four hundred ($400.00) per annum in advance.

A 25% penalty will be added for payments received after due date.

The permit holder agrees to hold the City of Chicago harmless for any damage, relocation or replacement costs associated with damage, relocation or removal of private property caused by the City performing work in the public way.

Authority herein given and granted for a period of five (5) years from and after 02/09/2015.

Alderman Leslie Hairston

Leslie Hairston 5th Ward

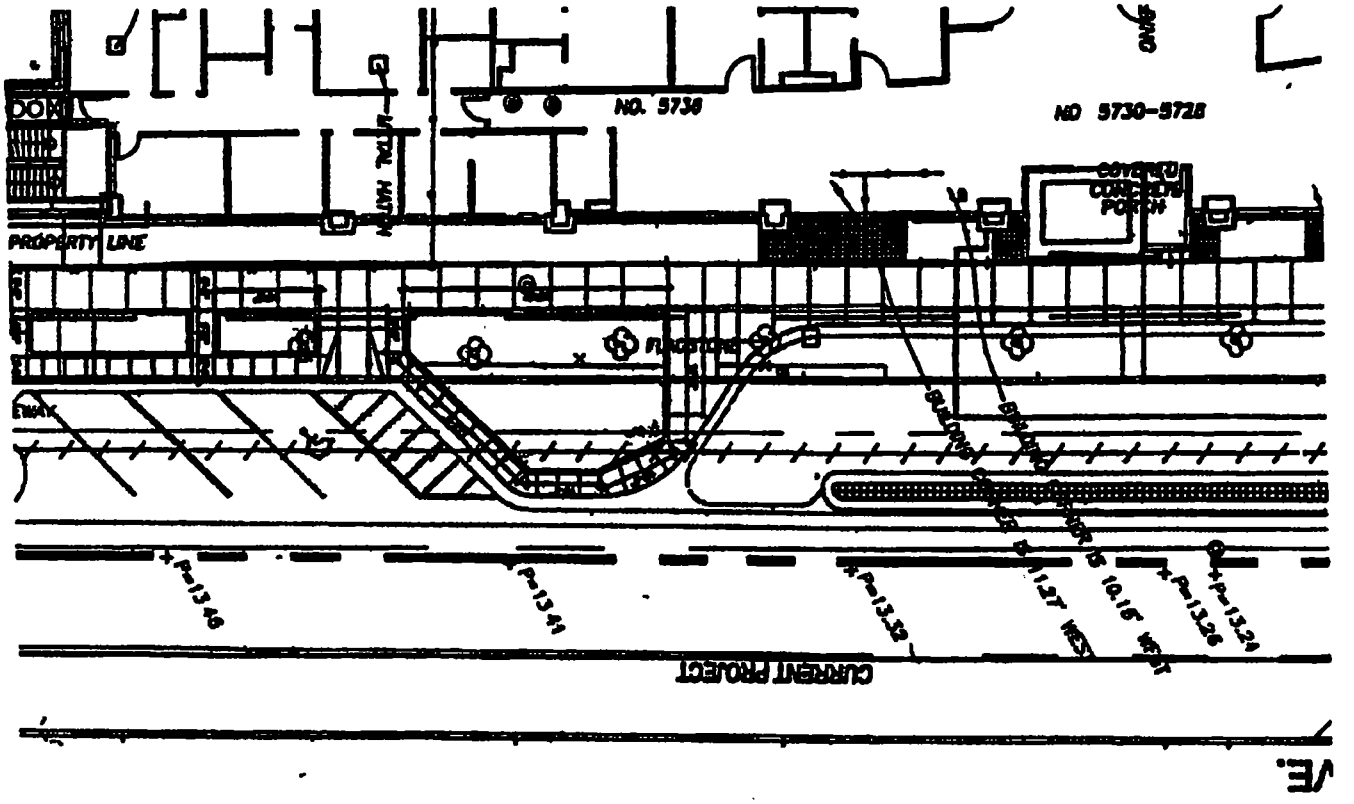
NO. 5730
NO 5730-5728
PROPERTY LINE
CURRENT PROJECT

Department of Business Affairs and Consumer Protection
Small Business Center- Public Way Use Unit
City Hall- 121 N. LaSalle Street Room 800 • Chicago, IL 60602
312-74-GOBIZ / 312-744-6249 • (312) 744-1944 (TTY)
http://www.cityofchicago.org/bacp

03/16/2016

Alderman **Leslie Hairston**
Ward # **05**
City of Chicago
City Hall, Room **300**
121 North LaSalle Street
Chicago, Illinois 60602

Re: An ordinance to use and maintain a portion of the public right-of-way for **one (1) irrigation system(s)** for **THE UNIVERSITY OF CHICAGO HOSPITAL**, adjacent to the premises known as **5700-30 S. Drexel Ave.**.

Dear Alderman **Leslie Hairston**:

The applicant referenced above has requested the use of the public right-of-way for a **irrigation system(s)**. An ordinance has been prepared by the Department of Business Affairs and Consumer Protection – Small Business Center - Public Way Use Unit for presentation to the City Council. Because this request was made for properties located in your ward, as approved by you as per the attached, I respectfully request that you introduce the attached ordinance at the next City Council meeting.

If you have any questions regarding this ordinance, please contact Anthony Bertuca at (312) 744-5506.

Department of Business Affairs and Consumer Protection

City of Chicago

O2016-1926

Office of the City Clerk

Document Tracking Sheet

Meeting Date:	3/16/2016
Sponsor(s):	Hairston (5)
Type:	Ordinance
Title:	Grant(s) of privilege in public way for University of Chicago Hospital, The - earth retention system
Committee(s) Assignment:	Committee on Transportation and Public Way

ORDINANCE
THE UNIVERSITY OF CHICAGO HOSPITAL
Acct. No. 6533 - 10
Permit No. 1121529

Be It Ordained by the City Council of the City of Chicago:

SECTION 1. Permission and authority are hereby given and granted to THE UNIVERSITY OF CHICAGO HOSPITAL, upon the terms and subject to the conditions of this ordinance to maintain and use, as now constructed, one (1) Earth Retention System(s) under the public right-of-way adjacent to its premises known as 5730 S. Drexel Ave.. Existing earth retention system measure thirty-four (34) feet in length and contain a total of twenty-five (25) tie-backs at a minimum of six (6) feet below grade level.

The location of said privilege shall be as shown on prints kept on file with the Department of Business Affairs and Consumer Protection and the Office of the City Clerk.

Said privilege shall be constructed in accordance with plans and specifications approved by the Department of Transportation (Office of Underground Coordination).

This grant of privilege in the public way shall be subject to the provisions of Section 10-28-015 and all other required provisions of the Municipal Code of Chicago.

The grantee shall pay to the City of Chicago as compensation for the privilege #1121529 herein granted the sum of four hundred ($400.00) per annum in advance.

A 25% penalty will be added for payments received after due date.

The permit holder agrees to hold the City of Chicago harmless for any damage, relocation or replacement costs associated with damage, relocation or removal of private property caused by the City performing work in the public way.

Authority herein given and granted for a period of five (5) years from and after 02/09/2015.

Alderman _____
Leslie Hairston 5th Ward

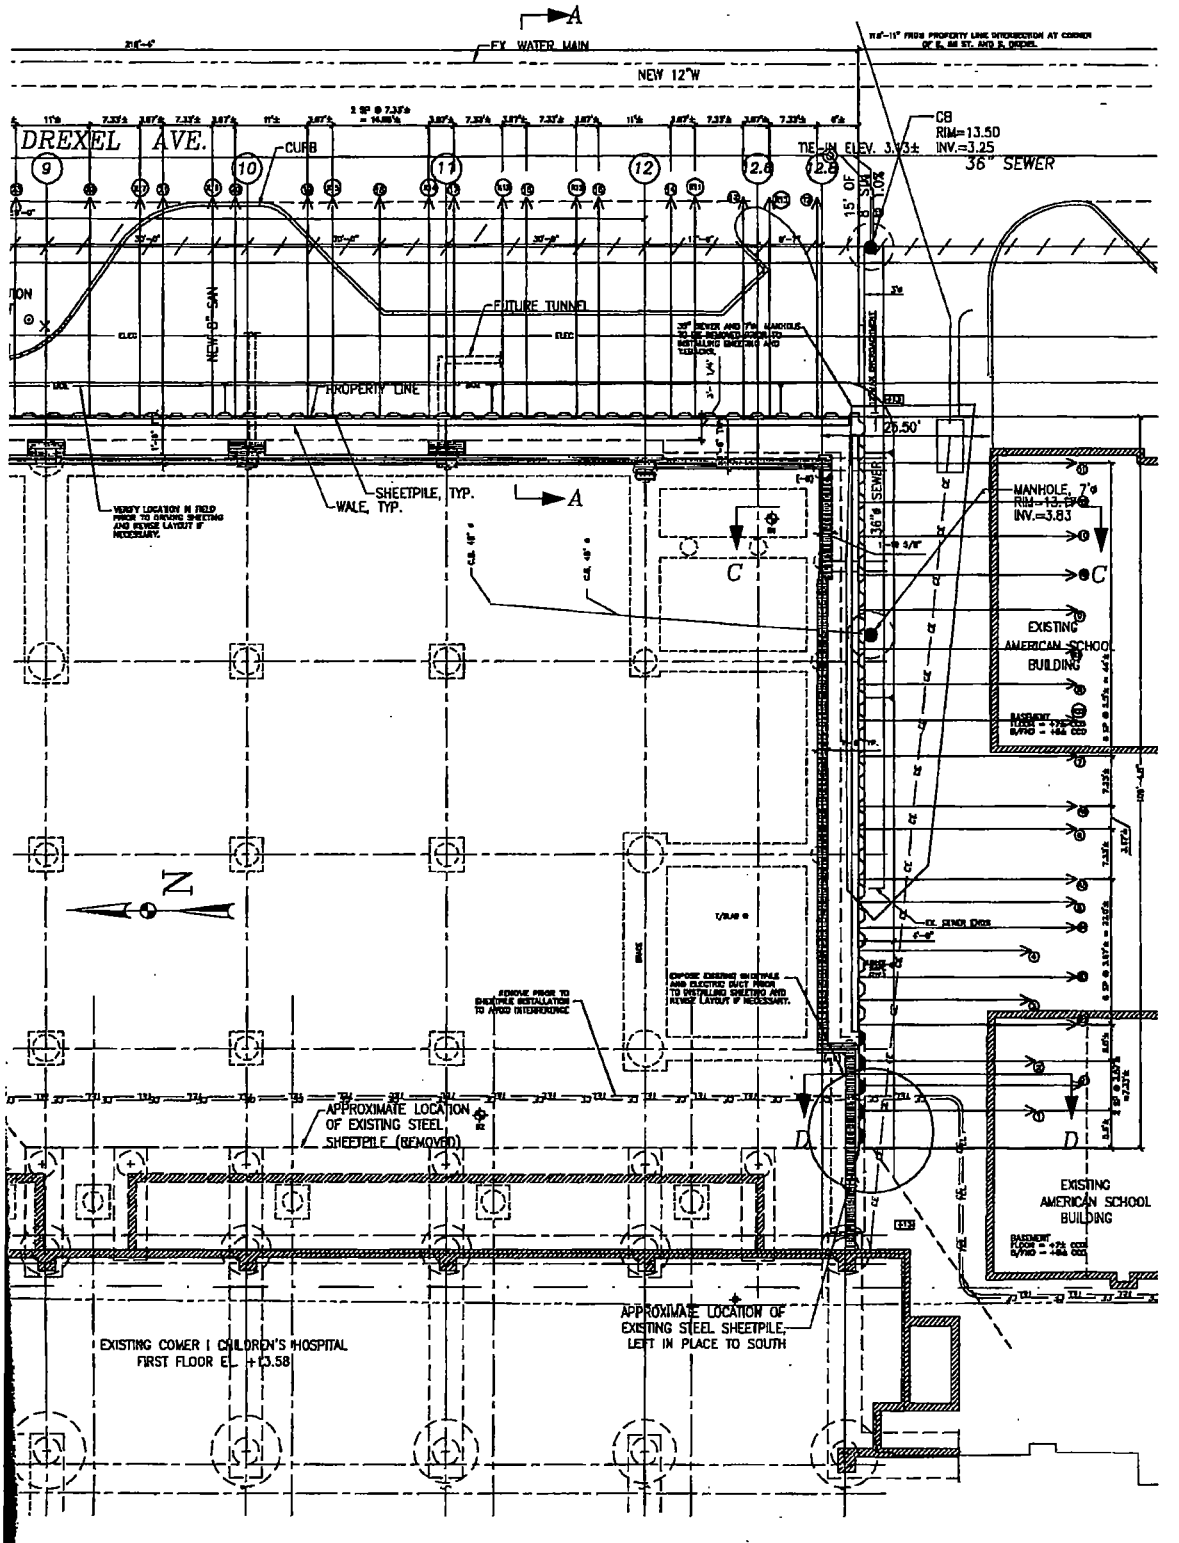

REVISIONS		
1	12/13/04	ISSUE FOR PERMIT
2	12/29/04	FOR UTILITY REVIEW (OUC SUBMITTAL)
3	3/1/05	ISSUE FOR CONSTRUCTION
4	1/10/06	AS-BUILTS

TEMPORARY EARTH RETENTION SYSTEM
UNIVERSITY OF CHICAGO COMER II CHILDREN'S HOSPITAL
CHICAGO, ILLINOIS

Schnabel FOUNDATION COMPANY
Engineers and Contractors
CARY, ILLINOIS
ATLANTA • BOSTON • DENVER • HOUSTON
PHILADELPHIA • SAN FRANCISCO • WASHINGTON, D.C.

08-3673 | Date: 12/13/04 | Scale: 1/8" = 1'-0" | Drawn By: JV | Dwg. No.: ERS 1 of 3

The earth retention system shown on these plans has been designed by SCHNABEL FOUNDATION COMPANY for construction by SCHNABEL FOUNDATION COMPANY only. These plans shall be used for no other purpose unless specifically authorized in writing by SCHNABEL FOUNDATION COMPANY.

Department of Business Affairs and Consumer Protection
Small Business Center- Public Way Use Unit
City Hall - 121 N. LaSalle Street Room 800 • Chicago, IL 60602
312-74-GOBIZ / 312-744-6249 • (312) 744-1944 (TTY)
http://www.cityofchicago.org/bacp

03/16/2016

Alderman **Leslie Hairston**
Ward # **05**
City of Chicago
City Hall, Room **300**
121 North LaSalle Street
Chicago, Illinois 60602

Re: An ordinance to use and maintain a portion of the public right-of-way for **one (1) earth retention system(s)** for **THE UNIVERSITY OF CHICAGO HOSPITAL**, adjacent to the premises known as **5730 S. Drexel Ave.**.

Dear Alderman **Leslie Hairston**:

The applicant referenced above has requested the use of the public right-of-way for a **earth retention system(s)**. An ordinance has been prepared by the Department of Business Affairs and Consumer Protection – Small Business Center - Public Way Use Unit for presentation to the City Council. Because this request was made for properties located in your ward, as approved by you as per the attached, I respectfully request that you introduce the attached ordinance at the next City Council meeting.

If you have any questions regarding this ordinance, please contact Anthony Bertuca at (312) 744-5506.

Department of Business Affairs and Consumer Protection

City of Chicago

O2016-1928

Office of the City Clerk

Document Tracking Sheet

Meeting Date:	3/16/2016
Sponsor(s):	Hairston (5)
Type:	Ordinance
Title:	Grant(s) of privilege in public way for University of Chicago Hospital, The - planters
Committee(s) Assignment:	Committee on Transportation and Public Way

ORDINANCE
THE UNIVERSITY OF CHICAGO HOSPITAL
Acct. No. 6533 - 10
Permit No. 1121531

Be It Ordained by the City Council of the City of Chicago:

SECTION 1. Permission and authority are hereby given and granted to THE UNIVERSITY OF CHICAGO HOSPITAL, upon the terms and subject to the conditions of this ordinance to maintain and use, as now constructed, four (4) Planter(s) on the public right-of-way for beautification purposes adjacent to its premises known as 5700-30 S. Drexel Ave..

Said Planter(s) at S. DREXEL measure(s):
One (1) at thirty (30) feet in length, and fifteen (15) feet in width for a total of four hundred fifty (450) square feet.
Two (2) at ten (10) feet in length, and five (5) feet in width for a total of one hundred (100) square feet.
One (1) at fifteen (15) feet in length, and ten (10) feet in width for a total of one hundred fifty (150) square feet.

Grantee must allow the required clear and unobstructed space for pedestrian passage at all times per rules and regulations approved by the Department of Transportation.

The location of said privilege shall be as shown on prints kept on file with the Department of Business Affairs and Consumer Protection and the Office of the City Clerk.

Said privilege shall be constructed in accordance with plans and specifications approved by the Department of Planning and Development and Department of Transportation (Division of Project Development).

This grant of privilege in the public way shall be subject to the provisions of Section 10-28-015 and all other required provisions of the Municipal Code of Chicago.

The grantee shall pay to the City of Chicago as compensation for the privilege #1121531 herein granted the sum of zero ($.00) per annum in advance.

A 25% penalty will be added for payments received after due date.

The permit holder agrees to hold the City of Chicago harmless for any damage, relocation or replacement costs associated with damage, relocation or removal of private property caused by the City performing work in the public way.

Authority herein given and granted for a period of five (5) years from and after 02/09/2015.

Alderman _____
Leslie Hairston 5th Ward

Comets Uncovered
S730 Sequence
7' Main Primary Line
7' Main Secondary Line
7' Main Primary Line
Processing Line
Sideways
Tree
10
15
Tree
5
10
Tree
1
10

(Page 2 of 5)

Department of Business Affairs and Consumer Protection
Small Business Center - Public Way Use Unit
City Hall - 121 N. LaSalle Street, Room 800 • Chicago, IL 60602
312-74-GOBIZ / 312-744-6249 • (312) 744-1944 (TTY)
http://www.cityofchicago.org/bacp

03/16/2016

Alderman **Leslie Hairston**
Ward # **05**
City of Chicago
City Hall, Room **300**
121 North LaSalle Street
Chicago, Illinois 60602

Re: An ordinance to use and maintain a portion of the public right-of-way for **four (4) planter(s)** for **THE UNIVERSITY OF CHICAGO HOSPITAL**, adjacent to the premises known as **5700-30 S. Drexel Ave.**.

Dear Alderman **Leslie Hairston**:

The applicant referenced above has requested the use of the public right-of-way for a **planter(s)**. An ordinance has been prepared by the Department of Business Affairs and Consumer Protection – Small Business Center - Public Way Use Unit for presentation to the City Council. Because this request was made for properties located in your ward, as approved by you as per the attached, I respectfully request that you introduce the attached ordinance at the next City Council meeting.

If you have any questions regarding this ordinance, please contact Anthony Bertuca at (312) 744-5506.

Department of Business Affairs and Consumer Protection

City of Chicago

O2016-1930

Office of the City Clerk

Document Tracking Sheet

Meeting Date:	3/16/2016
Sponsor(s):	Hairston (5)
Type:	Ordinance
Title:	Grant(s) of privilege in public way for University of Chicago Medical Center, The
Committee(s) Assignment:	Committee on Transportation and Public Way

ORDINANCE
UNIVERSITY OF CHICAGO MEDICAL CENTER
Acct. No. 6533 - 14
Permit No. 1121361

Be It Ordained by the City Council of the City of Chicago:

SECTION 1. Permission and authority are hereby given and granted to UNIVERSITY OF CHICAGO MEDICAL CENTER, upon the terms and subject to the conditions of this ordinance to maintain and use, as now constructed, one (1) Planter(s) on the public right-of-way for beautification purposes adjacent to its premises known as 5700 S. Maryland Ave..

Said Planter(s) at S. Cottage Grove Avenue measure(s):
One (1) at fifteen point seven five (15.75) feet in length, and seven point nine one (7.91) feet in width for a total of one hundred twenty-four point five eight (124.58) square feet.

Grantee must allow the required clear and unobstructed space for pedestrian passage at all times per rules and regulations approved by the Department of Transportation.

The location of said privilege shall be as shown on prints kept on file with the Department of Business Affairs and Consumer Protection and the Office of the City Clerk.

Said privilege shall be constructed in accordance with plans and specifications approved by the Department of Planning and Development and Department of Transportation (Division of Project Development).

This grant of privilege in the public way shall be subject to the provisions of Section 10-28-015 and all other required provisions of the Municipal Code of Chicago.

The grantee shall pay to the City of Chicago as compensation for the privilege #1121361 herein granted the sum of zero ($.00) per annum in advance.

A 25% penalty will be added for payments received after due date.

The permit holder agrees to hold the City of Chicago harmless for any damage, relocation or replacement costs associated with damage, relocation or removal of private property caused by the City performing work in the public way.

Authority herein given and granted for a period of five (5) years from and after 04/22/2014.

Alderman _____

Leslie Hairston 5th Ward

(Page 2 of 5)

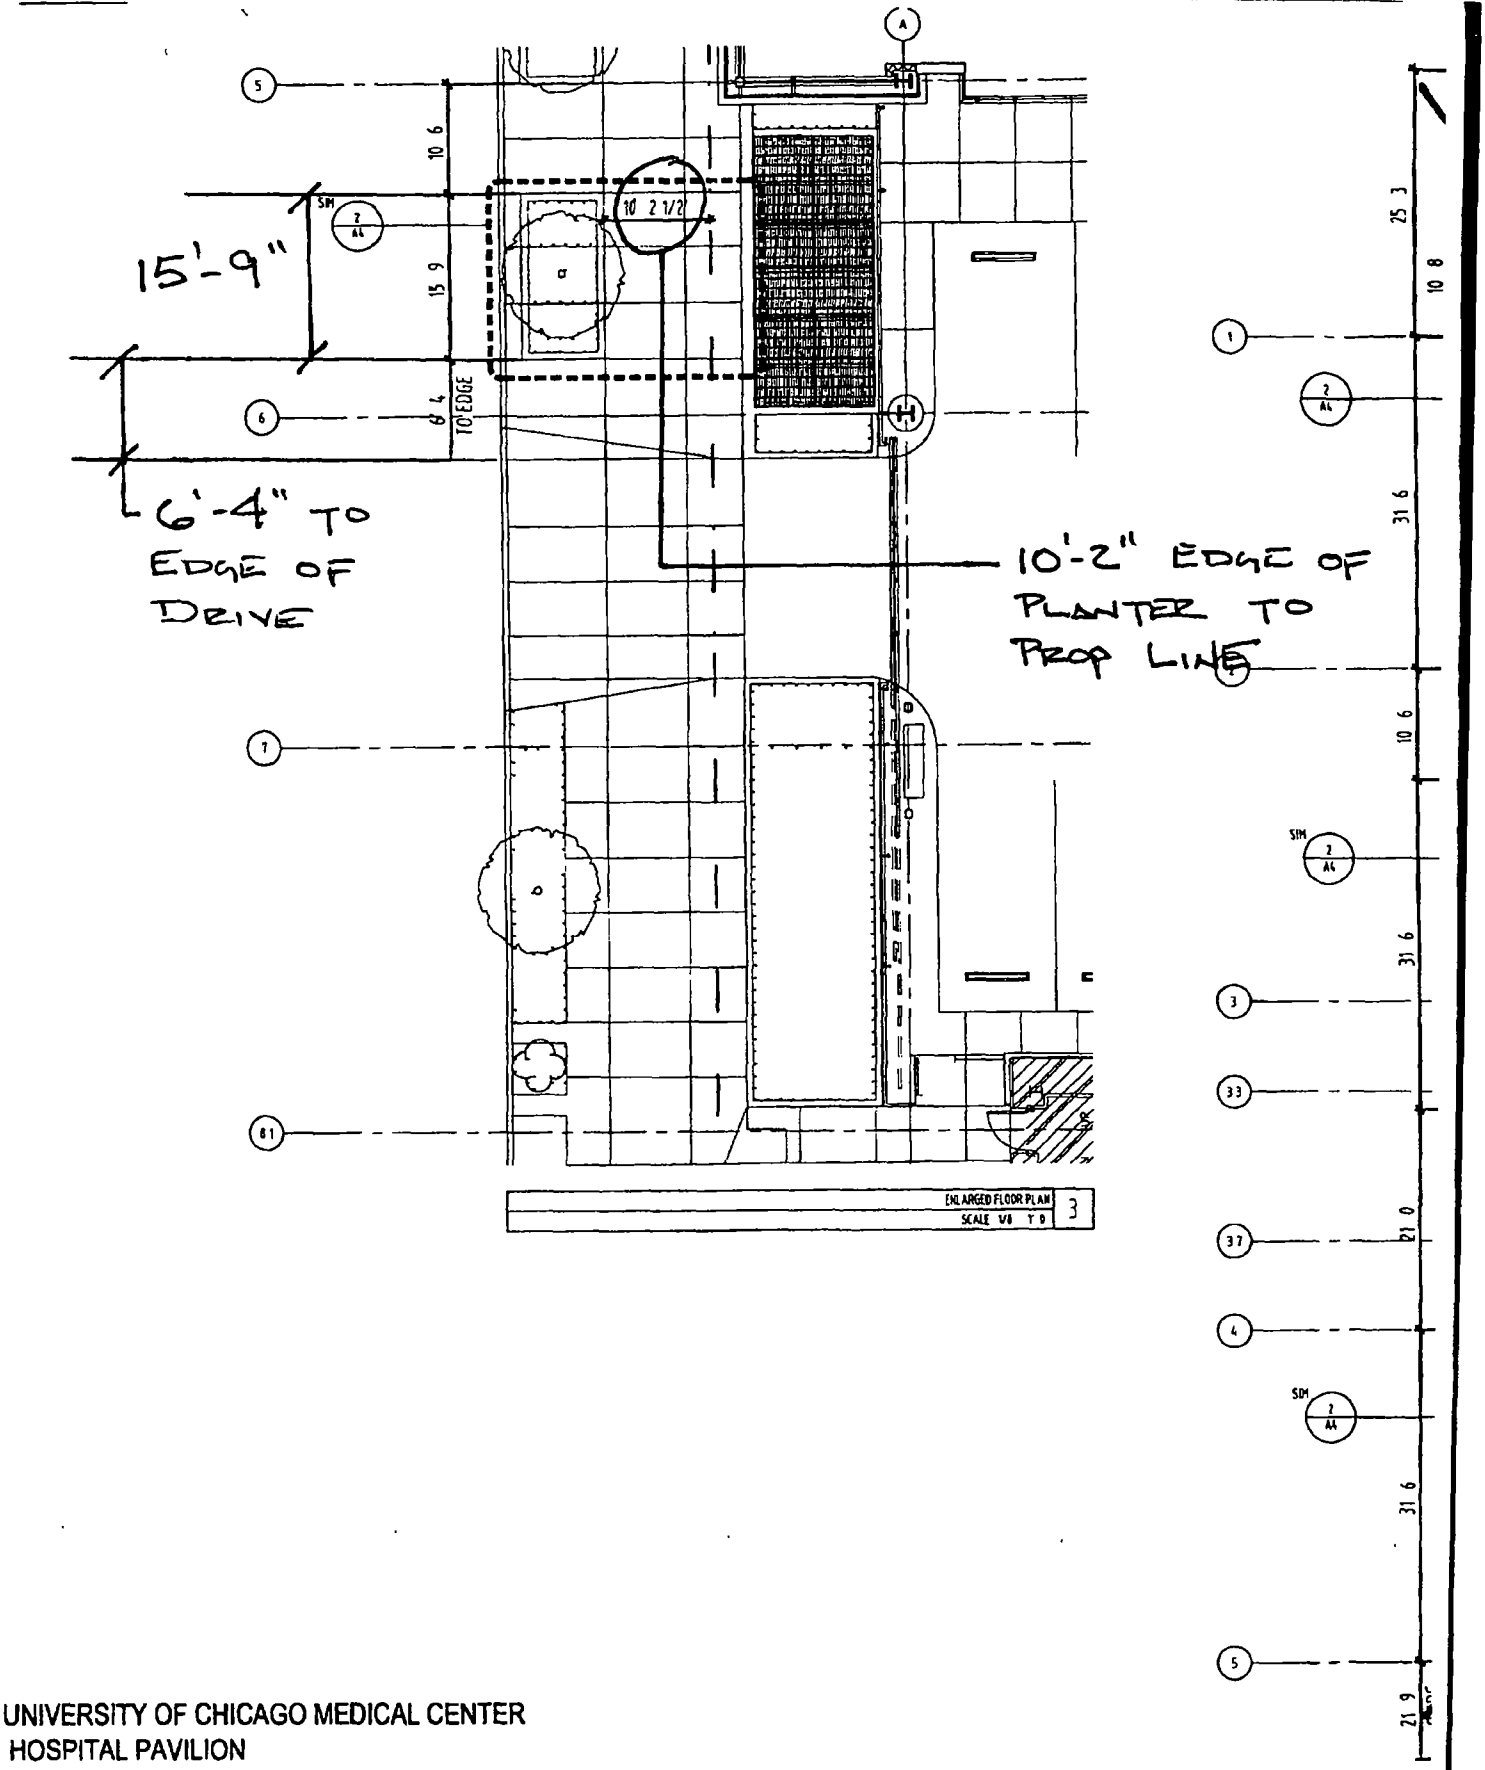

UNIVERSITY OF CHICAGO MEDICAL CENTER
HOSPITAL PAVILION

ÆL VIÑOLY ARCHITECTS / CANNON DESIGN

LANDSCAPE PLAN

Department of Business Affairs and Consumer Protection
Small Business Center - Public Way Use Unit
City Hall - 121 N LaSalle Street, Room 800 • Chicago, IL 60602
312-74-GOBIZ / 312-744-6249 • (312) 744-1944 (TTY)
http://www.cityofchicago.org/bacp

03/16/2016

Alderman **Leslie Hairston**
Ward # **05**
City of Chicago
City Hall, Room **300**
121 North LaSalle Street
Chicago, Illinois 60602

Re: An ordinance to use and maintain a portion of the public right-of-way for **one (1) planter(s)** for **UNIVERSITY OF CHICAGO MEDICAL CENTER**, adjacent to the premises known as **5700 S. Maryland Ave.**.

Dear Alderman **Leslie Hairston**:

The applicant referenced above has requested the use of the public right-of-way for a **planter(s)**. An ordinance has been prepared by the Department of Business Affairs and Consumer Protection – Small Business Center - Public Way Use Unit for presentation to the City Council. Because this request was made for properties located in your ward, as approved by you as per the attached, I respectfully request that you introduce the attached ordinance at the next City Council meeting.

If you have any questions regarding this ordinance, please contact Anthony Bertuca at (312) 744-5506.

Department of Business Affairs and Consumer Protection

City of Chicago

O2016-1934

Office of the City Clerk

Document Tracking Sheet

Meeting Date:	3/16/2016
Sponsor(s):	Sadlowski Garza (10)
Type:	Ordinance
Title:	Grant(s) of privilege in public way for Byline Bank
Committee(s) Assignment:	Committee on Transportation and Public Way

ORDINANCE
BYLINE BANK
Acct. No. 398078 - 25
Permit No. 1121043

Be It Ordained by the City Council of the City of Chicago:

SECTION 1. Permission and authority are hereby given and granted to BYLINE BANK, upon the terms and subject to the conditions of this ordinance to maintain and use two (2) sign(s) projecting over the public right-of-way attached to its premises known as 11157 S. Ewing Ave..

Said sign structure(s) measures as follows; along E. 112th Street:
One (1) at thirteen point three three (13.33) feet in length, three (3) feet in height and twelve point two five (12.25) feet above grade level.

Said sign structure(s) measures as follows; along S. Ewing Avenue:
One (1) at ten point one seven (10.17) feet in length, five point five (5.5) feet in height and twenty point eight three (20.83) feet above grade level.

The location of said privilege shall be as shown on prints kept on file with the Department of Business Affairs and Consumer Protection and the Office of the City Clerk.

Said privilege shall be constructed in accordance with plans and specifications approved by the Department of Transportation (Division of Project Development) and Zoning Department - Signs.

This grant of privilege in the public way shall be subject to the provisions of Section 10-28-015 and all other required provisions of the Municipal Code of Chicago.

The grantee shall pay to the City of Chicago as compensation for the privilege #1121043 herein granted the sum of six hundred ($600.00) per annum in advance.

A 25% penalty will be added for payments received after due date.

The permit holder agrees to hold the City of Chicago harmless for any damage, relocation or replacement costs associated with damage, relocation or removal of private property caused by the City performing work in the public way.

Authority herein given and granted for a period of five (5) years from and after Date of Passage.

Alderman

Susan Sadlowski Garza 10th Ward

MLE
The Brandvironment Experts

Site Name Eastside
Site Number 66
11157 S Ewing Chicago, IL

INSTALLATION BRAND CONSTRUCTION

Sign #2 -36" Channel Letters - On Raceway - 40 Sq Ft - Qty 1

Internally illuminated channel letters on raceway Mount raceway to existing building surface See drawings for details

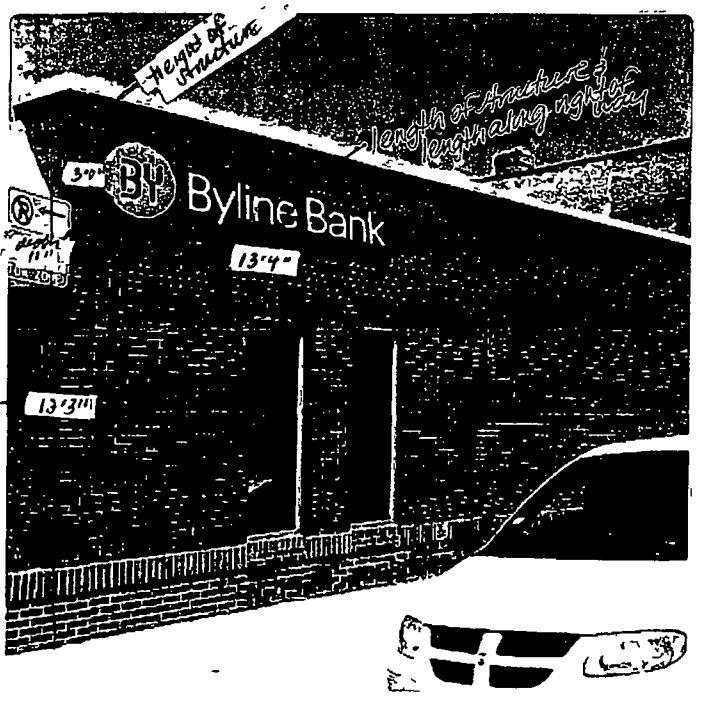

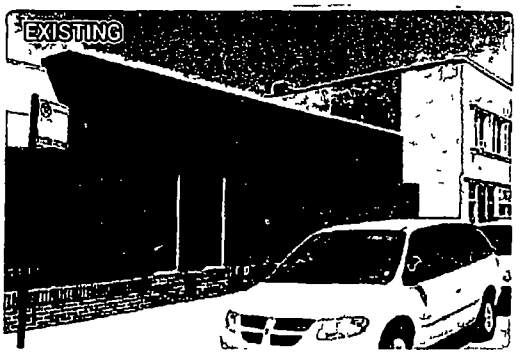

Overall height above grade

Department of Business Affairs and Consumer Protection
Small Business Center - Public Way Use Unit
City Hall - 121 N LaSalle Street, Room 800 • Chicago, IL 60602
312-74-GOBIZ / 312-744-6249 • (312) 744-1944 (TTY)
http://www.cityofchicago.org/bacp

2nd ATTEMPT AT INTRODUCTION

03/16/2016

Alderman **Susan Sadlowski Garza**
Ward # **10**
City of Chicago
City Hall, Room **200**
121 North LaSalle Street
Chicago, Illinois 60602

Re: An ordinance to use and maintain a portion of the public right-of-way for **two (2) sign(s)** for **BYLINE BANK**, adjacent to the premises known as **11157 S. Ewing Ave.**.

Dear Alderman **Susan Sadlowski Garza**:

The applicant referenced above has requested the use of the public right-of-way for a **sign(s)**. An ordinance has been prepared by the Department of Business Affairs and Consumer Protection – Small Business Center - Public Way Use Unit for presentation to the City Council. Because this request was made for properties located in your ward, as approved by you as per the attached, I respectfully request that you introduce the attached ordinance at the next City Council meeting.

If you have any questions regarding this ordinance, please contact Anthony Bertuca at (312) 744-5506.

Department of Business Affairs and Consumer Protection

City of Chicago

O2016-1938

Office of the City Clerk

Document Tracking Sheet

Meeting Date:	3/16/2016
Sponsor(s):	Sadlowski Garza (10)
Type:	Ordinance
Title:	Grant(s) of privilege in public way for Samanta's Flowers
Committee(s) Assignment:	Committee on Transportation and Public Way

ORDINANCE
SAMANTA'S FLOWERS
Acct. No. 318150 - 1
Permit No. 1121065

Be It Ordained by the City Council of the City of Chicago:

SECTION 1. Permission and authority are hereby given and granted to SAMANTA'S FLOWERS, upon the terms and subject to the conditions of this ordinance to maintain and use, as now constructed, three (3) Light Fixture(s) projecting over the public right-of-way adjacent to its premises known as 8911 S. Commercial Ave..

Said Light Fixture(s) at S. Commercial measure(s):
Three (3) at one (1) foot in length, two (2) feet in width and eleven point two (11.2) feet above grade level.

The location of said privilege shall be as shown on prints kept on file with the Department of Business Affairs and Consumer Protection and the Office of the City Clerk.

Said privilege shall be constructed in accordance with plans and specifications approved by the Department of Transportation (Division of Project Development).

This grant of privilege in the public way shall be subject to the provisions of Section 10-28-015 and all other required provisions of the Municipal Code of Chicago.

The grantee shall pay to the City of Chicago as compensation for the privilege #1121065 herein granted the sum of eighty-five ($85.00) per annum in advance.

A 25% penalty will be added for payments received after due date.

The permit holder agrees to hold the City of Chicago harmless for any damage, relocation or replacement costs associated with damage, relocation or removal of private property caused by the City performing work in the public way.

Authority herein given and granted for a period of five (5) years from and after 06/11/2013.

Alderman Susan Sadlowski Garza

Susan Sadlowski Garza 10th Ward

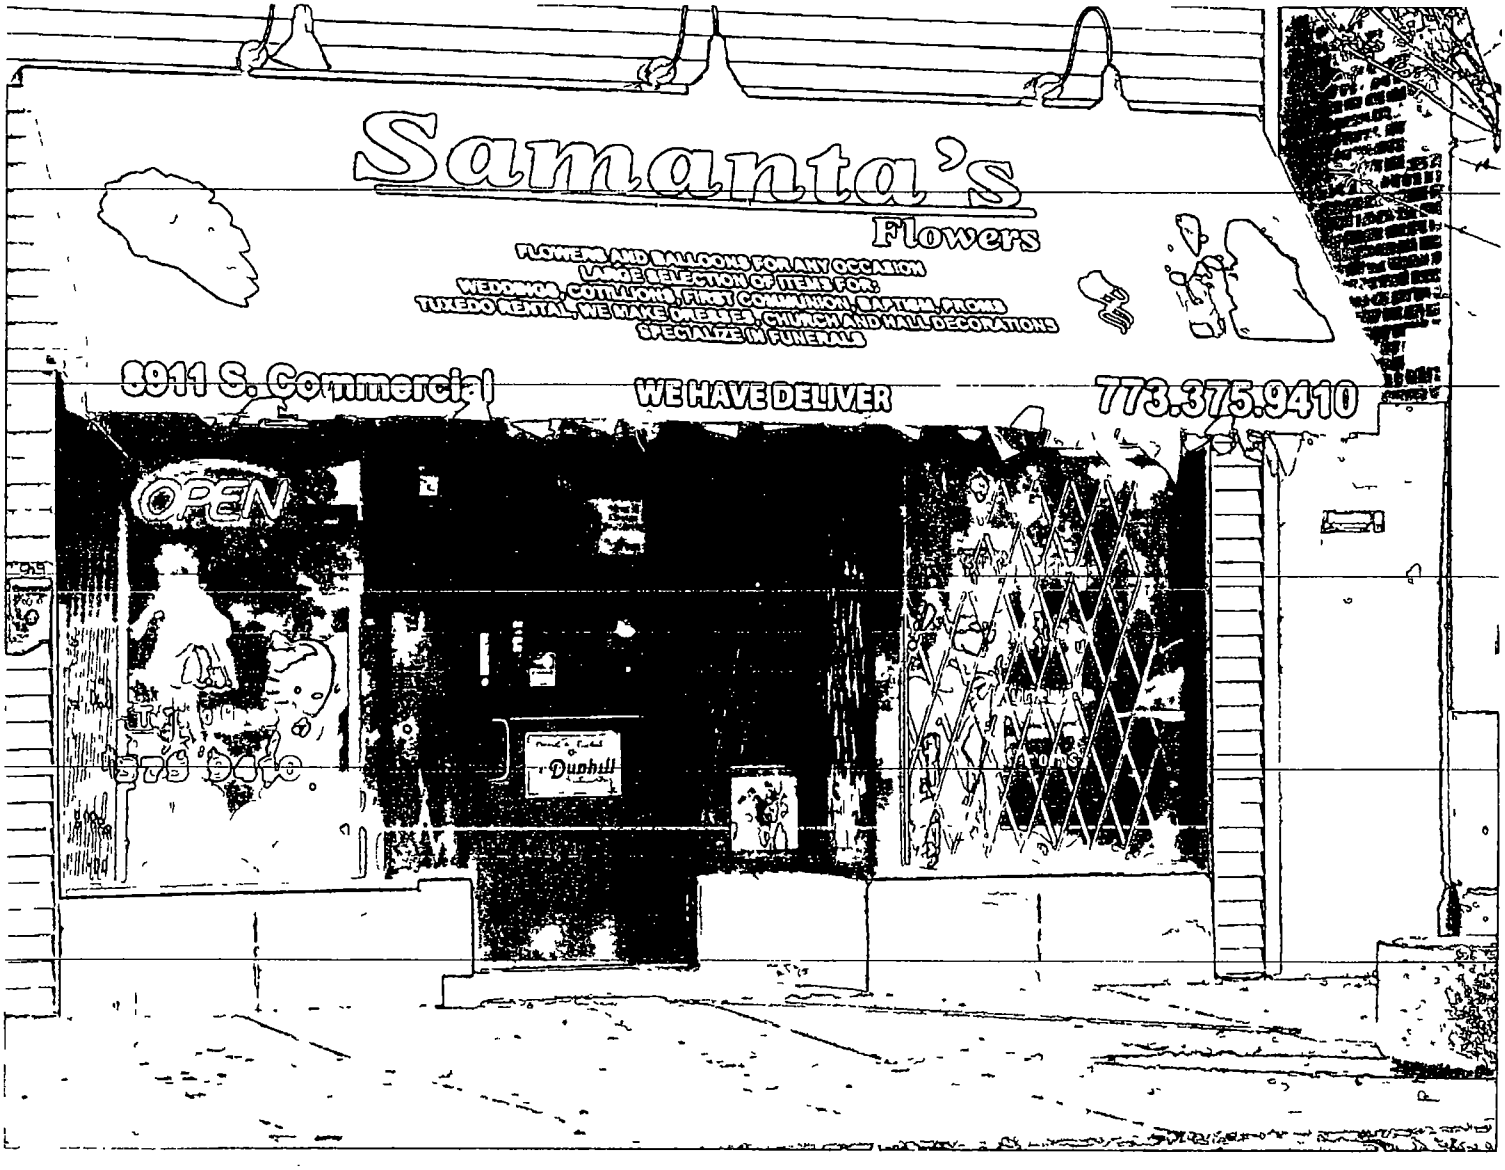
Samanta's
Flowers
FLOWERS AND BALLOONS FOR ANY OCCASION
LARGE SELECTION OF ITEMS FOR:
WEDDINGS, COTILLIONS, FIRST COMMUNION, BAPTISM, PROMS
TUXEDO RENTAL, WE MAKE CORSAGES, CHURCH AND HALL DECORATIONS
SPECIALIZE IN FUNERALS
3911 S. Commercial
WE HAVE DELIVER
773.375.9410
OPEN
Dunhill

Department of Business Affairs and Consumer Protection
Small Business Center - Public Way Use Unit
City Hall - 121 N LaSalle Street, Room 800 • Chicago, IL 60602
312-74-GOBIZ / 312-744-6249 • (312) 744-1944 (TTY)
http://www.cityofchicago.org/bacp

2nd ATTEMPT AT INTRODUCTION

03/16/2016

Alderman **Susan Sadlowski Garza**
Ward # **10**
City of Chicago
City Hall, Room **200**
121 North LaSalle Street
Chicago, Illinois 60602

Re: An ordinance to use and maintain a portion of the public right-of-way for **three (3) light fixture(s)** for **SAMANTA'S FLOWERS**, adjacent to the premises known as **8911 S. Commercial Ave.**.

Dear Alderman **Susan Sadlowski Garza**:

The applicant referenced above has requested the use of the public right-of-way for a **light fixture(s)**. An ordinance has been prepared by the Department of Business Affairs and Consumer Protection – Small Business Center - Public Way Use Unit for presentation to the City Council. Because this request was made for properties located in your ward, as approved by you as per the attached, I respectfully request that you introduce the attached ordinance at the next City Council meeting.

If you have any questions regarding this ordinance, please contact Anthony Bertuca at (312) 744-5506.

Department of Business Affairs and Consumer Protection

City of Chicago

O2016-1940

Office of the City Clerk

Document Tracking Sheet

Meeting Date:	3/16/2016
Sponsor(s):	Thompson (11)
Type:	Ordinance
Title:	Grant(s) of privilege in public way for Ed's Auto Center
Committee(s) Assignment:	Committee on Transportation and Public Way

ORDINANCE
ED'S AUTO CENTER
Acct. No. 246388 - 2
Permit No. 1121882

Be It Ordained by the City Council of the City of Chicago:

SECTION 1. Permission and authority are hereby given and granted to ED'S AUTO CENTER, upon the terms and subject to the conditions of this ordinance to maintain and use two (2) sign(s) projecting over the public right-of-way attached to its premises known as 3623-25 S. Halsted St..

Said sign structure(s) measures as follows; along S Halsted:
One (1) at four point four one (4.41) feet in length, eight point zero eight (8.08) feet in height and nine point six six (9.66) feet above grade level.

Said sign structure(s) measures as follows; along S Halsted:
One (1) at five (5) feet in length, six point six six (6.66) feet in height and eleven point four one (11.41) feet above grade level.

The location of said privilege shall be as shown on prints kept on file with the Department of Business Affairs and Consumer Protection and the Office of the City Clerk.

Said privilege shall be constructed in accordance with plans and specifications approved by the Department of Transportation (Division of Project Development) and Zoning Department - Signs.

This grant of privilege in the public way shall be subject to the provisions of Section 10-28-015 and all other required provisions of the Municipal Code of Chicago.

The grantee shall pay to the City of Chicago as compensation for the privilege #1121882 herein granted the sum of six hundred ($600.00) per annum in advance.

A 25% penalty will be added for payments received after due date.

The permit holder agrees to hold the City of Chicago harmless for any damage, relocation or replacement costs associated with damage, relocation or removal of private property caused by the City performing work in the public way.

Authority herein given and granted for a period of five (5) years from and after 07/30/2013.

Alderman _____

Patrick D. Thompson 11th Ward

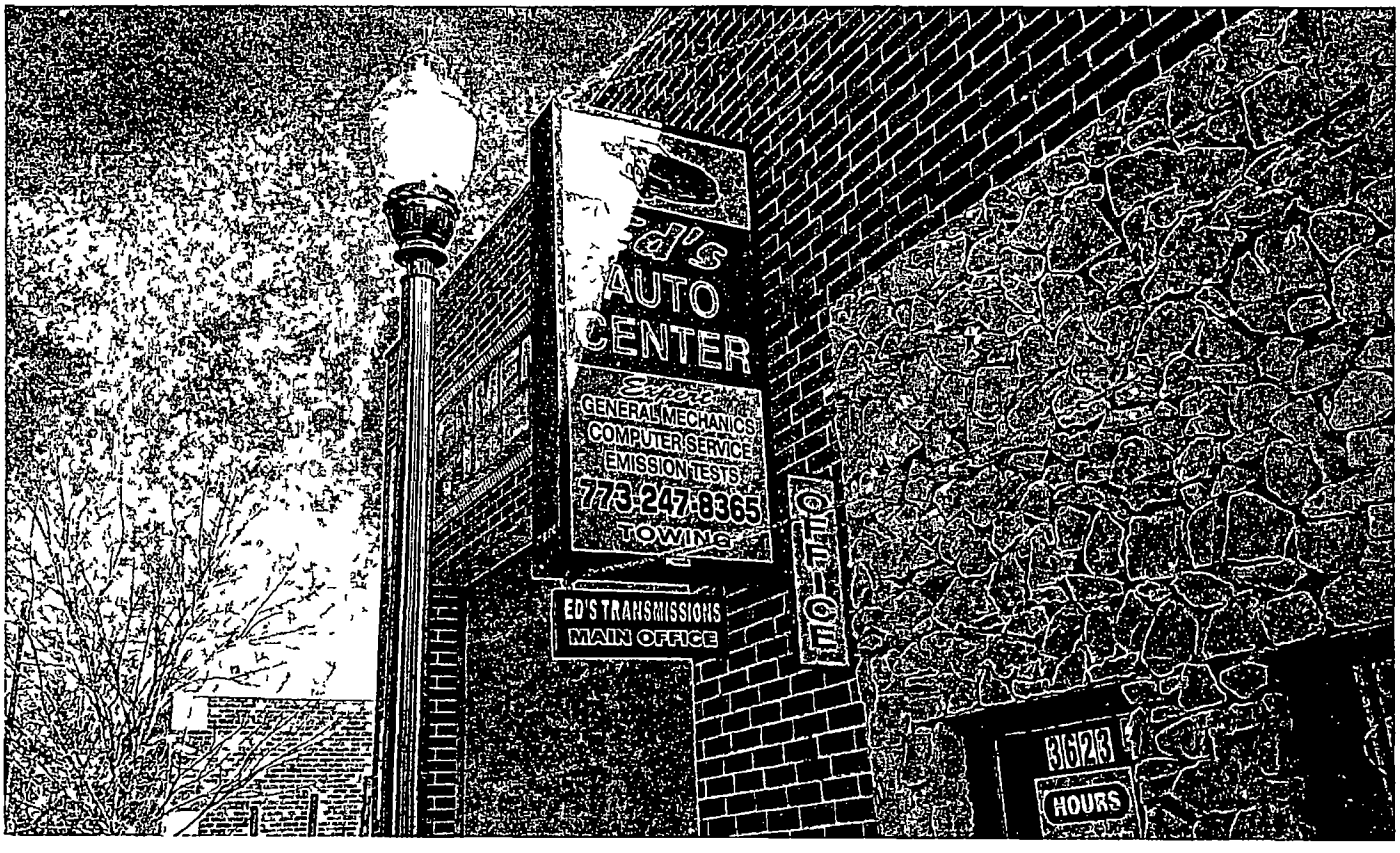
AUTO
CENTER
GENERAL MECHANICS
COMPUTER SERVICE
EMISSION TESTS
773-247-8365
TOWING
ED'S TRANSMISSIONS
MAIN OFFICE
HOURS

Department of Business Affairs and Consumer Protection
Small Business Center - Public Way Use Unit
City Hall - 121 N. LaSalle Street, Room 800 • Chicago, IL 60602
312-74-GOBIZ / 312-744-6249 • (312) 744-1944 (TTY)
http://www.cityofchicago.org/baep

03/16/2016

Alderman **Patrick D. Thompson**
Ward # **11**
City of Chicago
City Hall, Room **300**
121 North LaSalle Street
Chicago, Illinois 60602

Re: An ordinance to use and maintain a portion of the public right-of-way for **two (2) sign(s)** for **ED'S AUTO CENTER**, adjacent to the premises known as **3623-25 S. Halsted St.**.

Dear Alderman **Patrick D. Thompson**:

The applicant referenced above has requested the use of the public right-of-way for a **sign(s)**. An ordinance has been prepared by the Department of Business Affairs and Consumer Protection – Small Business Center - Public Way Use Unit for presentation to the City Council. Because this request was made for properties located in your ward, as approved by you as per the attached, I respectfully request that you introduce the attached ordinance at the next City Council meeting.

If you have any questions regarding this ordinance, please contact Anthony Bertuca at (312) 744-5506.

Department of Business Affairs and Consumer Protection

City of Chicago

O2016-1942

Office of the City Clerk

Document Tracking Sheet

Meeting Date:	3/16/2016
Sponsor(s):	Thompson (11)
Type:	Ordinance
Title:	Grant(s) of privilege in public way for Harken Health
Committee(s) Assignment:	Committee on Transportation and Public Way

ORDINANCE
HARKEN HEALTH
Acct. No. 13819 - 4
Permit No. 1120802

Be It Ordained by the City Council of the City of Chicago:

SECTION 1. Permission and authority are hereby given and granted to HARKEN HEALTH, upon the terms and subject to the conditions of this ordinance to maintain and use one (1) sign(s) projecting over the public right-of-way attached to its premises known as 611 W. Roosevelt Rd..

Said sign structure(s) measures as follows; along W. Roosevelt Road:
One (1) at ten point five (10.5) feet in length, four (4) feet in height and twenty (20) feet above grade level.

The location of said privilege shall be as shown on prints kept on file with the Department of Business Affairs and Consumer Protection and the Office of the City Clerk.

Said privilege shall be constructed in accordance with plans and specifications approved by the Department of Transportation (Division of Project Development) and Zoning Department - Signs.

This grant of privilege in the public way shall be subject to the provisions of Section 10-28-015 and all other required provisions of the Municipal Code of Chicago.

The grantee shall pay to the City of Chicago as compensation for the privilege #1120802 herein granted the sum of three hundred ($300.00) per annum in advance.

A 25% penalty will be added for payments received after due date.

The permit holder agrees to hold the City of Chicago harmless for any damage, relocation or replacement costs associated with damage, relocation or removal of private property caused by the City performing work in the public way.

Authority herein given and granted for a period of five (5) years from and after Date of Passage.

Alderman _____

Patrick D. Thompson 11th Ward

Sign #3

Existing: Storefront

☐ Pylon/Monument	☐ Letterset	☐ Vinyl	☐ Wall Sign
☐ Directional	☐ Illuminated	☐ Single Face	☐ Other
☐ Panel	☐ Non-Illuminated	☐ Double Face	

Height: 12'-0"
Width: 32'-0"
Depth:
Comments:

Recommended: HH - DV6-White

☐ Pylon/Monument	☐ Letterset	■ Vinyl	☐ Wall Sign
☐ Directional	☐ Illuminated	☐ Single Face	☐ Other
☐ Panel	☐ Non-Illuminated	☐ Double Face	

Height. 0'-6"
Width: 1'-3.5"
Depth:

Installer Notes
Install new vinyl centered on front door 0 645 Sq Ft

Restoration Requirements

colite

Department of Business Affairs and Consumer Protection
Small Business Center - Public Way Use Unit
City Hall - 121 N. LaSalle Street. Room 800 • Chicago, IL 60602
312-74-GOBIZ / 312-744-6249 • (312) 744-1944 (TTY)
http //www.cityofchicago.org/bacp

03/16/2016

Alderman **Patrick D. Thompson**
Ward # **11**
City of Chicago
City Hall, Room **300**
121 North LaSalle Street
Chicago, Illinois 60602

Re: An ordinance to use and maintain a portion of the public right-of-way for **one (1) sign(s)** for **HARKEN HEALTH**, adjacent to the premises known as **611 W. Roosevelt Rd.**.

Dear Alderman **Patrick D. Thompson**:

The applicant referenced above has requested the use of the public right-of-way for a **sign(s)**. An ordinance has been prepared by the Department of Business Affairs and Consumer Protection – Small Business Center - Public Way Use Unit for presentation to the City Council. Because this request was made for properties located in your ward, as approved by you as per the attached, I respectfully request that you introduce the attached ordinance at the next City Council meeting.

If you have any questions regarding this ordinance, please contact Anthony Bertuca at (312) 744-5506.

Department of Business Affairs and Consumer Protection

City of Chicago

O2016-1943

Office of the City Clerk

Document Tracking Sheet

Meeting Date:	3/16/2016
Sponsor(s):	Thompson (11)
Type:	Ordinance
Title:	Grant(s) of privilege in public way for Optical 88 Corp.
Committee(s) Assignment:	Committee on Transportation and Public Way

ORDINANCE
OPTICAL 88 CORP.
Acct. No. 351852 - 1
Permit No. 1121873

Be It Ordained by the City Council of the City of Chicago:

SECTION 1. Permission and authority are hereby given and granted to OPTICAL 88 CORP., upon the terms and subject to the conditions of this ordinance to maintain and use one (1) sign(s) projecting over the public right-of-way attached to its premises known as 610 W. 31st St..

Said sign structure(s) measures as follows; along W 31st St.:
One (1) at six point three three (6.33) feet in length, one point two one (1.21) feet in height and ten (10) feet above grade level.

The location of said privilege shall be as shown on prints kept on file with the Department of Business Affairs and Consumer Protection and the Office of the City Clerk.

Said privilege shall be constructed in accordance with plans and specifications approved by the Department of Transportation (Division of Project Development) and Zoning Department - Signs.

This grant of privilege in the public way shall be subject to the provisions of Section 10-28-015 and all other required provisions of the Municipal Code of Chicago.

The grantee shall pay to the City of Chicago as compensation for the privilege #1121873 herein granted the sum of one hundred ($100.00) per annum in advance.

A 25% penalty will be added for payments received after due date.

The permit holder agrees to hold the City of Chicago harmless for any damage, relocation or replacement costs associated with damage, relocation or removal of private property caused by the City performing work in the public way.

Authority herein given and granted for a period of five (5) years from and after 01/13/2016.

Alderman _____

Patrick D. Thompson 11th Ward

ADG
Athena Design Group
1882 S Normal Avenue Chicago IL 60616 | Tel 312 733 2828 | Fax 312 733-2822 | E-mail mail@3228 com

Optical 88 Channel Letter Sign 03 10

Sign permit UL bond special insurance counsil meeting fee and inspection fee required by the city are extra

Approved by Client

Approved by Landlord

Client Optical 88	**Date** 03/2010	All sign designs and concepts shown here are confidential and are the prope ty of ADG They are not to be distributed exhibited copied or otherwise used without our written permission. Computer generated colors are not a true match to any PMS VINYL or PAINT
Site Address	**Scale**	
Sign Type Channel letter Sign	**Color**	

Department of Business Affairs and Consumer Protection
Small Business Center - Public Way Use Unit
City Hall - 121 N LaSalle Street, Room 800 • Chicago, IL 60602
312-74-GOBIZ / 312-744-6249 • (312) 744-1944 (TTY)
http://www.cityofchicago.org/bacp

03/16/2016

Alderman **Patrick D. Thompson**
Ward # **11**
City of Chicago
City Hall, Room **300**
121 North LaSalle Street
Chicago, Illinois 60602

Re: An ordinance to use and maintain a portion of the public right-of-way for **one (1) sign(s)** for **OPTICAL 88 CORP.**, adjacent to the premises known as **610 W. 31st St.**.

Dear Alderman **Patrick D. Thompson**:

The applicant referenced above has requested the use of the public right-of-way for a **sign(s)**. An ordinance has been prepared by the Department of Business Affairs and Consumer Protection – Small Business Center - Public Way Use Unit for presentation to the City Council. Because this request was made for properties located in your ward, as approved by you as per the attached, I respectfully request that you introduce the attached ordinance at the next City Council meeting.

If you have any questions regarding this ordinance, please contact Anthony Bertuca at (312) 744-5506.

Department of Business Affairs and Consumer Protection

City of Chicago

O2016-1944

Office of the City Clerk

Document Tracking Sheet

Meeting Date:	3/16/2016
Sponsor(s):	Thompson (11)
Type:	Ordinance
Title:	Grant(s) of privilege in public way for Tsiu Yean Lum
Committee(s) Assignment:	Committee on Transportation and Public Way

ORDINANCE
TSIU YEAN LUM
Acct. No. 356514 - 1
Permit No. 1121132

Be It Ordained by the City Council of the City of Chicago:

SECTION 1. Permission and authority are hereby given and granted to TSIU YEAN LUM, upon the terms and subject to the conditions of this ordinance to maintain and use, as now constructed, two (2) Fence(s) on the public right-of-way adjacent to its premises known as 649 W. 28th St..

Said Fence(s) at W. 28th Street measure(s):
One (1) at eighteen (18) feet in length, and three point five (3.5) feet in width for a total of sixty-three (63) square feet. Existing fence is approximately three point five eight (3.58) feet in height. Metal fencing is to prevent pedestrians from falling into basement stairwell.

Said Fence(s) at W. 28th Street measure(s):
One (1) at seventeen (17) feet in length, and three point five (3.5) feet in width for a total of fifty-nine point five (59.5) square feet. Existing fence is approximately three point five eight (3.58) feet in height. Metal fencing is to prevent pedestrians from falling into basement stairwell.

The location of said privilege shall be as shown on prints kept on file with the Department of Business Affairs and Consumer Protection and the Office of the City Clerk.

Said privilege shall be constructed in accordance with plans and specifications approved by the Department of Transportation (Division of Project Development).

This grant of privilege in the public way shall be subject to the provisions of Section 10-28-015 and all other required provisions of the Municipal Code of Chicago.

The grantee shall pay to the City of Chicago as compensation for the privilege #1121132 herein granted the sum of zero ($.00) per annum in advance.

A 25% penalty will be added for payments received after due date.

The permit holder agrees to hold the City of Chicago harmless for any damage, relocation or replacement costs associated with damage, relocation or removal of private property caused by the City performing work in the public way.

Authority herein given and granted for a period of five (5) years from and after Date of Passage.

Alderman _____

Patrick D. Thompson 11th Ward

Account# 356514-1
Grant of Privilege Permit Application
Description Metal Fencing for Exterior Basement Staircases
PWU Location 649 W 28th Street

SUBSIDEWALK SPACE STAIRCASE METAL FENCING AT 649 W 28TH STREET (lengths)

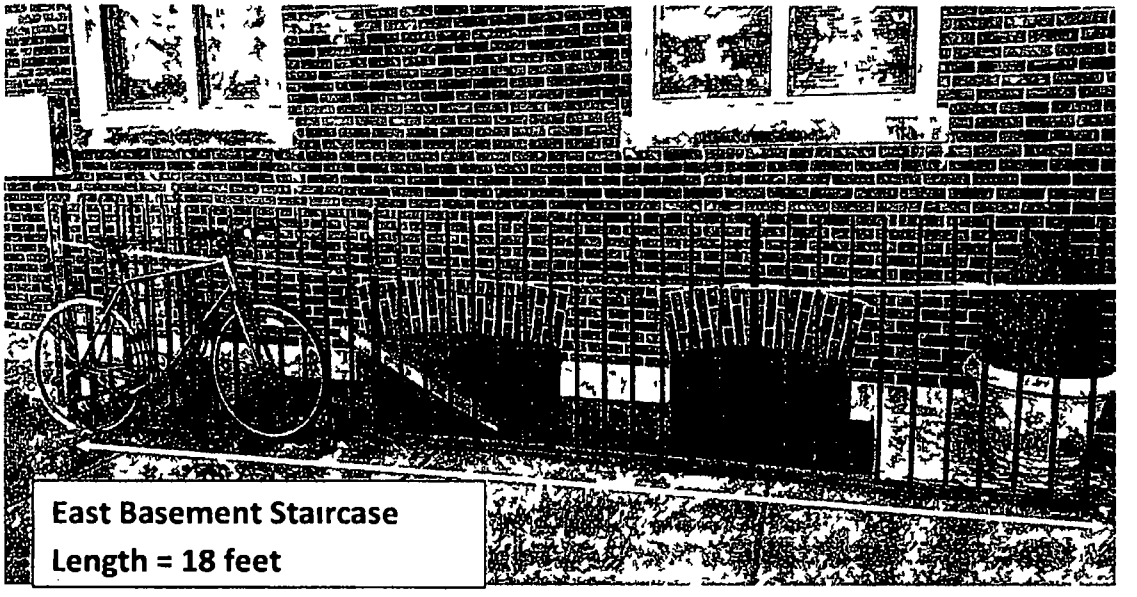

Department of Business Affairs and Consumer Protection
Small Business Center- Public Way Use Unit
City Hall- 121 N. LaSalle Street Room 800 • Chicago, IL 60602
312-74-GOBIZ / 312-744-6249 • (312) 744-1944 (TTY)
http://www.cityofchicago.org/bacp

03/16/2016

Alderman **Patrick D. Thompson**
Ward # **11**
City of Chicago
City Hall, Room **300**
121 North LaSalle Street
Chicago, Illinois 60602

Re: An ordinance to use and maintain a portion of the public right-of-way for **two (2) fence(s)** for **TSIU YEAN LUM**, adjacent to the premises known as **649 W. 28th St.**.

Dear Alderman **Patrick D. Thompson**:

The applicant referenced above has requested the use of the public right-of-way for **fence(s)**. An ordinance has been prepared by the Department of Business Affairs and Consumer Protection – Small Business Center - Public Way Use Unit for presentation to the City Council. Because this request was made for properties located in your ward, as approved by you as per the attached, I respectfully request that you introduce the attached ordinance at the next City Council meeting.

If you have any questions regarding this ordinance, please contact Anthony Bertuca at (312) 744-5506.

Department of Business Affairs and Consumer Protection

City of Chicago

O2016-1947

Office of the City Clerk

Document Tracking Sheet

Meeting Date:	3/16/2016
Sponsor(s):	Thompson (11)
Type:	Ordinance
Title:	Grant(s) of privilege in public way for Turtles
Committee(s) Assignment:	Committee on Transportation and Public Way

ORDINANCE
TURTLES
Acct. No. 350040 - 2
Permit No. 1122338

Be It Ordained by the City Council of the City of Chicago:

SECTION 1. Permission and authority are hereby given and granted to TURTLES, upon the terms and subject to the conditions of this ordinance to maintain and use, as now constructed, four (4) Door Swing(s) on the public right-of-way adjacent to its premises known as 3258 S. Wells St..

Said Door Swing(s) at S. WELLS measure(s):
Four (4) at seven (7) feet in length, and three (3) feet in width for a total of eighty-four (84) square feet.

The location of said privilege shall be as shown on prints kept on file with the Department of Business Affairs and Consumer Protection and the Office of the City Clerk.

Said privilege shall be constructed in accordance with plans and specifications approved by the Department of Transportation (Division of Project Development).

This grant of privilege in the public way shall be subject to the provisions of Section 10-28-015 and all other required provisions of the Municipal Code of Chicago.

The grantee shall pay to the City of Chicago as compensation for the privilege #1122338 herein granted the sum of three hundred ($300.00) per annum in advance.

A 25% penalty will be added for payments received after due date.

The permit holder agrees to hold the City of Chicago harmless for any damage, relocation or replacement costs associated with damage, relocation or removal of private property caused by the City performing work in the public way.

Authority herein given and granted for a period of five (5) years from and after 06/09/2015.

Alderman _____

Patrick D. Thompson 11th Ward

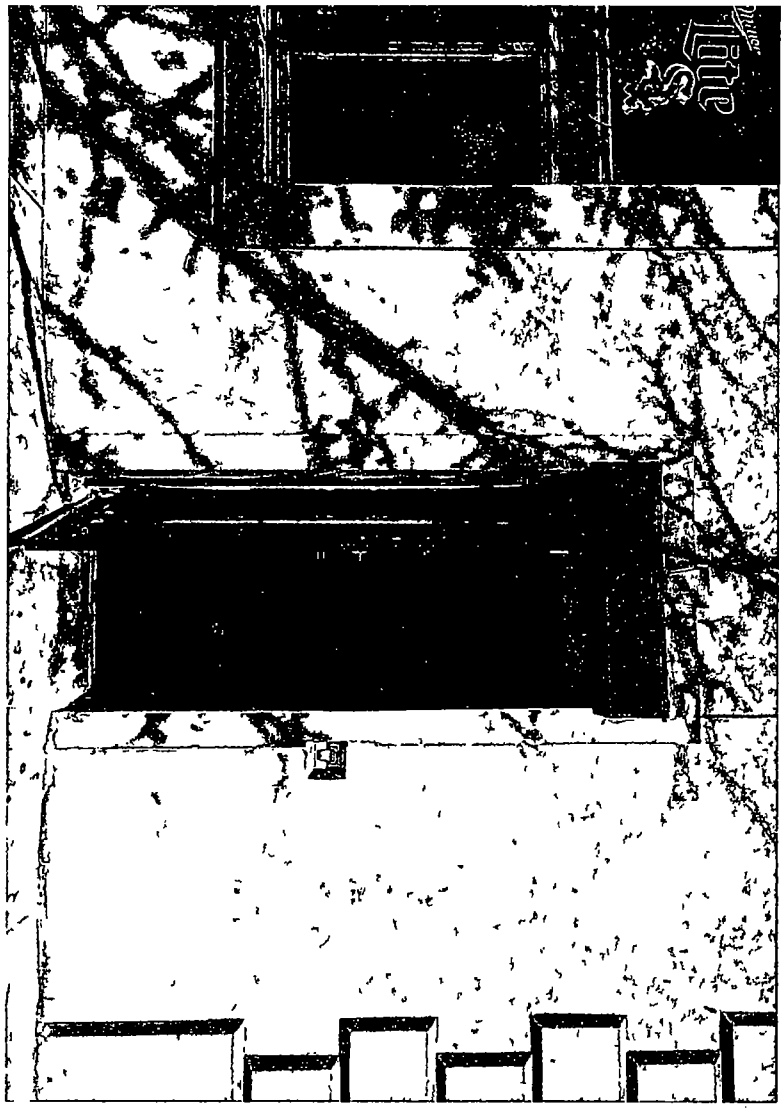

Department of Business Affairs and Consumer Protection
Small Business Center - Public Way Use Unit
City Hall - 121 N. LaSalle Street, Room 800 • Chicago, IL 60602
312-74-GOBIZ / 312-744-6249 • (312) 744-1944 (TTY)
http://www.cityofchicago.org/bacp

03/16/2016

Alderman **Patrick D. Thompson**
Ward # **11**
City of Chicago
City Hall, Room **300**
121 North LaSalle Street
Chicago, Illinois 60602

Re: An ordinance to use and maintain a portion of the public right-of-way for **four (4) door swing(s)** for **TURTLES**, adjacent to the premises known as **3258 S. Wells St.**.

Dear Alderman **Patrick D. Thompson**:

The applicant referenced above has requested the use of the public right-of-way for a **door swing(s)**. An ordinance has been prepared by the Department of Business Affairs and Consumer Protection – Small Business Center - Public Way Use Unit for presentation to the City Council. Because this request was made for properties located in your ward, as approved by you as per the attached, I respectfully request that you introduce the attached ordinance at the next City Council meeting.

If you have any questions regarding this ordinance, please contact Anthony Bertuca at (312) 744-5506.

Department of Business Affairs and Consumer Protection

City of Chicago

O2016-1949

Office of the City Clerk

Document Tracking Sheet

Meeting Date:	3/16/2016
Sponsor(s):	Cardenas (12)
Type:	Ordinance
Title:	Grant(s) of privilege in public way for A-Z Ace Hardware
Committee(s) Assignment:	Committee on Transportation and Public Way

ORDINANCE
A-Z ACE HARDWARE
Acct. No. 32533 - 1
Permit No. 1119595

Be It Ordained by the City Council of the City of Chicago:

SECTION 1. Permission and authority are hereby given and granted to A-Z ACE HARDWARE, upon the terms and subject to the conditions of this ordinance to maintain and use one (1) sign(s) projecting over the public right-of-way attached to its premises known as 2755 W. Cermak Rd..

Said sign structure(s) measures as follows; along W. Cermak:
One (1) at fourteen point six one (14.61) feet in length, two point five three (2.53) feet in height and ten (10) feet above grade level.

The location of said privilege shall be as shown on prints kept on file with the Department of Business Affairs and Consumer Protection and the Office of the City Clerk.

Said privilege shall be constructed in accordance with plans and specifications approved by the Department of Transportation (Division of Project Development) and Zoning Department - Signs.

This grant of privilege in the public way shall be subject to the provisions of Section 10-28-015 and all other required provisions of the Municipal Code of Chicago.

The grantee shall pay to the City of Chicago as compensation for the privilege #1119595 herein granted the sum of three hundred ($300.00) per annum in advance.

A 25% penalty will be added for payments received after due date.

The permit holder agrees to hold the City of Chicago harmless for any damage, relocation or replacement costs associated with damage, relocation or removal of private property caused by the City performing work in the public way.

Authority herein given and granted for a period of five (5) years from and after Date of Passage.

Alderman _____

George Cardenas 12th Ward

14,61

2930 West 9th Avenue Denver Colorado 80204 303 629 6121 www.gordonsign.com denverdesign@gordonsign.com

Gordon Sign Meets UL Safety Requirements

Voltage

File Name Ace (A-Z) (#8056) 6067

Revisions

Account Rep Deb Ramirez

Date 6/11/14

Drawn by Bernie

Scale Noted

Client ACE Hardware
2755 W Cermak Rd Chicago, IL 60608

Client Approval _____

GORDON SIGN & VISUAL PRODUCTS
Signage & Image Solutions Leader

©This design is the exclusive property of Gordon Sign and cannot be reproduced either in whole or in part without their consent

Sheet 1 of 1

Department of Business Affairs and Consumer Protection
Small Business Center - Public Way Use Unit
City Hall - 121 N. LaSalle Street, Room 800 • Chicago, IL 60602
312-74-GOBIZ / 312-744-6249 • (312) 744-1944 (TTY)
http://www.cityofchicago.org/bacp

03/16/2016

Alderman **George Cardenas**
Ward # **12**
City of Chicago
City Hall, Room **300**
121 North LaSalle Street
Chicago, Illinois 60602

Re: An ordinance to use and maintain a portion of the public right-of-way for **one (1) sign(s)** for **A-Z ACE HARDWARE**, adjacent to the premises known as **2755 W. Cermak Rd.**.

Dear Alderman **George Cardenas**:

The applicant referenced above has requested the use of the public right-of-way for a **sign(s)**. An ordinance has been prepared by the Department of Business Affairs and Consumer Protection – Small Business Center - Public Way Use Unit for presentation to the City Council. Because this request was made for properties located in your ward, as approved by you as per the attached, I respectfully request that you introduce the attached ordinance at the next City Council meeting.

If you have any questions regarding this ordinance, please contact Anthony Bertuca at (312) 744-5506.

Department of Business Affairs and Consumer Protection

City of Chicago

O2016-1952

Office of the City Clerk

Document Tracking Sheet

Meeting Date:	3/16/2016
Sponsor(s):	Cardenas (12)
Type:	Ordinance
Title:	Grant(s) of privilege in public way for Dona Torta
Committee(s) Assignment:	Committee on Transportation and Public Way

ORDINANCE
DONA TORTA
Acct. No. 262411 - 2
Permit No. 1121921

Be It Ordained by the City Council of the City of Chicago:

SECTION 1. Permission and authority are hereby given and granted to DONA TORTA, upon the terms and subject to the conditions of this ordinance to construct, install, maintain and use seventeen (17) Light Fixture(s) projecting over the public right-of-way adjacent to its premises known as 3331 W. 26th St..

Said Light Fixture(s) at W. 26th measure(s):
Seventeen (17) at two (2) feet in length, two (2) feet in width and ten (10) feet above grade level.

The location of said privilege shall be as shown on prints kept on file with the Department of Business Affairs and Consumer Protection and the Office of the City Clerk.

Said privilege shall be constructed in accordance with plans and specifications approved by the Department of Transportation (Division of Project Development).

This grant of privilege in the public way shall be subject to the provisions of Section 10-28-015 and all other required provisions of the Municipal Code of Chicago.

The grantee shall pay to the City of Chicago as compensation for the privilege #1121921 herein granted the sum of eighty-seven dollars and fifty cents ($87.50) per annum in advance.

A 25% penalty will be added for payments received after due date.

The permit holder agrees to hold the City of Chicago harmless for any damage, relocation or replacement costs associated with damage, relocation or removal of private property caused by the City performing work in the public way.

Authority herein given and granted for a period of five (5) years from and after Date of Passage.

Alderman _____

George Cardenas 12th Ward

APPLICATION TO USE THE PUBLIC RIGHT OF WAY

EXAMPLE OF LIGHT(S) DRAWING

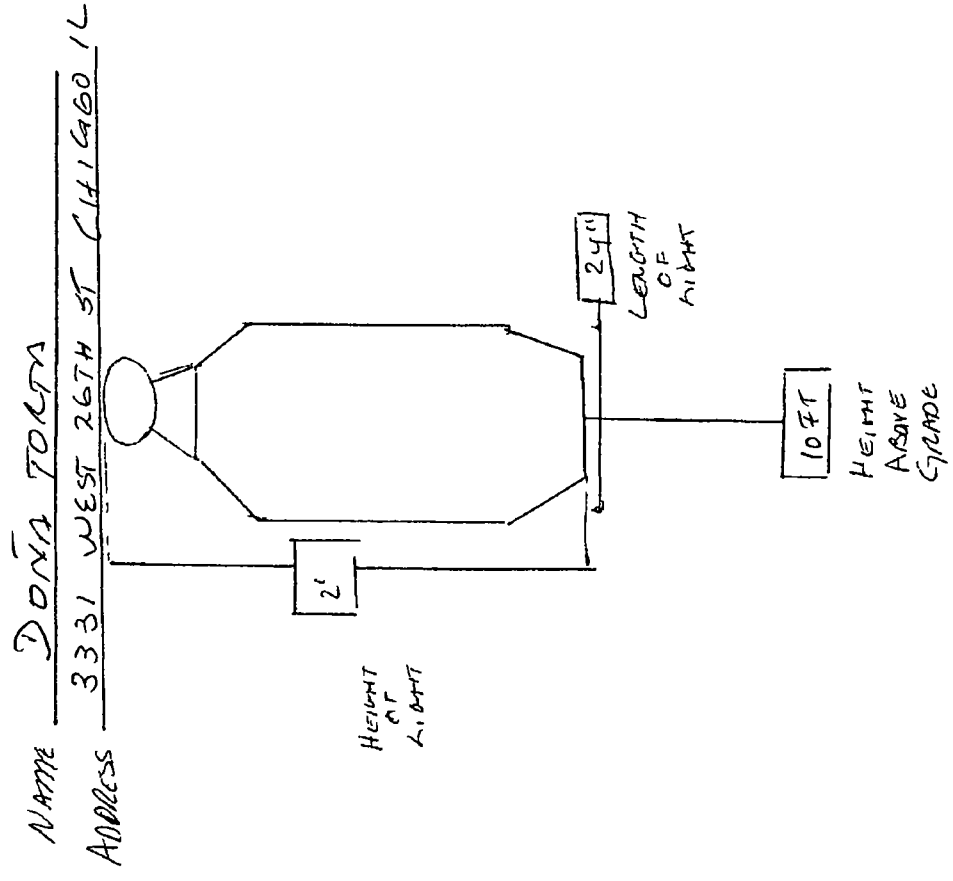

Department of Business Affairs and Consumer Protection
Small Business Center - Public Way Use Unit
City Hall - 121 N. LaSalle Street, Room 800 • Chicago, IL 60602
312-74-GOBIZ / 312-744-6249 • (312) 744-1944 (TTY)
http://www.cityofchicago.org/bacp

03/16/2016

Alderman **George Cardenas**
Ward # **12**
City of Chicago
City Hall, Room **300**
121 North LaSalle Street
Chicago, Illinois 60602

Re: An ordinance to use and maintain a portion of the public right-of-way for **seventeen (17) light fixture(s)** for **DONA TORTA**, adjacent to the premises known as **3331 W. 26th St.**.

Dear Alderman **George Cardenas**:

The applicant referenced above has requested the use of the public right-of-way for a **light fixture(s)**. An ordinance has been prepared by the Department of Business Affairs and Consumer Protection – Small Business Center - Public Way Use Unit for presentation to the City Council. Because this request was made for properties located in your ward, as approved by you as per the attached, I respectfully request that you introduce the attached ordinance at the next City Council meeting.

If you have any questions regarding this ordinance, please contact Anthony Bertuca at (312) 744-5506.

Department of Business Affairs and Consumer Protection

City of Chicago

O2016-1956

Office of the City Clerk

Document Tracking Sheet

Meeting Date:	3/16/2016
Sponsor(s):	Cardenas (12)
Type:	Ordinance
Title:	Grant(s) of privilege in public way for El Palacio De La Naturaleza
Committee(s) Assignment:	Committee on Transportation and Public Way

ORDINANCE
EL PALACIO DE LA NATURALEZA
Acct. No. 35526 - 3
Permit No. 1121713

Be It Ordained by the City Council of the City of Chicago:

SECTION 1. Permission and authority are hereby given and granted to EL PALACIO DE LA NATURALEZA, upon the terms and subject to the conditions of this ordinance to maintain and use one (1) sign(s) projecting over the public right-of-way attached to its premises known as 3111 W. Cermak Rd..

Said sign structure(s) measures as follows; along W. CERMAK:
One (1) at thirty-one (31) feet in length, two (2) feet in height and thirteen point six seven (13.67) feet above grade level.

The location of said privilege shall be as shown on prints kept on file with the Department of Business Affairs and Consumer Protection and the Office of the City Clerk.

Said privilege shall be constructed in accordance with plans and specifications approved by the Department of Transportation (Division of Project Development) and Zoning Department - Signs.

This grant of privilege in the public way shall be subject to the provisions of Section 10-28-015 and all other required provisions of the Municipal Code of Chicago.

The grantee shall pay to the City of Chicago as compensation for the privilege #1121713 herein granted the sum of three hundred ($300.00) per annum in advance.

A 25% penalty will be added for payments received after due date.

The permit holder agrees to hold the City of Chicago harmless for any damage, relocation or replacement costs associated with damage, relocation or removal of private property caused by the City performing work in the public way.

Authority herein given and granted for a period of five (5) years from and after 05/13/2014.

Alderman _____

George Cardenas 12th Ward

CITY OF CHICAGO BACP PWU BUNDLE PERMIT APPLICATION V 02 21 14

APPLICATION TO USE THE PUBLIC RIGHT OF WAY

EXAMPLE OF SIGN DRAWING

SIGN DRAWING

PROPERTY LOCATION 311 W Cermak Rd

ORGANIZATION(S) NAME El Pulgo De La Naturaleza

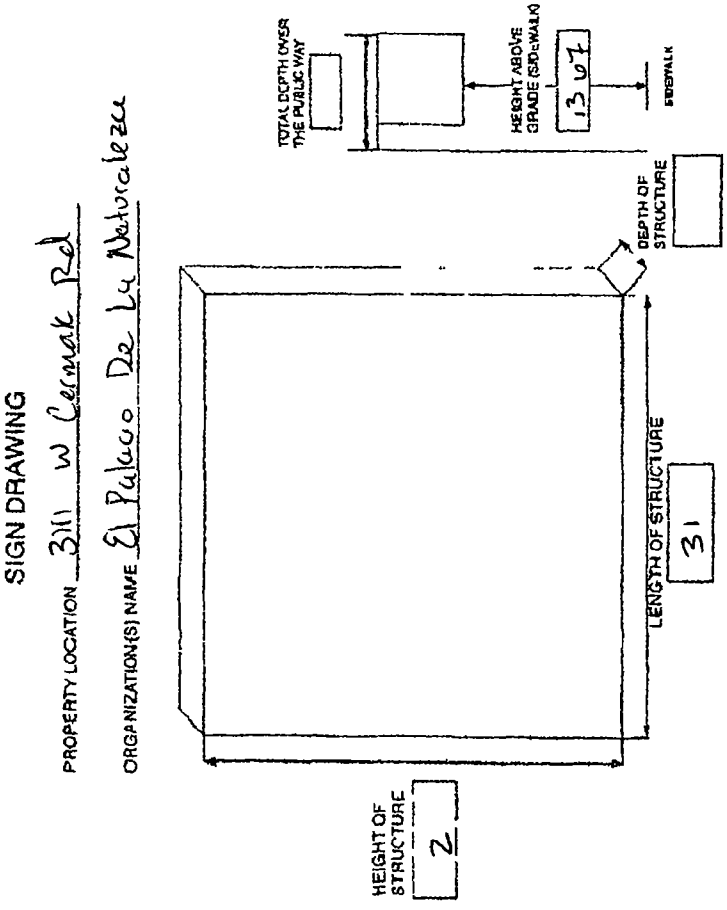

Department of Business Affairs and Consumer Protection
Small Business Center - Public Way Use Unit
City Hall - 121 N. LaSalle Street, Room 800 • Chicago, IL 60602
312-74-GOBIZ / 312-744-6249 • (312) 744-1944 (TTY)
http://www.cityofchicago.org/bacp

03/16/2016

Alderman **George Cardenas**
Ward # **12**
City of Chicago
City Hall, Room **300**
121 North LaSalle Street
Chicago, Illinois 60602

Re: An ordinance to use and maintain a portion of the public right-of-way for **one (1) sign(s)** for **EL PALACIO DE LA NATURALEZA**, adjacent to the premises known as **3111 W. Cermak Rd.**.

Dear Alderman **George Cardenas**:

The applicant referenced above has requested the use of the public right-of-way for a **sign(s)**. An ordinance has been prepared by the Department of Business Affairs and Consumer Protection – Small Business Center - Public Way Use Unit for presentation to the City Council. Because this request was made for properties located in your ward, as approved by you as per the attached, I respectfully request that you introduce the attached ordinance at the next City Council meeting.

If you have any questions regarding this ordinance, please contact Anthony Bertuca at (312) 744-5506.

Department of Business Affairs and Consumer Protection

City of Chicago

O2016-1960

Office of the City Clerk

Document Tracking Sheet

Meeting Date:	3/16/2016
Sponsor(s):	Cardenas (12)
Type:	Ordinance
Title:	Grant(s) of privilege in public way for Fresh Kickz
Committee(s) Assignment:	Committee on Transportation and Public Way

ORDINANCE
FRESH KICKZ
Acct. No. 320022 - 1
Permit No. 1122260

Be It Ordained by the City Council of the City of Chicago:

SECTION 1. Permission and authority are hereby given and granted to FRESH KICKZ, upon the terms and subject to the conditions of this ordinance to maintain and use, as now constructed, two (2) Fire Shutter(s) projecting over the public right-of-way adjacent to its premises known as 3346-3348 W. 26th St..

Said Fire Shutter(s) at W. 26th Street measure(s):
One (1) at twenty point three three (20.33) feet in length, and one point four two (1.42) foot in width for a total of twenty-eight point eight seven (28.87) square feet.
One (1) at twenty point nine two (20.92) feet in length, and one point four two (1.42) foot in width for a total of twenty-nine point seven one (29.71) square feet.

The location of said privilege shall be as shown on prints kept on file with the Department of Business Affairs and Consumer Protection and the Office of the City Clerk.

Said privilege shall be constructed in accordance with plans and specifications approved by the Department of Transportation (Division of Project Development).

This grant of privilege in the public way shall be subject to the provisions of Section 10-28-015 and all other required provisions of the Municipal Code of Chicago.

The grantee shall pay to the City of Chicago as compensation for the privilege #1122260 herein granted the sum of eight hundred ($800.00) per annum in advance.

A 25% penalty will be added for payments received after due date.

The permit holder agrees to hold the City of Chicago harmless for any damage, relocation or replacement costs associated with damage, relocation or removal of private property caused by the City performing work in the public way.

Authority herein given and granted for a period of five (5) years from and after Date of Passage.

Alderman _____

George Cardenas 12th Ward

FIRE SHUTTER DRAWINGS - WEST

PROPERTY LOCATION 3346-3348 W 26TH ST CHICAGO, IL 60623
ORGANIZATION'S NAME J & Y INTERNATIONAL, INC , DBA/FRESH KICKZ

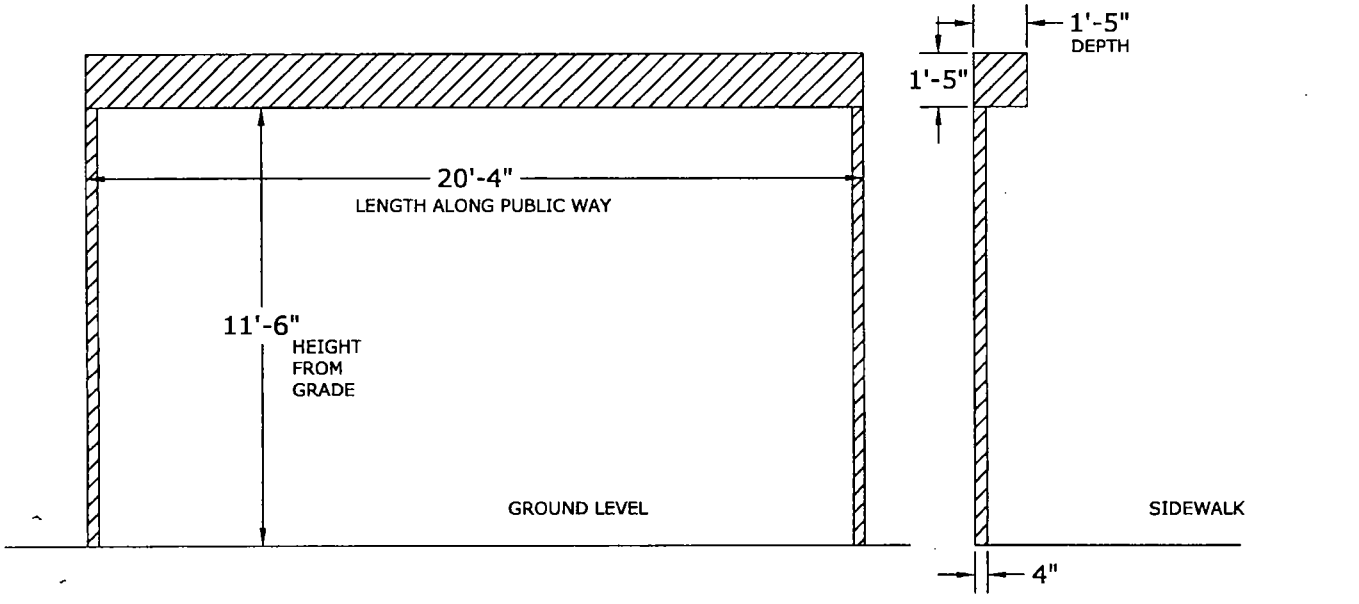

DEPTH OF FIRE SHUTTER OVER PUBLIC WAY

Department of Business Affairs and Consumer Protection
Small Business Center - Public Way Use Unit
City Hall - 121 N. LaSalle Street, Room 800 • Chicago, IL 60602
312-74-GOBIZ / 312-744-6249 • (312) 744-1944 (TTY)
http://www.cityofchicago.org/bacp

03/16/2016

Alderman **George Cardenas**
Ward # **12**
City of Chicago
City Hall, Room **300**
121 North LaSalle Street
Chicago, Illinois 60602

Re: An ordinance to use and maintain a portion of the public right-of-way for **two (2) fire shutter(s)** for **FRESH KICKZ**, adjacent to the premises known as **3346-3348 W. 26th St.**.

Dear Alderman **George Cardenas**:

The applicant referenced above has requested the use of the public right-of-way for a **fire shutter(s)**. An ordinance has been prepared by the Department of Business Affairs and Consumer Protection – Small Business Center - Public Way Use Unit for presentation to the City Council. Because this request was made for properties located in your ward, as approved by you as per the attached, I respectfully request that you introduce the attached ordinance at the next City Council meeting.

If you have any questions regarding this ordinance, please contact Anthony Bertuca at (312) 744-5506.

Department of Business Affairs and Consumer Protection

City of Chicago

O2016-1964

Office of the City Clerk

Document Tracking Sheet

Meeting Date:	3/16/2016
Sponsor(s):	Cardenas (12)
Type:	Ordinance
Title:	Grant(s) of privilege in public way for RadioShack No. 6592
Committee(s) Assignment:	Committee on Transportation and Public Way

ORDINANCE
RadioShack #6592
Acct. No. 401582 - 6
Permit No. 1121118

Be It Ordained by the City Council of the City of Chicago:

SECTION 1. Permission and authority are hereby given and granted to RadioShack #6592, upon the terms and subject to the conditions of this ordinance to maintain and use two (2) sign(s) projecting over the public right-of-way attached to its premises known as 3150 S. Ashland Ave..

Said sign structure(s) measures as follows; along S. Ashland Avenue:
One (1) at twenty-one point five (21.5) feet in length, two point five (2.5) feet in height and twelve (12) feet above grade level.
One (1) at eight (8) feet in length, five point six seven (5.67) feet in height and ten (10) feet above grade level.

The location of said privilege shall be as shown on prints kept on file with the Department of Business Affairs and Consumer Protection and the Office of the City Clerk.

Said privilege shall be constructed in accordance with plans and specifications approved by the Department of Transportation (Division of Project Development) and Zoning Department - Signs.

This grant of privilege in the public way shall be subject to the provisions of Section 10-28-015 and all other required provisions of the Municipal Code of Chicago.

The grantee shall pay to the City of Chicago as compensation for the privilege #1121118 herein granted the sum of six hundred ($600.00) per annum in advance.

A 25% penalty will be added for payments received after due date.

The permit holder agrees to hold the City of Chicago harmless for any damage, relocation or replacement costs associated with damage, relocation or removal of private property caused by the City performing work in the public way.

Authority herein given and granted for a period of five (5) years from and after Date of Passage.

Alderman _____

George Cardenas 12th Ward

S3

Custom Pan a Flex Face Replacement (Stacked Split) Qty 2

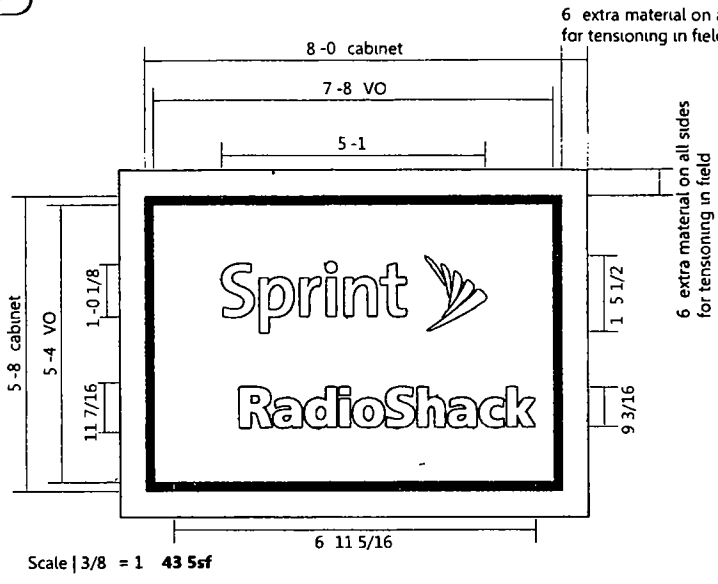

Scale | 3/8 = 1 **43 5sf**

Installation Guidelines

- Remove existing face from cabinet
- Install new pan-a-flex face
- Paint retainers and cabinet BM #2126-20 Raccoon Fur
- Verify electrical is in good working order

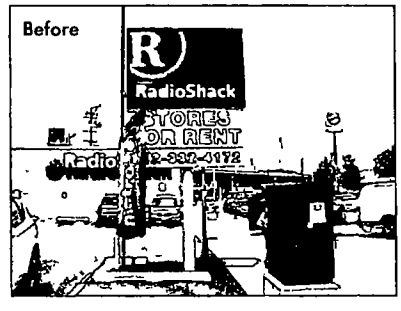

Film Application Diagram

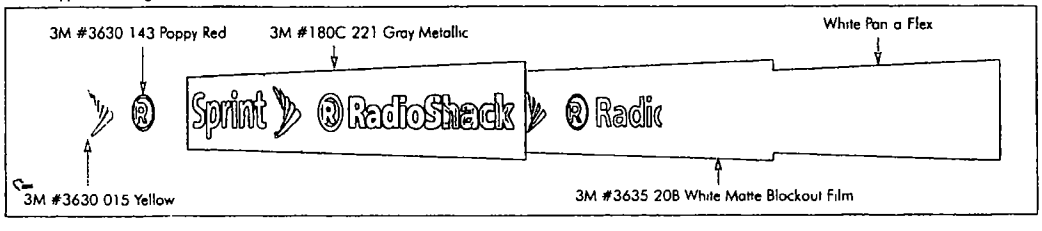

prioritysign

Revisions		File Location	Date 8 14 2015	City/State Chicago IL	Drawing # C4708-S3
			Designer TD PM AL	Address 3150 S Ashland Ave	Site Name 6575 6592

Department of Business Affairs and Consumer Protection
Small Business Center - Public Way Use Unit
City Hall - 121 N. LaSalle Street, Room 800 • Chicago, IL 60602
312-74-GOBIZ / 312-744-6249 • (312) 744-1944 (TTY)
http://www.cityofchicago.org/bacp

03/16/2016

Alderman **George Cardenas**
Ward # **12**
City of Chicago
City Hall, Room **300**
121 North LaSalle Street
Chicago, Illinois 60602

Re: An ordinance to use and maintain a portion of the public right-of-way for **two (2) sign(s)** for **RadioShack #6592**, adjacent to the premises known as **3150 S. Ashland Ave.**.

Dear Alderman **George Cardenas**:

The applicant referenced above has requested the use of the public right-of-way for a **sign(s)**. An ordinance has been prepared by the Department of Business Affairs and Consumer Protection – Small Business Center - Public Way Use Unit for presentation to the City Council. Because this request was made for properties located in your ward, as approved by you as per the attached, I respectfully request that you introduce the attached ordinance at the next City Council meeting.

If you have any questions regarding this ordinance, please contact Anthony Bertuca at (312) 744-5506.

Department of Business Affairs and Consumer Protection

City of Chicago

O2016-1965

Office of the City Clerk

Document Tracking Sheet

Meeting Date:	3/16/2016
Sponsor(s):	Quinn (13)
Type:	Ordinance
Title:	Grant(s) of privilege in public way for H&R Block
Committee(s) Assignment:	Committee on Transportation and Public Way

ORDINANCE
H & R BLOCK
Acct. No. 85659 - 126
Permit No. 1122129

Be It Ordained by the City Council of the City of Chicago:

SECTION 1. Permission and authority are hereby given and granted to H & R BLOCK, upon the terms and subject to the conditions of this ordinance to maintain and use one (1) sign(s) projecting over the public right-of-way attached to its premises known as 5711 W. 63rd St..

Said sign structure(s) measures as follows; along W. 63rd Street:
One (1) at eight (8) feet in length, four (4) feet in height and fourteen (14) feet above grade level.

The location of said privilege shall be as shown on prints kept on file with the Department of Business Affairs and Consumer Protection and the Office of the City Clerk.

Said privilege shall be constructed in accordance with plans and specifications approved by the Department of Transportation (Division of Project Development) and Zoning Department - Signs.

This grant of privilege in the public way shall be subject to the provisions of Section 10-28-015 and all other required provisions of the Municipal Code of Chicago.

The grantee shall pay to the City of Chicago as compensation for the privilege #1122129 herein granted the sum of three hundred ($300.00) per annum in advance.

A 25% penalty will be added for payments received after due date.

The permit holder agrees to hold the City of Chicago harmless for any damage, relocation or replacement costs associated with damage, relocation or removal of private property caused by the City performing work in the public way.

Authority herein given and granted for a period of five (5) years from and after 02/08/2016.

Alderman _____

Marty Quinn 13th Ward

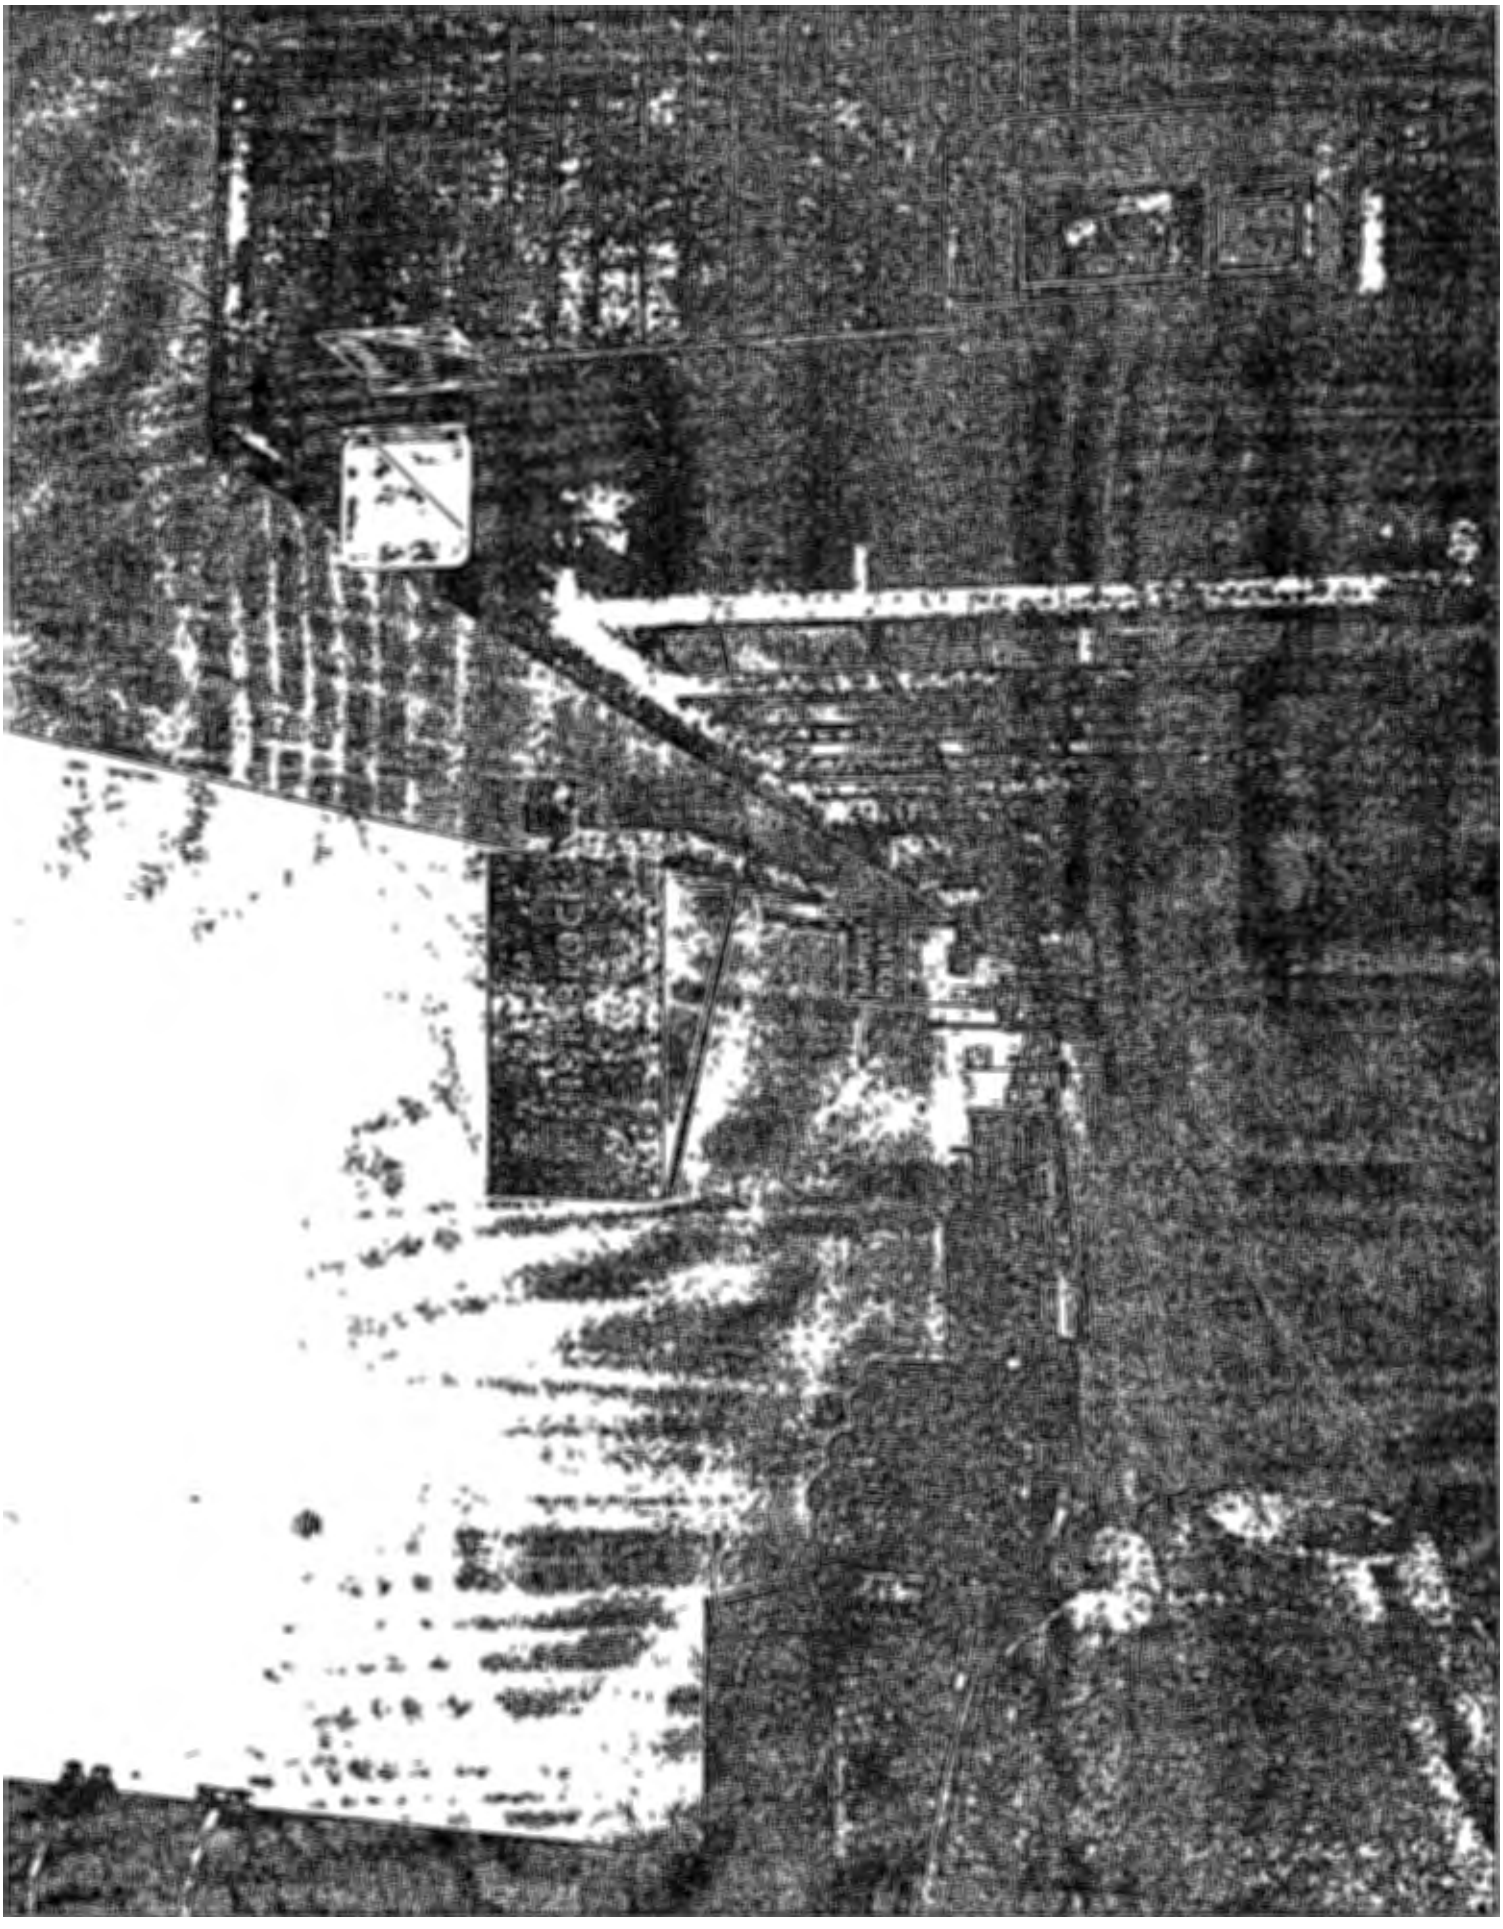

Department of Business Affairs and Consumer Protection
Small Business Center - Public Way Use Unit
City Hall - 121 N LaSalle Street, Room 800 • Chicago, IL 60602
312-74-GOBIZ / 312-744-6249 • (312) 744-1944 (TTY)
http://www.cityofchicago.org/bacp

03/16/2016

Alderman **Marty Quinn**
Ward # **13**
City of Chicago
City Hall, Room **300**
121 North LaSalle Street
Chicago, Illinois 60602

Re: An ordinance to use and maintain a portion of the public right-of-way for **one (1) sign(s)** for **H & R BLOCK**, adjacent to the premises known as **5711 W. 63rd St.**.

Dear Alderman **Marty Quinn**:

The applicant referenced above has requested the use of the public right-of-way for a **sign(s)**. An ordinance has been prepared by the Department of Business Affairs and Consumer Protection – Small Business Center - Public Way Use Unit for presentation to the City Council. Because this request was made for properties located in your ward, as approved by you as per the attached, I respectfully request that you introduce the attached ordinance at the next City Council meeting.

If you have any questions regarding this ordinance, please contact Anthony Bertuca at (312) 744-5506.

Department of Business Affairs and Consumer Protection

City of Chicago

O2016-1967

Office of the City Clerk

Document Tracking Sheet

Meeting Date:	3/16/2016
Sponsor(s):	Burke (14)
Type:	Ordinance
Title:	Grant(s) of privilege in public way for Dollar Express
Committee(s) Assignment:	Committee on Transportation and Public Way

ORDINANCE
DOLLAR EXPRESS
Acct. No. 401342 - 5
Permit No. 1120843

Be It Ordained by the City Council of the City of Chicago:

SECTION 1. Permission and authority are hereby given and granted to DOLLAR EXPRESS, upon the terms and subject to the conditions of this ordinance to maintain and use, as now constructed, two (2) Fire Shutter(s) projecting over the public right-of-way adjacent to its premises known as 4314 S. Kedzie Ave..

Said Fire Shutter(s) at S. Kedzie Avenue measure(s):
One (1) at ten point eight three (10.83) feet in length, and two (2) feet in width for a total of twenty-one point six six (21.66) square feet.
One (1) at twelve point six seven (12.67) feet in length, and two (2) feet in width for a total of twenty-five point three four (25.34) square feet.

The location of said privilege shall be as shown on prints kept on file with the Department of Business Affairs and Consumer Protection and the Office of the City Clerk.

Said privilege shall be constructed in accordance with plans and specifications approved by the Department of Transportation (Division of Project Development).

This grant of privilege in the public way shall be subject to the provisions of Section 10-28-015 and all other required provisions of the Municipal Code of Chicago.

The grantee shall pay to the City of Chicago as compensation for the privilege #1120843 herein granted the sum of eight hundred ($800.00) per annum in advance.

A 25% penalty will be added for payments received after due date.

The permit holder agrees to hold the City of Chicago harmless for any damage, relocation or replacement costs associated with damage, relocation or removal of private property caused by the City performing work in the public way.

Authority herein given and granted for a period of five (5) years from and after Date of Passage.

Alderman _____

Edward M. Burke 14th Ward

1314 S. Kedzie Ave

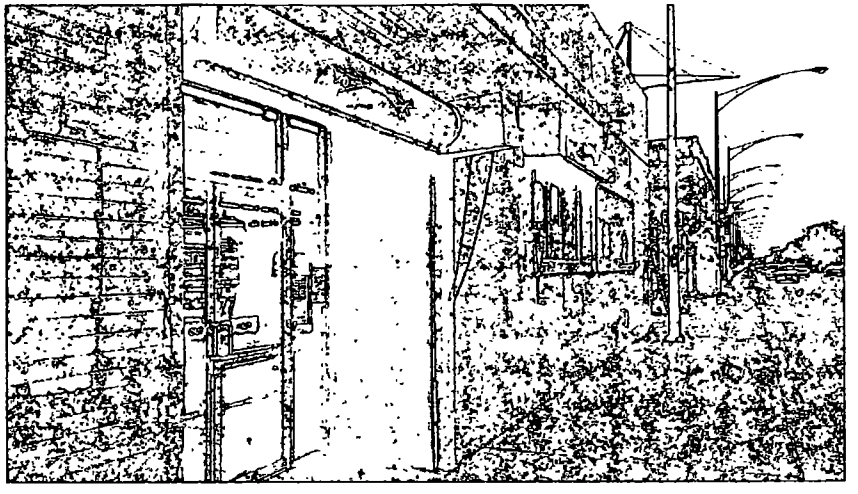

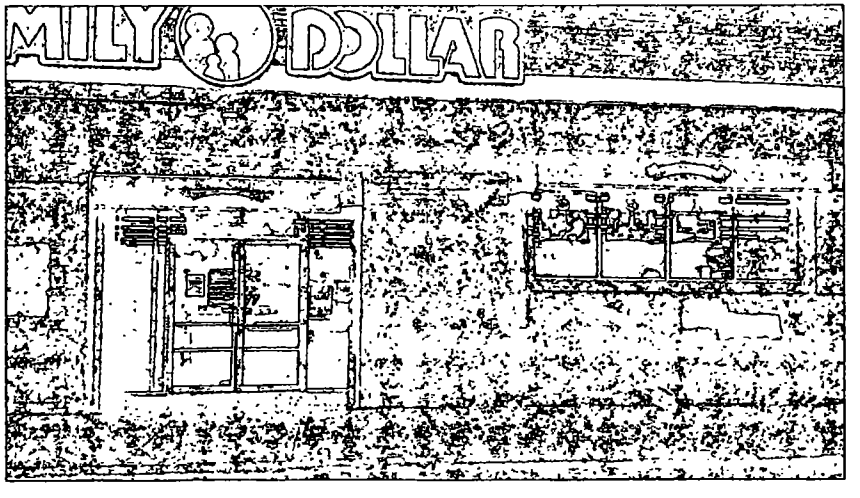

Department of Business Affairs and Consumer Protection
Small Business Center - Public Way Use Unit
City Hall - 121 N. LaSalle Street, Room 800 • Chicago, IL 60602
312-74-GOBIZ / 312-744-6249 • (312) 744-1944 (TTY)
http://www.cityofchicago.org/bacp

2nd ATTEMPT AT INTRODUCTION

03/16/2016

Alderman **Edward M. Burke**
Ward # **14**
City of Chicago
City Hall, Room **302**
121 North LaSalle Street
Chicago, Illinois 60602

Re: An ordinance to use and maintain a portion of the public right-of-way for **two (2) fire shutter(s)** for **DOLLAR EXPRESS**, adjacent to the premises known as **4314 S. Kedzie Ave.**.

Dear Alderman **Edward M. Burke**:

The applicant referenced above has requested the use of the public right-of-way for a **fire shutter(s)**. An ordinance has been prepared by the Department of Business Affairs and Consumer Protection – Small Business Center - Public Way Use Unit for presentation to the City Council. Because this request was made for properties located in your ward, as approved by you as per the attached, I respectfully request that you introduce the attached ordinance at the next City Council meeting.

If you have any questions regarding this ordinance, please contact Anthony Bertuca at (312) 744-5506.

Department of Business Affairs and Consumer Protection

City of Chicago

O2016-1968

Office of the City Clerk

Document Tracking Sheet

Meeting Date:	3/16/2016
Sponsor(s):	Burke (14)
Type:	Ordinance
Title:	Grant(s) of privilege in public way for First Acceptance Insurance Company, Inc.
Committee(s) Assignment:	Committee on Transportation and Public Way

ORDINANCE
FIRST ACCEPTANCE INSURANCE COMPANY, INC.
Acct. No. 398912 - 6
Permit No. 1120430

Be It Ordained by the City Council of the City of Chicago:

SECTION 1. Permission and authority are hereby given and granted to FIRST ACCEPTANCE INSURANCE COMPANY, INC., upon the terms and subject to the conditions of this ordinance to maintain and use one (1) sign(s) projecting over the public right-of-way attached to its premises known as 5141 S. Cicero Ave..

Said sign structure(s) measures as follows; along S. Cicero Avenue:
One (1) at thirteen point two five (13.25) feet in length, two point five (2.5) feet in height and eleven (11) feet above grade level.

The location of said privilege shall be as shown on prints kept on file with the Department of Business Affairs and Consumer Protection and the Office of the City Clerk.

Said privilege shall be constructed in accordance with plans and specifications approved by the Department of Transportation (Division of Project Development) and Zoning Department - Signs.

This grant of privilege in the public way shall be subject to the provisions of Section 10-28-015 and all other required provisions of the Municipal Code of Chicago.

The grantee shall pay to the City of Chicago as compensation for the privilege #1120430 herein granted the sum of three hundred ($300.00) per annum in advance.

A 25% penalty will be added for payments received after due date.

The permit holder agrees to hold the City of Chicago harmless for any damage, relocation or replacement costs associated with damage, relocation or removal of private property caused by the City performing work in the public way.

Authority herein given and granted for a period of five (5) years from and after Date of Passage.

Alderman _____

Edward M. Burke 14th Ward

acceptance auto insurance

30" Internally Illuminated Remote Channel Letter Set

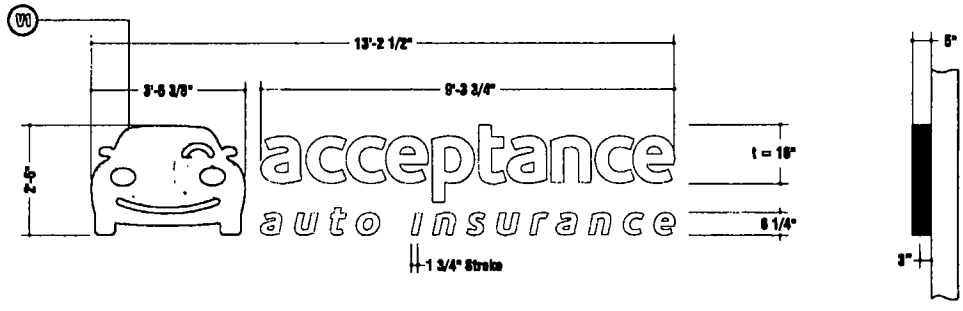

General Description

Car Logo w/l be a Free Form Can Sign, fabricated like a large single channel letter with aluminum returns and back, trim cap, white acrylic faces decorated with 3M Vinyl graphics 1st surface
Illumination to be white L E D 's Tagines to be a typical LED Letterset

Color Schedule

3M Vinyl Specifications

PMS #355c - Green
3M 3630-156 Vivid Green

Color Schedule

Paint Specifications

Painted Black (Returns)

"LOGO & ACCEPTANCE" LED Face Lit Letter Flush Mounted (Remote)

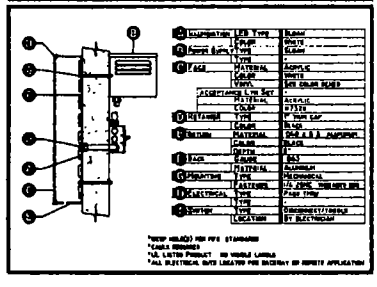

"AUTO INSURANCE" LED Face Lit Letter Flush Mounted (Remote)

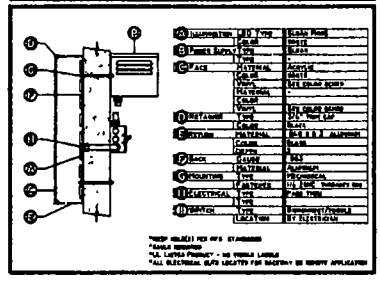

SQUARE FEET 33 02

SCALE: 1/2" = 1'-0"

Kieffer Sign Co., Inc.
338 Bond Street - Elizabeth, IL 61028
PHONE: (847) 838-1537 FAX: (847) 838-1542
www.kiefersigns.com

CUSTOMER: Acceptance Insurance
LOCATION: Chicago, IL
SALESMAN: SM DESIGNER: ETD
DATE: 09/09/15

C UL US LISTED

COMPUTER FILES

PRODUCTION PROCESSING

Job #
001
-002
-003
-004

REVISIONS: DATE:
1 Revised to a 30" letter set ETD 09/15/15
2 Revised to show all letters White ETD 09/15/15

B69547B

Department of Business Affairs and Consumer Protection
Small Business Center - Public Way Use Unit
City Hall - 121 N. LaSalle Street, Room 800 • Chicago, IL 60602
312-74-GOBIZ / 312-744-6249 • (312) 744-1944 (TTY)
http://www.cityofchicago.org/bacp

2nd ATTEMPT AT INTRODUCTION

03/16/2016

Alderman **Edward M. Burke**
Ward # **14**
City of Chicago
City Hall, Room **302**
121 North LaSalle Street
Chicago, Illinois 60602

Re: An ordinance to use and maintain a portion of the public right-of-way for **one (1) sign(s)** for **FIRST ACCEPTANCE INSURANCE COMPANY, INC.**, adjacent to the premises known as **5141 S. Cicero Ave.**.

Dear Alderman **Edward M. Burke**:

The applicant referenced above has requested the use of the public right-of-way for a **sign(s)**. An ordinance has been prepared by the Department of Business Affairs and Consumer Protection – Small Business Center - Public Way Use Unit for presentation to the City Council. Because this request was made for properties located in your ward, as approved by you as per the attached, I respectfully request that you introduce the attached ordinance at the next City Council meeting.

If you have any questions regarding this ordinance, please contact Anthony Bertuca at (312) 744-5506.

Department of Business Affairs and Consumer Protection

City of Chicago

O2016-1971

Office of the City Clerk

Document Tracking Sheet

Meeting Date:	3/16/2016
Sponsor(s):	Burke (14)
Type:	Ordinance
Title:	Grant(s) of privilege in public way for First American Bank
Committee(s) Assignment:	Committee on Transportation and Public Way

ORDINANCE
FIRST AMERICAN BANK
Acct. No. 2109 - 48
Permit No. 1121712

Be It Ordained by the City Council of the City of Chicago:

SECTION 1. Permission and authority are hereby given and granted to FIRST AMERICAN BANK, upon the terms and subject to the conditions of this ordinance to maintain and use, as now constructed, one (1) Ice Melt System(s) under the public right-of-way adjacent to its premises known as 4501 S. Pulaski Rd..

Said Ice Melt System(s) at S. PULASKI ROAD measure(s):
One (1) at ninety (90) feet in length, and nine (9) feet in width for a total of eight hundred ten (810) square feet.

The location of said privilege shall be as shown on prints kept on file with the Department of Business Affairs and Consumer Protection and the Office of the City Clerk.

Said privilege shall be constructed in accordance with plans and specifications approved by the Department of Planning and Development and Department of Transportation (Office of Underground Coordination).

This grant of privilege in the public way shall be subject to the provisions of Section 10-28-015 and all other required provisions of the Municipal Code of Chicago.

The grantee shall pay to the City of Chicago as compensation for the privilege #1121712 herein granted the sum of four hundred ($400.00) per annum in advance.

A 25% penalty will be added for payments received after due date.

The permit holder agrees to hold the City of Chicago harmless for any damage, relocation or replacement costs associated with damage, relocation or removal of private property caused by the City performing work in the public way.

Authority herein given and granted for a period of five (5) years from and after 02/08/2016.

Alderman _____

Edward M. Burke 14th Ward

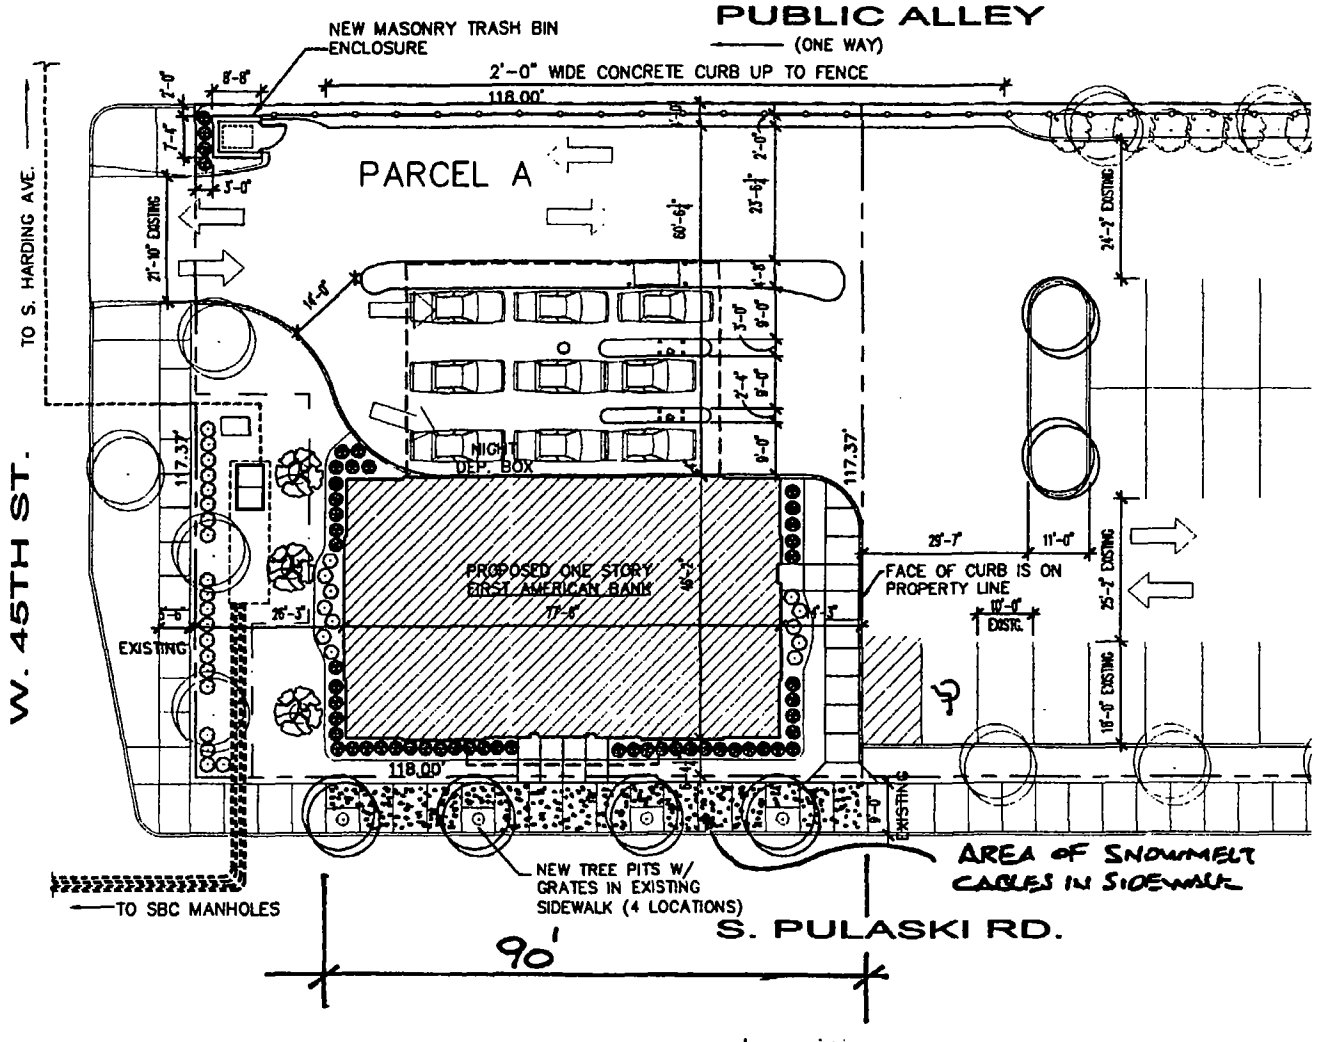

SITE PLAN
SCALE: 1"=20'-0"

0 10' 20' 40'

ESA
EDELHOFF SALMERON ARCHITECTS
700 S. Clinton, Chicago, IL 60607
312.786.1304 fax 312.786.1838
www.esadesign.com

FIRST AMERICAN BANK

BRANCH BANKING FACILITY
CHICAGO, ILLINOIS

4501 S. Pulaski

Department of Business Affairs and Consumer Protection
Small Business Center- Public Way Use Unit
City Hall - 121 N. LaSalle Street Room 800 • Chicago, IL 60602
312-74-GOBIZ / 312-744-6249 • (312) 744-1944 (TTY)
http://www.cityofchicago.org/bacp

03/16/2016

Alderman **Edward M. Burke**
Ward # **14**
City of Chicago
City Hall, Room **302**
121 North LaSalle Street
Chicago, Illinois 60602

Re: An ordinance to use and maintain a portion of the public right-of-way for **one (1) ice melt system(s)** for **FIRST AMERICAN BANK**, adjacent to the premises known as **4501 S. Pulaski Rd.**.

Dear Alderman **Edward M. Burke**:

The applicant referenced above has requested the use of the public right-of-way for a **ice melt system(s)**. An ordinance has been prepared by the Department of Business Affairs and Consumer Protection – Small Business Center - Public Way Use Unit for presentation to the City Council. Because this request was made for properties located in your ward, as approved by you as per the attached, I respectfully request that you introduce the attached ordinance at the next City Council meeting.

If you have any questions regarding this ordinance, please contact Anthony Bertuca at (312) 744-5506.

Department of Business Affairs and Consumer Protection

City of Chicago

O2016-1972

Office of the City Clerk

Document Tracking Sheet

Meeting Date:	3/16/2016
Sponsor(s):	Burke (14)
Type:	Ordinance
Title:	Grant(s) of privilege in public way for LA Fitness
Committee(s) Assignment:	Committee on Transportation and Public Way

ORDINANCE
LA FITNESS
Acct. No. 298777 - 14
Permit No. 1121122

Be It Ordained by the City Council of the City of Chicago:

SECTION 1. Permission and authority are hereby given and granted to LA FITNESS, upon the terms and subject to the conditions of this ordinance to maintain and use two (2) sign(s) projecting over the public right-of-way attached to its premises known as 5559 S. Kedzie Ave..

Said sign structure(s) measures as follows; along S. Kedzie Avenue:
Two (2) at thirty-two point one six (32.16) feet in length, four point six seven (4.67) feet in height and twenty-five point six seven (25.67) feet above grade level.

The location of said privilege shall be as shown on prints kept on file with the Department of Business Affairs and Consumer Protection and the Office of the City Clerk.

Said privilege shall be constructed in accordance with plans and specifications approved by the Department of Transportation (Division of Project Development) and Zoning Department - Signs.

This grant of privilege in the public way shall be subject to the provisions of Section 10-28-015 and all other required provisions of the Municipal Code of Chicago.

The grantee shall pay to the City of Chicago as compensation for the privilege #1121122 herein granted the sum of six hundred ($600.00) per annum in advance.

A 25% penalty will be added for payments received after due date.

The permit holder agrees to hold the City of Chicago harmless for any damage, relocation or replacement costs associated with damage, relocation or removal of private property caused by the City performing work in the public way.

Authority herein given and granted for a period of five (5) years from and after Date of Passage.

Alderman _____

Edward M. Burke 14th Ward

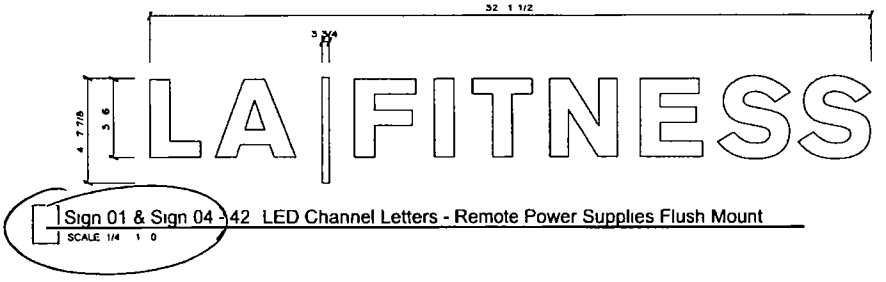

Sign 01 & Sign 04 - 42 LED Channel Letters - Remote Power Supplies Flush Mount
SCALE 1/4 1 0

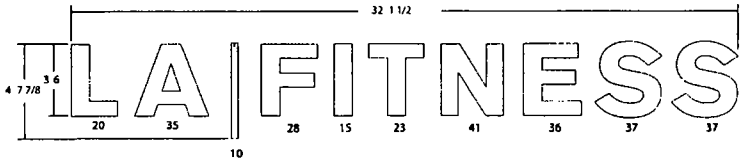

Notes
Layout based off a 5 depth

141 feet LS APEX ASW-G2 282 Modules
8 PS12-60WSL 100-277V

Th s s an est mated LED layout
Act al lay s may d ffer

Sign 01 & Sign 04 - LED Layout
NTS

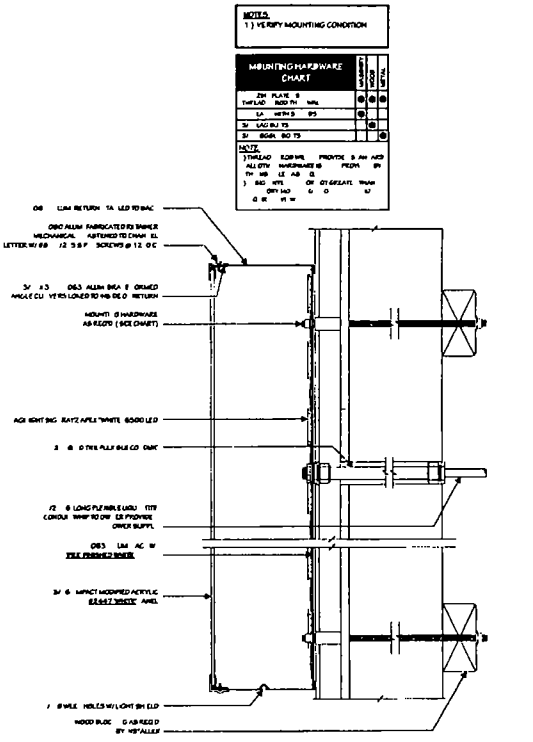

Sign 01 & Sign 04 - Section with Mounting Detail
NTS

Notes
Detailed drawings are required to determine access

This document is the sole property of Architectural Graphics, Inc. All rights regarding the use, reproduction, distribution or publication of the contents, for specific purposes, and the templates, by presenting this document presume and agree that this document will not be copied or reproduced in whole or in part, nor its contents revealed in any manner or to any person except for the purpose for which it was furnished, nor for any other purpose without the written consent of Architectural Graphics, Inc.

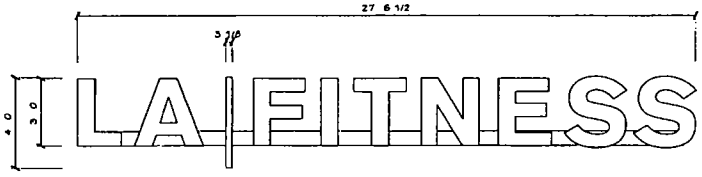

Sign 06 (Qty 2) - 36" LED Channel Letters on a Raceway
SCALE: 1/4 1 0

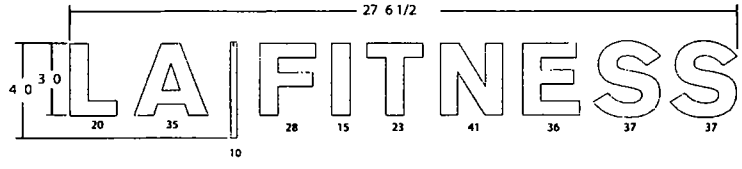

Notes
Layout based off a 5 depth

141 feet LS APEX ASW-G2 282 Modules
8 PS12-60WSL 100 277V

This is an estimated LED layout
Actual layout in .dwg file

Sign 06 - LED Layout
NTS

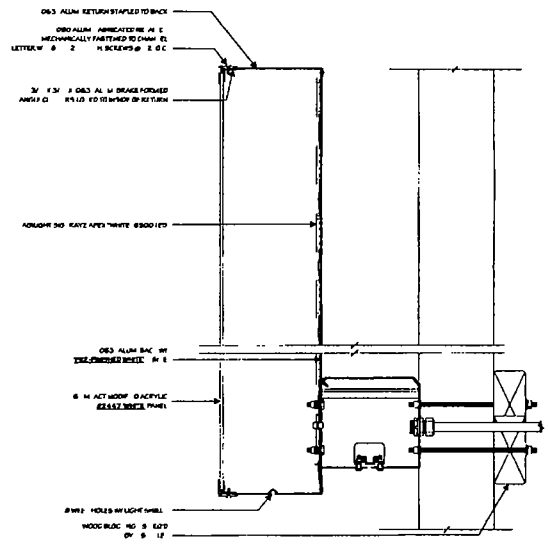

Sign 06 - Section with Mounting Detail
NTS

Notes
Detailed drawings are required to determine access

This document is the sole property of Architectural Graphics, Inc., and is shown confidentially. Reproduction, use and sale rights regarding this same are expressly forbidden. It is submitted under mutual understandings, for a specific purpose, and the acceptance, by accepting this document, promises neither to copy nor reproduce it, or any part thereof, nor to disclose its contents to any manner or to any person except for that purpose for which it was furnished, nor the special features peculiar to this design to be incorporated in other projects.

Department of Business Affairs and Consumer Protection
Small Business Center - Public Way Use Unit
City Hall - 121 N. LaSalle Street, Room 800 • Chicago, IL 60602
312-74-GOBIZ / 312-744-6249 • (312) 744-1944 (TTY)
http://www.cityofchicago.org/bacp

03/16/2016

Alderman **Edward M. Burke**
Ward # **14**
City of Chicago
City Hall, Room **302**
121 North LaSalle Street
Chicago, Illinois 60602

Re: An ordinance to use and maintain a portion of the public right-of-way for **two (2) sign(s)** for **LA FITNESS**, adjacent to the premises known as **5559 S. Kedzie Ave.**.

Dear Alderman **Edward M. Burke**:

The applicant referenced above has requested the use of the public right-of-way for a **sign(s)**. An ordinance has been prepared by the Department of Business Affairs and Consumer Protection – Small Business Center - Public Way Use Unit for presentation to the City Council. Because this request was made for properties located in your ward, as approved by you as per the attached, I respectfully request that you introduce the attached ordinance at the next City Council meeting.

If you have any questions regarding this ordinance, please contact Anthony Bertuca at (312) 744-5506.

Department of Business Affairs and Consumer Protection

City of Chicago

O2016-1973

Office of the City Clerk

Document Tracking Sheet

Meeting Date:	3/16/2016
Sponsor(s):	Burke (14)
Type:	Ordinance
Title:	Grant(s) of privilege in public way for Maribis of Chicago LLC
Committee(s) Assignment:	Committee on Transportation and Public Way

ORDINANCE
MARIBIS OF CHICAGO, LLC
Acct. No. 404014 - 1
Permit No. 1121701

Be It Ordained by the City Council of the City of Chicago:

SECTION 1. Permission and authority are hereby given and granted to MARIBIS OF CHICAGO, LLC, upon the terms and subject to the conditions of this ordinance to construct, install, maintain and use five (5) Light Fixture(s) projecting over the public right-of-way adjacent to its premises known as 4570 S. Archer Ave..

Said Light Fixture(s) at S. Archer Avenue measure(s):
Five (5) at one (1) foot in length, two point three three (2.33) feet in width and twelve (12) feet above grade level.

The location of said privilege shall be as shown on prints kept on file with the Department of Business Affairs and Consumer Protection and the Office of the City Clerk.

Said privilege shall be constructed in accordance with plans and specifications approved by the Department of Transportation (Division of Project Development).

This grant of privilege in the public way shall be subject to the provisions of Section 10-28-015 and all other required provisions of the Municipal Code of Chicago.

The grantee shall pay to the City of Chicago as compensation for the privilege #1121701 herein granted the sum of ninety-five ($95.00) per annum in advance.

A 25% penalty will be added for payments received after due date.

The permit holder agrees to hold the City of Chicago harmless for any damage, relocation or replacement costs associated with damage, relocation or removal of private property caused by the City performing work in the public way.

Authority herein given and granted for a period of five (5) years from and after Date of Passage.

Alderman _____

Edward M. Burke 14th Ward

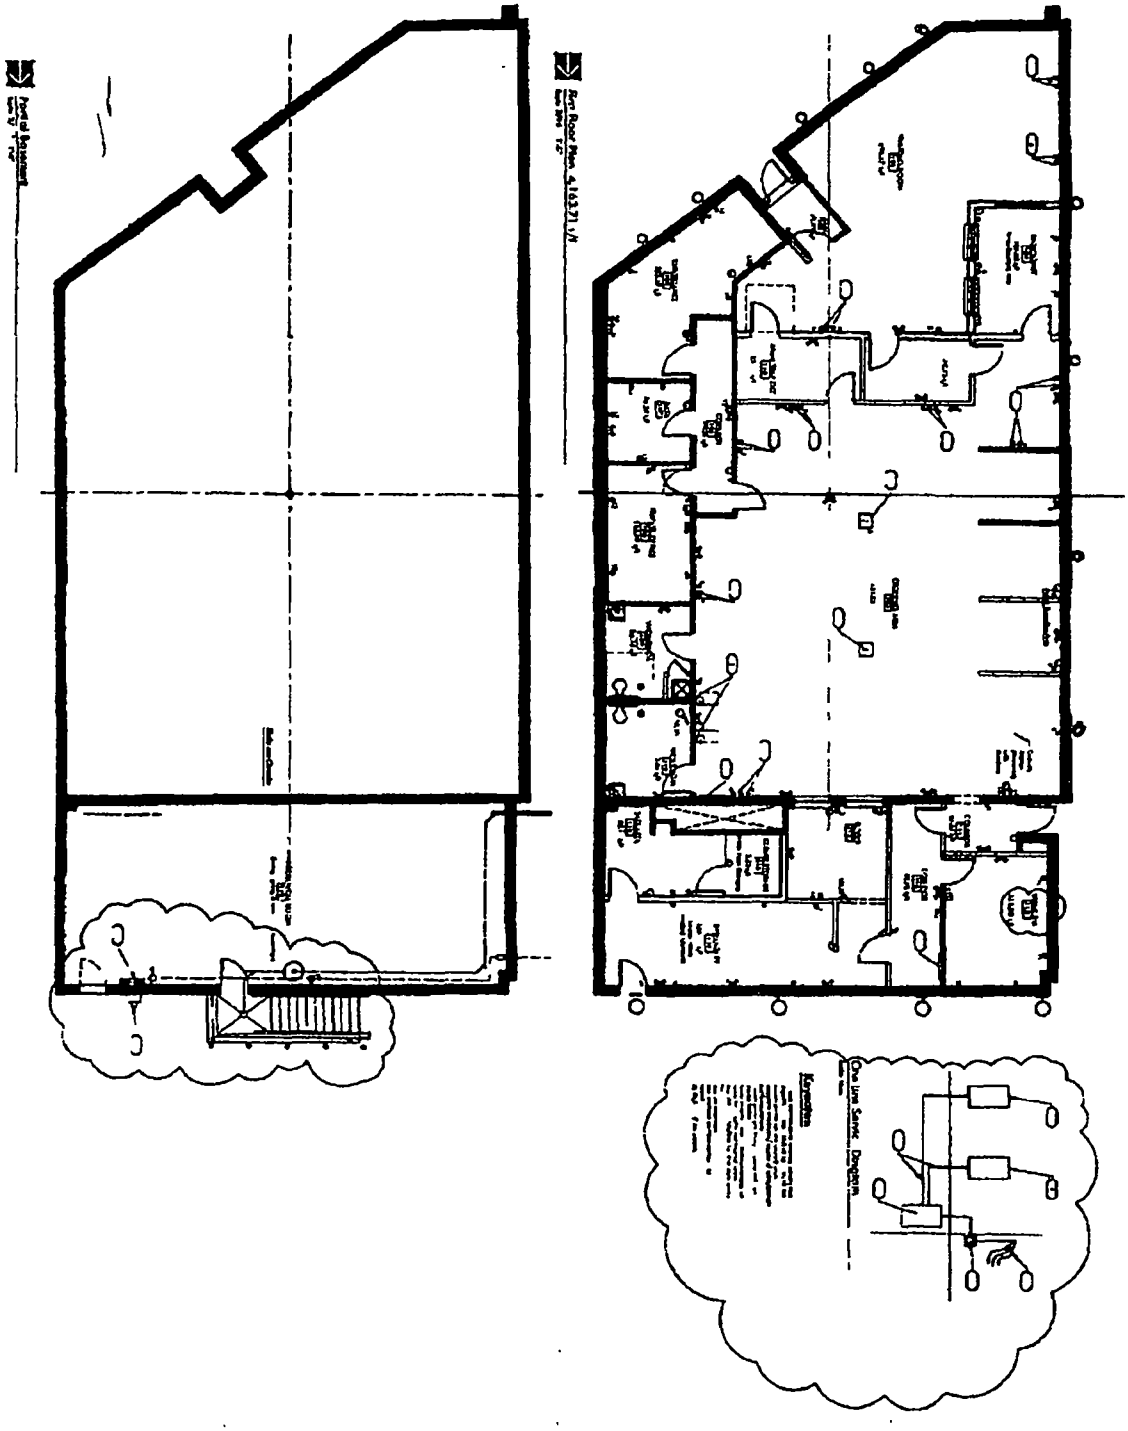

E-20

Interior Renovation of
4570 S Archer Avenue
Chicago Illinois

100627524

Department of Business Affairs and Consumer Protection
Small Business Center - Public Way Use Unit
City Hall - 121 N. LaSalle Street, Room 800 • Chicago, IL 60602
312-74-GOBIZ / 312-744-6249 • (312) 744-1944 (TTY)
http://www.cityofchicago.org/bacp

03/16/2016

Alderman **Edward M. Burke**
Ward # **14**
City of Chicago
City Hall, Room **302**
121 North LaSalle Street
Chicago, Illinois 60602

Re: An ordinance to use and maintain a portion of the public right-of-way for **five (5) light fixture(s)** for **MARIBIS OF CHICAGO, LLC**, adjacent to the premises known as **4570 S. Archer Ave.**.

Dear Alderman **Edward M. Burke**:

The applicant referenced above has requested the use of the public right-of-way for a **light fixture(s)**. An ordinance has been prepared by the Department of Business Affairs and Consumer Protection – Small Business Center - Public Way Use Unit for presentation to the City Council. Because this request was made for properties located in your ward, as approved by you as per the attached, I respectfully request that you introduce the attached ordinance at the next City Council meeting.

If you have any questions regarding this ordinance, please contact Anthony Bertuca at (312) 744-5506.

Department of Business Affairs and Consumer Protection

City of Chicago

O2016-1975

Office of the City Clerk

Document Tracking Sheet

Meeting Date:	3/16/2016
Sponsor(s):	Burke (14)
Type:	Ordinance
Title:	Grant(s) of privilege in public way for MetroPCS Authorized Dealer
Committee(s) Assignment:	Committee on Transportation and Public Way

ORDINANCE
metroPCS Authorized Dealer
Acct. No. 392605 - 3
Permit No. 1117049

Be It Ordained by the City Council of the City of Chicago:

SECTION 1. Permission and authority are hereby given and granted to metroPCS Authorized Dealer, upon the terms and subject to the conditions of this ordinance to maintain and use one (1) sign(s) projecting over the public right-of-way attached to its premises known as 5111 S. Kedzie Ave..

Said sign structure(s) measures as follows; along S Kedzie Ave:
One (1) at six (6) feet in length, four (4) feet in height and fourteen (14) feet above grade level.

The location of said privilege shall be as shown on prints kept on file with the Department of Business Affairs and Consumer Protection and the Office of the City Clerk.

Said privilege shall be constructed in accordance with plans and specifications approved by the Department of Transportation (Division of Project Development) and Zoning Department - Signs.

This grant of privilege in the public way shall be subject to the provisions of Section 10-28-015 and all other required provisions of the Municipal Code of Chicago.

The grantee shall pay to the City of Chicago as compensation for the privilege #1117049 herein granted the sum of one hundred ($100.00) per annum in advance.

A 25% penalty will be added for payments received after due date.

The permit holder agrees to hold the City of Chicago harmless for any damage, relocation or replacement costs associated with damage, relocation or removal of private property caused by the City performing work in the public way.

Authority herein given and granted for a period of five (5) years from and after Date of Passage.

Alderman _____

Edward M. Burke 14th Ward

Proposed Square Footage of this sign	00sq.ft.
Linear feet of store front	24'-0"TL

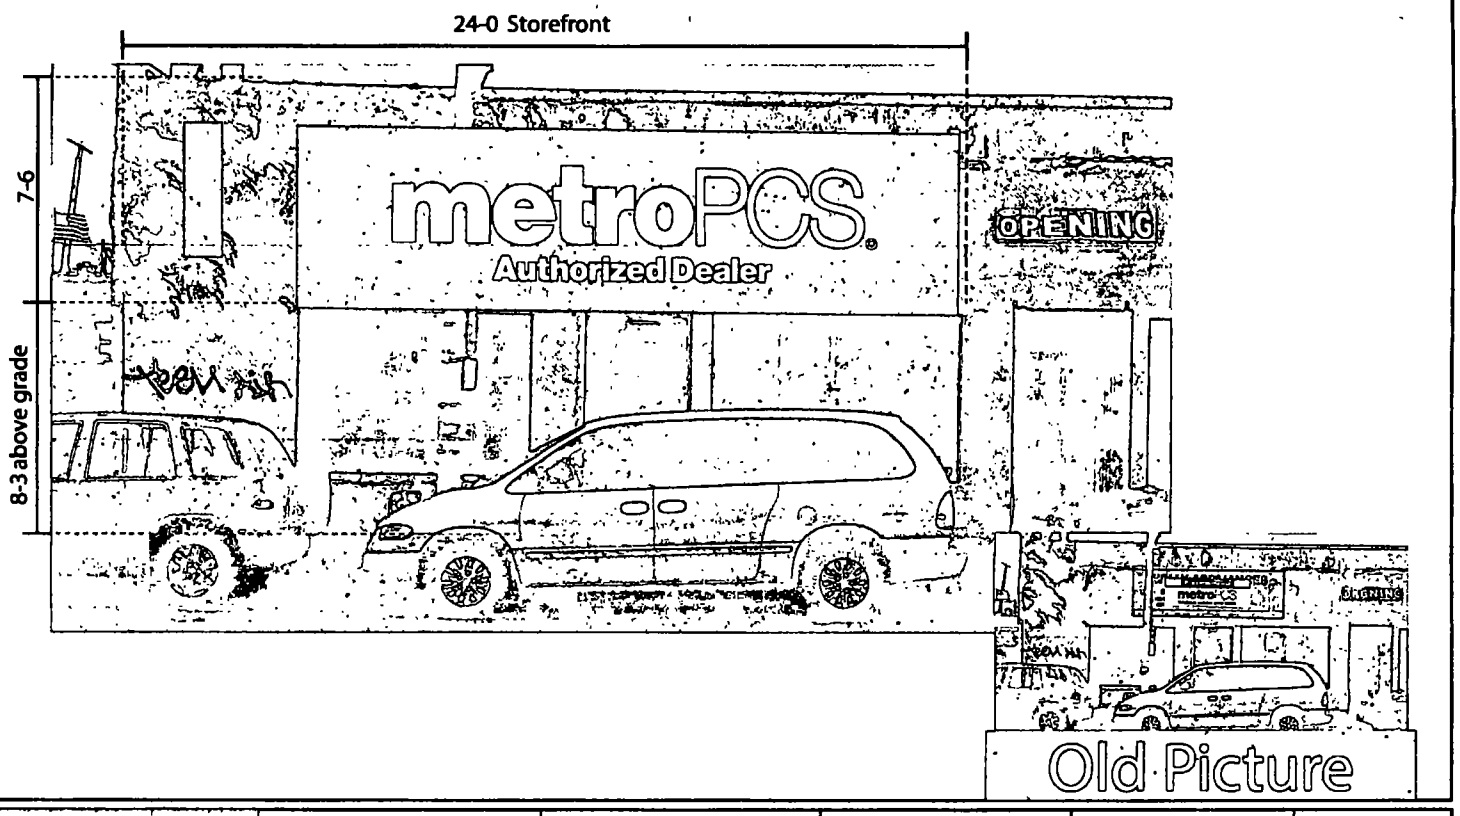

tfasigns
5830 N. Nordica Ave Chicago, IL 60656
773-267-6007 | sales@tfasigns.com

Client: Metro PCS	**Landlord:**	**Start Date:** 00/00/0000		**Sales Rep:** Seung Park
Address: 5111 S. Kedzie Ave, Chicago, IL	**Address:**	**Last Revision:** 00/00/0000	Client Approval	**Designer:** Vernon James
Tel:	**Tel:**	**Job#:** 00000		
Email:	**Email:**	**Drawing#:** 00000a v1 s1 / e1		E322358
		Page: 1 of 2	Landlord Approval	

COPYRIGHT 2013, BY TFA Signs THIS RENDERING IS THE PROPERTY OF TFA SIGNS, INC AND THE PARTY WHICH REQUESTED THE RENDERING IT IS AN UNPUBLISHED ORIGINAL DRAWING NOT TO BE REPRODUCED OR EXHIBITED WITHOUT THE CONSENT OF TFA SIGNS, INC

Department of Business Affairs and Consumer Protection
Small Business Center - Public Way Use Unit
City Hall - 121 N. LaSalle Street, Room 800 • Chicago, IL 60602
312-74-GOBIZ / 312-744-6249 • (312) 744-1944 (TTY)
http://www.cityofchicago.org/bacp

2nd ATTEMPT AT INTRODUCTION

03/16/2016

Alderman **Edward M. Burke**
Ward # **14**
City of Chicago
City Hall, Room **302**
121 North LaSalle Street
Chicago, Illinois 60602

Re: An ordinance to use and maintain a portion of the public right-of-way for **one (1) sign(s)** for **metroPCS Authorized Dealer**, adjacent to the premises known as **5111 S. Kedzie Ave.**.

Dear Alderman **Edward M. Burke**:

The applicant referenced above has requested the use of the public right-of-way for a **sign(s)**. An ordinance has been prepared by the Department of Business Affairs and Consumer Protection – Small Business Center - Public Way Use Unit for presentation to the City Council. Because this request was made for properties located in your ward, as approved by you as per the attached, I respectfully request that you introduce the attached ordinance at the next City Council meeting.

If you have any questions regarding this ordinance, please contact Anthony Bertuca at (312) 744-5506.

Department of Business Affairs and Consumer Protection

City of Chicago

O2016-1977

Office of the City Clerk

Document Tracking Sheet

Meeting Date:	3/16/2016
Sponsor(s):	Burke (14)
Type:	Ordinance
Title:	Grant(s) of privilege in public way for Supermercado Rivera, Inc.
Committee(s) Assignment:	Committee on Transportation and Public Way

ORDINANCE
SUPERMERCADO RIVERA INC.
Acct. No. 254512 - 4
Permit No. 1120977

Be It Ordained by the City Council of the City of Chicago:

SECTION 1. Permission and authority are hereby given and granted to SUPERMERCADO RIVERA INC., upon the terms and subject to the conditions of this ordinance to construct, install, maintain and use ten (10) Light Fixture(s) projecting over the public right-of-way adjacent to its premises known as 4334 W. 51st St..

Said Light Fixture(s) at W. 51st Street measure(s):
Seven (7) at one point one seven (1.17) foot in length, one (1) foot in width and sixteen point eight three (16.83) feet above grade level.

Said Light Fixture(s) at S. Kolin Avenue measure(s):
Three (3) at one point one seven (1.17) foot in length, one (1) foot in width and sixteen point eight three (16.83) feet above grade level.

The location of said privilege shall be as shown on prints kept on file with the Department of Business Affairs and Consumer Protection and the Office of the City Clerk.

Said privilege shall be constructed in accordance with plans and specifications approved by the Department of Transportation (Division of Project Development).

This grant of privilege in the public way shall be subject to the provisions of Section 10-28-015 and all other required provisions of the Municipal Code of Chicago.

The grantee shall pay to the City of Chicago as compensation for the privilege #1120977 herein granted the sum of one hundred twenty ($120.00) per annum in advance.

A 25% penalty will be added for payments received after due date.

The permit holder agrees to hold the City of Chicago harmless for any damage, relocation or replacement costs associated with damage, relocation or removal of private property caused by the City performing work in the public way.

Authority herein given and granted for a period of five (5) years from and after Date of Passage.

Alderman _____

Edward M. Burke 14th Ward

Lighting Fixtures

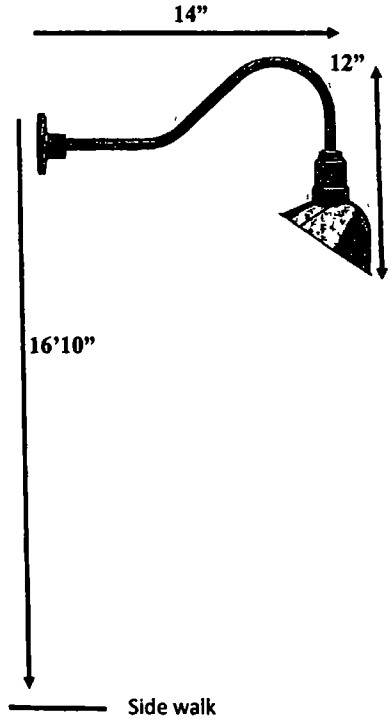

Department of Business Affairs and Consumer Protection
Small Business Center - Public Way Use Unit
City Hall - 121 N. LaSalle Street, Room 800 • Chicago, IL 60602
312-74-GOBIZ / 312-744-6249 • (312) 744-1944 (TTY)
http://www.cityofchicago.org/bacp

2nd ATTEMPT AT INTRODUCTION

03/16/2016

Alderman **Edward M. Burke**
Ward # **14**
City of Chicago
City Hall, Room **302**
121 North LaSalle Street
Chicago, Illinois 60602

Re: An ordinance to use and maintain a portion of the public right-of-way for **ten (10) light fixture(s)** for **SUPERMERCADO RIVERA INC.**, adjacent to the premises known as **4334 W. 51st St.**.

Dear Alderman **Edward M. Burke**:

The applicant referenced above has requested the use of the public right-of-way for a **light fixture(s)**. An ordinance has been prepared by the Department of Business Affairs and Consumer Protection – Small Business Center - Public Way Use Unit for presentation to the City Council. Because this request was made for properties located in your ward, as approved by you as per the attached, I respectfully request that you introduce the attached ordinance at the next City Council meeting.

If you have any questions regarding this ordinance, please contact Anthony Bertuca at (312) 744-5506.

Department of Business Affairs and Consumer Protection

City of Chicago

O2016-1983

Office of the City Clerk

Document Tracking Sheet

Meeting Date:	3/16/2016
Sponsor(s):	Lopez (15)
Type:	Ordinance
Title:	Grant(s) of privilege in public way for Chicago's Original Maxwell Street
Committee(s) Assignment:	Committee on Transportation and Public Way

ORDINANCE
CHICAGO'S ORIGINAL MAXWELL ST
Acct. No. 248799 - 1
Permit No. 1121875

Be It Ordained by the City Council of the City of Chicago:

SECTION 1. Permission and authority are hereby given and granted to CHICAGO'S ORIGINAL MAXWELL ST, upon the terms and subject to the conditions of this ordinance to maintain and use two (2) sign(s) projecting over the public right-of-way attached to its premises known as 5304 S. Western Ave..

Said sign structure(s) measures as follows; along S. WESTERN AVE.:
One (1) at ten (10) feet in length, ten (10) feet in height and sixteen point four (16.4) feet above grade level.

Said sign structure(s) measures as follows; along S. WESTERN AVE.:
One (1) at six (6) feet in length, four (4) feet in height and eleven point four (11.4) feet above grade level.

The location of said privilege shall be as shown on prints kept on file with the Department of Business Affairs and Consumer Protection and the Office of the City Clerk.

Said privilege shall be constructed in accordance with plans and specifications approved by the Department of Transportation (Division of Project Development) and Zoning Department - Signs.

This grant of privilege in the public way shall be subject to the provisions of Section 10-28-015 and all other required provisions of the Municipal Code of Chicago.

The grantee shall pay to the City of Chicago as compensation for the privilege #1121875 herein granted the sum of four hundred ($400.00) per annum in advance.

A 25% penalty will be added for payments received after due date.

The permit holder agrees to hold the City of Chicago harmless for any damage, relocation or replacement costs associated with damage, relocation or removal of private property caused by the City performing work in the public way.

Authority herein given and granted for a period of five (5) years from and after 03/29/2016.

Alderman _____
Raymond A. Lopez 15th Ward

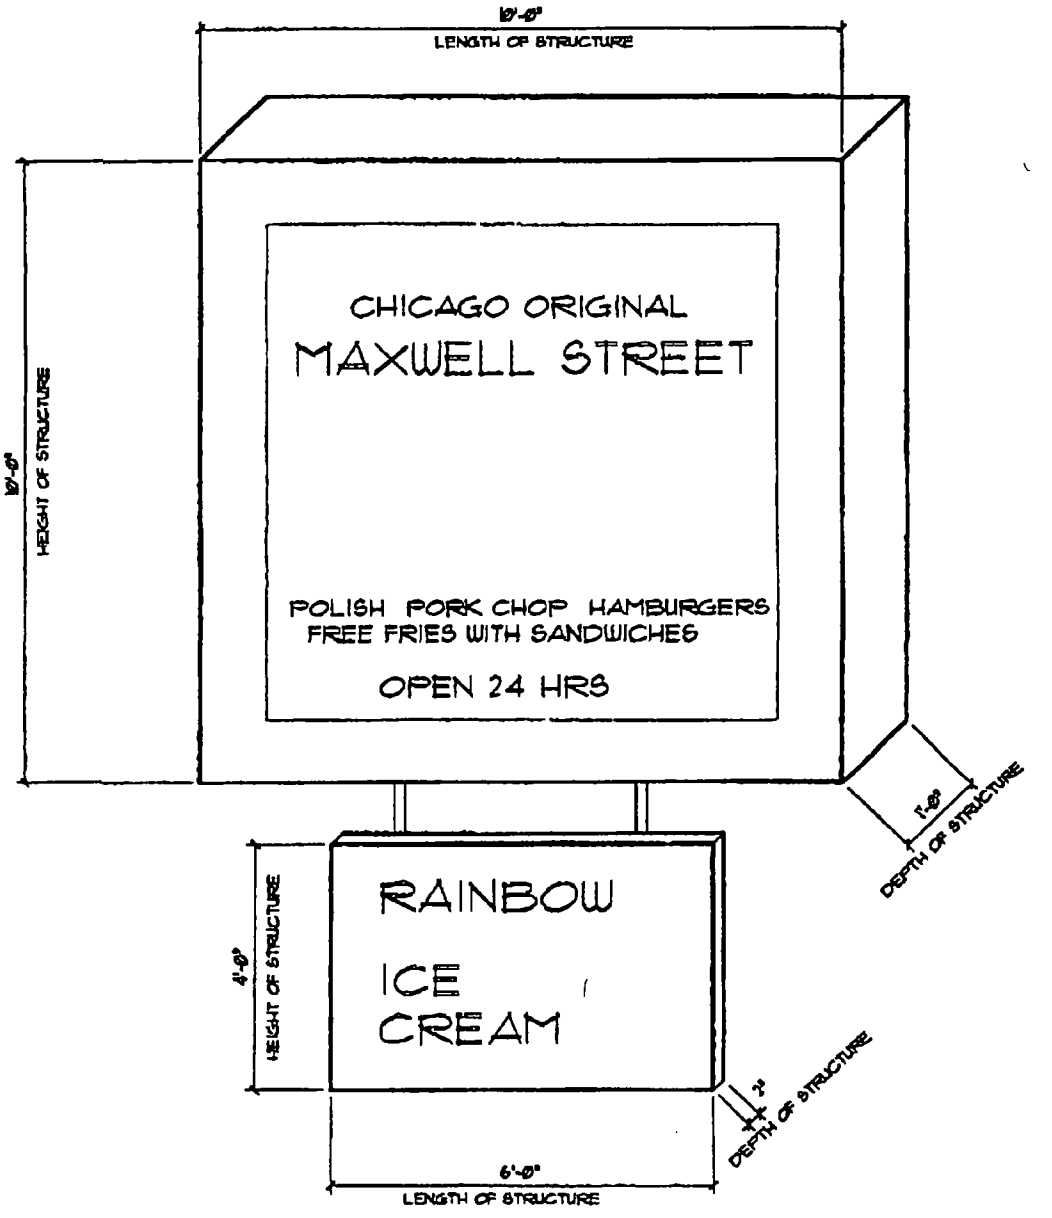

3 SIGN DIMENSIONS

1/2 = 1-0

Department of Business Affairs and Consumer Protection
Small Business Center - Public Way Use Unit
City Hall - 121 N. LaSalle Street. Room 800 • Chicago, IL 60602
312-74-GOBIZ / 312-744-6249 • (312) 744-1944 (TTY)
http://www.cityofchicago.org/bacp

03/16/2016

Alderman **Raymond A. Lopez**
Ward # **15**
City of Chicago
City Hall, Room **300**
121 North LaSalle Street
Chicago, Illinois 60602

Re: An ordinance to use and maintain a portion of the public right-of-way for **two (2) sign(s)** for **CHICAGO'S ORIGINAL MAXWELL ST**, adjacent to the premises known as **5304 S. Western Ave.**.

Dear Alderman **Raymond A. Lopez**:

The applicant referenced above has requested the use of the public right-of-way for a **sign(s)**. An ordinance has been prepared by the Department of Business Affairs and Consumer Protection – Small Business Center - Public Way Use Unit for presentation to the City Council. Because this request was made for properties located in your ward, as approved by you as per the attached, I respectfully request that you introduce the attached ordinance at the next City Council meeting.

If you have any questions regarding this ordinance, please contact Anthony Bertuca at (312) 744-5506.

Department of Business Affairs and Consumer Protection

City of Chicago

O2016-1989

Office of the City Clerk

Document Tracking Sheet

Meeting Date:	3/16/2016
Sponsor(s):	Foulkes (16)
Type:	Ordinance
Title:	Grant(s) of privilege in public way for King Kong Chinese Food
Committee(s) Assignment:	Committee on Transportation and Public Way

ORDINANCE
KING KONG CHINESE FOOD
Acct. No. 320684 - 1
Permit No. 1121856

Be It Ordained by the City Council of the City of Chicago:

SECTION 1. Permission and authority are hereby given and granted to KING KONG CHINESE FOOD; upon the terms and subject to the conditions of this ordinance to maintain and use one (1) sign(s) projecting over the public right-of-way attached to its premises known as 1544 W. 69th St..

Said sign structure(s) measures as follows; along W. 69th Street:
One (1) at six (6) feet in length, four (4) feet in height and fourteen (14) feet above grade level.

The location of said privilege shall be as shown on prints kept on file with the Department of Business Affairs and Consumer Protection and the Office of the City Clerk.

Said privilege shall be constructed in accordance with plans and specifications approved by the Department of Transportation (Division of Project Development) and Zoning Department - Signs.

This grant of privilege in the public way shall be subject to the provisions of Section 10-28-015 and all other required provisions of the Municipal Code of Chicago.

The grantee shall pay to the City of Chicago as compensation for the privilege #1121856 herein granted the sum of one hundred ($100.00) per annum in advance.

A 25% penalty will be added for payments received after due date.

The permit holder agrees to hold the City of Chicago harmless for any damage, relocation or replacement costs associated with damage, relocation or removal of private property caused by the City performing work in the public way.

Authority herein given and granted for a period of five (5) years from and after 02/09/2016.

Alderman _____

Toni L. Foulkes 16th Ward

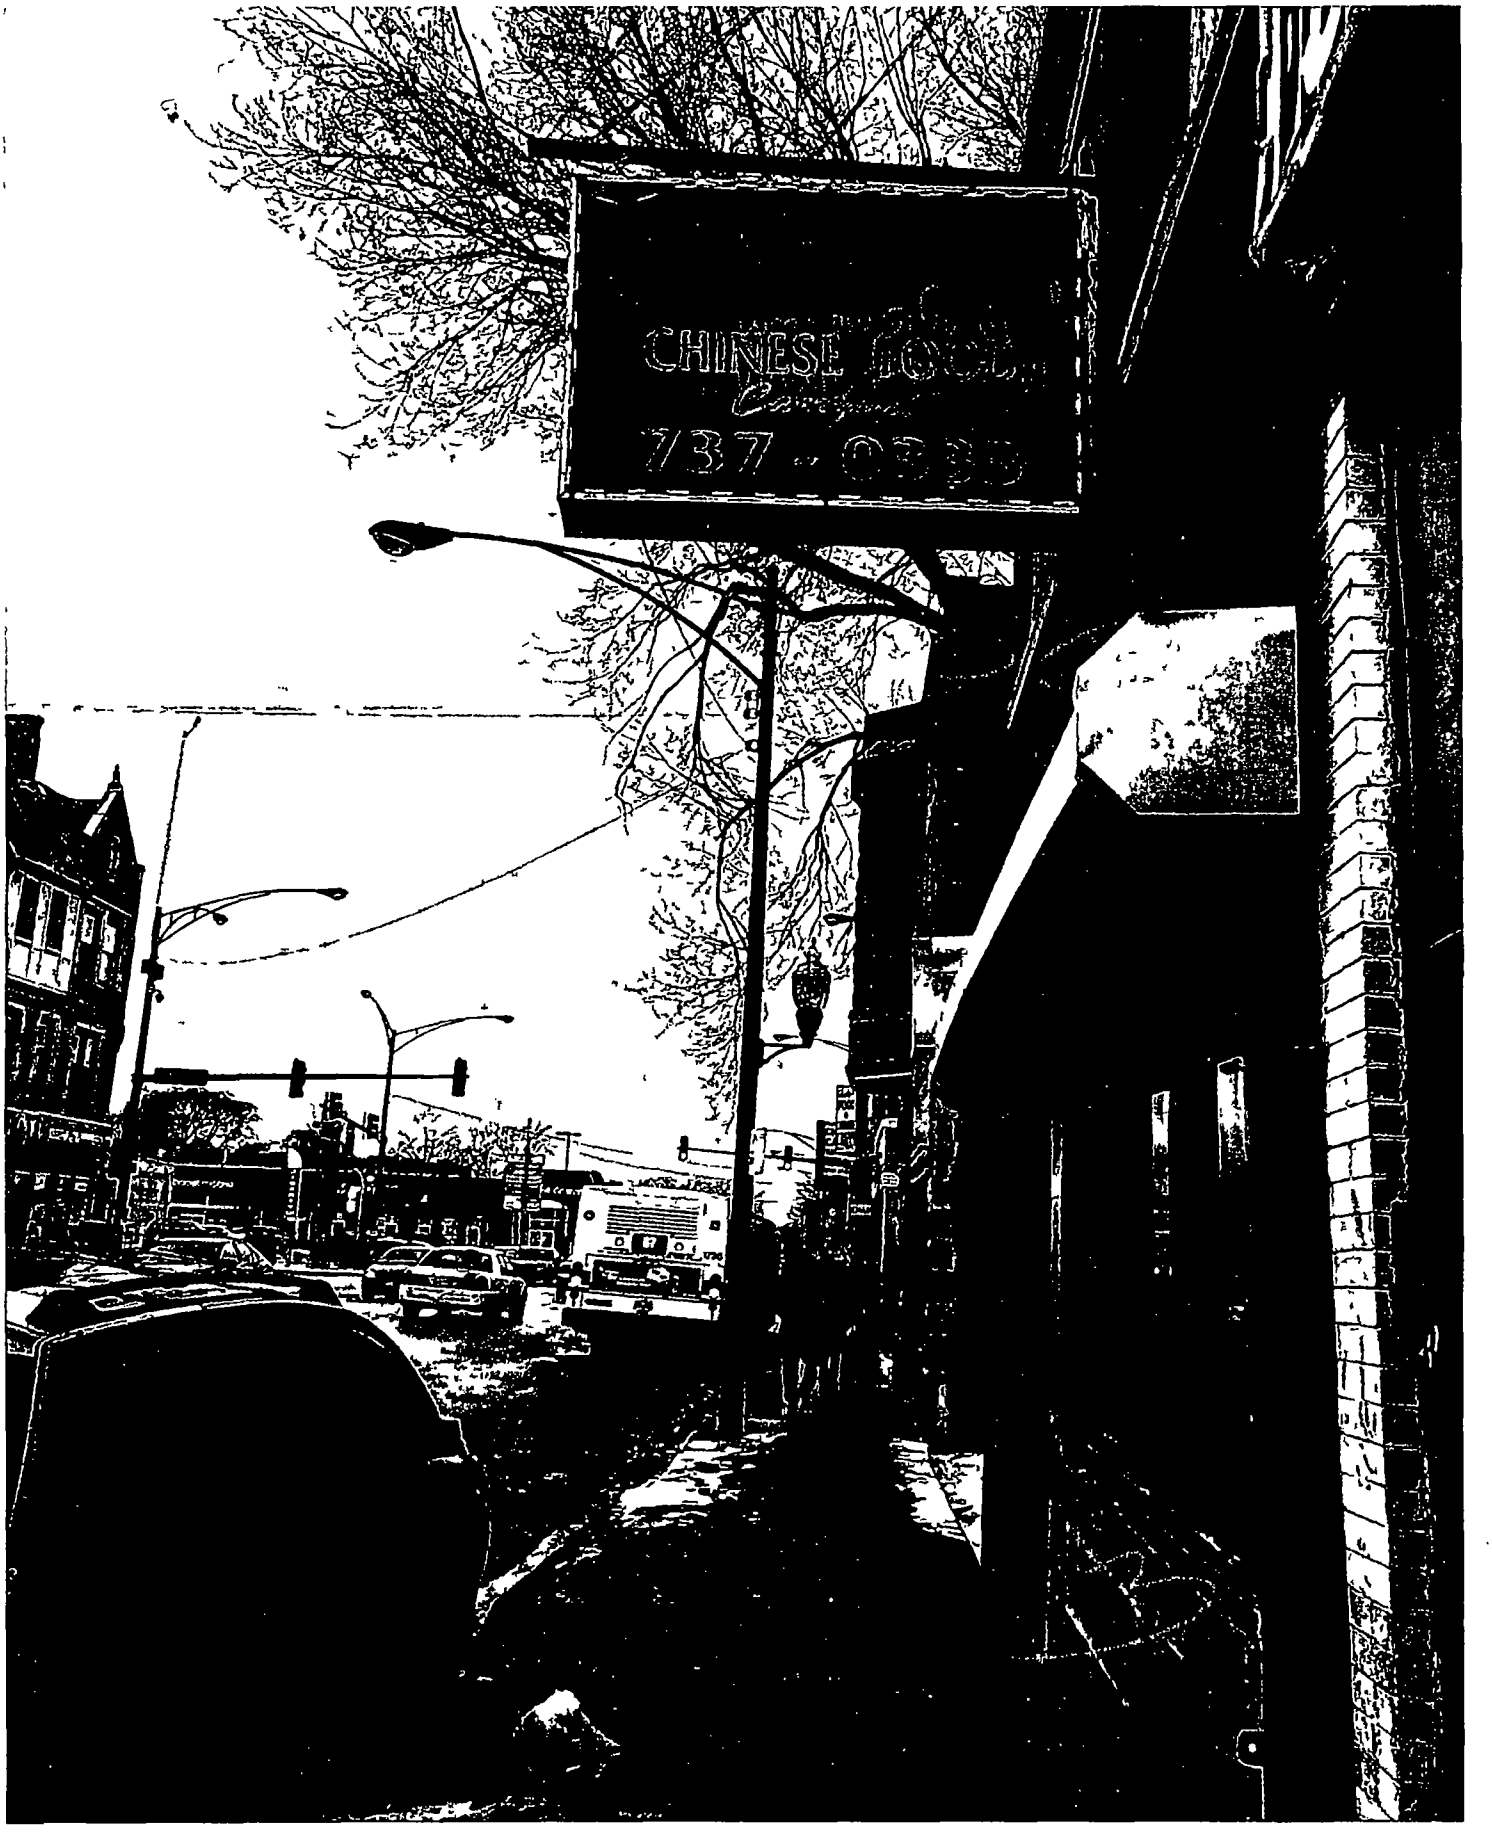
737-0332

City of Chicago

O2016-1990

Office of the City Clerk

Document Tracking Sheet

Meeting Date:	3/16/2016
Sponsor(s):	Moore (17)
Type:	Ordinance
Title:	Grant(s) of privilege in public way for St. Casimir
Committee(s) Assignment:	Committee on Transportation and Public Way

ORDINANCE
St. Casimir
Acct. No. 86929 - 82
Permit No. 1121278

Be It Ordained by the City Council of the City of Chicago:

SECTION 1. Permission and authority are hereby given and granted to St. Casimir, upon the terms and subject to the conditions of this ordinance to maintain and use, as now constructed, one (1) Tunnel(s) under the public right-of-way adjacent to its premises known as 2601 W. Marquette Rd..

Said Tunnel(s) at W. Marquette / S. Washtenaw measure(s):
One (1) at sixty-two (62) feet in length, and three (3) feet in width for a total of one hundred eighty-six (186) square feet. Existing tunnel contains an eight (8) inch pipe supply line and a three (3) inch return pipe line under and across S. Washenaw Avenue approximately five hundred twenty (520) feet south of the centerline of West bMarquette Road.

The location of said privilege shall be as shown on prints kept on file with the Department of Business Affairs and Consumer Protection and the Office of the City Clerk.

Said privilege shall be constructed in accordance with plans and specifications approved by the Department of Planning and Development and Department of Transportation (Office of Underground Coordination).

This grant of privilege in the public way shall be subject to the provisions of Section 10-28-015 and all other required provisions of the Municipal Code of Chicago.

The grantee shall pay to the City of Chicago as compensation for the privilege #1121278 herein granted the sum of four hundred ($400.00) per annum in advance.

A 25% penalty will be added for payments received after due date.

The permit holder agrees to hold the City of Chicago harmless for any damage, relocation or replacement costs associated with damage, relocation or removal of private property caused by the City performing work in the public way.

Authority herein given and granted for a period of five (5) years from and after 12/28/2015.

Alderman _____

David H. Moore 17th Ward

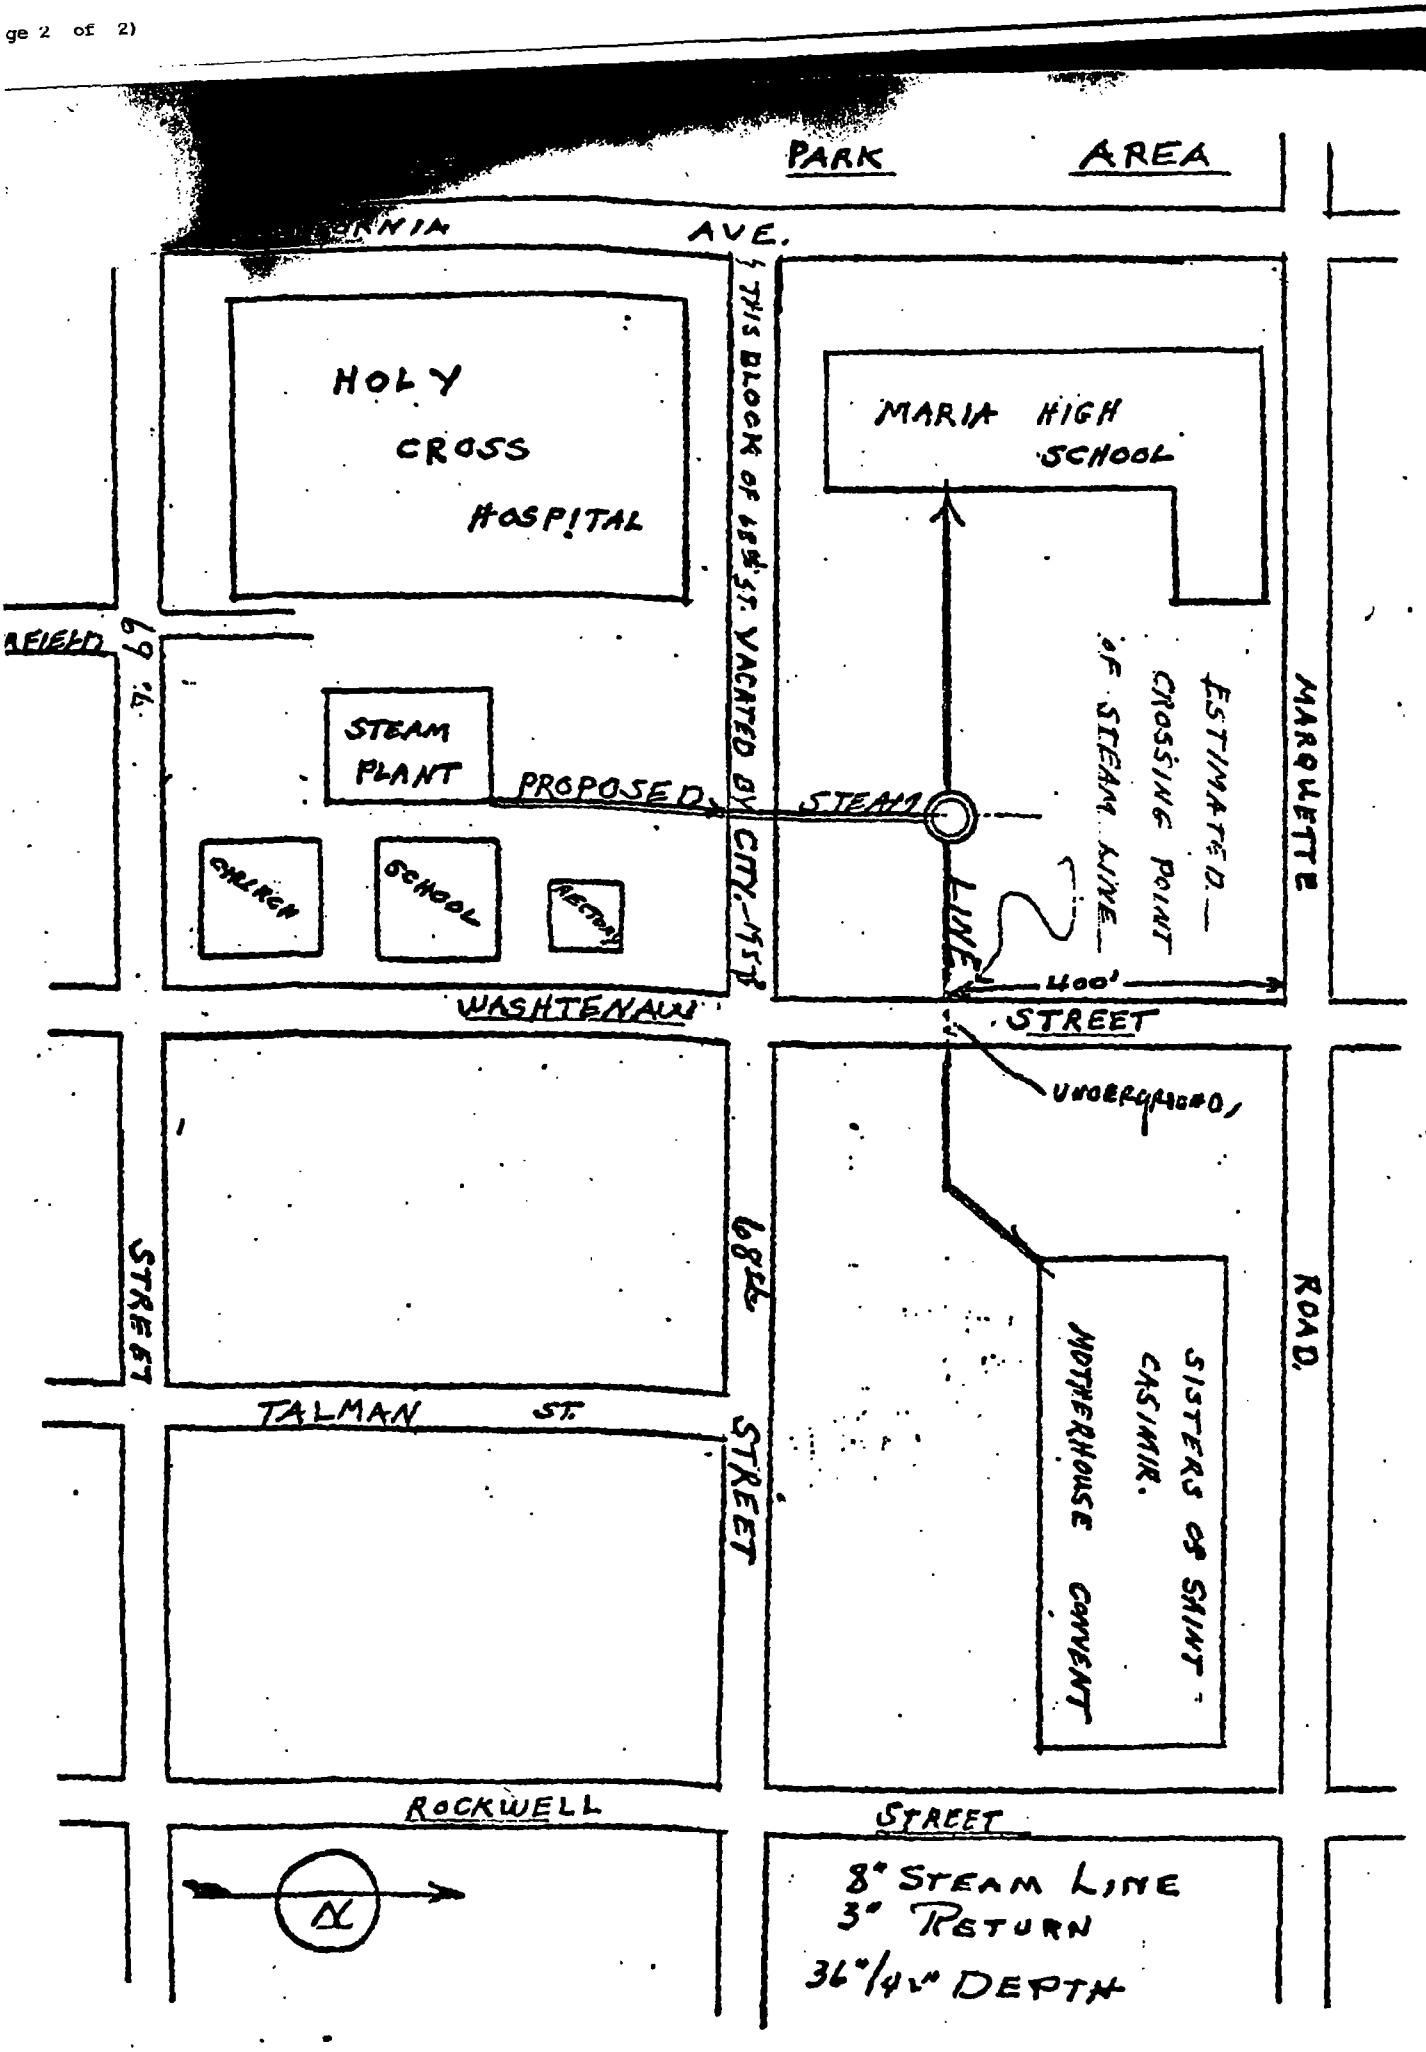
PARK AREA
AVE.
THIS BLOCK OF 18TH ST. VACATED BY CITY
HOLY CROSS HOSPITAL
MARIA HIGH SCHOOL
ESTIMATED CROSSING POINT OF STEAM LINE
MARQUETTE
STEAM PLANT
PROPOSED STEAM LINE
400'
WASHTENAW STREET
UNDERGROUND
SISTERS OF SAINT CASIMIR MOTHERHOUSE CONVENT
ROAD
68TH STREET
TALMAN ST.
ROCKWELL STREET
8" STEAM LINE
3" RETURN
36"/4" DEPTH

Department of Business Affairs and Consumer Protection
Small Business Center- Public Way Use Unit
City Hall- 121 N. LaSalle Street Room 800 • Chicago, IL 60602
312-74-GOBIZ / 312-744-6249 • (312) 744-1944 (TTY)
http://www.cityofchicago.org/bacp

03/16/2016

Alderman **David H. Moore**
Ward # **17**
City of Chicago
City Hall, Room **300**
121 North LaSalle Street
Chicago, Illinois 60602

Re: An ordinance to use and maintain a portion of the public right-of-way for **one (1) tunnel(s)** for **St. Casimir**, adjacent to the premises known as **2601 W. Marquette Rd.**.

Dear Alderman **David H. Moore**:

The applicant referenced above has requested the use of the public right-of-way for a **tunnel(s)**. An ordinance has been prepared by the Department of Business Affairs and Consumer Protection – Small Business Center - Public Way Use Unit for presentation to the City Council. Because this request was made for properties located in your ward, as approved by you as per the attached, I respectfully request that you introduce the attached ordinance at the next City Council meeting.

If you have any questions regarding this ordinance, please contact Anthony Bertuca at (312) 744-5506.

Department of Business Affairs and Consumer Protection

City of Chicago

O2016-1993

Office of the City Clerk

Document Tracking Sheet

Meeting Date:	3/16/2016
Sponsor(s):	Cochran (20)
Type:	Ordinance
Title:	Grant(s) of privilege in public way for New Wireless
Committee(s) Assignment:	Committee on Transportation and Public Way

ORDINANCE
New Wirless
Acct. No. 396791 - 2
Permit No. 1121800

Be It Ordained by the City Council of the City of Chicago:

SECTION 1. Permission and authority are hereby given and granted to New Wirless , upon the terms and subject to the conditions of this ordinance to maintain and use one (1) sign(s) projecting over the public right-of-way attached to its premises known as 750 W. Garfield Blvd..

Said sign structure(s) measures as follows; along W.Garfield Blvd:
One (1) at twelve (12) feet in length, two point six seven (2.67) feet in height and fourteen (14) feet above grade level.

The location of said privilege shall be as shown on prints kept on file with the Department of Business Affairs and Consumer Protection and the Office of the City Clerk.

Said privilege shall be constructed in accordance with plans and specifications approved by the Department of Transportation (Division of Project Development) and Zoning Department - Signs.

This grant of privilege in the public way shall be subject to the provisions of Section 10-28-015 and all other required provisions of the Municipal Code of Chicago.

The grantee shall pay to the City of Chicago as compensation for the privilege #1121800 herein granted the sum of three hundred ($300.00) per annum in advance.

A 25% penalty will be added for payments received after due date.

The permit holder agrees to hold the City of Chicago harmless for any damage, relocation or replacement costs associated with damage, relocation or removal of private property caused by the City performing work in the public way.

Authority herein given and granted for a period of five (5) years from and after Date of Passage.

Alderman _____

Willie Cochran 20th Ward

INDIVIDUALLY ILLUMINATED CHANNEL LETTER
W/ WIREWAY (TO BE MATCHED W/ FACIA)
LOCATION FRONT OF THE STORE

	metro	PCS	
SIGN TYPE	IND CAHANNEL LETTER	IND CAHANNEL LETTER	INDI CHANNEL BOX
FACE	ARLON #5590 3412 VINYL	ARLON #5590-3441 VINYL	WHITE BACK WITH ARLON #2500-3411 ORANGE LETTERS
RETURNS	WHITE	WHITE	WHITE
TRIM CAP	WHITE	WHITE	WHITE
ILLUMINATION	WHITE LED	WHITE LED	WHITE LED

750 BONNIE LN ELK GROVE VILLAGE IL 60007
847-806-7740 FAX 847-806-7741 SMDELUXESIGNS@SCGLOBAL.NET

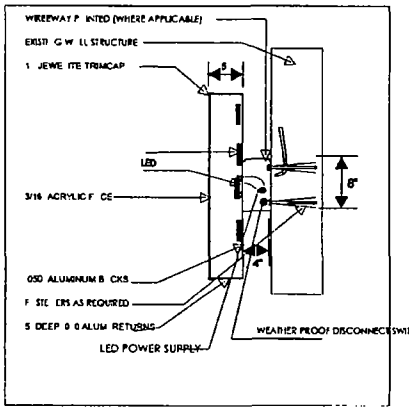

After

18' 0"

22' 0"

Before

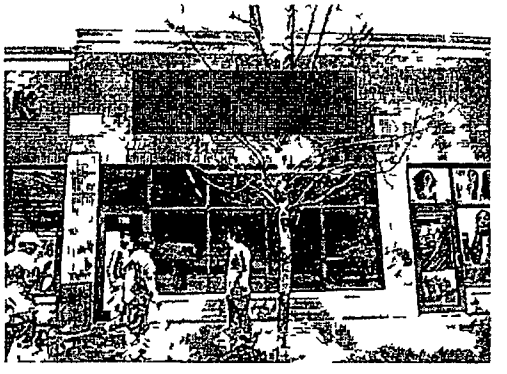

Department of Business Affairs and Consumer Protection
Small Business Center - Public Way Use Unit
City Hall - 121 N. LaSalle Street, Room 800 • Chicago, IL 60602
312-74-GOBIZ / 312-744-6249 • (312) 744-1944 (TTY)
http://www.cityofchicago.org/bacp

03/16/2016

Alderman **Willie Cochran**
Ward # **20**
City of Chicago
City Hall, Room **300**
121 North LaSalle Street
Chicago, Illinois 60602

Re: An ordinance to use and maintain a portion of the public right-of-way for **one (1) sign(s)** for **New Wirless** , adjacent to the premises known as **750 W. Garfield Blvd.**.

Dear Alderman **Willie Cochran**:

The applicant referenced above has requested the use of the public right-of-way for a **sign(s)**. An ordinance has been prepared by the Department of Business Affairs and Consumer Protection – Small Business Center - Public Way Use Unit for presentation to the City Council. Because this request was made for properties located in your ward, as approved by you as per the attached, I respectfully request that you introduce the attached ordinance at the next City Council meeting.

If you have any questions regarding this ordinance, please contact Anthony Bertuca at (312) 744-5506.

Department of Business Affairs and Consumer Protection

City of Chicago

O2016-1996

Office of the City Clerk

Document Tracking Sheet

Meeting Date:	3/16/2016
Sponsor(s):	Cochran (20)
Type:	Ordinance
Title:	Grant(s) of privilege in public way for University of Chicago, The - conduits
Committee(s) Assignment:	Committee on Transportation and Public Way

ORDINANCE
UNIVERSITY OF CHICAGO
Acct. No. 43697 - 83
Permit No. 1121445

Be It Ordained by the City Council of the City of Chicago:

SECTION 1. Permission and authority are hereby given and granted to UNIVERSITY OF CHICAGO, upon the terms and subject to the conditions of this ordinance to maintain and use, as now constructed, four (4) Conduit(s) under the public right-of-way adjacent to its premises known as 1400-26 E. South Plaisance Ave..

Said Conduit(s) at E. South Plaisance measure(s):
Four (4) at forty-five (45) feet in length, and point three three (.33) feet in width for a total of fifty-nine point four (59.4) square feet.

The location of said privilege shall be as shown on prints kept on file with the Department of Business Affairs and Consumer Protection and the Office of the City Clerk.

Said privilege shall be constructed in accordance with plans and specifications approved by the Department of Transportation (Division of Project Development) and Department of Transportation (Office of Underground Coordination).

This grant of privilege in the public way shall be subject to the provisions of Section 10-28-015 and all other required provisions of the Municipal Code of Chicago.

The grantee shall pay to the City of Chicago as compensation for the privilege #1121445 herein granted the sum of one thousand eighty ($1,080.00) per annum in advance.

A 25% penalty will be added for payments received after due date.

The permit holder agrees to hold the City of Chicago harmless for any damage, relocation or replacement costs associated with damage, relocation or removal of private property caused by the City performing work in the public way.

Authority herein given and granted for a period of five (5) years from and after 11/10/2015.

Alderman _____

Willie Cochran 20th Ward

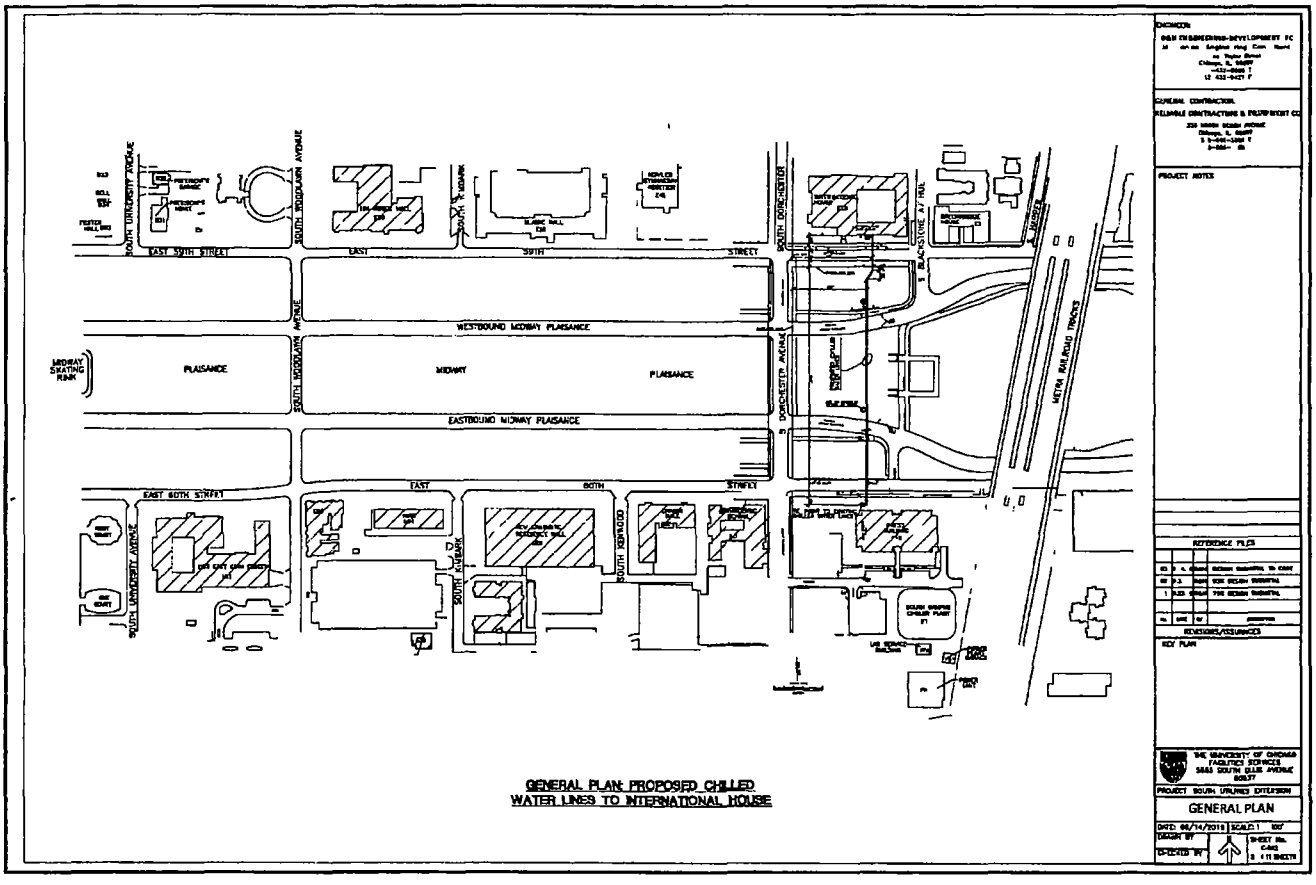

GENERAL PLAN PROPOSED CHILLED WATER LINES TO INTERNATIONAL HOUSE

Department of Business Affairs and Consumer Protection
Small Business Center - Public Way Use Unit
City Hall - 121 N. LaSalle Street, Room 800 • Chicago, IL 60602
312-74-GOBIZ / 312-744-6249 • (312) 744-1944 (TTY)
http://www.cityofchicago.org/bacp

03/16/2016

Alderman **Willie Cochran**
Ward # **20**
City of Chicago
City Hall, Room **300**
121 North LaSalle Street
Chicago, Illinois 60602

Re: An ordinance to use and maintain a portion of the public right-of-way for **four (4) conduit(s)** for **UNIVERSITY OF CHICAGO**, adjacent to the premises known as **1400-26 E. South Plaisance Ave.**.

Dear Alderman **Willie Cochran**:

The applicant referenced above has requested the use of the public right-of-way for a **conduit(s)**. An ordinance has been prepared by the Department of Business Affairs and Consumer Protection – Small Business Center - Public Way Use Unit for presentation to the City Council. Because this request was made for properties located in your ward, as approved by you as per the attached, I respectfully request that you introduce the attached ordinance at the next City Council meeting.

If you have any questions regarding this ordinance, please contact Anthony Bertuca at (312) 744-5506.

Department of Business Affairs and Consumer Protection

City of Chicago

O2016-1997

Office of the City Clerk

Document Tracking Sheet

Meeting Date:	3/16/2016
Sponsor(s):	Cochran (20)
Type:	Ordinance
Title:	Grant(s) of privilege in public way for University of Chicago, The - pipes
Committee(s) Assignment:	Committee on Transportation and Public Way

ORDINANCE
UNIVERSITY OF CHICAGO
Acct. No. 43697 - 83
Permit No. 1121446

Be It Ordained by the City Council of the City of Chicago:

SECTION 1. Permission and authority are hereby given and granted to UNIVERSITY OF CHICAGO, upon the terms and subject to the conditions of this ordinance to maintain and use, as now constructed, two (2) Pipe(s) under the public right-of-way adjacent to its premises known as 1400-26 E. South Plaisance Ave..

Said Pipe(s) at E. South Plaisance measure(s):
Two (2) at forty-five (45) feet in length, and two (2) feet in width for a total of one hundred eighty (180) square feet.
Existing pipes are approximately ten (10) feet below grade level.

The location of said privilege shall be as shown on prints kept on file with the Department of Business Affairs and Consumer Protection and the Office of the City Clerk.

Said privilege shall be constructed in accordance with plans and specifications approved by the Department of Transportation (Office of Underground Coordination) and Department of Water Management.

This grant of privilege in the public way shall be subject to the provisions of Section 10-28-015 and all other required provisions of the Municipal Code of Chicago.

The grantee shall pay to the City of Chicago as compensation for the privilege #1121446 herein granted the sum of eight hundred ($800.00) per annum in advance.

A 25% penalty will be added for payments received after due date.

The permit holder agrees to hold the City of Chicago harmless for any damage, relocation or replacement costs associated with damage, relocation or removal of private property caused by the City performing work in the public way.

Authority herein given and granted for a period of five (5) years from and after 11/10/2015.

Alderman

Willie Cochran 20th Ward

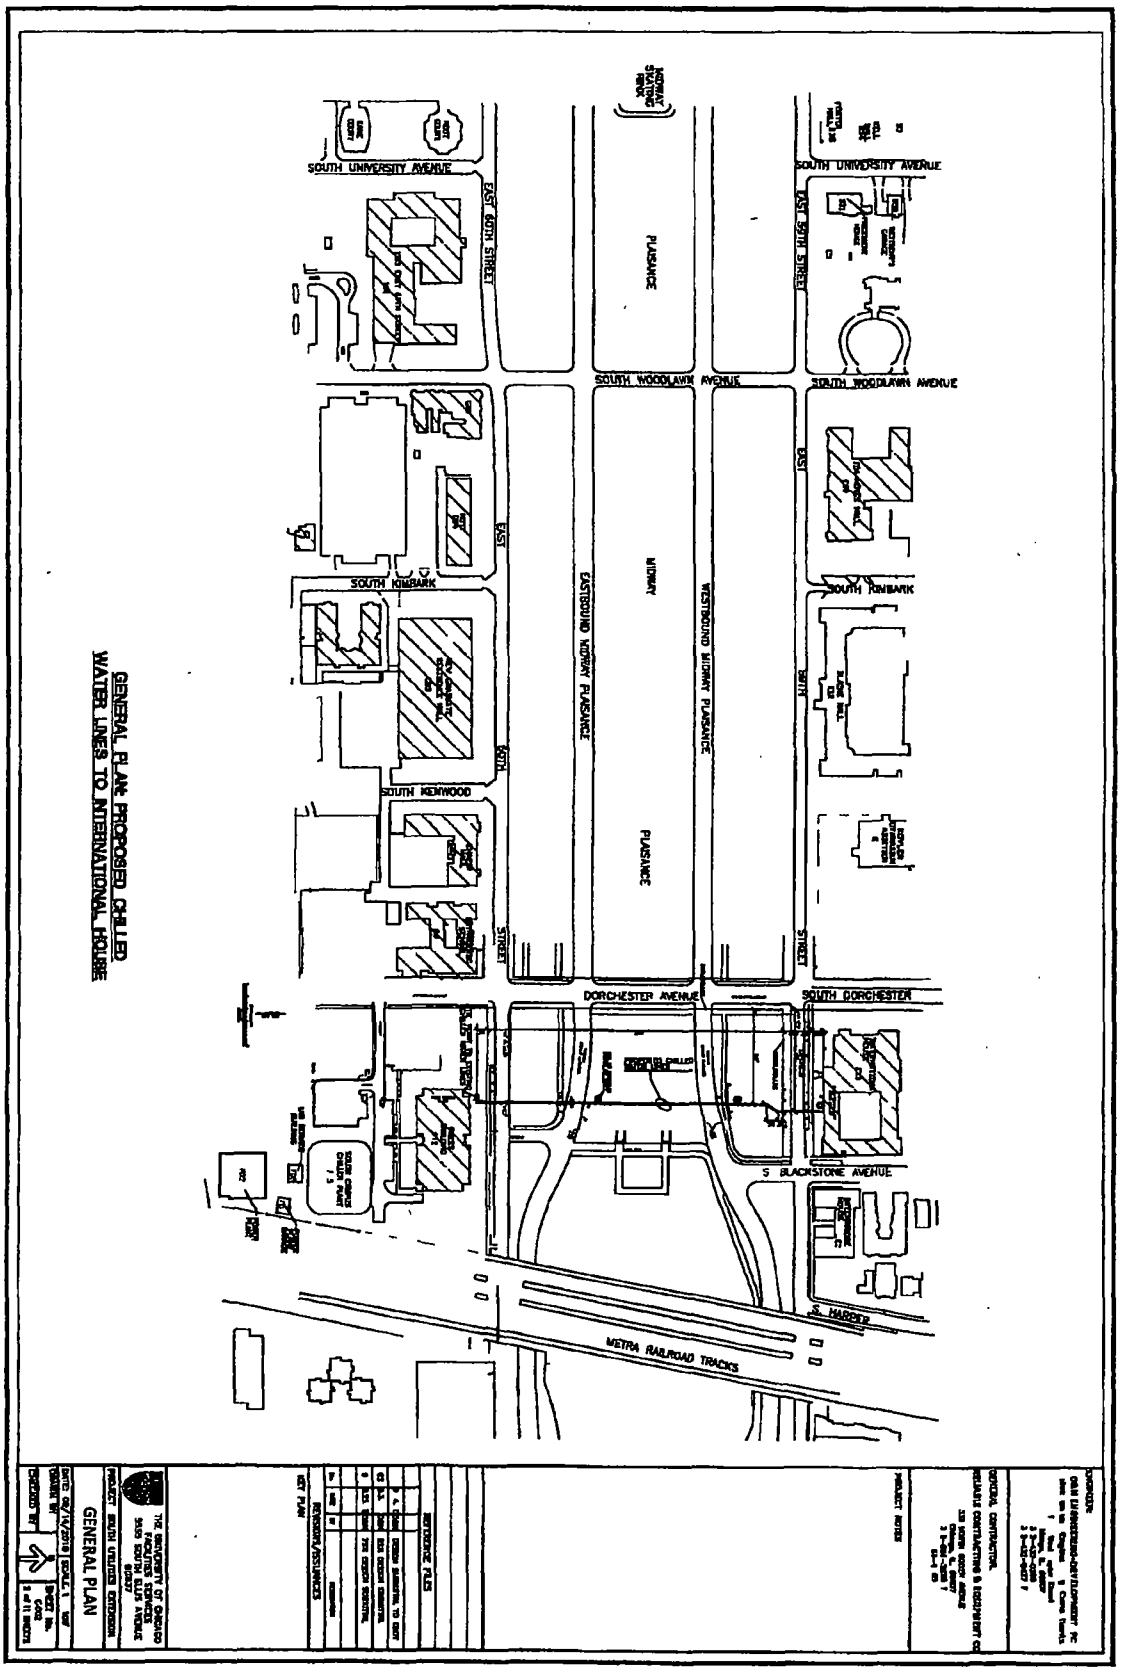
SOUTH UNIVERSITY AVENUE
EAST 60TH STREET
PLAISANCE
SOUTH WOODLAWN AVENUE
EAST
SOUTH KIMBARK
SOUTH KENWOOD
EASTBOUND MIDWAY PLAISANCE
MIDWAY
WESTBOUND MIDWAY PLAISANCE
DORCHESTER AVENUE
SOUTH DORCHESTER
S BLACKSTONE AVENUE
S HARPER
METRA RAILROAD TRACKS
GENERAL PLAN PROPOSED CHILLED WATER LINES TO INTERNATIONAL HOUSE
GENERAL PLAN
PROJECT SOUTH CAMPUS DISTRICT ENERGY SYSTEM
THE UNIVERSITY OF CHICAGO
5555 SOUTH ELLIS AVENUE
60637
KEY PLAN
REVISIONS/ISSUANCES
KEYSTONE PLUS
PROJECT NOTES
GENERAL CONTRACTOR

Department of Business Affairs and Consumer Protection
Small Business Center- Public Way Use Unit
City Hall- 121 N. LaSalle Street Room 800 • Chicago, IL 60602
312-74-GOBIZ / 312-744-6249 • (312) 744-1944 (TTY)
http://www.cityofchicago.org/bacp

03/16/2016

Alderman **Willie Cochran**
Ward # **20**
City of Chicago
City Hall, Room **300**
121 North LaSalle Street
Chicago, Illinois 60602

Re: An ordinance to use and maintain a portion of the public right-of-way for **two (2) pipe(s)** for **UNIVERSITY OF CHICAGO**, adjacent to the premises known as **1400-26 E. South Plaisance Ave.**.

Dear Alderman **Willie Cochran**:

The applicant referenced above has requested the use of the public right-of-way for **pipe(s)**. An ordinance has been prepared by the Department of Business Affairs and Consumer Protection – Small Business Center - Public Way Use Unit for presentation to the City Council. Because this request was made for properties located in your ward, as approved by you as per the attached, I respectfully request that you introduce the attached ordinance at the next City Council meeting.

If you have any questions regarding this ordinance, please contact Anthony Bertuca at (312) 744-5506.

Department of Business Affairs and Consumer Protection

City of Chicago

O2016-2000

Office of the City Clerk

Document Tracking Sheet

Meeting Date:	3/16/2016
Sponsor(s):	Brookins (21)
Type:	Ordinance
Title:	Grant(s) of privilege in public way for Elite Invest LLC
Committee(s) Assignment:	Committee on Transportation and Public Way

ORDINANCE
ELITE INVEST, LLC
Acct. No. 404209 - 1
Permit No. 1121916

Be It Ordained by the City Council of the City of Chicago:

SECTION 1. Permission and authority are hereby given and granted to ELITE INVEST, LLC, upon the terms and subject to the conditions of this ordinance to maintain and use, as now constructed, one (1) Step(s) on the public right-of-way adjacent to its premises known as 8224 S. Emerald Ave..

Said Step(s) at S. Emerald Avenue measure(s):
One (1) at five point zero eight (5.08) feet in length, and one point four two (1.42) foot in width for a total of seven point two one (7.21) square feet.

The location of said privilege shall be as shown on prints kept on file with the Department of Business Affairs and Consumer Protection and the Office of the City Clerk.

Said privilege shall be constructed in accordance with plans and specifications approved by the Department of Transportation (Division of Project Development).

This grant of privilege in the public way shall be subject to the provisions of Section 10-28-015 and all other required provisions of the Municipal Code of Chicago.

The grantee shall pay to the City of Chicago as compensation for the privilege #1121916 herein granted the sum of four hundred ($400.00) per annum in advance.

A 25% penalty will be added for payments received after due date.

The permit holder agrees to hold the City of Chicago harmless for any damage, relocation or replacement costs associated with damage, relocation or removal of private property caused by the City performing work in the public way.

Authority herein given and granted for a period of five (5) years from and after Date of Passage.

Alderman

Howard Brookins, Jr. 21st Ward

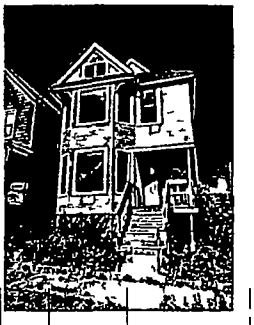

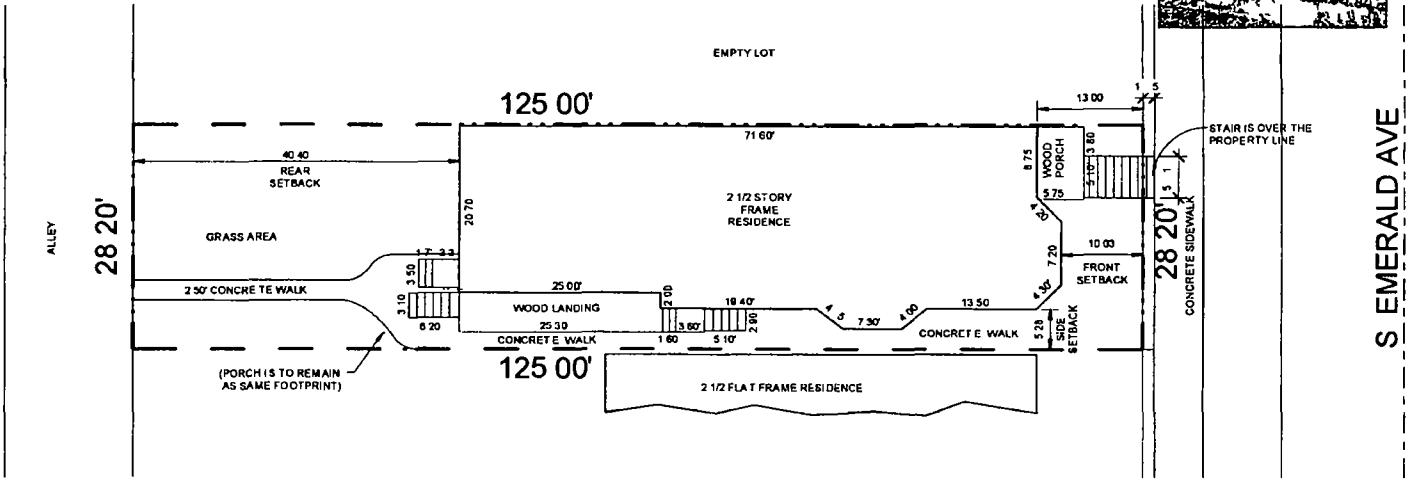

1 SITE PLAN
3/32 = 1-0

STUDIO ARQ

W H B E 3U D A
H CAGO O
A O
70 D
S@S UD DA Q QM
WWW UD DA D OM

EXISTING 3 D U HOME

8224 S EMERALD AVENUE
CHICAGO IL 60620
PERMIT NUMBER 100610113

APPROVED BY OWNER

X_____
DATE

SITE PLAN
11 4 2015
ASK1 1

Department of Business Affairs and Consumer Protection
Small Business Center - Public Way Use Unit
City Hall - 121 N. LaSalle Street, Room 800 • Chicago, IL 60602
312-74-GOBIZ / 312-744-6249 • (312) 744-1944 (TTY)
http://www cityofchicago.org/bacp

03/16/2016

Alderman **Howard Brookins, Jr.**
Ward # **21**
City of Chicago
City Hall, Room **300**
121 North LaSalle Street
Chicago, Illinois 60602

Re: An ordinance to use and maintain a portion of the public right-of-way for **one (1) step(s)** for **ELITE INVEST, LLC**, adjacent to the premises known as **8224 S. Emerald Ave.**.

Dear Alderman **Howard Brookins, Jr.**:

The applicant referenced above has requested the use of the public right-of-way for a **step(s)**. An ordinance has been prepared by the Department of Business Affairs and Consumer Protection – Small Business Center - Public Way Use Unit for presentation to the City Council. Because this request was made for properties located in your ward, as approved by you as per the attached, I respectfully request that you introduce the attached ordinance at the next City Council meeting.

If you have any questions regarding this ordinance, please contact Anthony Bertuca at (312) 744-5506.

Department of Business Affairs and Consumer Protection

City of Chicago

O2016-2002

Office of the City Clerk

Document Tracking Sheet

Meeting Date:	3/16/2016
Sponsor(s):	Brookins (21)
Type:	Ordinance
Title:	Grant(s) of privilege in public way for W2005 CMK Realty LLC
Committee(s) Assignment:	Committee on Transportation and Public Way

ORDINANCE
W2005 CMK REALTY LLC
Acct. No. 299160 - 1
Permit No. 1121395

Be It Ordained by the City Council of the City of Chicago:

SECTION 1. Permission and authority are hereby given and granted to W2005 CMK REALTY LLC, upon the terms and subject to the conditions of this ordinance to maintain and use two (2) sign(s) projecting over the public right-of-way attached to its premises known as 301 W. 83rd St..

Said sign structure(s) measures as follows; along S. Holland Rd:
Two (2) at twenty (20) feet in length, three (3) feet in height and twenty-one point five (21.5) feet above grade level.

The location of said privilege shall be as shown on prints kept on file with the Department of Business Affairs and Consumer Protection and the Office of the City Clerk.

Said privilege shall be constructed in accordance with plans and specifications approved by the Department of Transportation (Division of Project Development) and Zoning Department - Signs.

This grant of privilege in the public way shall be subject to the provisions of Section 10-28-015 and all other required provisions of the Municipal Code of Chicago.

The grantee shall pay to the City of Chicago as compensation for the privilege #1121395 herein granted the sum of six hundred ($600.00) per annum in advance.

A 25% penalty will be added for payments received after due date.

The permit holder agrees to hold the City of Chicago harmless for any damage, relocation or replacement costs associated with damage, relocation or removal of private property caused by the City performing work in the public way.

Authority herein given and granted for a period of five (5) years from and after 02/08/2016.

Alderman

Howard Brookins, Jr. 21st Ward

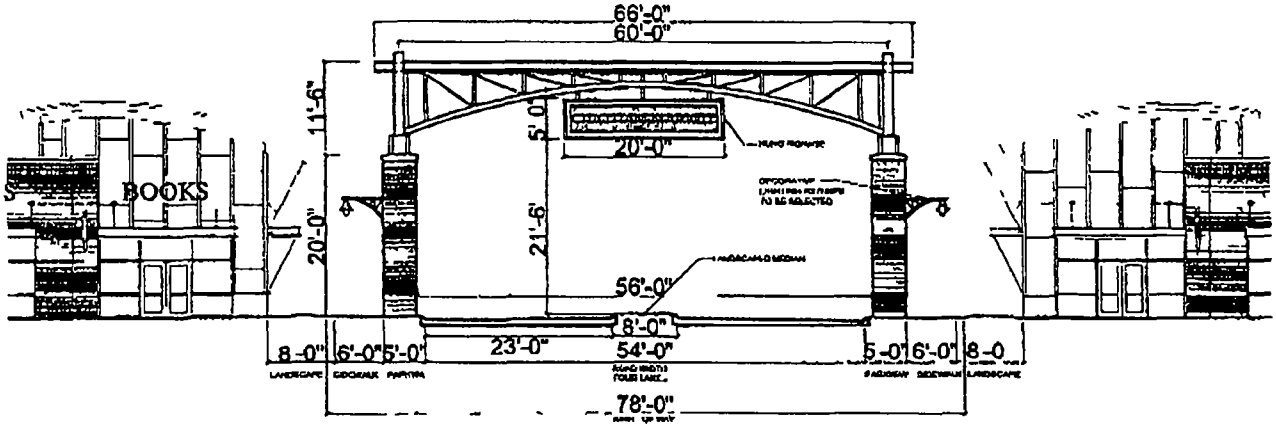

ENTRANCE GATEWAY
ELEVATION
SCALE: 1 =20'-0"

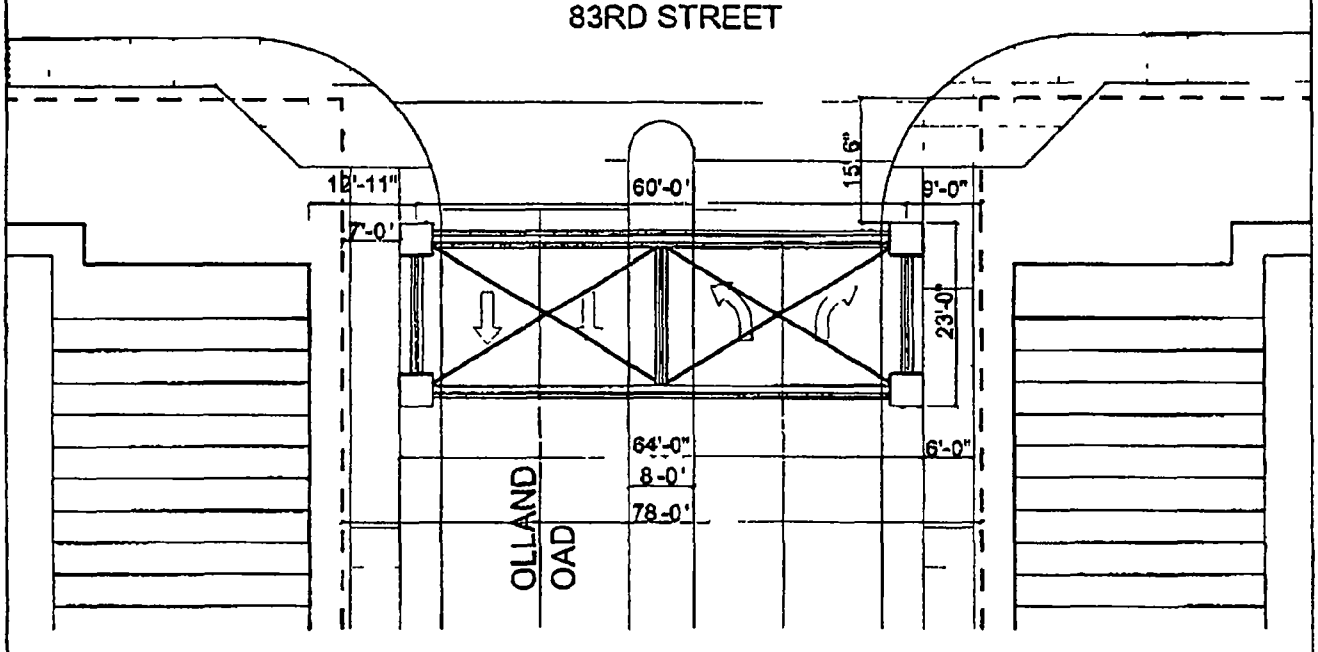

SITE PLAN
SCALE: 1"=20'-0"
NORTH

OKW Architects
600 West Jackson Boulevard
Chicago Illinois 60661
T 312 788 7700
F 312 788 7777

83RD VENTURE LLC

CHATHAM MARKET
CHICAGO ILLINOIS

SHEET NO
2

Department of Business Affairs and Consumer Protection
Small Business Center - Public Way Use Unit
City Hall - 121 N LaSalle Street, Room 800 • Chicago, IL 60602
312-74-GOBIZ / 312-744-6249 • (312) 744-1944 (TTY)
http://www.cityofchicago.org/bacp

03/16/2016

Alderman **Howard Brookins, Jr.**
Ward # **21**
City of Chicago
City Hall, Room **300**
121 North LaSalle Street
Chicago, Illinois 60602

Re: An ordinance to use and maintain a portion of the public right-of-way for **two (2) sign(s)** for **W2005 CMK REALTY LLC**, adjacent to the premises known as **301 W. 83rd St.**.

Dear Alderman **Howard Brookins, Jr.**:

The applicant referenced above has requested the use of the public right-of-way for a **sign(s)**. An ordinance has been prepared by the Department of Business Affairs and Consumer Protection – Small Business Center - Public Way Use Unit for presentation to the City Council. Because this request was made for properties located in your ward, as approved by you as per the attached, I respectfully request that you introduce the attached ordinance at the next City Council meeting.

If you have any questions regarding this ordinance, please contact Anthony Bertuca at (312) 744-5506.

Department of Business Affairs and Consumer Protection

City of Chicago

O2016-2004

Office of the City Clerk

Document Tracking Sheet

Meeting Date:	3/16/2016
Sponsor(s):	Brookins (21)
Type:	Ordinance
Title:	Grant(s) of privilege in public way for 95th & State Currency Exchange, Inc.
Committee(s) Assignment:	Committee on Transportation and Public Way

ORDINANCE
95TH & STATE CURRENCY EXCHANGE, INC.
Acct. No. 26433 - 3
Permit No. 1118743

Be It Ordained by the City Council of the City of Chicago:

SECTION 1. Permission and authority are hereby given and granted to 95TH & STATE CURRENCY EXCHANGE, INC., upon the terms and subject to the conditions of this ordinance to maintain and use one (1) sign(s) projecting over the public right-of-way attached to its premises known as 33 W. 95th St..

Said sign structure(s) measures as follows; along W. 95th Street:
One (1) at twenty-one (21) feet in length, two (2) feet in height and twelve (12) feet above grade level.

The location of said privilege shall be as shown on prints kept on file with the Department of Business Affairs and Consumer Protection and the Office of the City Clerk.

Said privilege shall be constructed in accordance with plans and specifications approved by the Department of Transportation (Division of Project Development) and Zoning Department - Signs.

This grant of privilege in the public way shall be subject to the provisions of Section 10-28-015 and all other required provisions of the Municipal Code of Chicago.

The grantee shall pay to the City of Chicago as compensation for the privilege #1118743 herein granted the sum of three hundred ($300.00) per annum in advance.

A 25% penalty will be added for payments received after due date.

The permit holder agrees to hold the City of Chicago harmless for any damage, relocation or replacement costs associated with damage, relocation or removal of private property caused by the City performing work in the public way.

Authority herein given and granted for a period of five (5) years from and after Date of Passage.

Alderman

Howard Brookins, Jr. 21st Ward

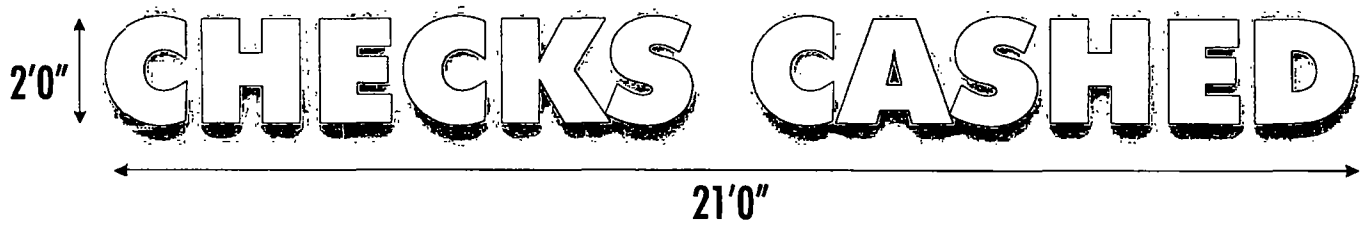

A Typical Channel Letter on Raceway

LED ILLUMINATION

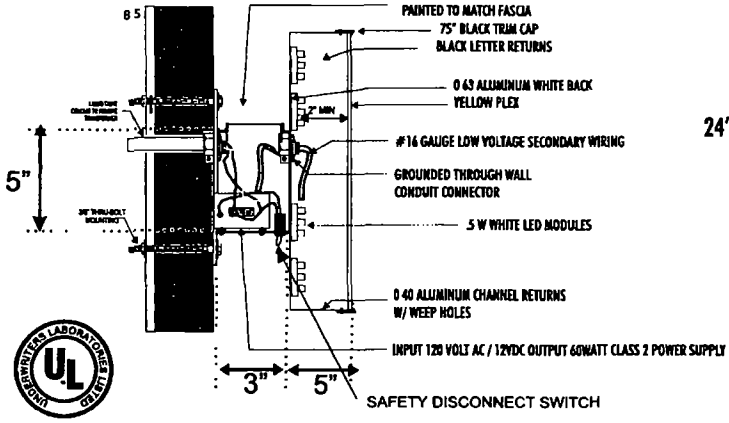

PROPOSED STOREFRONT SIGN

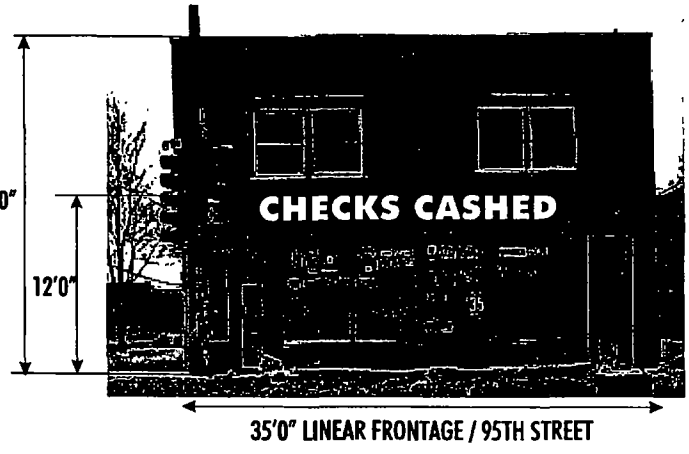

PGL SIGNS & LIGHTING

CUSTOMER: CHECK CHANGERS
ADDRESS: 33 W 95TH STREET
CHICAGO, IL 60628

DRAWING #:
DATE:
APPROVAL:

www.pglsigns.com Phone. 847.298.5133 Fax. 847-298-5134
561 Huron St. Prospect Hts. Des Plaines, IL 60018

This is an original unpublished drawing created by Pgl Signs & Service inc. It is submitted for your approval. It is not to be shown to anyone outside of your organization, nor is it to be reproduced, copied or exhibited in any fashion. The changing of colors, sizes, materials or illumination method does not alter the design. Ownership of this design is held by Pgl signs & Service. Authorization to use this design in any fashion must be obtained in writing from Pgl signs & Service Inc.
Notes: The colors depicted in print here are a graphic representation. Actual colors may vary due to printers. See color specifications.

Department of Business Affairs and Consumer Protection
Small Business Center - Public Way Use Unit
City Hall - 121 N. LaSalle Street, Room 800 • Chicago, IL 60602
312-74-GOBIZ / 312-744-6249 • (312) 744-1944 (TTY)
http://www.cityofchicago.org/bacp

03/16/2016

Alderman **Howard Brookins, Jr.**
Ward # **21**
City of Chicago
City Hall, Room **300**
121 North LaSalle Street
Chicago, Illinois 60602

Re: An ordinance to use and maintain a portion of the public right-of-way for **one (1) sign(s)** for **95TH & STATE CURRENCY EXCHANGE, INC.**, adjacent to the premises known as **33 W. 95th St.**.

Dear Alderman **Howard Brookins, Jr.**:

The applicant referenced above has requested the use of the public right-of-way for a **sign(s)**. An ordinance has been prepared by the Department of Business Affairs and Consumer Protection – Small Business Center - Public Way Use Unit for presentation to the City Council. Because this request was made for properties located in your ward, as approved by you as per the attached, I respectfully request that you introduce the attached ordinance at the next City Council meeting.

If you have any questions regarding this ordinance, please contact Anthony Bertuca at (312) 744-5506.

Department of Business Affairs and Consumer Protection

City of Chicago

O2016-2008

Office of the City Clerk

Document Tracking Sheet

Meeting Date:	3/16/2016
Sponsor(s):	Munoz (22)
Type:	Ordinance
Title:	Grant(s) of privilege in public way for Brite Dental
Committee(s) Assignment:	Committee on Transportation and Public Way

ORDINANCE
Brite Dental
Acct. No. 403704 - 1
Permit No. 1121267

Be It Ordained by the City Council of the City of Chicago:

SECTION 1. Permission and authority are hereby given and granted to Brite Dental, upon the terms and subject to the conditions of this ordinance to maintain and use one (1) sign(s) projecting over the public right-of-way attached to its premises known as 3535 W. 26th St..

Said sign structure(s) measures as follows; along W. 26th Street:
One (1) at sixteen (16) feet in length, four (4) feet in height and ten (10) feet above grade level.

The location of said privilege shall be as shown on prints kept on file with the Department of Business Affairs and Consumer Protection and the Office of the City Clerk.

Said privilege shall be constructed in accordance with plans and specifications approved by the Department of Transportation (Division of Project Development) and Zoning Department - Signs.

This grant of privilege in the public way shall be subject to the provisions of Section 10-28-015 and all other required provisions of the Municipal Code of Chicago.

The grantee shall pay to the City of Chicago as compensation for the privilege #1121267 herein granted the sum of three hundred ($300.00) per annum in advance.

A 25% penalty will be added for payments received after due date.

The permit holder agrees to hold the City of Chicago harmless for any damage, relocation or replacement costs associated with damage, relocation or removal of private property caused by the City performing work in the public way.

Authority herein given and granted for a period of five (5) years from and after Date of Passage.

Alderman _____

Ricardo Munoz 22nd Ward

3535 W. 26 ST - CHICAGO, IL 60623

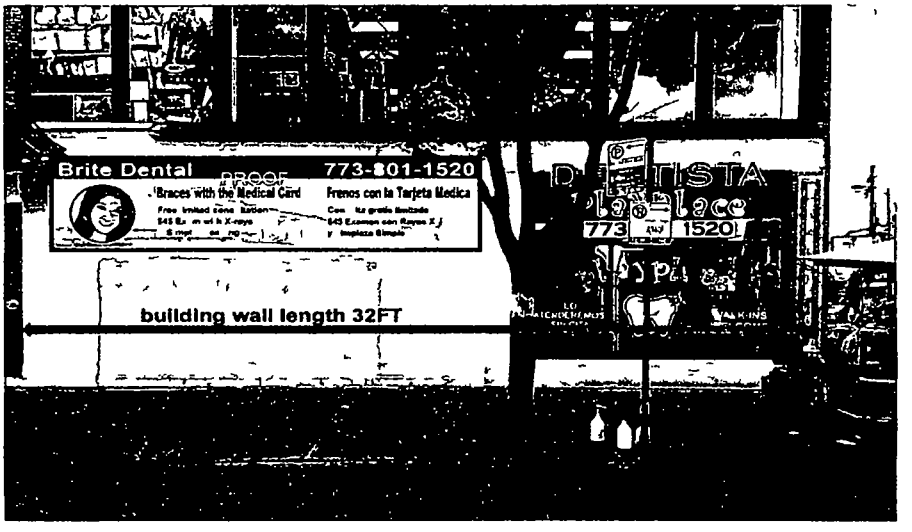

192"

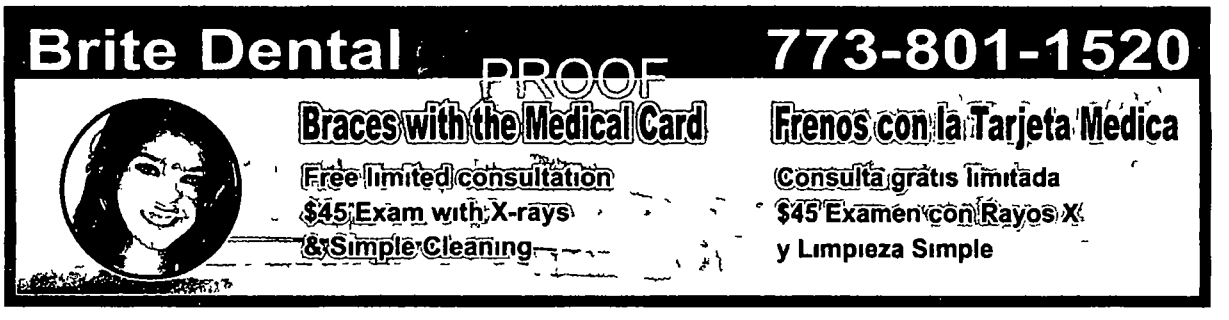

48"

mounted on a white Max Metal Aluminum sheet
sheet thickness is 3mm

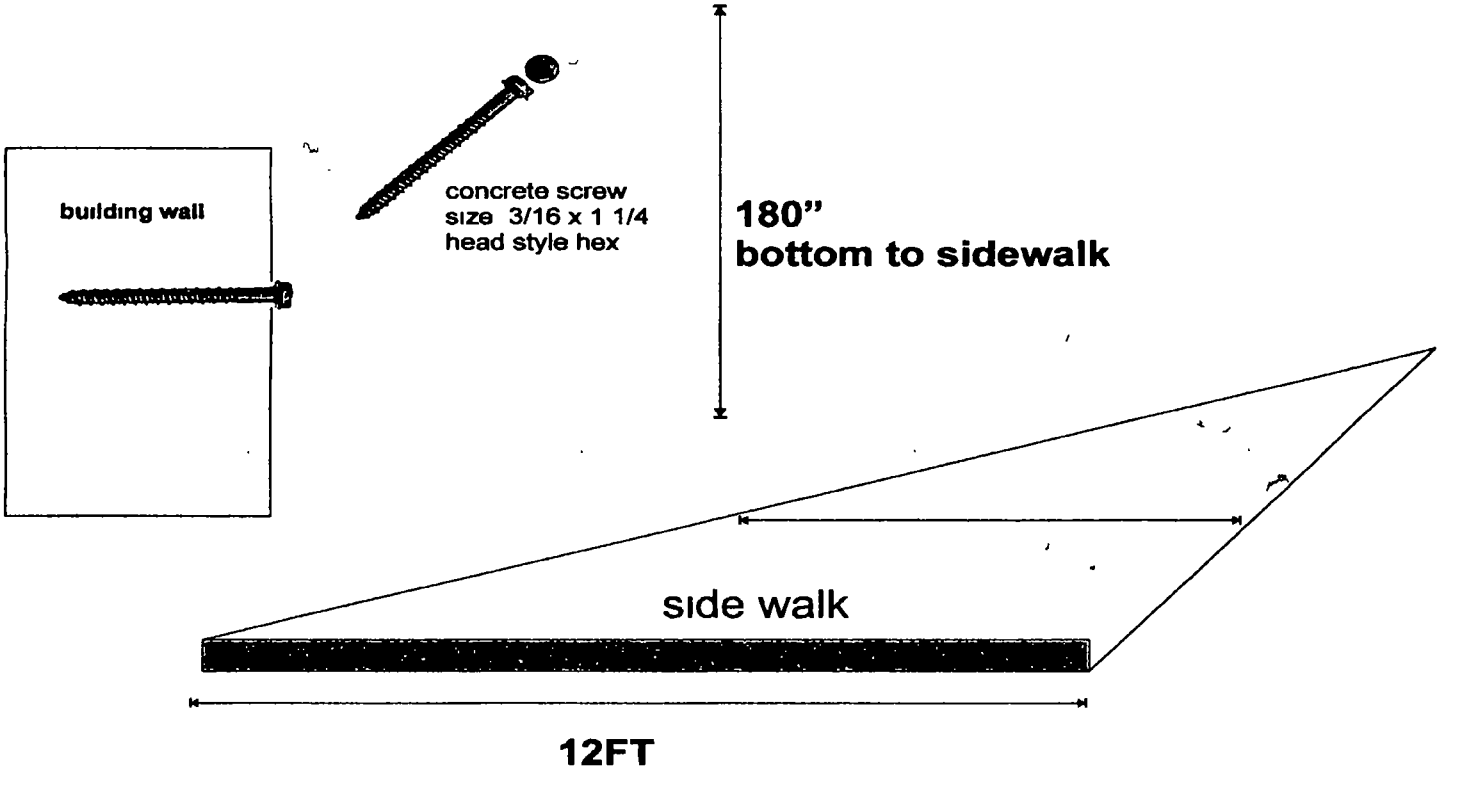

City of Chicago

O2016-2010

Office of the City Clerk

Document Tracking Sheet

Meeting Date:	3/16/2016
Sponsor(s):	Munoz (22)
Type:	Ordinance
Title:	Grant(s) of privilege in public way for Byline Bank
Committee(s) Assignment:	Committee on Transportation and Public Way

ORDINANCE
BYLINE BANK
Acct. No. 398078 - 31
Permit No. 1121864

Be It Ordained by the City Council of the City of Chicago:

SECTION 1. Permission and authority are hereby given and granted to BYLINE BANK, upon the terms and subject to the conditions of this ordinance to maintain and use three (3) sign(s) projecting over the public right-of-way attached to its premises known as 3634 W. 26th St..

Said sign structure(s) measures as follows; along W. 26th Street:
One (1) at eleven point one seven (11.17) feet in length, two point five (2.5) feet in height and fifteen point five (15.5) feet above grade level.
One (1) at three point five (3.5) feet in length, three point five (3.5) feet in height and nine point five (9.5) feet above grade level.

Said sign structure(s) measures as follows; along S. Millard Avenue:
One (1) at eleven point one seven (11.17) feet in length, two point five (2.5) feet in height and fifteen point five (15.5) feet above grade level.

The location of said privilege shall be as shown on prints kept on file with the Department of Business Affairs and Consumer Protection and the Office of the City Clerk.

Said privilege shall be constructed in accordance with plans and specifications approved by the Department of Transportation (Division of Project Development) and Zoning Department - Signs.

This grant of privilege in the public way shall be subject to the provisions of Section 10-28-015 and all other required provisions of the Municipal Code of Chicago.

The grantee shall pay to the City of Chicago as compensation for the privilege #1121864 herein granted the sum of seven hundred ($700.00) per annum in advance.

A 25% penalty will be added for payments received after due date.

The permit holder agrees to hold the City of Chicago harmless for any damage, relocation or replacement costs associated with damage, relocation or removal of private property caused by the City performing work in the public way.

Authority herein given and granted for a period of five (5) years from and after Date of Passage.

Alderman

Ricardo Munoz 22nd Ward

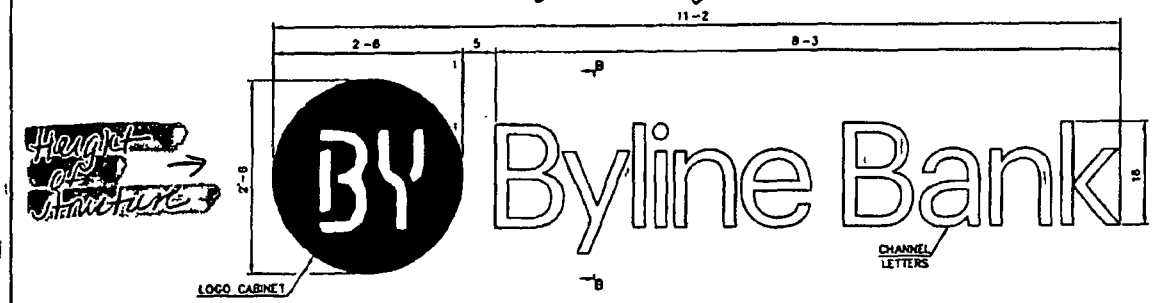

OPTIONAL FLUSH MOUNTED SIGNAGE

ELEVATION VIEW

SEE SHEET 1 FOR RACEWAY MOUNTED SIGNAGE ATTACH OPTIONS

SEE SHEET 1 FOR NOTES

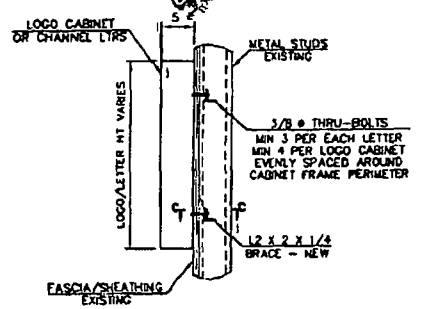

SECTION B-B

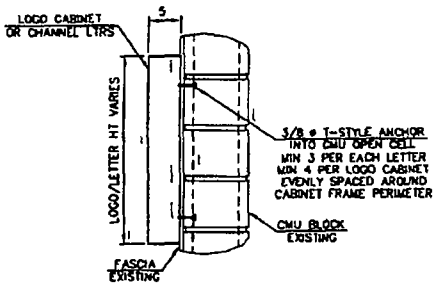

SECTION B-B

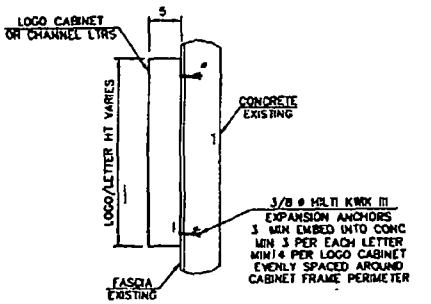

SECTION B-B

METAL STUD WALL NOTE

THE INSTALLER SHALL BE RESPONSIBLE FOR FOR SECURELY FASTENING THE ANGLE BRACING TO THE BUILDING FRAME USING STANDARD CONSTRUCTION PRACTICES. EXISTING WALL STUDS SHALL BE CONFIRMED TO BE SPACED AT NO MORE THAN 24 ON CENTER. IF THE WALL CONSTRUCTION IS WOOD FRAME INSTEAD OF METAL, 2X4 WOOD BLOCKING MAY USED INSTEAD OF THE ANGLE BRACING

CMU WALL ANCHORAGE NOTE

T-STYLE ANCHORS SHALL BE 3/8"ø McMASTER CARR, STANDARD DUTY ANCHORS, OR AN APPROVED ALTERNATE ANCHOR. THE INSTALLER SHALL CONFIRM THAT THE T-END IS FULLY ENGAGED AND THE ANCHOR IS FIRMLY SEATED IN THE CMU OPEN CELL. WHERE UNABLE TO USE T-STYLE TYPE ANCHORS DUE TO FILLED BLOCK, USE 3/8" HILTI KWIK III ANCHORS, WITH A 3 MINIMUM EMBEDMENT INTO THE FILLED CMU CELL OR AN APPROVED ALTERNATE.

CONCRETE WALL ANCHORAGE NOTE

EXPANSION ANCHORS INTO CONCRETE SHALL BE 3/8"ø HILTI KWIK III EXPANSION ANCHORS OR AN APPROVED ALTERNATE ANCHOR. THE ANCHOR SHALL HAVE A MINIMUM EMBED OF 3" INTO THE CONCRETE. ANCHORS SHALL BE INSTALLED FOLLOWING MANUFACTURER'S SPECIFICATIONS. ALTERNATE ANCHOR TYPES SHALL BE APPROVED PRIOR TO USE.

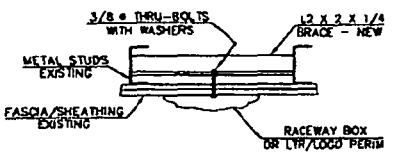

SECTION C-C

CORNERSTONE ENGINEERING INC

PREPARED FOR MLE Inc

Byline Bank Sign 2'6 X 11-2 Mounted Logo/Letters Chicago, Illinois Area

Project # 150323 | Drawn By CRS

Dwg # CA21248 | Date 07/29/15

Scale 1 = 1-0 | Sheet 2 of 2

JAMES E. WRIGHT JR

James E. Wright, P.E.

EXPIRES 11-30-16

IL S.E. # 081-006016

City of Chicago

O2016-2012

Office of the City Clerk

Document Tracking Sheet

Meeting Date:	3/16/2016
Sponsor(s):	Munoz (22)
Type:	Ordinance
Title:	Grant(s) of privilege in public way for Jit Chan DDS & Associates
Committee(s) Assignment:	Committee on Transportation and Public Way

ORDINANCE
JIT CHAN DDS & ASSOCIATES
Acct. No. 72434 - 1
Permit No. 1122133

Be It Ordained by the City Council of the City of Chicago:

SECTION 1. Permission and authority are hereby given and granted to JIT CHAN DDS & ASSOCIATES, upon the terms and subject to the conditions of this ordinance to maintain and use two (2) sign(s) projecting over the public right-of-way attached to its premises known as 3739 W. 26th St..

Said sign structure(s) measures as follows; along W. 26th Street:
One (1) at fifteen (15) feet in length, two point five (2.5) feet in height and twelve point one seven (12.17) feet above grade level.
One (1) at six (6) feet in length, four (4) feet in height and fourteen point six seven (14.67) feet above grade level.

The location of said privilege shall be as shown on prints kept on file with the Department of Business Affairs and Consumer Protection and the Office of the City Clerk.

Said privilege shall be constructed in accordance with plans and specifications approved by the Department of Transportation (Division of Project Development) and Zoning Department - Signs.

This grant of privilege in the public way shall be subject to the provisions of Section 10-28-015 and all other required provisions of the Municipal Code of Chicago.

The grantee shall pay to the City of Chicago as compensation for the privilege #1122133 herein granted the sum of four hundred ($400.00) per annum in advance.

A 25% penalty will be added for payments received after due date.

The permit holder agrees to hold the City of Chicago harmless for any damage, relocation or replacement costs associated with damage, relocation or removal of private property caused by the City performing work in the public way.

Authority herein given and granted for a period of five (5) years from and after 02/09/2016.

Alderman _____

Ricardo Munoz 22nd Ward

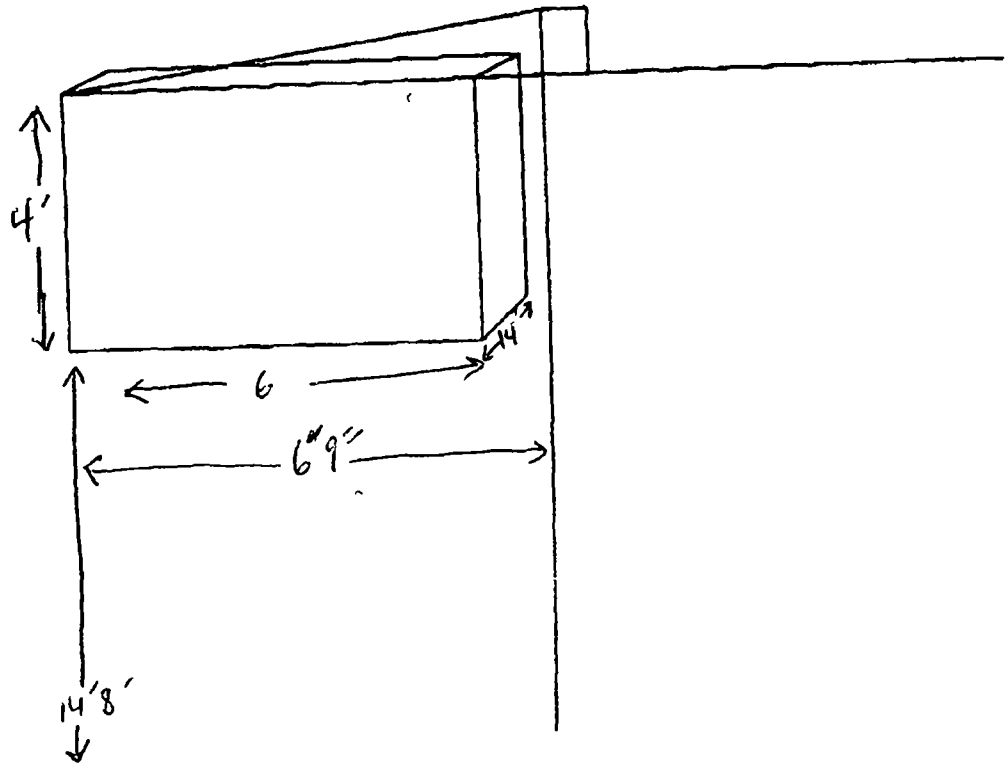
4'
14"
6
6"9"
14'8'

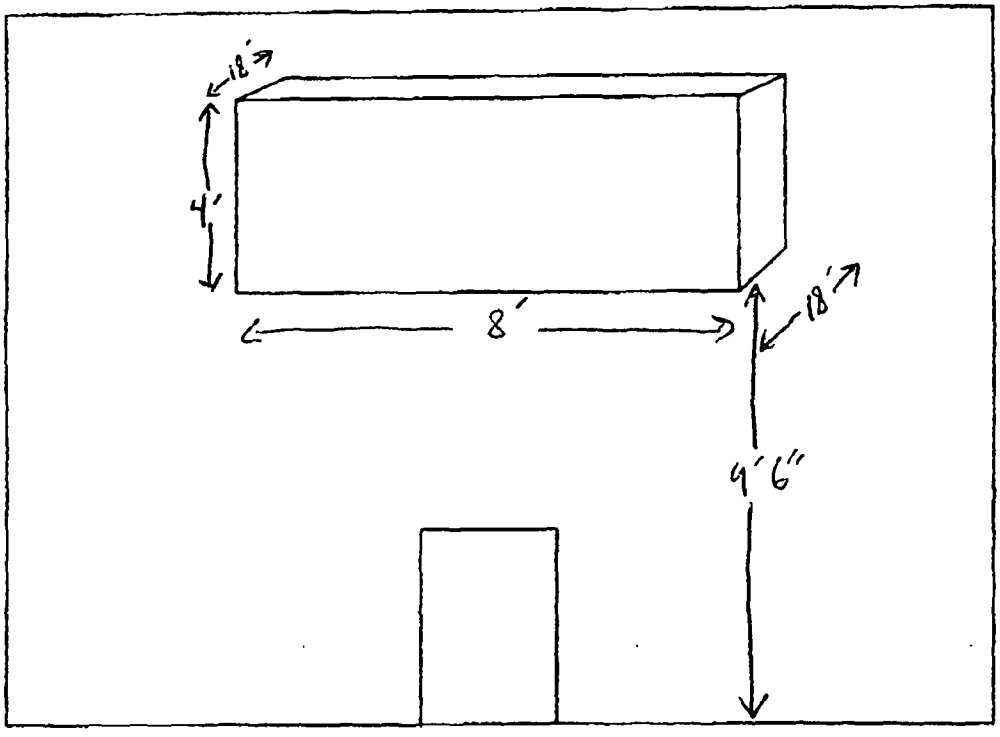
18"
4'
8'
18"
4'6"

City of Chicago

O2016-2014

Office of the City Clerk

Document Tracking Sheet

Meeting Date:	3/16/2016
Sponsor(s):	Zalewski (23)
Type:	Ordinance
Title:	Grant(s) of privilege in public way for General Nutrition Center No. 61
Committee(s) Assignment:	Committee on Transportation and Public Way

ORDINANCE
GENERAL NUTRITION CENTER # 61
Acct. No. 2156 - 45
Permit No. 1121871

Be It Ordained by the City Council of the City of Chicago:

SECTION 1. Permission and authority are hereby given and granted to GENERAL NUTRITION CENTER # 61, upon the terms and subject to the conditions of this ordinance to maintain and use two (2) sign(s) projecting over the public right-of-way attached to its premises known as 5155 S. Pulaski Rd..

Said sign structure(s) measures as follows; along S. Pulaski Road (West Elevation of bldg): One (1) at twenty-two point eight three (22.83) feet in length, two (2) feet in height and eleven (11) feet above grade level.

Said sign structure(s) measures as follows; along S. Pulaski Road (North Elevation of Bldg): One (1) at twenty-two point eight three (22.83) feet in length, two (2) feet in height and eleven (11) feet above grade level.

The location of said privilege shall be as shown on prints kept on file with the Department of Business Affairs and Consumer Protection and the Office of the City Clerk.

Said privilege shall be constructed in accordance with plans and specifications approved by the Department of Transportation (Division of Project Development) and Zoning Department - Signs.

This grant of privilege in the public way shall be subject to the provisions of Section 10-28-015 and all other required provisions of the Municipal Code of Chicago.

The grantee shall pay to the City of Chicago as compensation for the privilege #1121871 herein granted the sum of six hundred ($600.00) per annum in advance.

A 25% penalty will be added for payments received after due date.

The permit holder agrees to hold the City of Chicago harmless for any damage, relocation or replacement costs associated with damage, relocation or removal of private property caused by the City performing work in the public way.

Authority herein given and granted for a period of five (5) years from and after 02/09/2016.

Alderman _____

Michael R. Zalewski 23rd Ward

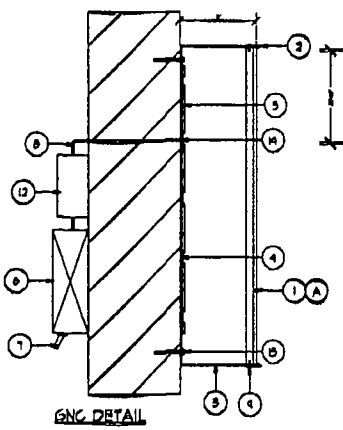

GNC DETAIL

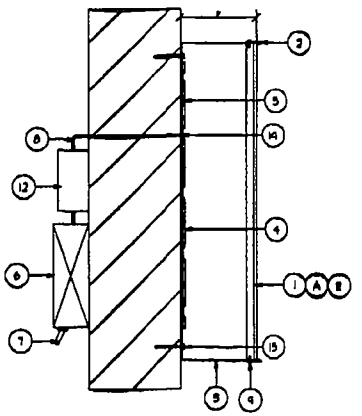

LIVEWELL DETAIL

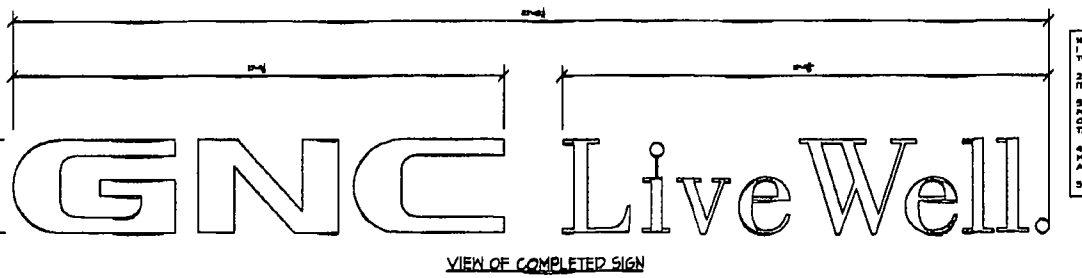

VIEW OF COMPLETED SIGN

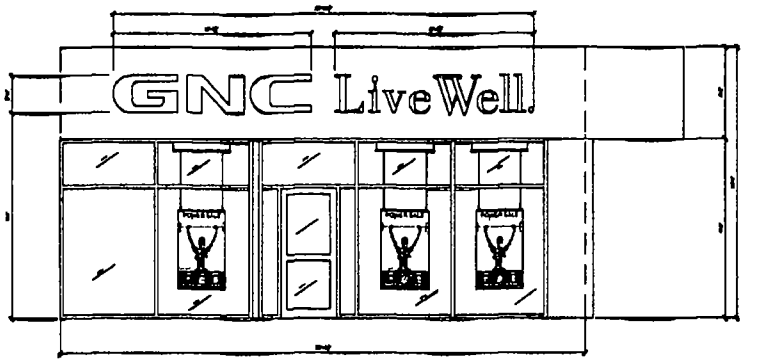

NOTES:
1. NO EXPOSED CONDUITS, WIRES, RACEWAYS, TRANSFORMERS ETC.
2. THE UL LABEL MUST BE PLACED SO THAT IT IS NOT VISIBLE FROM THE MALL
3. ELECTRICAL SERVICES TO ALL SIGNS SHALL BE ON A 7-DAY 24-HOUR TIME CLOCK ON A SEPARATE SERVICE AND METED TO TENANTS METER
4. REGISTERED TRADEMARK (R) SIGN MANUFACTURER'S NAME, 5 AMPS OR LOCAL AND NOT PERMITTED
5. SEAL ALL LIGHT LEAKS.

1 3/16 POLYCARBONATE FACE
2 1 TRIM CAP
3 .040 ALUMINUM RETURNS
4 .063 ALUMINUM BACKS (POP RIVET)
5 LED
6 LED POWER SUPPLY
7 20amp DISCONNECT SWITCH
8 2 WIRE BELDON CABLE
9 FACE SCREW TO MATCH TRIM CAP
10 J-BOX
11 PRIMARY WIRING
12 3/8 PLASTIC BUSHING
13 MOUNTING HARDWARE

COLOR SCHEDULE (GNC)
A FACE RED #2419
B TRIM CAP DARK BRONZE
C METAL LETTER DARK BRONZE
D LED RED

COLOR SCHEDULE (LIVEWELL)
A FACE WHITE #7328
B TRIM CAP PAINT PMS #8 COOL GRAY
C METAL LETTER PAINT PMS #8 COOL GRAY
D LED WHITE
E VINYL OVERLAY ORACAL GRAY #070

SIGNAGE IS 120v

NOTE 8 MINIMUM CLEARANCE REQUIRED BEHIND FASCIA FOR ELECTRICAL CONNECTIONS.

NOTE Letters are not pre wired and will need to be wired letter to letter during installation

RSW CONSULTANTS
17211 EAGLE HOLLOW
SPRING, TX 77379
PHONE: 210-408-1280

GNC LiveWell
GENERAL INSPECTION CENTER, INC.
310 SOUTH BROADWAY, PITTSBURGH, PA 15277
PHONE: 412-338-8597 FAX: 412-338-8598

NO.	DATE	DESCRIPTION	BY

GNC
5155 S PULASKI ROAD
5151 S PULASKI
CHICAGO IL 60015
SPACE IT-21

Store No. 6 1
Drawn by: MMS Date: 4/29/2015
Checked by: KB Date: AS NOTED
Drawing Name: 00061.DWG
Drawing No. S-1

Department of Business Affairs and Consumer Protection
Small Business Center - Public Way Use Unit
City Hall - 121 N. LaSalle Street, Room 800 • Chicago, IL 60602
312-74-GOBIZ / 312-744-6249 • (312) 744-1944 (TTY)
http //www.cityofchicago.org/bacp

03/16/2016

Alderman **Michael R. Zalewski**
Ward # **23**
City of Chicago
City Hall, Room **200**
121 North LaSalle Street
Chicago, Illinois 60602

Re: An ordinance to use and maintain a portion of the public right-of-way for **two (2) sign(s)** for **GENERAL NUTRITION CENTER # 61**, adjacent to the premises known as **5155 S. Pulaski Rd.**.

Dear Alderman **Michael R. Zalewski**:

The applicant referenced above has requested the use of the public right-of-way for a **sign(s)**. An ordinance has been prepared by the Department of Business Affairs and Consumer Protection – Small Business Center - Public Way Use Unit for presentation to the City Council. Because this request was made for properties located in your ward, as approved by you as per the attached, I respectfully request that you introduce the attached ordinance at the next City Council meeting.

If you have any questions regarding this ordinance, please contact Anthony Bertuca at (312) 744-5506.

Department of Business Affairs and Consumer Protection

City of Chicago

O2016-2042

Office of the City Clerk

Document Tracking Sheet

Meeting Date:	3/16/2016
Sponsor(s):	Solis (25)
Type:	Ordinance
Title:	Grant(s) of privilege in public way for Byline Bank
Committee(s) Assignment:	Committee on Transportation and Public Way

ORDINANCE
BYLINE BANK
Acct. No. 398078 - 19
Permit No. 1121109

Be It Ordained by the City Council of the City of Chicago:

SECTION 1. Permission and authority are hereby given and granted to BYLINE BANK, upon the terms and subject to the conditions of this ordinance to maintain and use one (1) sign(s) projecting over the public right-of-way attached to its premises known as 2235 W. Cermak Rd..

Said sign structure(s) measures as follows; along W. Cermak Road:
One (1) at seven point eight three (7.83) feet in length, four point eight three (4.83) feet in height and twenty-two point two five (22.25) feet above grade level.

The location of said privilege shall be as shown on prints kept on file with the Department of Business Affairs and Consumer Protection and the Office of the City Clerk.

Said privilege shall be constructed in accordance with plans and specifications approved by the Department of Transportation (Division of Project Development) and Zoning Department - Signs.

This grant of privilege in the public way shall be subject to the provisions of Section 10-28-015 and all other required provisions of the Municipal Code of Chicago.

The grantee shall pay to the City of Chicago as compensation for the privilege #1121109 herein granted the sum of three hundred ($300.00) per annum in advance.

A 25% penalty will be added for payments received after due date.

The permit holder agrees to hold the City of Chicago harmless for any damage, relocation or replacement costs associated with damage, relocation or removal of private property caused by the City performing work in the public way.

Authority herein given and granted for a period of five (5) years from and after Date of Passage.

Alderman _____

Daniel S. Solis 25th Ward

GENERAL NOTES

EXISTING FOUNDATION NOTE
THE EXISTING FOUNDATION SIZE IS UNKNOWN AND IS THE RESPONSIBILITY OF THE SIGN OWNER. CORNERSTONE IS IN NO WAY RESPONSIBLE FOR THE STRUCTURAL ADEQUACY OF ANY EXISTING/UNKNOWN COMPONENTS. HOWEVER, BASED ON THE INFORMATION PROVIDED TO CORNERSTONE REGARDING THE SIZE AND HEIGHT OF THE EXISTING SIGNAGE, THE PROPOSED SIGN CABINET WILL IMPART LESS LOAD ON THE EXISTING FOUNDATION THAN THE EXISTING SIGNAGE

Overall Height
22'-3 OAH

Height of Structure
4'-10 CABINET HT

Length of Structure along public way
1'-10 CABINET WIDTH

Byline Bank

depth of sign
1'-8 1/2"

4.50 x 4.0.237 SID PIPE
NOMINAL DIAMETER
2ND HAND STEEL

ELEVATION VIEW
(EXISTING FOUNDATION BY OTHERS - SEE NOTICE)

12 C/C

GROUND

CONCRETE FOOTING
EXISTING - SEE NOTE

HSS 6 X 6 X 3/16
SUPPORT COLUMN (2)
EXISTING - SEE NOTE 8

SECTION A-A
1/8"=1

3 X 3 X 1/4
GUSSET PLATES (4)

PIPE TO PL

3/8"

10
8
1
9
21
9

1/2 PLATE
NEW

8 X 3 X 1/4
GUSSET PLATES (4)

℄ SIGN FACE

3/8"
TYP EA GUSSET
TO PIPE & PL

4.5 ø COLUMN
NEW

1/2 ø A325 BOLTS (8)
5/8 ø HOLES FOR
BOLT PLATE TO PLATE

SECTION B-B
1/8"=1

1/2 PLATE
NEW

10
8
1
9
21
9

12
C/C

1 1/2

HSS 6 X 6 (2)
EXISTING
SEE NOTE 8

℄ SIGN FACE

1/4"
TYP HSS TO PL

1 1/2

5/8 ø HOLES FOR
1/2 ø A325 BOLTS (8)
BOLT PLATE TO PLATE

NOTICE
CORNERSTONE ENGINEERING INC IS RESPONSIBLE FOR DESIGN OF STRUCTURE SHOWN ONLY. SIGN CABINET COMPONENTS AND ATTACHMENT ARE THE RESPONSIBILITY OF THE SIGN MANUFACTURER. THE EXISTING FOUNDATION IS THE RESPONSIBILITY OF THE SIGN OWNER (SEE NOTE)

JAMES E WRIGHT JR
James E Wright Jr PE
EXPIRES 11-30-16
IL STR # 081-006016

Project # 150774	Drawn By CRS
Dwg # CA21436	Date 11/17/15
Scale: 1/2 = 1'-0	Sheet 1 of 1

PREPARED FOR:
MLE Inc

Byline Bank #75 @ 22'-3" Overall Height
2235 W Cermak - Chicago Illinois

CORNERSTONE ENGINEERING INC

Department of Business Affairs and Consumer Protection
Small Business Center - Public Way Use Unit
City Hall - 121 N LaSalle Street, Room 800 • Chicago, IL 60602
312-74-GOBIZ / 312-744-6249 • (312) 744-1944 (TTY)
http //www.cityofchicago.org/bacp

03/16/2016

Alderman **Daniel S. Solis**
Ward # **25**
City of Chicago
City Hall, Room **304**
121 North LaSalle Street
Chicago, Illinois 60602

Re: An ordinance to use and maintain a portion of the public right-of-way for **one (1) sign(s)** for **BYLINE BANK**, adjacent to the premises known as **2235 W. Cermak Rd.**.

Dear Alderman **Daniel S. Solis**:

The applicant referenced above has requested the use of the public right-of-way for a **sign(s)**. An ordinance has been prepared by the Department of Business Affairs and Consumer Protection – Small Business Center - Public Way Use Unit for presentation to the City Council. Because this request was made for properties located in your ward, as approved by you as per the attached, I respectfully request that you introduce the attached ordinance at the next City Council meeting.

If you have any questions regarding this ordinance, please contact Anthony Bertuca at (312) 744-5506.

Department of Business Affairs and Consumer Protection

City of Chicago

O2016-2045

Office of the City Clerk

Document Tracking Sheet

Meeting Date:	3/16/2016
Sponsor(s):	Solis (25)
Type:	Ordinance
Title:	Grant(s) of privilege in public way for Fresenius Medical Care Aberdeen JV
Committee(s) Assignment:	Committee on Transportation and Public Way

ORDINANCE
FRESENIUS MEDICAL CARE ABERDEEN JV
Acct. No. 401105 - 1
Permit No. 1121534

Be It Ordained by the City Council of the City of Chicago:

SECTION 1. Permission and authority are hereby given and granted to FRESENIUS MEDICAL CARE ABERDEEN JV, upon the terms and subject to the conditions of this ordinance to maintain and use two (2) sign(s) projecting over the public right-of-way attached to its premises known as 215 S. Aberdeen St..

Said sign structure(s) measures as follows; along S. Aberdeen Street:
One (1) at thirty-one point five (31.5) feet in length, four point five (4.5) feet in height and twelve (12) feet above grade level.
One (1) at eighteen (18) feet in length, one point nine two (1.92) feet in height and twelve (12) feet above grade level.

The location of said privilege shall be as shown on prints kept on file with the Department of Business Affairs and Consumer Protection and the Office of the City Clerk.

Said privilege shall be constructed in accordance with plans and specifications approved by the Department of Transportation (Division of Project Development) and Zoning Department - Signs.

This grant of privilege in the public way shall be subject to the provisions of Section 10-28-015 and all other required provisions of the Municipal Code of Chicago.

The grantee shall pay to the City of Chicago as compensation for the privilege #1121534 herein granted the sum of six hundred ($600.00) per annum in advance.

A 25% penalty will be added for payments received after due date.

The permit holder agrees to hold the City of Chicago harmless for any damage, relocation or replacement costs associated with damage, relocation or removal of private property caused by the City performing work in the public way.

Authority herein given and granted for a period of five (5) years from and after Date of Passage.

Alderman _____

Daniel S. Solis 25th Ward

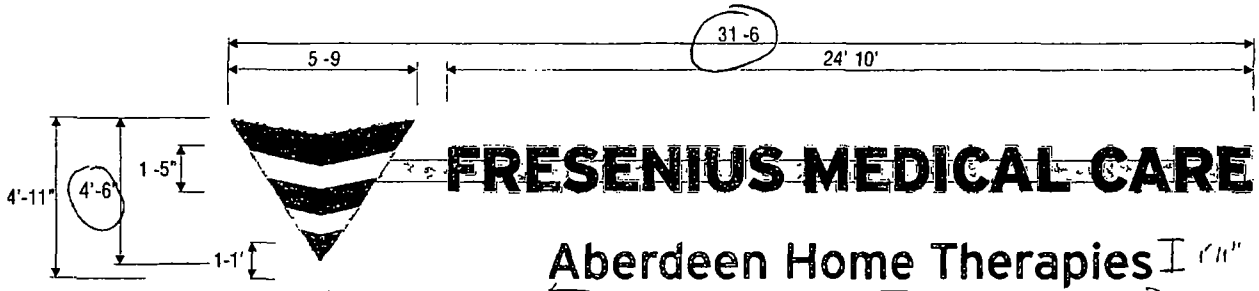

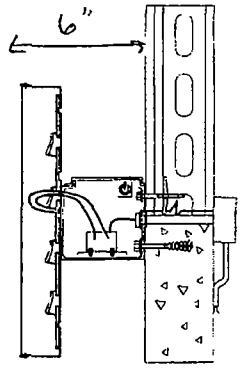

END VIEW SKELETON

LOGO TO BE THREE (3) INDIVIDUAL CHANNELED ALUMINUM PIECES
EXTERIOR TO BE WHITE INTERIOR FLAT WHITE
TO HAVE 7328 WHITE PLEX FACES WITH 1/4 WHITE OUTLINE &
3M SULTAN BLUE 3630 157 VINYL DECORATION
FACE TO HAVE 1 WHITE TRIMCAP

"FRESENIUS MEDICAL CARE"
TO BE CHANNELED ALUMINUM EXTERIOR TO BE WHITE INTERIOR FLAT WHITE
TO HAVE 7328 WHITE PLEX FACES WITH 1/4 WHITE OUTLINE &
3M SULTAN BLUE 3630 157 VINYL DECORATION
FACES TO HAVE 1 WHITE TRIMCAP

LOGO & LETTERS *TO BE ILLUMINATED LETTERS & TO BE RACEWAY MOUNTED*

"Aberdeen Home Therapies" TO BE 1/2 FLAT CUT OUT ACRYLIC AND STUD MOUNTED
COLOR TO MATCH PMS 286 BLUE

"RACEWAY" COLOR TO BE DETERMINED TO MATCH EXISTING FACADE COLOR
AS CLOSELY AS POSSIBLE

"ILLUMINATION" TO BE WHITE LEDS WITH CLASS 2 POWER SUPPLIES

SIGN TO BE U L LISTED
COMPONENTS AND SHALL MEET N E C STANDARDS
Underwriters Laboratories Inc
ELECTRIC SIGN

ALL ELECTRICAL COMPONENTS TO BE U L LISTED
APPROVED AND MARKED PER N E C 600-4
ALL TO BE ELECTRICALLY GROUNDED PER N E C 250
ALL POWER SUPPLIES TO BE FUSED PER U L 48 28 2 1
GROUNDING AND BONDING PER N E C 250-90 92 94 96

SIGN TO MEET N E C AND U L 48
STANDARDS FOR ELECTRICAL SIGNS
GROUNDING & BONDING
AS PER N E C 250-90 & NEC 600-7

PRIMARIES AND FINAL CONNECTION TO SIGN BY
CERTIFIED ELECTRICIAN

Signs of Distinction, Inc Exterior and Interior Signage	165 Wheeling Rd Wheeling IL 60090 847 520 0787	Display Discription	Customer and Address Fresenius Medical Care STREET CHICAGO IL 60609	Revision Notes R 1 R 2 R 3 R 1 Date 10 5 15 Page Number 2 of 02

Department of Business Affairs and Consumer Protection
Small Business Center - Public Way Use Unit
City Hall - 121 N. LaSalle Street, Room 800 • Chicago, IL 60602
312-74-GOBIZ / 312-744-6249 • (312) 744-1944 (TTY)
http://www.cityofchicago.org/bacp

03/16/2016

Alderman **Daniel S. Solis**
Ward # **25**
City of Chicago
City Hall, Room **304**
121 North LaSalle Street
Chicago, Illinois 60602

Re: An ordinance to use and maintain a portion of the public right-of-way for **two (2) sign(s)** for **FRESENIUS MEDICAL CARE ABERDEEN JV**, adjacent to the premises known as **215 S. Aberdeen St.**.

Dear Alderman **Daniel S. Solis**:

The applicant referenced above has requested the use of the public right-of-way for a **sign(s)**. An ordinance has been prepared by the Department of Business Affairs and Consumer Protection – Small Business Center - Public Way Use Unit for presentation to the City Council. Because this request was made for properties located in your ward, as approved by you as per the attached, I respectfully request that you introduce the attached ordinance at the next City Council meeting.

If you have any questions regarding this ordinance, please contact Anthony Bertuca at (312) 744-5506.

Department of Business Affairs and Consumer Protection

City of Chicago

O2016-2047

Office of the City Clerk

Document Tracking Sheet

Meeting Date:	3/16/2016
Sponsor(s):	Solis (25)
Type:	Ordinance
Title:	Grant(s) of privilege in public way for Illinois Vehicle Auto Insurance
Committee(s) Assignment:	Committee on Transportation and Public Way

ORDINANCE
ILLINOIS VEHICLE AUTO INSURANCE
Acct. No. 392428 - 1
Permit No. 1114383

Be It Ordained by the City Council of the City of Chicago:

SECTION 1. Permission and authority are hereby given and granted to ILLINOIS VEHICLE AUTO INSURANCE, upon the terms and subject to the conditions of this ordinance to maintain and use two (2) sign(s) projecting over the public right-of-way attached to its premises known as 1858 W. 18th St..

Said sign structure(s) measures as follows; along W 18TH ST:
One (1) at fifteen point three three (15.33) feet in length, two point six seven (2.67) feet in height and twelve (12) feet above grade level.

Said sign structure(s) measures as follows; along S WOLCOTT AVE:
One (1) at ten (10) feet in length, three (3) feet in height and twelve (12) feet above grade level.

The location of said privilege shall be as shown on prints kept on file with the Department of Business Affairs and Consumer Protection and the Office of the City Clerk.

Said privilege shall be constructed in accordance with plans and specifications approved by the Department of Transportation (Division of Project Development) and Zoning Department - Signs.

This grant of privilege in the public way shall be subject to the provisions of Section 10-28-015 and all other required provisions of the Municipal Code of Chicago.

The grantee shall pay to the City of Chicago as compensation for the privilege #1114383 herein granted the sum of six hundred ($600.00) per annum in advance.

A 25% penalty will be added for payments received after due date.

The permit holder agrees to hold the City of Chicago harmless for any damage, relocation or replacement costs associated with damage, relocation or removal of private property caused by the City performing work in the public way.

Authority herein given and granted for a period of five (5) years from and after Date of Passage.

Alderman _____

Daniel S. Solis 25th Ward

Signarama
The way to grow your business.
100 E. Roosevelt Rd, Villa Park, IL 60181

PLEASE MARK ONE: Approved as is ☆ Change Noted, Please send new proof ☆
up to 3 proofs provided at no charge, each additional proof=$50 00
Please Provide Press Proof ☆
if color accuracy is critical, add $25

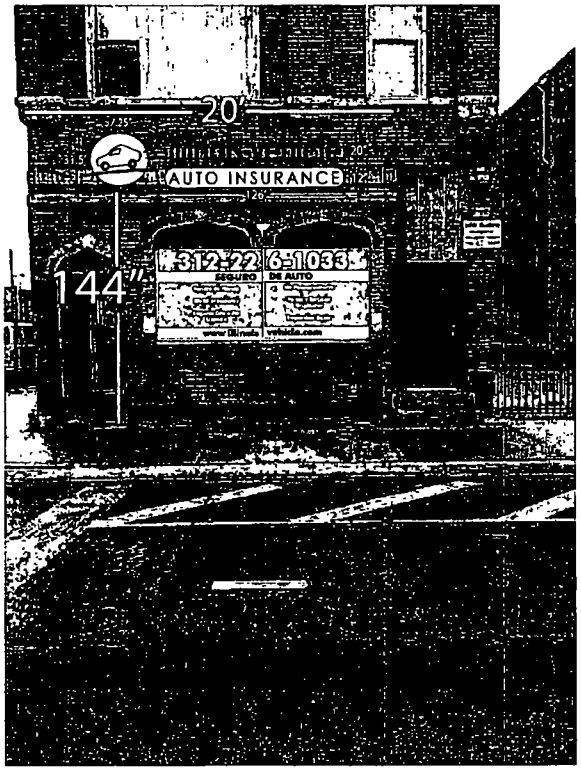

18th street

Spelling is your responsibility. Drawing not to scale. Colors on finished product may vary from electronic proof. If you require a press proof, please check the appropriate box. By signing this proof you agree to the layout and information above.

Signature: Date:

We can not proceed with order until you sign & fax this proof to 630-359-3043

Phone: 630-359-5929 Email: Oakbrook@signarama.com www.signarama-oakbrookterrace.com

Department of Business Affairs and Consumer Protection
Small Business Center - Public Way Use Unit
City Hall - 121 N. LaSalle Street, Room 800 • Chicago, IL 60602
312-74-GOBIZ / 312-744-6249 • (312) 744-1944 (TTY)
http://www.cityofchicago.org/bacp

03/16/2016

Alderman **Daniel S. Solis**
Ward # **25**
City of Chicago
City Hall, Room **304**
121 North LaSalle Street
Chicago, Illinois 60602

Re: An ordinance to use and maintain a portion of the public right-of-way for **two (2) sign(s)** for **ILLINOIS VEHICLE AUTO INSURANCE**, adjacent to the premises known as **1858 W. 18th St.**.

Dear Alderman **Daniel S. Solis**:

The applicant referenced above has requested the use of the public right-of-way for a **sign(s)**. An ordinance has been prepared by the Department of Business Affairs and Consumer Protection – Small Business Center - Public Way Use Unit for presentation to the City Council. Because this request was made for properties located in your ward, as approved by you as per the attached, I respectfully request that you introduce the attached ordinance at the next City Council meeting.

If you have any questions regarding this ordinance, please contact Anthony Bertuca at (312) 744-5506.

Department of Business Affairs and Consumer Protection

City of Chicago

O2016-2049

Office of the City Clerk

Document Tracking Sheet

Meeting Date:	3/16/2016
Sponsor(s):	Solis (25)
Type:	Ordinance
Title:	Grant(s) of privilege in public way for May May Gourmet Food, Inc.
Committee(s) Assignment:	Committee on Transportation and Public Way

ORDINANCE
MAY MAY GOURMET FOOD INC
Acct. No. 249930 - 1
Permit No. 1116306

Be It Ordained by the City Council of the City of Chicago:

SECTION 1. Permission and authority are hereby given and granted to MAY MAY GOURMET FOOD INC, upon the terms and subject to the conditions of this ordinance to maintain and use one (1) sign(s) projecting over the public right-of-way attached to its premises known as 210 W. 23rd St..

Said sign structure(s) measures as follows; along W. 23rd Street:
One (1) at six (6) feet in length, four (4) feet in height and twelve (12) feet above grade level.

The location of said privilege shall be as shown on prints kept on file with the Department of Business Affairs and Consumer Protection and the Office of the City Clerk.

Said privilege shall be constructed in accordance with plans and specifications approved by the Department of Transportation (Division of Project Development) and Zoning Department - Signs.

This grant of privilege in the public way shall be subject to the provisions of Section 10-28-015 and all other required provisions of the Municipal Code of Chicago.

The grantee shall pay to the City of Chicago as compensation for the privilege #1116306 herein granted the sum of one hundred ($100.00) per annum in advance.

A 25% penalty will be added for payments received after due date.

The permit holder agrees to hold the City of Chicago harmless for any damage, relocation or replacement costs associated with damage, relocation or removal of private property caused by the City performing work in the public way.

Authority herein given and granted for a period of five (5) years from and after Date of Passage.

Alderman _____

Daniel S. Solis 25th Ward

Front View

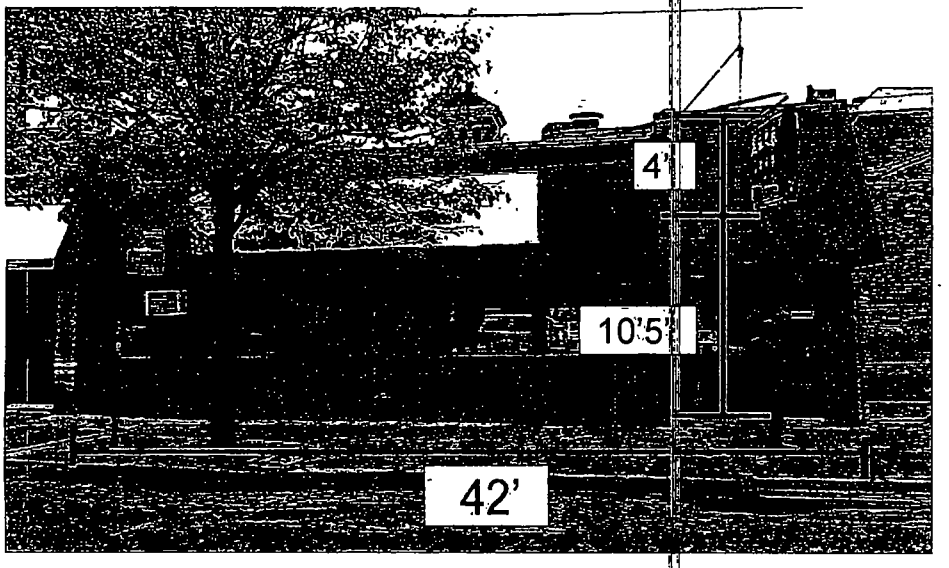

Double Sided Illuminated Box Sign

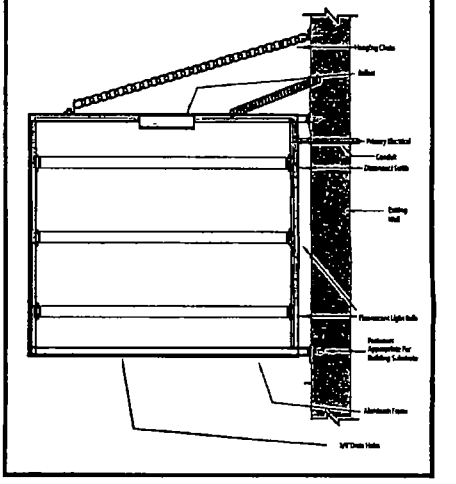

SIGNATURE

LANDLORD

PHONE

TENANT

DATE

ALL ELECTRICAL COMPONENTS APPROVED

Site Address	210 W 23rd St			
Sign Type	Double Sided Light Box			
Physical Information	FACE	RETURN	TRIM	LIGHT
	Black White Purplue	Black	Black	Lamp

Client: Mei Mei Gourment		Drawing #:	
Approved:	Sales:	Date: 12-04-14	
Scale: 1":32"	Drawn by:	Rev Date:	

All sign designs and concepts shown here are confidential and are the property of Monsibic, Inc They are not to be distributed, exhibited, copied, or otherwise used without our written permission.

COMPUTER GENERATED COLORS ARE NOT A TRUE MATCH TO ANY PMS. VINYL. OR PAINT.

3401 S Halsted St , Chicago, IL 60608 Tel 773-847-2828 Fax 773-847-0088

Department of Business Affairs and Consumer Protection
Small Business Center - Public Way Use Unit
City Hall - 121 N. LaSalle Street, Room 800 • Chicago, IL 60602
312-74-GOBIZ / 312-744-6249 • (312) 744-1944 (TTY)
http //www.cityofchicago org/bacp

03/16/2016

Alderman **Daniel S. Solis**
Ward # **25**
City of Chicago
City Hall, Room **304**
121 North LaSalle Street
Chicago, Illinois 60602

Re: An ordinance to use and maintain a portion of the public right-of-way for **one (1) sign(s)** for **MAY MAY GOURMET FOOD INC**, adjacent to the premises known as **210 W. 23rd St.**.

Dear Alderman **Daniel S. Solis**:

The applicant referenced above has requested the use of the public right-of-way for a **sign(s)**. An ordinance has been prepared by the Department of Business Affairs and Consumer Protection – Small Business Center - Public Way Use Unit for presentation to the City Council. Because this request was made for properties located in your ward, as approved by you as per the attached, I respectfully request that you introduce the attached ordinance at the next City Council meeting.

If you have any questions regarding this ordinance, please contact Anthony Bertuca at (312) 744-5506.

Department of Business Affairs and Consumer Protection

City of Chicago

O2016-2051

Office of the City Clerk

Document Tracking Sheet

Meeting Date:	3/16/2016
Sponsor(s):	Solis (25)
Type:	Ordinance
Title:	Grant(s) of privilege in public way for MetroPCS Authorized Dealer
Committee(s) Assignment:	Committee on Transportation and Public Way

ORDINANCE
metroPCS Authorized Dealer
Acct. No. 392605 - 5
Permit No. 1120554

Be It Ordained by the City Council of the City of Chicago:

SECTION 1. Permission and authority are hereby given and granted to metroPCS Authorized Dealer, upon the terms and subject to the conditions of this ordinance to maintain and use three (3) sign(s) projecting over the public right-of-way attached to its premises known as 2225 S. Western Ave..

Said sign structure(s) measures as follows; along S Western Ave:
Two (2) at nine point nine two (9.92) feet in length, two point four two (2.42) feet in height and nine (9) feet above grade level.
One (1) at six (6) feet in length, four (4) feet in height and fifteen (15) feet above grade level.

The location of said privilege shall be as shown on prints kept on file with the Department of Business Affairs and Consumer Protection and the Office of the City Clerk.

Said privilege shall be constructed in accordance with plans and specifications approved by the Department of Transportation (Division of Project Development) and Zoning Department - Signs.

This grant of privilege in the public way shall be subject to the provisions of Section 10-28-015 and all other required provisions of the Municipal Code of Chicago.

The grantee shall pay to the City of Chicago as compensation for the privilege #1120554 herein granted the sum of one hundred seventy-five ($175.00) per annum in advance.

A 25% penalty will be added for payments received after due date.

The permit holder agrees to hold the City of Chicago harmless for any damage, relocation or replacement costs associated with damage, relocation or removal of private property caused by the City performing work in the public way.

Authority herein given and granted for a period of five (5) years from and after Date of Passage.

Alderman _____

Daniel S. Solis 25th Ward

Front-Lit Channel Letters w/ LED Illumination • Raceway Mounted

SIGN A

Proposed Square Footage of this sign:	24 Sq Ft
Lineal feet of store front	20'-0"ft.
Actual Square Footage Allowed by village:	

24 Sq. Ft. Total

White Trimcaps / White returns

Specifications: LED Channel Letters

1 Existing Facade Concrete Block/ Brick
2 0 040" Aluminum letter returns painted to match Black
3 0 125" x 1" White Jewelite trimcap
4 040 White Aluminum backing
(interior of sign can will be white for maximum illumination)
5 Interone UL approved red LED's
6 UL approved flexible conduit connectors
7 1/8" Red Acrylite #2283
8 UL approved LED transformer (Mean well)
9 UL approved waterproof disconnect switch per NEC 600-6
10 Aluminum Raceway to match fascia color
11 1/4" x 2" x 11" Aluminum Bracket
12 UL approved Liquid tight metallic conduit
(All penetration will be caulked w/ high grade silicone)
13 Mounting hardware to suit (Non-Corrosive)

Electrical Detail: Channel Letters

Mean well CLG-60-12
(1) 60w Transformers @ 0 80
Total Amps 0 80
(1) Minimum of 20 amp 120V Circuit Req

General Notes:

This sign is to be installed in accordance with the requirements of Article 600 of the National Electrical Code

1) Grounded and bonded per NEC 600 7/NEC 250
2) Existing branch circuit in compliance with NEC 600 5, not to exceed 20 amps
3) Sign is to be UL listed per NEC 600 3
4) UL disconnect switch per NEC 600 6- required per sign component before leaving manufacturer*
*For multiple signs, a disconnect is permitted but not required for each section

CHANNEL LETTER - TYPICAL SECTION - FRONT-LIT PLASTIC FACE

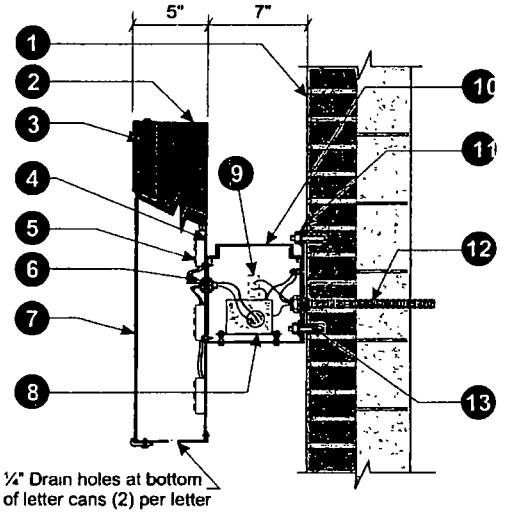

Section @ LED Channel Letter

Raceway mount installation Scale: N.T.S.

UL LISTED

ELECTRICAL NOTES

Sign Company DOES NOT provide primary electrical to sign.
Power to the sign must be done by a licensed electrical contractor or licensed electrician.
Each sign must have:
1. A minimum of one dedicated 120V 20A circuit
2. Junction box installed within 6 feet of sign
3. Three wires: Line, Ground, Neutral

tfasigns
5500 N. Kerlzie Ave Chicago, IL 60625
773-267-6007 | sales@tfasigns.com

Client: Metro PCS	**Landlord:**	**Start Date:** 00/00/0000		**Sales Rep:** Seung Park
Address: 2225 S Western Ave Chicago, IL	**Address:**	**Last Revision:** 00/00/0000	• Client Approval	**Designer:**
Tel:	**Tel:**	**Job#:** 00000		
Email:	**Email:**	**Drawing#:** 00000a v1 s1 / e1	• Landlord Approval	**E322358** UL LISTED
		Page: 1 of 2		

COPYRIGHT 2013, BY TFA Signs • THIS RENDERING IS THE PROPERTY OF TFA SIGNS, INC AND THE PARTY WHICH REQUESTED THE RENDERING IT IS AN UNPUBLISHED ORIGINAL DRAWING NOT TO BE REPRODUCED OR EXHIBITED WITHOUT THE CONSENT OF TFA SIGNS, INC

Department of Business Affairs and Consumer Protection
Small Business Center - Public Way Use Unit
City Hall - 121 N. LaSalle Street. Room 800 • Chicago, IL 60602
312-74-GOBIZ / 312-744-6249 • (312) 744-1944 (TTY)
http://www.cityofchicago.org/bacp

03/16/2016

Alderman **Daniel S. Solis**
Ward # **25**
City of Chicago
City Hall, Room **304**
121 North LaSalle Street
Chicago, Illinois 60602

Re: An ordinance to use and maintain a portion of the public right-of-way for **three (3) sign(s)** for **metroPCS Authorized Dealer**, adjacent to the premises known as **2225 S. Western Ave.**.

Dear Alderman **Daniel S. Solis**:

The applicant referenced above has requested the use of the public right-of-way for a **sign(s)**. An ordinance has been prepared by the Department of Business Affairs and Consumer Protection – Small Business Center - Public Way Use Unit for presentation to the City Council. Because this request was made for properties located in your ward, as approved by you as per the attached, I respectfully request that you introduce the attached ordinance at the next City Council meeting.

If you have any questions regarding this ordinance, please contact Anthony Bertuca at (312) 744-5506.

Department of Business Affairs and Consumer Protection

City of Chicago

O2016-2055

Office of the City Clerk

Document Tracking Sheet

Meeting Date:	3/16/2016
Sponsor(s):	Solis (25)
Type:	Ordinance
Title:	Grant(s) of privilege in public way for Original Gino's East, The
Committee(s) Assignment:	Committee on Transportation and Public Way

ORDINANCE
THE ORIGINAL GINO'S EAST
Acct. No. 400558 - 1
Permit No. 1120846

Be It Ordained by the City Council of the City of Chicago:

SECTION 1. Permission and authority are hereby given and granted to THE ORIGINAL GINO'S EAST, upon the terms and subject to the conditions of this ordinance to maintain and use one (1) sign(s) projecting over the public right-of-way attached to its premises known as 1659 W. 21st St..

Said sign structure(s) measures as follows; along W. 21st Street:
One (1) at six (6) feet in length, three (3) feet in height and thirteen (13) feet above grade level.

The location of said privilege shall be as shown on prints kept on file with the Department of Business Affairs and Consumer Protection and the Office of the City Clerk.

Said privilege shall be constructed in accordance with plans and specifications approved by the Department of Transportation (Division of Project Development) and Zoning Department - Signs.

This grant of privilege in the public way shall be subject to the provisions of Section 10-28-015 and all other required provisions of the Municipal Code of Chicago.

The grantee shall pay to the City of Chicago as compensation for the privilege #1120846 herein granted the sum of one hundred ($100.00) per annum in advance.

A 25% penalty will be added for payments received after due date.

The permit holder agrees to hold the City of Chicago harmless for any damage, relocation or replacement costs associated with damage, relocation or removal of private property caused by the City performing work in the public way.

Authority herein given and granted for a period of five (5) years from and after Date of Passage.

Alderman _____
Daniel S. Solis 25th Ward

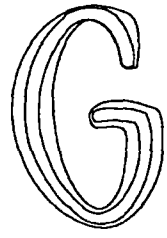

DETAIL OF WHITE
NEON OVER WHITE VINYL

Page 9-A

3'x6' OVAL SIGN

ALUMINUM FACE WITH WHITE NEON
"GINO'S EAST" OVER WHITE VINYL.
ALSO, WHITE NEON DIAMOND
AND WHITE NEON OVAL
ALL OTHER COPY IN WHITE VINYL

SIGN SHOWN
MOUNTED ON
CORNER OF BLDG.

APPROVED

Best Neon Sign	
SCALE 3/4"=1'0" FILE ID. GINO'E21	
CUSTOMER GINO'S EAST	
JOB ADDRESS 1359 W. 21ST ST.	
CITY CHICAGO	STATE IL
ARTIST lo	DATE 10/29/15
SALES ADVANCE	DATE
CUSTOMER APPROVAL:	

PLEASE CHECK By signing the approval box on this sketch, I understand that I am accepting all aspects of this drawing. This includes artwork, specifications, dimensions, spelling and any other representations hereto. I also understand that color representations on this sketch are approximate, and may not match manufactured product exactly.

Department of Business Affairs and Consumer Protection
Small Business Center - Public Way Use Unit
City Hall - 121 N. LaSalle Street, Room 800 • Chicago, IL 60602
312-74-GOBIZ / 312-744-6249 • (312) 744-1944 (TTY)
http://www.cityofchicago.org/bacp

03/16/2016

Alderman **Daniel S. Solis**
Ward # **25**
City of Chicago
City Hall, Room **304**
121 North LaSalle Street
Chicago, Illinois 60602

Re: An ordinance to use and maintain a portion of the public right-of-way for **one (1) sign(s)** for **THE ORIGINAL GINO'S EAST**, adjacent to the premises known as **1659 W. 21st St.**.

Dear Alderman **Daniel S. Solis**:

The applicant referenced above has requested the use of the public right-of-way for a **sign(s)**. An ordinance has been prepared by the Department of Business Affairs and Consumer Protection – Small Business Center - Public Way Use Unit for presentation to the City Council. Because this request was made for properties located in your ward, as approved by you as per the attached, I respectfully request that you introduce the attached ordinance at the next City Council meeting.

If you have any questions regarding this ordinance, please contact Anthony Bertuca at (312) 744-5506.

Department of Business Affairs and Consumer Protection

City of Chicago

O2016-2058

Office of the City Clerk

Document Tracking Sheet

Meeting Date:	3/16/2016
Sponsor(s):	Solis (25)
Type:	Ordinance
Title:	Grant(s) of privilege in public way for Pinot's Palette-West Loop
Committee(s) Assignment:	Committee on Transportation and Public Way

ORDINANCE
PINOT'S PALETTE - WEST LOOP
Acct. No. 403686 - 1
Permit No. 1122011

Be It Ordained by the City Council of the City of Chicago:

SECTION 1. Permission and authority are hereby given and granted to PINOT'S PALETTE - WEST LOOP, upon the terms and subject to the conditions of this ordinance to construct, install, maintain and use two (2) Door Swing(s) projecting over the public right-of-way adjacent to its premises known as 1222 W. Madison St..

Said Door Swing(s) at W Madison St measure(s):
Two (2) at three (3) feet in length, and three (3) feet in width for a total of eighteen (18) square feet.

The location of said privilege shall be as shown on prints kept on file with the Department of Business Affairs and Consumer Protection and the Office of the City Clerk.

Said privilege shall be constructed in accordance with plans and specifications approved by the Department of Transportation (Division of Project Development).

This grant of privilege in the public way shall be subject to the provisions of Section 10-28-015 and all other required provisions of the Municipal Code of Chicago.

The grantee shall pay to the City of Chicago as compensation for the privilege #1122011 herein granted the sum of one hundred fifty ($150.00) per annum in advance.

A 25% penalty will be added for payments received after due date.

The permit holder agrees to hold the City of Chicago harmless for any damage, relocation or replacement costs associated with damage, relocation or removal of private property caused by the City performing work in the public way.

Authority herein given and granted for a period of five (5) years from and after Date of Passage.

Alderman _____

Daniel S. Solis 25th Ward

ART ON THE ROCKS, LLC
D/B/A *PINOT'S PALETTE WEST LOOP*
1222 W MADISON STREET
CHICAGO, IL 60607

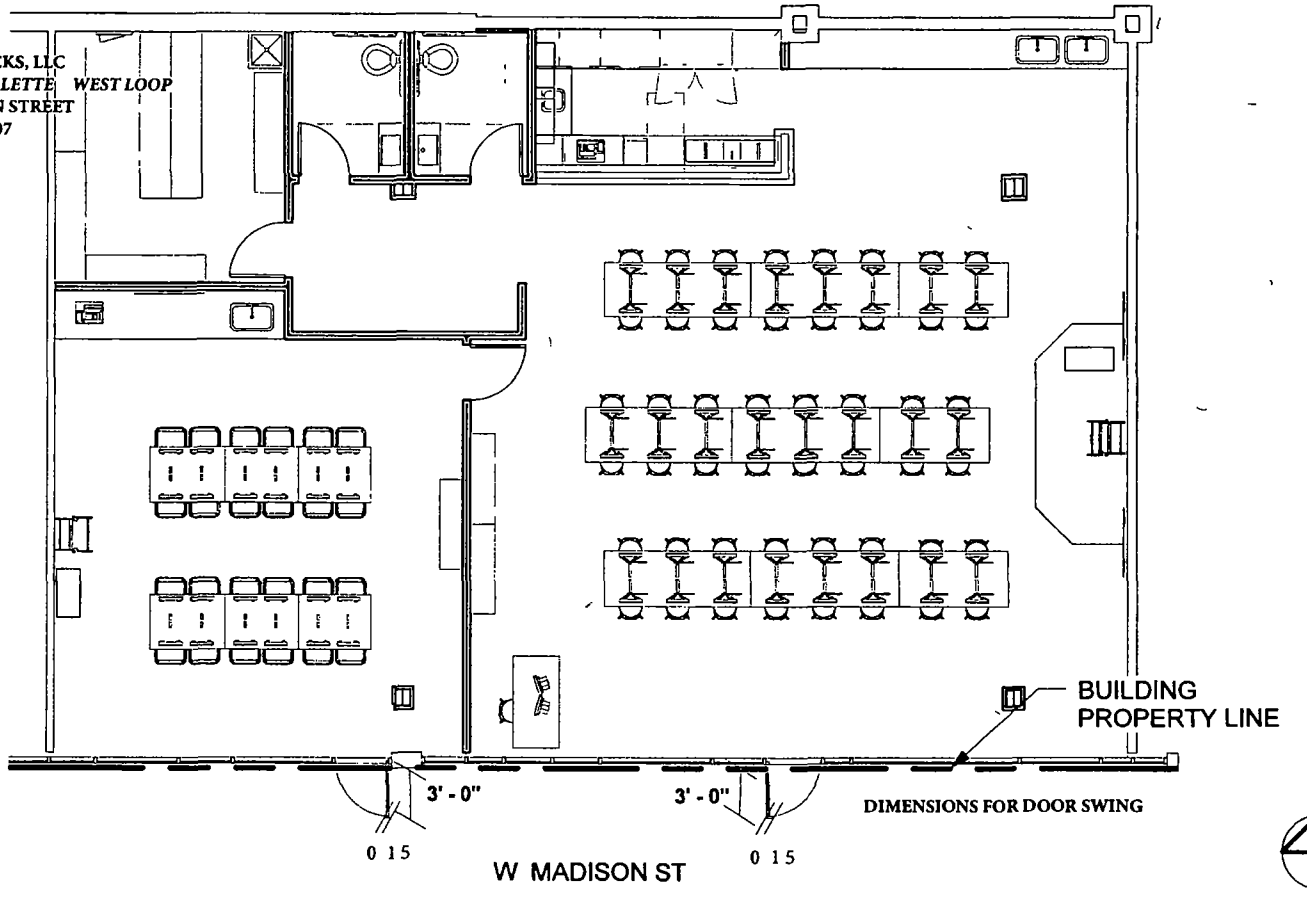

Department of Business Affairs and Consumer Protection
Small Business Center - Public Way Use Unit
City Hall - 121 N. LaSalle Street, Room 800 • Chicago, IL 60602
312-74-GOBIZ / 312-744-6249 • (312) 744-1944 (TTY)
http://www.cityofchicago.org/bacp

03/16/2016

Alderman **Daniel S. Solis**
Ward # **25**
City of Chicago
City Hall, Room **304**
121 North LaSalle Street
Chicago, Illinois 60602

Re: An ordinance to use and maintain a portion of the public right-of-way for **two (2) door swing(s)** for **PINOT'S PALETTE - WEST LOOP**, adjacent to the premises known as **1222 W. Madison St.**.

Dear Alderman **Daniel S. Solis**:

The applicant referenced above has requested the use of the public right-of-way for a **door swing(s)**. An ordinance has been prepared by the Department of Business Affairs and Consumer Protection – Small Business Center - Public Way Use Unit for presentation to the City Council. Because this request was made for properties located in your ward, as approved by you as per the attached, I respectfully request that you introduce the attached ordinance at the next City Council meeting.

If you have any questions regarding this ordinance, please contact Anthony Bertuca at (312) 744-5506.

Department of Business Affairs and Consumer Protection

City of Chicago

O2016-2060

Office of the City Clerk

Document Tracking Sheet

Meeting Date:	3/16/2016
Sponsor(s):	Solis (25)
Type:	Ordinance
Title:	Grant(s) of privilege in public way for Target Store T2781
Committee(s) Assignment:	Committee on Transportation and Public Way

ORDINANCE
TARGET STORE T2781
Acct. No. 15538 - 20
Permit No. 1119179

Be It Ordained by the City Council of the City of Chicago:

SECTION 1. Permission and authority are hereby given and granted to TARGET STORE T2781, upon the terms and subject to the conditions of this ordinance to maintain and use one (1) sign(s) projecting over the public right-of-way attached to its premises known as 1101 W. Jackson Blvd..

Said sign structure(s) measures as follows; along W. Jackson Blvd:
One (1) at eight (8) feet in length, eight point five (8.5) feet in height and thirty-one point one seven (31.17) feet above grade level.

The location of said privilege shall be as shown on prints kept on file with the Department of Business Affairs and Consumer Protection and the Office of the City Clerk.

Said privilege shall be constructed in accordance with plans and specifications approved by the Department of Transportation (Division of Project Development) and Zoning Department - Signs.

This grant of privilege in the public way shall be subject to the provisions of Section 10-28-015 and all other required provisions of the Municipal Code of Chicago.

The grantee shall pay to the City of Chicago as compensation for the privilege #1119179 herein granted the sum of three hundred ($300.00) per annum in advance.

A 25% penalty will be added for payments received after due date.

The permit holder agrees to hold the City of Chicago harmless for any damage, relocation or replacement costs associated with damage, relocation or removal of private property caused by the City performing work in the public way.

Authority herein given and granted for a period of five (5) years from and after Date of Passage.

Alderman _____

Daniel S. Solis 25th Ward

ENGINEERING
SHOP
VINYL / LAYOUT
ROUTING / KNIFE

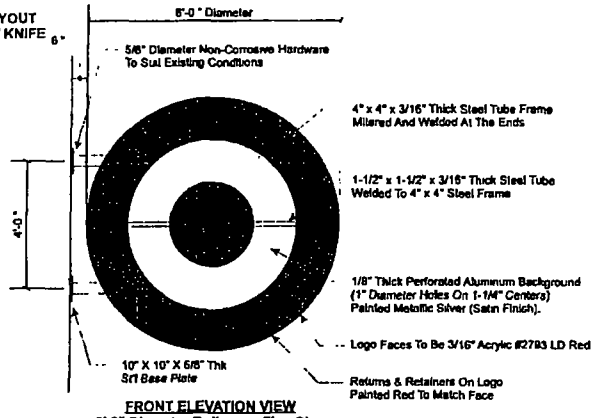

FRONT ELEVATION VIEW
8' 0" Diameter Bullseye Flag Sign
SCALE 3/8" = 1' 0"

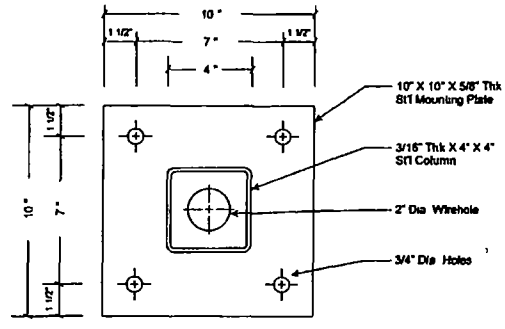

STANDARD 4" TUBE BASE
PLATE w/ 1" DIA ANCHOR BOLTS
SCALE: 3"= 1'-0"

SQUARE FOOTAGE: 64 0

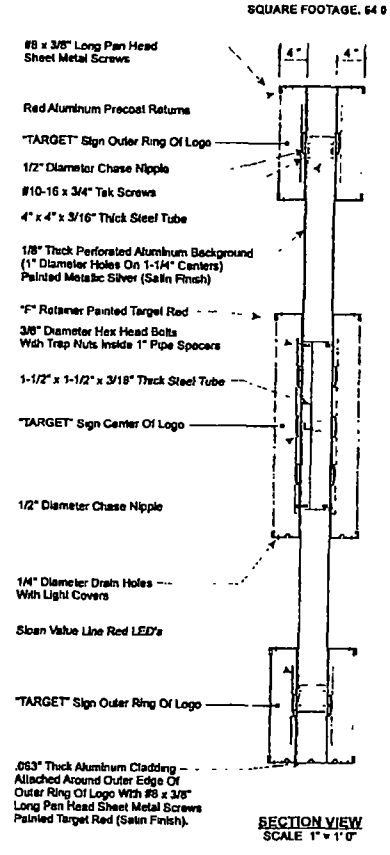

SECTION VIEW
SCALE 1" = 1' 0"

PERMITS ONLY

Estimated Electrical Load
(0 0) Amps @ 120 Volts
Electrical Req'mts
(1) 20 Amp/120 Volt Circuits

STANDARD WALL SIGN NOTES:
1. Sufficient Primary Circuit In Vicinity Of Sign By Others
2. Final Primary Hook-up By Sign Installer, Where Allowed By Local Codes.
3. Sign Shall Be U L. Listed
4. Mounting Hardware By Sign Installer

Note: This sign is intended to be installed in accordance with the requirements of Article 600 of the National Electrical Code and/or other applicable local codes. This includes proper grounding and bonding of the sign

PHILADELPHIASIGN
787 West Spring Garden Street
Palmyra, New Jersey 08065
Phone 856.829.1466
Fax 856.829.8549
www.philadelphiasign.com

CUSTOMER:
TARGET

JOB NUMBER
T2781 - West Loop

SIGN TYPE
Various

LOCATION
1161 W Jackson Blvd
Chicago, IL 60607

DATE
11/17/2014

DRAWN BY
JTR

REVISION
Number 1 Date 12/08/2014 By JTR

SHEET
2 OF 5

DWG NUMBER
B57149

ENGINEER SEAL

MAX DESIGN WIND SPEED 90 MPH
EXPOSURE C

THIS IS AN ORIGINAL UNPUBLISHED DRAWING CREATED BY PSDI. IT IS SUBMITTED FOR YOUR PERSONAL USE IN CONJUNCTION WITH A PROJECT BEING PLANNED FOR YOU BY PSDI. IT IS NOT TO BE SHOWN TO ANYONE OUTSIDE YOUR ORGANIZATION NOR IS IT TO BE USED, COPIED, REPRODUCED OR EXHIBITED IN ANY FASHION.

Department of Business Affairs and Consumer Protection
Small Business Center - Public Way Use Unit
City Hall - 121 N. LaSalle Street, Room 800 • Chicago, IL 60602
312-74-GOBIZ / 312-744-6249 • (312) 744-1944 (TTY)
http://www.cityofchicago.org/bacp

03/16/2016

Alderman **Daniel S. Solis**
Ward # **25**
City of Chicago
City Hall, Room **304**
121 North LaSalle Street
Chicago, Illinois 60602

Re: An ordinance to use and maintain a portion of the public right-of-way for **one (1) sign(s)** for **TARGET STORE T2781**, adjacent to the premises known as **1101 W. Jackson Blvd.**.

Dear Alderman **Daniel S. Solis**:

The applicant referenced above has requested the use of the public right-of-way for a **sign(s)**. An ordinance has been prepared by the Department of Business Affairs and Consumer Protection – Small Business Center - Public Way Use Unit for presentation to the City Council. Because this request was made for properties located in your ward, as approved by you as per the attached, I respectfully request that you introduce the attached ordinance at the next City Council meeting.

If you have any questions regarding this ordinance, please contact Anthony Bertuca at (312) 744-5506.

Department of Business Affairs and Consumer Protection

City of Chicago

O2016-2062

Office of the City Clerk

Document Tracking Sheet

Meeting Date:	3/16/2016
Sponsor(s):	Solis (25)
Type:	Ordinance
Title:	Grant(s) of privilege in public way for Wintrust Bank
Committee(s) Assignment:	Committee on Transportation and Public Way

ORDINANCE
WINTRUST BANK
Acct. No. 289005 - 7
Permit No. 1121894

Be It Ordained by the City Council of the City of Chicago:

SECTION 1. Permission and authority are hereby given and granted to WINTRUST BANK, upon the terms and subject to the conditions of this ordinance to maintain and use two (2) sign(s) projecting over the public right-of-way attached to its premises known as 1800 S. Blue Island Ave..

Said sign structure(s) measures as follows; along S. Blue Island Avenue:
Two (2) at twelve (12) feet in length, two (2) feet in height and nine (9) feet above grade level.

The location of said privilege shall be as shown on prints kept on file with the Department of Business Affairs and Consumer Protection and the Office of the City Clerk

Said privilege shall be constructed in accordance with plans and specifications approved by the Department of Transportation (Division of Project Development) and Zoning Department- Signs.

This grant of privilege in the public way shall be subject to the provisions of Section 10-28-015 and all other required provisions of the Municipal Code of Chicago.

The grantee shall pay to the City of Chicago as compensation for the privilege #1121894 herein granted the sum of one hundred ($100.00) per annum in advance.

A 25% penalty will be added for payments received after due date

The permit holder agrees to hold the City of Chicago harmless for any damage, relocation or replacement costs associated with damage, relocation or removal of private property caused by the City performing work in the public way.

Authority herein given and granted for a period offive (5) years from and after Date of Passage.

Alderman _____

Daniel S. Solis 25th Ward

ILLUMINATED CHANNEL LETTERS & CABINET FLUSH MOUNTED (98 SQ FT)

QTY 2 SCALE 1/2 =1-0

"WINDTRUST" & "PILSEN" CHANNEL LETTERS WHITE ACRYLIC FACE WITH TRANSLUCENT VINYL TO MATCH PMS 281 BLUE
BLUE TRIM CAP & RETURNS

BANK" CABINET IS ROUTED OUT & BACKED UP WITH WHITE PLEX WITH TRANSLUCENT VINYL TO MATCH PMS 281 BLUE
FACE & RETURNS PAINTED TO MATCH BUILDING (LANDLORD TO SUPPLY PAINT COLOR)

NOTE FIELD VERIFY PRIOR TO FABRICATION

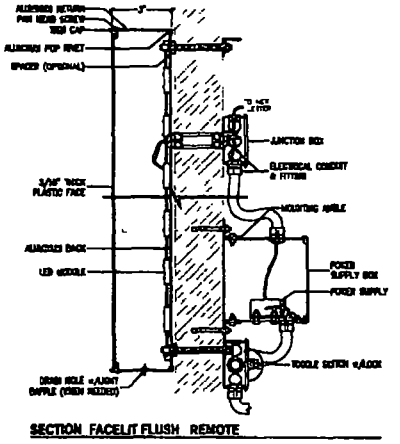

SECTION FACE/T FLUSH REMOTE

General Requirements

1 All letter sets require a UL label
2 Letters are designed to meet 2012 International Building Code
ASCE 7 10 (120 mph Exposure C)
3 Letters to be installed according to NEC and/or applicable local codes
4 The disconnect must be placed in direct view of the sign
5 Use white silicone to conceal light leaks

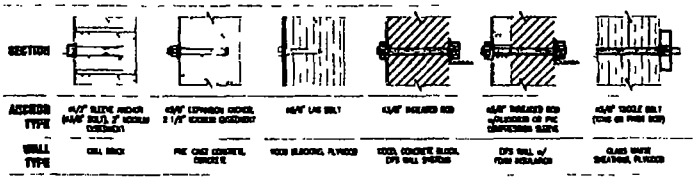

NOTE, MINIMUM (4) ANCHOR BOLTS PER LETTER,
ANCHOR BOLTS SHALL BE ZINC COATED A325 UNLESS OTHERWISE NOTED

DETAIL MOUNTING OPTIONS

SCALE N TS

Drawing prepared by: SIGNAGE

ICON

Location: 1800 S Blue Island Ave, Chicago IL 60608

Proj #: 4312

Loc #: 1800

File Path: Active\BANKS\WWinTrust Financial\Project 4312\Locations\4312_1800_Chicago_IL_Code Compliant

Drawing prepared for: WINTRUST BANK

Rev #	Remark	Date	Rev. By	Down By	Revision Description:
Rev 1	XXXXX	00/00/00	XXX	XXX	Note
Rev 2	XXXXX	00/00/00	XXX	XXX	
Rev 3	XXXXX	00/00/00	XXX	XXX	
Rev 4	XXXXX	00/00/00	XXX	XXX	
Rev 5	XXXXX	00/00/00	XXX	XXX	
Rev 6	XXXXX	00/00/00	XXX	XXX	
Rev 7	XXXXX	00/00/00	XXX	XXX	
Rev 8	XXXXX	00/00/00	XXX	XXX	
Rev 9	XXXXX	00/00/00	XXX	XXX	
Rev 10	XXXXX	00/00/00	XXX	XXX	

Drawings are the exclusive property of ICON. Any unauthorized use or duplication is not permitted.

Department of Business Affairs and Consumer Protection
Small Business Center- Public Way Use Unit
City Hall- 121 N. LaSalle Street Room 800 • Chicago, IL 60602
312-74-GOBIZ / 312-744-6249 • (312) 744-1944 (TTY)
http://www.cityofchicago.org/bacp

03/16/2016

Alderman **Daniel S. Solis**
Ward # **25**
City of Chicago
City Hall, Room **304**
121 North LaSalle Street
Chicago, Illinois 60602

Re: An ordinance to use and maintain a portion of the public right-of-way for **two (2) sign(s)** for **WINTRUST BANK**, adjacent to the premises known as **1800 S. Blue Island Ave.**.

Dear Alderman **Daniel S. Solis**:

The applicant referenced above has requested the use of the public right-of-way for **sign(s)**. An ordinance has been prepared by the Department of Business Affairs and Consumer Protection – Small Business Center - Public Way Use Unit for presentation to the City Council. Because this request was made for properties located in your ward, as approved by you as per the attached, I respectfully request that you introduce the attached ordinance at the next City Council meeting.

If you have any questions regarding this ordinance, please contact Anthony Bertuca at (312) 744-5506.

Department of Business Affairs and Consumer Protection

City of Chicago

O2016-2040

Office of the City Clerk

Document Tracking Sheet

Meeting Date:	3/16/2016
Sponsor(s):	Maldonado (26)
Type:	Ordinance
Title:	Grant(s) of privilege in public way for Boriken
Committee(s) Assignment:	Committee on Transportation and Public Way

ORDINANCE
Boriken
Acct. No. 295362 - 1
Permit No. 1115497

Be It Ordained by the City Council of the City of Chicago:

SECTION 1. Permission and authority are hereby given and granted to Boriken, upon the terms and subject to the conditions of this ordinance to maintain and use, as now constructed, three (3) Bay Window(s) projecting over the public right-of-way adjacent to its premises known as 2500 W. Division St..

Said Bay Window(s) at N. Campbell measure(s):
Two (2) at twelve point five (12.5) feet in length, and two (2) feet in width for a total of fifty (50) square feet.

Said Bay Window(s) at W. Division measure(s):
One (1) at seven point eight three (7.83) feet in length, and two (2) feet in width for a total of fifteen point six six (15.66) square feet.

The location of said privilege shall be as shown on prints kept on file with the Department of Business Affairs and Consumer Protection and the Office of the City Clerk.

Said privilege shall be constructed in accordance with plans and specifications approved by the Department of Transportation (Division of Project Development).

This grant of privilege in the public way shall be subject to the provisions of Section 10-28-015 and all other required provisions of the Municipal Code of Chicago.

The grantee shall pay to the City of Chicago as compensation for the privilege #1115497 herein granted the sum of zero ($.00) per annum in advance.

A 25% penalty will be added for payments received after due date.

The permit holder agrees to hold the City of Chicago harmless for any damage, relocation or replacement costs associated with damage, relocation or removal of private property caused by the City performing work in the public way.

Authority herein given and granted for a period of five (5) years from and after 07/29/2014.

Alderman _____

Roberto Maldonado 26th Ward

Ref. LT. 18941

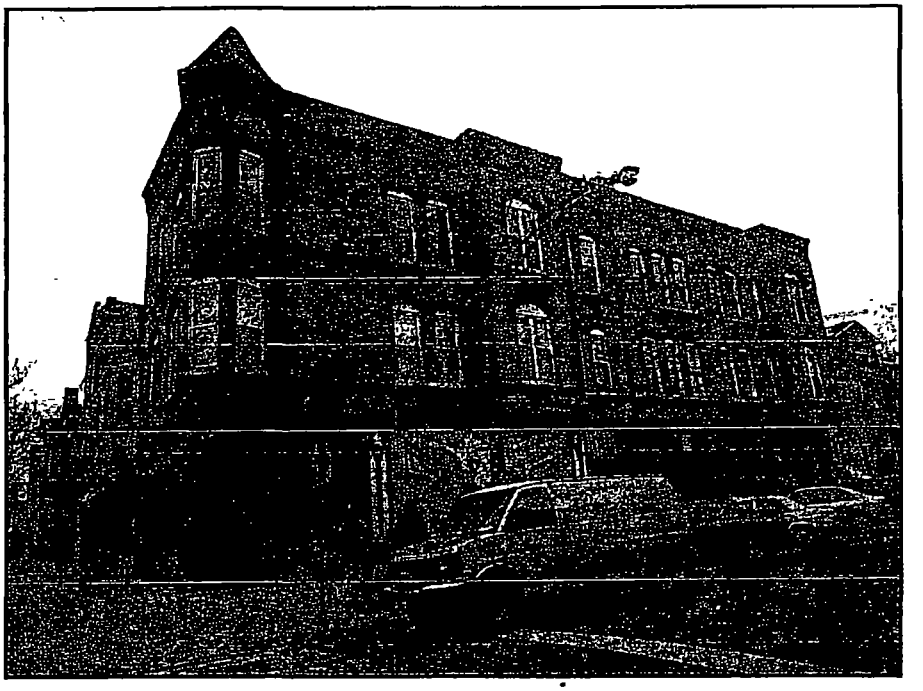

APPRAISAL OF REAL PROPERTY

LOCATED AT:

2500 W Division St & 1208 Campbell
Chicago, IL 60622
Per Lender's Title Insurance PIN#16-01-227-042-0000

FOR:

Marquette Bank
15959 108th Avenue
Orland Park, IL 60467

AS OF:

12/26/2012

BY:

Roy Reynertson
Property Appraisal Corp

Department of Business Affairs and Consumer Protection
Small Business Center - Public Way Use Unit
City Hall - 121 N. LaSalle Street, Room 800 • Chicago, IL 60602
312-74-GOBIZ / 312-744-6249 • (312) 744-1944 (TTY)
http //www cityofchicago.org/bacp

03/16/2016

Alderman **Roberto Maldonado**
Ward # **26**
City of Chicago
City Hall, Room **300**
121 North LaSalle Street
Chicago, Illinois 60602

Re: An ordinance to use and maintain a portion of the public right-of-way for **three (3) bay window(s)** for **Boriken**, adjacent to the premises known as **2500 W. Division St.**.

Dear Alderman **Roberto Maldonado**:

The applicant referenced above has requested the use of the public right-of-way for a **bay window(s)**. An ordinance has been prepared by the Department of Business Affairs and Consumer Protection – Small Business Center - Public Way Use Unit for presentation to the City Council. Because this request was made for properties located in your ward, as approved by you as per the attached, I respectfully request that you introduce the attached ordinance at the next City Council meeting.

If you have any questions regarding this ordinance, please contact Anthony Bertuca at (312) 744-5506.

Department of Business Affairs and Consumer Protection

City of Chicago

O2016-2067

Office of the City Clerk

Document Tracking Sheet

Meeting Date:	3/16/2016
Sponsor(s):	Burnett (27)
Type:	Ordinance
Title:	Grant(s) of privilege in public way for BMH LLC
Committee(s) Assignment:	Committee on Transportation and Public Way

ORDINANCE
BMH, LLC
Acct. No. 303100 - 3
Permit No. 1121866

Be It Ordained by the City Council of the City of Chicago:

SECTION 1. Permission and authority are hereby given and granted to BMH, LLC, upon the terms and subject to the conditions of this ordinance to maintain and use, as now constructed, five (5) Irrigation System(s) under the public right-of-way adjacent to its premises known as 103-155 N. Wolcott Ave..

Said Irrigation System(s) at 103-55 N. Wolcott measure(s):
One (1) at three hundred ninety (390) feet in length, and one (1) foot in width for a total of three hundred ninety (390) square feet.

Said Irrigation System(s) at 1807-51 W.Maypole measure(s):
One (1) at three hundred forty (340) feet in length, and one (1) foot in width for a total of three hundred forty (340) square feet.

Said Irrigation System(s) at 1820-40 W. Maypole measure(s):
One (1) at three hundred fifteen (315) feet in length, and one (1) foot in width for a total of three hundred fifteen (315) square feet.

Said Irrigation System(s) at 110-156 N. Wood measure(s):
One (1) at three hundred (300) feet in length, and one (1) foot in width for a total of three hundred (300) square feet.

Said Irrigation System(s) at 1804-54 W. Washington measure(s):
One (1) at three hundred ninety-five (395) feet in length, and one (1) foot in width for a total of three hundred ninety-five (395) square feet.

The location of said privilege shall be as shown on prints kept on file with the Department of Business Affairs and Consumer Protection and the Office of the City Clerk.

Said privilege shall be constructed in accordance with plans and specifications approved by the Department of Transportation (Office of Underground Coordination) and Department of Water Management.

This grant of privilege in the public way shall be subject to the provisions of Section 10-28-015 and all other required provisions of the Municipal Code of Chicago.

The grantee shall pay to the City of Chicago as compensation for the privilege #1121866 herein granted the sum of four hundred ($400.00) per annum in advance.

A 25% penalty will be added for payments received after due date.

The permit holder agrees to hold the City of Chicago harmless for any damage, relocation or replacement costs associated with damage, relocation or removal of private property caused by the City performing work in the public way.

Authority herein given and granted for a period of five (5) years from and after 05/13/2014.

Alderman
Walter Burnett Jr. 27th Ward

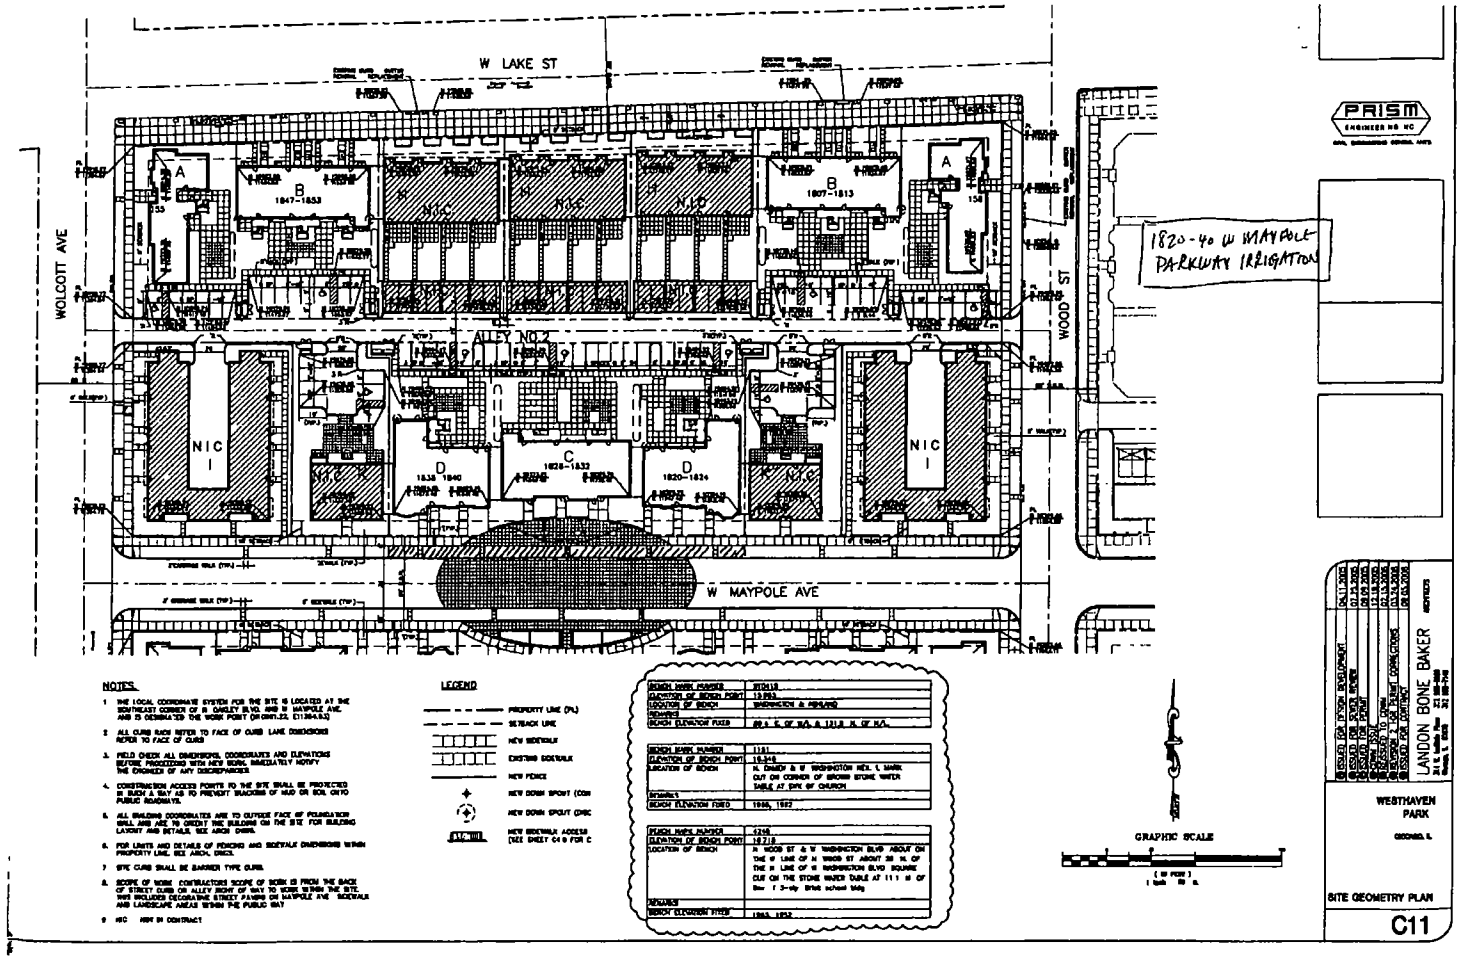
W LAKE ST
W MAYPOLE AVE
WOLCOTT AVE
WOOD ST
ALLEY NO 2
1820-40 W MAYPOLE PARKWAY IRRIGATION
PRISM
ENGINEER MI HC
LANDON BONE BAKER
WESTHAVEN PARK
SITE GEOMETRY PLAN
C11
GRAPHIC SCALE
NOTES:
LEGEND
PROPERTY LINE (PL)
SETBACK LINE
NEW SIDEWALK
EXISTING SIDEWALK
NEW FENCE
NEW DOWN SPOUT (CON
NEW DOWN SPOUT (DRC
NEW SIDEWALK ACCESS
(SEE SHEET C4.0 FOR C

City of Chicago

O2016-2069

Office of the City Clerk

Document Tracking Sheet

Meeting Date:	3/16/2016
Sponsor(s):	Burnett (27)
Type:	Ordinance
Title:	Grant(s) of privilege in public way for Black Iron Tavern
Committee(s) Assignment:	Committee on Transportation and Public Way

ORDINANCE
BLACK IRON TAVERN
Acct. No. 357506 - 1
Permit No. 1121455

Be It Ordained by the City Council of the City of Chicago:

SECTION 1. Permission and authority are hereby given and granted to BLACK IRON TAVERN, upon the terms and subject to the conditions of this ordinance to maintain and use, as now constructed, one (1) Facade(s) on the public right-of-way adjacent to its premises known as 401 N. Milwaukee Ave..

Said Facade(s) at N. MILWAUKEE measure(s):
One (1) at forty-six (46) feet in length, and one (1) foot in width for a total of forty-six (46) square feet. Existing façade is approximately forty-six (46) feet in height.

The location of said privilege shall be as shown on prints kept on file with the Department of Business Affairs and Consumer Protection and the Office of the City Clerk.

Said privilege shall be constructed in accordance with plans and specifications approved by the Department of Planning and Development and Department of Transportation (Division of Project Development).

This grant of privilege in the public way shall be subject to the provisions of Section 10-28-015 and all other required provisions of the Municipal Code of Chicago.

The grantee shall pay to the City of Chicago as compensation for the privilege #1121455 herein granted the sum of four hundred ($400.00) per annum in advance.

A 25% penalty will be added for payments received after due date.

The permit holder agrees to hold the City of Chicago harmless for any damage, relocation or replacement costs associated with damage, relocation or removal of private property caused by the City performing work in the public way.

Authority herein given and granted for a period of five (5) years from and after 12/08/2015.

Alderman _____

Walter Burnett Jr. 27th Ward

FACADE

City of Chicago

O2016-2071

Office of the City Clerk

Document Tracking Sheet

Meeting Date:	3/16/2016
Sponsor(s):	Burnett (27)
Type:	Ordinance
Title:	Grant(s) of privilege in public way for Express
Committee(s) Assignment:	Committee on Transportation and Public Way

ORDINANCE
Express
Acct. No. 374616 - 3
Permit No. 1120543

Be It Ordained by the City Council of the City of Chicago:

SECTION 1. Permission and authority are hereby given and granted to Express, upon the terms and subject to the conditions of this ordinance to maintain and use two (2) sign(s) projecting over the public right-of-way attached to its premises known as 913 W. North Ave..

Said sign structure(s) measures as follows; along W. North Avenue:
Two (2) at two point five (2.5) feet in length, one point two five (1.25) feet in height and seven (7) feet above grade level.

The location of said privilege shall be as shown on prints kept on file with the Department of Business Affairs and Consumer Protection and the Office of the City Clerk.

Said privilege shall be constructed in accordance with plans and specifications approved by the Department of Transportation (Division of Project Development) and Zoning Department - Signs.

This grant of privilege in the public way shall be subject to the provisions of Section 10-28-015 and all other required provisions of the Municipal Code of Chicago.

The grantee shall pay to the City of Chicago as compensation for the privilege #1120543 herein granted the sum of one hundred seventy-five ($175.00) per annum in advance.

A 25% penalty will be added for payments received after due date.

The permit holder agrees to hold the City of Chicago harmless for any damage, relocation or replacement costs associated with damage, relocation or removal of private property caused by the City performing work in the public way.

Authority herein given and granted for a period of five (5) years from and after Date of Passage.

Alderman _____

Walter Burnett Jr. 27th Ward

B BLADE SIGN - ELEVATION
Scale: 1 1/2" = 1' - 0"

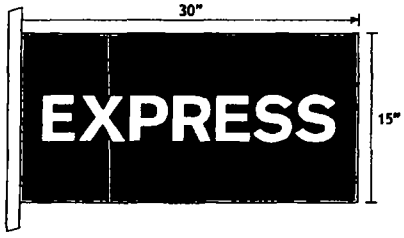

BLADE SIGN - END VIEW
Scale: N.T.S.

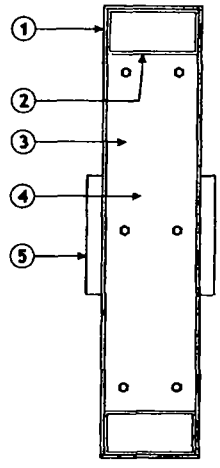

BLADE SIGN - INTERNAL DETAILS
Scale: N.T.S.

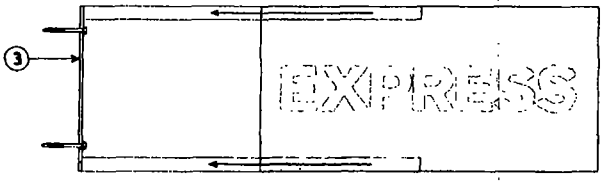

SIGN - DETAILS

1. 15" x 30" x 3" FABRICATED ALUMINUM SIGN BOX PAINTED (T.B.D.)
2. FABRICATED ALUMINUM INTERNAL TUBE FRAME, SIGN BOX WILL SLIDE OVER FRAME AND SECURE WITH COUNTERSUNK SCREWS ALONG TOP RETURN
3. 1/4" ALUMINUM MOUNTING PLATE WELDED TO END OF FRAME. FRAME MOUNTS FLUSH TO WALL WITH REQUIRED FASTENERS G.C TO PROVIDE ADEQUATE BLOCKING
4. 3/4" THICK ROUTED ACRYLIC LETTERS PAINTED MATTE WHITE AND APPLIED TO BOTH SIDES OF SIGN WITH TAPE AND SILICONE

COPY - DETAILS

Ruggles SIGN
101 Kuhlman Blvd
PO Box 349
Versailles, KY 40383
859 879 1199

EXPRESS

Store
Space

NORTH AVENUE
CHICAGO, IL

CUSTOMER APPROVAL

Customer Signature _____ Date _____
Copy, Colors and Sizes

RUGGLES SIGN COMPANY DOES NOT PROVIDE PRIMARY ELECTRICAL TO SIGN LOCATION RESPONSIBILITY OF OTHERS!

This design is the exclusive property of Ruggles Sign Company and cannot be reproduced in whole or in part without their prior written approval.

Submittal Date: 03/18/14
Plan Issue/Rev Date: _____
Acct Rep: Todd Johnson
Designer: Jaye Williams

REVISIONS

r1: _____ r6: _____
r2. _____ r7: _____
r3. _____ r8: _____
r4: _____ r9: _____
r5 _____ r10: _____

EXP BLD30 cust

PAGE: 4

City of Chicago

O2016-2073

Office of the City Clerk

Document Tracking Sheet

Meeting Date:	3/16/2016
Sponsor(s):	Burnett (27)
Type:	Ordinance
Title:	Grant(s) of privilege in public way for Girl & the Goat
Committee(s) Assignment:	Committee on Transportation and Public Way

ORDINANCE
GIRL & THE GOAT
Acct. No. 347093 - 1
Permit No. 1121558

Be It Ordained by the City Council of the City of Chicago:

SECTION 1. Permission and authority are hereby given and granted to GIRL & THE GOAT, upon the terms and subject to the conditions of this ordinance to maintain and use, as now constructed, two (2) Door Swing(s) on the public right-of-way adjacent to its premises known as 809 W. Randolph St..

Said Door Swing(s) at ALLEY BEHIND 809 W. RANDOLPH ST. measure(s):
One (1) at three (3) feet in length, and three (3) feet in width for a total of nine (9) square feet.
One (1) at three (3) feet in length, and three (3) feet in width for a total of nine (9) square feet.

The location of said privilege shall be as shown on prints kept on file with the Department of Business Affairs and Consumer Protection and the Office of the City Clerk.

Said privilege shall be constructed in accordance with plans and specifications approved by the Department of Transportation (Division of Project Development).

This grant of privilege in the public way shall be subject to the provisions of Section 10-28-015 and all other required provisions of the Municipal Code of Chicago.

The grantee shall pay to the City of Chicago as compensation for the privilege #1121558 herein granted the sum of one hundred fifty ($150.00) per annum in advance.

A 25% penalty will be added for payments received after due date.

The permit holder agrees to hold the City of Chicago harmless for any damage, relocation or replacement costs associated with damage, relocation or removal of private property caused by the City performing work in the public way.

Authority herein given and granted for a period of five (5) years from and after 05/12/2015.

Alderman 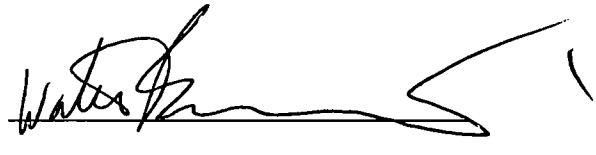

Walter Burnett Jr. 27th Ward

LAM AND THE GOAT, LLC
PWU - DOOR SWINGS

Please note the two doors on the left are for Lam and the Goat, LLC (dba Girl & the Goat) The door on the right is not ours and should not be on our PWU account

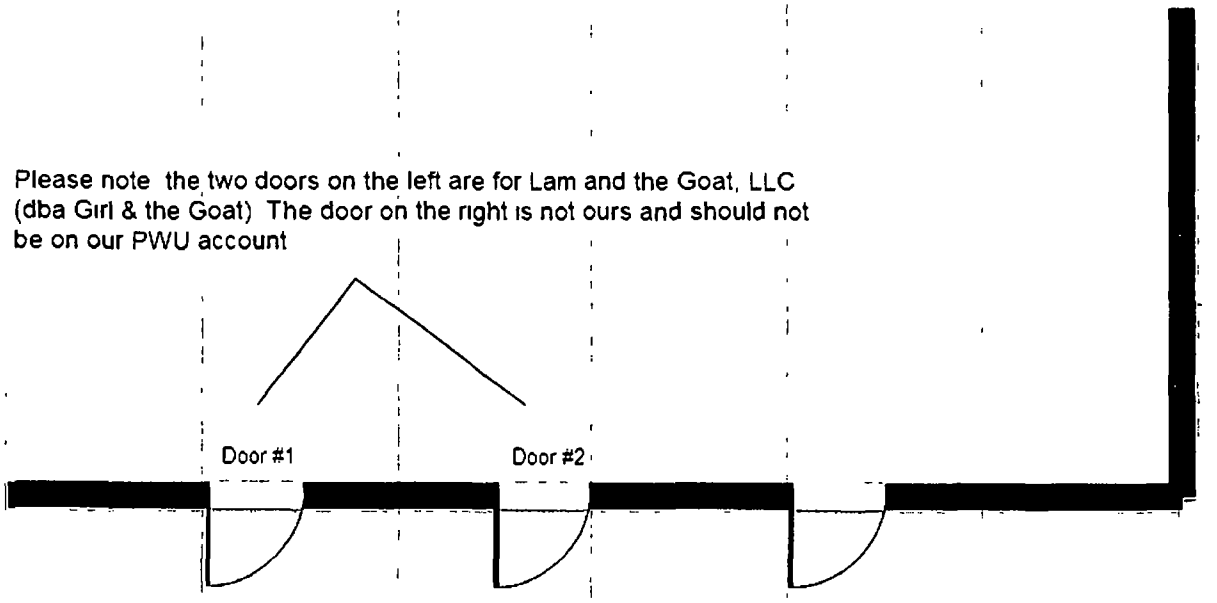

City of Chicago

O2016-2076

Office of the City Clerk

Document Tracking Sheet

Meeting Date:	3/16/2016
Sponsor(s):	Burnett (27)
Type:	Ordinance
Title:	Grant(s) of privilege in public way for Market by Foxtrot, The
Committee(s) Assignment:	Committee on Transportation and Public Way

ORDINANCE
THE MARKET BY FOXTROT
Acct. No. 392906 - 2
Permit No. 1120337

Be It Ordained by the City Council of the City of Chicago:

SECTION 1. Permission and authority are hereby given and granted to THE MARKET BY FOXTROT, upon the terms and subject to the conditions of this ordinance to maintain and use one (1) sign(s) projecting over the public right-of-way attached to its premises known as 1019 W. Lake St..

Said sign structure(s) measures as follows; along W. Lake Street:
One (1) at two point five (2.5) feet in length, two point five (2.5) feet in height and eleven (11) feet above grade level.

The location of said privilege shall be as shown on prints kept on file with the Department of Business Affairs and Consumer Protection and the Office of the City Clerk.

Said privilege shall be constructed in accordance with plans and specifications approved by the Department of Transportation (Division of Project Development) and Zoning Department - Signs.

This grant of privilege in the public way shall be subject to the provisions of Section 10-28-015 and all other required provisions of the Municipal Code of Chicago.

The grantee shall pay to the City of Chicago as compensation for the privilege #1120337 herein granted the sum of one hundred ($100.00) per annum in advance.

A 25% penalty will be added for payments received after due date.

The permit holder agrees to hold the City of Chicago harmless for any damage, relocation or replacement costs associated with damage, relocation or removal of private property caused by the City performing work in the public way.

Authority herein given and granted for a period of five (5) years from and after Date of Passage.

Alderman _____

Walter Burnett Jr. 27th Ward

Foxtrot Ventures, Inc.
1019 W Lake St.

Lake Market Signage A

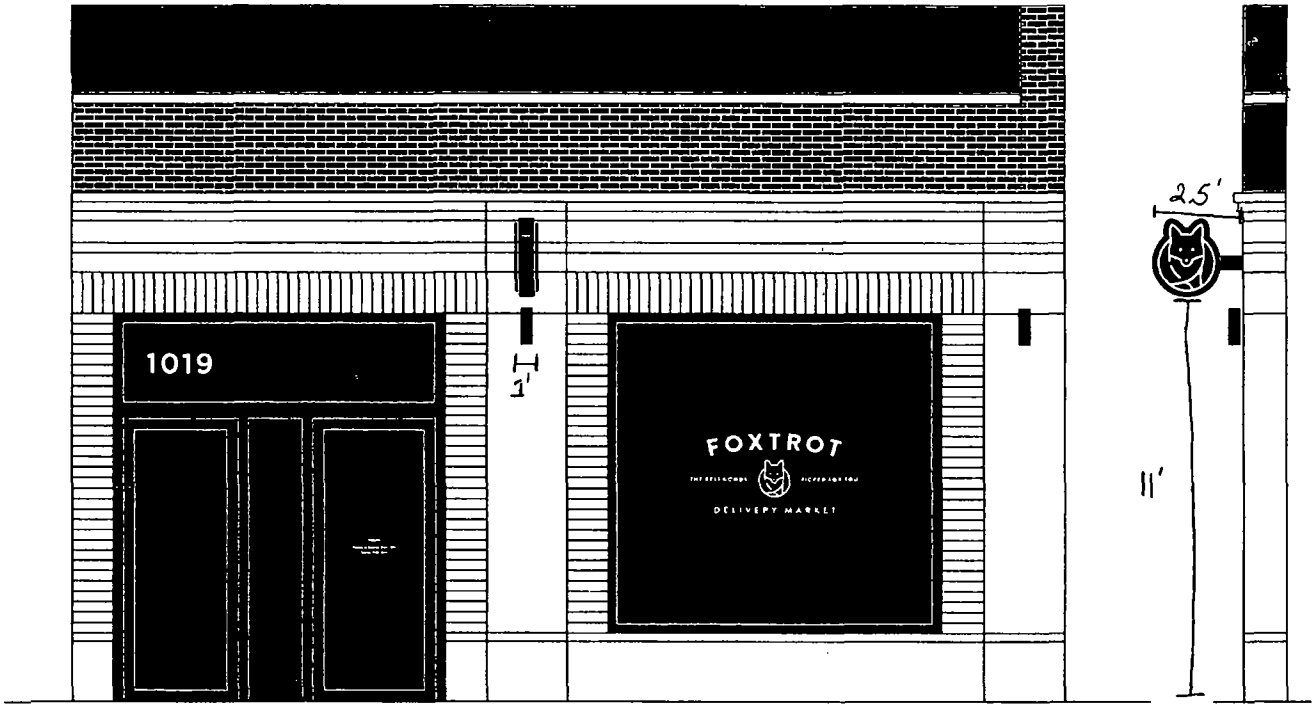

City of Chicago

O2016-2078

Office of the City Clerk

Document Tracking Sheet

Meeting Date:	3/16/2016
Sponsor(s):	Burnett (27)
Type:	Ordinance
Title:	Grant(s) of privilege in public way for MB 1001 LLC
Committee(s) Assignment:	Committee on Transportation and Public Way

ORDINANCE
MB 1001 LLC
Acct. No. 404027 - 1
Permit No. 1121710

Be It Ordained by the City Council of the City of Chicago:

SECTION 1. Permission and authority are hereby given and granted to MB 1001 LLC, upon the terms and subject to the conditions of this ordinance to construct, install, maintain and use fifteen (15) Planter(s) on the public right-of-way for beautification purposes adjacent to its premises known as 738 N. Morgan St..

Said Planter(s) at W. Chicago Avenue measure(s):
One (1) at forty-one point one six (41.16) feet in length, and seven (7) feet in width for a total of two hundred eighty-eight point one two (288.12) square feet.
Two (2) at forty-six point two five (46.25) feet in length, and seven (7) feet in width for a total of six hundred forty-seven point five (647.5) square feet.

Said Planter(s) at N. Morgan Street measure(s):
One (1) at thirty-six (36) feet in length, and six point three three (6.33) feet in width for a total of two hundred twenty-seven point eight eight (227.88) square feet.
Three (3) at fourteen (14) feet in length, and six point three three (6.33) feet in width for a total of two hundred sixty-five point eight six (265.86) square feet.

Said Planter(s) at N. Carpenter Street measure(s):
One (1) at eleven point nine two (11.92) feet in length, and six point five (6.5) feet in width for a total of seventy-seven point four eight (77.48) square feet.
One (1) at thirty-five point six seven (35.67) feet in length, and six point five (6.5) feet in width for a total of two hundred thirty-one point eight six (231.86) square feet.
One (1) at thirty-six point three three (36.33) feet in length, and six point five (6.5) feet in width for a total of two hundred thirty-six point one five (236.15) square feet.
Two (2) at forty (40) feet in length, and six point five (6.5) feet in width for a total of five hundred twenty (520) square feet.
One (1) at fourteen (14) feet in length, and six point five (6.5) feet in width for a total of ninety-one (91) square feet.
One (1) at sixteen (16) feet in length, and six point five (6.5) feet in width for a total of one hundred four (104) square feet.
One (1) at forty-two point five eight (42.58) feet in length, and six point five (6.5) feet in width for a total of two hundred seventy-six point seven seven (276.77) square feet.

Grantee must allow the required clear and unobstructed space for pedestrian passage at all times per rules and regulations approved by the Department of Transportation.

The location of said privilege shall be as shown on prints kept on file with the Department of Business Affairs and Consumer Protection and the Office of the City Clerk.

Said privilege shall be constructed in accordance with plans and specifications approved by the Department of Planning and Development and Department of Transportation (Division of Project Development).

This grant of privilege in the public way shall be subject to the provisions of Section 10-28-015 and all other required provisions of the Municipal Code of Chicago.

The grantee shall pay to the City of Chicago as compensation for the privilege #1121710 herein granted the sum of zero ($.00) per annum in advance.

A 25% penalty will be added for payments received after due date.

The permit holder agrees to hold the City of Chicago harmless for any damage, relocation or replacement costs associated with damage, relocation or removal of private property caused by the City performing work in the public way.

Authority herein given and granted for a period of five (5) years from and after Date of Passage.

Alderman _____

Walter Burnett Jr. 27th Ward

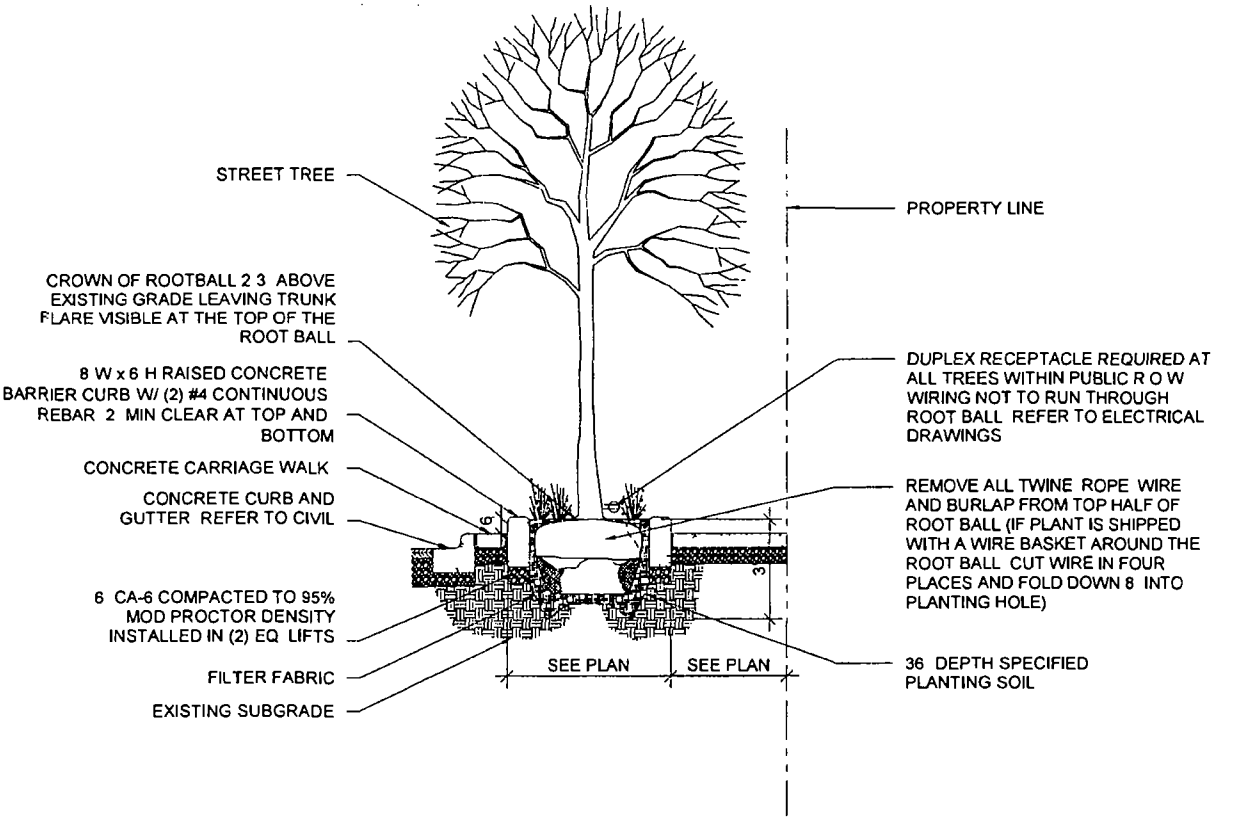

1 LANDSCAPE PLANTER TYPICAL SECTION

3/16 = 1-0

© Copyright 2014 FitzGerald Associates Architects

Printed 1/14/2016 6 37 19 PM

0 2-8 5 4

FitzGerald Associates Architects

LANDSCAPE PLANTER TYPICAL SECTION

1001 W Chicago Ave
15130
01/15/16

L-07

City of Chicago

O2016-2082

Office of the City Clerk

Document Tracking Sheet

Meeting Date:	3/16/2016
Sponsor(s):	Burnett (27)
Type:	Ordinance
Title:	Grant(s) of privilege in public way for McGrath Lexus
Committee(s) Assignment:	Committee on Transportation and Public Way

ORDINANCE
MCGRATH LEXUS
Acct. No. 1576 - 2
Permit No. 1120913

Be It Ordained by the City Council of the City of Chicago:

SECTION 1. Permission and authority are hereby given and granted to MCGRATH LEXUS, upon the terms and subject to the conditions of this ordinance to maintain and use one (1) sign(s) projecting over the public right-of-way attached to its premises known as 1250 W. Division St..

Said sign structure(s) measures as follows; along W. Division:
One (1) at nine (9) feet in length, twenty-four (24) feet in height and twenty-five (25) feet above grade level.

The location of said privilege shall be as shown on prints kept on file with the Department of Business Affairs and Consumer Protection and the Office of the City Clerk.

Said privilege shall be constructed in accordance with plans and specifications approved by the Department of Transportation (Division of Project Development) and Zoning Department - Signs.

This grant of privilege in the public way shall be subject to the provisions of Section 10-28-015 and all other required provisions of the Municipal Code of Chicago.

The grantee shall pay to the City of Chicago as compensation for the privilege #1120913 herein granted the sum of three hundred ($300.00) per annum in advance.

A 25% penalty will be added for payments received after due date.

The permit holder agrees to hold the City of Chicago harmless for any damage, relocation or replacement costs associated with damage, relocation or removal of private property caused by the City performing work in the public way.

Authority herein given and granted for a period of five (5) years from and after Date of Passage.

Alderman

Walter Burnett Jr. 27th Ward

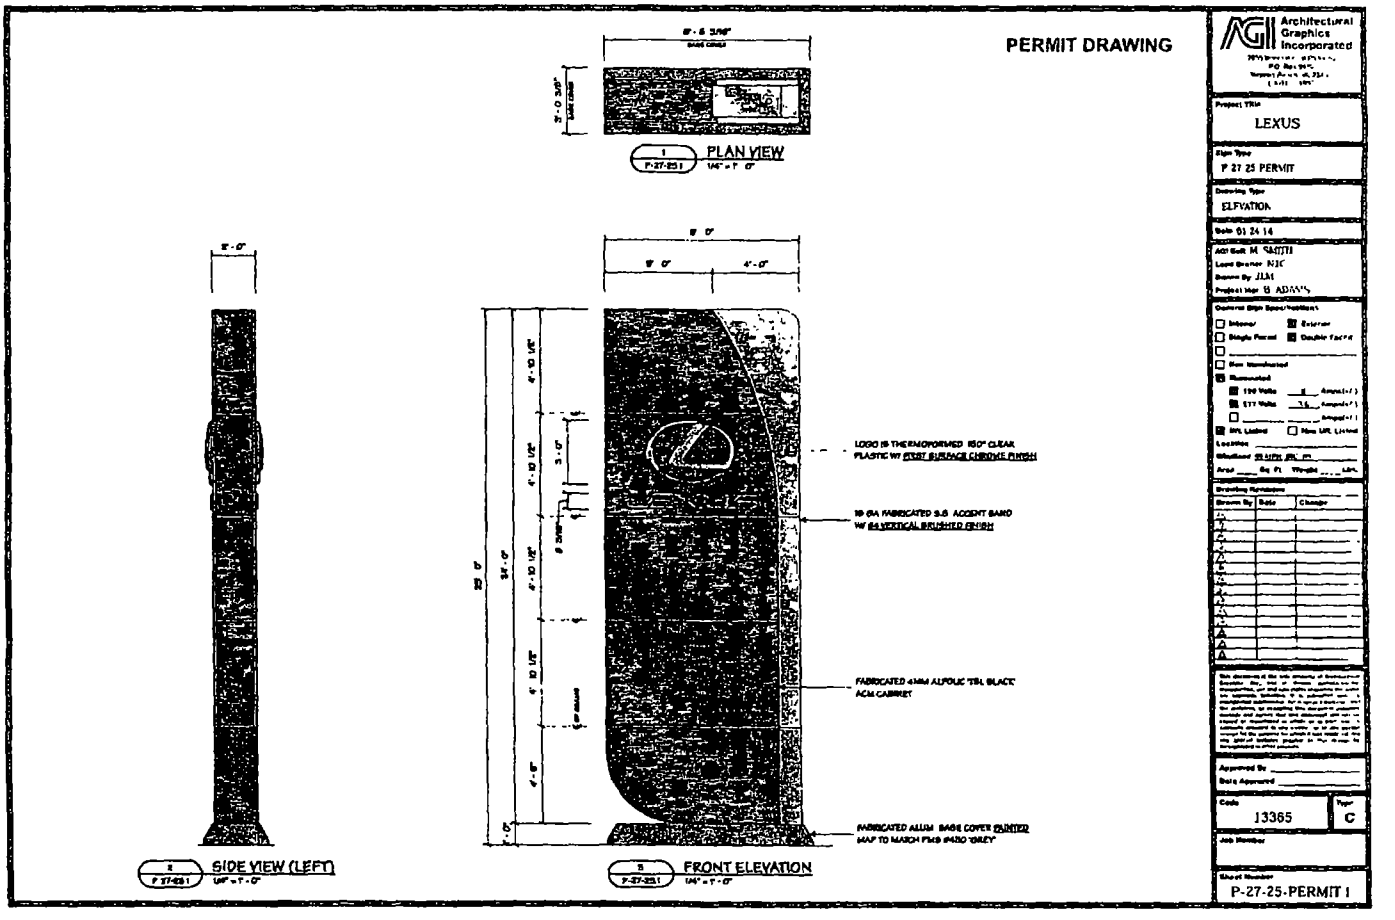
PERMIT DRAWING
PLAN VIEW
SIDE VIEW (LEFT)
FRONT ELEVATION
LOGO IS THERMOFORMED .150" CLEAR PLASTIC W/ #2587 SURFACE CHROME FINISH
FABRICATED ALUM. BASE COVER PAINTED MAP TO MATCH PMS #420 "GREY"
Architectural Graphics Incorporated
LEXUS
P 27 25 PERMIT
ELEVATION
13365
C
P-27-25-PERMIT 1

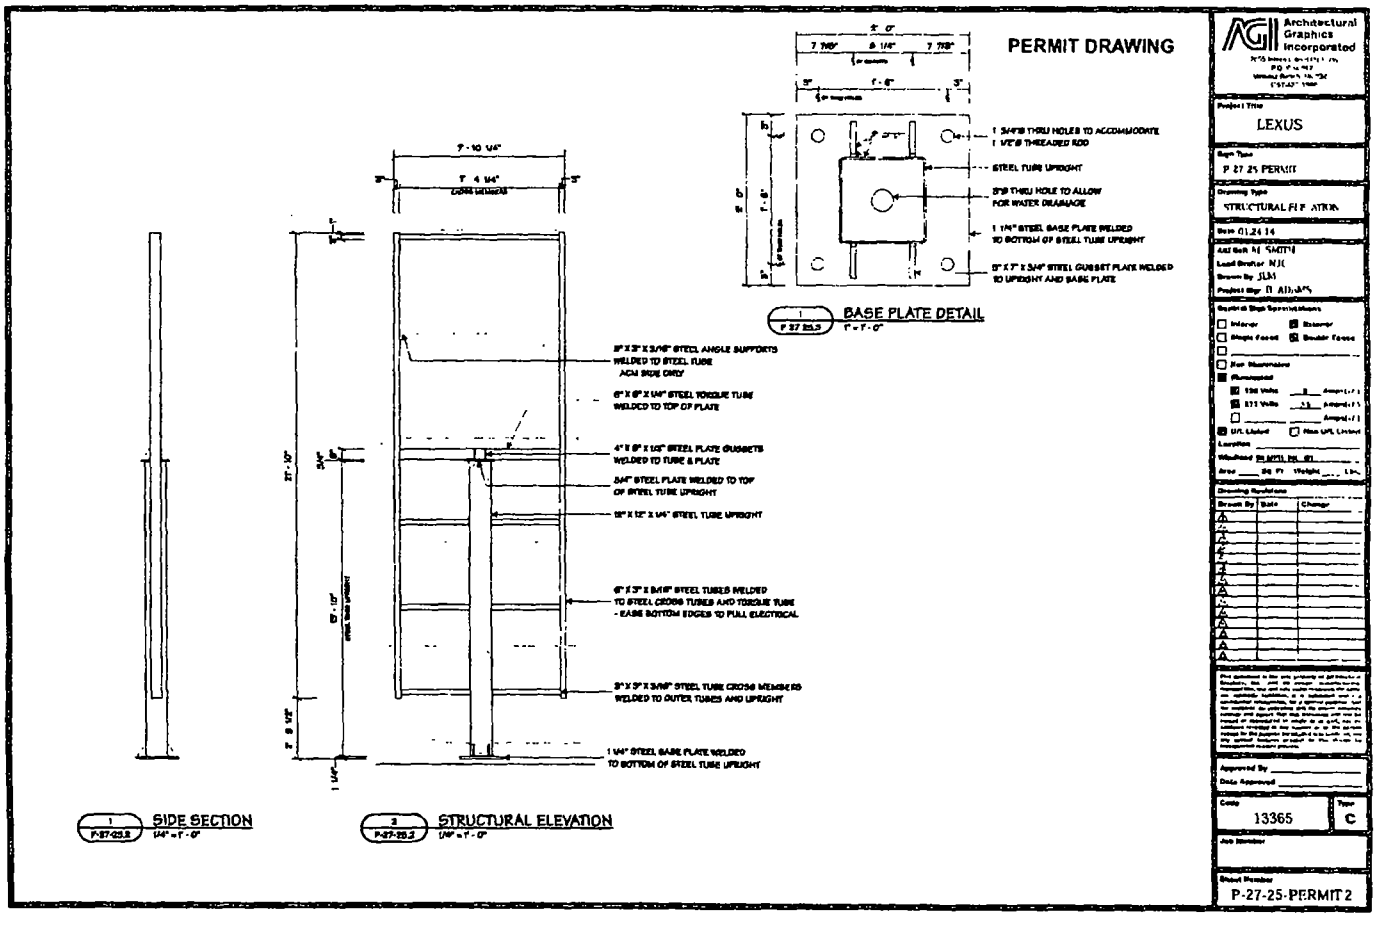

AGI Architectural Graphics Incorporated

Project Title: LEXUS

Sign Type: P 27 25 PERMIT

Drawing Type: STRUCTURAL ELEVATION

Date: 01.24.14

Art Work: AL SMITH

Lead Drafter: NJL

Drawn By: SLM

Project Mgr: D. ADAMS

Special Sign Specifications

- [ ] Interior
- [x] Exterior
- [ ] Single Faced
- [x] Double Faced
- [ ]
- [ ] Non Illuminated
- [x] Illuminated
- [x] 120 Volts ___ Amps (1)
- [x] 277 Volts 1.5 Amps (1)
- [ ] ___ ___ Amps (1)
- [x] U/L Listed
- [ ] Non U/L Listed

Location: ___

Modified: ___

Area: ___ Sq. Ft. Weight: ___ Lbs.

Drawing Revisions

Drawn By	Date	Change

Approved By: ___

Date Approved: ___

Code: 13365 Type: C

Job Number: ___

Sheet Number: P-27-25-PERMIT 2

City of Chicago

O2016-2085

Office of the City Clerk

Document Tracking Sheet

Meeting Date:	3/16/2016
Sponsor(s):	Burnett (27)
Type:	Ordinance
Title:	Grant(s) of privilege in public way for Old Navy Store No. 5328
Committee(s) Assignment:	Committee on Transportation and Public Way

ORDINANCE
OLD NAVY STORE #5328
Acct. No. 223054 - 4
Permit No. 1121870

Be It Ordained by the City Council of the City of Chicago:

SECTION 1. Permission and authority are hereby given and granted to OLD NAVY STORE #5328, upon the terms and subject to the conditions of this ordinance to maintain and use, as now constructed, six (6) Banner(s) projecting over the public right-of-way adjacent to its premises known as 1596 N. Kingsbury St..

Said Banner(s) at N. Kingsbury measure(s):
Six (6) at three (3) feet in length, and ten (10) feet in width for a total of one hundred eighty (180) square feet.

The location of said privilege shall be as shown on prints kept on file with the Department of Business Affairs and Consumer Protection and the Office of the City Clerk.

Said privilege shall be constructed in accordance with plans and specifications approved by the Zoning Department - Signs.

This grant of privilege in the public way shall be subject to the provisions of Section 10-28-015 and all other required provisions of the Municipal Code of Chicago.

The grantee shall pay to the City of Chicago as compensation for the privilege #1121870 herein granted the sum of one hundred seventy-five ($175.00) per annum in advance.

A 25% penalty will be added for payments received after due date.

The permit holder agrees to hold the City of Chicago harmless for any damage, relocation or replacement costs associated with damage, relocation or removal of private property caused by the City performing work in the public way.

Authority herein given and granted for a period of five (5) years from and after 03/10/2015.

Alderman

Walter Burnett Jr. 27th Ward

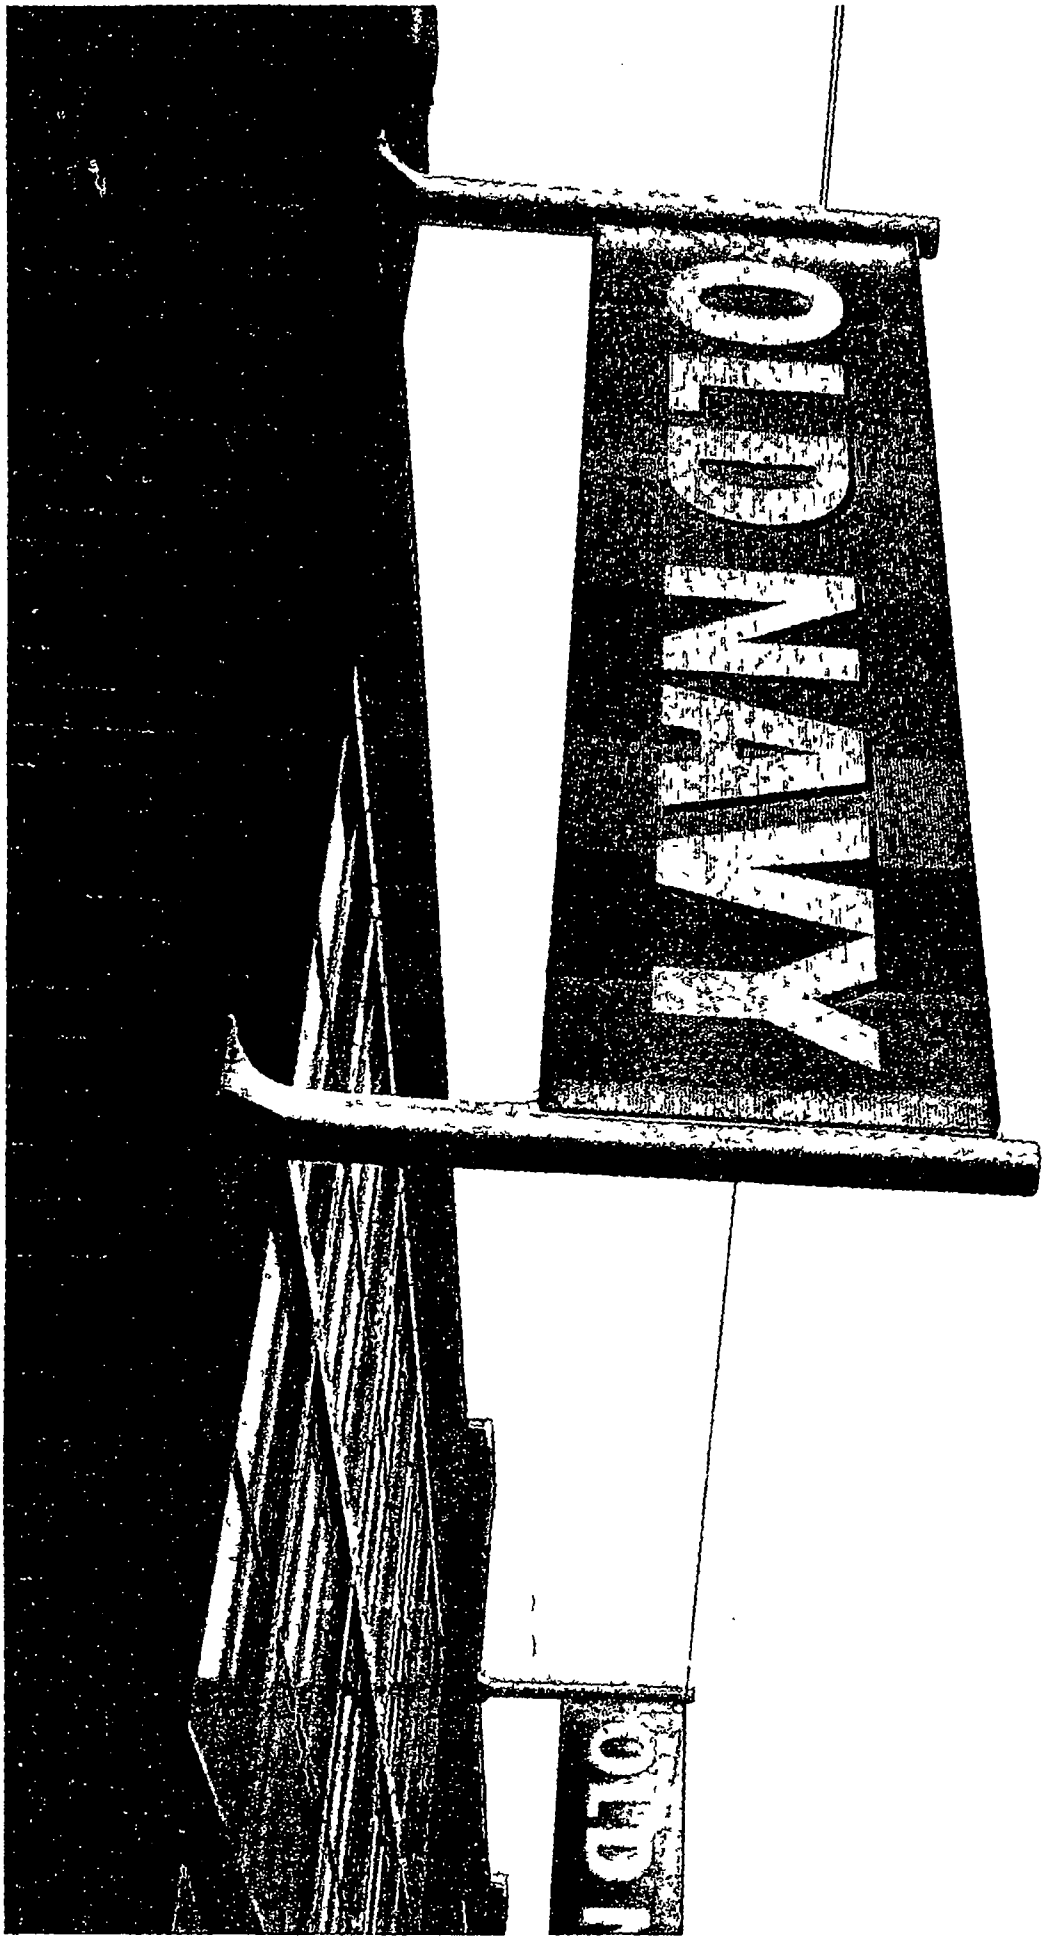
DANGER

City of Chicago

O2016-2088

Office of the City Clerk

Document Tracking Sheet

Meeting Date:	3/16/2016
Sponsor(s):	Burnett (27)
Type:	Ordinance
Title:	Grant(s) of privilege in public way for Public Storage
Committee(s) Assignment:	Committee on Transportation and Public Way

ORDINANCE
PUBLIC STORAGE
Acct. No. 211743 - 1
Permit No. 1112543

Be It Ordained by the City Council of the City of Chicago:

SECTION 1. Permission and authority are hereby given and granted to PUBLIC STORAGE, upon the terms and subject to the conditions of this ordinance to maintain and use one (1) sign(s) projecting over the public right-of-way attached to its premises known as 362 W. Chicago Ave..

Said sign structure(s) measures as follows; along W. Chicago Ave:
One (1) at thirty (30) feet in length, six (6) feet in height and thirty-five (35) feet above grade level.

The location of said privilege shall be as shown on prints kept on file with the Department of Business Affairs and Consumer Protection and the Office of the City Clerk.

Said privilege shall be constructed in accordance with plans and specifications approved by the Department of Transportation (Division of Project Development) and Zoning Department - Signs.

This grant of privilege in the public way shall be subject to the provisions of Section 10-28-015 and all other required provisions of the Municipal Code of Chicago.

The grantee shall pay to the City of Chicago as compensation for the privilege #1112543 herein granted the sum of three hundred ($300.00) per annum in advance.

A 25% penalty will be added for payments received after due date.

The permit holder agrees to hold the City of Chicago harmless for any damage, relocation or replacement costs associated with damage, relocation or removal of private property caused by the City performing work in the public way.

Authority herein given and granted for a period of five (5) years from and after 11/19/2013.

Alderman _____

Walter Burnett Jr. 27th Ward

(Page 2 of 2)

City of Chicago

O2016-2091

Office of the City Clerk

Document Tracking Sheet

Meeting Date:	3/16/2016
Sponsor(s):	Burnett (27)
Type:	Ordinance
Title:	Grant(s) of privilege in public way for Richard's Bar
Committee(s) Assignment:	Committee on Transportation and Public Way

ORDINANCE
RICHARD'S BAR
Acct. No. 48720 - 1
Permit No. 1122268

Be It Ordained by the City Council of the City of Chicago:

SECTION 1. Permission and authority are hereby given and granted to RICHARD'S BAR, upon the terms and subject to the conditions of this ordinance to maintain and use one (1) sign(s) projecting over the public right-of-way attached to its premises known as 491 N. Milwaukee Ave..

Said sign structure(s) measures as follows; along N. MILWAUKEE:
One (1) at four (4) feet in length, four (4) feet in height and eleven point four (11.4) feet above grade level.

The location of said privilege shall be as shown on prints kept on file with the Department of Business Affairs and Consumer Protection and the Office of the City Clerk.

Said privilege shall be constructed in accordance with plans and specifications approved by the Department of Transportation (Division of Project Development) and Zoning Department - Signs.

This grant of privilege in the public way shall be subject to the provisions of Section 10-28-015 and all other required provisions of the Municipal Code of Chicago.

The grantee shall pay to the City of Chicago as compensation for the privilege #1122268 herein granted the sum of one hundred ($100.00) per annum in advance.

A 25% penalty will be added for payments received after due date.

The permit holder agrees to hold the City of Chicago harmless for any damage, relocation or replacement costs associated with damage, relocation or removal of private property caused by the City performing work in the public way.

Authority herein given and granted for a period of five (5) years from and after 03/29/2016.

Alderman 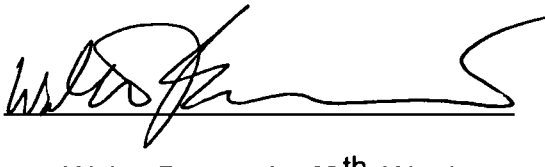

Walter Burnett Jr. 27th Ward

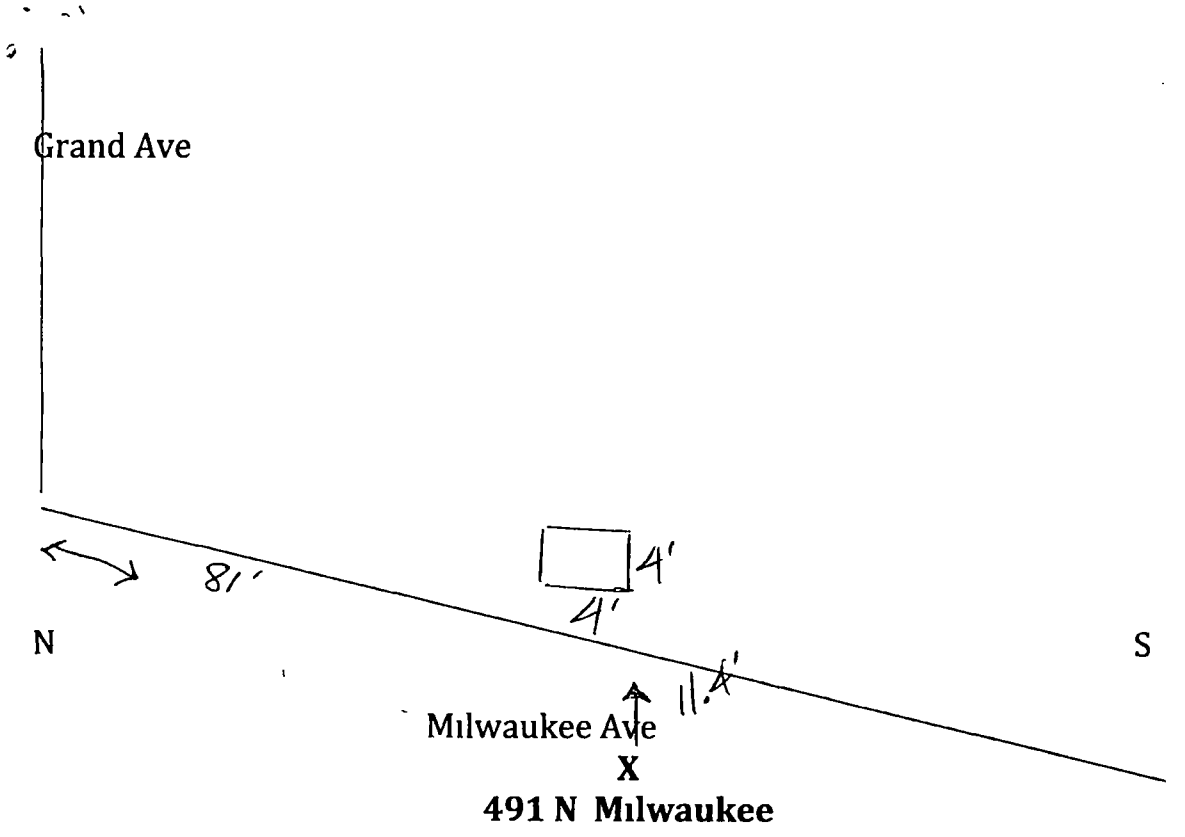
Grand Ave
81'
4'
4'
N
S
11.4'
Milwaukee Ave
X
491 N Milwaukee

City of Chicago

O2016-2095

Office of the City Clerk

Document Tracking Sheet

Meeting Date:	3/16/2016
Sponsor(s):	Burnett (27)
Type:	Ordinance
Title:	Grant(s) of privilege in public way for 836 Hubbard Condo Assn.
Committee(s) Assignment:	Committee on Transportation and Public Way

ORDINANCE
836 HUBBARD CONDOMINIUM ASSOCIATION
Acct. No. 400625 - 1
Permit No. 1120009

Be It Ordained by the City Council of the City of Chicago:

SECTION 1. Permission and authority are hereby given and granted to 836 HUBBARD CONDOMINIUM ASSOCIATION, upon the terms and subject to the conditions of this ordinance to construct, install, maintain and use two (2) Foundation Support(s) (Footing) under the public right-of-way adjacent to its premises known as 836 W. Hubbard St..

Said Foundation Support (Footing) at W. Hubbard Street measure(s):
One (1) at sixty-five (65) feet in length, and one point two five (1.25) foot in width for a total of eighty-one point two five (81.25) square feet. Said foundation support (footing) shall be approximately seven (7) feet two (2) inches below grade level.

Said Foundation Support (Footing) at N. Green Street measure(s):
One (1) at sixty (60) feet in length, and one point two five (1.25) foot in width for a total of seventy-five (75) square feet. Said foundation support (footing) shall be approximately seven (7) feet two (2) inches below grade level.

The location of said privilege shall be as shown on prints kept on file with the Department of Business Affairs and Consumer Protection and the Office of the City Clerk.

Said privilege shall be constructed in accordance with plans and specifications approved by the Department of Planning and Development and Department of Transportation (Office of Underground Coordination).

This grant of privilege in the public way shall be subject to the provisions of Section 10-28-015 and all other required provisions of the Municipal Code of Chicago.

The grantee shall pay to the City of Chicago as compensation for the privilege #1120009 herein granted the sum of eight hundred ($800.00) per annum in advance.

A 25% penalty will be added for payments received after due date.

The permit holder agrees to hold the City of Chicago harmless for any damage, relocation or replacement costs associated with damage, relocation or removal of private property caused by the City performing work in the public way.

Authority herein given and granted for a period of five (5) years from and after Date of Passage.

Alderman

Walter Burnett Jr. 27th Ward

836 HUBBARD CONDOMINIUM ASSOCIATION

PUBLIC WAM APPLICATION - FOUNDATION

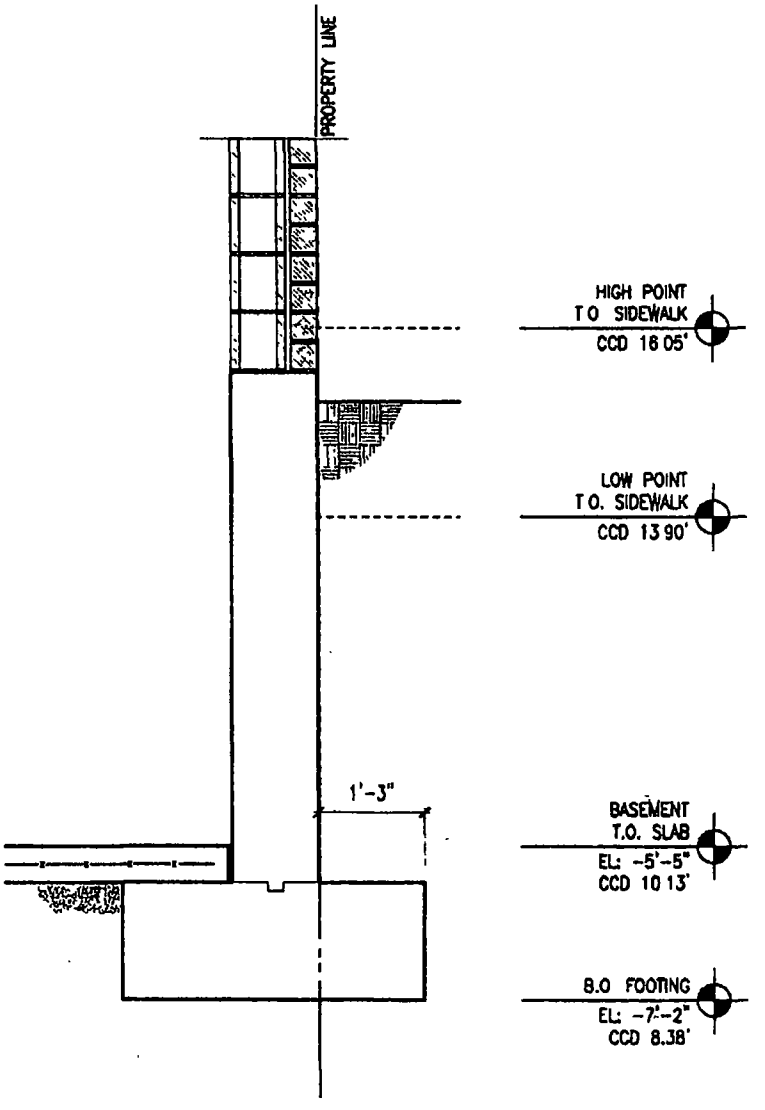

(3) FOUNDATION SECTION AT HUBBARD ST.
1/2"= 1'-0"

	836 W. HUBBARD ST. CHICAGO, ILLINOIS	OSTERHAUS McCARTHY LLC 7-12-15	ARCHITECTS	312.697.9013 architecture@osterhaus-mccarthy.com

© COPYRIGHT 2015 OSTERHAUS McCARTHY LLC

836 HUBBARD CONDOMINIUM ASSOCIATION

PUBLIC WAY APPLICATION - FOUNDATION

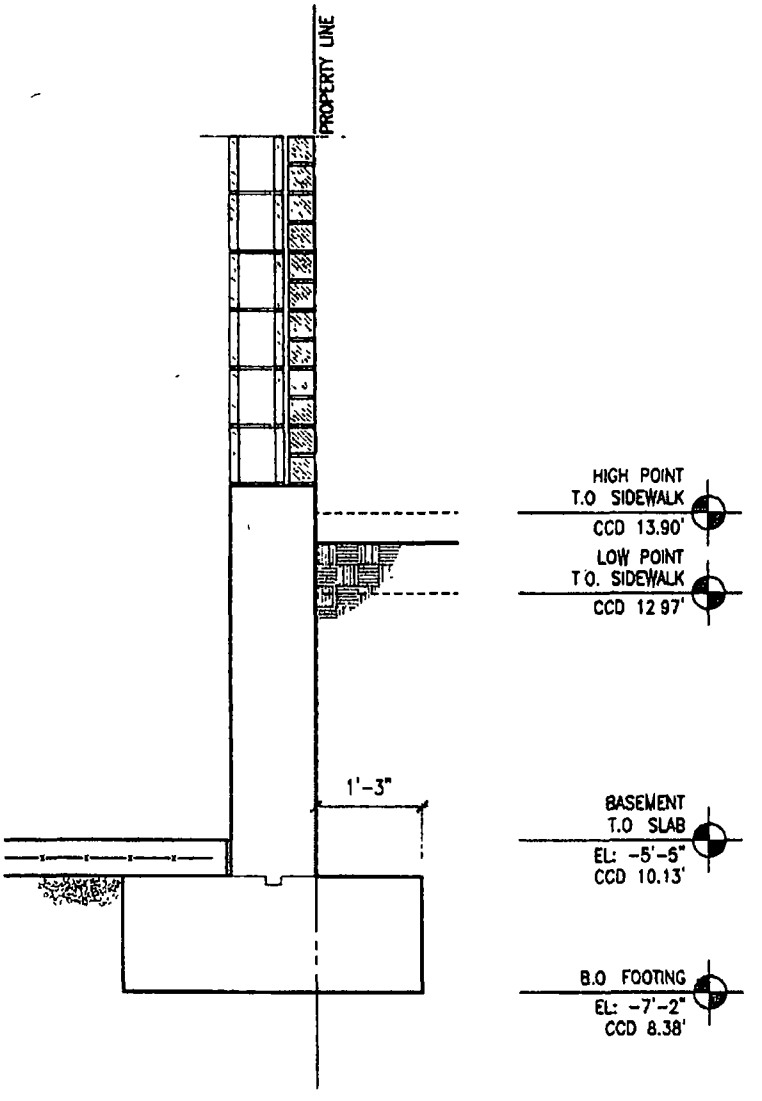

② FOUNDATION SECTION AT GREEN ST.
1/2"= 1'-0"

	836 W. HUBBARD ST. CHICAGO, ILLINOIS	OSTERHAUS McCARTHY LLC 7-12-15	ARCHITECTS	312.697.9013 architecture@osterhaus-mccarthy.com

© COPYRIGHT 2015 OSTERHAUS McCARTHY LLC

City of Chicago

O2016-2065

Office of the City Clerk

Document Tracking Sheet

Meeting Date:	3/16/2016
Sponsor(s):	Taliaferro (29)
Type:	Ordinance
Title:	Grant(s) of privilege in public way for Subway
Committee(s) Assignment:	Committee on Transportation and Public Way

ORDINANCE
SUBWAY
Acct. No. 346238 - 1
Permit No. 1122130

Be It Ordained by the City Council of the City of Chicago:

SECTION 1. Permission and authority are hereby given and granted to SUBWAY, upon the terms and subject to the conditions of this ordinance to maintain and use one (1) sign(s) projecting over the public right-of-way attached to its premises known as 5619 W. Division St..

Said sign structure(s) measures as follows; along W Division St:
One (1) at six (6) feet in length, two point five (2.5) feet in height and nine point five (9.5) feet above grade level.

The location of said privilege shall be as shown on prints kept on file with the Department of Business Affairs and Consumer Protection and the Office of the City Clerk.

Said privilege shall be constructed in accordance with plans and specifications approved by the Department of Transportation (Division of Project Development) and Zoning Department - Signs.

This grant of privilege in the public way shall be subject to the provisions of Section 10-28-015 and all other required provisions of the Municipal Code of Chicago.

The grantee shall pay to the City of Chicago as compensation for the privilege #1122130 herein granted the sum of one hundred ($100.00) per annum in advance.

A 25% penalty will be added for payments received after due date.

The permit holder agrees to hold the City of Chicago harmless for any damage, relocation or replacement costs associated with damage, relocation or removal of private property caused by the City performing work in the public way.

Authority herein given and granted for a period of five (5) years from and after 05/12/2015.

Alderman Clt Tal. (29)

Chris Taliaferro 29th Ward

SUBWAY
6"
ANY TOPPINGS

SUBWAY
6"
ANY TOPPINGS

Department of Business Affairs and Consumer Protection
Small Business Center - Public Way Use Unit
City Hall - 121 N LaSalle Street, Room 800 • Chicago, IL 60602
312-74-GOBIZ / 312-744-6249 • (312) 744-1944 (TTY)
http://www.cityofchicago.org/bacp

03/16/2016

Alderman **Chris Taliaferro**
Ward # **29**
City of Chicago
City Hall, Room **300**
121 North LaSalle Street
Chicago, Illinois 60602

Re: An ordinance to use and maintain a portion of the public right-of-way for **one (1) sign(s)** for **SUBWAY**, adjacent to the premises known as **5619 W. Division St.**.

Dear Alderman **Chris Taliaferro**:

The applicant referenced above has requested the use of the public right-of-way for a **sign(s)**. An ordinance has been prepared by the Department of Business Affairs and Consumer Protection – Small Business Center - Public Way Use Unit for presentation to the City Council. Because this request was made for properties located in your ward, as approved by you as per the attached, I respectfully request that you introduce the attached ordinance at the next City Council meeting.

If you have any questions regarding this ordinance, please contact Anthony Bertuca at (312) 744-5506.

Department of Business Affairs and Consumer Protection

City of Chicago

O2016-2097

Office of the City Clerk

Document Tracking Sheet

Meeting Date:	3/16/2016
Sponsor(s):	Reboyras (30)
Type:	Ordinance
Title:	Grant(s) of privilege in public way for Autobarn City Mazda, The
Committee(s) Assignment:	Committee on Transportation and Public Way

ORDINANCE
THE AUTOBARN CITY MAZDA
Acct. No. 402302 - 1
Permit No. 1120723

Be It Ordained by the City Council of the City of Chicago:

SECTION 1. Permission and authority are hereby given and granted to THE AUTOBARN CITY MAZDA, upon the terms and subject to the conditions of this ordinance to maintain and use four (4) sign(s) projecting over the public right-of-way attached to its premises known as 3255 N. Cicero Ave..

Said sign structure(s) measures as follows; along N. Cicero Avenue:
One (1) at seventeen (17) feet in length, one point nine two (1.92) feet in height and twenty-five (25) feet above grade level.
One (1) at eighteen point nine two (18.92) feet in length, three point seven five (3.75) feet in height and twenty-five (25) feet above grade level.

Said sign structure(s) measures as follows; along W. School Street:
One (1) at eight point one six (8.16) feet in length, two point five (2.5) feet in height and twenty-two (22) feet above grade level.
One (1) at twenty-five point seven five (25.75) feet in length, one point nine two (1.92) feet in height and twenty-two (22) feet above grade level.

The location of said privilege shall be as shown on prints kept on file with the Department of Business Affairs and Consumer Protection and the Office of the City Clerk.

Said privilege shall be constructed in accordance with plans and specifications approved by the Department of Transportation (Division of Project Development) and Zoning Department - Signs.

This grant of privilege in the public way shall be subject to the provisions of Section 10-28-015 and all other required provisions of the Municipal Code of Chicago.

The grantee shall pay to the City of Chicago as compensation for the privilege #1120723 herein granted the sum of one thousand ($1,000.00) per annum in advance.

A 25% penalty will be added for payments received after due date.

The permit holder agrees to hold the City of Chicago harmless for any damage, relocation or replacement costs associated with damage, relocation or removal of private property caused by the City performing work in the public way.

Authority herein given and granted for a period of five (5) years from and after Date of Passage.

Alderman 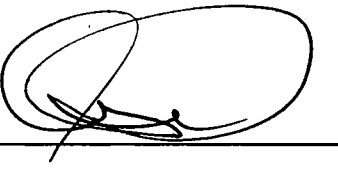

Weight : 4.4lbs.ea
Volts : 120vac
Amp . .47 Amps
Wall Dimensions 31' x 160'
Band Area : 15' x x 160'
Type of Lamp: LED (x 82 modules)
Total Watts: 70.8 vA
Elevation : West Elevation

Autobarn City

1 FRONT ELEVATION

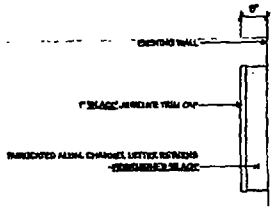

1 SIDE VIEW

NO1

Architectural Graphics Incorporated

MAZDA

6184 C

RE-DN-22.5 1

Department of Business Affairs and Consumer Protection
Small Business Center - Public Way Use Unit
City Hall - 121 N. LaSalle Street, Room 800 • Chicago, IL 60602
312-74-GOBIZ / 312-744-6249 • (312) 744-1944 (TTY)
http://www.cityofchicago.org/bacp

03/16/2016

Alderman **Ariel Reboyras**
Ward # **30**
City of Chicago
City Hall, Room **300**
121 North LaSalle Street
Chicago, Illinois 60602

Re: An ordinance to use and maintain a portion of the public right-of-way for **four (4) sign(s)** for **THE AUTOBARN CITY MAZDA**, adjacent to the premises known as **3255 N. Cicero Ave.**.

Dear Alderman **Ariel Reboyras**:

The applicant referenced above has requested the use of the public right-of-way for a **sign(s)**. An ordinance has been prepared by the Department of Business Affairs and Consumer Protection – Small Business Center - Public Way Use Unit for presentation to the City Council. Because this request was made for properties located in your ward, as approved by you as per the attached, I respectfully request that you introduce the attached ordinance at the next City Council meeting.

If you have any questions regarding this ordinance, please contact Anthony Bertuca at (312) 744-5506.

Department of Business Affairs and Consumer Protection

City of Chicago

O2016-2100

Office of the City Clerk

Document Tracking Sheet

Meeting Date:	3/16/2016
Sponsor(s):	Reboyras (30)
Type:	Ordinance
Title:	Grant(s) of privilege in public way for Herbaland
Committee(s) Assignment:	Committee on Transportation and Public Way

ORDINANCE
HERBALAND
Acct. No. 243682 - 5
Permit No. 1122213

Be It Ordained by the City Council of the City of Chicago:

SECTION 1. Permission and authority are hereby given and granted to HERBALAND, upon the terms and subject to the conditions of this ordinance to maintain and use one (1) sign(s) projecting over the public right-of-way attached to its premises known as 3127 N. Milwaukee Ave..

Said sign structure(s) measures as follows; along N Milwaukee Ave:
One (1) at twenty-three (23) feet in length, two (2) feet in height and nine (9) feet above grade level.

The location of said privilege shall be as shown on prints kept on file with the Department of Business Affairs and Consumer Protection and the Office of the City Clerk.

Said privilege shall be constructed in accordance with plans and specifications approved by the Department of Transportation (Division of Project Development) and Zoning Department - Signs.

This grant of privilege in the public way shall be subject to the provisions of Section 10-28-015 and all other required provisions of the Municipal Code of Chicago.

The grantee shall pay to the City of Chicago as compensation for the privilege #1122213 herein granted the sum of three hundred ($300.00) per annum in advance.

A 25% penalty will be added for payments received after due date.

The permit holder agrees to hold the City of Chicago harmless for any damage, relocation or replacement costs associated with damage, relocation or removal of private property caused by the City performing work in the public way.

Authority herein given and granted for a period of five (5) years from and after 03/09/2016.

Alderman 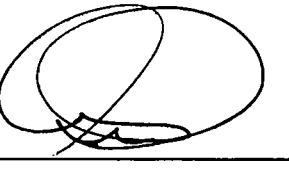

Ariel Reboyras 30th Ward

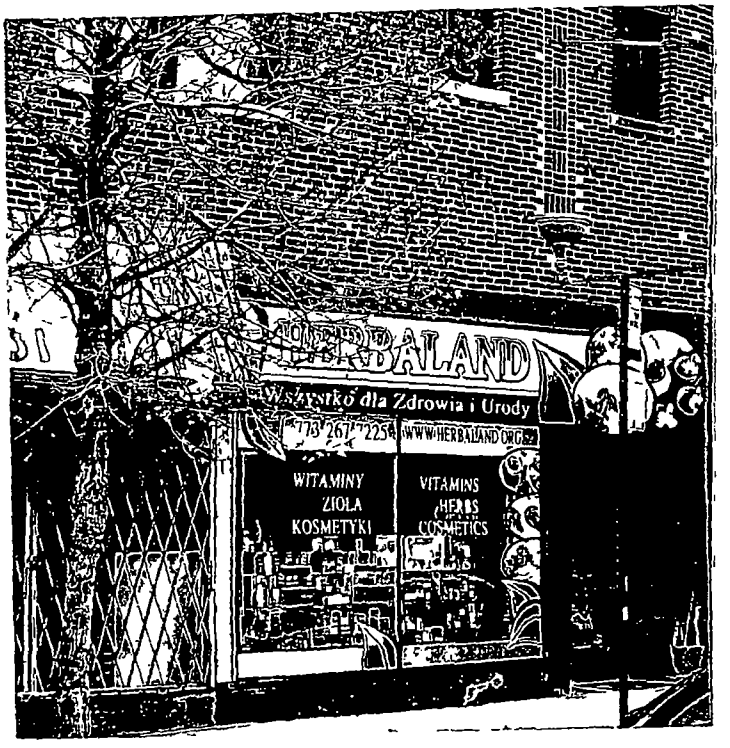
HERBALAND
Wszystko dla Zdrowia i Urody
713 267 2258
WWW.HERBALAND.ORG.PL
WITAMINY
ZIOŁA
KOSMETYKI
VITAMINS
HERBS
COSMETICS

Department of Business Affairs and Consumer Protection
Small Business Center - Public Way Use Unit
City Hall - 121 N. LaSalle Street, Room 800 • Chicago, IL 60602
312-74-GOBIZ / 312-744-6249 • (312) 744-1944 (TTY)
http://www.cityofchicago.org/bacp

03/16/2016

Alderman **Ariel Reboyras**
Ward # **30**
City of Chicago
City Hall, Room **300**
121 North LaSalle Street
Chicago, Illinois 60602

Re: An ordinance to use and maintain a portion of the public right-of-way for **one (1) sign(s)** for **HERBALAND**, adjacent to the premises known as **3127 N. Milwaukee Ave.**.

Dear Alderman **Ariel Reboyras**:

The applicant referenced above has requested the use of the public right-of-way for a **sign(s)**. An ordinance has been prepared by the Department of Business Affairs and Consumer Protection – Small Business Center - Public Way Use Unit for presentation to the City Council. Because this request was made for properties located in your ward, as approved by you as per the attached, I respectfully request that you introduce the attached ordinance at the next City Council meeting.

If you have any questions regarding this ordinance, please contact Anthony Bertuca at (312) 744-5506.

Department of Business Affairs and Consumer Protection

City of Chicago

O2016-2108

Office of the City Clerk

Document Tracking Sheet

Meeting Date:	3/16/2016
Sponsor(s):	Waguespack (32)
Type:	Ordinance
Title:	Grant(s) of privilege in public way for A Little Photo Studio
Committee(s) Assignment:	Committee on Transportation and Public Way

ORDINANCE
A Little Photo Studio
Acct. No. 389362 - 1
Permit No. 1113778

Be It Ordained by the City Council of the City of Chicago:

SECTION 1. Permission and authority are hereby given and granted to A Little Photo Studio, upon the terms and subject to the conditions of this ordinance to maintain and use one (1) sign(s) projecting over the public right-of-way attached to its premises known as 2868 N. Lincoln Ave..

Said sign structure(s) measures as follows; along N. Lincoln Avenue:
One (1) at two point five (2.5) feet in length, two point five (2.5) feet in height and twelve (12) feet above grade level.

The location of said privilege shall be as shown on prints kept on file with the Department of Business Affairs and Consumer Protection and the Office of the City Clerk.

Said privilege shall be constructed in accordance with plans and specifications approved by the Department of Transportation (Division of Project Development) and Zoning Department - Signs.

This grant of privilege in the public way shall be subject to the provisions of Section 10-28-015 and all other required provisions of the Municipal Code of Chicago.

The grantee shall pay to the City of Chicago as compensation for the privilege #1113778 herein granted the sum of one hundred ($100.00) per annum in advance.

A 25% penalty will be added for payments received after due date.

The permit holder agrees to hold the City of Chicago harmless for any damage, relocation or replacement costs associated with damage, relocation or removal of private property caused by the City performing work in the public way.

Authority herein given and granted for a period of five (5) years from and after Date of Passage.

Alderman _____

Scott Waguespack 32nd Ward

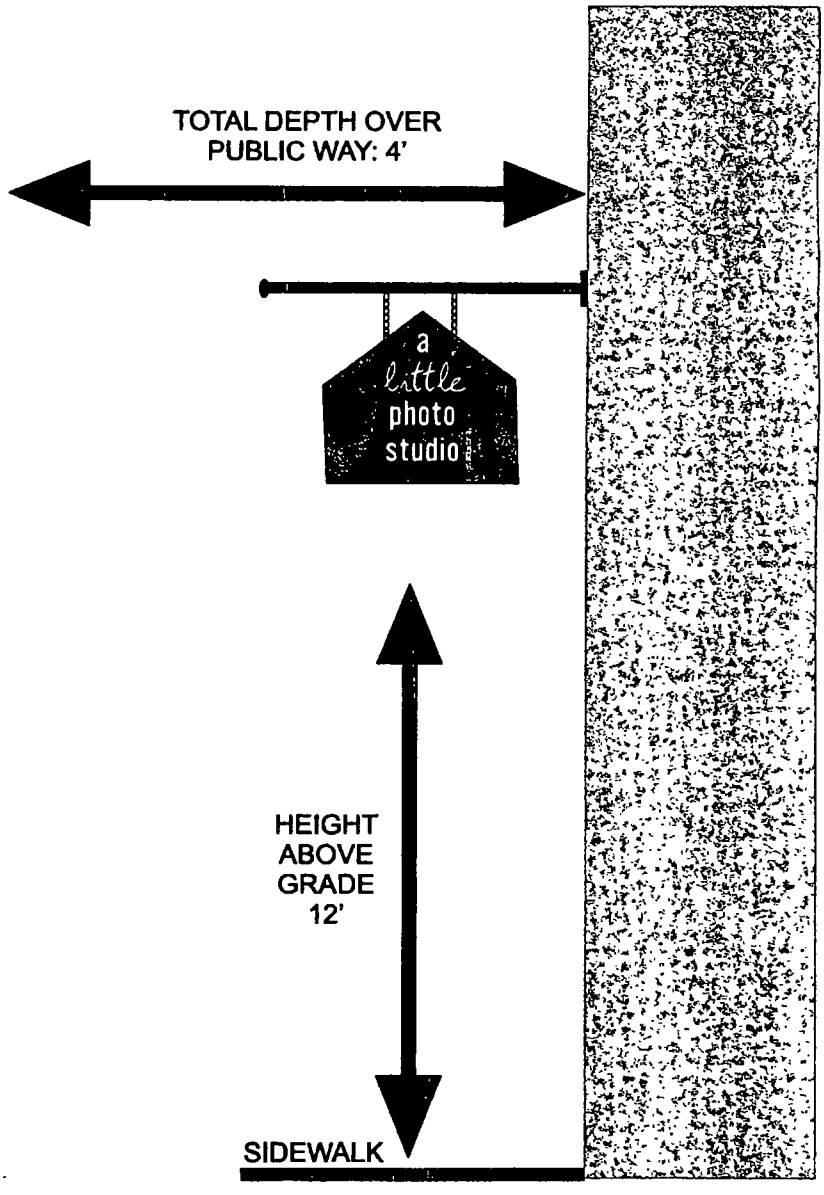
TOTAL DEPTH OVER
PUBLIC WAY: 4'
a
little
photo
studio
HEIGHT
ABOVE
GRADE
12'
SIDEWALK

Department of Business Affairs and Consumer Protection
Small Business Center - Public Way Use Unit
City Hall - 121 N. LaSalle Street, Room 800 • Chicago, IL 60602
312-74-GOBIZ / 312-744-6249 • (312) 744-1944 (TTY)
http://www.cityofchicago.org/bacp

03/16/2016

Alderman **Scott Waguespack**
Ward # **32**
City of Chicago
City Hall, Room **300**
121 North LaSalle Street
Chicago, Illinois 60602

Re: An ordinance to use and maintain a portion of the public right-of-way for **one (1) sign(s)** for **A Little Photo Studio**, adjacent to the premises known as **2868 N. Lincoln Ave.**.

Dear Alderman **Scott Waguespack**:

The applicant referenced above has requested the use of the public right-of-way for a **sign(s)**. An ordinance has been prepared by the Department of Business Affairs and Consumer Protection – Small Business Center - Public Way Use Unit for presentation to the City Council. Because this request was made for properties located in your ward, as approved by you as per the attached, I respectfully request that you introduce the attached ordinance at the next City Council meeting.

If you have any questions regarding this ordinance, please contact Anthony Bertuca at (312) 744-5506.

Department of Business Affairs and Consumer Protection

City of Chicago

O2016-2111

Office of the City Clerk

Document Tracking Sheet

Meeting Date:	3/16/2016
Sponsor(s):	Waguespack (32)
Type:	Ordinance
Title:	Grant(s) of privilege in public way for Chicago School Partners LLC
Committee(s) Assignment:	Committee on Transportation and Public Way

ORDINANCE
CHICAGO SCHOOL PARTNERS, LLC
Acct. No. 403954 - 1
Permit No. 1121562

Be It Ordained by the City Council of the City of Chicago:

SECTION 1. Permission and authority are hereby given and granted to CHICAGO SCHOOL PARTNERS, LLC, upon the terms and subject to the conditions of this ordinance to maintain and use, as now constructed, two (2) Balcony(s) projecting over the public right-of-way adjacent to its premises known as 2357 W. School St..

Said Balcony(s) at W. School Street measure(s):
Two (2) at six (6) feet in length, and four (4) feet in width for a total of forty-eight (48) square feet.

The location of said privilege shall be as shown on prints kept on file with the Department of Business Affairs and Consumer Protection and the Office of the City Clerk.

Said privilege shall be constructed in accordance with plans and specifications approved by the Department of Planning and Development and Department of Transportation (Division of Project Development).

This grant of privilege in the public way shall be subject to the provisions of Section 10-28-015 and all other required provisions of the Municipal Code of Chicago.

The grantee shall pay to the City of Chicago as compensation for the privilege #1121562 herein granted the sum of one hundred fifty ($150.00) per annum in advance.

A 25% penalty will be added for payments received after due date.

The permit holder agrees to hold the City of Chicago harmless for any damage, relocation or replacement costs associated with damage, relocation or removal of private property caused by the City performing work in the public way.

Authority herein given and granted for a period of five (5) years from and after Date of Passage.

Alderman Scott Waguespack

Scott Waguespack 32nd Ward

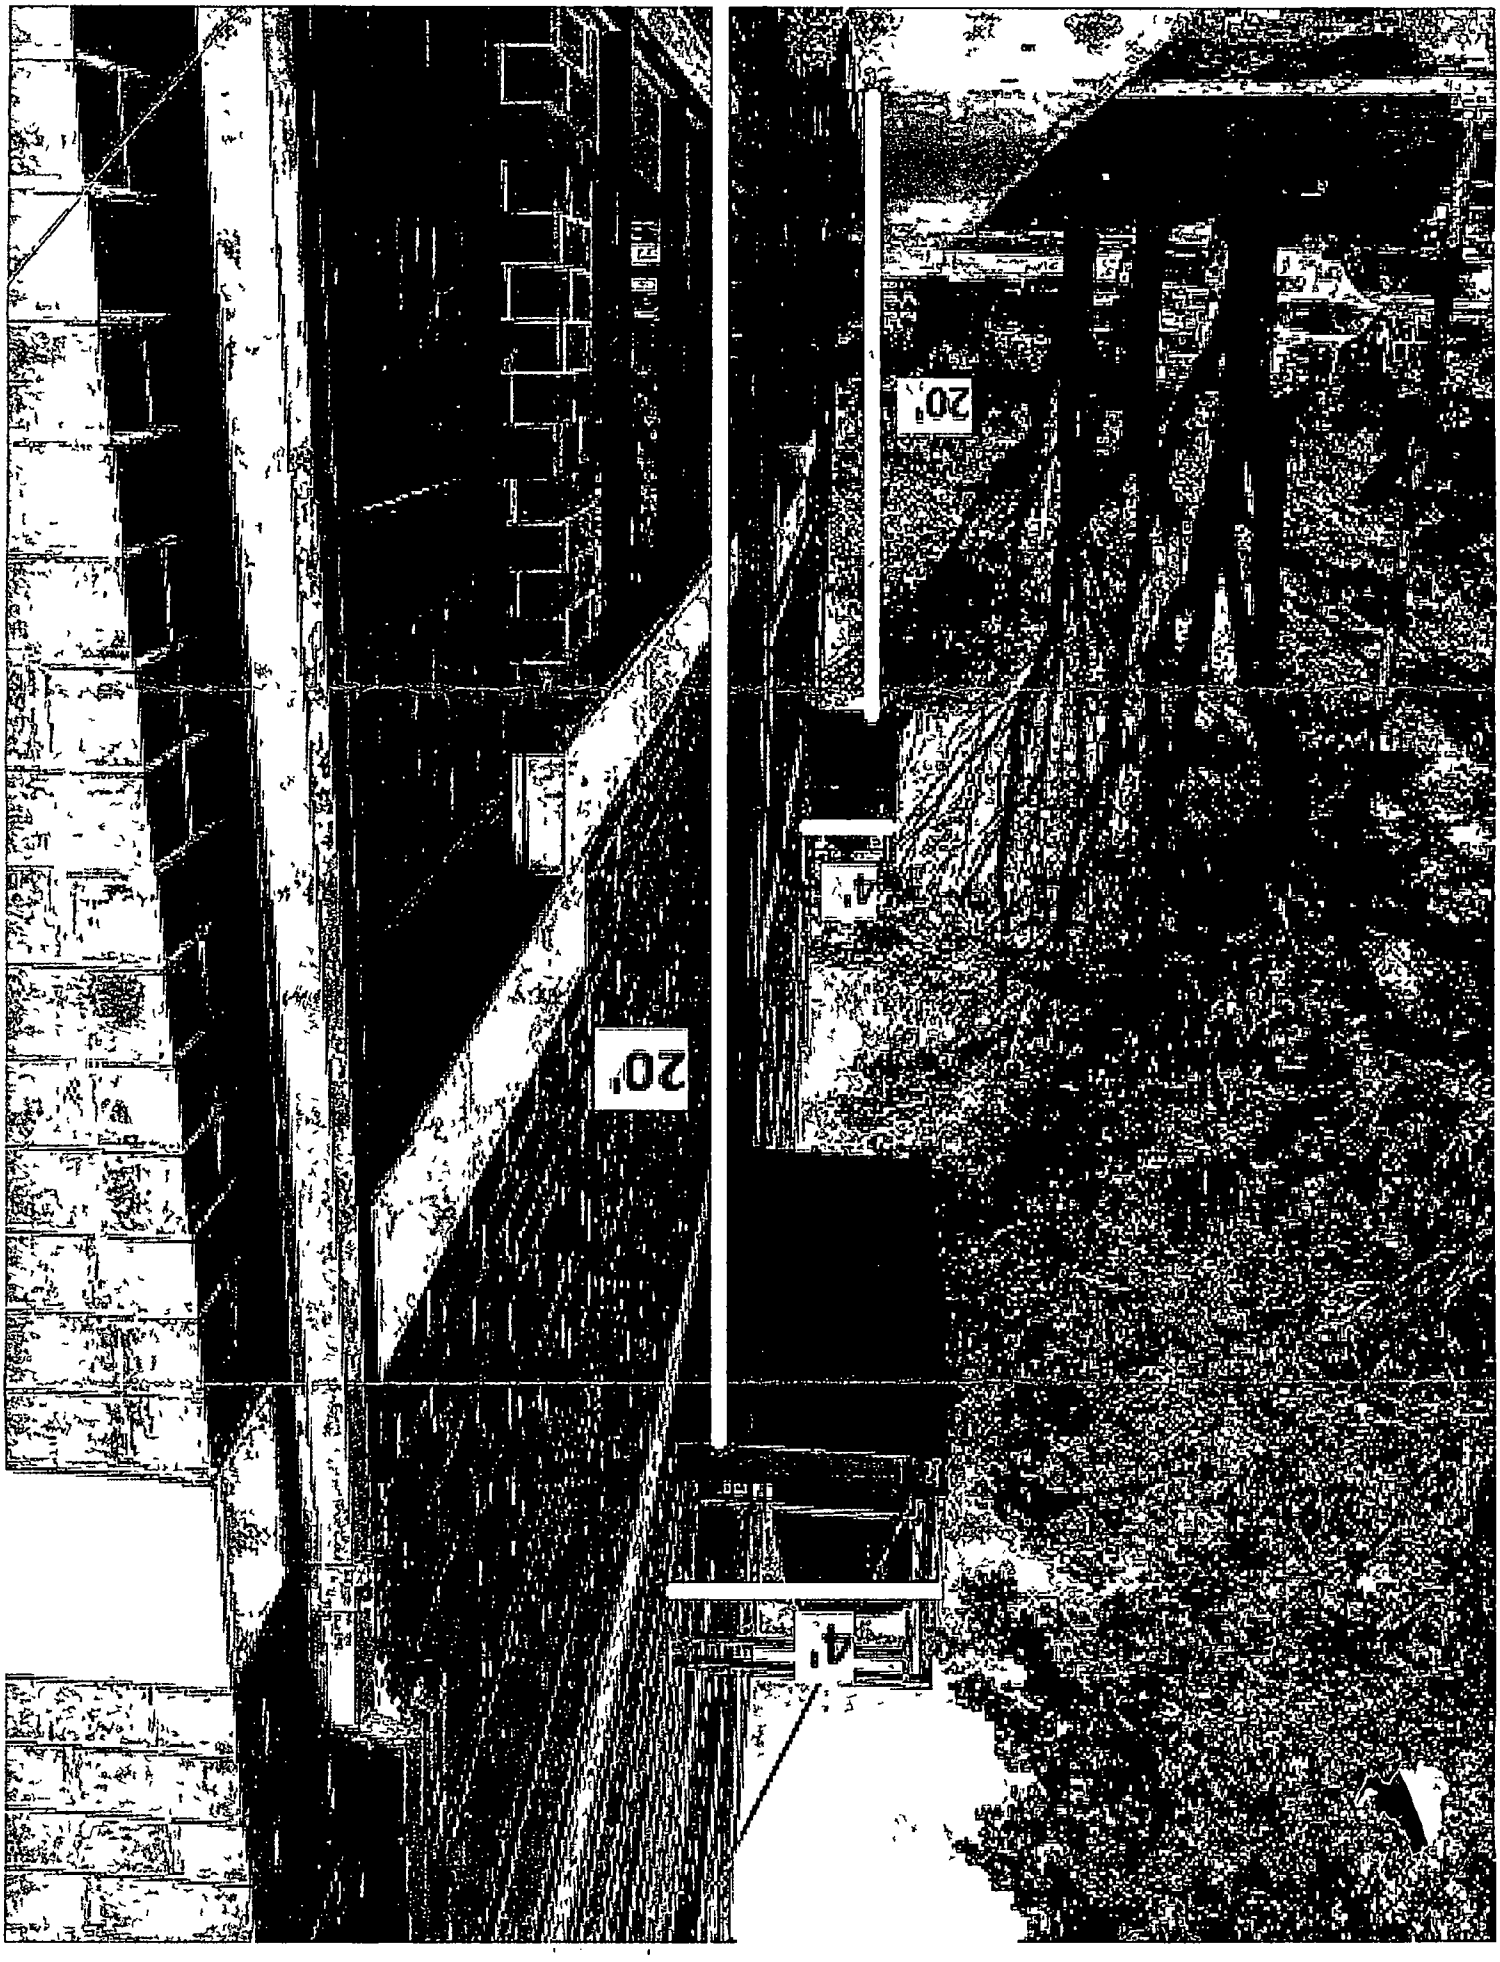
20'
20'
4'
4'

Department of Business Affairs and Consumer Protection
Small Business Center - Public Way Use Unit
City Hall - 121 N. LaSalle Street, Room 800 • Chicago, IL 60602
312-74-GOBIZ / 312-744-6249 • (312) 744-1944 (TTY)
http://www.cityofchicago.org/bacp

03/16/2016

Alderman **Scott Waguespack**
Ward # **32**
City of Chicago
City Hall, Room **300**
121 North LaSalle Street
Chicago, Illinois 60602

Re: An ordinance to use and maintain a portion of the public right-of-way for **two (2) balcony(ies)** for **CHICAGO SCHOOL PARTNERS, LLC**, adjacent to the premises known as **2357 W. School St.**.

Dear Alderman **Scott Waguespack**:

The applicant referenced above has requested the use of the public right-of-way for a **balcony(ies)**. An ordinance has been prepared by the Department of Business Affairs and Consumer Protection – Small Business Center - Public Way Use Unit for presentation to the City Council. Because this request was made for properties located in your ward, as approved by you as per the attached, I respectfully request that you introduce the attached ordinance at the next City Council meeting.

If you have any questions regarding this ordinance, please contact Anthony Bertuca at (312) 744-5506.

Department of Business Affairs and Consumer Protection

City of Chicago

O2016-2112

Office of the City Clerk

Document Tracking Sheet

Meeting Date:	3/16/2016
Sponsor(s):	Waguespack (32)
Type:	Ordinance
Title:	Grant(s) of privilege in public way for Club Monaco
Committee(s) Assignment:	Committee on Transportation and Public Way

ORDINANCE
Club Monaco
Acct. No. 248350 - 5
Permit No. 1121881

Be It Ordained by the City Council of the City of Chicago:

SECTION 1. Permission and authority are hereby given and granted to Club Monaco, upon the terms and subject to the conditions of this ordinance to maintain and use one (1) sign(s) projecting over the public right-of-way attached to its premises known as 1731 N. Damen Ave..

Said sign structure(s) measures as follows; along N. Damen:
One (1) at fifteen (15) feet in length, point eight three (.83) feet in height and thirteen (13) feet above grade level.

The location of said privilege shall be as shown on prints kept on file with the Department of Business Affairs and Consumer Protection and the Office of the City Clerk.

Said privilege shall be constructed in accordance with plans and specifications approved by the Department of Transportation (Division of Project Development) and Zoning Department - Signs.

This grant of privilege in the public way shall be subject to the provisions of Section 10-28-015 and all other required provisions of the Municipal Code of Chicago.

The grantee shall pay to the City of Chicago as compensation for the privilege #1121881 herein granted the sum of one hundred ($100.00) per annum in advance.

A 25% penalty will be added for payments received after due date.

The permit holder agrees to hold the City of Chicago harmless for any damage, relocation or replacement costs associated with damage, relocation or removal of private property caused by the City performing work in the public way.

Authority herein given and granted for a period of five (5) years from and after 01/13/2016.

Alderman _____

Scott Waguespack 32nd Ward

CLUB MONACO

1731 NORTH DAMEN STREET
CHICAGO, ILLINOIS

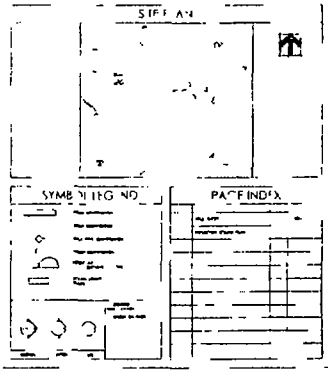

Edifica

CLUB MONACO

T1.1

Department of Business Affairs and Consumer Protection
Small Business Center - Public Way Use Unit
City Hall - 121 N LaSalle Street, Room 800 • Chicago, IL 60602
312-74-GOBIZ / 312-744-6249 • (312) 744-1944 (TTY)
http://www.cityofchicago.org/bacp

03/16/2016

Alderman **Scott Waguespack**
Ward # **32**
City of Chicago
City Hall, Room **300**
121 North LaSalle Street
Chicago, Illinois 60602

Re: An ordinance to use and maintain a portion of the public right-of-way for **one (1) sign(s)** for **Club Monaco**, adjacent to the premises known as **1731 N. Damen Ave.**.

Dear Alderman **Scott Waguespack**:

The applicant referenced above has requested the use of the public right-of-way for a **sign(s)**. An ordinance has been prepared by the Department of Business Affairs and Consumer Protection – Small Business Center - Public Way Use Unit for presentation to the City Council. Because this request was made for properties located in your ward, as approved by you as per the attached, I respectfully request that you introduce the attached ordinance at the next City Council meeting.

If you have any questions regarding this ordinance, please contact Anthony Bertuca at (312) 744-5506.

Department of Business Affairs and Consumer Protection

City of Chicago

O2016-2115

Office of the City Clerk

Document Tracking Sheet

Meeting Date:	3/16/2016
Sponsor(s):	Waguespack (32)
Type:	Ordinance
Title:	Grant(s) of privilege in public way for Irazu, Inc. - Privilege No. 1121880
Committee(s) Assignment:	Committee on Transportation and Public Way

ORDINANCE
IRAZU INC
Acct. No. 23764 - 2
Permit No. 1121880

Be It Ordained by the City Council of the City of Chicago:

SECTION 1. Permission and authority are hereby given and granted to IRAZU INC, upon the terms and subject to the conditions of this ordinance to maintain and use, as now constructed, two (2) Door Swing(s) on the public right-of-way adjacent to its premises known as 1865 N. Milwaukee Ave..

Said Door Swing(s) at N Oakley Ave measure(s):
One (1) at three (3) feet in length, and six point six seven (6.67) feet in width for a total of twenty point zero one (20.01) square feet.
One (1) at six (6) feet in length, and six point six seven (6.67) feet in width for a total of forty point zero two (40.02) square feet.

The location of said privilege shall be as shown on prints kept on file with the Department of Business Affairs and Consumer Protection and the Office of the City Clerk.

Said privilege shall be constructed in accordance with plans and specifications approved by the Department of Transportation (Division of Project Development).

This grant of privilege in the public way shall be subject to the provisions of Section 10-28-015 and all other required provisions of the Municipal Code of Chicago.

The grantee shall pay to the City of Chicago as compensation for the privilege #1121880 herein granted the sum of one hundred fifty ($150.00) per annum in advance.

A 25% penalty will be added for payments received after due date.

The permit holder agrees to hold the City of Chicago harmless for any damage, relocation or replacement costs associated with damage, relocation or removal of private property caused by the City performing work in the public way.

Authority herein given and granted for a period of five (5) years from and after Date of Passage.

Alderman Scott Waguespack

Scott Waguespack 32nd Ward

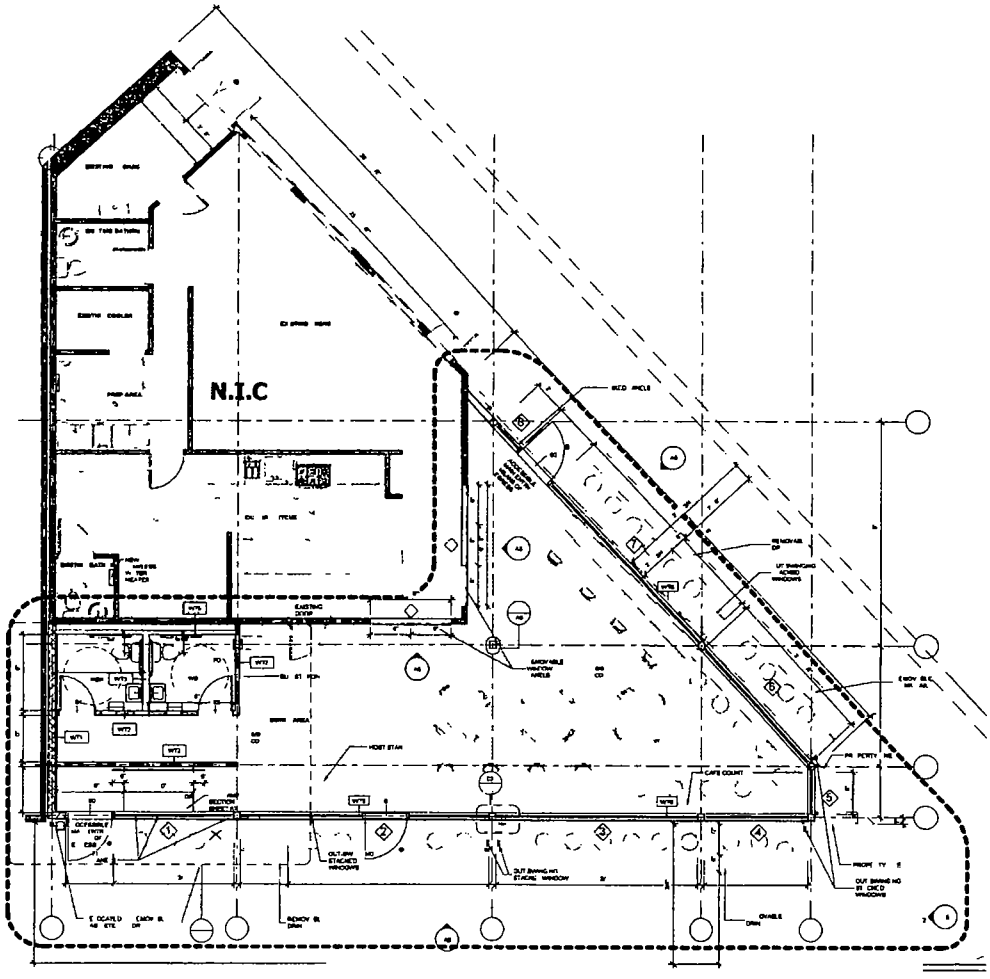

AREA OF WORK

Department of Business Affairs and Consumer Protection
Small Business Center - Public Way Use Unit
City Hall - 121 N. LaSalle Street, Room 800 • Chicago, IL 60602
312-74-GOBIZ / 312-744-6249 • (312) 744-1944 (TTY)
http://www.cityofchicago.org/bacp

03/16/2016

Alderman **Scott Waguespack**
Ward # **32**
City of Chicago
City Hall, Room **300**
121 North LaSalle Street
Chicago, Illinois 60602

Re: An ordinance to use and maintain a portion of the public right-of-way for **two (2) door swing(s)** for **IRAZU INC**, adjacent to the premises known as **1865 N. Milwaukee Ave.**.

Dear Alderman **Scott Waguespack**:

The applicant referenced above has requested the use of the public right-of-way for a **door swing(s)**. An ordinance has been prepared by the Department of Business Affairs and Consumer Protection – Small Business Center - Public Way Use Unit for presentation to the City Council. Because this request was made for properties located in your ward, as approved by you as per the attached, I respectfully request that you introduce the attached ordinance at the next City Council meeting.

If you have any questions regarding this ordinance, please contact Anthony Bertuca at (312) 744-5506.

Department of Business Affairs and Consumer Protection

City of Chicago

O2016-2119

Office of the City Clerk

Document Tracking Sheet

Meeting Date:	3/16/2016
Sponsor(s):	Waguespack (32)
Type:	Ordinance
Title:	Grant(s) of privilege in public way for Irazu, Inc. - Privilege No. 1121878
Committee(s) Assignment:	Committee on Transportation and Public Way

ORDINANCE
IRAZU INC
Acct. No. 23764 - 2
Permit No. 1121878

Be It Ordained by the City Council of the City of Chicago:

SECTION 1. Permission and authority are hereby given and granted to IRAZU INC, upon the terms and subject to the conditions of this ordinance to construct, install, maintain and use three (3) Door Swing(s) projecting over the public right-of-way adjacent to its premises known as 1865 N. Milwaukee Ave..

Said Door Swing(s) at N Milwaukee Ave measure(s):
Two (2) at three point five (3.5) feet in length, and nine (9) feet in width for a total of sixty-three (63) square feet.

Said Door Swing(s) at N Oakley Ave measure(s):
One (1) at three point five (3.5) feet in length, and nine (9) feet in width for a total of thirty-one point five (31.5) square feet.

The location of said privilege shall be as shown on prints kept on file with the Department of Business Affairs and Consumer Protection and the Office of the City Clerk.

Said privilege shall be constructed in accordance with plans and specifications approved by the Department of Transportation (Division of Project Development).

This grant of privilege in the public way shall be subject to the provisions of Section 10-28-015 and all other required provisions of the Municipal Code of Chicago.

The grantee shall pay to the City of Chicago as compensation for the privilege #1121878 herein granted the sum of two hundred twenty-five ($225.00) per annum in advance.

A 25% penalty will be added for payments received after due date.

The permit holder agrees to hold the City of Chicago harmless for any damage, relocation or replacement costs associated with damage, relocation or removal of private property caused by the City performing work in the public way.

Authority herein given and granted for a period of five (5) years from and after Date of Passage.

Alderman Scott Waguespack

Scott Waguespack 32nd Ward

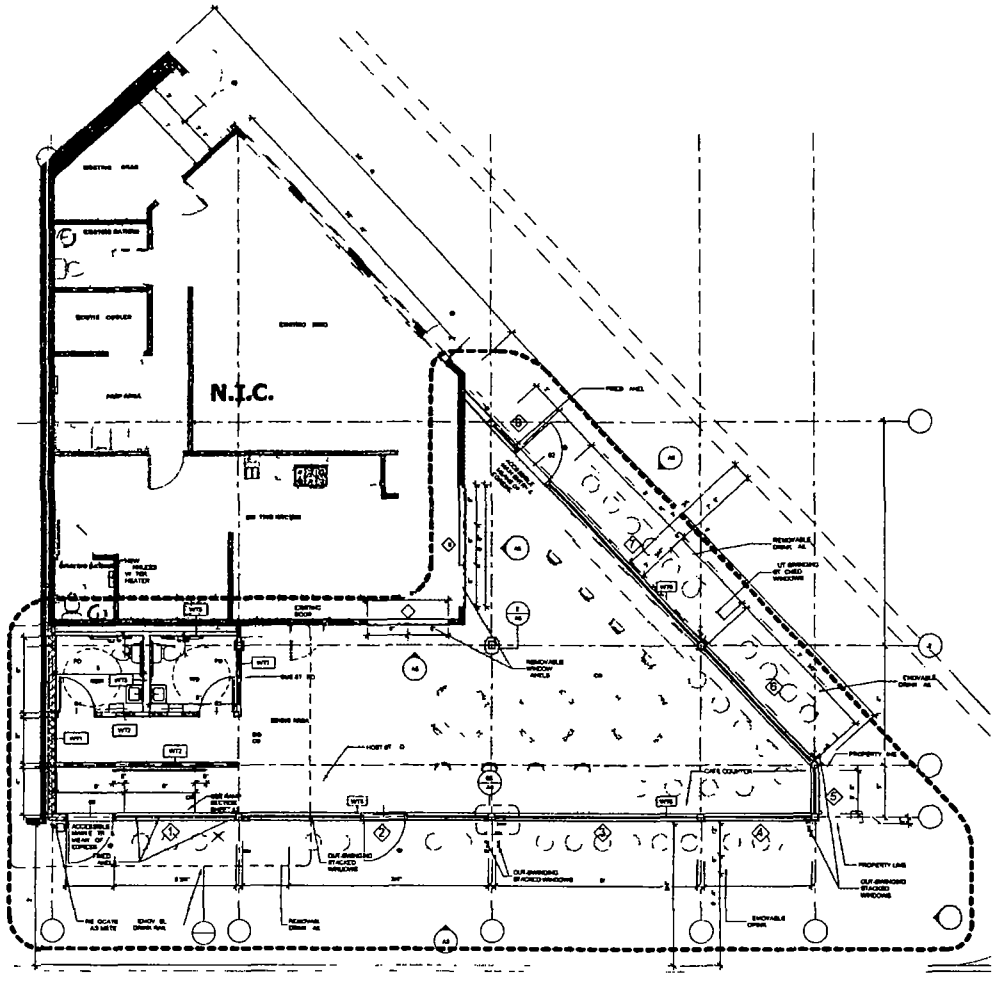

AREA OF WORK

Department of Business Affairs and Consumer Protection
Small Business Center - Public Way Use Unit
City Hall - 121 N. LaSalle Street, Room 800 • Chicago, IL 60602
312-74-GOBIZ / 312-744-6249 • (312) 744-1944 (TTY)
http://www.cityofchicago.org/bacp

03/16/2016

Alderman **Scott Waguespack**
Ward # **32**
City of Chicago
City Hall, Room **300**
121 North LaSalle Street
Chicago, Illinois 60602

Re: An ordinance to use and maintain a portion of the public right-of-way for **three (3) door swing(s)** for **IRAZU INC**, adjacent to the premises known as **1865 N. Milwaukee Ave.**.

Dear Alderman **Scott Waguespack**:

The applicant referenced above has requested the use of the public right-of-way for a **door swing(s)**. An ordinance has been prepared by the Department of Business Affairs and Consumer Protection – Small Business Center - Public Way Use Unit for presentation to the City Council. Because this request was made for properties located in your ward, as approved by you as per the attached, I respectfully request that you introduce the attached ordinance at the next City Council meeting.

If you have any questions regarding this ordinance, please contact Anthony Bertuca at (312) 744-5506.

Department of Business Affairs and Consumer Protection

City of Chicago

O2016-2124

Office of the City Clerk

Document Tracking Sheet

Meeting Date:	3/16/2016
Sponsor(s):	Waguespack (32)
Type:	Ordinance
Title:	Grant(s) of privilege in public way for Lamar Advertising
Committee(s) Assignment:	Committee on Transportation and Public Way

ORDINANCE
LAMAR ADVERTISING
Acct. No. 286997 - 2
Permit No. 1121969

Be It Ordained by the City Council of the City of Chicago:

SECTION 1. Permission and authority are hereby given and granted to LAMAR ADVERTISING, upon the terms and subject to the conditions of this ordinance to maintain and use one (1) sign(s) projecting over the public right-of-way attached to its premises known as 3100 N. Lincoln Ave..

Said sign structure(s) measures as follows; along N. LINCOLN:
One (1) at ten (10) feet in length, ten (10) feet in height and nineteen (19) feet above grade level.

The location of said privilege shall be as shown on prints kept on file with the Department of Business Affairs and Consumer Protection and the Office of the City Clerk.

Said privilege shall be constructed in accordance with plans and specifications approved by the Department of Transportation (Division of Project Development) and Zoning Department - Signs.

This grant of privilege in the public way shall be subject to the provisions of Section 10-28-015 and all other required provisions of the Municipal Code of Chicago.

The grantee shall pay to the City of Chicago as compensation for the privilege #1121969 herein granted the sum of three hundred ($300.00) per annum in advance.

A 25% penalty will be added for payments received after due date.

The permit holder agrees to hold the City of Chicago harmless for any damage, relocation or replacement costs associated with damage, relocation or removal of private property caused by the City performing work in the public way.

Authority herein given and granted for a period of five (5) years from and after 01/13/2016.

Alderman _____

Scott Waguespack 32nd Ward

EXHIBIT

3100 N. Lincoln Ave.

PIN 14-29-104-030

Panel No 32421

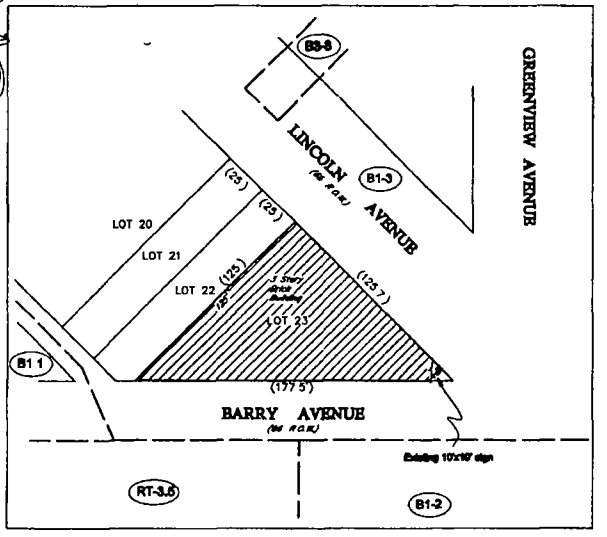

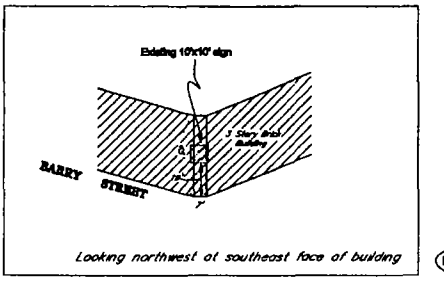

Looking northwest at southeast face of building

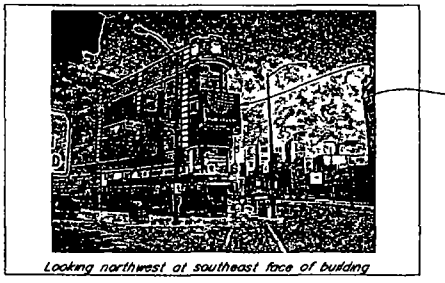

Looking northwest at southeast face of building

(B1-3) = DENOTES TYPICAL CITY OF CHICAGO ZONING CLASSIFICATION

(XX)= DENOTES RECORDED DISTANCE

SIGN LOCATION (PER GOOGLE EARTH)

LATITUDE 41 93798
LONGITUDE -87 66648

STATE OF ILLINOIS }
COUNTY OF WILL } SS

Revised 5-12-10 removed proposed note

RUETTIGER TONELLI & ASSOCIATES, INC AN ILLINOIS PROFESSIONAL DESIGN FIRM HEREBY CERTIFIES THAT THIS EXHIBIT WAS PREPARED UNDER ITS DIRECTION AND BASED ON EXISTING SURVEY INFORMATION AND THAT THE PLAT IS A TRUE AND ACCURATE REPRESENTATION OF SITE CONDITIONS

GIVEN UNDER MY HAND AND SEAL THIS 3rd DAY OF MAY 2010

BY _____
ILLINOIS PROFESSIONAL LAND SURVEYOR (MY LICENSE EXPIRES 11-30-2010)
TO ENSURE AUTHENTICITY OF THIS DRAWING, IT MUST BEAR THE EMBOSSED SEAL OF THE DESIGN FIRM OR PROFESSIONAL LICENSEE WHO PREPARED THIS DRAWING

RONALD F HODGEN
2030
PROFESSIONAL LAND SURVEYOR
STATE OF ILLINOIS
JOLIET, ILLINOIS

R T & A **Ruettiger, Tonelli & Associates, Inc.**
Surveyors • Engineers • Planners • Landscape Architects • G.I.S. Consultants
2174 ONEIDA STREET
JOLIET ILLINOIS 60435
PH. (815) 744-6900 FAX (815) 744-9101

DATE 5-3-2010	SCALE 1 = 50	DRAWN BY TLW	CHECKED BY RH
PREPARED FOR LAMAR ADVERTISING 500 N MICHIGAN AVENUE/SUITE 2200 CHICAGO ILLINOIS 60611		FIELD BOOK 27-60 PAGE 59	
DRAWING TITLE EXHIBIT		DRAWING No 110-0442-EXHIBIT	

Department of Business Affairs and Consumer Protection
Small Business Center - Public Way Use Unit
City Hall - 121 N. LaSalle Street, Room 800 • Chicago, IL 60602
312-74-GOBIZ / 312-744-6249 • (312) 744-1944 (TTY)
http://www.cityofchicago.org/bacp

03/16/2016

Alderman **Scott Waguespack**
Ward # **32**
City of Chicago
City Hall, Room **300**
121 North LaSalle Street
Chicago, Illinois 60602

Re: An ordinance to use and maintain a portion of the public right-of-way for **one (1) sign(s)** for **LAMAR ADVERTISING**, adjacent to the premises known as **3100 N. Lincoln Ave.**.

Dear Alderman **Scott Waguespack**:

The applicant referenced above has requested the use of the public right-of-way for a **sign(s)**. An ordinance has been prepared by the Department of Business Affairs and Consumer Protection – Small Business Center - Public Way Use Unit for presentation to the City Council. Because this request was made for properties located in your ward, as approved by you as per the attached, I respectfully request that you introduce the attached ordinance at the next City Council meeting.

If you have any questions regarding this ordinance, please contact Anthony Bertuca at (312) 744-5506.

Department of Business Affairs and Consumer Protection

City of Chicago

O2016-2126

Office of the City Clerk

Document Tracking Sheet

Meeting Date:	3/16/2016
Sponsor(s):	Waguespack (32)
Type:	Ordinance
Title:	Grant(s) of privilege in public way for Related Realty
Committee(s) Assignment:	Committee on Transportation and Public Way

ORDINANCE
RELATED REALTY
Acct. No. 402115 - 1
Permit No. 1120532

Be It Ordained by the City Council of the City of Chicago:

SECTION 1. Permission and authority are hereby given and granted to RELATED REALTY, upon the terms and subject to the conditions of this ordinance to maintain and use two (2) sign(s) projecting over the public right-of-way attached to its premises known as 1755 N. Damen Ave..

Said sign structure(s) measures as follows; along N DAMEN AVE:
One (1) at sixteen (16) feet in length, two (2) feet in height and seventeen (17) feet above grade level.
One (1) at two (2) feet in length, three (3) feet in height and nine (9) feet above grade level.

The location of said privilege shall be as shown on prints kept on file with the Department of Business Affairs and Consumer Protection and the Office of the City Clerk.

Said privilege shall be constructed in accordance with plans and specifications approved by the Department of Transportation (Division of Project Development) and Zoning Department - Signs.

This grant of privilege in the public way shall be subject to the provisions of Section 10-28-015 and all other required provisions of the Municipal Code of Chicago.

The grantee shall pay to the City of Chicago as compensation for the privilege #1120532 herein granted the sum of four hundred ($400.00) per annum in advance.

A 25% penalty will be added for payments received after due date.

The permit holder agrees to hold the City of Chicago harmless for any damage, relocation or replacement costs associated with damage, relocation or removal of private property caused by the City performing work in the public way.

Authority herein given and granted for a period of five (5) years from and after Date of Passage.

Alderman _____

Scott Waguespack 32nd Ward

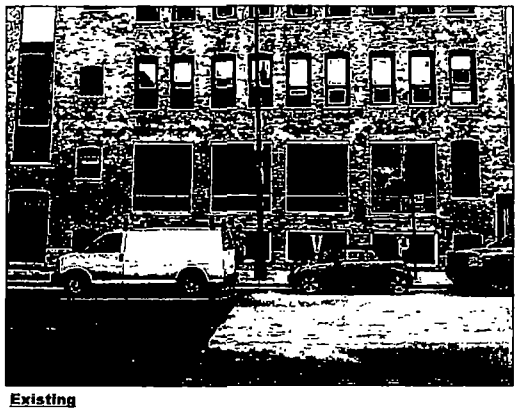

Existing

Proposed

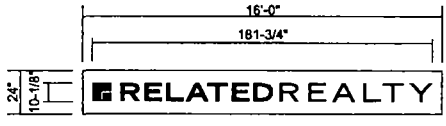

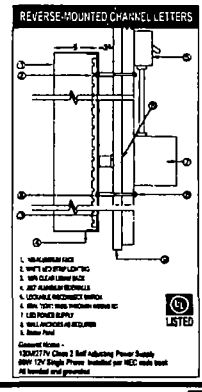

Halo Illuminated Channel Letter Set
Scale 1/4"=1'-0"

5" Deep reverse channel letters, 125 aluminum face with welded 063 returns
1875 clear polycarb backs with white LED lighting projection mounted 3" off backer panel off of wall for Halo-Illuminated effect, all wiring and power supplies located remote inside building

Cans and spacers painted std Satin Black

"All signage on images scaled based off of 7'-0" Door"

SOUTH WATER
SIGNS
934 N Church
Elmhurst, IL 60126
tel 630 333 4900
fax 630 333 4915

CLIENT: Related Really	PROJECT NAME: Extenor Signage 1755 N Damen, Chicago IL	DATE: 03 23 15	REVISIONS: REV. 04 03 15 08 17 15 04 07 15 08 26 15 07 08 15 08 12 15
CUSTOMER APPROVAL:	*BACKER NUMBER: 7012115	DRAWN BY: mr	

THIS DRAWING IS THE PROPERTY OF SOUTH WATER SIGNS LLC. ALL RIGHTS OF REPRODUCTION ARE RESERVED BY SOUTH WATER SIGNS INC

Department of Business Affairs and Consumer Protection
Small Business Center - Public Way Use Unit
City Hall - 121 N. LaSalle Street, Room 800 • Chicago, IL 60602
312-74-GOBIZ / 312-744-6249 • (312) 744-1944 (TTY)
http://www.cityofchicago.org/bacp

03/16/2016

Alderman **Scott Waguespack**
Ward # **32**
City of Chicago
City Hall, Room **300**
121 North LaSalle Street
Chicago, Illinois 60602

Re: An ordinance to use and maintain a portion of the public right-of-way for **two (2) sign(s)** for **RELATED REALTY**, adjacent to the premises known as **1755 N. Damen Ave.**.

Dear Alderman **Scott Waguespack**:

The applicant referenced above has requested the use of the public right-of-way for a **sign(s)**. An ordinance has been prepared by the Department of Business Affairs and Consumer Protection – Small Business Center - Public Way Use Unit for presentation to the City Council. Because this request was made for properties located in your ward, as approved by you as per the attached, I respectfully request that you introduce the attached ordinance at the next City Council meeting.

If you have any questions regarding this ordinance, please contact Anthony Bertuca at (312) 744-5506.

Department of Business Affairs and Consumer Protection

City of Chicago

O2016-2129

Office of the City Clerk

Document Tracking Sheet

Meeting Date:	3/16/2016
Sponsor(s):	Waguespack (32)
Type:	Ordinance
Title:	Grant(s) of privilege in public way for Video Security Systems
Committee(s) Assignment:	Committee on Transportation and Public Way

ORDINANCE
VIDEO SECURITY SYSTEMS
Acct. No. 337471 - 1
Permit No. 1121862

Be It Ordained by the City Council of the City of Chicago:

SECTION 1. Permission and authority are hereby given and granted to VIDEO SECURITY SYSTEMS, upon the terms and subject to the conditions of this ordinance to maintain and use one (1) sign(s) projecting over the public right-of-way attached to its premises known as 2331 N. Western Ave..

Said sign structure(s) measures as follows; along N. WESTERN:
One (1) at fourteen (14) feet in length, seven (7) feet in height and three (3) feet above grade level.

The location of said privilege shall be as shown on prints kept on file with the Department of Business Affairs and Consumer Protection and the Office of the City Clerk.

Said privilege shall be constructed in accordance with plans and specifications approved by the Department of Transportation (Division of Project Development) and Zoning Department - Signs.

This grant of privilege in the public way shall be subject to the provisions of Section 10-28-015 and all other required provisions of the Municipal Code of Chicago.

The grantee shall pay to the City of Chicago as compensation for the privilege #1121862 herein granted the sum of three hundred ($300.00) per annum in advance.

A 25% penalty will be added for payments received after due date.

The permit holder agrees to hold the City of Chicago harmless for any damage, relocation or replacement costs associated with damage, relocation or removal of private property caused by the City performing work in the public way.

Authority herein given and granted for a period of five (5) years from and after 11/03/2015.

Alderman _____

Scott Waguespack 32nd Ward

GEOPOOL
CIVIL ENGINEERS
LAND SURVEYORS
1535 LEMONT RD LEMONT ILLINOIS 60439
PHONE (630) 739-0707 FAX (630) 739-6050
CHICAGO METRO AREA
PHONE (773) 581-9477 FAX (773) 581-7150
EMAIL GEOPOOL@MIX.COM

PLAT OF SURVEY

OF

LOT 9 IN BLOCK 2 IN HOLSTEIN ADDITION TO CHICAGO IN THE WEST HALF OF THE NORTHWEST QUARTER OF SECTION 31 TOWNSHIP 40 NORTH RANGE 14 EAST OF THE THIRD PRINCIPAL MERIDIAN EXCEPTING HOWEVER FROM SAID PREMISES THAT PART THEREOF LYING WEST OF A LINE 50 FEET EAST OF AND PARALLEL WITH THE WEST LINE OF SAID SECTION 31 CONVEYED TO CITY OF CHICAGO BY DEED RECORDED AS DOCUMENT 10714004 FOR THE WIDENING OF WESTERN AVENUE IN COOK COUNTY ILLINOIS

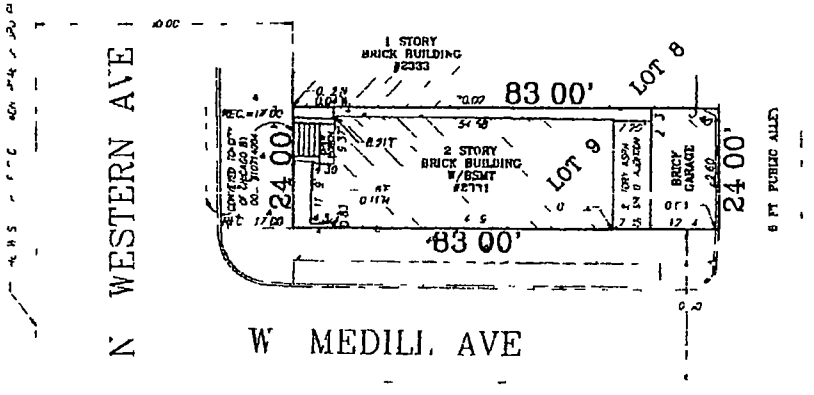

FOR BUILDING LINES, EASEMENTS AND OTHER RESTRICTIONS NOT SHOWN HEREON REFER TO YOUR DEED, TITLE POLICY, ORDINANCE, ETC.

SCALE: INCH EQUALS 20 FEET
ALL DISTANCES ARE MARKED IN FEET AND DECIMAL PARTS THEREOF

ORDERED BY: ALBERT YIQUES
DRAWN BY: KBB
SURVEY NO: ALB
JOB NO: 99 027

STATE OF ILLINOIS)
COUNTY OF COOK) SS

I, CHARLES E SMITH, AN ILLINOIS PROFESSIONAL LAND SURVEYOR DO HEREBY CERTIFY THAT I HAVE SURVEYED THE ABOVE DESCRIBED PROPERTY AND THAT THE PLAT HEREON DRAWN IS A CORRECT REPRESENTATION OF SAID SURVEY.

CHICAGO, ILLINOIS DATED THIS 26TH DAY OF JANUARY A.D. 19 99

BY Charles E Smith
ILLINOIS PROFESSIONAL LAND SURVEYOR NO. 1923

STATE OF ILLINOIS
CHARLES E SMITH
1923
PROFESSIONAL LAND SURVEYOR
CHICAGO, IL

Department of Business Affairs and Consumer Protection
Small Business Center - Public Way Use Unit
City Hall - 121 N. LaSalle Street, Room 800 • Chicago, IL 60602
312-74-GOBIZ / 312-744-6249 • (312) 744-1944 (TTY)
http://www.cityofchicago.org/bacp

03/16/2016

Alderman **Scott Waguespack**
Ward # **32**
City of Chicago
City Hall, Room **300**
121 North LaSalle Street
Chicago, Illinois 60602

Re: An ordinance to use and maintain a portion of the public right-of-way for **one (1) sign(s)** for **VIDEO SECURITY SYSTEMS**, adjacent to the premises known as **2331 N. Western Ave.**.

Dear Alderman **Scott Waguespack**:

The applicant referenced above has requested the use of the public right-of-way for a **sign(s)**. An ordinance has been prepared by the Department of Business Affairs and Consumer Protection – Small Business Center - Public Way Use Unit for presentation to the City Council. Because this request was made for properties located in your ward, as approved by you as per the attached, I respectfully request that you introduce the attached ordinance at the next City Council meeting.

If you have any questions regarding this ordinance, please contact Anthony Bertuca at (312) 744-5506.

Department of Business Affairs and Consumer Protection

City of Chicago

O2016-2104

Office of the City Clerk

Document Tracking Sheet

Meeting Date:	3/16/2016
Sponsor(s):	Austin (34)
Type:	Ordinance
Title:	Grant(s) of privilege in public way for Service King Paint & Body LLC
Committee(s) Assignment:	Committee on Transportation and Public Way

ORDINANCE
SERVICE KING PAINT & BODY LLC
Acct. No. 400436 - 1
Permit No. 1120961

Be It Ordained by the City Council of the City of Chicago:

SECTION 1. Permission and authority are hereby given and granted to SERVICE KING PAINT & BODY LLC, upon the terms and subject to the conditions of this ordinance to maintain and use one (1) sign(s) projecting over the public right-of-way attached to its premises known as 821 W. 116th St..

Said sign structure(s) measures as follows; along W.116th Street:
One (1) at ten (10) feet in length, four point three three (4.33) feet in height and ten point five (10.5) feet above grade level.

The location of said privilege shall be as shown on prints kept on file with the Department of Business Affairs and Consumer Protection and the Office of the City Clerk.

Said privilege shall be constructed in accordance with plans and specifications approved by the Department of Transportation (Division of Project Development) and Zoning Department - Signs.

This grant of privilege in the public way shall be subject to the provisions of Section 10-28-015 and all other required provisions of the Municipal Code of Chicago.

The grantee shall pay to the City of Chicago as compensation for the privilege #1120961 herein granted the sum of three hundred ($300.00) per annum in advance.

A 25% penalty will be added for payments received after due date.

The permit holder agrees to hold the City of Chicago harmless for any damage, relocation or replacement costs associated with damage, relocation or removal of private property caused by the City performing work in the public way.

Authority herein given and granted for a period of five (5) years from and after Date of Passage.

Alderman Carrie M. Austin

Carrie M. Austin 34th Ward

Depth of Structure
12"

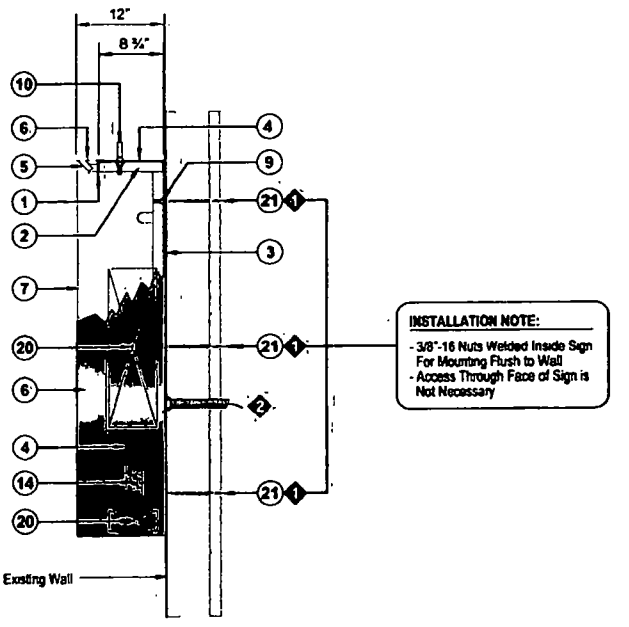

SIDE VIEW
no scale

4-4 x 10-0 - SF WALL CABINET
FLEX FACE - 44 SQ. FT.

#	Description
1	.125" ALUM. CABINET FLANGE BOX
2	1 1/2" x 1 1/2" x .125" ALUM. ANGLE VERTICAL BRACING
3	.125" ALUM. BACK PANEL
4	.090" THK. ALUM. WELDED RETAINERS
5	BACKBOARD SEVEN SEVEN SLEEVE (TRIMLESS)
6	BACKBOARD SEVEN SEVEN SLEEVE FRAME COVER
7	ARLON DPF-580 WHITE FLEX FACE MATERIAL (5' - 0" ROLL)
8	ARLON TRANSLUCIDEX VINYL APPLIED TO 1st SURFACE
9	(6) 5/16"-18 ALUM. WELDED NUTS FOR MOUNTING
10	3" x 10" DIA. EYE BOLT FOR PICK-UP
11	(2) F96T12/ECO FLUORESCENT LAMPS (60MCL)
12	(2) F72T12/ECO/HO FLUORESCENT LAMPS (70MCL)
13	BSL
14	DISCONNECT SWITCH w/ WEATHERPROOF COVER
15	(1) ES8-1840-44 BALLAST (1-4 LAMPS/18"-48") @ 1.65 AMPS EA.
16	(4) ES0.2KR EPOXY COATED TORKSTORE SOCKETS (TYP.)
17	(4) ES0.2KR STATIONARY TORKSTORE SOCKETS (TYP.)
18	ES8-3 SOCKET WIREWAY (TYP.)
19	ES8-4 BALLAST WIREWAY (TYP.)
20	HINGED ACCESS DOOR (TYP.)
21	3/8"-16 HARDWARE FOR MOUNTING
*	120V / 20A / 60HZ DEDICATED CIRCUIT - REQUIRED

PATTISON SIGN GROUP, INC.
410 N. Cedar Bluff Rd. Suite 161 Knoxville, TN. 37923
(Tel) (865) 693-1105 Fax (865) 694-1106 Toll Free (866) 218-1978

FIELD SURVEY REQUIRED BEFORE PRODUCTION

Customer Approval: Date:

ServiceKing

Client:	Service King		
Site:	621 W. 116TH ST.		CHICAGO, IL
Program Rep:	T. Epps	Date:	10-12-15
Designer:	B. Smith	Scale:	AS NOTED
Revisions:	11-2-16	Sheet:	2 OF 3

Department of Business Affairs and Consumer Protection
Small Business Center - Public Way Use Unit
City Hall - 121 N LaSalle Street, Room 800 • Chicago, IL 60602
312-74-GOBIZ / 312-744-6249 • (312) 744-1944 (TTY)
http //www cityofchicago org/bacp

03/16/2016

Alderman **Carrie M. Austin**
Ward # **34**
City of Chicago
City Hall, Room **200**
121 North LaSalle Street
Chicago, Illinois 60602

Re: An ordinance to use and maintain a portion of the public right-of-way for **one (1) sign(s)** for **SERVICE KING PAINT & BODY LLC**, adjacent to the premises known as **821 W. 116th St.**.

Dear Alderman **Carrie M. Austin**:

The applicant referenced above has requested the use of the public right-of-way for a **sign(s)**. An ordinance has been prepared by the Department of Business Affairs and Consumer Protection – Small Business Center - Public Way Use Unit for presentation to the City Council. Because this request was made for properties located in your ward, as approved by you as per the attached, I respectfully request that you introduce the attached ordinance at the next City Council meeting.

If you have any questions regarding this ordinance, please contact Anthony Bertuca at (312) 744-5506.

Department of Business Affairs and Consumer Protection

ORDINANCE
SERVICE KING PAINT & BODY LLC
Acct. No. 400436 - 1
Permit No. 1120961

Be It Ordained by the City Council of the City of Chicago:

SECTION 1. Permission and authority are hereby given and granted to SERVICE KING PAINT & BODY LLC, upon the terms and subject to the conditions of this ordinance to maintain and use one (1) sign(s) projecting over the public right-of-way attached to its premises known as 821 W. 116th St..

Said sign structure(s) measures as follows; along W.116th Street:
One (1) at ten (10) feet in length, four point three three (4.33) feet in height and ten point five (10.5) feet above grade level.

The location of said privilege shall be as shown on prints kept on file with the Department of Business Affairs and Consumer Protection and the Office of the City Clerk.

Said privilege shall be constructed in accordance with plans and specifications approved by the Department of Transportation (Division of Project Development) and Zoning Department - Signs.

This grant of privilege in the public way shall be subject to the provisions of Section 10-28-015 and all other required provisions of the Municipal Code of Chicago.

The grantee shall pay to the City of Chicago as compensation for the privilege #1120961 herein granted the sum of three hundred ($300.00) per annum in advance.

A 25% penalty will be added for payments received after due date.

The permit holder agrees to hold the City of Chicago harmless for any damage, relocation or replacement costs associated with damage, relocation or removal of private property caused by the City performing work in the public way.

Authority herein given and granted for a period of five (5) years from and after Date of Passage.

Alderman Carrie M. Austin

Carrie M. Austin 34th Ward

Depth of Structure

12"

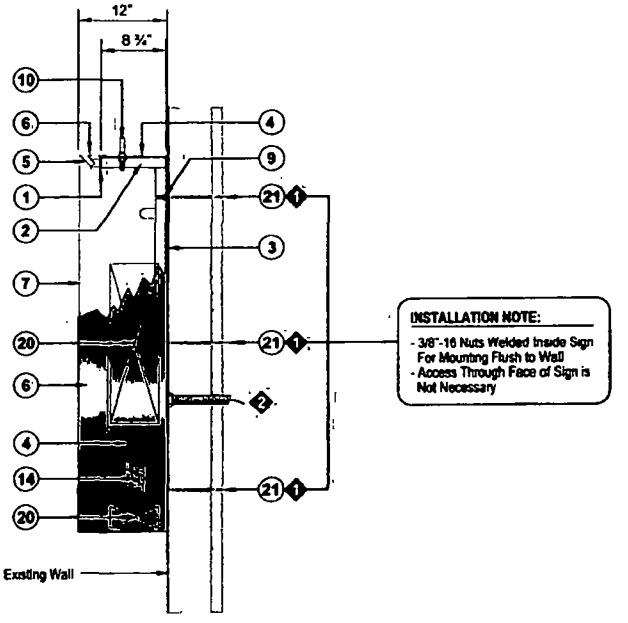

SIDE VIEW
no scale

4-4 x 10-0 - SF WALL CABINET
FLEX FACE - 44 SQ. FT.

#	Descriptions
1	.125" ALUM. CABINET FLANGE (SIDE)
2	1 1/2" x 1 1/2" x .125" ALUM. ANGLE VERTICAL (GROUND)
3	.112" ALUM. BACK PANEL
4	.032" THK. ALUM. WELDED RETURNS
5	RAWCOMP #3191 METRO CLEAR (TRANS)
6	RAWCOMP #3191 METRO CLEAR FRAME CORER
7	ARLON DPF-3RD WHITE FLEX FACE MATERIAL (3'-6" ROLL)
8	ARLON TRANSLUCENT VINYL APPLIED TO THE SURFACE
9	(2) 3/8"-16 ALUM. WELDED NUTS FOR MOUNTING
10	3" x 1/2" DIA. EYE BOLT FOR PICK-UP
11	(2) F96T12/ECO/HO FLUORESCENT LAMPS (WHITE)
12	(2) F72T12/ECO/HO FLUORESCENT LAMPS (WHITE)
13	60A
14	"DISCONNECT SWITCH w/ WEATHERPROOF COVER
15	(1) ESB-1440-44 BALLAST (1.4 AMPS/TO -40°) @ 8.83 AMPS EA.
16	(4) ES0.2KW EPOXY-COATED TORSTEEL SOCKETS (TYP.)
17	(4) ES0.2KW STATIONARY TORSTEEL SOCKETS (TYP.)
18	ES0.5 SOCKET HARNESS (TYP.)
19	ES0.5 BALLAST HARNESS (TYP.)
20	RECESS SERVICE DOOR (TYP.)
21	3/8"-16 HARDWARE FOR MOUNTING.
*	120V / 30A / 60HZ DEDICATED CIRCUIT - RECORDED

PATTISON SIGN GROUP, INC.
410 N. Cedar Bluff Rd. Suite 101 Knoxville, TN. 37923
Tel (865) 693-1105 Fax (888) 694-1105 Toll Free (855) 918-1978

Customer Approval: _____ Date: _____

FIELD SURVEY REQUIRED BEFORE PRODUCTION

ServiceKing

Client:	Service King		
Site:	621 W. 116th St		Chicago, IL
Salesperson:	J. Epps	Date:	10-13-15
Designer:	B. Smith	Scale:	AS NOTED
Revisions:	11-2-16	Sheet:	2 OF 3

City of Chicago

O2016-2132

Office of the City Clerk

Document Tracking Sheet

Meeting Date:	3/16/2016
Sponsor(s):	Ramirez-Rosa (35)
Type:	Ordinance
Title:	Grant(s) of privilege in public way for Elston Auto Rebuilders, Inc.
Committee(s) Assignment:	Committee on Transportation and Public Way

ORDINANCE
ELSTON AUTO REBUILDERS INC
Acct. No. 3180 - 1
Permit No. 1121988

Be It Ordained by the City Council of the City of Chicago:

SECTION 1. Permission and authority are hereby given and granted to ELSTON AUTO REBUILDERS INC, upon the terms and subject to the conditions of this ordinance to maintain and use one (1) sign(s) projecting over the public right-of-way attached to its premises known as 3809 N. Elston Ave..

Said sign structure(s) measures as follows; along N. Elston Ave:
One (1) at four (4) feet in length, seven (7) feet in height and ten (10) feet above grade level.

The location of said privilege shall be as shown on prints kept on file with the Department of Business Affairs and Consumer Protection and the Office of the City Clerk.

Said privilege shall be constructed in accordance with plans and specifications approved by the Department of Transportation (Division of Project Development) and Zoning Department - Signs.

This grant of privilege in the public way shall be subject to the provisions of Section 10-28-015 and all other required provisions of the Municipal Code of Chicago.

The grantee shall pay to the City of Chicago as compensation for the privilege #1121988 herein granted the sum of three hundred ($300.00) per annum in advance.

A 25% penalty will be added for payments received after due date.

The permit holder agrees to hold the City of Chicago harmless for any damage, relocation or replacement costs associated with damage, relocation or removal of private property caused by the City performing work in the public way.

Authority herein given and granted for a period of five (5) years from and after 01/13/2016.

Alderman

Carlos Ramirez-Rosa 35th Ward

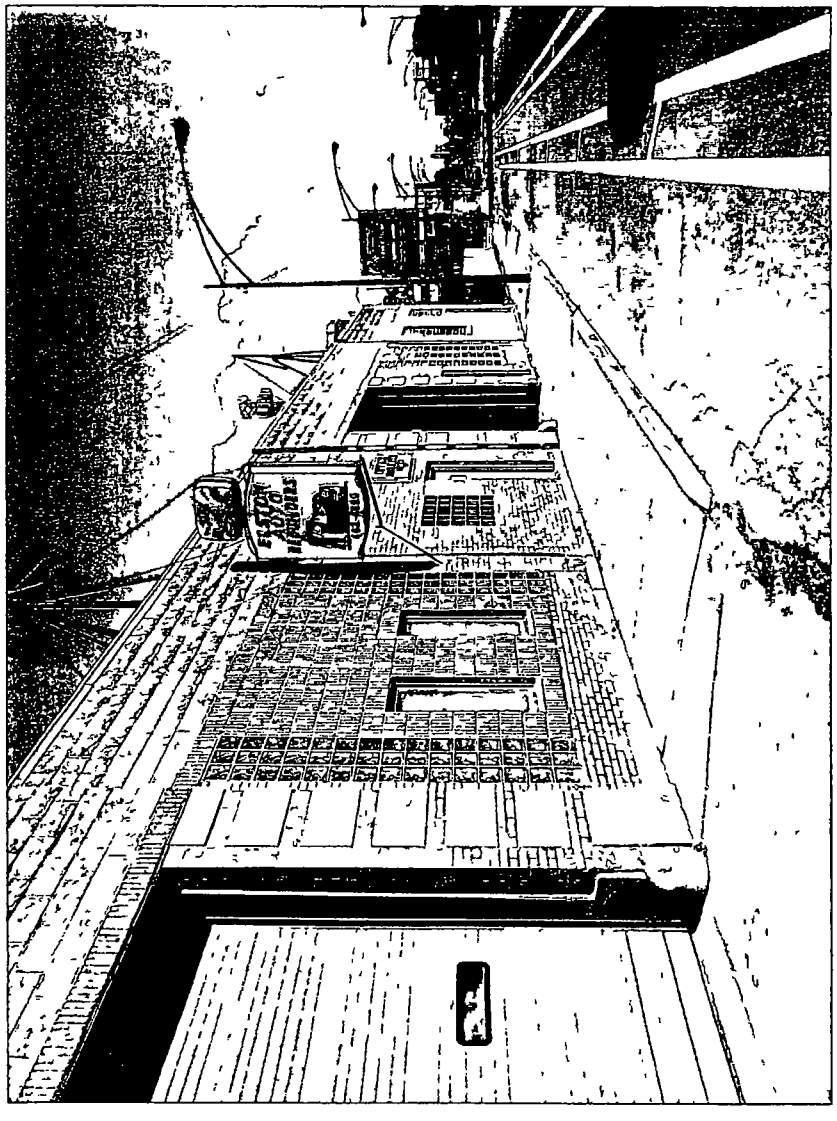

ONLY ONE SIGN SHOWS BUSINESS NAME LAST 30 YEARS

City of Chicago

O2016-2135

Office of the City Clerk

Document Tracking Sheet

Meeting Date:	3/16/2016
Sponsor(s):	Villegas (36)
Type:	Ordinance
Title:	Grant(s) of privilege in public way for M&R Complete Auto Repair
Committee(s) Assignment:	Committee on Transportation and Public Way

ORDINANCE
M & R COMPLETE AUTO REPAIR
Acct. No. 256238 - 1
Permit No. 1121805

Be It Ordained by the City Council of the City of Chicago:

SECTION 1. Permission and authority are hereby given and granted to M & R COMPLETE AUTO REPAIR, upon the terms and subject to the conditions of this ordinance to maintain and use one (1) sign(s) projecting over the public right-of-way attached to its premises known as 4892 W. Grand Ave..

Said sign structure(s) measures as follows; along W. GRAND:
One (1) at eighteen point six six (18.66) feet in length, four point six six (4.66) feet in height and eight point five (8.5) feet above grade level.

The location of said privilege shall be as shown on prints kept on file with the Department of Business Affairs and Consumer Protection and the Office of the City Clerk.

Said privilege shall be constructed in accordance with plans and specifications approved by the Department of Transportation (Division of Project Development) and Zoning Department - Signs.

This grant of privilege in the public way shall be subject to the provisions of Section 10-28-015 and all other required provisions of the Municipal Code of Chicago.

The grantee shall pay to the City of Chicago as compensation for the privilege #1121805 herein granted the sum of three hundred ($300.00) per annum in advance.

A 25% penalty will be added for payments received after due date.

The permit holder agrees to hold the City of Chicago harmless for any damage, relocation or replacement costs associated with damage, relocation or removal of private property caused by the City performing work in the public way.

Authority herein given and granted for a period of five (5) years from and after 01/13/2016.

Alderman 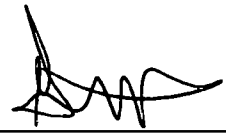

Gilbert Villegas 36th Ward

Complete
Auto Repair Inc.

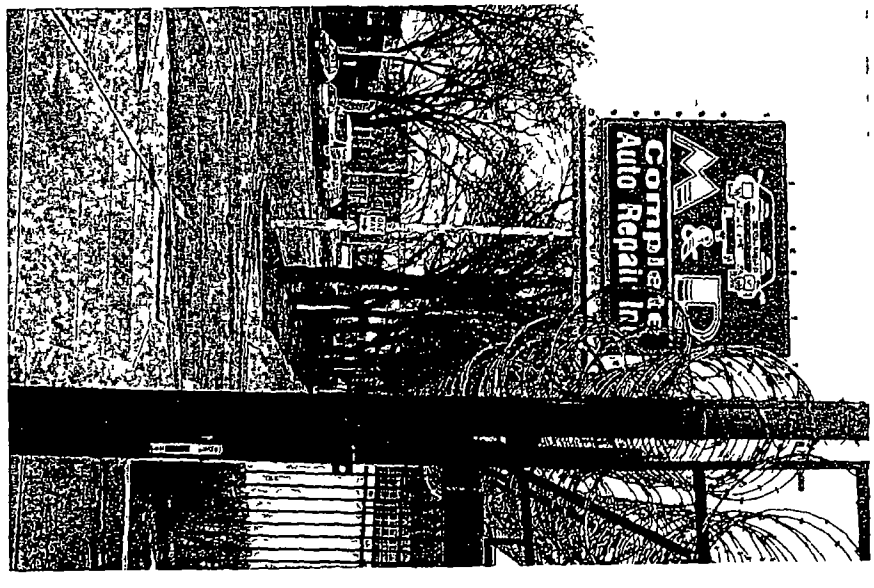
Complete
Auto Repair Inc.

Department of Business Affairs and Consumer Protection
Small Business Center - Public Way Use Unit
City Hall - 121 N. LaSalle Street, Room 800 • Chicago, IL 60602
312-74-GOBIZ / 312-744-6249 • (312) 744-1944 (TTY)
http://www.cityofchicago.org/bacp

03/16/2016

Alderman **Gilbert Villegas**
Ward # **36**
City of Chicago
City Hall, Room **200**
121 North LaSalle Street
Chicago, Illinois 60602

Re: An ordinance to use and maintain a portion of the public right-of-way for **one (1) sign(s)** for **M & R COMPLETE AUTO REPAIR**, adjacent to the premises known as **4892 W. Grand Ave.**.

Dear Alderman **Gilbert Villegas**:

The applicant referenced above has requested the use of the public right-of-way for a **sign(s)**. An ordinance has been prepared by the Department of Business Affairs and Consumer Protection – Small Business Center - Public Way Use Unit for presentation to the City Council. Because this request was made for properties located in your ward, as approved by you as per the attached, I respectfully request that you introduce the attached ordinance at the next City Council meeting.

If you have any questions regarding this ordinance, please contact Anthony Bertuca at (312) 744-5506.

Department of Business Affairs and Consumer Protection

City of Chicago

O2016-2137

Office of the City Clerk

Document Tracking Sheet

Meeting Date:	3/16/2016
Sponsor(s):	Villegas (36)
Type:	Ordinance
Title:	Grant(s) of privilege in public way for William Dudek Manufacturing Co.
Committee(s) Assignment:	Committee on Transportation and Public Way

ORDINANCE
WILLIAM DUDEK MFG. CO.
Acct. No. 14511 - 1
Permit No. 1121872

Be It Ordained by the City Council of the City of Chicago:

SECTION 1. Permission and authority are hereby given and granted to WILLIAM DUDEK MFG. CO., upon the terms and subject to the conditions of this ordinance to maintain and use one (1) sign(s) projecting over the public right-of-way attached to its premises known as 4901 W. Armitage Ave..

Said sign structure(s) measures as follows; along W. Armitage:
One (1) at eighteen point seven five (18.75) feet in length, one (1) foot in height and fourteen (14) feet above grade level.

The location of said privilege shall be as shown on prints kept on file with the Department of Business Affairs and Consumer Protection and the Office of the City Clerk.

Said privilege shall be constructed in accordance with plans and specifications approved by the Department of Transportation (Division of Project Development) and Zoning Department - Signs.

This grant of privilege in the public way shall be subject to the provisions of Section 10-28-015 and all other required provisions of the Municipal Code of Chicago.

The grantee shall pay to the City of Chicago as compensation for the privilege #1121872 herein granted the sum of one hundred ($100.00) per annum in advance.

A 25% penalty will be added for payments received after due date.

The permit holder agrees to hold the City of Chicago harmless for any damage, relocation or replacement costs associated with damage, relocation or removal of private property caused by the City performing work in the public way.

Authority herein given and granted for a period of five (5) years from and after 01/13/2016.

Alderman _____

Gilbert Villegas 36th Ward

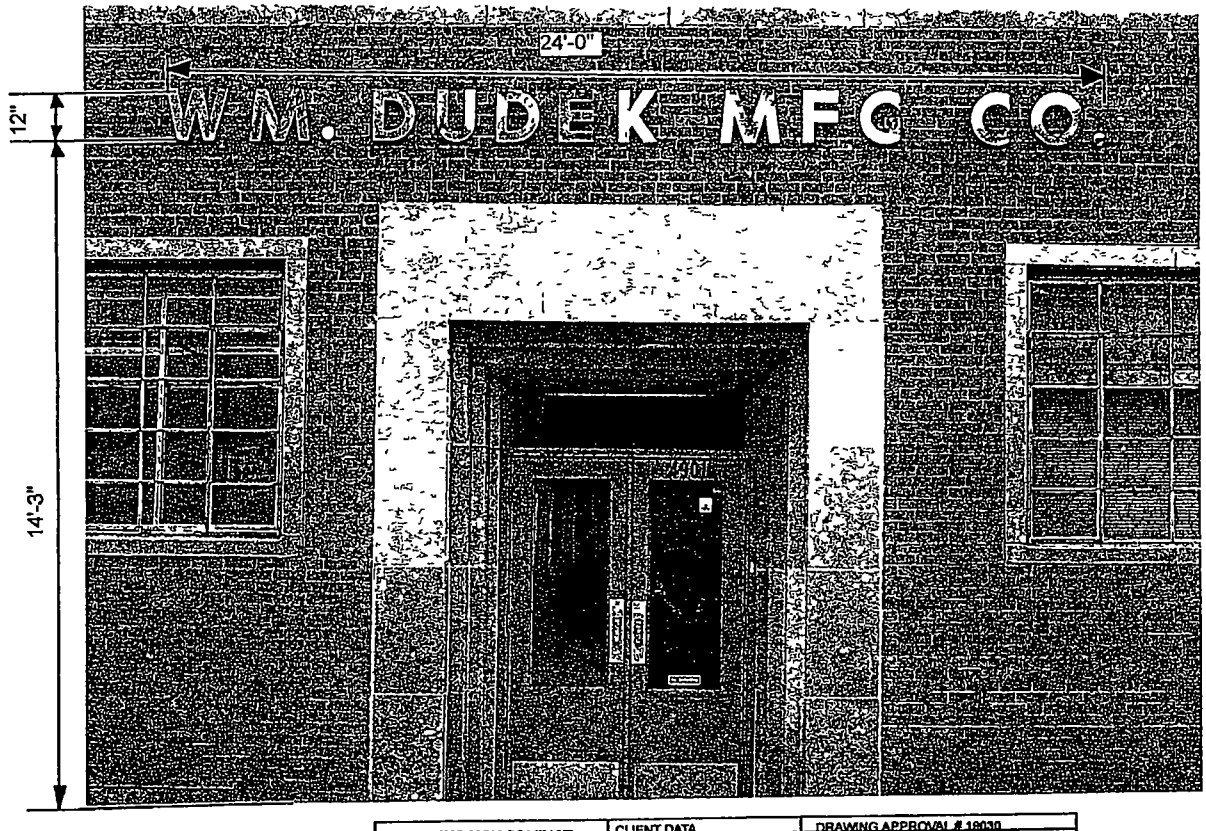

AD DELUXE SIGN COMPANY 2340 WEST HARRISON STREET CHICAGO ILLINOIS 60644 PHONE (773) 378-4548 FAX (773) 378-4552 EMAIL ADDELUXESIGN@comcast.net	CLIENT DATA WILLIAM DUDEK MFG CO 4901 WEST ARMITAGE AVENUE CHICAGO ILLINOIS 60639 Phone: (773) 622-2727 Fax: (773) 622-6265 WDM@DUDEKMFG.COM	DRAWING APPROVAL # 18030 APPLICATION NUMBER SCOPE OF WORK INSTALL CHANNEL LETTER SIGN1 -0" (H) X 24'-0 SHEET A-1

Department of Business Affairs and Consumer Protection
Small Business Center - Public Way Use Unit
City Hall - 121 N. LaSalle Street, Room 800 • Chicago, IL 60602
312-74-GOBIZ / 312-744-6249 • (312) 744-1944 (TTY)
http://www.cityofchicago.org/bacp

03/16/2016

Alderman **Gilbert Villegas**
Ward # **36**
City of Chicago
City Hall, Room **200**
121 North LaSalle Street
Chicago, Illinois 60602

Re: An ordinance to use and maintain a portion of the public right-of-way for **one (1) sign(s)** for **WILLIAM DUDEK MFG. CO.**, adjacent to the premises known as **4901 W. Armitage Ave.**.

Dear Alderman **Gilbert Villegas**:

The applicant referenced above has requested the use of the public right-of-way for a **sign(s)**. An ordinance has been prepared by the Department of Business Affairs and Consumer Protection – Small Business Center - Public Way Use Unit for presentation to the City Council. Because this request was made for properties located in your ward, as approved by you as per the attached, I respectfully request that you introduce the attached ordinance at the next City Council meeting.

If you have any questions regarding this ordinance, please contact Anthony Bertuca at (312) 744-5506.

Department of Business Affairs and Consumer Protection

City of Chicago

O2016-2139

Office of the City Clerk

Document Tracking Sheet

Meeting Date:	3/16/2016
Sponsor(s):	Sposato (38)
Type:	Ordinance
Title:	Grant(s) of privilege in public way for T-Mobile Central LLC
Committee(s) Assignment:	Committee on Transportation and Public Way

ORDINANCE
T-MOBILE CENTRAL LLC
Acct. No. 308614 - 40
Permit No. 1121700

Be It Ordained by the City Council of the City of Chicago:

SECTION 1. Permission and authority are hereby given and granted to T-MOBILE CENTRAL LLC, upon the terms and subject to the conditions of this ordinance to maintain and use two (2) sign(s) projecting over the public right-of-way attached to its premises known as 7309 W. Irving Park Rd..

Said sign structure(s) measures as follows; along W. Irving Park Road:
One (1) at seventeen point one six (17.16) feet in length, three point five (3.5) feet in height and twelve (12) feet above grade level.

Said sign structure(s) measures as follows; along W. Irving Park Road:
One (1) at seventeen point one six (17.16) feet in length, three point five (3.5) feet in height and twelve (12) feet above grade level.

The location of said privilege shall be as shown on prints kept on file with the Department of Business Affairs and Consumer Protection and the Office of the City Clerk.

Said privilege shall be constructed in accordance with plans and specifications approved by the Department of Transportation (Division of Project Development) and Zoning Department - Signs.

This grant of privilege in the public way shall be subject to the provisions of Section 10-28-015 and all other required provisions of the Municipal Code of Chicago.

The grantee shall pay to the City of Chicago as compensation for the privilege #1121700 herein granted the sum of six hundred ($600.00) per annum in advance.

A 25% penalty will be added for payments received after due date.

The permit holder agrees to hold the City of Chicago harmless for any damage, relocation or replacement costs associated with damage, relocation or removal of private property caused by the City performing work in the public way.

Authority herein given and granted for a period of five (5) years from and after 02/09/2016.

Alderman _____

Nicholas Sposato 38th Ward

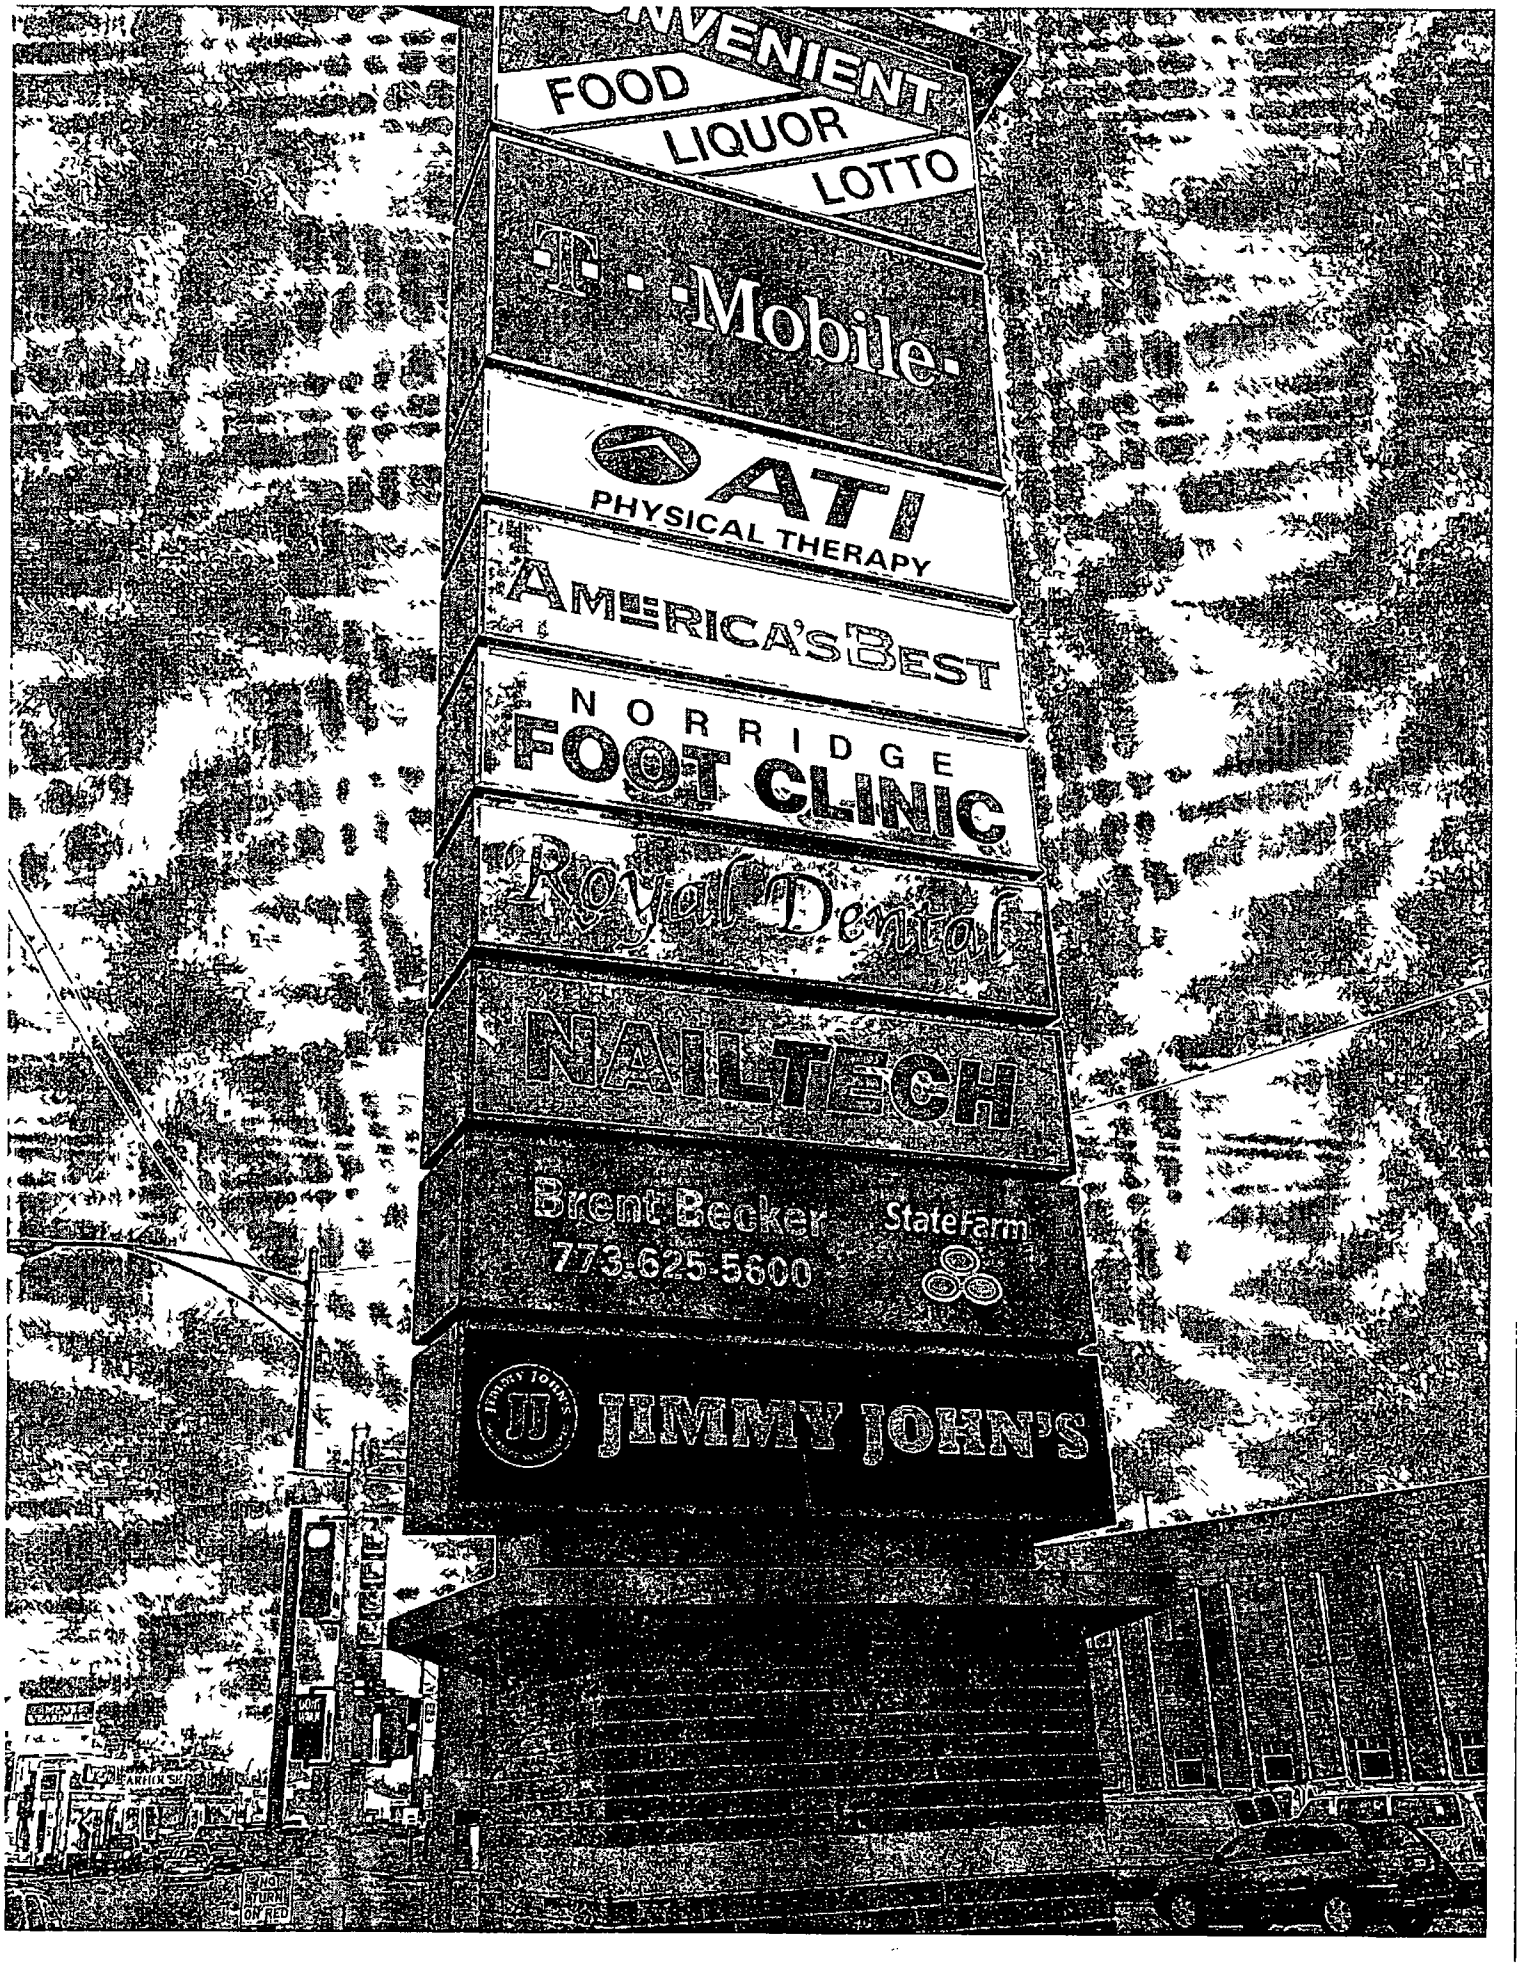
VENIENT
FOOD
LIQUOR
LOTTO
T··Mobile·
ATI
PHYSICAL THERAPY
AMERICA'S BEST
NORRIDGE
FOOT CLINIC
Royal Dental
NAILTECH
Brent Becker
773.625.5600
State Farm
JIMMY JOHN'S
NO RTURN ON RED

Department of Business Affairs and Consumer Protection
Small Business Center - Public Way Use Unit
City Hall - 121 N. LaSalle Street, Room 800 • Chicago, IL 60602
312-74-GOBIZ / 312-744-6249 • (312) 744-1944 (TTY)
http://www.cityofchicago.org/bacp

03/16/2016

Alderman **Nicholas Sposato**
Ward # **38**
City of Chicago
City Hall, Room **200**
121 North LaSalle Street
Chicago, Illinois 60602

Re: An ordinance to use and maintain a portion of the public right-of-way for **two (2) sign(s)** for **T-MOBILE CENTRAL LLC**, adjacent to the premises known as **7309 W. Irving Park Rd.**.

Dear Alderman **Nicholas Sposato**:

The applicant referenced above has requested the use of the public right-of-way for a **sign(s)**. An ordinance has been prepared by the Department of Business Affairs and Consumer Protection – Small Business Center - Public Way Use Unit for presentation to the City Council. Because this request was made for properties located in your ward, as approved by you as per the attached, I respectfully request that you introduce the attached ordinance at the next City Council meeting.

If you have any questions regarding this ordinance, please contact Anthony Bertuca at (312) 744-5506.

Department of Business Affairs and Consumer Protection

City of Chicago

O2016-2140

Office of the City Clerk

Document Tracking Sheet

Meeting Date:	3/16/2016
Sponsor(s):	Laurino (39)
Type:	Ordinance
Title:	Grant(s) of privilege in public way for Luna Park, Inc.
Committee(s) Assignment:	Committee on Transportation and Public Way

ORDINANCE
LUNA PARK INC
Acct. No. 25627 - 1
Permit No. 1121858

Be It Ordained by the City Council of the City of Chicago:

SECTION 1. Permission and authority are hereby given and granted to LUNA PARK INC, upon the terms and subject to the conditions of this ordinance to maintain and use one (1) sign(s) projecting over the public right-of-way attached to its premises known as 3250 W. Foster Ave..

Said sign structure(s) measures as follows; along W. Foster Avenue:
One (1) at fifteen (15) feet in length, two (2) feet in height and eleven (11) feet above grade level.

The location of said privilege shall be as shown on prints kept on file with the Department of Business Affairs and Consumer Protection and the Office of the City Clerk.

Said privilege shall be constructed in accordance with plans and specifications approved by the Department of Transportation (Division of Project Development) and Zoning Department - Signs.

This grant of privilege in the public way shall be subject to the provisions of Section 10-28-015 and all other required provisions of the Municipal Code of Chicago.

The grantee shall pay to the City of Chicago as compensation for the privilege #1121858 herein granted the sum of three hundred ($300.00) per annum in advance.

A 25% penalty will be added for payments received after due date.

The permit holder agrees to hold the City of Chicago harmless for any damage, relocation or replacement costs associated with damage, relocation or removal of private property caused by the City performing work in the public way.

Authority herein given and granted for a period of five (5) years from and after 02/09/2016.

Alderman _____

Margaret Laurino 39th Ward

LENGTH OF SIGN 15FT LETTER LENGTH 2FT WIDTH FROM WALL OUT 11"

City of Chicago

O2016-2142

Office of the City Clerk

Document Tracking Sheet

Meeting Date:	3/16/2016
Sponsor(s):	Laurino (39)
Type:	Ordinance
Title:	Grant(s) of privilege in public way for Thoms Four Wheel Drive - Privilege No. 1122140
Committee(s) Assignment:	Committee on Transportation and Public Way

ORDINANCE
THOMS FOUR WHEEL DRIVE
Acct. No. 25809 - 2
Permit No. 1122140

Be It Ordained by the City Council of the City of Chicago:

SECTION 1. Permission and authority are hereby given and granted to THOMS FOUR WHEEL DRIVE, upon the terms and subject to the conditions of this ordinance to maintain and use one (1) sign(s) projecting over the public right-of-way attached to its premises known as 4118 N. Pulaski Rd..

Said sign structure(s) measures as follows; along N Pulaski Rd:
One (1) at six (6) feet in length, five (5) feet in height and thirteen (13) feet above grade level.

The location of said privilege shall be as shown on prints kept on file with the Department of Business Affairs and Consumer Protection and the Office of the City Clerk.

Said privilege shall be constructed in accordance with plans and specifications approved by the Department of Transportation (Division of Project Development) and Zoning Department - Signs.

This grant of privilege in the public way shall be subject to the provisions of Section 10-28-015 and all other required provisions of the Municipal Code of Chicago.

The grantee shall pay to the City of Chicago as compensation for the privilege #1122140 herein granted the sum of three hundred ($300.00) per annum in advance.

A 25% penalty will be added for payments received after due date.

The permit holder agrees to hold the City of Chicago harmless for any damage, relocation or replacement costs associated with damage, relocation or removal of private property caused by the City performing work in the public way.

Authority herein given and granted for a period of five (5) years from and after 03/09/2016.

Alderman _____

Margaret Laurino 39th Ward

4118 N Pulaski Road Front Facade

Thom's Four Wheel Drive & Auto Service Inc.

1276911 DREV 25809

Business License #

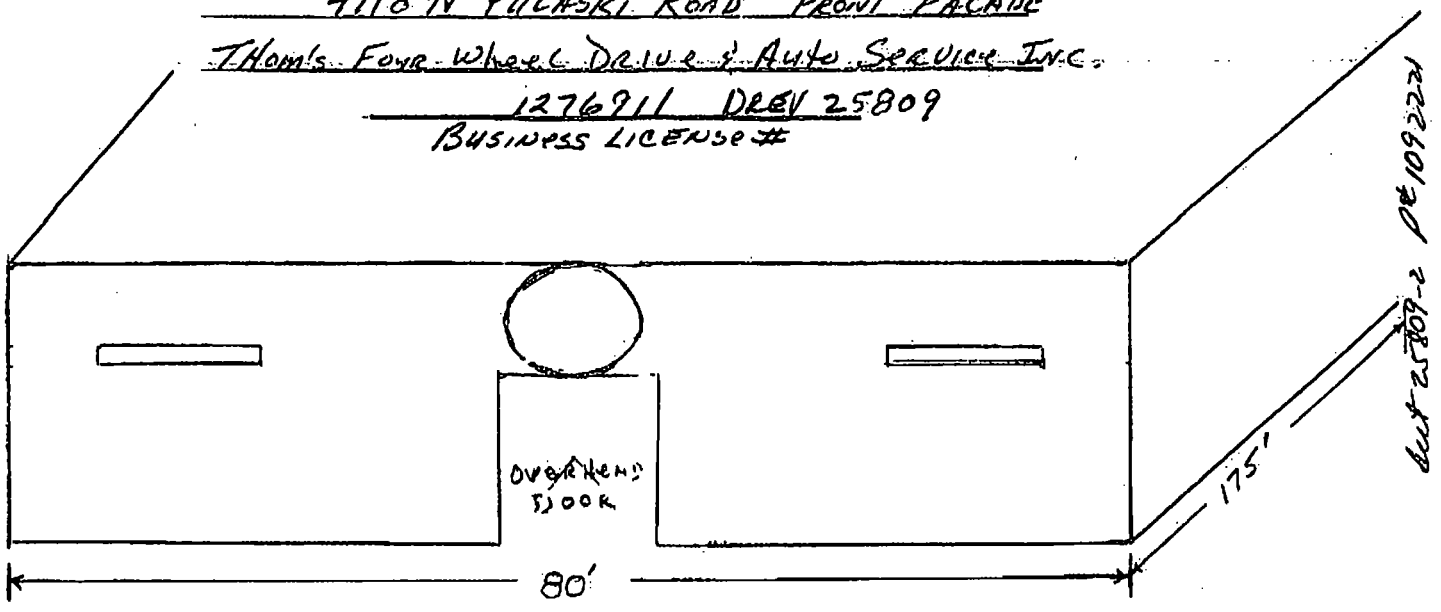

dwg # 25809-2 DE 109223

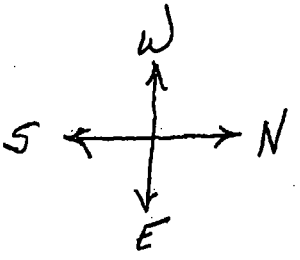

City of Chicago

O2016-2145

Office of the City Clerk

Document Tracking Sheet

Meeting Date:	3/16/2016
Sponsor(s):	Laurino (39)
Type:	Ordinance
Title:	Grant(s) of privilege in public way for Thoms Four Wheel Drive - Privilege No. 1122139
Committee(s) Assignment:	Committee on Transportation and Public Way

ORDINANCE
THOMS FOUR WHEEL DRIVE
Acct. No. 25809 - 2
Permit No. 1122139

Be It Ordained by the City Council of the City of Chicago:

SECTION 1. Permission and authority are hereby given and granted to THOMS FOUR WHEEL DRIVE, upon the terms and subject to the conditions of this ordinance to maintain and use two (2) sign(s) projecting over the public right-of-way attached to its premises known as 4118 N. Pulaski Rd..

Said sign structure(s) measures as follows; along N Pulaski Rd:
One (1) at twelve point four two (12.42) feet in length, one point five eight (1.58) feet in height and thirteen point eight three (13.83) feet above grade level.
One (1) at twelve point four two (12.42) feet in length, one point five eight (1.58) feet in height and thirteen point eight three (13.83) feet above grade level.

The location of said privilege shall be as shown on prints kept on file with the Department of Business Affairs and Consumer Protection and the Office of the City Clerk.

Said privilege shall be constructed in accordance with plans and specifications approved by the Department of Transportation (Division of Project Development) and Zoning Department - Signs.

This grant of privilege in the public way shall be subject to the provisions of Section 10-28-015 and all other required provisions of the Municipal Code of Chicago.

The grantee shall pay to the City of Chicago as compensation for the privilege #1122139 herein granted the sum of one hundred seventy-five ($175.00) per annum in advance.

A 25% penalty will be added for payments received after due date.

The permit holder agrees to hold the City of Chicago harmless for any damage, relocation or replacement costs associated with damage, relocation or removal of private property caused by the City performing work in the public way.

Authority herein given and granted for a period of five (5) years from and after 03/09/2016.

Alderman _____

Margaret Laurino 39th Ward

CITY OF CHICAGO PUBLIC WAY USE PERMIT
RENEWAL APPLICATION

BACP SMALL BUSINESS

APPLICANT INFORMATION

LEGAL NAME	THOM S FOUR WHEEL DRIVE AND AUTO SERVICE INC
DBA NAME	Thoms Four Wheel Drive
ACCOUNT #	25809
RENEWAL SITE #	2
PWU PERMIT #	1092222
BUSINESS MAILING ADDRESS	4118 N PULASKI RD CHICAGO IL 60641 2407
CONTACT PERSON	Thomas Parker
PHONE	(773)539 2067

USE OF THE PUBLIC WAY

PWU TYPE	Sign
HOW MANY	2
PWU LOCATION	4118 N PULASKI RD

CHANGE OF MAILING ADDRESS

☐ *Please check the box if the mailing address has changed and provide the new information below*

NEW MAILING ADDRESS	
PHONE	
CONTACT	

CHANGE OF OWNERSHIP NOTICE

- **Any change in the ownership of the business may require a new application**
- **If there are no ownership changes, then you may complete and submit the entire renewal package (i e renewal application and required supplemental documents) to**

City of Chicago, Department of Business Affairs and Consumer Protection
Small Business Center, Public Way Use Unit
121 North LaSalle Street, Room 800
Chicago, Illinois 60602

- **If you have any questions, please contact us at (312) 74-GOBIZ (312 744 6249)**

ALDERMAN'S APPROVAL

Approval shall not be withheld for any reason relating to language content or message contained in or implied by the sign canopy awning banner or marquee for which the permit is sought

- If Aldermanic signature indicating approval is not received by BACP within 60 days of submission of the application to the Alderman then provided the application is complete and accurate and the applicant is not in violation of any personal provision of the Municipal Code the application shall be deemed approved by the BACP and processed for submission to the City Council as a Mayoral introduction

ALDERMAN S SIGNATURE Margaret Laurino

WARD 39

DATE 2/10/16

DOF

4118 N Pulaski Rd 60641 (North End).

Thom's Four Wheel Drive & Auto Service Inc

BL# 1276911 DREV 25809

Business License #

SERVICE

19'4"
Height of Sign

14'9"
Length of Sign

4'11
Depth of Sign

13' 10"
Height Above Sidewalk

5 1/2"
Total Depth over The Public Way

Acuse 2-8085 #102222

City of Chicago

O2016-2148

Office of the City Clerk

Document Tracking Sheet

Meeting Date:	3/16/2016
Sponsor(s):	O'Connor (40)
Type:	Ordinance
Title:	Grant(s) of privilege in public way for NeighborSpace
Committee(s) Assignment:	Committee on Transportation and Public Way

ORDINANCE
NEIGHBORSPACE
Acct. No. 265855 - 1
Permit No. 1109142

Be It Ordained by the City Council of the City of Chicago:

SECTION 1. Permission and authority are hereby given and granted to NEIGHBORSPACE, upon the terms and subject to the conditions of this ordinance to maintain and use, as now constructed, one (1) Landscaping(s) on the public right-of-way for beautification purposes adjacent to its premises known as 5386 N. Bowmanville Ave..

Said Landscaping(s) at N. Bowmanville Avenue measure(s):
One (1) at three hundred fifty-two (352) feet in length, and seventeen (17) feet in width for a total of five thousand nine hundred eighty-four (5984) square feet.

The location of said privilege shall be as shown on prints kept on file with the Department of Business Affairs and Consumer Protection and the Office of the City Clerk.

Said privilege shall be constructed in accordance with plans and specifications approved by the Department of Planning and Development and Department of Transportation (Division of Project Development).

This grant of privilege in the public way shall be subject to the provisions of Section 10-28-015 and all other required provisions of the Municipal Code of Chicago.

The grantee shall pay to the City of Chicago as compensation for the privilege #1109142 herein granted the sum of zero ($.00) per annum in advance.

A 25% penalty will be added for payments received after due date.

The permit holder agrees to hold the City of Chicago harmless for any damage, relocation or replacement costs associated with damage, relocation or removal of private property caused by the City performing work in the public way.

Authority herein given and granted for a period of five (5) years from and after 09/04/2013.

Alderman _____

Patrick O'Connor 40th Ward

BOWMANVILLE COMMUNITY GARDEN

5386-5420 N. Bowmanville Avenue Chicago, Illinois 60625

Overall Dimensions of Garden: 17 ft. deep X 352 ft long
Area: approximately 5984 sq ft
each square is 2X2 ft.
existing trees
trees planted 4/03
Berms

March, 2008

A well exists at the back of the garden and is divided into panels. These panels are numbered 1 through 22.

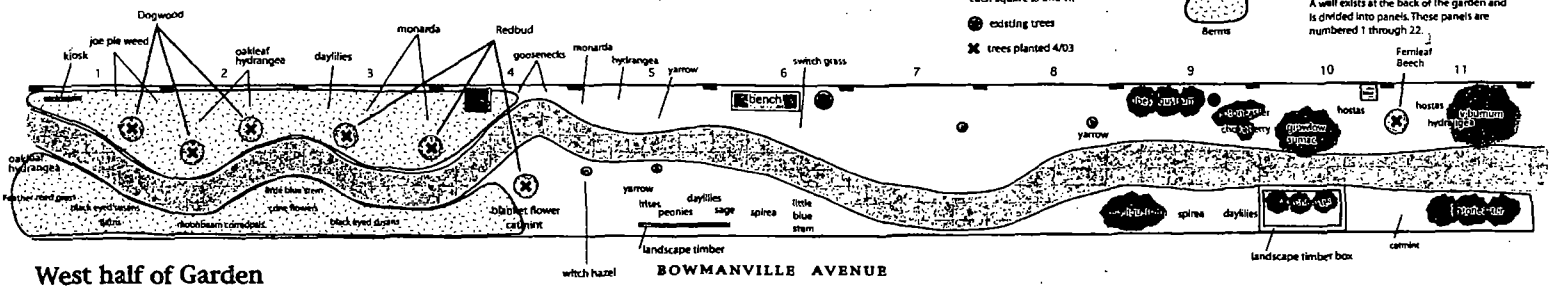

West half of Garden

BOWMANVILLE AVENUE

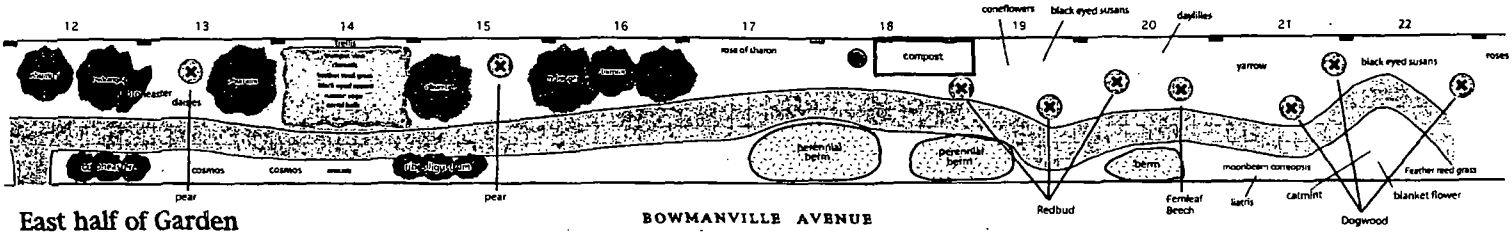

East half of Garden

BOWMANVILLE AVENUE

Department of Business Affairs and Consumer Protection
Small Business Center - Public Way Use Unit
City Hall - 121 N. LaSalle Street, Room 800 • Chicago, IL 60602
312-74-GOBIZ / 312-744-6249 • (312) 744-1944 (TTY)
http://www.cityofchicago.org/bacp

03/16/2016

Alderman **Patrick O'Connor**
Ward # **40**
City of Chicago
City Hall, Room **300**
121 North LaSalle Street
Chicago, Illinois 60602

Re: An ordinance to use and maintain a portion of the public right-of-way for **one (1) landscaping(s)** for **NEIGHBORSPACE**, adjacent to the premises known as **5386 N. Bowmanville Ave.**.

Dear Alderman **Patrick O'Connor**:

The applicant referenced above has requested the use of the public right-of-way for a **landscaping(s)**. An ordinance has been prepared by the Department of Business Affairs and Consumer Protection – Small Business Center - Public Way Use Unit for presentation to the City Council. Because this request was made for properties located in your ward, as approved by you as per the attached, I respectfully request that you introduce the attached ordinance at the next City Council meeting.

If you have any questions regarding this ordinance, please contact Anthony Bertuca at (312) 744-5506.

Department of Business Affairs and Consumer Protection

City of Chicago

O2016-2151

Office of the City Clerk

Document Tracking Sheet

Meeting Date:	3/16/2016
Sponsor(s):	O'Connor (40)
Type:	Ordinance
Title:	Grant(s) of privilege in public way for Swedish Covenant Hospital
Committee(s) Assignment:	Committee on Transportation and Public Way

ORDINANCE
SWEDISH COVENANT HOSPITAL
Acct. No. 88865 - 8
Permit No. 1121542

Be It Ordained by the City Council of the City of Chicago:

SECTION 1. Permission and authority are hereby given and granted to SWEDISH COVENANT HOSPITAL, upon the terms and subject to the conditions of this ordinance to maintain and use, as now constructed, ten (10) Caisson(s) under the public right-of-way adjacent to its premises known as 5215 N. California Ave..

Said Caisson(s) at Public Alley East of North California Ave measure(s):

Five (5) at six (6) feet in length, and one (1) foot in width for a total of thirty (30) square feet. Existing caissons are approximately twenty-three (23) below grade level.

Two (2) at six point seven five (6.75) feet in length, and one point five (1.5) foot in width for a total of twenty point two five (20.25) square feet. Existing caissons are approximately twenty-three (23) feet below grade level.

Two (2) at three point six seven (3.67) feet in length, and point five (.5) feet in width for a total of three point six seven (3.67) square feet. Existing caissons are approximately twenty-three (23) feet below grade level.

One (1) at six point seven five (6.75) feet in length, and one point two five (1.25) foot in width for a total of eight point four four (8.44) square feet. Existing caisson are approximately twenty-three (23) feet below grade level.

The location of said privilege shall be as shown on prints kept on file with the Department of Business Affairs and Consumer Protection and the Office of the City Clerk.

Said privilege shall be constructed in accordance with plans and specifications approved by the Department of Planning and Development and Department of Transportation (Office of Underground Coordination).

This grant of privilege in the public way shall be subject to the provisions of Section 10-28-015 and all other required provisions of the Municipal Code of Chicago.

The grantee shall pay to the City of Chicago as compensation for the privilege #1121542 herein granted the sum of four hundred ($400.00) per annum in advance.

A 25% penalty will be added for payments received after due date.

The permit holder agrees to hold the City of Chicago harmless for any damage, relocation or replacement costs associated with damage, relocation or removal of private property caused by the City performing work in the public way.

Authority herein given and granted for a period of five (5) years from and after 02/09/2016.

Alderman _____

Patrick O'Connor 40th Ward

Applicant: Swedish Covenant Hospital
Project: Swedish Covenant Hospital
5145 North California Avenue
Chicago, IL 60625
Date: September 20, 2010

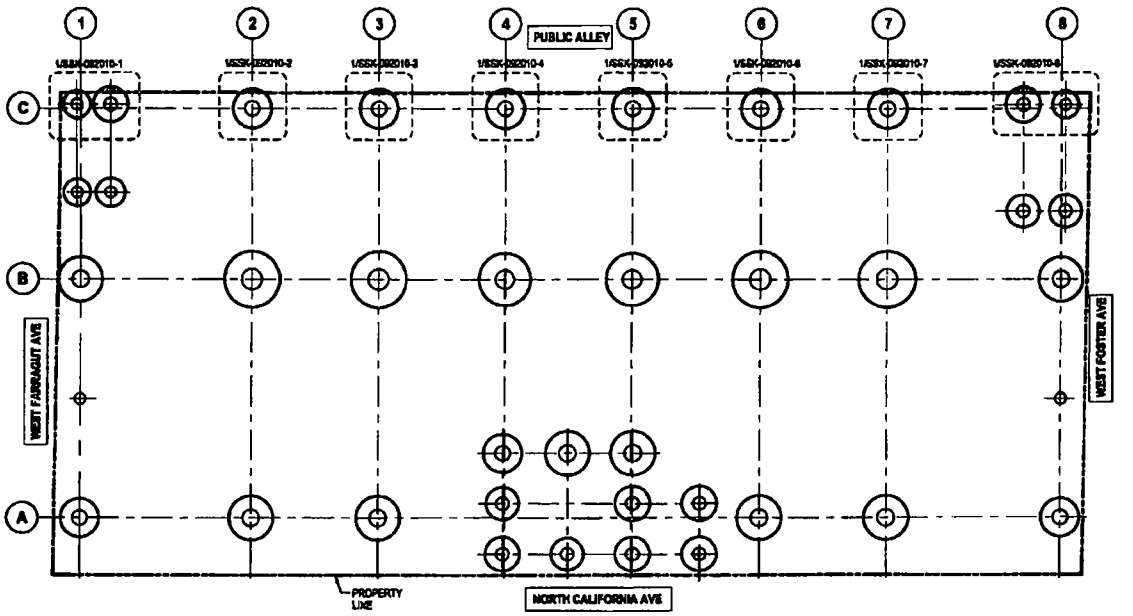

1 CAISSON PLAN

SCALE 1/2"=1'-0"

HATCHING INDICATES PORTION OF CAISSON BELL BEYOND PROPERTY LINE INTO THE PUBLIC WAY-TYPICAL

SSK-092010-13

35 E. Wacker Drive Suite 800/ Chicago IL 60601
Phone 312.324 5800 / Fax 312 324 5899
lsslifestructures.com
Confidential and Proprietary Information
© 2006 SSA LifeStructures

Thornton Tomasetti

Department of Business Affairs and Consumer Protection
Small Business Center- Public Way Use Unit
City Hall - 121 N. LaSalle Street Room 800 • Chicago, IL 60602
312-74-GOBIZ / 312-744-6249 • (312) 744-1944 (TTY)
http://www.cityofchicago.org/bacp

03/16/2016

Alderman **Patrick O'Connor**
Ward # **40**
City of Chicago
City Hall, Room **300**
121 North LaSalle Street
Chicago, Illinois 60602

Re: An ordinance to use and maintain a portion of the public right-of-way for **ten (10) caisson(s)** for **SWEDISH COVENANT HOSPITAL**, adjacent to the premises known as **5215 N. California Ave.**.

Dear Alderman **Patrick O'Connor**:

The applicant referenced above has requested the use of the public right-of-way for **caisson(s)**. An ordinance has been prepared by the Department of Business Affairs and Consumer Protection – Small Business Center - Public Way Use Unit for presentation to the City Council. Because this request was made for properties located in your ward, as approved by you as per the attached, I respectfully request that you introduce the attached ordinance at the next City Council meeting.

If you have any questions regarding this ordinance, please contact Anthony Bertuca at (312) 744-5506.

Department of Business Affairs and Consumer Protection

City of Chicago

O2016-2152

Office of the City Clerk

Document Tracking Sheet

Meeting Date:	3/16/2016
Sponsor(s):	O'Connor (40)
Type:	Ordinance
Title:	Grant(s) of privilege in public way for Terraces of Andersonville Condo Assn.
Committee(s) Assignment:	Committee on Transportation and Public Way

ORDINANCE
TERRACES OF ANDERSONVILLE CONDO ASSN
Acct. No. 280500 - 1
Permit No. 1121238

Be It Ordained by the City Council of the City of Chicago:

SECTION 1. Permission and authority are hereby given and granted to TERRACES OF ANDERSONVILLE CONDO ASSN, upon the terms and subject to the conditions of this ordinance to maintain and use, as now constructed, four (4) Column(s) on the public right-of-way adjacent to its premises known as 1828 W. Foster Ave..

Said Column(s) at W. Foster measure(s):
Four (4) at one point six six (1.66) foot in length, and one point six six (1.66) foot in width for a total of eleven point zero two (11.02) square feet. Existing columns are approximately fifty (50) feet in height and used to support balconies.

The location of said privilege shall be as shown on prints kept on file with the Department of Business Affairs and Consumer Protection and the Office of the City Clerk.

Said privilege shall be constructed in accordance with plans and specifications approved by the Department of Planning and Development and Department of Transportation (Division of Project Development).

This grant of privilege in the public way shall be subject to the provisions of Section 10-28-015 and all other required provisions of the Municipal Code of Chicago.

The grantee shall pay to the City of Chicago as compensation for the privilege #1121238 herein granted the sum of three hundred ($300.00) per annum in advance.

A 25% penalty will be added for payments received after due date.

The permit holder agrees to hold the City of Chicago harmless for any damage, relocation or replacement costs associated with damage, relocation or removal of private property caused by the City performing work in the public way.

Authority herein given and granted for a period of five (5) years from and after 02/09/2015.

Alderman _____

Patrick O'Connor 40th Ward

Facing East

Facing West

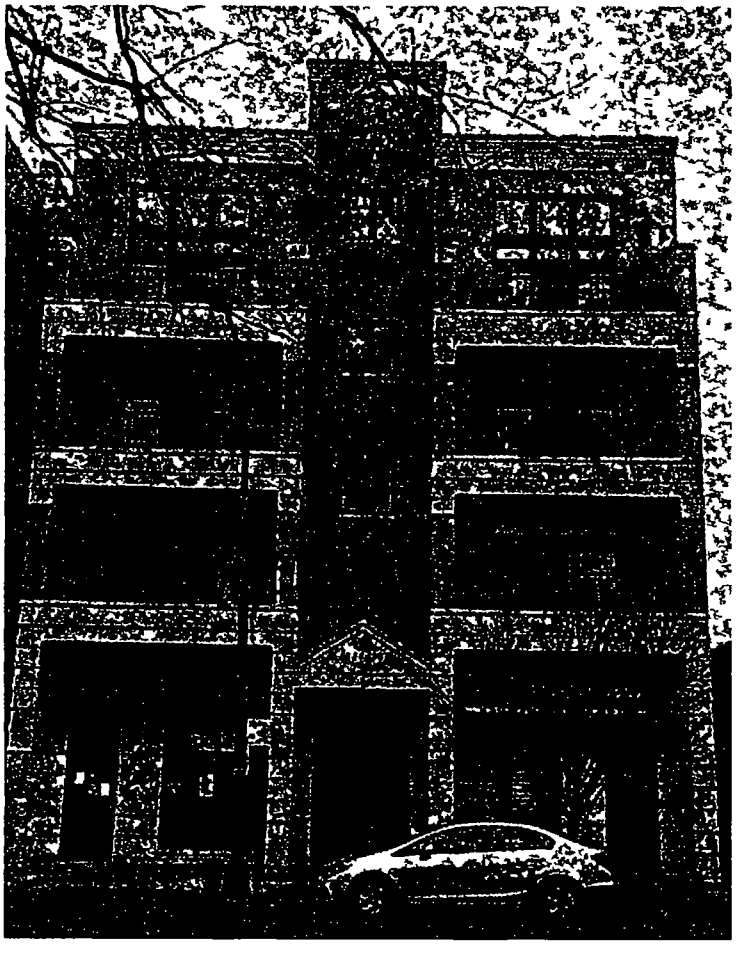

Front View

Department of Business Affairs and Consumer Protection
Small Business Center- Public Way Use Unit
City Hall - 121 N. LaSalle Street Room 800 • Chicago, IL 60602
312-74-GOBIZ / 312-744-6249 • (312) 744-1944 (TTY)
http://www.cityofchicago.org/bacp

03/16/2016

Alderman **Patrick O'Connor**
Ward # **40**
City of Chicago
City Hall, Room **300**
121 North LaSalle Street
Chicago, Illinois 60602

Re: An ordinance to use and maintain a portion of the public right-of-way for **four (4) column(s)** for **TERRACES OF ANDERSONVILLE CONDO ASSN**, adjacent to the premises known as **1828 W. Foster Ave..**

Dear Alderman **Patrick O'Connor**:

The applicant referenced above has requested the use of the public right-of-way for **column(s)**. An ordinance has been prepared by the Department of Business Affairs and Consumer Protection – Small Business Center - Public Way Use Unit for presentation to the City Council. Because this request was made for properties located in your ward, as approved by you as per the attached, I respectfully request that you introduce the attached ordinance at the next City Council meeting.

If you have any questions regarding this ordinance, please contact Anthony Bertuca at (312) 744-5506.

Department of Business Affairs and Consumer Protection

City of Chicago

O2016-2154

Office of the City Clerk

Document Tracking Sheet

Meeting Date:	3/16/2016
Sponsor(s):	Napolitano (41)
Type:	Ordinance
Title:	Grant(s) of privilege in public way for Kazimierz Krol - fence
Committee(s) Assignment:	Committee on Transportation and Public Way

ORDINANCE
KAZIMIERZ KROL
Acct. No. 354169 - 1
Permit No. 1121577

Be It Ordained by the City Council of the City of Chicago:

SECTION 1. Permission and authority are hereby given and granted to KAZIMIERZ KROL, upon the terms and subject to the conditions of this ordinance to maintain and use, as now constructed, one (1) Fence(s) on the public right-of-way adjacent to its premises known as 7500 W. Bryn Mawr Ave..

Said Fence(s) at W. Bryn Mawr & w. Higgins Rd measure(s):
One (1) at one hundred sixty-five point three (165.3) feet in length, and one (1) foot in width for a total of one hundred sixty-five point three (165.3) square feet. Existing fence is approximately six (6) feet in height.

The location of said privilege shall be as shown on prints kept on file with the Department of Business Affairs and Consumer Protection and the Office of the City Clerk.

Said privilege shall be constructed in accordance with plans and specifications approved by the Department of Transportation (Division of Project Development).

This grant of privilege in the public way shall be subject to the provisions of Section 10-28-015 and all other required provisions of the Municipal Code of Chicago.

The grantee shall pay to the City of Chicago as compensation for the privilege #1121577 herein granted the sum of four hundred ($400.00) per annum in advance.

A 25% penalty will be added for payments received after due date.

The permit holder agrees to hold the City of Chicago harmless for any damage, relocation or replacement costs associated with damage, relocation or removal of private property caused by the City performing work in the public way.

Authority herein given and granted for a period of five (5) years from and after 12/08/2015.

Alderman _____ 4/15

Anthony V. Napolitano 41st Ward

30

Department of Business Affairs and Consumer Protection
Small Business Center- Public Way Use Unit
City Hall- 121 N. LaSalle Street Room 800 • Chicago, IL 60602
312-74-GOBIZ / 312-744-6249 • (312) 744-1944 (TTY)
http://www.cityofchicago.org/bacp

03/16/2016

Alderman **Anthony V. Napolitano**
Ward # **41**
City of Chicago
City Hall, Room **200**
121 North LaSalle Street
Chicago, Illinois 60602

Re: An ordinance to use and maintain a portion of the public right-of-way for **one (1) fence(s)** for **KAZIMIERZ KROL**, adjacent to the premises known as **7500 W. Bryn Mawr Ave.**.

Dear Alderman **Anthony V. Napolitano**:

The applicant referenced above has requested the use of the public right-of-way for a **fence(s)**. An ordinance has been prepared by the Department of Business Affairs and Consumer Protection – Small Business Center - Public Way Use Unit for presentation to the City Council. Because this request was made for properties located in your ward, as approved by you as per the attached, I respectfully request that you introduce the attached ordinance at the next City Council meeting.

If you have any questions regarding this ordinance, please contact Anthony Bertuca at (312) 744-5506.

Department of Business Affairs and Consumer Protection

City of Chicago

O2016-2157

Office of the City Clerk

Document Tracking Sheet

Meeting Date:	3/16/2016
Sponsor(s):	Napolitano (41)
Type:	Ordinance
Title:	Grant(s) of privilege in public way for Kazimierz Krol - occupation of space
Committee(s) Assignment:	Committee on Transportation and Public Way

ORDINANCE
KAZIMIERZ KROL
Acct. No. 354169 - 1
Permit No. 1121594

Be It Ordained by the City Council of the City of Chicago:

SECTION 1. Permission and authority are hereby given and granted to KAZIMIERZ KROL, upon the terms and subject to the conditions of this ordinance to maintain and use, as now constructed, one (1) Occupation of Space(s) on the public right-of-way adjacent to its premises known as 7500 W. Bryn Mawr .

Said Occupation of Space(s) at W. Bryn Mawr measure(s):
One (1) at one hundred sixty-five point three (165.3) in length, and seventeen point eight three (17.83) feet in width for a total of two thousand nine hundred forty-seven point two nine (2,947.29) square feet.

The location of said privilege shall be as shown on prints kept on file with the Department of Business Affairs and Consumer Protection and the Office of the City Clerk.

Said privilege shall be constructed in accordance with plans and specifications approved by the Department of Planning and Development, Department of Transportation (Division of Project Development), and Department of Transportation (Office of Underground Coordination).

This grant of privilege in the public way shall be subject to the provisions of Section 10-28-015 and all other required provisions of the Municipal Code of Chicago.

The grantee shall pay to the City of Chicago as compensation for the privilege #1121594 herein granted the sum of two thousand five hundred twenty-five ($2,525.00) per annum in advance.

A 25% penalty will be added for payments received after due date.

The permit holder agrees to hold the City of Chicago harmless for any damage, relocation or replacement costs associated with damage, relocation or removal of private property caused by the City performing work in the public way.

Authority herein given and granted for a period of five (5) years from and after 12/08/2015.

Alderman _____ 4/15

Anthony V. Napolitano 41st Ward

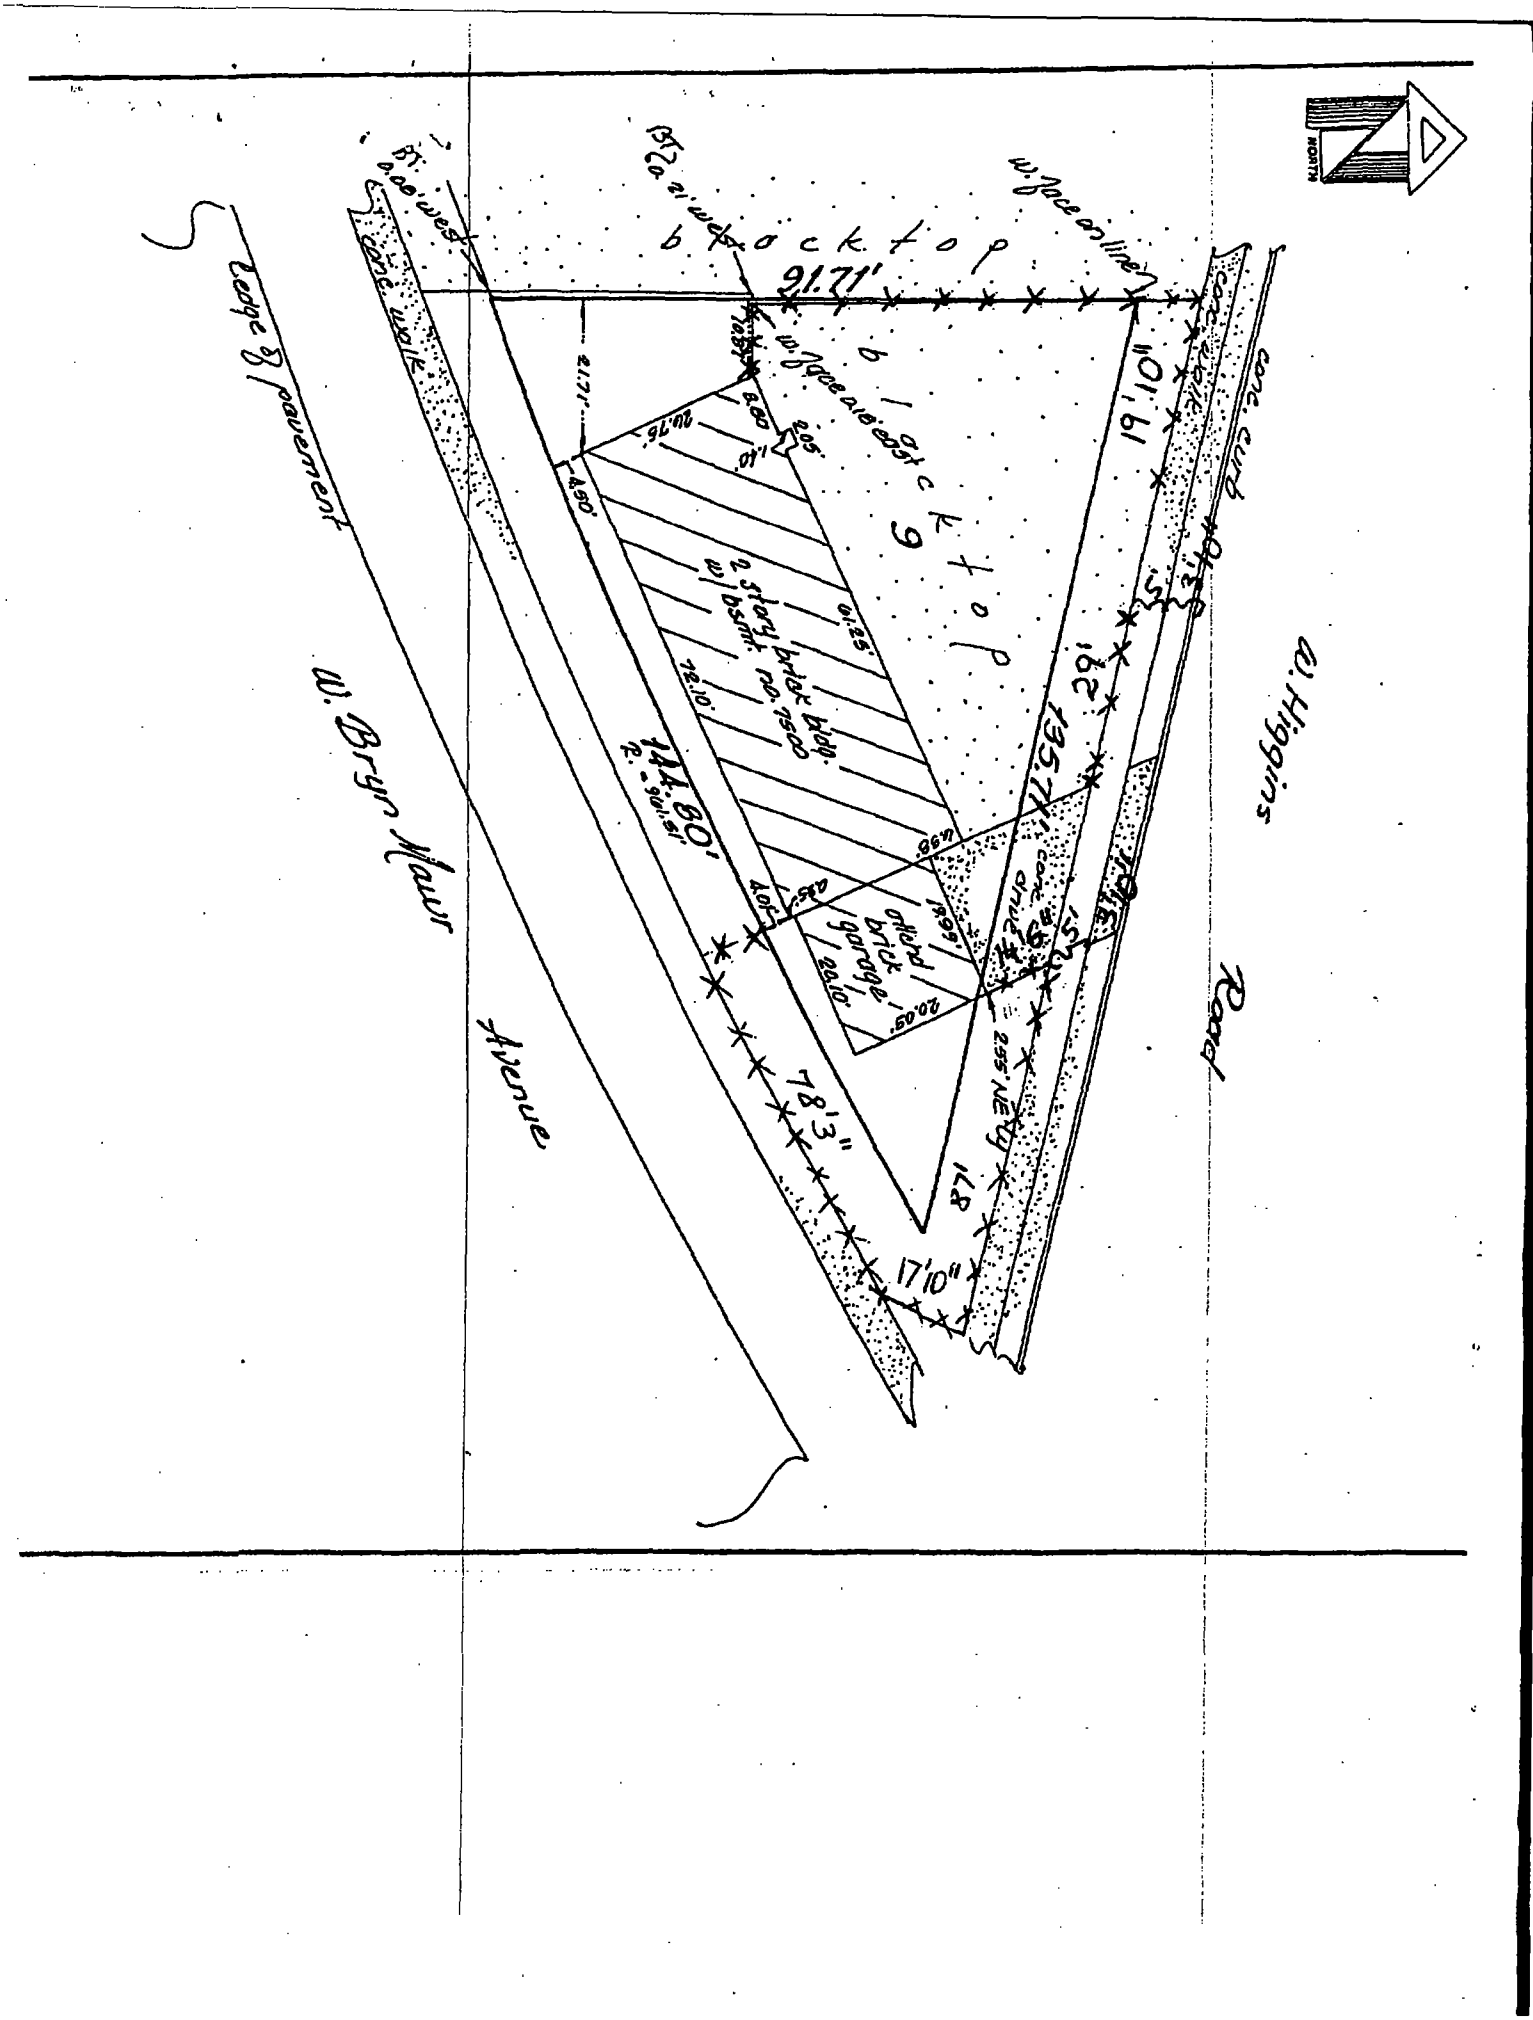
NORTH
W. Bryn Mawr Avenue
E. Higgins Road
Edge of pavement
Bl. 00' west
Conc. curb
Conc. walk
W. face of block
W. face of block
91.71'
101.11'
135.71'
78'3"
17'10"
144.60'
R. 910.91'
2 story brick bldg. w/ bsmt. no. 7500
Conc. drive
Conc. curb
Conc. walk
Edge of pavement

Department of Business Affairs and Consumer Protection
Small Business Center- Public Way Use Unit
City Hall- 121 N. LaSalle Street Room 800 • Chicago, IL 60602
312-74-GOBIZ / 312-744-6249 • (312) 744-1944 (TTY)
http://www.cityofchicago.org/bacp

03/16/2016

Alderman **Anthony V. Napolitano**
Ward # **41**
City of Chicago
City Hall, Room **200**
121 North LaSalle Street
Chicago, Illinois 60602

Re: An ordinance to use and maintain a portion of the public right-of-way for **one (1) occupation of space(s)** for **KAZIMIERZ KROL**, adjacent to the premises known as **7500 W. Bryn Mawr** .

Dear Alderman **Anthony V. Napolitano**:

The applicant referenced above has requested the use of the public right-of-way for a **occupation of space(s)**. An ordinance has been prepared by the Department of Business Affairs and Consumer Protection – Small Business Center - Public Way Use Unit for presentation to the City Council. Because this request was made for properties located in your ward, as approved by you as per the attached, I respectfully request that you introduce the attached ordinance at the next City Council meeting.

If you have any questions regarding this ordinance, please contact Anthony Bertuca at (312) 744-5506.

Department of Business Affairs and Consumer Protection

City of Chicago

O2016-2158

Office of the City Clerk

Document Tracking Sheet

Meeting Date:	3/16/2016
Sponsor(s):	Napolitano (41)
Type:	Ordinance
Title:	Grant(s) of privilege in public way for Robert W. Hessberger, DDS
Committee(s) Assignment:	Committee on Transportation and Public Way

ORDINANCE
ROBERT W. HESSBERGER, DDS
Acct. No. 403293 - 1
Permit No. 1121083

Be It Ordained by the City Council of the City of Chicago:

SECTION 1. Permission and authority are hereby given and granted to ROBERT W. HESSBERGER, DDS, upon the terms and subject to the conditions of this ordinance to maintain and use two (2) sign(s) projecting over the public right-of-way attached to its premises known as 5511 N. Harlem Ave..

Said sign structure(s) measures as follows; along N. Harlem Avenue:
One (1) at five point nine two (5.92) feet in length, six (6) feet in height and nine (9) feet above grade level.
One (1) at sixteen point one seven (16.17) feet in length, one point six seven (1.67) feet in height and ten (10) feet above grade level.

The location of said privilege shall be as shown on prints kept on file with the Department of Business Affairs and Consumer Protection and the Office of the City Clerk.

Said privilege shall be constructed in accordance with plans and specifications approved by the Department of Transportation (Division of Project Development) and Zoning Department - Signs.

This grant of privilege in the public way shall be subject to the provisions of Section 10-28-015 and all other required provisions of the Municipal Code of Chicago.

The grantee shall pay to the City of Chicago as compensation for the privilege #1121083 herein granted the sum of six hundred ($600.00) per annum in advance.

A 25% penalty will be added for payments received after due date.

The permit holder agrees to hold the City of Chicago harmless for any damage, relocation or replacement costs associated with damage, relocation or removal of private property caused by the City performing work in the public way.

Authority herein given and granted for a period of five (5) years from and after Date of Passage.

Alderman _____ 2/18+

Anthony V. Napolitano 41st Ward

FRONT ELEVATION
SCALE 3/4 = 1 0

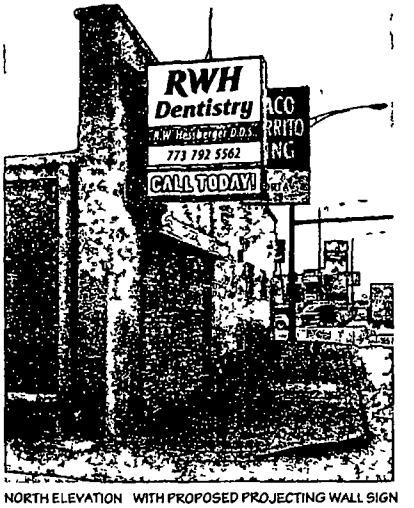

NORTH ELEVATION WITH PROPOSED PROJECTING WALL SIGN
SCALE 1/4 = 1 0

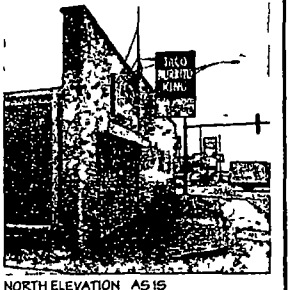

NORTH ELEVATION AS IS
NTS

QTY ONE (1) DOUBLE FACED INTERNALLY ILLUMINATED PROJECTING WALL SIGN
WITH ELECTRONIC MESSAGE CENTER INSTALLED ONTO BUILDING WALL

MAIN I D (TOP) ALUMINUM CABINET AND RETAINERS ARE BPAINTED TO MATCH PANTONE 2945 C BLUE
3/16 THICK WHITE POLYCARBONATE FACE IS DECORATED ON THE FIRST SURFACE WITH 3M #3630 167 BRIGHT BLUE AND 3630 22 BLACK VINYLS

DOUBLE FACED ELECTRONIC MESSAGE CENTER (E M C) IS A 19 MM FULL COLOR RGB L E D IN A 16 X 80 PIXEL MATRIX CABINET AND FILLER (SIDE AND BOTTOM PANELS) ARE BLACK

QUANTUM SIGN CORPORATION
493 Heartland Drive Sugar Grove IL 60554
630 466 0372 P 630 466 0544 F
www quantumsigncorp com

Customer R W Hessberger D D S
Job Name RWH Dentistry
Address 5511 N Harlem Ave
City Chicago State IL 60656

Scale As Noted
File Name RWH Dentistry Chicago APPVD cdr
Salesperson Lee Gottfried

Approved Date 11 20 15
Rev Date 11-6 2015
Orig Date 10 30 2015

Drawn By TV

Department of Business Affairs and Consumer Protection
Small Business Center - Public Way Use Unit
City Hall - 121 N. LaSalle Street, Room 800 • Chicago, IL 60602
312-74-GOBIZ / 312-744-6249 • (312) 744-1944 (TTY)
http://www.cityofchicago.org/bacp

03/16/2016

Alderman **Anthony V. Napolitano**
Ward # **41**
City of Chicago
City Hall, Room **200**
121 North LaSalle Street
Chicago, Illinois 60602

Re: An ordinance to use and maintain a portion of the public right-of-way for **two (2) sign(s)** for **ROBERT W. HESSBERGER, DDS**, adjacent to the premises known as **5511 N. Harlem Ave.**.

Dear Alderman **Anthony V. Napolitano**:

The applicant referenced above has requested the use of the public right-of-way for a **sign(s)**. An ordinance has been prepared by the Department of Business Affairs and Consumer Protection – Small Business Center - Public Way Use Unit for presentation to the City Council. Because this request was made for properties located in your ward, as approved by you as per the attached, I respectfully request that you introduce the attached ordinance at the next City Council meeting.

If you have any questions regarding this ordinance, please contact Anthony Bertuca at (312) 744-5506.

Department of Business Affairs and Consumer Protection

City of Chicago

O2016-2159

Office of the City Clerk

Document Tracking Sheet

Meeting Date:	3/16/2016
Sponsor(s):	Reilly (42)
Type:	Ordinance
Title:	Grant(s) of privilege in public way for Dolce Italian
Committee(s) Assignment:	Committee on Transportation and Public Way

ORDINANCE
DOLCE ITALIAN
Acct. No. 376257 - 2
Permit No. 1117617

Be It Ordained by the City Council of the City of Chicago:

SECTION 1. Permission and authority are hereby given and granted to DOLCE ITALIAN, upon the terms and subject to the conditions of this ordinance to maintain and use one (1) sign(s) projecting over the public right-of-way attached to its premises known as 127 W. Huron St..

Said sign structure(s) measures as follows; along N LaSalle St:
One (1) at twelve (12) feet in length, four point three three (4.33) feet in height and sixteen point two five (16.25) feet above grade level.

The location of said privilege shall be as shown on prints kept on file with the Department of Business Affairs and Consumer Protection and the Office of the City Clerk.

Said privilege shall be constructed in accordance with plans and specifications approved by the Department of Transportation (Division of Project Development) and Zoning Department - Signs.

This grant of privilege in the public way shall be subject to the provisions of Section 10-28-015 and all other required provisions of the Municipal Code of Chicago.

The grantee shall pay to the City of Chicago as compensation for the privilege #1117617 herein granted the sum of three hundred ($300.00) per annum in advance.

A 25% penalty will be added for payments received after due date.

The permit holder agrees to hold the City of Chicago harmless for any damage, relocation or replacement costs associated with damage, relocation or removal of private property caused by the City performing work in the public way.

Authority herein given and granted for a period of five (5) years from and after Date of Passage.

Alderman _____

Brendan Reilly 42nd Ward

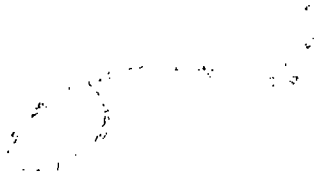

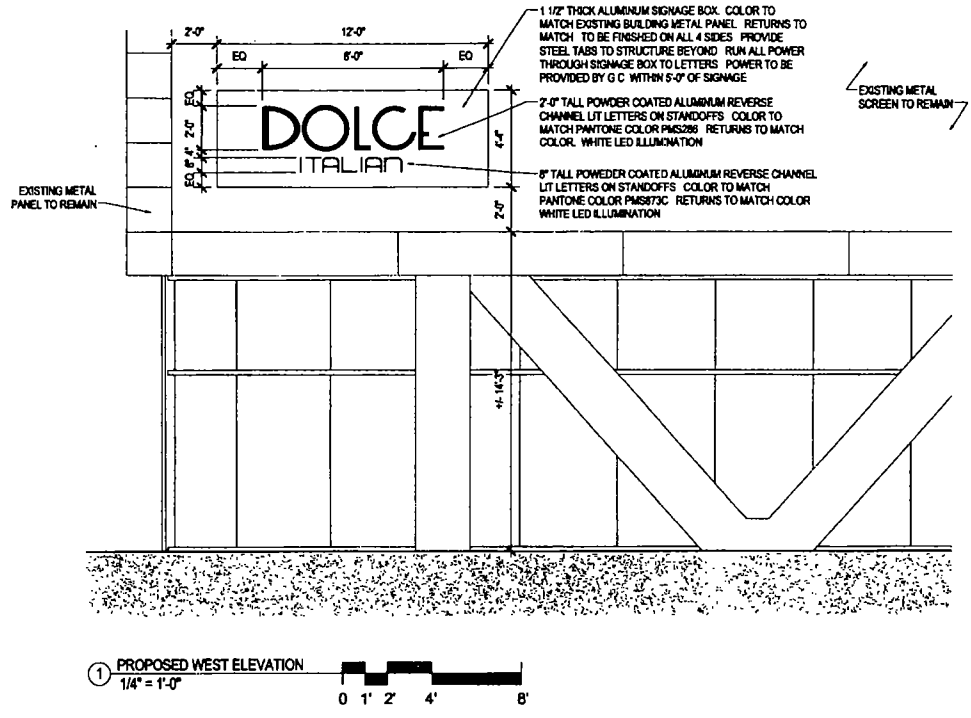

1 PROPOSED WEST ELEVATION
1/4" = 1'-0"

0 1' 2' 4' 8'

SHEET SK-8	EXTERIOR SIGNAGE AND MENU BOARD	dlk architecture interior design management 1147 west ohio street suite 103 chicago il 60642
SCALE	DOLCE ITALIAN 127 WEST HURON STREET CHICAGO, IL 60654	1147 WEST OHIO STREET SUITE 103 CHICAGO, IL 60642 312.573.2490 www.dlk-arch.com
DATE 1/12/2015 2:03:26 PM		
PROJECT 1431		

City of Chicago

O2016-2160

Office of the City Clerk

Document Tracking Sheet

Meeting Date:	3/16/2016
Sponsor(s):	Reilly (42)
Type:	Ordinance
Title:	Grant(s) of privilege in public way for El Hefe
Committee(s) Assignment:	Committee on Transportation and Public Way

ORDINANCE
EL HEFE
Acct. No. 373653 - 1
Permit No. 1121602

Be It Ordained by the City Council of the City of Chicago:

SECTION 1. Permission and authority are hereby given and granted to EL HEFE, upon the terms and subject to the conditions of this ordinance to construct, install, maintain and use one (1) Wind Screen(s) on the public right-of-way adjacent to its premises known as 15 W. Hubbard St..

Said Wind Screen(s) at W. Hubbard measure(s):
One (1) at six point eight three (6.83) feet in length, and four point three three (4.33) feet in width for a total of twenty-nine point five seven (29.57) square feet.

The location of said privilege shall be as shown on prints kept on file with the Department of Business Affairs and Consumer Protection and the Office of the City Clerk.

Said privilege shall be constructed in accordance with plans and specifications approved by the Department of Transportation (Division of Project Development).

This grant of privilege in the public way shall be subject to the provisions of Section 10-28-015 and all other required provisions of the Municipal Code of Chicago.

The grantee shall pay to the City of Chicago as compensation for the privilege #1121602 herein granted the sum of four hundred ($400.00) per annum in advance.

A 25% penalty will be added for payments received after due date.

The permit holder agrees to hold the City of Chicago harmless for any damage, relocation or replacement costs associated with damage, relocation or removal of private property caused by the City performing work in the public way.

Authority herein given and granted for a period of five (5) years from and after Date of Passage.

Alderman _____

Brendan Reilly 42nd Ward

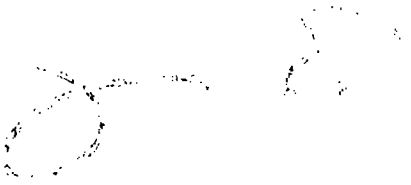

El Hefe
15 W Hubbard St
Chicago, Illinois 60654

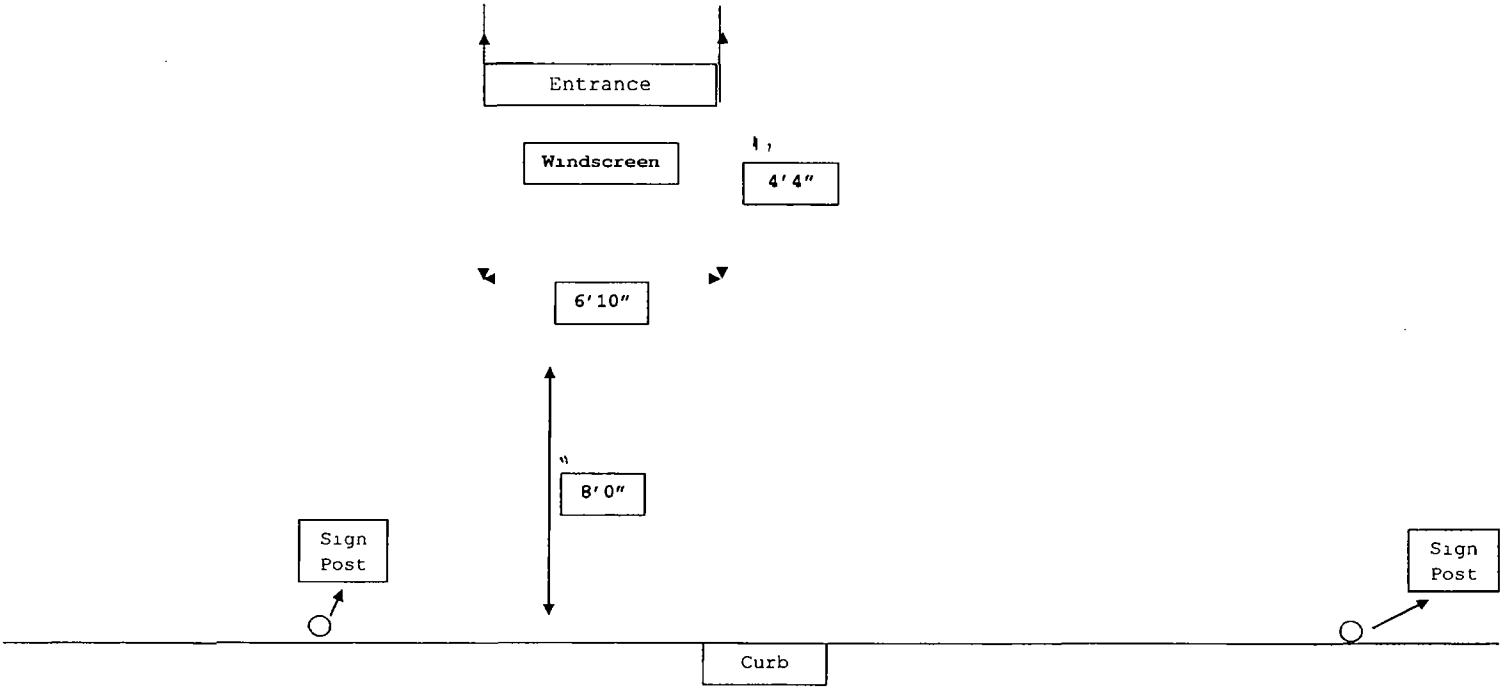

City of Chicago

O2016-2161

Office of the City Clerk

Document Tracking Sheet

Meeting Date:	3/16/2016
Sponsor(s):	Reilly (42)
Type:	Ordinance
Title:	Grant(s) of privilege in public way for Foot Action
Committee(s) Assignment:	Committee on Transportation and Public Way

ORDINANCE
FOOT ACTION
Acct. No. 4535 - 73
Permit No. 1119663

Be It Ordained by the City Council of the City of Chicago:

SECTION 1. Permission and authority are hereby given and granted to FOOT ACTION, upon the terms and subject to the conditions of this ordinance to maintain and use one (1) sign(s) projecting over the public right-of-way attached to its premises known as 26 S. State St..

Said sign structure(s) measures as follows; along S.State Street:
One (1) at twenty-six (26) feet in length, five (5) feet in height and thirteen (13) feet above grade level.

The location of said privilege shall be as shown on prints kept on file with the Department of Business Affairs and Consumer Protection and the Office of the City Clerk.

Said privilege shall be constructed in accordance with plans and specifications approved by the Department of Transportation (Division of Project Development) and Zoning Department - Signs.

This grant of privilege in the public way shall be subject to the provisions of Section 10-28-015 and all other required provisions of the Municipal Code of Chicago.

The grantee shall pay to the City of Chicago as compensation for the privilege #1119663 herein granted the sum of three hundred ($300.00) per annum in advance.

A 25% penalty will be added for payments received after due date.

The permit holder agrees to hold the City of Chicago harmless for any damage, relocation or replacement costs associated with damage, relocation or removal of private property caused by the City performing work in the public way.

Authority herein given and granted for a period of five (5) years from and after Date of Passage.

Alderman _____

Brendan Reilly 42nd Ward

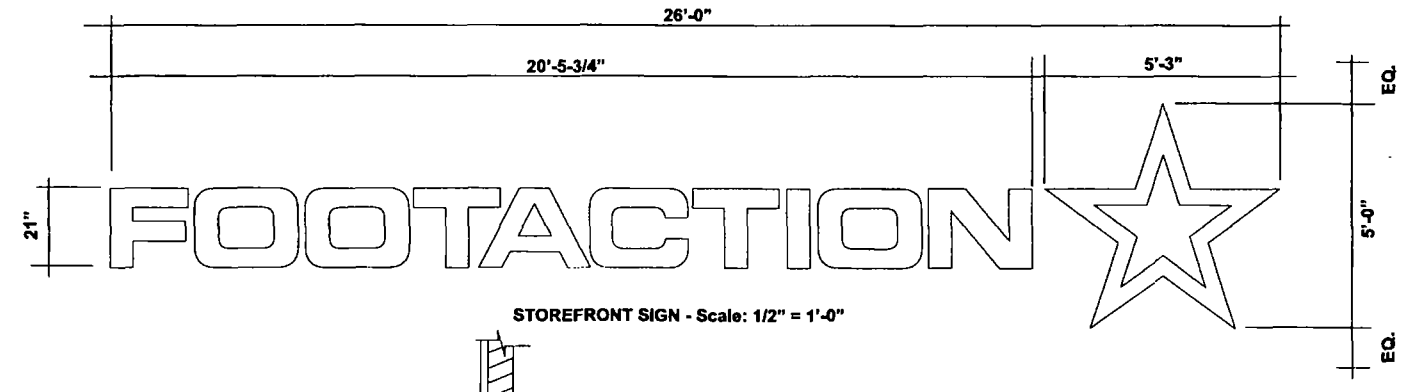

STOREFRONT SIGN - Scale: 1/2" = 1'-0"

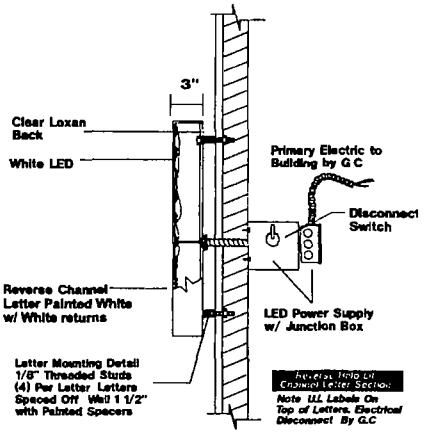

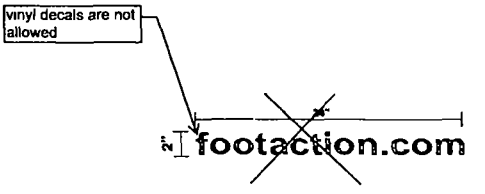

Dusted Crystal Vinyl Applied In-Direct To Window Glass. Centered Left To Right On Glass Placed 30" A.F.F.

TWO (2) REQUIRED

WINDOW VINYL DETAIL - Scale: 1-1/2" = 1'-0"

APPROVED
By Shannon Dunn at 8:28 am, Jul 14, 2015

DPJ SIGNS
245 East Inman Ave, Rahway, NJ 07065
PH 732-499-8900

Salesperson: DD	Issue Date: 2-9-2015	Customer Approval Date:	Client: FOOTACTION FLIGHT 23	Project Location: STORE# 57217 South State Street 26-28 32-34 State Street Chicago, IL 60603	Seal / Stamp:
Designer: RR	Revision Date(s): 2-25-2015, 3-3-2015	Landlord Approval Date:			
Drawing: 2 of 4	6-9-2015, 7-10-2015	Production Approval Date:	File Name: FA-FT23-57217-Chicago, IL		

City of Chicago

O2016-2163

Office of the City Clerk

Document Tracking Sheet

Meeting Date:	3/16/2016
Sponsor(s):	Reilly (42)
Type:	Ordinance
Title:	Grant(s) of privilege in public way for GIC 11 E Walton LLC - caissons
Committee(s) Assignment:	Committee on Transportation and Public Way

ORDINANCE
GIC 11 E. Walton LLC
Acct. No. 399965 - 1
Permit No. 1121698

Be It Ordained by the City Council of the City of Chicago:

SECTION 1. Permission and authority are hereby given and granted to GIC 11 E. Walton LLC, upon the terms and subject to the conditions of this ordinance to maintain and use, as now constructed, twenty (20) Caisson(s) under the public right-of-way adjacent to its premises known as 11 E. Walton St..

Said Caisson(s) at E. Walton measure(s):
Seven (7) at one (1) foot in length, and one hundred fifty-eight point five (158.5) feet in width for a total of one thousand one hundred nine point five (1109.5) square feet. Existing caissons are approximately eighty-five (85) feet below grade level.

Said Caisson(s) at N. Rush measure(s):
Seven (7) at one (1) foot in length, and thirty-three (33) feet in width for a total of two hundred thirty-one (231) square feet. Existing caissons are approximately eighty-five (85) feet below grade level.

Said Caisson(s) at Public Alley-South measure(s):
Six (6) at one (1) foot in length, and one hundred fifty-eight point five (158.5) feet in width for a total of nine hundred fifty-one (951) square feet. Existing caissons are approximately eighty-five (85) feet below grade level.

The location of said privilege shall be as shown on prints kept on file with the Department of Business Affairs and Consumer Protection and the Office of the City Clerk.

Said privilege shall be constructed in accordance with plans and specifications approved by the Department of Planning and Development and Department of Transportation (Office of Underground Coordination).

This grant of privilege in the public way shall be subject to the provisions of Section 10-28-015 and all other required provisions of the Municipal Code of Chicago.

The grantee shall pay to the City of Chicago as compensation for the privilege #1121698 herein granted the sum of four hundred ($400.00) per annum in advance.

A 25% penalty will be added for payments received after due date.

The permit holder agrees to hold the City of Chicago harmless for any damage, relocation or replacement costs associated with damage, relocation or removal of private property caused by the City performing work in the public way.

Authority herein given and granted for a period of five (5) years from and after 02/08/2016.

Alderman _____

Brendan Reilly 42nd Ward

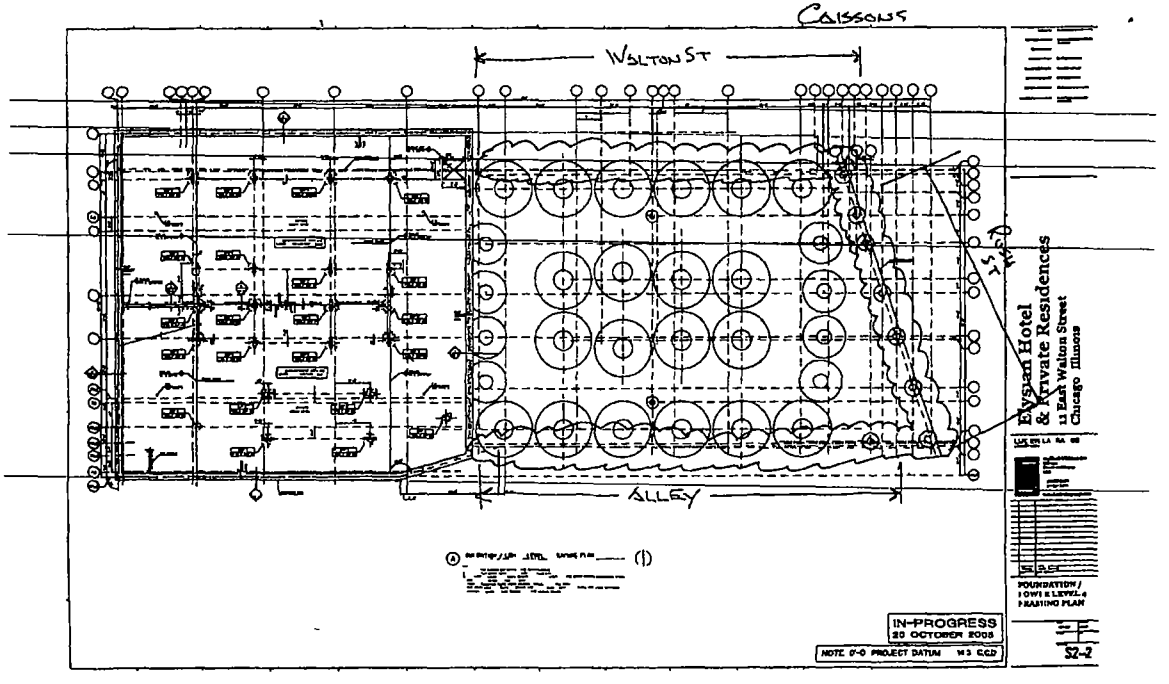
Caissons
WALTON ST
ALLEY
IN-PROGRESS
20 OCTOBER 2008
NOTE 0'-0 PROJECT DATUM = 13 CCD
Elysian Hotel
& Private Residences
11 East Walton Street
Chicago Illinois
FOUNDATION /
LOWER LEVEL
FRAMING PLAN
S2-2

City of Chicago

O2016-2164

Office of the City Clerk

Document Tracking Sheet

Meeting Date:	3/16/2016
Sponsor(s):	Reilly (42)
Type:	Ordinance
Title:	Grant(s) of privilege in public way for GIC 11 E Walton LLC - vault
Committee(s) Assignment:	Committee on Transportation and Public Way

ORDINANCE
GIC 11 E. Walton LLC
Acct. No. 399965 - 1
Permit No. 1121699

Be It Ordained by the City Council of the City of Chicago:

SECTION 1. Permission and authority are hereby given and granted to GIC 11 E. Walton LLC, upon the terms and subject to the conditions of this ordinance to maintain and use, as now constructed, one (1) Vault(s) under the public right-of-way adjacent to its premises known as 11 E. Walton St..

Said Vault(s) at E. Walton Street measure(s):
One (1) at one hundred twenty-six (126) feet in length, and fourteen point seven (14.7) feet in width for a total of one thousand eight hundred fifty-two point two (1852.2) square feet.

The location of said privilege shall be as shown on prints kept on file with the Department of Business Affairs and Consumer Protection and the Office of the City Clerk.

Said privilege shall be constructed in accordance with plans and specifications approved by the Department of Transportation (Office of Underground Coordination).

This grant of privilege in the public way shall be subject to the provisions of Section 10-28-015 and all other required provisions of the Municipal Code of Chicago.

The grantee shall pay to the City of Chicago as compensation for the privilege #1121699 herein granted the sum of five thousand two hundred sixteen ($5,216.00) per annum in advance.

A 25% penalty will be added for payments received after due date.

The permit holder agrees to hold the City of Chicago harmless for any damage, relocation or replacement costs associated with damage, relocation or removal of private property caused by the City performing work in the public way.

Authority herein given and granted for a period of five (5) years from and after 02/08/2016.

Alderman _____

Brendan Reilly 42nd Ward

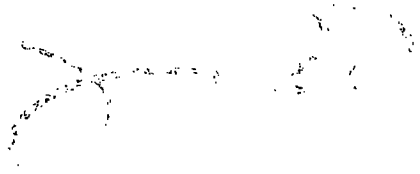

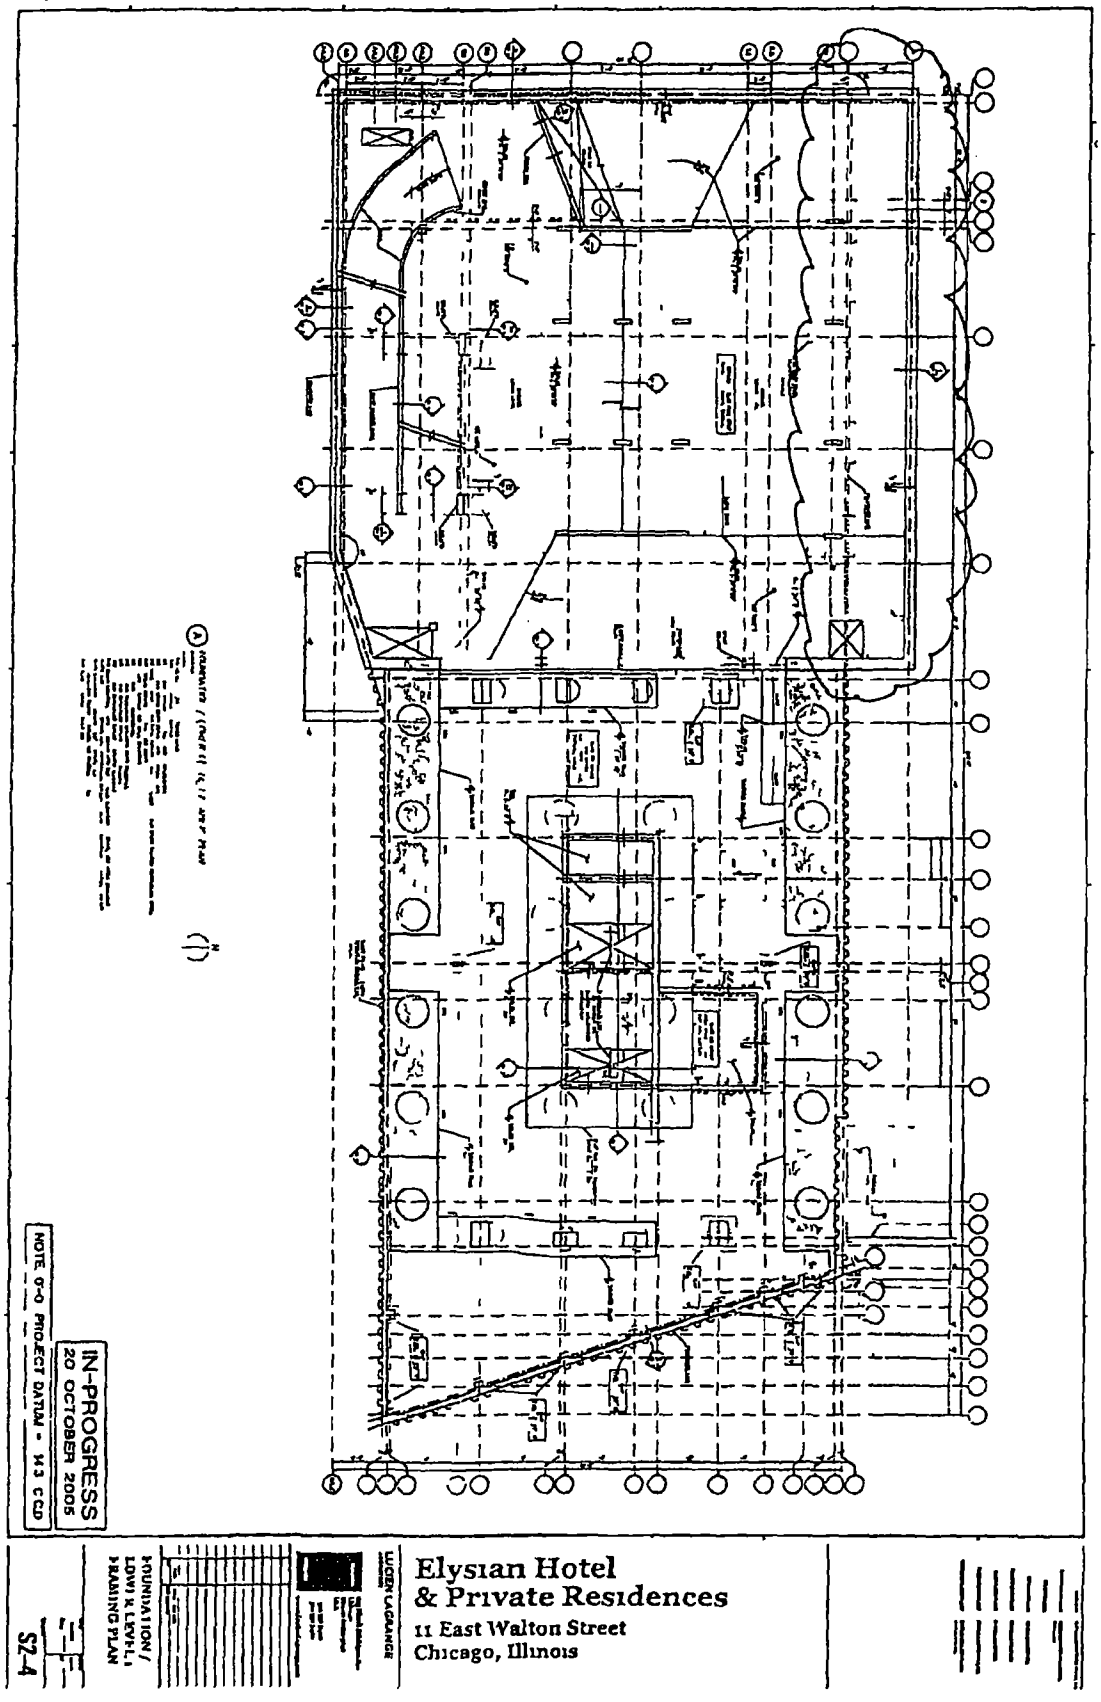
BASEMENT
IN-PROGRESS
20 OCTOBER 2005
NOTE 0'-0 PROJECT DATUM = 143 CCD
Elysian Hotel
& Private Residences
11 East Walton Street
Chicago, Illinois
FOUNDATION/
LOWER LEVEL
FRAMING PLAN
S2.4

City of Chicago

O2016-2165

Office of the City Clerk

Document Tracking Sheet

Meeting Date:	3/16/2016
Sponsor(s):	Reilly (42)
Type:	Ordinance
Title:	Grant(s) of privilege in public way for Giordano's
Committee(s) Assignment:	Committee on Transportation and Public Way

ORDINANCE
GIORDANO'S
Acct. No. 369743 - 7
Permit No. 1122136

Be It Ordained by the City Council of the City of Chicago:

SECTION 1. Permission and authority are hereby given and granted to GIORDANO'S, upon the terms and subject to the conditions of this ordinance to maintain and use four (4) sign(s) projecting over the public right-of-way attached to its premises known as 135 E. Lake St..

Said sign structure(s) measures as follows; along NORTH BEAUBIEN CT.:
One (1) at three point five (3.5) feet in length, three point five (3.5) feet in height and ten (10) feet above grade level.
One (1) at sixteen (16) feet in length, ten (10) feet in height and ten (10) feet above grade level.

Said sign structure(s) measures as follows; along EAST LAKE ST.:
Two (2) at twelve (12) feet in length, four (4) feet in height and ten (10) feet above grade level.

The location of said privilege shall be as shown on prints kept on file with the Department of Business Affairs and Consumer Protection and the Office of the City Clerk.

Said privilege shall be constructed in accordance with plans and specifications approved by the Department of Transportation (Division of Project Development) and Zoning Department - Signs.

This grant of privilege in the public way shall be subject to the provisions of Section 10-28-015 and all other required provisions of the Municipal Code of Chicago.

The grantee shall pay to the City of Chicago as compensation for the privilege #1122136 herein granted the sum of one thousand ($1,000.00) per annum in advance.

A 25% penalty will be added for payments received after due date.

The permit holder agrees to hold the City of Chicago harmless for any damage, relocation or replacement costs associated with damage, relocation or removal of private property caused by the City performing work in the public way.

Authority herein given and granted for a period of five (5) years from and after 06/09/2015.

Alderman _____

Brendan Reilly 42nd Ward

Giordano's
FAMOUS STUFFED
PIZZA
FRESH ITALIAN

City of Chicago

O2016-2167

Office of the City Clerk

Document Tracking Sheet

Meeting Date:	3/16/2016
Sponsor(s):	Reilly (42)
Type:	Ordinance
Title:	Grant(s) of privilege in public way for Illinois Franklin LLC - bicycle rack
Committee(s) Assignment:	Committee on Transportation and Public Way

ORDINANCE
Illinois Franklin LLC
Acct. No. 404040 - 1
Permit No. 1121753

Be It Ordained by the City Council of the City of Chicago:

SECTION 1. Permission and authority are hereby given and granted to Illinois Franklin LLC, upon the terms and subject to the conditions of this ordinance to construct, install, maintain and use one (1) Bicycle Rack(s) on the public right-of-way adjacent to its premises known as 311 W. Illinois St..

Said Bicycle Rack(s) at W. Illinois measure(s):
One (1) at point three four (.34) feet in length, and two point three four (2.34) feet in width for a total of point eight (.8) square feet.

The location of said privilege shall be as shown on prints kept on file with the Department of Business Affairs and Consumer Protection and the Office of the City Clerk.

Said privilege shall be constructed in accordance with plans and specifications approved by the Department of Planning and Development and Department of Transportation (Division of Project Development).

This grant of privilege in the public way shall be subject to the provisions of Section 10-28-015 and all other required provisions of the Municipal Code of Chicago.

The grantee shall pay to the City of Chicago as compensation for the privilege #1121753 herein granted the sum of zero ($.00) per annum in advance.

A 25% penalty will be added for payments received after due date.

The permit holder agrees to hold the City of Chicago harmless for any damage, relocation or replacement costs associated with damage, relocation or removal of private property caused by the City performing work in the public way.

Authority herein given and granted for a period of five (5) years from and after Date of Passage.

Alderman _____

Brendan Reilly 42nd Ward

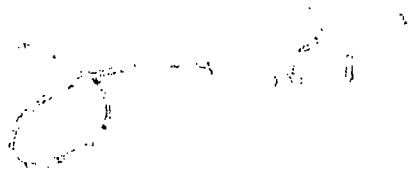

© Copyright 2015 FitzGerald Associates Architects Printed 11/30/2015 6 54 04 PM

FitzGerald Associates Architects

BIKE RACK SITE PLAN

3ELEVEN
14175
11/24/15

ASK-03

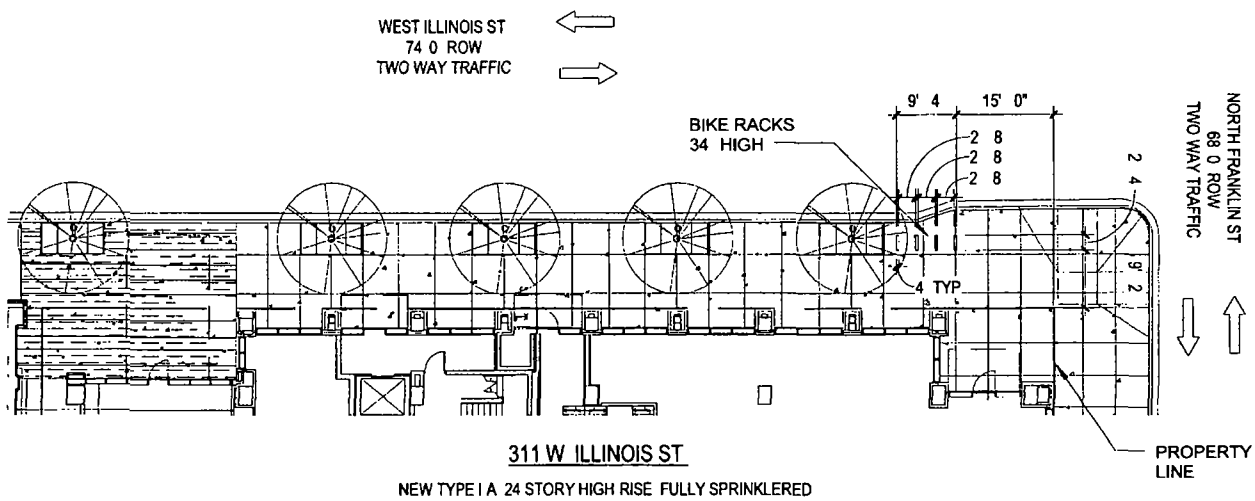

311 W ILLINOIS ST

NEW TYPE I A 24 STORY HIGH RISE FULLY SPRINKLERED CLASS A 2 MULTIPLE DWELLINGS WITH 19 STORIES OF APARTMENTS ABOVE GROUND FLOOR RETAIL AND AN AUXILIARY 109 RESIDENT PARKING SPACES ON FLOORS 2 4 EXTENSION

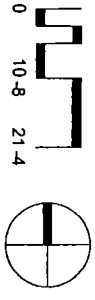

City of Chicago

O2016-2168

Office of the City Clerk

Document Tracking Sheet

Meeting Date:	3/16/2016
Sponsor(s):	Reilly (42)
Type:	Ordinance
Title:	Grant(s) of privilege in public way for Illinois Franklin LLC - tree grates
Committee(s) Assignment:	Committee on Transportation and Public Way

ORDINANCE
Illinois Franklin LLC
Acct. No. 404040 - 1
Permit No. 1121752

Be It Ordained by the City Council of the City of Chicago:

SECTION 1. Permission and authority are hereby given and granted to Illinois Franklin LLC, upon the terms and subject to the conditions of this ordinance to construct, install, maintain and use five (5) Tree Grates(s) on the public right-of-way adjacent to its premises known as 311 W. Illinois St..

Said Tree Grates(s) at W. Illinois measure(s):
Five (5) at ten (10) feet in length, and five (5) feet in width for a total of two hundred fifty (250) square feet.

The location of said privilege shall be as shown on prints kept on file with the Department of Business Affairs and Consumer Protection and the Office of the City Clerk.

Said privilege shall be constructed in accordance with plans and specifications approved by the Department of Planning and Development and Department of Transportation (Division of Project Development).

This grant of privilege in the public way shall be subject to the provisions of Section 10-28-015 and all other required provisions of the Municipal Code of Chicago.

The grantee shall pay to the City of Chicago as compensation for the privilege #1121752 herein granted the sum of zero ($.00) per annum in advance.

A 25% penalty will be added for payments received after due date.

The permit holder agrees to hold the City of Chicago harmless for any damage, relocation or replacement costs associated with damage, relocation or removal of private property caused by the City performing work in the public way.

Authority herein given and granted for a period of five (5) years from and after Date of Passage.

Alderman _____

Brendan Reilly 42nd Ward

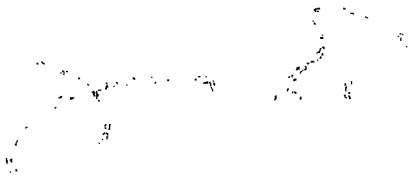

© Copyright 2015 FitzGerald Associates Architects Printed 11/30/2015 6 54 02 PM

FitzGerald Associates Architects

TREE GRATE SITE PLAN

3ELEVEN
14175
11/24/15

ASK-01

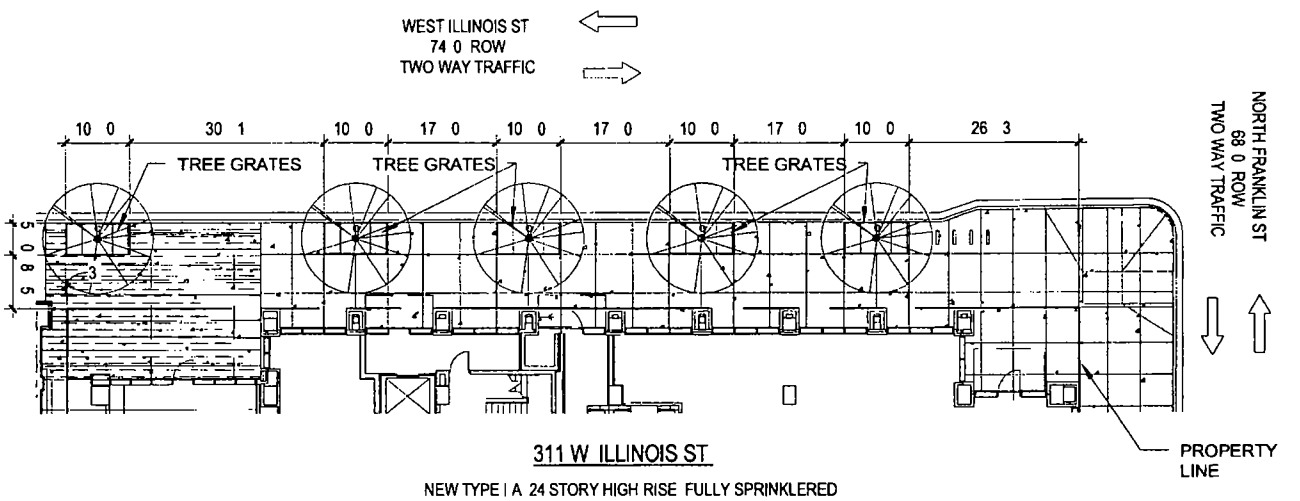

311 W ILLINOIS ST

NEW TYPE I A 24 STORY HIGH RISE FULLY SPRINKLERED CLASS A 2 MULTIPLE DWELLINGS WITH 19 STORIES OF APARTMENTS ABOVE GROUND FLOOR RETAIL AND AN AUXILIARY 109 RESIDENT PARKING SPACES ON FLOORS 2 4 EXTENSION

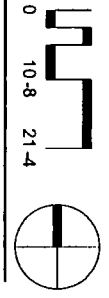

City of Chicago

O2016-2169

Office of the City Clerk

Document Tracking Sheet

Meeting Date:	3/16/2016
Sponsor(s):	Reilly (42)
Type:	Ordinance
Title:	Grant(s) of privilege in public way for Imperial Lamian
Committee(s) Assignment:	Committee on Transportation and Public Way

ORDINANCE
IMPERIAL LAMIAN
Acct. No. 399098 - 1
Permit No. 1120373

Be It Ordained by the City Council of the City of Chicago:

SECTION 1. Permission and authority are hereby given and granted to IMPERIAL LAMIAN, upon the terms and subject to the conditions of this ordinance to maintain and use three (3) sign(s) projecting over the public right-of-way attached to its premises known as 6 W. Hubbard St..

Said sign structure(s) measures as follows; along 6 W. Hubbard St.:
One (1) at one point five eight (1.58) feet in length, two point six seven (2.67) feet in height and four point one six (4.16) feet above grade level.

Said sign structure(s) measures as follows; along W. Hubbard Street:
One (1) at one point five eight (1.58) feet in length, two point six seven (2.67) feet in height and four point one six (4.16) feet above grade level.

Said sign structure(s) measures as follows; along N. State Street & w. Hubbard Street:
One (1) at eight point eight three (8.83) feet in length, two point six six (2.66) feet in height and eleven (11) feet above grade level.

The location of said privilege shall be as shown on prints kept on file with the Department of Business Affairs and Consumer Protection and the Office of the City Clerk.

Said privilege shall be constructed in accordance with plans and specifications approved by the Department of Transportation (Division of Project Development) and Zoning Department - Signs.

This grant of privilege in the public way shall be subject to the provisions of Section 10-28-015 and all other required provisions of the Municipal Code of Chicago.

The grantee shall pay to the City of Chicago as compensation for the privilege #1120373 herein granted the sum of one hundred seventy-five ($175.00) per annum in advance.

A 25% penalty will be added for payments received after due date.

The permit holder agrees to hold the City of Chicago harmless for any damage, relocation or replacement costs associated with damage, relocation or removal of private property caused by the City performing work in the public way.

Authority herein given and granted for a period of five (5) years from and after Date of Passage.

Alderman _____

Brendan Reilly 42nd Ward

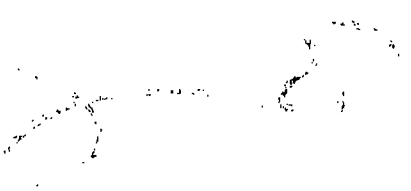

IMPERIAL LAMIAN
6 W. HUBBARD ST, CHICAGO

CORNER OF STATE AND HUBBARD SIGNAGE – LETTERING STRUCTURE AND DETAIL

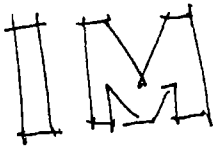

← VIEW OF SIGNAGE LETTERING WHEN FACING ESTABLISHMENT (FRONT-FACING)

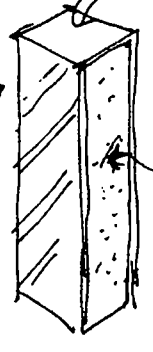

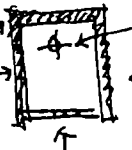

*NOTE: LED LIGHTING CONTROLLED BY PROGRAMMABLE DIMMER PANEL WITH TIMER

City of Chicago

O2016-2171

Office of the City Clerk

Document Tracking Sheet

Meeting Date:	3/16/2016
Sponsor(s):	Reilly (42)
Type:	Ordinance
Title:	Grant(s) of privilege in public way for JMB/Urban 900 Development Partners Ltd.
Committee(s) Assignment:	Committee on Transportation and Public Way

ORDINANCE
JMB/URBAN 900 DEVELOPMENT PARTNERS, LTD.
Acct. No. 68554 - 1
Permit No. 1121226

Be It Ordained by the City Council of the City of Chicago:

SECTION 1. Permission and authority are hereby given and granted to JMB/URBAN 900 DEVELOPMENT PARTNERS, LTD., upon the terms and subject to the conditions of this ordinance to maintain and use four (4) sign(s) projecting over the public right-of-way attached to its premises known as 900 N. Michigan Ave..

Said sign structure(s) measures as follows; along E. Walton Street:
Two (2) at ten point nine two (10.92) feet in length, eight point zero eight (8.08) feet in height and twenty-one (21) feet above grade level.

Said sign structure(s) measures as follows; along N. Rush Street:
Two (2) at ten point nine two (10.92) feet in length, eight point zero eight (8.08) feet in height and twenty-one (21) feet above grade level.

The location of said privilege shall be as shown on prints kept on file with the Department of Business Affairs and Consumer Protection and the Office of the City Clerk.

Said privilege shall be constructed in accordance with plans and specifications approved by the Department of Transportation (Division of Project Development) and Zoning Department - Signs.

This grant of privilege in the public way shall be subject to the provisions of Section 10-28-015 and all other required provisions of the Municipal Code of Chicago.

The grantee shall pay to the City of Chicago as compensation for the privilege #1121226 herein granted the sum of one thousand two hundred ($1,200.00) per annum in advance.

A 25% penalty will be added for payments received after due date.

The permit holder agrees to hold the City of Chicago harmless for any damage, relocation or replacement costs associated with damage, relocation or removal of private property caused by the City performing work in the public way.

Authority herein given and granted for a period of five (5) years from and after Date of Passage.

Alderman _____

Brendan Reilly 42nd Ward

SIGN SPECIFICATIONS

[A] FACE CHANGE
Material Aluminum
Color face / black
Surveyed na
Installation By Poblocki

[B] GRAPHICS
Graphics
1/8 gauge SST panel on acrylic composite panel w/ exposed counter sunk fasteners plain gold mirror finish by others/ routed pattern street side & bottom side illuminated with Kenda S/ wet 3000k leds

[C] GRAPHICS
Graphics Mask & Spray
Color black

[D] HALO LIT LETTERS
Lighting 3200k leds
Voltage tbd
Description Back Lit [Remote]
Face Color white
Return Color white
Installation Stand off [2 1/2 max for optimal light spread]

[E] GRAPHICS
Material 3/4 push thru acrylic
Color clear

[F] GRAPHICS
Material vinyl
Color white blackout 1st surface

[G] GRAPHICS
Material vinyl
Color white diffuser 2nd surface

Proposed Top View

Proposed Top Cabinet Side A & B

Proposed Top Cabinet Street Side View

Proposed Bottom of Cabinet

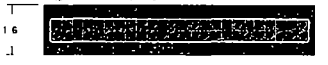

Proposed Top View

Proposed Bottom Cabinet Side A

Proposed Bottom Cabinet Street Side View

Proposed Bottom of Cabinet

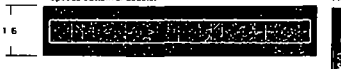

Proposed Bottom Cabinet Side B

Detail of Pattern/ Day View

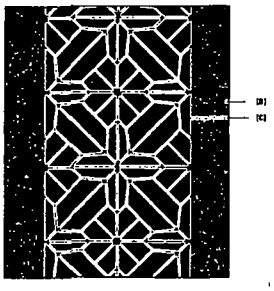

Detail of Pattern/ Night View

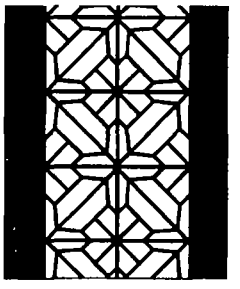

Existing Side A

Proposed Day View Side A

Proposed Night View Side A

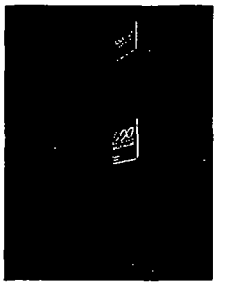

POBLOCKI

Project
900
North Michigan
Self Park
Chicago IL

Scale 3/8 =1

Notes

REV	DESCRIPTION	BY	DATE
01	Pr		12/14/15
02	[illegible]		12/16/15

Sign Loc. No.

FC-01
D/F Face Change to Existing Cabinets

72098 C02

City of Chicago

O2016-2172

Office of the City Clerk

Document Tracking Sheet

Meeting Date:	3/16/2016
Sponsor(s):	Reilly (42)
Type:	Ordinance
Title:	Grant(s) of privilege in public way for M Burger
Committee(s) Assignment:	Committee on Transportation and Public Way

ORDINANCE
M BURGER
Acct. No. 285571 - 2
Permit No. 1122062

Be It Ordained by the City Council of the City of Chicago:

SECTION 1. Permission and authority are hereby given and granted to M BURGER, upon the terms and subject to the conditions of this ordinance to maintain and use one (1) sign(s) projecting over the public right-of-way attached to its premises known as 5 W. Ontario St..

Said sign structure(s) measures as follows; along W. ONTARIO ST.:
One (1) at six (6) feet in length, six (6) feet in height and twenty-one (21) feet above grade level.

The location of said privilege shall be as shown on prints kept on file with the Department of Business Affairs and Consumer Protection and the Office of the City Clerk.

Said privilege shall be constructed in accordance with plans and specifications approved by the Department of Transportation (Division of Project Development) and Zoning Department - Signs.

This grant of privilege in the public way shall be subject to the provisions of Section 10-28-015 and all other required provisions of the Municipal Code of Chicago.

The grantee shall pay to the City of Chicago as compensation for the privilege #1122062 herein granted the sum of three hundred ($300.00) per annum in advance.

A 25% penalty will be added for payments received after due date.

The permit holder agrees to hold the City of Chicago harmless for any damage, relocation or replacement costs associated with damage, relocation or removal of private property caused by the City performing work in the public way.

Authority herein given and granted for a period of five (5) years from and after 02/09/2016.

Alderman _____

Brendan Reilly 42nd Ward

(1) D/F H.O. Fluorescent Int. Illuminated wall Display

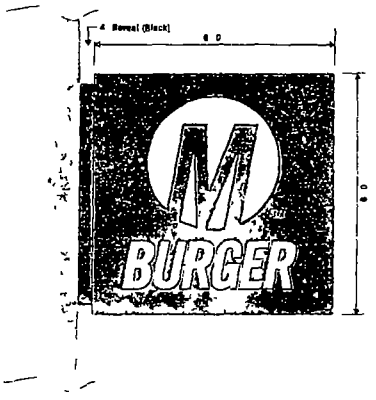

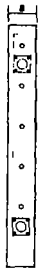

Side View

FURNISH & INSTALL (1) D/F INTERIOR ILLUMD PROJECTING WALL SIGN
MOUNTING TO BE RIGID THRU MASONRY WALL
FACES TO BE ROUTED .125 THK ALUM W/ WHITE PLEX BACK UP
FOR LOGO & LETTERS
ALUM CAB & FACES TO BE PAINTED BLACK ENAMEL FIN TO MATCH CANOPY

DOYLE
GENERAL SIGN CONTRACTORS

DATE | BY/WORK

CUSTOMER APPROVAL DATE

This design is the original and unpublished work of DOYLE SIGNS, INC. and may not be reproduced, used or exhibited in any fashion. Except by permission of an authorized officer of the Company. All rights to this design may be purchased.

CLIENT BURGER
ADDRESS 5 W ONTARIO ST CHICAGO IL

DESIGN R JRS | FILE RC
REVISION NOTE | DATE 8-30 10
DRAWING 17 R | SHEET No. 1 of 1

City of Chicago

O2016-2173

Office of the City Clerk

Document Tracking Sheet

Meeting Date:	3/16/2016
Sponsor(s):	Reilly (42)
Type:	Ordinance
Title:	Grant(s) of privilege in public way for Nando's Peri-Peri
Committee(s) Assignment:	Committee on Transportation and Public Way

ORDINANCE
NANDO'S PERI-PERI
Acct. No. 400344 - 1
Permit No. 1121203

Be It Ordained by the City Council of the City of Chicago:

SECTION 1. Permission and authority are hereby given and granted to NANDO'S PERI-PERI, upon the terms and subject to the conditions of this ordinance to maintain and use one (1) sign(s) projecting over the public right-of-way attached to its premises known as 22 S. Wabash Ave..

Said sign structure(s) measures as follows; along S. Wabash Avenue:
One (1) at three point one seven (3.17) feet in length, three point one seven (3.17) feet in height and thirteen (13) feet above grade level.

The location of said privilege shall be as shown on prints kept on file with the Department of Business Affairs and Consumer Protection and the Office of the City Clerk.

Said privilege shall be constructed in accordance with plans and specifications approved by the Department of Transportation (Division of Project Development) and Zoning Department - Signs.

This grant of privilege in the public way shall be subject to the provisions of Section 10-28-015 and all other required provisions of the Municipal Code of Chicago.

The grantee shall pay to the City of Chicago as compensation for the privilege #1121203 herein granted the sum of one hundred ($100.00) per annum in advance.

A 25% penalty will be added for payments received after due date.

The permit holder agrees to hold the City of Chicago harmless for any damage, relocation or replacement costs associated with damage, relocation or removal of private property caused by the City performing work in the public way.

Authority herein given and granted for a period of five (5) years from and after Date of Passage.

Alderman _____

Brendan Reilly 42nd Ward

VERIFY ALL DIMENSIONS

SIGN B D/F INTERNALLY ILLUM BLADE SIGN W/ ROUTED & BACKED COPY - SIGN ELEVATION

SCALE 1 =1 0

QTY ONE (1)

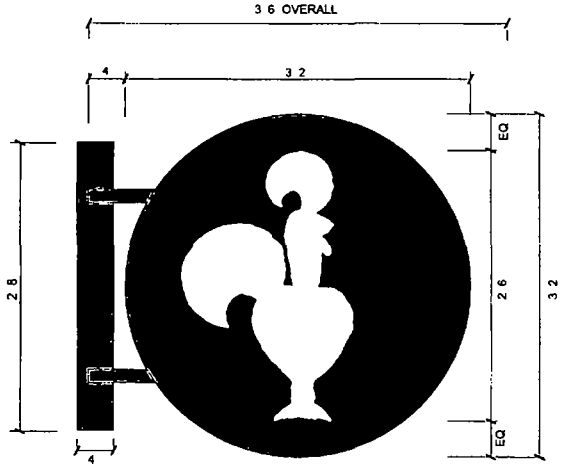

FACE VIEW

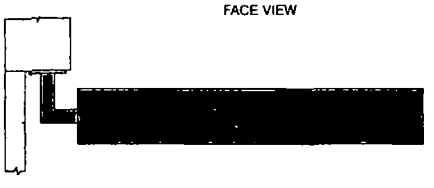

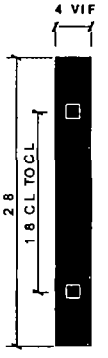

END VIEW MOUNTING PLATE

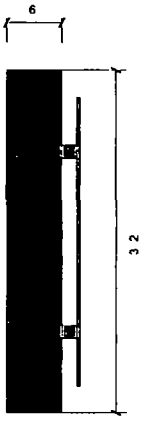

END VIEW BLADE

TRIANGLE SIGN & SERVICE	CLIENT & LOCATION	LEAD NO	DATE	REVIEWED BY	REVISION	SHEET NO
	Nando's Pan-Pan 22 S WABASH AVE CHICAGO IL 60603	147702R2	8/11/2015			6 OF 14
		SALESMAN Z FENER	DRAWN BY JM	SEG NO		

11 AZAR COURT • P.O. BOX 24186 • BALTIMORE, MARYLAND 21227 • T: 410-247-5300 • F: 410 247-1944 • REPRODUCTION IN WHOLE OR PART PROHIBITED WITHOUT EXPRESS PERMISSION OF TRIANGLE S & S • WWW.TRIANGLESIGN.COM

City of Chicago

O2016-2175

Office of the City Clerk

Document Tracking Sheet

Meeting Date:	3/16/2016
Sponsor(s):	Reilly (42)
Type:	Ordinance
Title:	Grant(s) of privilege in public way for Pomellato 741 Madison Avenue Corp.
Committee(s) Assignment:	Committee on Transportation and Public Way

ORDINANCE
POMELLATO 741 MADISON AVENUE CORP.
Acct. No. 358386 - 1
Permit No. 1122382

Be It Ordained by the City Council of the City of Chicago:

SECTION 1. Permission and authority are hereby given and granted to POMELLATO 741 MADISON AVENUE CORP., upon the terms and subject to the conditions of this ordinance to maintain and use two (2) sign(s) projecting over the public right-of-way attached to its premises known as 41 E. Oak St..

Said sign structure(s) measures as follows; along E Oak St:
One (1) at three point four two (3.42) feet in length, one point five (1.5) feet in height and nine point three three (9.33) feet above grade level.
One (1) at three point four two (3.42) feet in length, one point five (1.5) feet in height and sixteen (16) feet above grade level.

The location of said privilege shall be as shown on prints kept on file with the Department of Business Affairs and Consumer Protection and the Office of the City Clerk.

Said privilege shall be constructed in accordance with plans and specifications approved by the Department of Transportation (Division of Project Development) and Zoning Department - Signs.

This grant of privilege in the public way shall be subject to the provisions of Section 10-28-015 and all other required provisions of the Municipal Code of Chicago.

The grantee shall pay to the City of Chicago as compensation for the privilege #1122382 herein granted the sum of one hundred seventy-five ($175.00) per annum in advance.

A 25% penalty will be added for payments received after due date.

The permit holder agrees to hold the City of Chicago harmless for any damage, relocation or replacement costs associated with damage, relocation or removal of private property caused by the City performing work in the public way.

Authority herein given and granted for a period of five (5) years from and after 02/09/2016.

Alderman _____

Brendan Reilly 42nd Ward

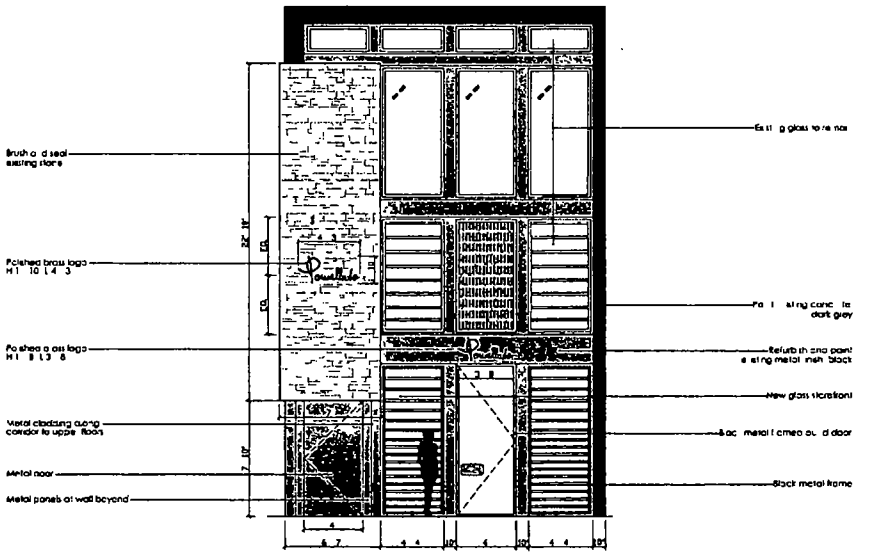

POMELLATO

CHICAGO

EXTERIOR ELEVATION

A001

City of Chicago

O2016-2176

Office of the City Clerk

Document Tracking Sheet

Meeting Date:	3/16/2016
Sponsor(s):	Reilly (42)
Type:	Ordinance
Title:	Grant(s) of privilege in public way for Portillo's Hot Dogs
Committee(s) Assignment:	Committee on Transportation and Public Way

ORDINANCE
PORTILLO'S HOT DOGS
Acct. No. 10047 - 1
Permit No. 1121854

Be It Ordained by the City Council of the City of Chicago:

SECTION 1. Permission and authority are hereby given and granted to PORTILLO'S HOT DOGS, upon the terms and subject to the conditions of this ordinance to maintain and use one (1) sign(s) projecting over the public right-of-way attached to its premises known as 100 W. Ontario St..

Said sign structure(s) measures as follows; along W. Ontario Street:
One (1) at thirty-two point three three (32.33) feet in length, seven point zero eight (7.08) feet in height and fifteen (15) feet above grade level.

The location of said privilege shall be as shown on prints kept on file with the Department of Business Affairs and Consumer Protection and the Office of the City Clerk.

Said privilege shall be constructed in accordance with plans and specifications approved by the Department of Transportation (Division of Project Development) and Zoning Department - Signs.

This grant of privilege in the public way shall be subject to the provisions of Section 10-28-015 and all other required provisions of the Municipal Code of Chicago.

The grantee shall pay to the City of Chicago as compensation for the privilege #1121854 herein granted the sum of three hundred ($300.00) per annum in advance.

A 25% penalty will be added for payments received after due date.

The permit holder agrees to hold the City of Chicago harmless for any damage, relocation or replacement costs associated with damage, relocation or removal of private property caused by the City performing work in the public way.

Authority herein given and granted for a period of five (5) years from and after 02/09/2016.

Alderman _____

Brendan Reilly 42nd Ward

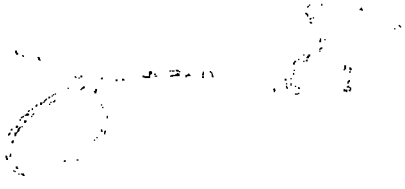

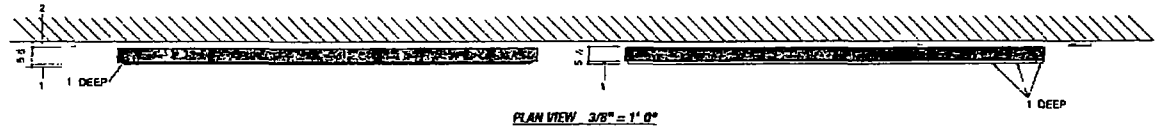

PLAN VIEW 3/8" = 1' 0"

S/F INT LED ILLUMINATED LETTER DISPLAY 3/8" = 1'-0"

SIDE VIEW 3/8" = 1 -0"

OLYMPIC SIGNS

account representative: R WHITEHEAD / client: PORTILLO'S CLARK & ONTARIO CHICAGO, IL

drawn by: JOHN W

job# 10-4300
7 21 10
rev 8 7 27 10

Comments:

630 424 6100 FAX 630 424 6120 WWW.OLYSIGNS.COM

THIS IS AN ORIGINAL UNPUBLISHED DRAWING CREATED BY OLYMPIC SIGNS. IT IS SUBMITTED FOR YOUR PERSONAL USE IN CONNECTION WITH A PROJECT BEING PLANNED FOR YOU BY OLYMPIC SIGNS. IT IS NOT TO BE SHOWN TO ANYONE OUTSIDE YOUR ORGANIZATION, NOR USED, REPRODUCED OR COPIED IN ANY MANNER WHATSOEVER WITHOUT PERMISSION FROM OLYMPIC SIGNS. ALL RIGHTS RESERVED.

City of Chicago

O2016-2179

Office of the City Clerk

Document Tracking Sheet

Meeting Date:	3/16/2016
Sponsor(s):	Reilly (42)
Type:	Ordinance
Title:	Grant(s) of privilege in public way for Residences Condominium on the Magnificent Mile Condo Assn., The
Committee(s) Assignment:	Committee on Transportation and Public Way

ORDINANCE
THE RESIDENCES CONDOMINIUM ON THE MAGNIFICENT MILE CONDOMINIUM ASSOCIATION
Acct. No. 389577 - 1
Permit No. 1122285

Be It Ordained by the City Council of the City of Chicago:

SECTION 1. Permission and authority are hereby given and granted to THE RESIDENCES CONDOMINIUM ON THE MAGNIFICENT MILE CONDOMINIUM ASSOCIATION, upon the terms and subject to the conditions of this ordinance to maintain and use, as now constructed, four (4) Balcony(s) projecting over the public right-of-way adjacent to its premises known as 118 E. Erie St..

Said Balcony(s) at E. Erie measure(s):
Two (2) at six point five (6.5) feet in length, and three point eight three (3.83) feet in width for a total of forty-nine point seven nine (49.79) square feet.

Said Balcony(s) at N. Michigan measure(s):
Two (2) at six point five (6.5) feet in length, and three point eight three (3.83) feet in width for a total of forty-nine point seven nine (49.79) square feet.

The location of said privilege shall be as shown on prints kept on file with the Department of Business Affairs and Consumer Protection and the Office of the City Clerk.

Said privilege shall be constructed in accordance with plans and specifications approved by the Department of Planning and Development and Department of Transportation (Division of Project Development).

This grant of privilege in the public way shall be subject to the provisions of Section 10-28-015 and all other required provisions of the Municipal Code of Chicago.

The grantee shall pay to the City of Chicago as compensation for the privilege #1122285 herein granted the sum of three hundred ($300.00) per annum in advance.

A 25% penalty will be added for payments received after due date.

The permit holder agrees to hold the City of Chicago harmless for any damage, relocation or replacement costs associated with damage, relocation or removal of private property caused by the City performing work in the public way.

Authority herein given and granted for a period of five (5) years from and after 03/09/2016.

Alderman _____

Brendan Reilly 42nd Ward

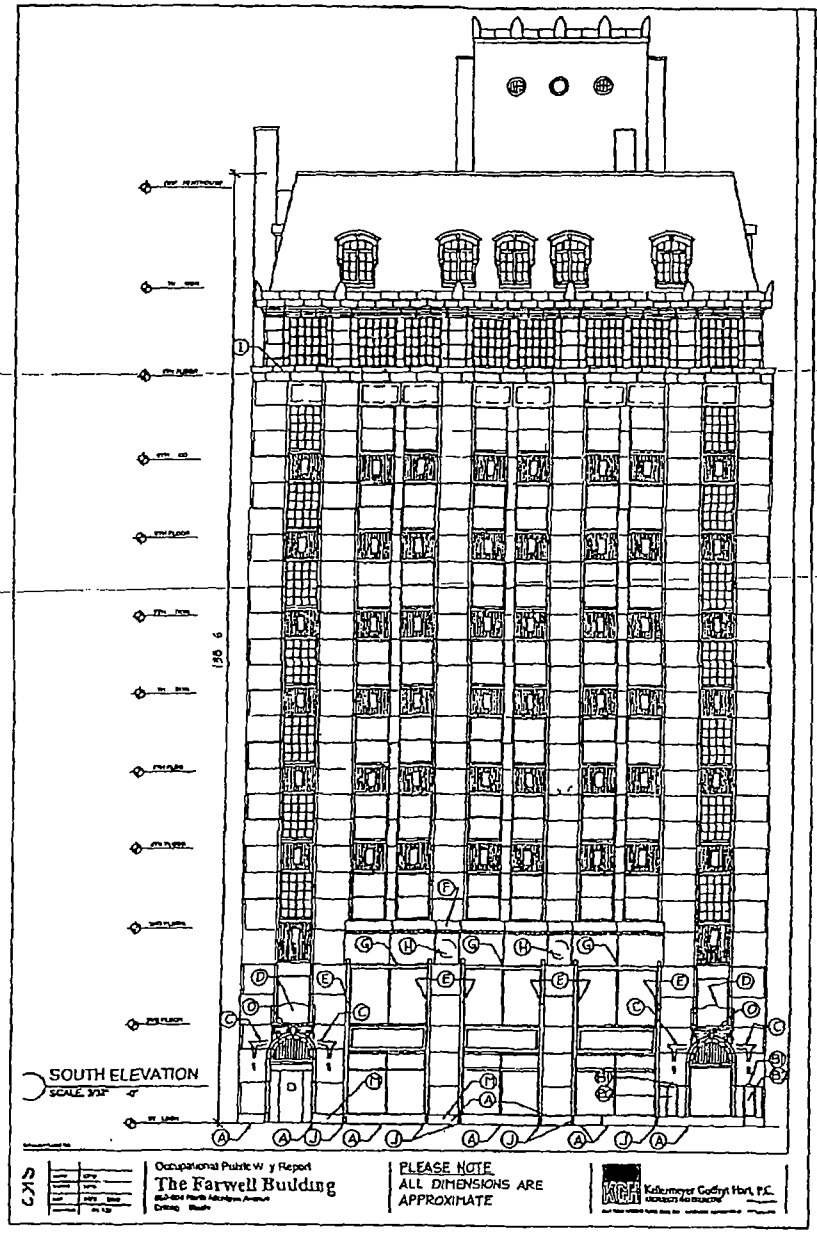
SOUTH ELEVATION
Occupational Public W y Report
The Farwell Building
PLEASE NOTE
ALL DIMENSIONS ARE
APPROXIMATE
Kallenmeyer Godfryt Hart, P.C.

City of Chicago

O2016-2180

Office of the City Clerk

Document Tracking Sheet

Meeting Date:	3/16/2016
Sponsor(s):	Reilly (42)
Type:	Ordinance
Title:	Grant(s) of privilege in public way for Rush University Medical Center
Committee(s) Assignment:	Committee on Transportation and Public Way

ORDINANCE
Rush University Medical Center
Acct. No. 62954 - 21
Permit No. 1121433

Be It Ordained by the City Council of the City of Chicago:

SECTION 1. Permission and authority are hereby given and granted to Rush University Medical Center, upon the terms and subject to the conditions of this ordinance to maintain and use one (1) sign(s) projecting over the public right-of-way attached to its premises known as 539 N. Dearborn St..

Said sign structure(s) measures as follows; along Grand / N. Dearborn:
One (1) at thirty-nine point two five (39.25) feet in length, seven point two five (7.25) feet in height and eighteen point three three (18.33) feet above grade level.

The location of said privilege shall be as shown on prints kept on file with the Department of Business Affairs and Consumer Protection and the Office of the City Clerk.

Said privilege shall be constructed in accordance with plans and specifications approved by the Department of Transportation (Division of Project Development) and Zoning Department - Signs.

This grant of privilege in the public way shall be subject to the provisions of Section 10-28-015 and all other required provisions of the Municipal Code of Chicago.

The grantee shall pay to the City of Chicago as compensation for the privilege #1121433 herein granted the sum of three hundred ($300.00) per annum in advance.

A 25% penalty will be added for payments received after due date.

The permit holder agrees to hold the City of Chicago harmless for any damage, relocation or replacement costs associated with damage, relocation or removal of private property caused by the City performing work in the public way.

Authority herein given and granted for a period of five (5) years from and after Date of Passage.

Alderman _____

Brendan Reilly 42nd Ward

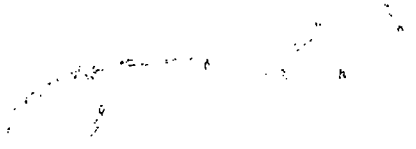

SIGN SPECIFICATIONS

[A] CABINET
Lighting Lit
Voltage 2 amps @ 120 volts
Material Aluminum
Face Color White (satin)
Cabinet Color White (satin)
Reveal Fabricated 1/4 tall x 1/8 deep
Installation Corner Mount

[B] RUSH LOGO
Description Back Lit
Depth 2"
Lighting White LEDS
Face Color Paint to match Green 3630 26
Return Color Paint to match Green 3630-26
Installation Stand-off (2 1/2" max for optimal light spread)

[C] RUSH LETTERS
Description Back Lit
Depth 2"
Lighting White LEDS
Face Color Black (satin)
Return Color Black (satin)
Installation Stand-off (2 1/2 max for optimal light spread)

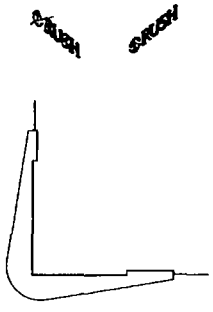

South Elevation - CORNER SIGN

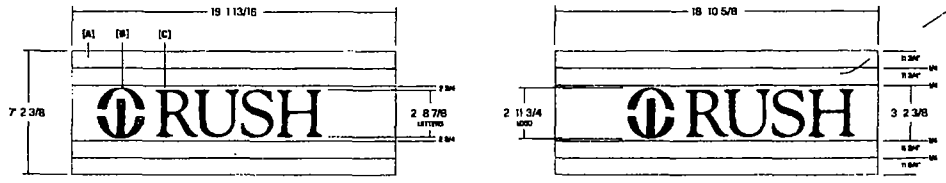

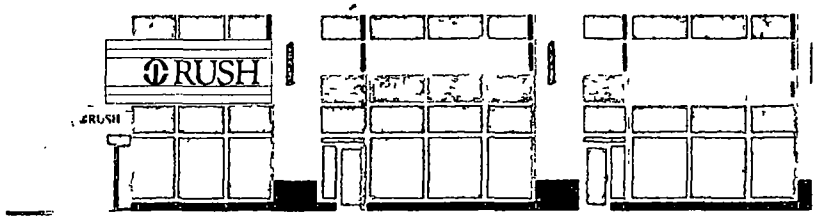

SOUTH ELEVATION
Scale 3/32 =1 0

NIGHT VIEW

POBLOCKI

This document is owned by and the information contained in it is proprietary to Poblocki Sign Company LLC. ... Poblocki Sign Company, LLC, Public shall sign only in connection with ... Poblocki Sign Company, LLC

Project
Rush University Medical Center
539 N Dearborn
Chicago IL 60654

Scale 3/16 =1
Original Page Size 11 17

Notes

Revisions

REV	DESCRIPTION	BY	DATE
01	Update	JJ	12/28/15
02	SIZE	KB	01/27/16

Rep. Bo Schumann
Drawn By J Bleck Orig Date 12/04/15

Sign Loc. No.

CAB-01
Corner Cabinet
Sign Type

70161 — Job N
J02 — Desig

City of Chicago

O2016-2182

Office of the City Clerk

Document Tracking Sheet

Meeting Date:	3/16/2016
Sponsor(s):	Reilly (42)
Type:	Ordinance
Title:	Grant(s) of privilege in public way for Saks Fifth Avenue Off Fifth - banners
Committee(s) Assignment:	Committee on Transportation and Public Way

ORDINANCE
Saks Fifth Avenue Off Fifth
Acct. No. 350794 - 4
Permit No. 1120996

Be It Ordained by the City Council of the City of Chicago:

SECTION 1. Permission and authority are hereby given and granted to Saks Fifth Avenue Off Fifth, upon the terms and subject to the conditions of this ordinance to construct, install, maintain and use two (2) Banner(s) projecting over the public right-of-way adjacent to its premises known as 6 S. State St..

Said Banner(s) at S. State Street measure(s):
Two (2) at two point five (2.5) feet in length, and eighteen (18) feet in width for a total of ninety (90) square feet.

The location of said privilege shall be as shown on prints kept on file with the Department of Business Affairs and Consumer Protection and the Office of the City Clerk.

Said privilege shall be constructed in accordance with plans and specifications approved by the Zoning Department - Signs.

This grant of privilege in the public way shall be subject to the provisions of Section 10-28-015 and all other required provisions of the Municipal Code of Chicago.

The grantee shall pay to the City of Chicago as compensation for the privilege #1120996 herein granted the sum of one hundred fifty ($150.00) per annum in advance.

A 25% penalty will be added for payments received after due date.

The permit holder agrees to hold the City of Chicago harmless for any damage, relocation or replacement costs associated with damage, relocation or removal of private property caused by the City performing work in the public way.

Authority herein given and granted for a period of five (5) years from and after Date of Passage.

Alderman _____

Brendan Reilly 42nd Ward

SIGN AREA: 45 SF EA

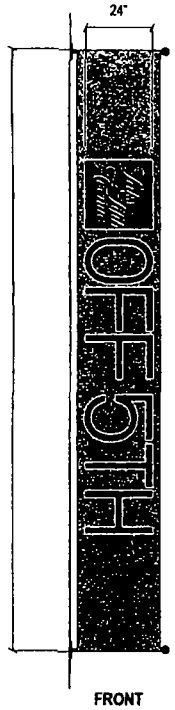

BANNER W/BRACKETS
WEIGHT: 50 lbs

FRONT

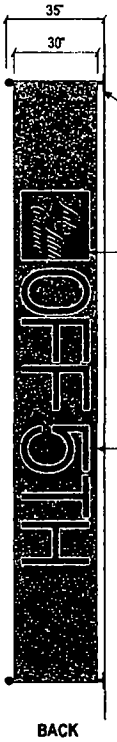

BACK

BRACKET #310B-WM-BF
WELDED STEEL W/BLACK
POWDER COAT FINISH
(32" LONG 1" SQ TUBE W/
3" BALL FINIAL)

VINYL GRAPHICS AS SHOWN

PMS RUBINE RED BANNER

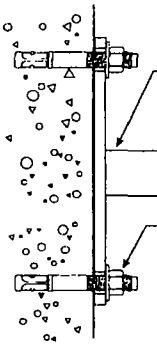

METHOD OF ATTACHMENT
NTS

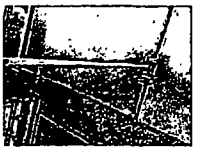

REMOVE EXISTING BRACKETS (6)

(2) TWO DF BANNERS WITH POLE POCKETS REQUIRED

SCALE 3/8" = 1'-0"

2-SIDED BANNERS

© 2015 SIGN CRAFTERS INC. ALL RIGHTS RESERVED.

Dwg File Location Design 2\LINDA\Dwgs\SAKS\ Saks State Street Chicago, IL\Saks State Street Chicago, IL R12 Page 9 of 9

SIGN CRAFTERS INCORPORATED
2401 I-35 S. San Marcos, TX 78666
(512) 392-0900 (512) 392-3363 Fax
signcrafters@sanmarcos.net
www.signcrafters.net

This original unpublished drawing is the property of Sign Crafters and is submitted for personal use only in connection with the planning of the supervised project. This drawing is not to be reproduced, used or exhibited in any fashion without permission from Sign Crafters. Unauthorized use constitutes customer approval of all associated penalties, drafting and engineering fees. This representation is for illustrative purposes only and may not accurately reflect actual size or specifications. Sign Crafters shall not be held responsible or liable for any discrepancy whatsoever between the illustration and the actual signage itself.

CLIENT SAKS OFF FIFTH	FILE Saks State Street Chicago, IL R12	DATE 11/19/15	
APPROVAL	DATE	WITH CHANGES AS NOTED	
TYPE OF SIGNAGE As Shown			SCALE Noted
INSTALL As Indicated	LOCATION 10 State Street, Chicago, IL		

City of Chicago

O2016-2183

Office of the City Clerk

Document Tracking Sheet

Meeting Date:	3/16/2016
Sponsor(s):	Reilly (42)
Type:	Ordinance
Title:	Grant(s) of privilege in public way for Saks Fifth Avenue Off Fifth - sign
Committee(s) Assignment:	Committee on Transportation and Public Way

ORDINANCE
Saks Fifth Avenue Off Fifth
Acct. No. 350794 - 4
Permit No. 1120995

Be It Ordained by the City Council of the City of Chicago:

SECTION 1. Permission and authority are hereby given and granted to Saks Fifth Avenue Off Fifth, upon the terms and subject to the conditions of this ordinance to maintain and use one (1) sign(s) projecting over the public right-of-way attached to its premises known as 6 S. State St..

Said sign structure(s) measures as follows; along S.State Street:
One (1) at fourteen (14) feet in length, seven (7) feet in height and forty (40) feet above grade level.

The location of said privilege shall be as shown on prints kept on file with the Department of Business Affairs and Consumer Protection and the Office of the City Clerk.

Said privilege shall be constructed in accordance with plans and specifications approved by the Department of Transportation (Division of Project Development) and Zoning Department - Signs.

This grant of privilege in the public way shall be subject to the provisions of Section 10-28-015 and all other required provisions of the Municipal Code of Chicago.

The grantee shall pay to the City of Chicago as compensation for the privilege #1120995 herein granted the sum of three hundred ($300.00) per annum in advance.

A 25% penalty will be added for payments received after due date.

The permit holder agrees to hold the City of Chicago harmless for any damage, relocation or replacement costs associated with damage, relocation or removal of private property caused by the City performing work in the public way.

Authority herein given and granted for a period of five (5) years from and after Date of Passage.

Alderman _____

Brendan Reilly 42nd Ward

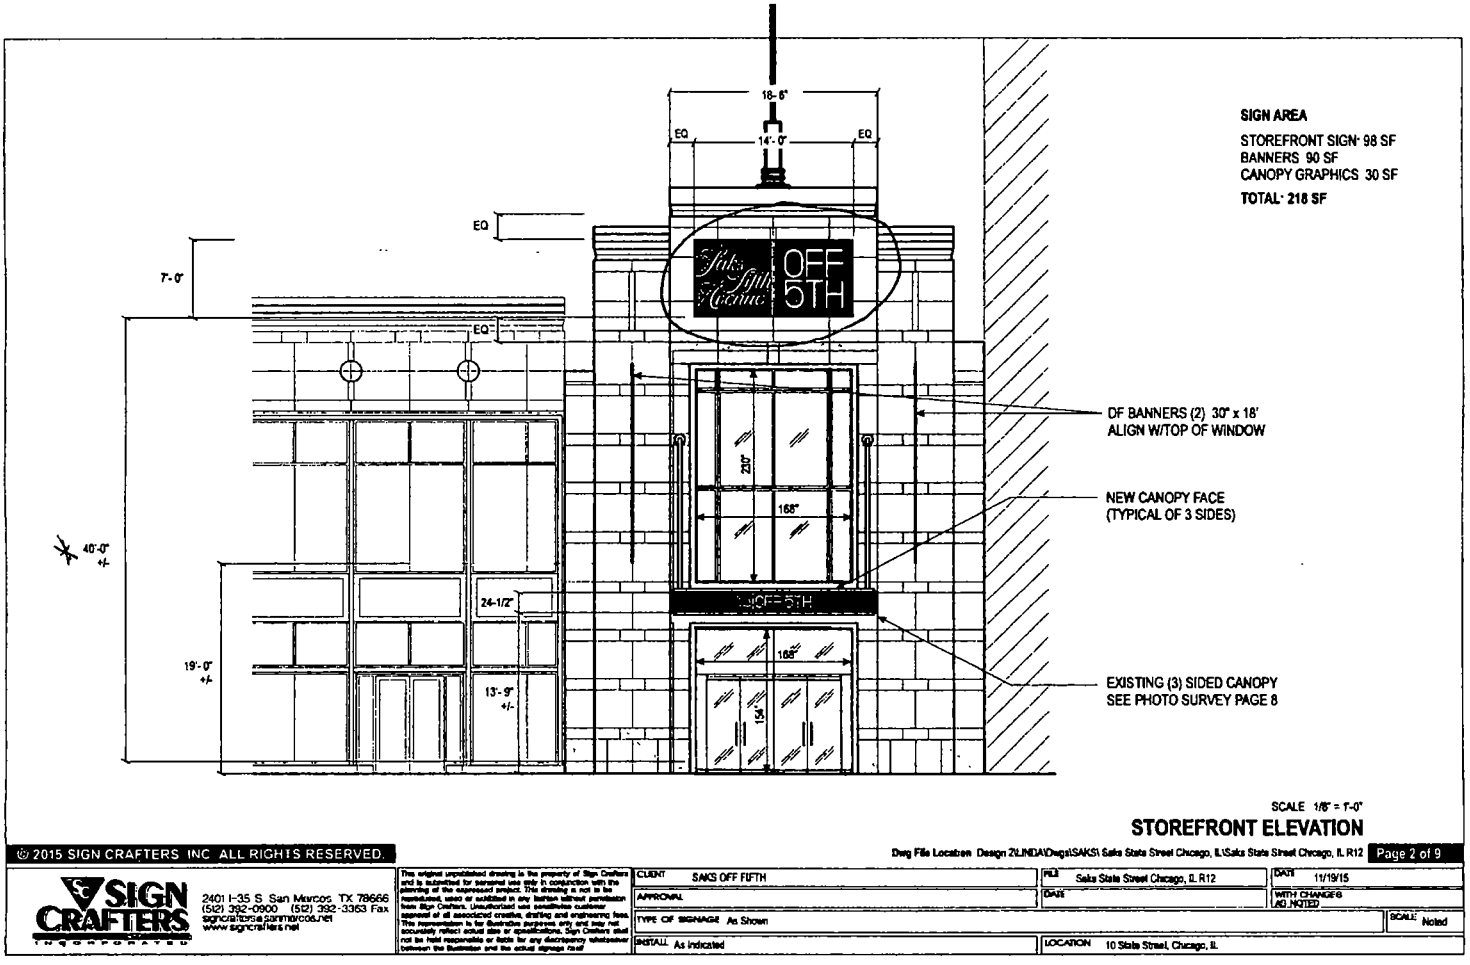

SIGN AREA

STOREFRONT SIGN: 98 SF
BANNERS 90 SF
CANOPY GRAPHICS 30 SF
TOTAL: 218 SF

SCALE 1/8" = 1'-0"

STOREFRONT ELEVATION

© 2015 SIGN CRAFTERS INC ALL RIGHTS RESERVED.

Dwg File Location Design 2\LINDA\Dwgs\SAKS\ Saks State Street Chicago, IL\Saks State Street Chicago, IL R12

SIGN CRAFTERS INCORPORATED
2401 I-35 S. San Marcos, TX 78666
(512) 392-0900 (512) 392-3363 Fax
signcrafters@sanmarcos.net
www.signcrafters.net

This original unpublished drawing is the property of Sign Crafters and is submitted for personal use only in conjunction with the planning of the expressed project. This drawing is not to be reproduced, used or exhibited in any fashion without permission from Sign Crafters. Unauthorized use constitutes customer approval of all associated creative, drafting and engineering fees. This representation is for illustration purposes only and may not accurately reflect actual size or specifications. Sign Crafters shall not be held responsible or liable for any discrepancy whatsoever between the illustration and the actual signage itself

CLIENT: SAKS OFF FIFTH	FILE: Saks State Street Chicago, IL R12	DATE: 11/19/15	
APPROVAL	DATE	WITH CHANGES AS NOTED	
TYPE OF SIGNAGE: As Shown		SCALE: Noted	
INSTALL: As Indicated	LOCATION: 10 State Street, Chicago, IL		

City of Chicago

O2016-2185

Office of the City Clerk

Document Tracking Sheet

Meeting Date:	3/16/2016
Sponsor(s):	Reilly (42)
Type:	Ordinance
Title:	Grant(s) of privilege in public way for Tishman Realty Corporation - exterior mounts
Committee(s) Assignment:	Committee on Transportation and Public Way

ORDINANCE
Tishman Realty Corporation
Acct. No. 404547 - 1
Permit No. 1122265

Be It Ordained by the City Council of the City of Chicago:

SECTION 1. Permission and authority are hereby given and granted to Tishman Realty Corporation, upon the terms and subject to the conditions of this ordinance to construct, install, maintain and use two (2) Exterior mount(s) (Fire Alarm Bells) projecting over the public right-of-way adjacent to its premises known as 100 S. State St..

Said Exterior mount(s) (Fire Alarm Bell) at S. State measure(s):
One (1) at point five (.5) feet in length, and point three three (.33) feet in width for a total of point one seven (.17) square feet. Said fire alarm bell shall be approximately thirteen (13) feet above grade level.

Said Exterior mount(s) (Fire Alarm Bell) at W. Monroe measure(s):
One (1) at point five (.5) feet in length, and point three three (.33) feet in width for a total of point one seven (.17) square feet. Said fire alarm bell shall be approximately thirteen (13) feet above grade level.

The location of said privilege shall be as shown on prints kept on file with the Department of Business Affairs and Consumer Protection and the Office of the City Clerk.

Said privilege shall be constructed in accordance with plans and specifications approved by the Department of Transportation (Division of Project Development).

This grant of privilege in the public way shall be subject to the provisions of Section 10-28-015 and all other required provisions of the Municipal Code of Chicago.

The grantee shall pay to the City of Chicago as compensation for the privilege #1122265 herein granted the sum of one hundred fifty ($150.00) per annum in advance.

A 25% penalty will be added for payments received after due date.

The permit holder agrees to hold the City of Chicago harmless for any damage, relocation or replacement costs associated with damage, relocation or removal of private property caused by the City performing work in the public way.

Authority herein given and granted for a period of five (5) years from and after Date of Passage.

Alderman _____

Brendan Reilly 42nd Ward

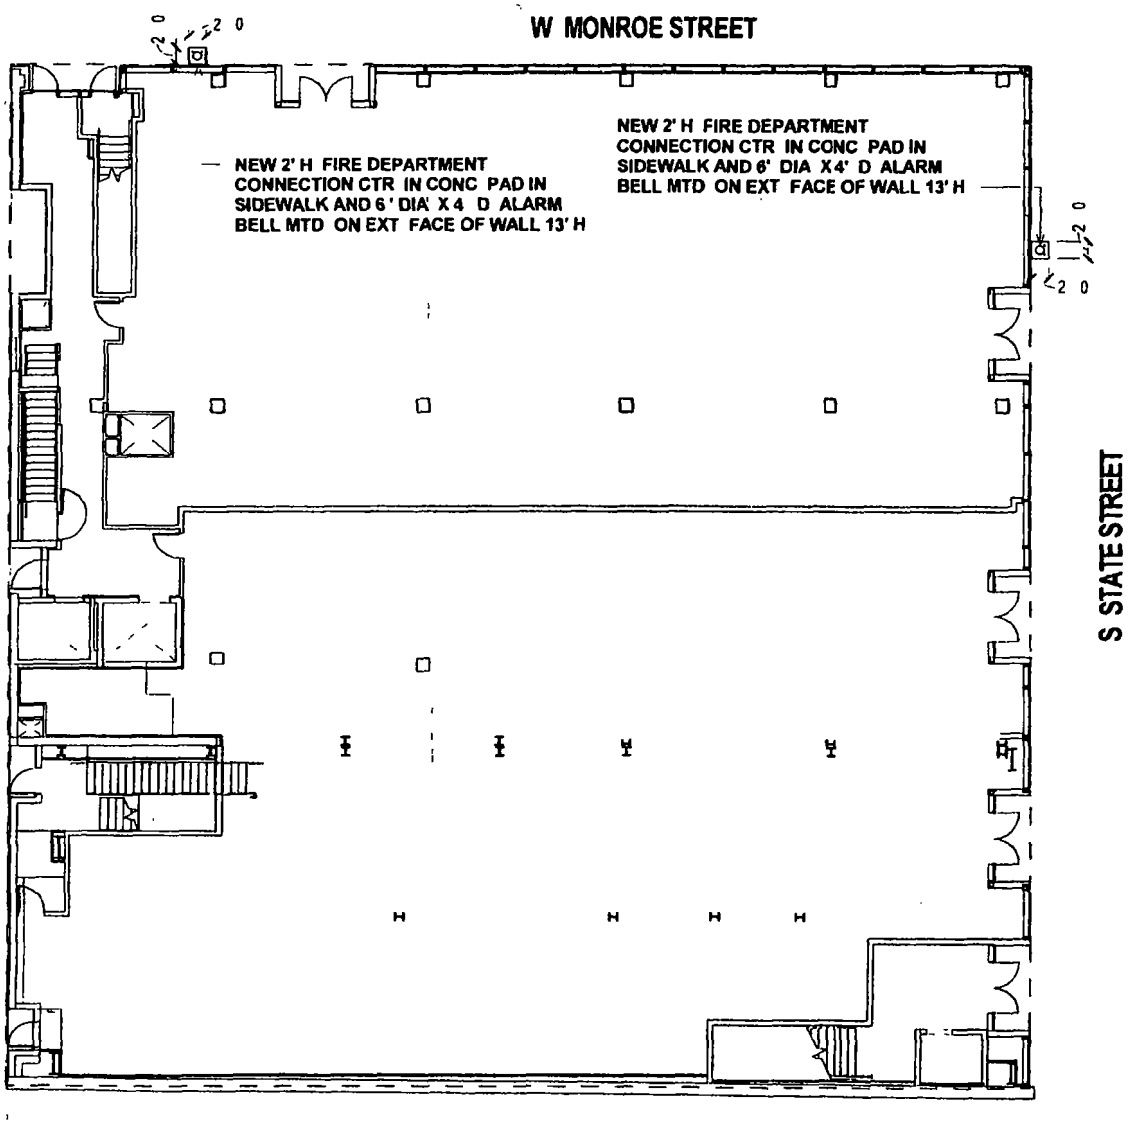

PROJECT NAME
100 SOUTH STATE STREET OFFICE AND RETAIL DEVELOPMENT

PROJECT ADDRESS:
100 SOUTH STATE STREET CHICAGO, IL 60603

500 North Dearborn Street Suite 900
Chicago Illinois 60654
T 312 260 7300 F 312 260 7301

DATE
02/10/16

PROJECT NUMBER
14176 00

SHEET TITLE
GRANT OF PRIVILEGE - FDC - LEVEL 01

[redacted]

301 EAST NORTH WATER ST
CHICAGO IL 60611

SHEET NUMBER
GOP-02

©2015 VALERIO DEWALT TRAIN ASSOCIATES INC

City of Chicago

O2016-2189

Office of the City Clerk

Document Tracking Sheet

Meeting Date:	3/16/2016
Sponsor(s):	Reilly (42)
Type:	Ordinance
Title:	Grant(s) of privilege in public way for Tishman Realty Corp. - siamese connections
Committee(s) Assignment:	Committee on Transportation and Public Way

ORDINANCE
Tishman Realty Corporation
Acct. No. 404547 - 1
Permit No. 1122262

Be It Ordained by the City Council of the City of Chicago:

SECTION 1. Permission and authority are hereby given and granted to Tishman Realty Corporation, upon the terms and subject to the conditions of this ordinance to construct, install, maintain and use two (2) Siamese Connection(s) on the public right-of-way adjacent to its premises known as 100 S. State St..

Said Siamese Connection(s) at S. State measure(s):
One (1) at two (2) feet in length, and two (2) feet in width for a total of four (4) square feet.

Said Siamese Connection(s) at W. Monroe measure(s):
One (1) at two (2) feet in length, and two (2) feet in width for a total of four (4) square feet.

The location of said privilege shall be as shown on prints kept on file with the Department of Business Affairs and Consumer Protection and the Office of the City Clerk.

Said privilege shall be constructed in accordance with plans and specifications approved by the Department of Transportation (Division of Project Development).

This grant of privilege in the public way shall be subject to the provisions of Section 10-28-015 and all other required provisions of the Municipal Code of Chicago.

The grantee shall pay to the City of Chicago as compensation for the privilege #1122262 herein granted the sum of eight hundred ($800.00) per annum in advance.

A 25% penalty will be added for payments received after due date.

The permit holder agrees to hold the City of Chicago harmless for any damage, relocation or replacement costs associated with damage, relocation or removal of private property caused by the City performing work in the public way.

Authority herein given and granted for a period of five (5) years from and after Date of Passage.

Alderman _____

Brendan Reilly 42nd Ward

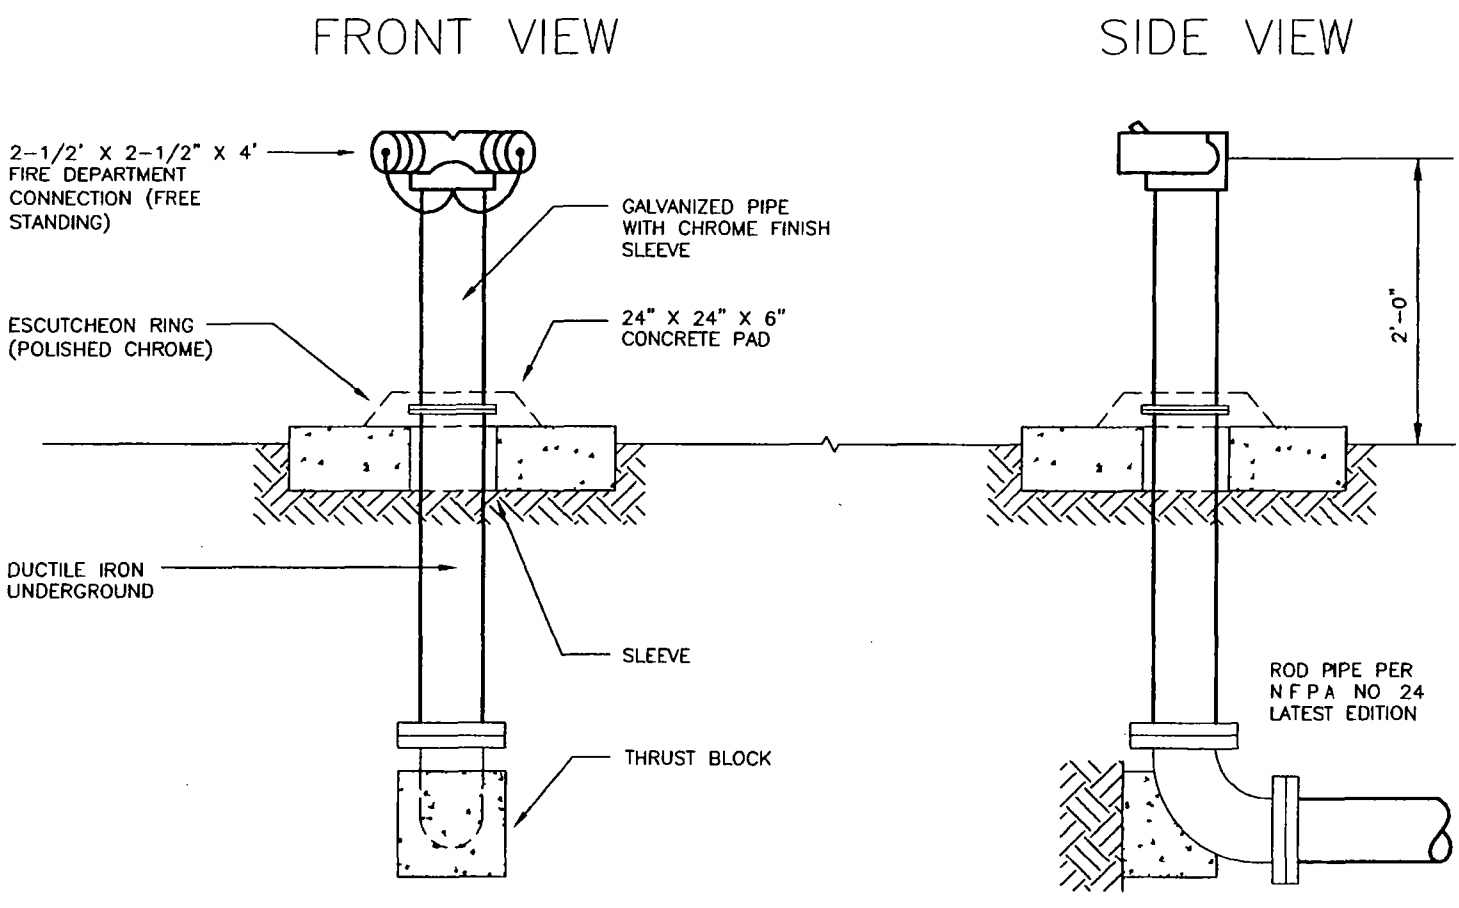

C ELEVATION OF FIRE DEPARTMENT CONNECTION

NTS

City of Chicago

O2016-2190

Office of the City Clerk

Document Tracking Sheet

Meeting Date:	3/16/2016
Sponsor(s):	Reilly (42)
Type:	Ordinance
Title:	Grant(s) of privilege in public way for Trans Union LLC
Committee(s) Assignment:	Committee on Transportation and Public Way

ORDINANCE
TRANS UNION LLC
Acct. No. 12736 - 1
Permit No. 1118633

Be It Ordained by the City Council of the City of Chicago:

SECTION 1. Permission and authority are hereby given and granted to TRANS UNION LLC, upon the terms and subject to the conditions of this ordinance to maintain and use, as now constructed, Ground Retention System(s) under the public right-of-way adjacent to its premises known as 555 W. Adams St.. Existing ground retention system include solider pilings and extend into the public way six (6) feet.

Said Ground Retention System(s) at W. Quincy measure(s):
One (1) at one hundred sixty-nine (169) feet in length, and six (6) feet in width for a total of one thousand fourteen (1014) square feet.

Said Ground Retention System(s) at W. Adams measure(s):
One (1) at one hundred sixty-nine (169) feet in length, and six (6) feet in width for a total of one thousand fourteen (1014) square feet.

Said Ground Retention System(s) at S. Clinton measure(s):
One (1) at one hundred sixty-three (163) feet in length, and six (6) feet in width for a total of nine hundred seventy-eight (978) square feet.

Existing ground retention system occupy a total of six thousand thirty-nine and ninety-eight hundredths (6,039.98) square feet in the public way.

The location of said privilege shall be as shown on prints kept on file with the Department of Business Affairs and Consumer Protection and the Office of the City Clerk.

Said privilege shall be constructed in accordance with plans and specifications approved by the Department of Transportation (Office of Underground Coordination) and Department of Water Management.

This grant of privilege in the public way shall be subject to the provisions of Section 10-28-015 and all other required provisions of the Municipal Code of Chicago.

The grantee shall pay to the City of Chicago as compensation for the privilege #1118633 herein granted the sum of six thousand four hundred ninety-four ($6,494.00) per annum in advance.

A 25% penalty will be added for payments received after due date.

The permit holder agrees to hold the City of Chicago harmless for any damage, relocation or replacement costs associated with damage, relocation or removal of private property caused by the City performing work in the public way.

Authority herein given and granted for a period of five (5) years from and after 03/21/2015.

Alderman _____

Brendan Reilly 42nd Ward

W. ADAMS STREET
2-STORY BRICK BUILDING
1-STORY BRICK BUILDING
(Light Court)
198.75
5-STORY & BASEMENT BRICK BUILDING
179.64
198.72
C.E.C. Vault
I.P.E.
Vaulted Basement
below Sidewalk
Concrete Curb
Concrete Curb

City of Chicago

O2016-2191

Office of the City Clerk

Document Tracking Sheet

Meeting Date:	3/16/2016
Sponsor(s):	Reilly (42)
Type:	Ordinance
Title:	Grant(s) of privilege in public way for UST Prime 111 Officer Owner L.P.
Committee(s) Assignment:	Committee on Transportation and Public Way

ORDINANCE
UST PRIME 111 OFFICE OWNER, L.P.
Acct. No. 351270 - 1
Permit No. 1121849

Be It Ordained by the City Council of the City of Chicago:

SECTION 1. Permission and authority are hereby given and granted to UST PRIME 111 OFFICE OWNER, L.P., upon the terms and subject to the conditions of this ordinance to maintain and use, as now constructed, two (2) Flag Pole(s) projecting over the public right-of-way adjacent to its premises known as 208 S. La Salle St..

Said Flag Pole(s) at S. La Salle Street measure(s):
Two (2) at three point five (3.5) feet in length, and fourteen point four two (14.42) feet in width for a total of one hundred point nine four (100.94) square feet.

The location of said privilege shall be as shown on prints kept on file with the Department of Business Affairs and Consumer Protection and the Office of the City Clerk.

Said privilege shall be constructed in accordance with plans and specifications approved by the Department of Transportation (Division of Project Development).

This grant of privilege in the public way shall be subject to the provisions of Section 10-28-015 and all other required provisions of the Municipal Code of Chicago.

The grantee shall pay to the City of Chicago as compensation for the privilege #1121849 herein granted the sum of one hundred fifty ($150.00) per annum in advance.

A 25% penalty will be added for payments received after due date.

The permit holder agrees to hold the City of Chicago harmless for any damage, relocation or replacement costs associated with damage, relocation or removal of private property caused by the City performing work in the public way.

Authority herein given and granted for a period of five (5) years from and after 01/13/2016.

Alderman _____

Brendan Reilly 42nd Ward

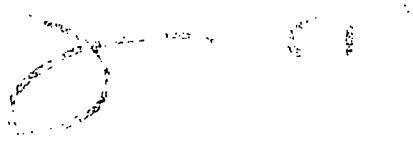

1) EXISTING 208 S LA SALLE FLAG POLE INFORMATION (EXISTING POLES)
2) Dist From Cross Street 81 –11" (Adams Street)
3) Street Grade to Bottom of Public Way Use 15 –8
4) Depth Over Public Way 14'–5"
5) Length Along Public Way 3'–6
6) Sidewalk Width 16 –5

Two Existing Flag Pole Locations

A0 EAST ELEVATION – 208 South La Salle Street

Not To Scale

City of Chicago

O2016-2192

Office of the City Clerk

Document Tracking Sheet

Meeting Date:	3/16/2016
Sponsor(s):	Reilly (42)
Type:	Ordinance
Title:	Grant(s) of privilege in public way for VPC 740 Rush LLC
Committee(s) Assignment:	Committee on Transportation and Public Way

ORDINANCE
VPC 740 Rush LLC
Acct. No. 404563 - 1
Permit No. 1122271

Be It Ordained by the City Council of the City of Chicago:

SECTION 1. Permission and authority are hereby given and granted to VPC 740 Rush LLC, upon the terms and subject to the conditions of this ordinance to construct, install, maintain and use twenty-four (24) Light Fixture(s) projecting over the public right-of-way adjacent to its premises known as 740 N. Rush St..

Said Light Fixture(s) at N. Rush measure(s):
Fifteen (15) at one (1) foot in length, one (1) foot in width and eight point two five (8.25) feet above grade level.

Said Light Fixture(s) at W. Superior measure(s):
Nine (9) at one (1) foot in length, one (1) foot in width and eight point two five (8.25) feet above grade level.

The location of said privilege shall be as shown on prints kept on file with the Department of Business Affairs and Consumer Protection and the Office of the City Clerk.

Said privilege shall be constructed in accordance with plans and specifications approved by the Department of Transportation (Division of Project Development).

This grant of privilege in the public way shall be subject to the provisions of Section 10-28-015 and all other required provisions of the Municipal Code of Chicago.

The grantee shall pay to the City of Chicago as compensation for the privilege #1122271 herein granted the sum of one hundred seventy-five ($175.00) per annum in advance.

A 25% penalty will be added for payments received after due date.

The permit holder agrees to hold the City of Chicago harmless for any damage, relocation or replacement costs associated with damage, relocation or removal of private property caused by the City performing work in the public way.

Authority herein given and granted for a period of five (5) years from and after Date of Passage.

Alderman _____

Brendan Reilly 42nd Ward

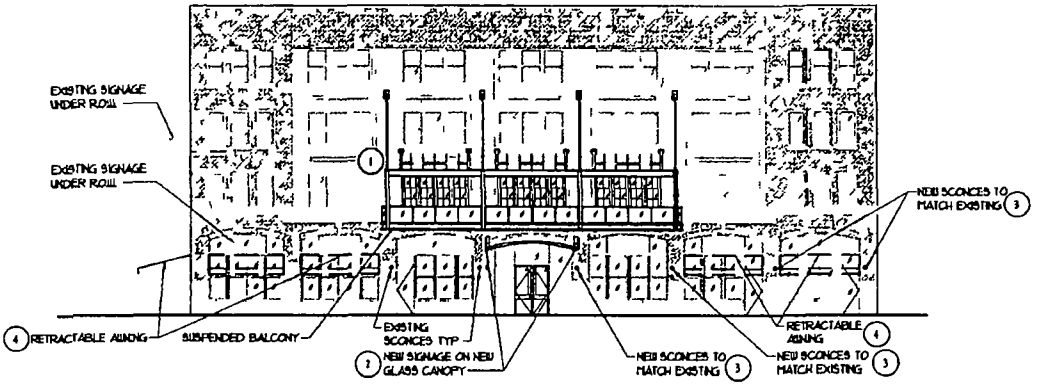

EAST ELEVATION

SCALE 1/32 = 1-0 0 16 32 64

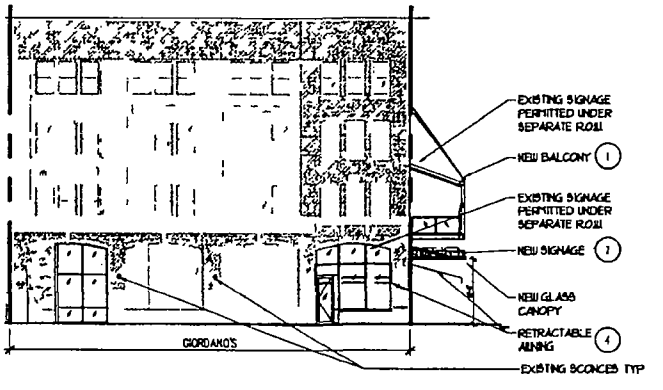

SOUTH ELEVATION

SCALE 1/32 = 1 0' 0 16 32 64

VPC 740 N RUSH, LLC
ISSUED FOR R O W
740 N Rush
JANUARY 20, 2016

City of Chicago

O2016-2194

Office of the City Clerk

Document Tracking Sheet

Meeting Date:	3/16/2016
Sponsor(s):	Reilly (42)
Type:	Ordinance
Title:	Grant(s) of privilege in public way for 615 S Wabash LLC
Committee(s) Assignment:	Committee on Transportation and Public Way

ORDINANCE
615 S WABASH, LLC
Acct. No. 400123 - 1
Permit No. 1122276

Be It Ordained by the City Council of the City of Chicago:

SECTION 1. Permission and authority are hereby given and granted to 615 S WABASH, LLC, upon the terms and subject to the conditions of this ordinance to maintain and use, as now constructed, one (1) Door Swing(s) on the public right-of-way adjacent to its premises known as 615 S. Wabash Ave..

Said Door Swing(s) at S. Wabash Avenue measure(s):
One (1) at three point five (3.5) feet in length, and three point five (3.5) feet in width for a total of twelve point two five (12.25) square feet.

The location of said privilege shall be as shown on prints kept on file with the Department of Business Affairs and Consumer Protection and the Office of the City Clerk.

Said privilege shall be constructed in accordance with plans and specifications approved by the Department of Transportation (Division of Project Development).

This grant of privilege in the public way shall be subject to the provisions of Section 10-28-015 and all other required provisions of the Municipal Code of Chicago.

The grantee shall pay to the City of Chicago as compensation for the privilege #1122276 herein granted the sum of seventy-five ($75.00) per annum in advance.

A 25% penalty will be added for payments received after due date.

The permit holder agrees to hold the City of Chicago harmless for any damage, relocation or replacement costs associated with damage, relocation or removal of private property caused by the City performing work in the public way.

Authority herein given and granted for a period of five (5) years from and after Date of Passage.

Alderman _____

Brendan Reilly 42nd Ward

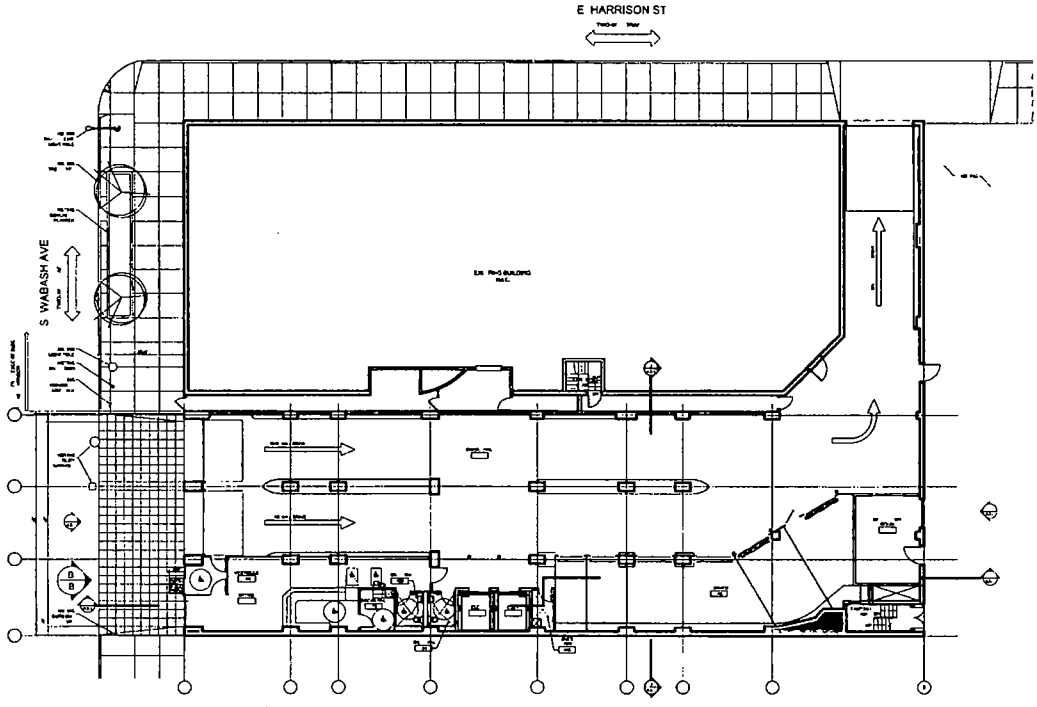

NORTH

SITE PLAN

0 8 16 32 64

U-STOR-IT
OWNER
MARCH 01 2016

615 S WABASH
CHICAGO ILLINOIS 60605

SULLIVAN GOULETTE & WILSON
ARCHITECTS

City of Chicago

O2016-2219

Office of the City Clerk

Document Tracking Sheet

Meeting Date:	3/16/2016
Sponsor(s):	Smith (43)
Type:	Ordinance
Title:	Grant(s) of privilege in public way for Braun Pharmacare
Committee(s) Assignment:	Committee on Transportation and Public Way

ORDINANCE
BRAUN PHARMACARE
Acct. No. 322898 - 1
Permit No. 1121740

Be It Ordained by the City Council of the City of Chicago:

SECTION 1. Permission and authority are hereby given and granted to BRAUN PHARMACARE, upon the terms and subject to the conditions of this ordinance to maintain and use one (1) sign(s) projecting over the public right-of-way attached to its premises known as 2060 N. Clark St..

Said sign structure(s) measures as follows; along N. CLARK ST:
One (1) at twenty (20) feet in length, two point six six (2.66) feet in height and eighteen (18) feet above grade level.

The location of said privilege shall be as shown on prints kept on file with the Department of Business Affairs and Consumer Protection and the Office of the City Clerk.

Said privilege shall be constructed in accordance with plans and specifications approved by the Department of Transportation (Division of Project Development) and Zoning Department - Signs.

This grant of privilege in the public way shall be subject to the provisions of Section 10-28-015 and all other required provisions of the Municipal Code of Chicago.

The grantee shall pay to the City of Chicago as compensation for the privilege #1121740 herein granted the sum of three hundred ($300.00) per annum in advance.

A 25% penalty will be added for payments received after due date.

The permit holder agrees to hold the City of Chicago harmless for any damage, relocation or replacement costs associated with damage, relocation or removal of private property caused by the City performing work in the public way.

Authority herein given and granted for a period of five (5) years from and after 02/09/2016.

Alderman 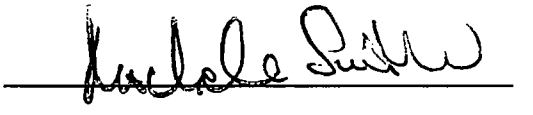

Michele Smith 43rd Ward

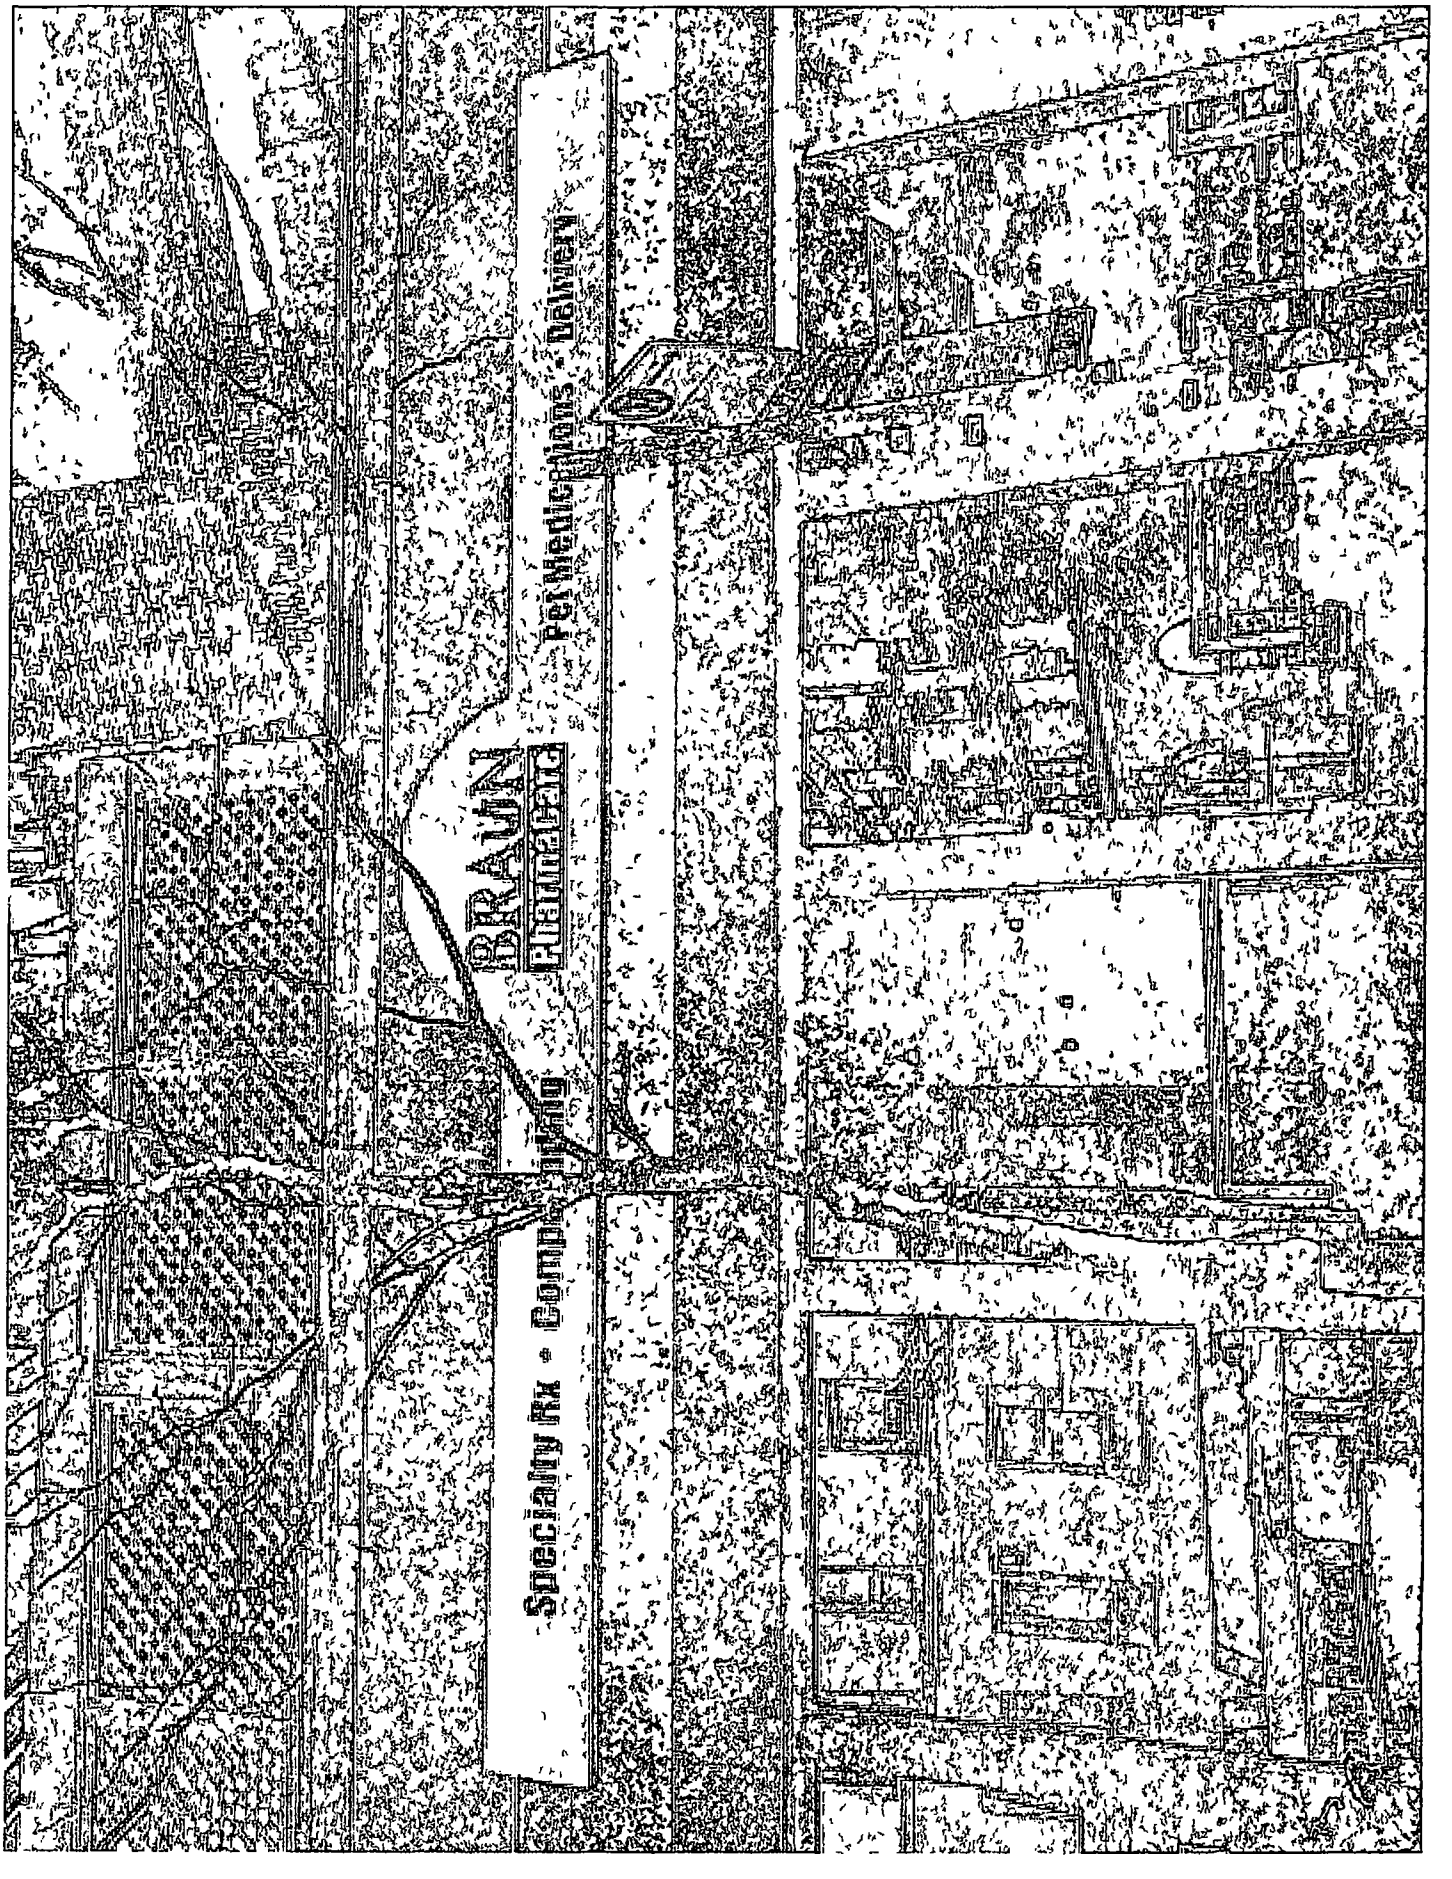
BRAUN
Pharmacy
Specialty Rx • Compounding
Pet Medications • Delivery

City of Chicago

O2016-2221

Office of the City Clerk

Document Tracking Sheet

Meeting Date:	3/16/2016
Sponsor(s):	Smith (43)
Type:	Ordinance
Title:	Grant(s) of privilege in public way for Byline Bank
Committee(s) Assignment:	Committee on Transportation and Public Way

ORDINANCE
BYLINE BANK
Acct. No. 398078 - 30
Permit No. 1121105

Be It Ordained by the City Council of the City of Chicago:

SECTION 1. Permission and authority are hereby given and granted to BYLINE BANK, upon the terms and subject to the conditions of this ordinance to maintain and use two (2) sign(s) projecting over the public right-of-way attached to its premises known as 2000 N. Halsted St..

Said sign structure(s) measures as follows; along N. Halsted Street:
One (1) at four (4) feet in length, four (4) feet in height and twenty-seven (27) feet above grade level.

Said sign structure(s) measures as follows; along W. Armitage Avenue:
One (1) at four (4) feet in length, four (4) feet in height and twenty-four (24) feet above grade level.

The location of said privilege shall be as shown on prints kept on file with the Department of Business Affairs and Consumer Protection and the Office of the City Clerk.

Said privilege shall be constructed in accordance with plans and specifications approved by the Department of Transportation (Division of Project Development) and Zoning Department - Signs.

This grant of privilege in the public way shall be subject to the provisions of Section 10-28-015 and all other required provisions of the Municipal Code of Chicago.

The grantee shall pay to the City of Chicago as compensation for the privilege #1121105 herein granted the sum of one hundred seventy-five ($175.00) per annum in advance.

A 25% penalty will be added for payments received after due date.

The permit holder agrees to hold the City of Chicago harmless for any damage, relocation or replacement costs associated with damage, relocation or removal of private property caused by the City performing work in the public way.

Authority herein given and granted for a period of five (5) years from and after Date of Passage.

Alderman 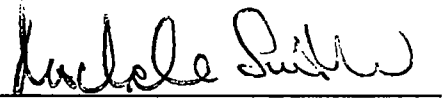

Michele Smith 43rd Ward

The Brandvironment Experts

Site Name Armitage
Site Number 04
2000 N Halsted Chicago, IL

INSTALLATION BRAND CONSTRUCTION

N Halsted Street elevation

Sign #2 - 48" Flag Sign - 16 Sq Ft - Qty 1

Fabricated aluminum cabinet with mounting flange Logo and any messaging applied on two sides

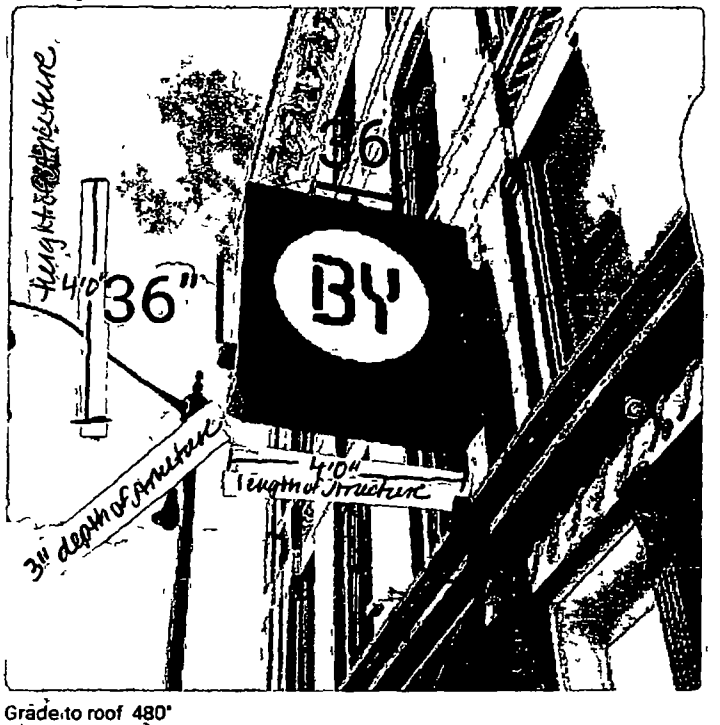

Height to bottom of sign = 23'0"
Height to top of sign = 27'0"
total projection over Right of way = 4'0"

Grade to roof 480"
Elevation Length 200"
Distance to curb 96"

This drawing, including the general arrangement, design and concepts, is the property of MLE and is not to be used, reproduced or disclosed in part or in whole, nor will it be used in any other project without the written permission of MLE. By acceptance of this drawing you agree to return it to MLE upon request.

City of Chicago

O2016-2223

Office of the City Clerk

Document Tracking Sheet

Meeting Date:	3/16/2016
Sponsor(s):	Smith (43)
Type:	Ordinance
Title:	Grant(s) of privilege in public way for CB2
Committee(s) Assignment:	Committee on Transportation and Public Way

ORDINANCE
CB2
Acct. No. 85718 - 7
Permit No. 1122008

Be It Ordained by the City Council of the City of Chicago:

SECTION 1. Permission and authority are hereby given and granted to CB2, upon the terms and subject to the conditions of this ordinance to maintain and use three (3) sign(s) projecting over the public right-of-way attached to its premises known as 800 W. North Ave..

Said sign structure(s) measures as follows; along W. North Ave. (sign band):
One (1) at seventy-one point three (71.3) feet in length, five (5) feet in height and twelve (12) feet above grade level.

Said sign structure(s) measures as follows; along W. North Ave. (blade sign):
One (1) at ten point zero eight (10.08) feet in length, three (3) feet in height and nineteen (19) feet above grade level.

Said sign structure(s) measures as follows; along N. Halsted St. (blade sign):
One (1) at ten point zero eight (10.08) feet in length, three (3) feet in height and nineteen (19) feet above grade level.

The location of said privilege shall be as shown on prints kept on file with the Department of Business Affairs and Consumer Protection and the Office of the City Clerk.

Said privilege shall be constructed in accordance with plans and specifications approved by the Department of Transportation (Division of Project Development) and Zoning Department - Signs.

This grant of privilege in the public way shall be subject to the provisions of Section 10-28-015 and all other required provisions of the Municipal Code of Chicago.

The grantee shall pay to the City of Chicago as compensation for the privilege #1122008 herein granted the sum of nine hundred ($900.00) per annum in advance.

A 25% penalty will be added for payments received after due date.

The permit holder agrees to hold the City of Chicago harmless for any damage, relocation or replacement costs associated with damage, relocation or removal of private property caused by the City performing work in the public way.

Authority herein given and granted for a period of five (5) years from and after 02/08/2016.

Alderman _____

Michele Smith 43rd Ward

Google Maps 802 IL-64

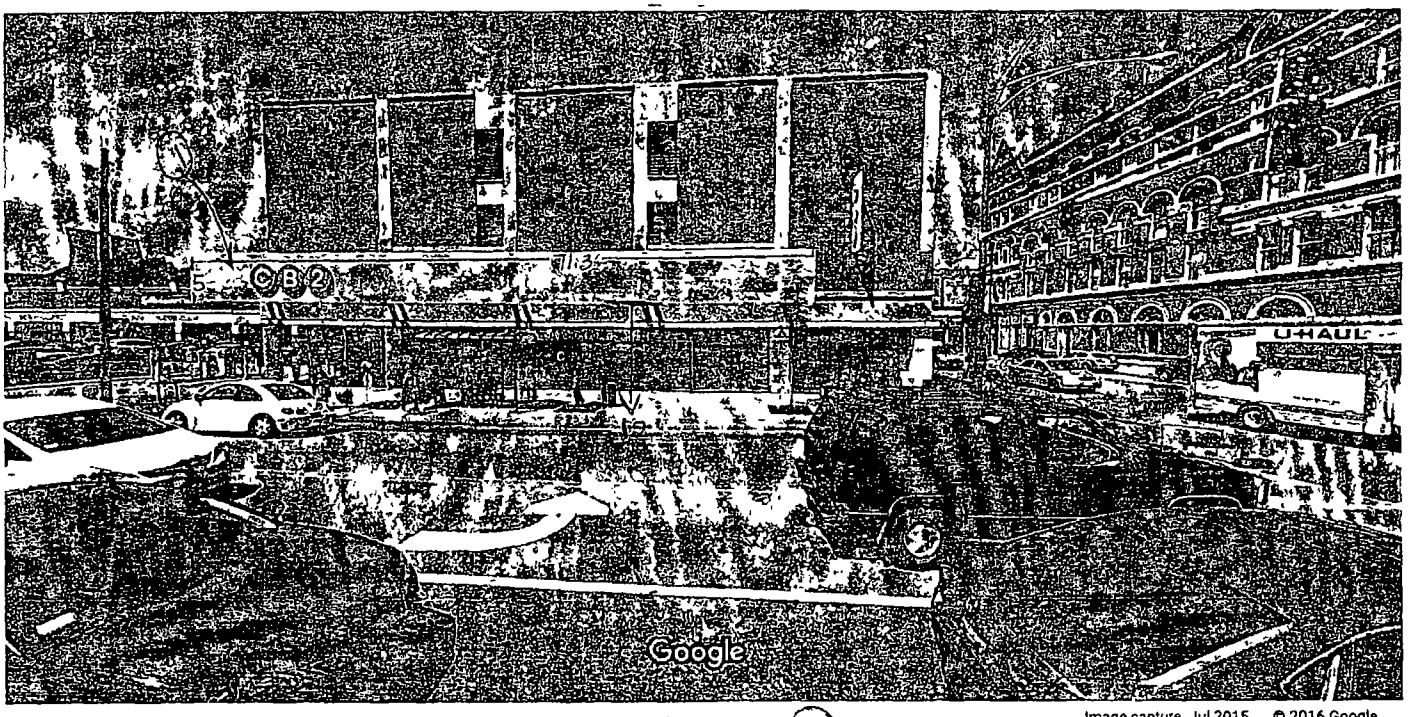

Image capture Jul 2015 © 2016 Google

Chicago Illinois

Street View Jul 2015

W. North Ave. (1)

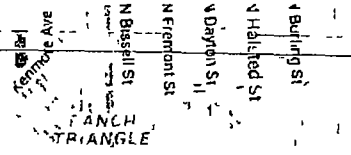

City of Chicago

O2016-2226

Office of the City Clerk

Document Tracking Sheet

Meeting Date:	3/16/2016
Sponsor(s):	Smith (43)
Type:	Ordinance
Title:	Grant(s) of privilege in public way for Dental Professionals of Lincoln Park
Committee(s) Assignment:	Committee on Transportation and Public Way

ORDINANCE
Dental Professionals of Lincoln Park
Acct. No. 401645 - 1
Permit No. 1120346

Be It Ordained by the City Council of the City of Chicago:

SECTION 1. Permission and authority are hereby given and granted to Dental Professionals of Lincoln Park, upon the terms and subject to the conditions of this ordinance to maintain and use one (1) sign(s) projecting over the public right-of-way attached to its premises known as 2314 N. Clark St..

Said sign structure(s) measures as follows; along Clark:
One (1) at twenty (20) feet in length, one (1) foot in height and twenty-five (25) feet above grade level.

The location of said privilege shall be as shown on prints kept on file with the Department of Business Affairs and Consumer Protection and the Office of the City Clerk.

Said privilege shall be constructed in accordance with plans and specifications approved by the Department of Transportation (Division of Project Development) and Zoning Department - Signs.

This grant of privilege in the public way shall be subject to the provisions of Section 10-28-015 and all other required provisions of the Municipal Code of Chicago.

The grantee shall pay to the City of Chicago as compensation for the privilege #1120346 herein granted the sum of one hundred ($100.00) per annum in advance.

A 25% penalty will be added for payments received after due date.

The permit holder agrees to hold the City of Chicago harmless for any damage, relocation or replacement costs associated with damage, relocation or removal of private property caused by the City performing work in the public way.

Authority herein given and granted for a period of five (5) years from and after Date of Passage.

Alderman _____

Michele Smith 43rd Ward

20'

TOP OF LETTERS ATTACHED TO BOTTOM OF RACEWAY

4" raceway painted as close as posible to the color of the building

DENTAL PROFESSIONALS OF LINCOLN PARK — 9 5" Letters

INSTALL SIGN ON BUILDING USING EXISTING DRILLED HOLES IN BUILDING

REVERSE CHANNEL LETTERS BACK LIT - HALO EFFECT

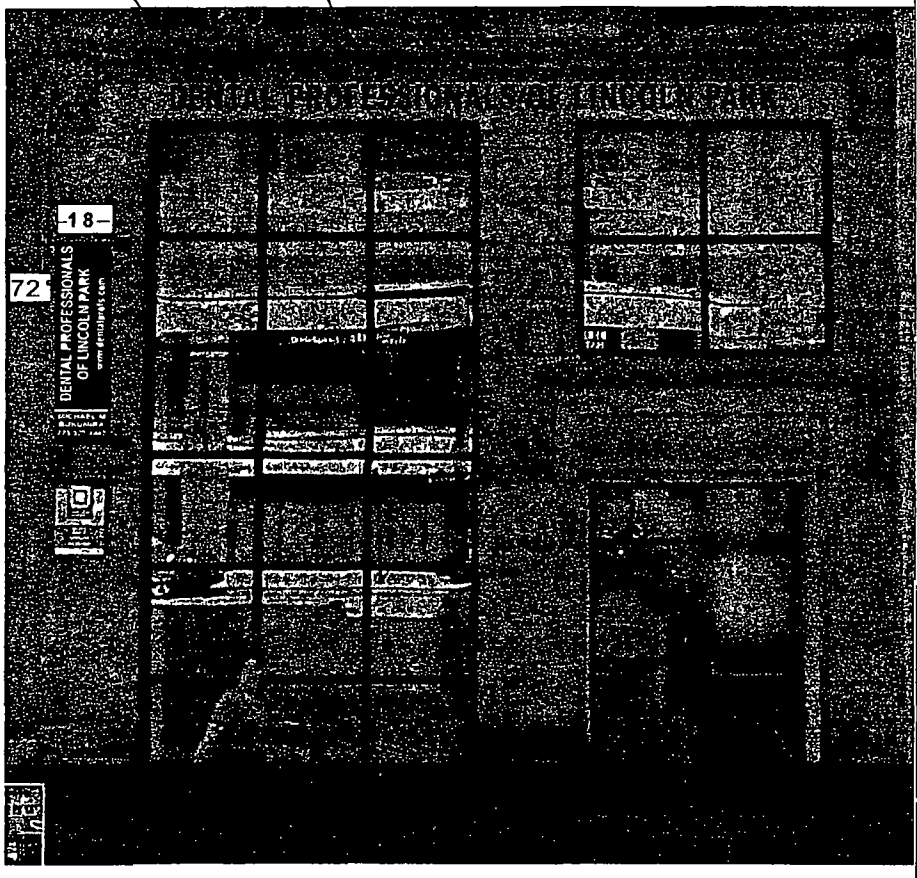

DENTAL PROFESSIONALS
OF LINCOLN PARK
2314 N CLARK ST
CHICAGO, IL 60614

ILLUMINATED BACK LIT CHANNEL LETTER SIGN ON RACEWAY
THE SIGN WILL READ -
DENTAL PROFESSIONALS
OF LINCOLN PARK

THE FRONT OF THE LETTERS AND SIDES WILL BE MADE OF 0 60 ALUMINUM
THE LETTERS WILL BE PAINTED BLACK

THE BACK OF THE LETTERS WILL BE COVERED WITH 1/8 CLEAR ACRYLIC AND LIGHTED WITH LED LIGHTING 2 BALASTS

MOUNTED TO THE BUILDING USING 3/8" X 4" EXPANSION BOLTS

WILL HOOK UP SIGN TO EXISTING ELECTRICAL JUNCTION BOX

INDEPENDENT NEON & SIGNS
1810 W IRVING PARK
CHICAGO, IL 60640
773-248-1969

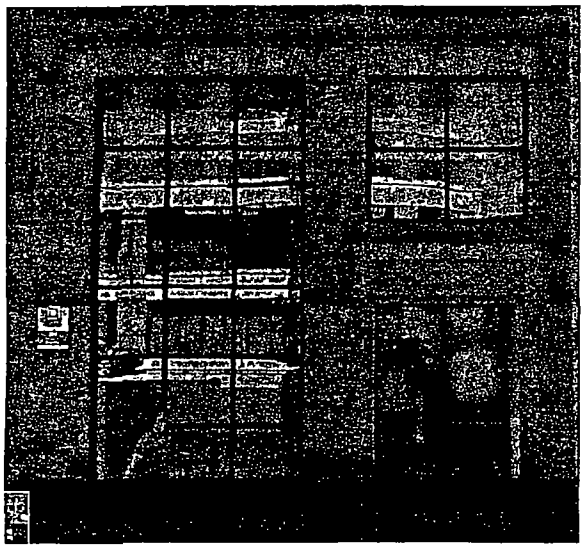

BACK LIT CHANNEL LETTER SIGN
LED ILLUMINATED W/RACEWAY

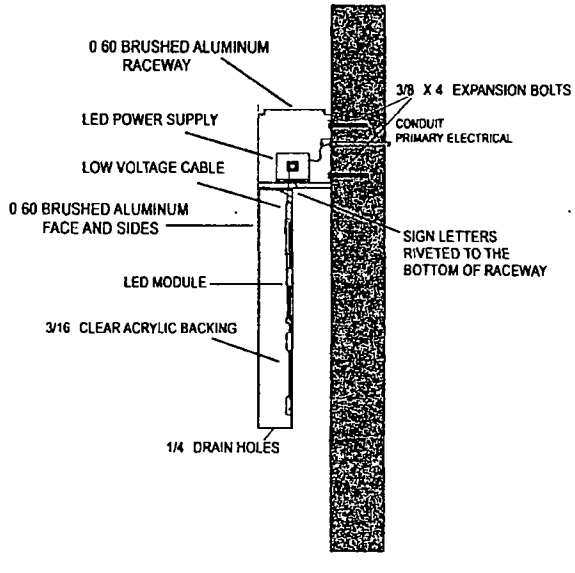

City of Chicago

O2016-2228

Office of the City Clerk

Document Tracking Sheet

Meeting Date:	3/16/2016
Sponsor(s):	Smith (43)
Type:	Ordinance
Title:	Grant(s) of privilege in public way for DePaul University
Committee(s) Assignment:	Committee on Transportation and Public Way

ORDINANCE
DEPAUL UNIVERSITY
Acct. No. 210335 - 2
Permit No. 1121697

Be It Ordained by the City Council of the City of Chicago:

SECTION 1. Permission and authority are hereby given and granted to DEPAUL UNIVERSITY, upon the terms and subject to the conditions of this ordinance to maintain and use, as now constructed, two (2) Manhole(s) under the public right-of-way adjacent to its premises known as 2331 N. Sheffield Ave..

Said Manhole(s) at N. Sheffield measure(s):
Two (2) at two (2) feet in length, and two (2) feet in width for a total of eight (8) square feet.

The location of said privilege shall be as shown on prints kept on file with the Department of Business Affairs and Consumer Protection and the Office of the City Clerk.

Said privilege shall be constructed in accordance with plans and specifications approved by the Department of Transportation (Office of Underground Coordination) and Department of Water Management.

This grant of privilege in the public way shall be subject to the provisions of Section 10-28-015 and all other required provisions of the Municipal Code of Chicago.

The grantee shall pay to the City of Chicago as compensation for the privilege #1121697 herein granted the sum of eight hundred ($800.00) per annum in advance.

A 25% penalty will be added for payments received after due date.

The permit holder agrees to hold the City of Chicago harmless for any damage, relocation or replacement costs associated with damage, relocation or removal of private property caused by the City performing work in the public way.

Authority herein given and granted for a period of five (5) years from and after 11/03/2015.

Alderman _____

Michele Smith 43rd Ward

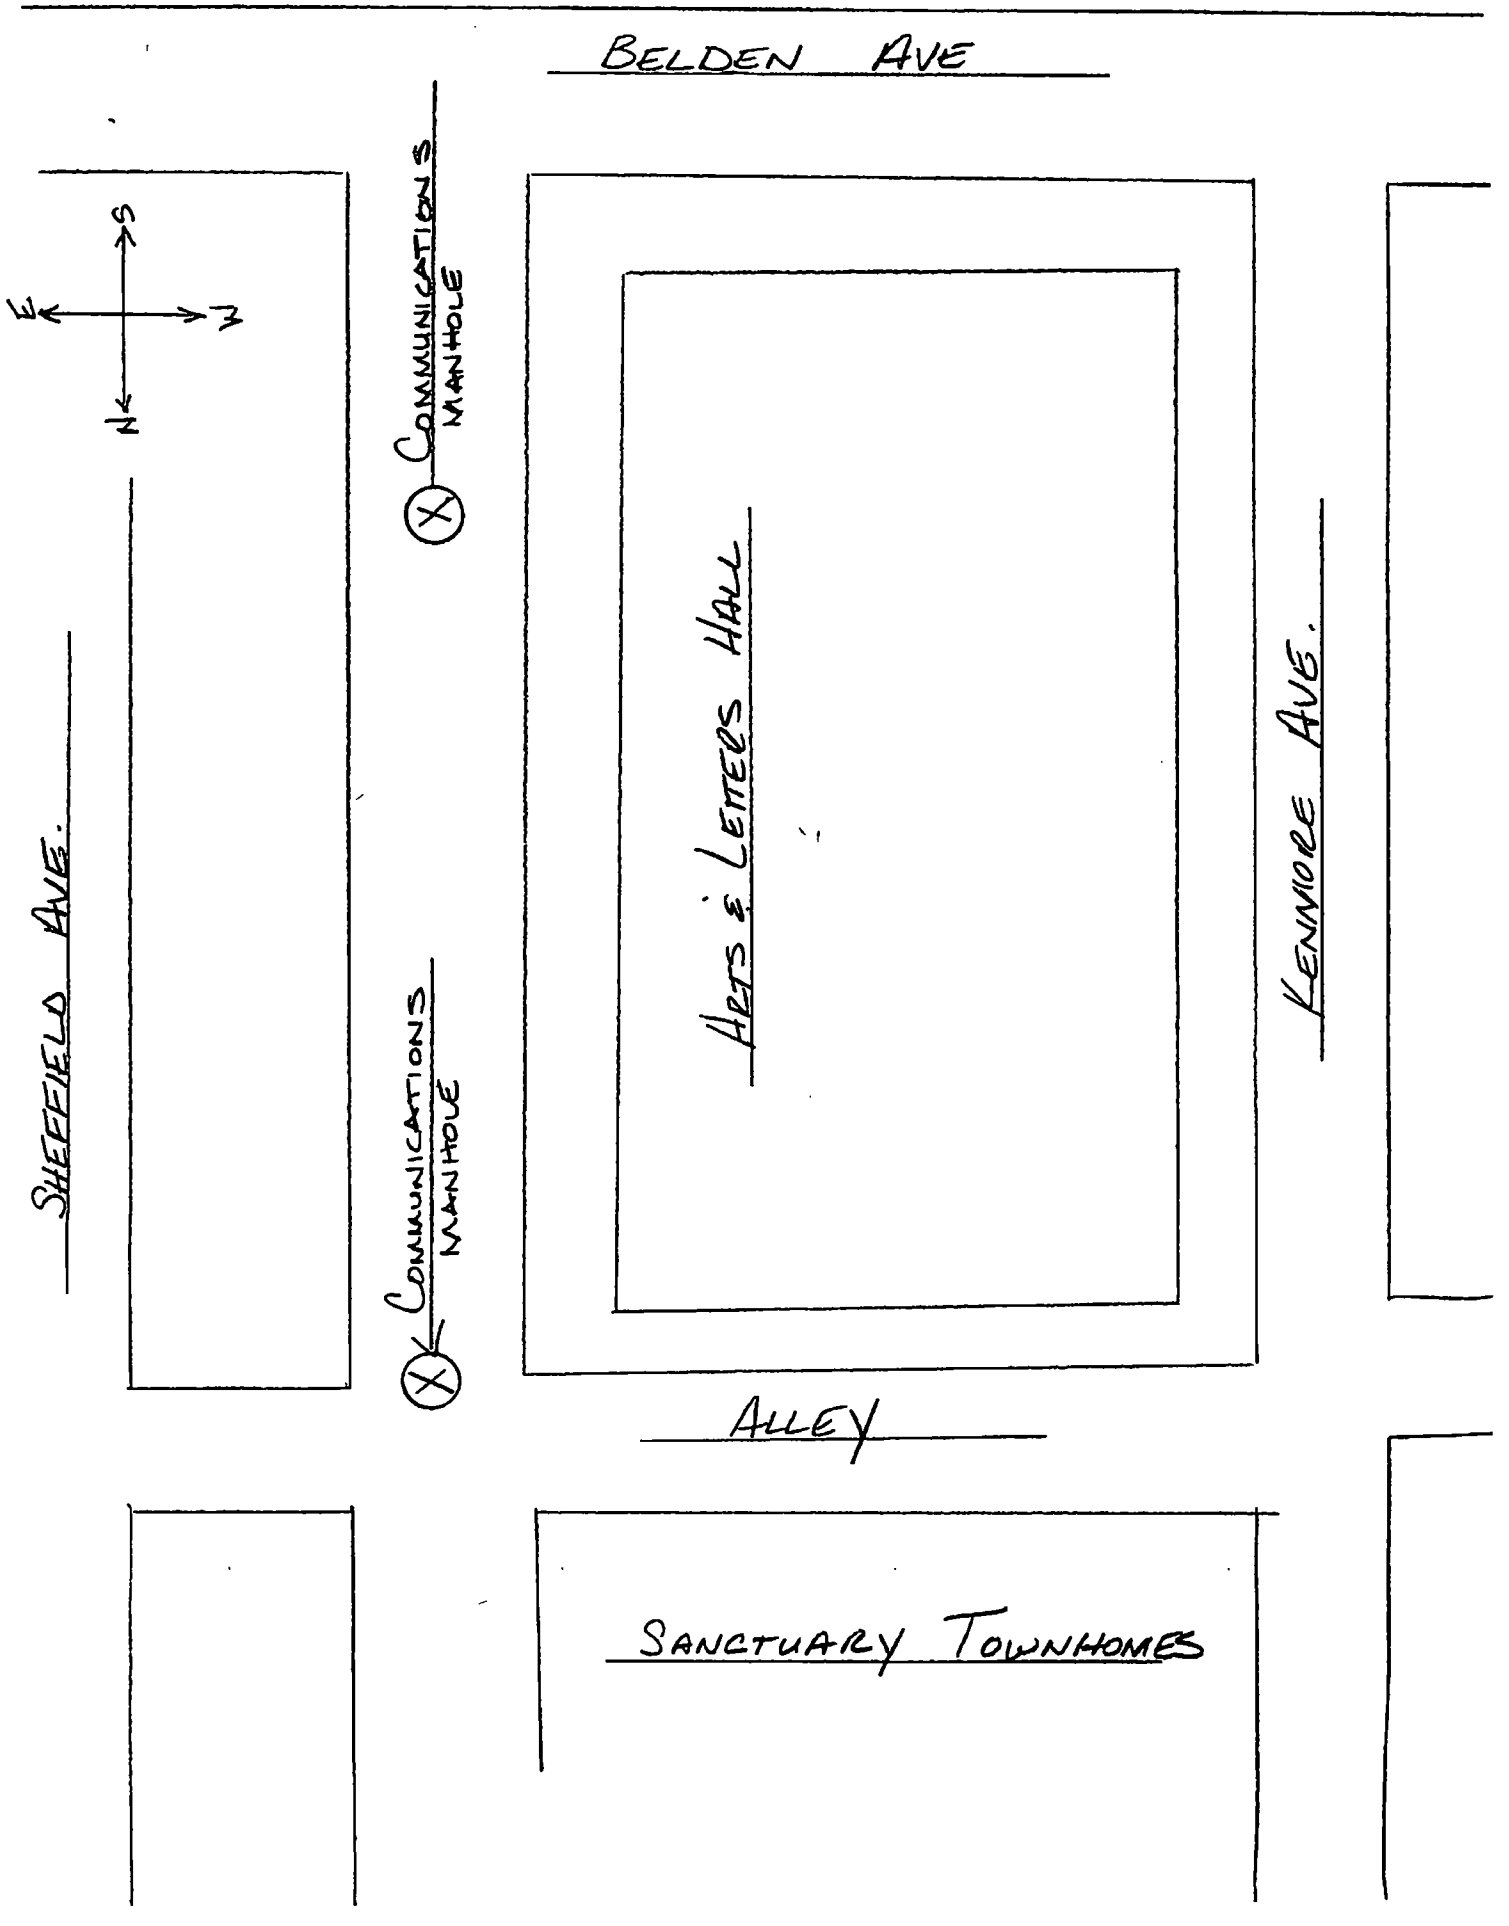
BELDEN AVE
COMMUNICATIONS MANHOLE
COMMUNICATIONS MANHOLE
E
S
W
N
SHEFFIELD AVE.
HEYS & LEMERS HALL
KENMORE AVE.
ALLEY
SANCTUARY TOWNHOMES

City of Chicago

O2016-2231

Office of the City Clerk

Document Tracking Sheet

Meeting Date:	3/16/2016
Sponsor(s):	Smith (43)
Type:	Ordinance
Title:	Grant(s) of privilege in public way for Sushi O Sushi
Committee(s) Assignment:	Committee on Transportation and Public Way

ORDINANCE
SUSHI O SUSHI
Acct. No. 203231 - 1
Permit No. 1121855

Be It Ordained by the City Council of the City of Chicago:

SECTION 1. Permission and authority are hereby given and granted to SUSHI O SUSHI, upon the terms and subject to the conditions of this ordinance to maintain and use one (1) sign(s) projecting over the public right-of-way attached to its premises known as 346 W. Armitage Ave..

Said sign structure(s) measures as follows; along W. ARMITAGE AVE.:
One (1) at six (6) feet in length, three (3) feet in height and nine point seven five (9.75) feet above grade level.

The location of said privilege shall be as shown on prints kept on file with the Department of Business Affairs and Consumer Protection and the Office of the City Clerk.

Said privilege shall be constructed in accordance with plans and specifications approved by the Department of Transportation (Division of Project Development) and Zoning Department - Signs.

This grant of privilege in the public way shall be subject to the provisions of Section 10-28-015 and all other required provisions of the Municipal Code of Chicago.

The grantee shall pay to the City of Chicago as compensation for the privilege #1121855 herein granted the sum of one hundred ($100.00) per annum in advance.

A 25% penalty will be added for payments received after due date.

The permit holder agrees to hold the City of Chicago harmless for any damage, relocation or replacement costs associated with damage, relocation or removal of private property caused by the City performing work in the public way.

Authority herein given and granted for a period of five (5) years from and after 02/09/2016.

Alderman _____

Michele Smith 43rd Ward

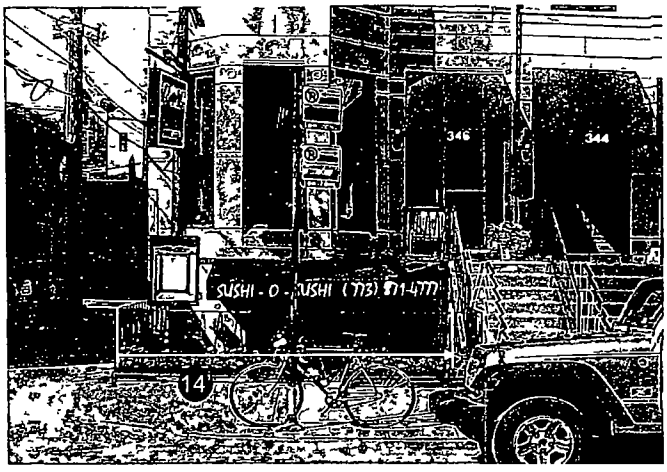

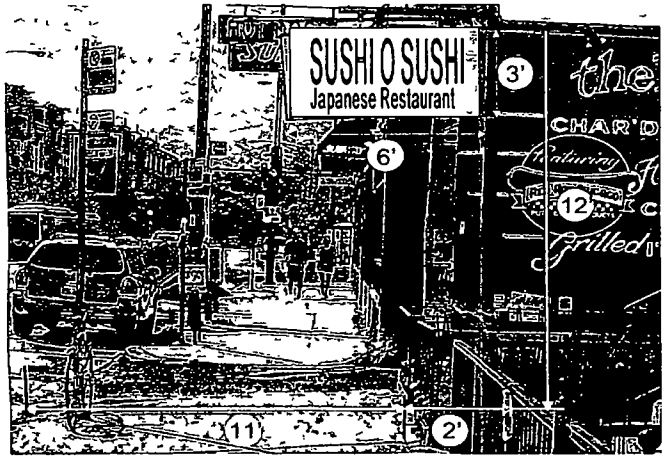

Length of Sign 6'
Height of sign 3'

Total Sign Area
6'(w)X3'(h)=18 SQF

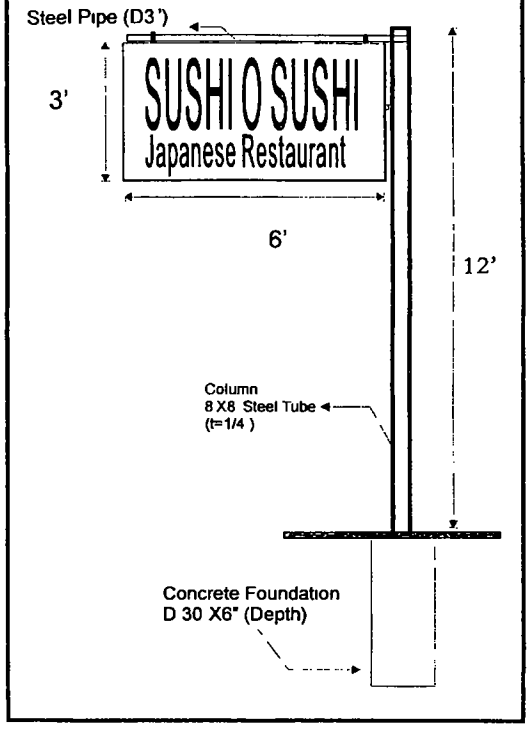

General Specifications

Sign Type	Light box
Box Size	3 (H) X 6 (W)
Box Color	Burgundy
Box Frame	2x2x3/16 Aluminum angle frame
Sign Style	Aluminum Box w/ Vinyl lettering
Face Material	3/16 Lexan Plastic
Graphics	6 years guaranteed vinyl
Lamp	F72T12 CW/HO 2EA
Ballast	110V, 256-472(1EA)

Client shush-0 sushi		Drawing #
Address 346 W Armitage Ave Chicago IL 60614		Date
Scale None	Drawn by	Rev Date

All sign designs and concepts shown here are confidential and are the property of Cosmos Sign Co They are not to be distributed exhibited copied or otherwise used without our written permission

COMPUTER GENERATED COLORS ARE NOT A TRUE MATCH TO ANY PMS VINYL OR PAINT

City of Chicago

O2016-2234

Office of the City Clerk

Document Tracking Sheet

Meeting Date:	3/16/2016
Sponsor(s):	Smith (43)
Type:	Ordinance
Title:	Grant(s) of privilege in public way for Tin Lizzie, The
Committee(s) Assignment:	Committee on Transportation and Public Way

ORDINANCE
THE TIN LIZZIE
Acct. No. 14420 - 1
Permit No. 1121527

Be It Ordained by the City Council of the City of Chicago:

SECTION 1. Permission and authority are hereby given and granted to THE TIN LIZZIE, upon the terms and subject to the conditions of this ordinance to maintain and use, as now constructed, three (3) Light Fixture(s) projecting over the public right-of-way adjacent to its premises known as 2483 N. Clark St..

Said Light Fixture(s) at N. Clark Street measure(s):
Three (3) at three (3) feet in length, one (1) foot in width and fifteen (15) feet above grade level.

The location of said privilege shall be as shown on prints kept on file with the Department of Business Affairs and Consumer Protection and the Office of the City Clerk.

Said privilege shall be constructed in accordance with plans and specifications approved by the Department of Transportation (Division of Project Development).

This grant of privilege in the public way shall be subject to the provisions of Section 10-28-015 and all other required provisions of the Municipal Code of Chicago.

The grantee shall pay to the City of Chicago as compensation for the privilege #1121527 herein granted the sum of eighty-five ($85.00) per annum in advance.

A 25% penalty will be added for payments received after due date.

The permit holder agrees to hold the City of Chicago harmless for any damage, relocation or replacement costs associated with damage, relocation or removal of private property caused by the City performing work in the public way.

Authority herein given and granted for a period of five (5) years from and after 11/19/2013.

Alderman 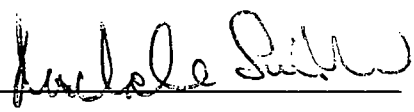

Michele Smith 43rd Ward

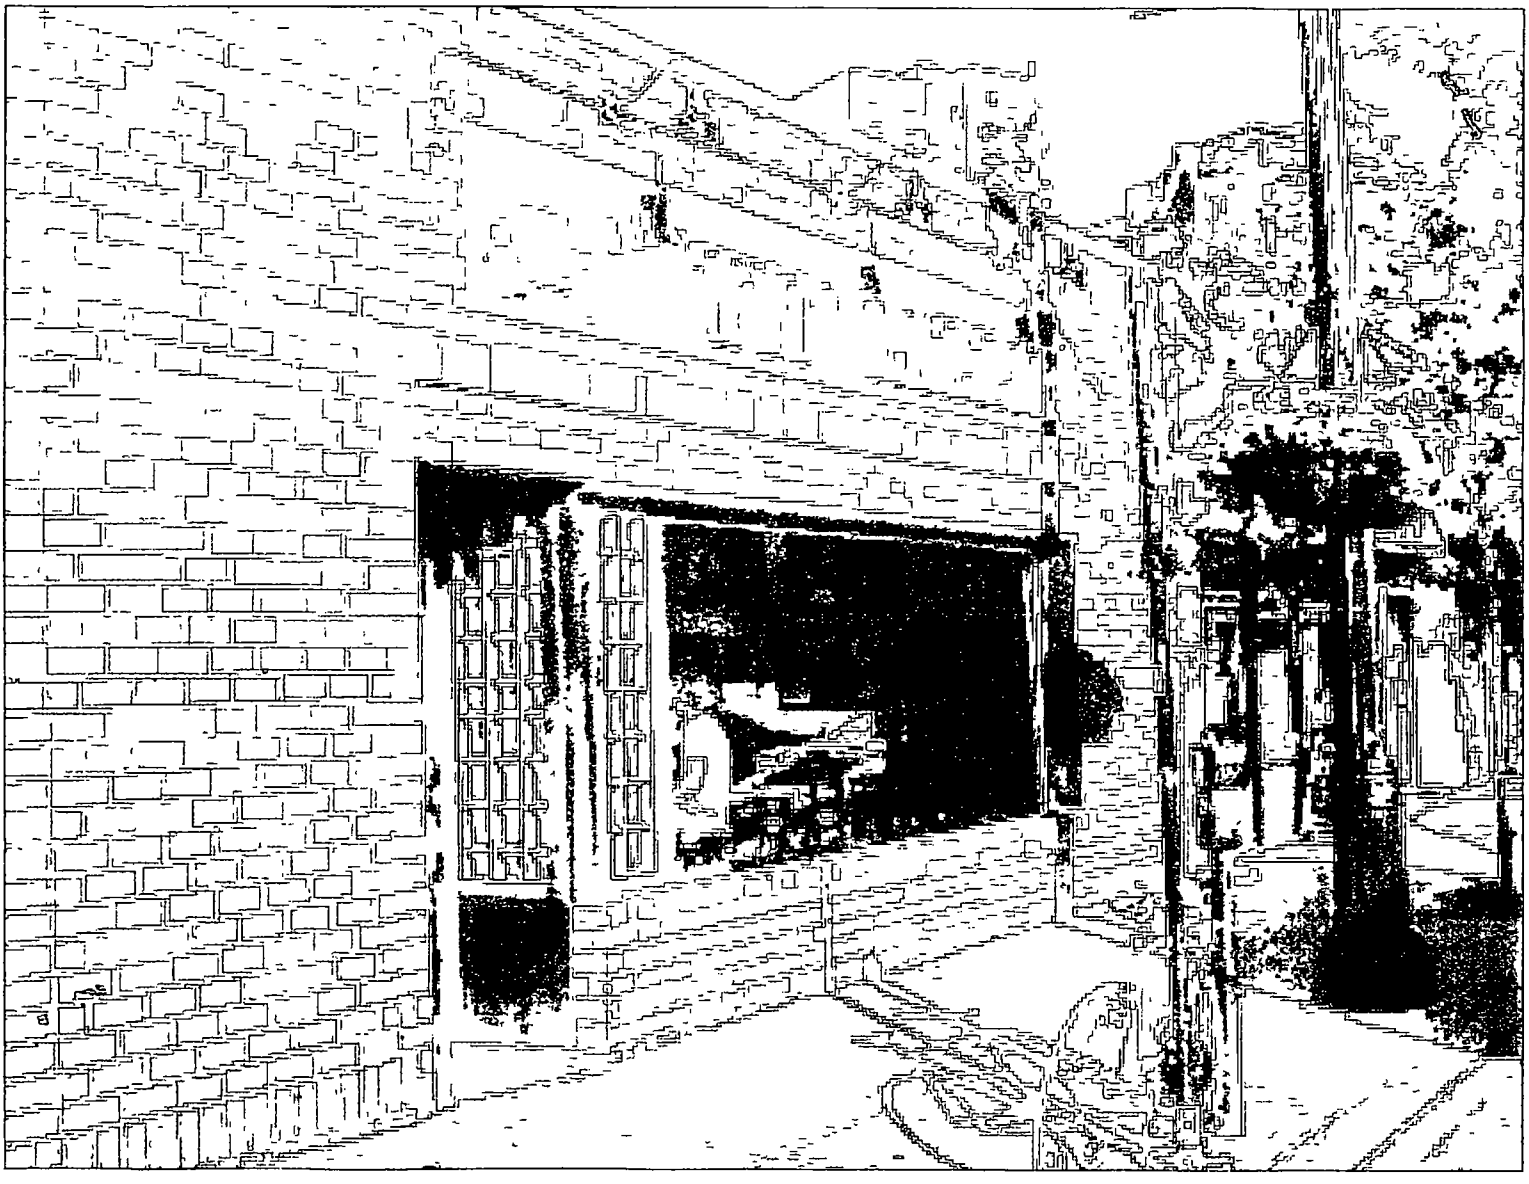

City of Chicago

O2016-2237

Office of the City Clerk

Document Tracking Sheet

Meeting Date:	3/16/2016
Sponsor(s):	Smith (43)
Type:	Ordinance
Title:	Grant(s) of privilege in public way for Uprising Wood Fired Pizza Cafe - light fixtures
Committee(s) Assignment:	Committee on Transportation and Public Way

ORDINANCE
UPRISING WOOD FIRED PIZZA CAFE
Acct. No. 400111 - 1
Permit No. 1121958

Be It Ordained by the City Council of the City of Chicago:

SECTION 1. Permission and authority are hereby given and granted to UPRISING WOOD FIRED PIZZA CAFE, upon the terms and subject to the conditions of this ordinance to construct, install, maintain and use five (5) Light Fixture(s) projecting over the public right-of-way adjacent to its premises known as 948 W. Armitage Ave..

Said Light Fixture(s) at W. Armitage Avenue measure(s):
Three (3) at point eight three (.83) feet in length, two point six six (2.66) feet in width and fifteen point three three (15.33) feet above grade level.
Two (2) at one point six six (1.66) foot in length, one point six six (1.66) foot in width and thirteen point five eight (13.58) feet above grade level.

The location of said privilege shall be as shown on prints kept on file with the Department of Business Affairs and Consumer Protection and the Office of the City Clerk.

Said privilege shall be constructed in accordance with plans and specifications approved by the Department of Transportation (Division of Project Development).

This grant of privilege in the public way shall be subject to the provisions of Section 10-28-015 and all other required provisions of the Municipal Code of Chicago.

The grantee shall pay to the City of Chicago as compensation for the privilege #1121958 herein granted the sum of ninety-five ($95.00) per annum in advance.

A 25% penalty will be added for payments received after due date.

The permit holder agrees to hold the City of Chicago harmless for any damage, relocation or replacement costs associated with damage, relocation or removal of private property caused by the City performing work in the public way.

Authority herein given and granted for a period of five (5) years from and after Date of Passage.

Alderman Michele Smith

Michele Smith 43rd Ward

Materials & Finishes

- Commercial Grade Outdoor Light Fixture
- Galvanized Gooseneck Arm (7/8" Diameter)
- Free Galvanized Extension Arm (1" Diameter)
- Threaded Connection for Quick Installation
- Brass Lamp Swivel & Aluminum Lamp Shade

Lamp & Swivel

- Adjustable Lamp Shade (270 Degrees of Travel)
- Solid Brass Swivel with Interlocking Teeth
- Medium Base - Edison Screw - (E26/E27)
- Pre-Wired - 110/220V AC - 150 Watts Max
- Ideal for Incandescent and LED Light Bulbs

Gooseneck Light Fixture Specifications

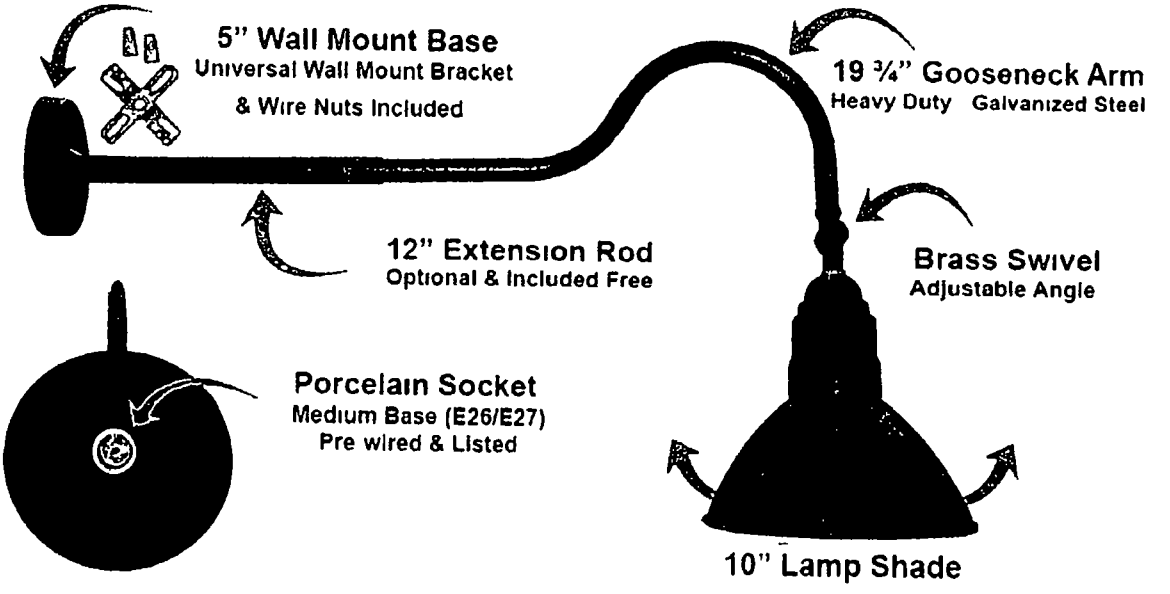

Without Extension Rod

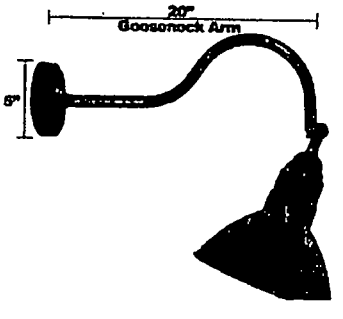

With Extension Rod

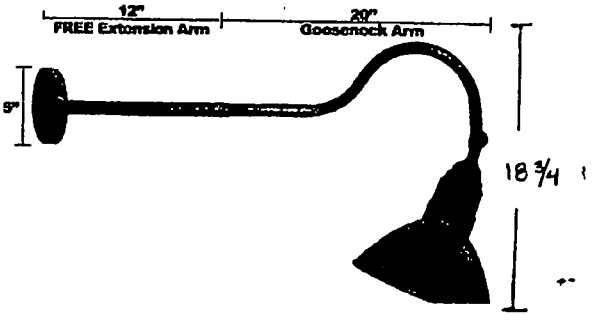

City of Chicago

O2016-2240

Office of the City Clerk

Document Tracking Sheet

Meeting Date:	3/16/2016
Sponsor(s):	Smith (43)
Type:	Ordinance
Title:	Grant(s) of privilege in public way for Uprising Wood Fired Pizza Cafe - signs
Committee(s) Assignment:	Committee on Transportation and Public Way

ORDINANCE
UPRISING WOOD FIRED PIZZA CAFE
Acct. No. 400111 - 1
Permit No. 1120273

Be It Ordained by the City Council of the City of Chicago:

SECTION 1. Permission and authority are hereby given and granted to UPRISING WOOD FIRED PIZZA CAFE, upon the terms and subject to the conditions of this ordinance to maintain and use two (2) sign(s) projecting over the public right-of-way attached to its premises known as 948 W. Armitage Ave..

Said sign structure(s) measures as follows; along W. Armitage Avenue:
One (1) at six (6) feet in length, one point eight three (1.83) feet in height and fourteen (14) feet above grade level.
One (1) at three (3) feet in length, three (3) feet in height and ten (10) feet above grade level.

The location of said privilege shall be as shown on prints kept on file with the Department of Business Affairs and Consumer Protection and the Office of the City Clerk.

Said privilege shall be constructed in accordance with plans and specifications approved by the Department of Transportation (Division of Project Development) and Zoning Department - Signs.

This grant of privilege in the public way shall be subject to the provisions of Section 10-28-015 and all other required provisions of the Municipal Code of Chicago.

The grantee shall pay to the City of Chicago as compensation for the privilege #1120273 herein granted the sum of one hundred seventy-five ($175.00) per annum in advance.

A 25% penalty will be added for payments received after due date.

The permit holder agrees to hold the City of Chicago harmless for any damage, relocation or replacement costs associated with damage, relocation or removal of private property caused by the City performing work in the public way.

Authority herein given and granted for a period of five (5) years from and after Date of Passage.

Alderman 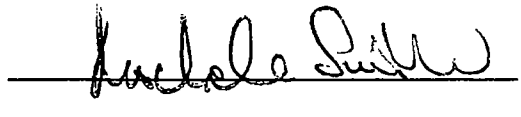

Michele Smith 43rd Ward

Manufacturer of Signs World Wide Signs

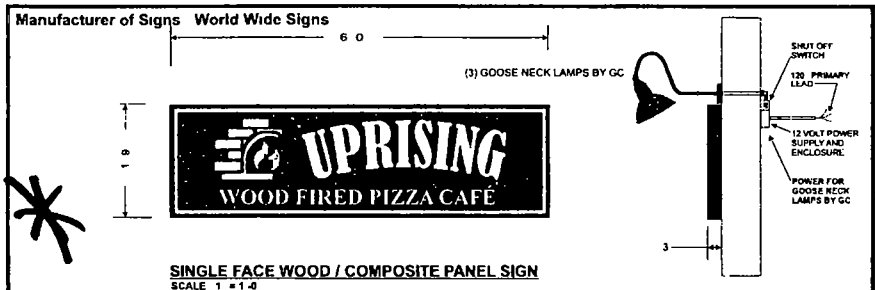

SINGLE FACE WOOD / COMPOSITE PANEL SIGN
SCALE 1 = 1 -0

FACE VIEW
(Day & Night)

SIDE VIEW

WEIGHT OF SIGN 45 LBS
VOLTAGE LOW VOLTAGE GOOSE NECK LAMPS 50 WATT LED EQUIVALENT
POWER SUPPLIES (1) 60 WATT 120 VOLT IN 12 VOLT OUT
CIRCUIT (1) 20 AMP

SINGLE FACE PANEL SIGN 3 DEEP PAINTED WOOD COMPOSITE WITH / DEEP RAISED LETTERS LOGO AND STEPPED BORDER ALL PAINT TO BE FLAT
GOOSE NECK LAMPS PROVIDED BY GC ELECTRICAL FEED BY GC

All electrical feeds provided by GC

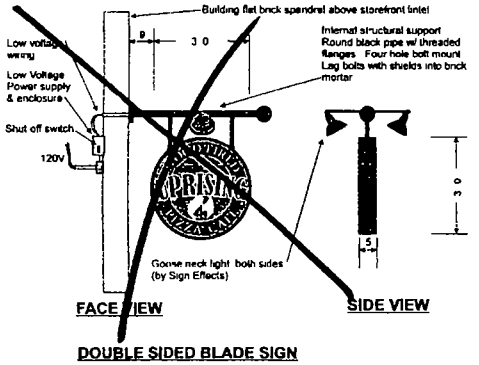

FACE VIEW **SIDE VIEW**

DOUBLE SIDED BLADE SIGN
SCALE / = 1 -0

WEIGHT OF SIGN 45 LBS
VOLTAGE 120 VOLT IN 12 VOLT OUT
FOR GOOSE NECK LIGHTING
POWER SUPPLIES (1) 30 WATT
CIRCUIT (1) 20 AMP

BLADE SIGN CONSTRUCTED OF WOOD / COMPOSITE MATERIAL RAISED UPRISING LETTERS AND PERIMETER BLACK BORDER FLAT FINISH PAINTED / VINYL APPLICATION FOR LOGO WHITE LETTERS AND BACKGROUND

PAGE 1 OF 2 SIGN FABRICATION AND MOUNTING DETAILS

(SEE PAGE 2 OF 2 FOR ELEVATION RENDERINGS)

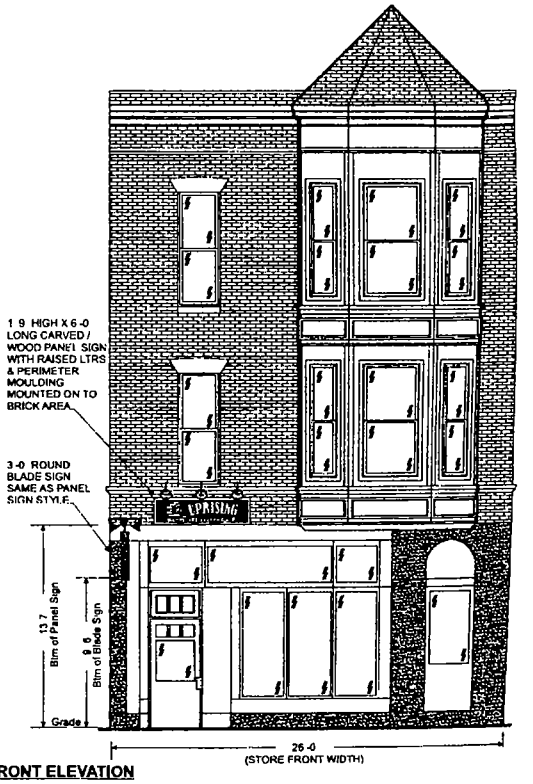

FRONT ELEVATION
SCALE 1/4 = 1 -0

SIGNEFFECTS
A DIVISION OF SIGN BLADE GROUP INC
PO BOX 251
ITASCA IL 60143
Our Business begins with You
(847) 630 1001 Signfx50@aol com (630) 969-0473 Pilzplace@aol com
This drawn g s th sole property of Sign Effe ts nd co ot be reproduced d tributed by y party without th uthorizatio f S g Eff cts

Client Approval

Landlord Approval

Revisions

UPRISING Wood Fired Pizza Café
948 W Armitage
Chicago IL

Scale As Noted Sales D Pilz
Date 12/8/2015 Designed by D Pilz

City of Chicago

O2016-2243

Office of the City Clerk

Document Tracking Sheet

Meeting Date:	3/16/2016
Sponsor(s):	Smith (43)
Type:	Ordinance
Title:	Grant(s) of privilege in public way for Urban Outfitters
Committee(s) Assignment:	Committee on Transportation and Public Way

ORDINANCE
URBAN OUTFITTERS
Acct. No. 64099 - 7
Permit No. 1122004

Be It Ordained by the City Council of the City of Chicago:

SECTION 1. Permission and authority are hereby given and granted to URBAN OUTFITTERS, upon the terms and subject to the conditions of this ordinance to maintain and use one (1) sign(s) projecting over the public right-of-way attached to its premises known as 651 W. Diversey Pkwy..

Said sign structure(s) measures as follows; along W. Diversey Parkway:
One (1) at thirty-six point four (36.4) feet in length, two point two five (2.25) feet in height and nine (9) feet above grade level.

The location of said privilege shall be as shown on prints kept on file with the Department of Business Affairs and Consumer Protection and the Office of the City Clerk.

Said privilege shall be constructed in accordance with plans and specifications approved by the Department of Transportation (Division of Project Development) and Zoning Department - Signs.

This grant of privilege in the public way shall be subject to the provisions of Section 10-28-015 and all other required provisions of the Municipal Code of Chicago.

The grantee shall pay to the City of Chicago as compensation for the privilege #1122004 herein granted the sum of three hundred ($300.00) per annum in advance.

A 25% penalty will be added for payments received after due date.

The permit holder agrees to hold the City of Chicago harmless for any damage, relocation or replacement costs associated with damage, relocation or removal of private property caused by the City performing work in the public way.

Authority herein given and granted for a period of five (5) years from and after 11/10/2015.

Alderman _____

Michele Smith 43rd Ward

151
Clark Street

City of Chicago

O2016-2256

Office of the City Clerk

Document Tracking Sheet

Meeting Date:	3/16/2016
Sponsor(s):	Tunney (44)
Type:	Ordinance
Title:	Grant(s) of privilege in public way for Belmont Animal Hospital
Committee(s) Assignment:	Committee on Transportation and Public Way

ORDINANCE
BELMONT ANIMAL HOSPITAL
Acct. No. 403213 - 1
Permit No. 1121045

Be It Ordained by the City Council of the City of Chicago:

SECTION 1. Permission and authority are hereby given and granted to BELMONT ANIMAL HOSPITAL, upon the terms and subject to the conditions of this ordinance to maintain and use one (1) sign(s) projecting over the public right-of-way attached to its premises known as 1212 W. Belmont Ave..

Said sign structure(s) measures as follows; along W. Belmont Avenue:
One (1) at twenty-two (22) feet in length, two point three three (2.33) feet in height and nine (9) feet above grade level.

The location of said privilege shall be as shown on prints kept on file with the Department of Business Affairs and Consumer Protection and the Office of the City Clerk.

Said privilege shall be constructed in accordance with plans and specifications approved by the Department of Transportation (Division of Project Development) and Zoning Department - Signs.

This grant of privilege in the public way shall be subject to the provisions of Section 10-28-015 and all other required provisions of the Municipal Code of Chicago.

The grantee shall pay to the City of Chicago as compensation for the privilege #1121045 herein granted the sum of three hundred ($300.00) per annum in advance.

A 25% penalty will be added for payments received after due date.

The permit holder agrees to hold the City of Chicago harmless for any damage, relocation or replacement costs associated with damage, relocation or removal of private property caused by the City performing work in the public way.

Authority herein given and granted for a period of five (5) years from and after Date of Passage.

Alderman Thomas Tunney

Thomas Tunney 44th Ward

© Aurora Sign Co In 2015

AURORA SIGN CO

ELECTRICAL DISCONNECT

22 0

2 4 1 5 0 11

BELMONT ANIMAL HOSPITAL

(9" wide)

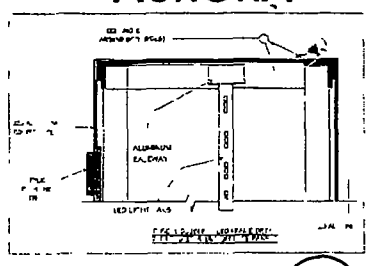

SIGN TO BE UL LISTED

SINGLE-FACED ILLUMINATED SIGN

FABRICATE AND INSTALL SIGN OF ALUMINUM AND ANGLE
FACE TO BE ALUMINUM ROUTED FOR COPY AND BACKED WITH PUWH THRU ACRYLIC
'Y' LOGO TO BE APPLIED FIRST SURFACE
EXPOSED METAL SURFACES TO BE COATED WITH ACRYLIC POLYURETHANE
INTERNAL ILLUMINATION TO BE WHITE LEDS
SCALE 3/8 = 1

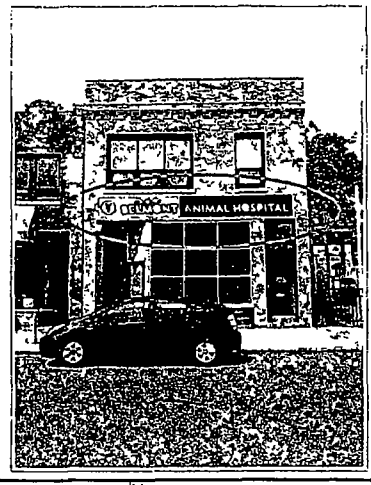

INSTALLATION INSTRUCTIONS

CENTER ON FACADE AS SHOWN
CONNECT TO ELECTRICAL SERVICE
TO BE PROVIDED BY OTHERS
PRIOR TO INSTALL

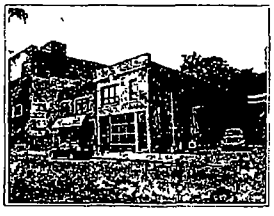

1100 Route 34
Aurora Illinois 60503
630 898 5900 office
630 898 6091 fax

Project for: BELMONT ANIMAL HOSPITAL	Address: 1212 W BELMONT AVE	Dwg: 215371 Sheet: 5 Date: 8/20/15	Rev 1: —	Salesman:
Location Name:	City/State: CHICAGO IL	By:	Rev 4:	C.M.:
		Rev 2:	Rev 5:	N:

NOTE THIS DRAWING IS THE PROPERTY OF AURORA SIGN CO IT IS NOT TO BE REPRODUCED COPIED OR EXHIBITED IN ANY FASHION WITHOUT WRITTEN CONSENT FROM AURORA SIGN CO CHARGES OF UP TO $2000 00 WILL BE ASSESSED FOR ANY MIS USE OF THESE DRAWINGS

City of Chicago

O2016-2258

Office of the City Clerk

Document Tracking Sheet

Meeting Date:	3/16/2016
Sponsor(s):	Tunney (44)
Type:	Ordinance
Title:	Grant(s) of privilege in public way for Blackwod BBQ
Committee(s) Assignment:	Committee on Transportation and Public Way

ORDINANCE
BLACKWOOD BBQ
Acct. No. 381102 - 6
Permit No. 1120315

Be It Ordained by the City Council of the City of Chicago:

SECTION 1. Permission and authority are hereby given and granted to BLACKWOOD BBQ, upon the terms and subject to the conditions of this ordinance to maintain and use one (1) sign(s) projecting over the public right-of-way attached to its premises known as 962 W. Belmont Ave..

Said sign structure(s) measures as follows; along Corner of Belmont and Sheffield:
One (1) at six (6) feet in length, three point two five (3.25) feet in height and thirteen point seven five (13.75) feet above grade level.

The location of said privilege shall be as shown on prints kept on file with the Department of Business Affairs and Consumer Protection and the Office of the City Clerk.

Said privilege shall be constructed in accordance with plans and specifications approved by the Department of Transportation (Division of Project Development) and Zoning Department - Signs.

This grant of privilege in the public way shall be subject to the provisions of Section 10-28-015 and all other required provisions of the Municipal Code of Chicago.

The grantee shall pay to the City of Chicago as compensation for the privilege #1120315 herein granted the sum of one hundred ($100.00) per annum in advance.

A 25% penalty will be added for payments received after due date.

The permit holder agrees to hold the City of Chicago harmless for any damage, relocation or replacement costs associated with damage, relocation or removal of private property caused by the City performing work in the public way.

Authority herein given and granted for a period of five (5) years from and after Date of Passage.

Alderman Thomas Tunney

Thomas Tunney 44th Ward

BRIGHT WAY Signs

2533 N Speiry Ave
Chicago IL 60647

Phone 773 850 4361
sam@rightwaysigns.com

PRINT #
SM-001
ALEX PERRY
10/5/2015
BLACKWOOD BBQ
CHICAGO, IL
SAM MCMORRIS
NOTES

72"

39 2"

SIDE A

39 2"

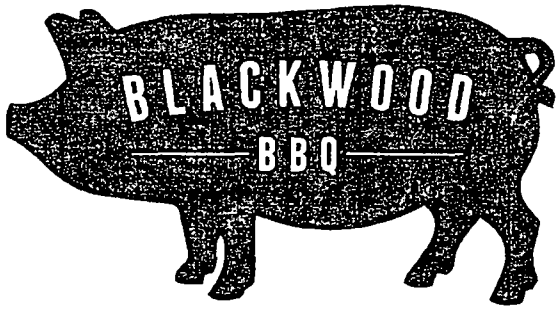

SIDE B

QTY(1) Double sided blade sign
Made from reclaimed wood, with hand painted lettering

Background Color TBD

Black

White

By signing the Customer Acceptance on this print, I understand that I am accepting all aspects of this drawing. This includes Artwork, Specifications, Dimensions, Spelling, and all other representations herein. Color reproduction on this print will approximate, and may not match, manufactured materials.

X Customer Acceptance SIGNATURE DATE

Required Landlord Acceptance SIGNATURE DATE

BWS INITIALS DATE

City of Chicago

O2016-2261

Office of the City Clerk

Document Tracking Sheet

Meeting Date:	3/16/2016
Sponsor(s):	Tunney (44)
Type:	Ordinance
Title:	Grant(s) of privilege in public way for Byline Bank - 3180 N Broadway
Committee(s) Assignment:	Committee on Transportation and Public Way

ORDINANCE
BYLINE BANK
Acct. No. 398078 - 16
Permit No. 1121205

Be It Ordained by the City Council of the City of Chicago:

SECTION 1. Permission and authority are hereby given and granted to BYLINE BANK, upon the terms and subject to the conditions of this ordinance to maintain and use one (1) sign(s) projecting over the public right-of-way attached to its premises known as 3180 N. Broadway .

Said sign structure(s) measures as follows; along N. Broadway:
One (1) at four (4) feet in length, four (4) feet in height and twenty-four point three three (24.33) feet above grade level.

The location of said privilege shall be as shown on prints kept on file with the Department of Business Affairs and Consumer Protection and the Office of the City Clerk.

Said privilege shall be constructed in accordance with plans and specifications approved by the Department of Transportation (Division of Project Development) and Zoning Department - Signs.

This grant of privilege in the public way shall be subject to the provisions of Section 10-28-015 and all other required provisions of the Municipal Code of Chicago.

The grantee shall pay to the City of Chicago as compensation for the privilege #1121205 herein granted the sum of one hundred ($100.00) per annum in advance.

A 25% penalty will be added for payments received after due date.

The permit holder agrees to hold the City of Chicago harmless for any damage, relocation or replacement costs associated with damage, relocation or removal of private property caused by the City performing work in the public way.

Authority herein given and granted for a period of five (5) years from and after Date of Passage.

Alderman Thomas Tunney

Thomas Tunney 44th Ward

GENERAL NOTES.

1 All design fabrication installation and construction shall conform to the following specifications, unless specifically noted otherwise on the drawing
The Chicago Building Code
American Institute of Steel Construction Inc Manual of Steel Construction (13th Edition)
American Welding Society ANSI/AWS D1 1 & D1 2 Structural Welding Code - Steel or Alum
The Aluminum Association Design Manual 2010 Edition

2 All components shall be as listed below unless noted otherwise
All structural aluminum shall be 6061-T6 6063-T5 5052-H32, or equal
Steel rolled shapes, plates and bars shall be ASTM A36 or equal
Steel structural tubing shall be ASTM A500 Grade B or equal
Mechanical wall fasteners shall be installed according to manufacturers specifications
All dissimilar metals to non-ferrous materials shall be adequately separated to prevent corrosion
All bolts in contact with steel and aluminum shall be galvanized or stainless steel
Stainless steel bolts shall be AISI 304 or 316
Steel bolts shall be A325 bolt or equivalent
All exposed materials shall be properly protected from weathering and/or corrosion

3 All field welds shall be made by a welder certified in the specified position

4 The structure has been designed to withstand a design wind pressure of 30 psf as per the CBC.

5 If existing and proposed conditions are not as detailed in this design drawing the installer shall notify the engineer immediately

6 If the integrity of the attached-to structure is substandard the installer shall notify the engineer immediately for re-design

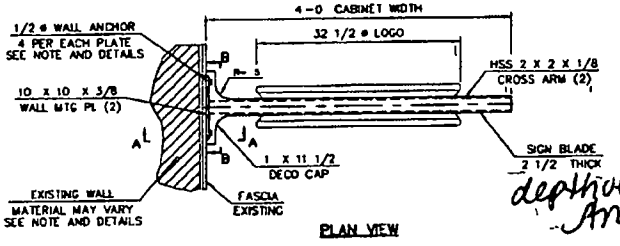

PLAN VIEW

depth of structure.

WALL SECTION NOTE.
THE WALL MATERIALS ARE UNKNOWN AND SHALL BE IDENTIFIED PRIOR TO INSTALLATION ONCE THE INSTALLER DETERMINES THE WALL MATERIALS, THE APPROPRIATE ATTACHMENT METHODS SHALL BE SELECTED FROM ONE OF THE SECTION A-A DETAILS PROVIDED ON SHEET 2. IF THE EXISTING WALL MATERIAL DOESN'T MATCH ONE OF THE THE SECTION DETAILS CONTACT CORNERSTONE FOR FURTHER DESIGN

Length of Sign & Length of Structure along publicway

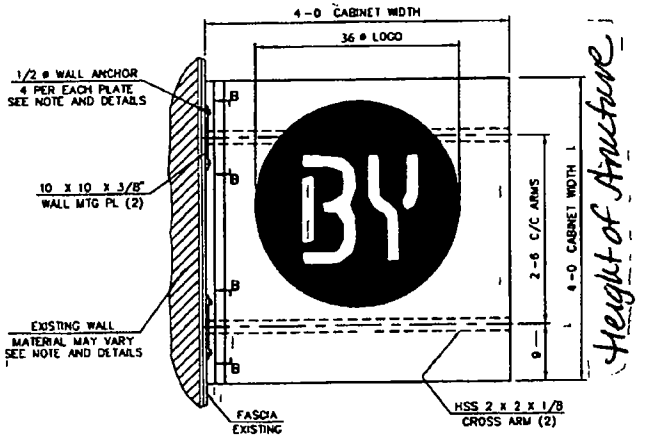

ELEVATION VIEW

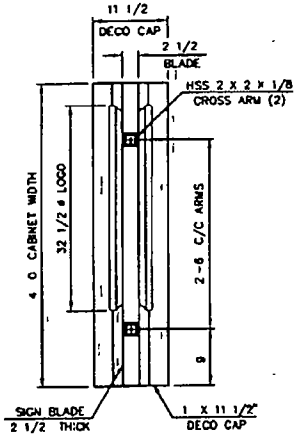

END VIEW

* Height to bottom of sign = 20'4"

* Height to top of sign = 24'4"

SPACER NOTE.
WHERE THE WALL FASCIA IS EIFS OR ANOTHER COMPRESSIBLE MATERIAL RIGID SPACERS SHALL BE USED AROUND EACH FASTENER BETWEEN THE BACK OF THE WALL MOUNTING PLATE AND FRONT OF THE BRACING OR RIGID WALL MATERIAL

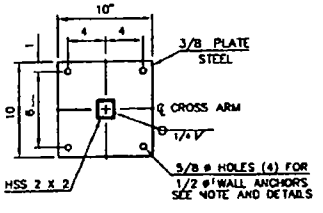

WALL MOUNTING PLATE - TYP 2 PLACES
SECTION B-B
1/8" 1

NOTICE OF RESPONSIBILITY.
CORNERSTONE ENGINEERING INC. IS RESPONSIBLE ONLY FOR THE STRUCTURAL DESIGN OF COMPONENTS AS SHOWN ON THIS DRAWING ; NON-STRUCTURAL COMPONENTS ARE THE RESPONSIBILITY OF THE MANUFACTURER. EXISTING COMPONENTS ARE THE RESPONSIBILITY OF THE BUILDING OWNER

STANDARD DESIGN.
THE INFORMATION SHOWN ON THIS DRAWING IS INTENDED FOR GENERAL INFORMATION ONLY CONCERNING THE INSTALLATION OF THIS SIGN IN THE CHICAGO IL AREA. WHEN ENGINEERING DRAWINGS ARE REQUIRED FOR INSTALLATION SITE SPECIFIC DRAWINGS SHOULD BE OBTAINED

CORNERSTONE ENGINEERING INC

PREPARED FOR:
VIE, Inc
1920 Lee Ave Fox Cove 1 Hgt IL 60107

Byline Bank 4 x 4 Building Blade Sign
Chicago, Illinois Area

Drawn By CRS
Date 08/10/15
Sheet 1 of 2

Project # 150523
Dwg # CA21317
Scale: 1 = 1-0

JAMES F WRIGHT JR
EXPIRES 11 30-16
IL S E # 081-006016

City of Chicago

O2016-2262

Office of the City Clerk

Document Tracking Sheet

Meeting Date:	3/16/2016
Sponsor(s):	Tunney (44)
Type:	Ordinance
Title:	Grant(s) of privilege in public way for Byline Bank - 742 W Diversey Pkwy
Committee(s) Assignment:	Committee on Transportation and Public Way

ORDINANCE
BYLINE BANK
Acct. No. 398078 - 28
Permit No. 1121180

Be It Ordained by the City Council of the City of Chicago:

SECTION 1. Permission and authority are hereby given and granted to BYLINE BANK, upon the terms and subject to the conditions of this ordinance to maintain and use one (1) sign(s) projecting over the public right-of-way attached to its premises known as 742 W. Diversey Pkwy..

Said sign structure(s) measures as follows; along N. Halsted Street:
One (1) at ten point one seven (10.17) feet in length, five point five (5.5) feet in height and seventeen point six seven (17.67) feet above grade level.

The location of said privilege shall be as shown on prints kept on file with the Department of Business Affairs and Consumer Protection and the Office of the City Clerk.

Said privilege shall be constructed in accordance with plans and specifications approved by the Department of Transportation (Division of Project Development) and Zoning Department - Signs.

This grant of privilege in the public way shall be subject to the provisions of Section 10-28-015 and all other required provisions of the Municipal Code of Chicago.

The grantee shall pay to the City of Chicago as compensation for the privilege #1121180 herein granted the sum of three hundred ($300.00) per annum in advance.

A 25% penalty will be added for payments received after due date.

The permit holder agrees to hold the City of Chicago harmless for any damage, relocation or replacement costs associated with damage, relocation or removal of private property caused by the City performing work in the public way.

Authority herein given and granted for a period of five (5) years from and after Date of Passage.

Alderman Thomas Tunney

Thomas Tunney 44th Ward

MLE
The Brandvironment Experts

Site Name Diversey
Site Number 05
742 Diversey Chicago, IL

INSTALLATION BRAND CONSTRUCTION

Sign #1 - Double-Faced Pylon - 17'8" OAH

Fabricated aluminum cabinet with bullnosed top and bottom as shown in drawing Logo applied on both sides

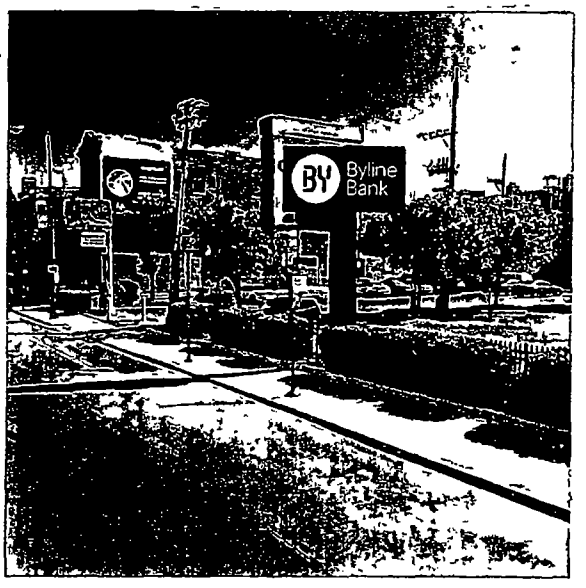

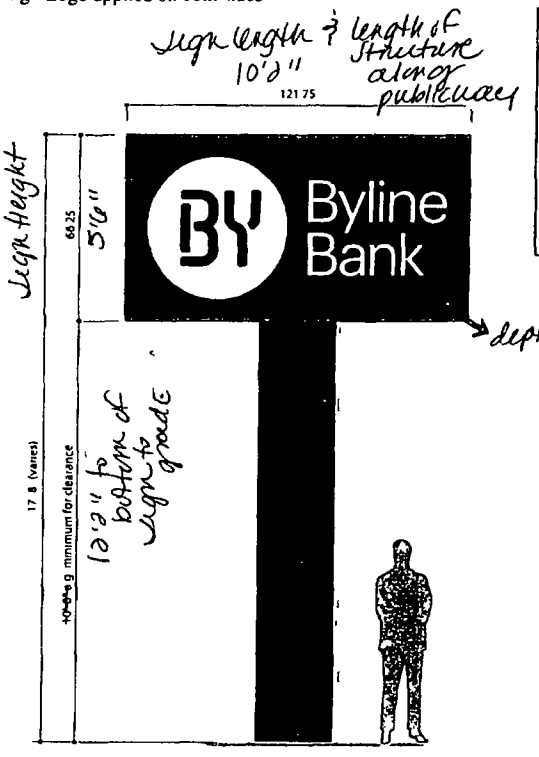

Existing

City of Chicago

O2016-2265

Office of the City Clerk

Document Tracking Sheet

Meeting Date:	3/16/2016
Sponsor(s):	Tunney (44)
Type:	Ordinance
Title:	Grant(s) of privilege in public way for Gerber Auto Rebuilders, Inc.
Committee(s) Assignment:	Committee on Transportation and Public Way

ORDINANCE
GERBER AUTO REBUILDERS, INC
Acct. No. 31059 - 1
Permit No. 1120636

Be It Ordained by the City Council of the City of Chicago:

SECTION 1. Permission and authority are hereby given and granted to GERBER AUTO REBUILDERS, INC, upon the terms and subject to the conditions of this ordinance to maintain and use two (2) sign(s) projecting over the public right-of-way attached to its premises known as 3425 N. Halsted St..

Said sign structure(s) measures as follows; along N Halsted St:
One (1) at thirty-eight (38) feet in length, five point three three (5.33) feet in height and seventeen (17) feet above grade level.
One (1) at five (5) feet in length, one point six seven (1.67) feet in height and thirteen (13) feet above grade level.

The location of said privilege shall be as shown on prints kept on file with the Department of Business Affairs and Consumer Protection and the Office of the City Clerk.

Said privilege shall be constructed in accordance with plans and specifications approved by the Department of Transportation (Division of Project Development) and Zoning Department - Signs.

This grant of privilege in the public way shall be subject to the provisions of Section 10-28-015 and all other required provisions of the Municipal Code of Chicago.

The grantee shall pay to the City of Chicago as compensation for the privilege #1120636 herein granted the sum of four hundred ($400.00) per annum in advance.

A 25% penalty will be added for payments received after due date.

The permit holder agrees to hold the City of Chicago harmless for any damage, relocation or replacement costs associated with damage, relocation or removal of private property caused by the City performing work in the public way.

Authority herein given and granted for a period of five (5) years from and after Date of Passage.

Alderman Thomas Tunney

Thomas Tunney 44th Ward

CHICAGO SIGN®
Chicago Sign® and Light Company
26w 535 St Charles Road, Unit A
Carol Stream, IL 60188
630-407-0802 Fax 630-407-0805
ChicagoSigns@aol.com

10.06.2015
3425 N Halsted
Chicago, IL 60657

Replace storefront sign
and add 1'x5' blade sign

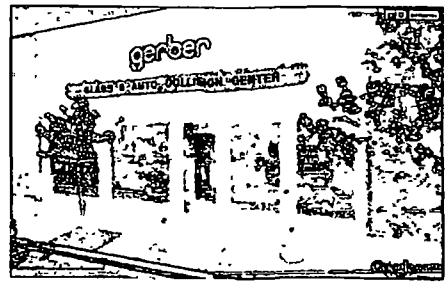

Cabinet sign
acrylic faces
LED illumination
aluminum const
6 amp / 120v
UL label
disconnect switch

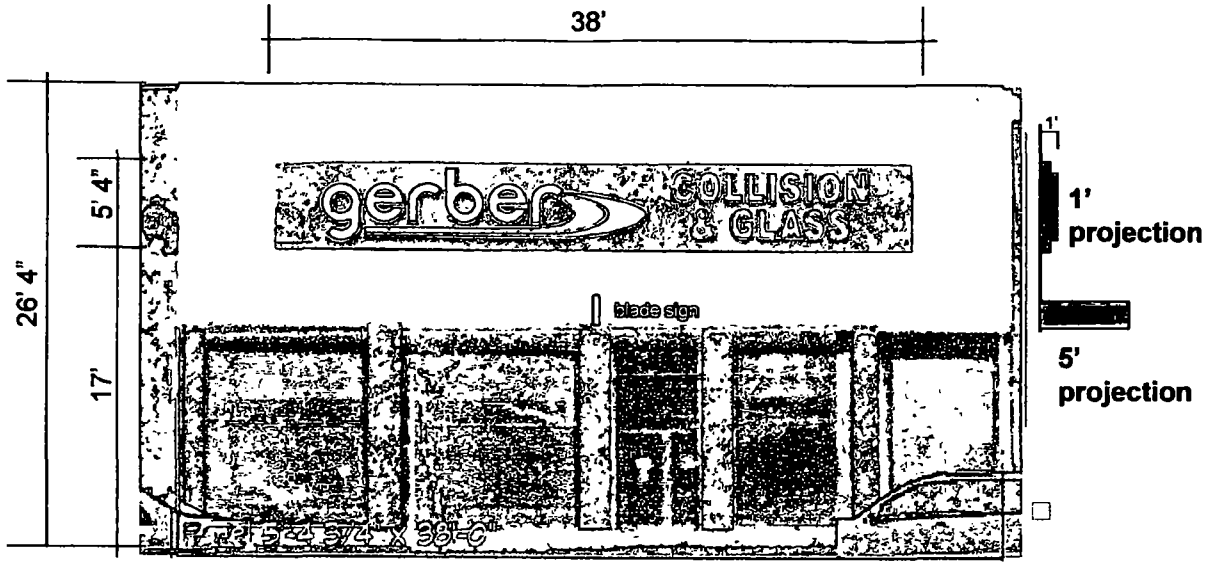

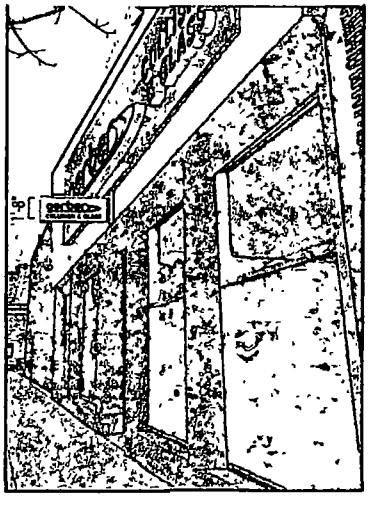

1' 8" x 5' non-illum.
blade sign at
13' above grade

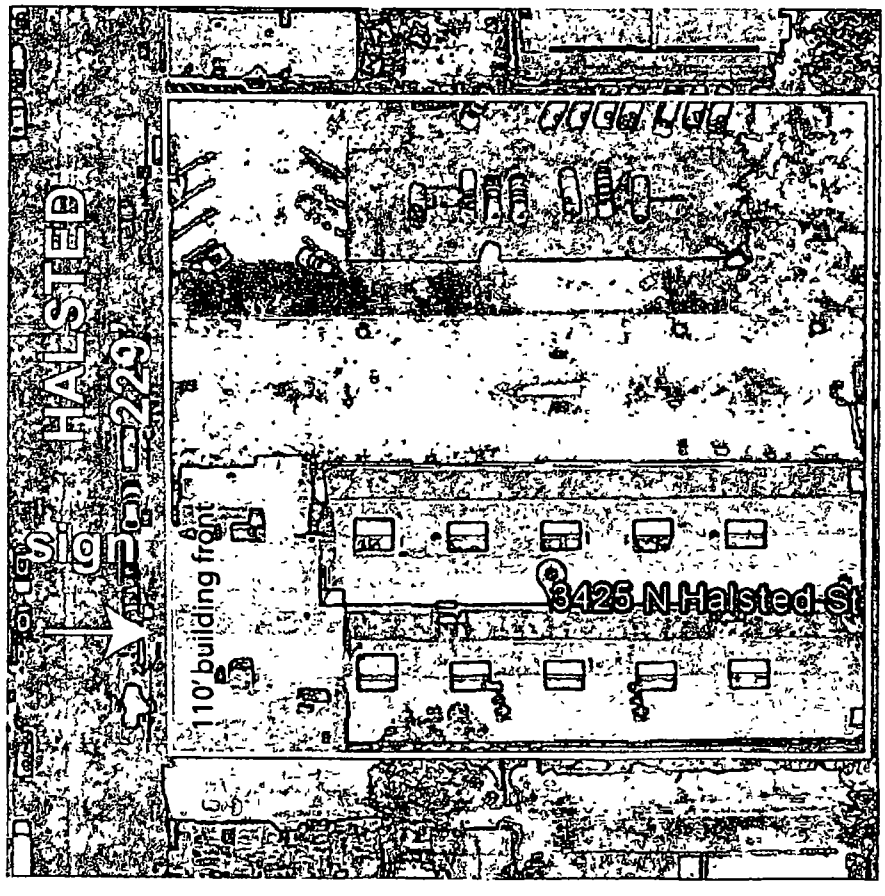

City of Chicago

O2016-2267

Office of the City Clerk

Document Tracking Sheet

Meeting Date:	3/16/2016
Sponsor(s):	Tunney (44)
Type:	Ordinance
Title:	Grant(s) of privilege in public way for Jewel Food Store No. 3632
Committee(s) Assignment:	Committee on Transportation and Public Way

ORDINANCE
Jewel Food Store #3632
Acct. No. 259 - 57
Permit No. 1121980

Be It Ordained by the City Council of the City of Chicago:

SECTION 1. Permission and authority are hereby given and granted to Jewel Food Store #3632, upon the terms and subject to the conditions of this ordinance to maintain and use, as now constructed, four (4) Park bench(s) on the public right-of-way adjacent to its premises known as 3630 N. Southport Ave..

Said Park bench(s) at N. Southport Avenue measure(s):
Four (4) at eight (8) feet in length, and two (2) feet in width for a total of sixty-four (64) square feet.

The location of said privilege shall be as shown on prints kept on file with the Department of Business Affairs and Consumer Protection and the Office of the City Clerk.

Said privilege shall be constructed in accordance with plans and specifications approved by the Department of Transportation (Division of Project Development).

This grant of privilege in the public way shall be subject to the provisions of Section 10-28-015 and all other required provisions of the Municipal Code of Chicago.

The grantee shall pay to the City of Chicago as compensation for the privilege #1121980 herein granted the sum of three hundred ($300.00) per annum in advance.

A 25% penalty will be added for payments received after due date.

The permit holder agrees to hold the City of Chicago harmless for any damage, relocation or replacement costs associated with damage, relocation or removal of private property caused by the City performing work in the public way.

Authority herein given and granted for a period of five (5) years from and after 02/09/2016.

Alderman Thomas Tunney

Thomas Tunney 44th Ward

PARK BENCHES

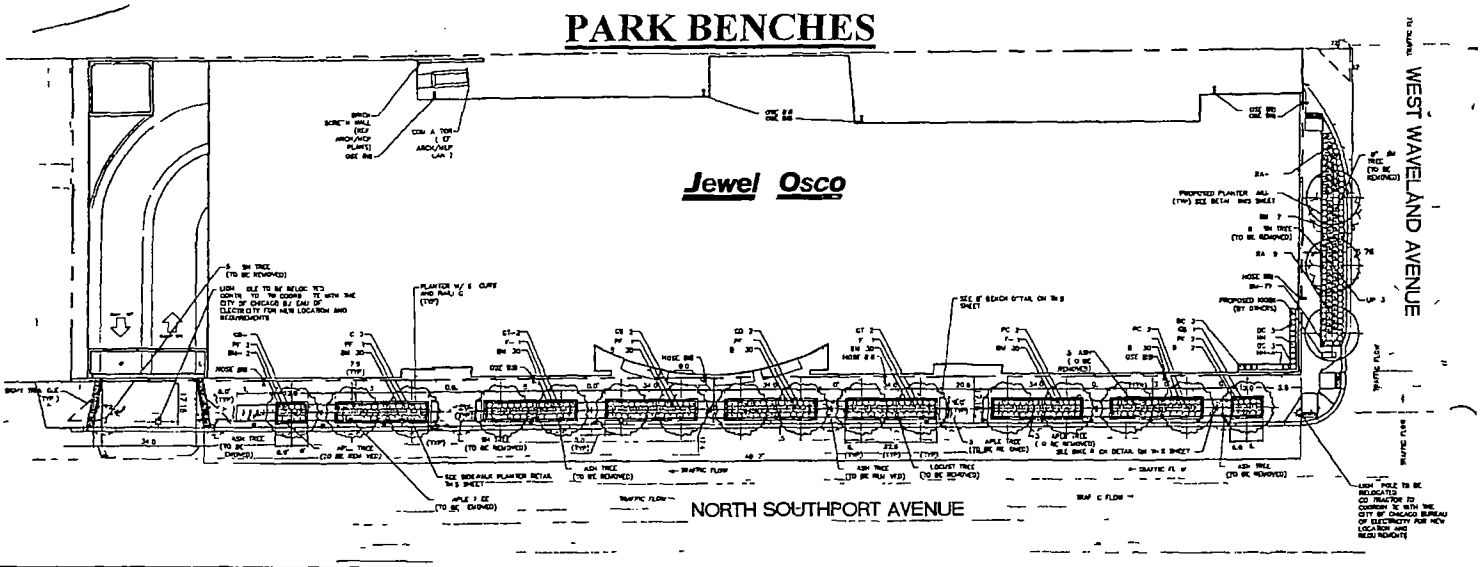

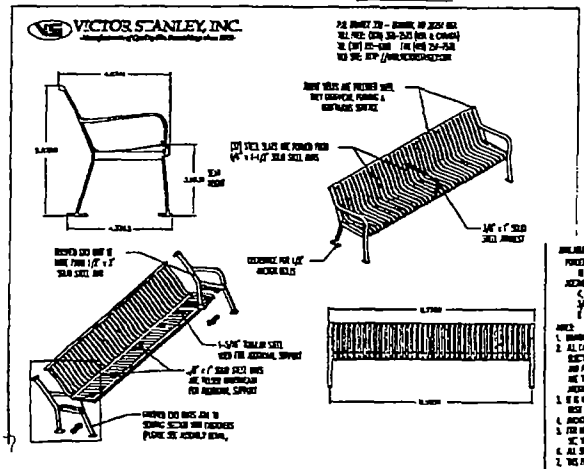

4 -8' park benches 2 benches by each store entance

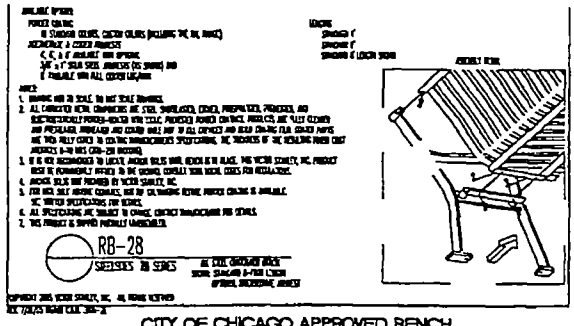

CITY OF CHICAGO APPROVED BENCH

SEE CITY OF CHICAGO STREETSCAPE GUIDELINES

REFER TO NOTE #9 THIS SHEET FOR ORDERING SPECIFICATIONS.

City of Chicago

O2016-2272

Office of the City Clerk

Document Tracking Sheet

Meeting Date:	3/16/2016
Sponsor(s):	Tunney (44)
Type:	Ordinance
Title:	Grant(s) of privilege in public way for Lakeview Kitchen & Market
Committee(s) Assignment:	Committee on Transportation and Public Way

ORDINANCE
LAKEVIEW KITCHEN & MARKET
Acct. No. 391749 - 1
Permit No. 1119190

Be It Ordained by the City Council of the City of Chicago:

SECTION 1. Permission and authority are hereby given and granted to LAKEVIEW KITCHEN & MARKET, upon the terms and subject to the conditions of this ordinance to construct, install, maintain and use one (1) Banner(s) projecting over the public right-of-way adjacent to its premises known as 3109 N. Broadway .

Said Banner(s) at N. Broadway measure(s):
One (1) at two (2) feet in length, and five point five (5.5) feet in width for a total of eleven (11) square feet.

The location of said privilege shall be as shown on prints kept on file with the Department of Business Affairs and Consumer Protection and the Office of the City Clerk.

Said privilege shall be constructed in accordance with plans and specifications approved by the Zoning Department - Signs.

This grant of privilege in the public way shall be subject to the provisions of Section 10-28-015 and all other required provisions of the Municipal Code of Chicago.

The grantee shall pay to the City of Chicago as compensation for the privilege #1119190 herein granted the sum of seventy-five ($75.00) per annum in advance.

A 25% penalty will be added for payments received after due date.

The permit holder agrees to hold the City of Chicago harmless for any damage, relocation or replacement costs associated with damage, relocation or removal of private property caused by the City performing work in the public way.

Authority herein given and granted for a period of five (5) years from and after Date of Passage.

Alderman Thomas Tunney

Thomas Tunney 44th Ward

APPLICATION TO USE THE PUBLIC RIGHT OF WAY

EXAMPLE OF SIGN DRAWING

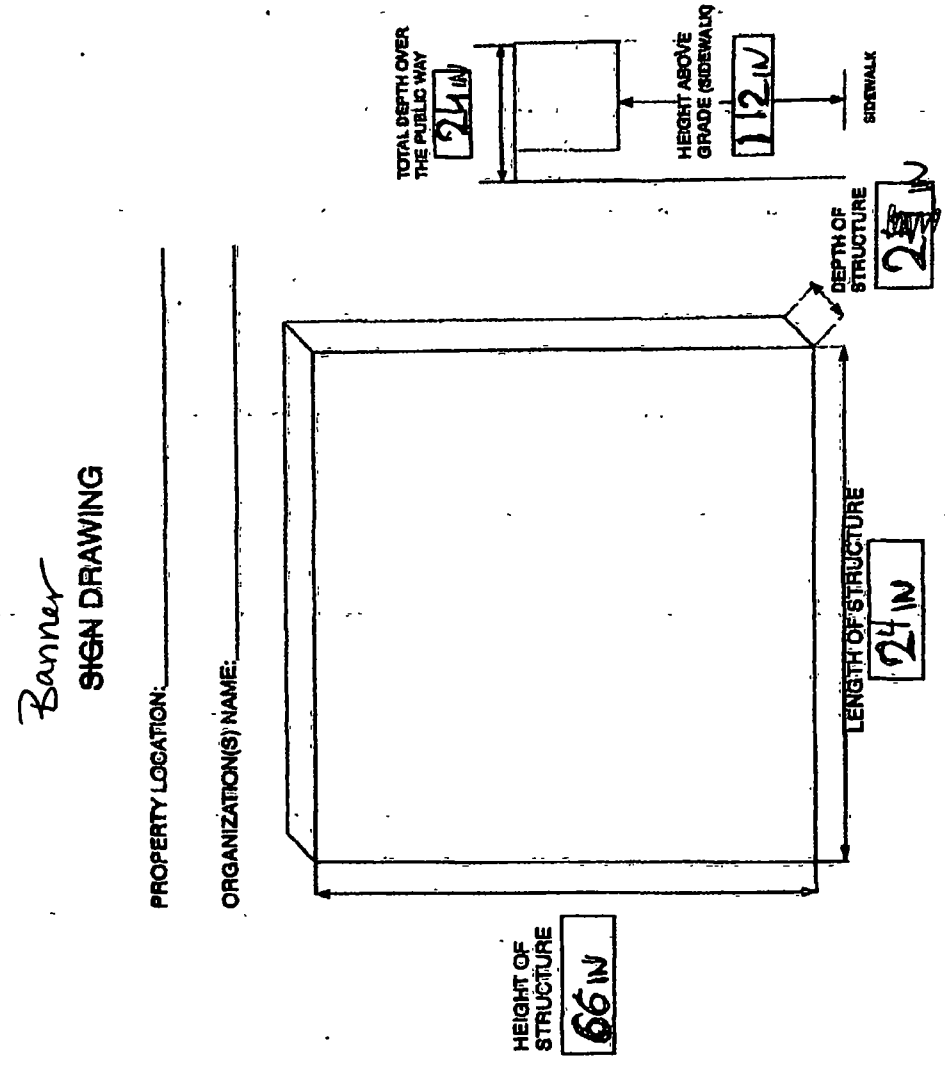

City of Chicago

O2016-2274

Office of the City Clerk

Document Tracking Sheet

Meeting Date:	3/16/2016
Sponsor(s):	Tunney (44)
Type:	Ordinance
Title:	Grant(s) of privilege in public way for Lush Fresh Handmade Cosmetics
Committee(s) Assignment:	Committee on Transportation and Public Way

ORDINANCE
LUSH FRESH HANDMADE COSMETICS
Acct. No. 284166 - 5
Permit No. 1121223

Be It Ordained by the City Council of the City of Chicago:

SECTION 1. Permission and authority are hereby given and granted to LUSH FRESH HANDMADE COSMETICS, upon the terms and subject to the conditions of this ordinance to maintain and use one (1) sign(s) projecting over the public right-of-way attached to its premises known as 3430 N. Southport Ave..

Said sign structure(s) measures as follows; along N Southport Ave:
One (1) at two (2) feet in length, six (6) feet in height and twenty point seven five (20.75) feet above grade level.

The location of said privilege shall be as shown on prints kept on file with the Department of Business Affairs and Consumer Protection and the Office of the City Clerk.

Said privilege shall be constructed in accordance with plans and specifications approved by the Department of Transportation (Division of Project Development) and Zoning Department - Signs.

This grant of privilege in the public way shall be subject to the provisions of Section 10-28-015 and all other required provisions of the Municipal Code of Chicago.

The grantee shall pay to the City of Chicago as compensation for the privilege #1121223 herein granted the sum of one hundred ($100.00) per annum in advance.

A 25% penalty will be added for payments received after due date.

The permit holder agrees to hold the City of Chicago harmless for any damage, relocation or replacement costs associated with damage, relocation or removal of private property caused by the City performing work in the public way.

Authority herein given and granted for a period of five (5) years from and after Date of Passage.

Alderman Thomas Tunney

Thomas Tunney 44th Ward

B D/F BANNER
SCALE 1 = 1 0

QTY ONE (1) TOTAL

BANNER
BLACK SUNBRELLA FIRESITS FABRIC

LOGO
HEAT SEALED WHITE VINYL

MOUNTING
MOUNTED TO EXISTING BRACKETS

NOTE ALL DIMENSIONS TO BE FIELD VERIFIED PRIOR TO MANUFACTURING

4 OF 5

SALES	LISA BURKE	DWG # 1509058 01	LOCATION
PM	THAIS LADAS	REVISION	3430 N SOUTHPORT AVE CHICAGO IL 60657
ART	BNN 9 9 15		

COPYRIGHT NORTH AMERICAN SIGNS INC NOTE ANY FIELD MEASUREMENTS THAT ARE DIFFERENT PLEASE NOTIFY NORTH AMERICAN SIGNS (800) 349-5000

LUSH

FRESH HANDMADE COSMETICS

3430 N SOUTHPORT AVE
CHICAGO, IL 60657

A

ONE (1) 56 1/2 x 19 2 1/2 RE COVERED AWNING
READING LUSH FRESH HANDMADE COSMETICS
REFER TO PGS 1 & 2 FOR PROPOSED SIGNAGE
REFER TO PG 3 FOR SIGN DETAIL

B

ONE (1) 72 x 2 0 D/F BANNER
READING LUSH FRESH HANDMADE COSMETICS
REFER TO PGS 1 & 2 FOR PROPOSED SIGNAGE
REFER TO PG 4 FOR SIGN DETAIL

APPROVED
13 Capital
12/08/15

COPYRIGHT NORTH AMERICAN SIGNS INC - NOTE ANY FIELD MEASUREMENTS THAT ARE DIFFERENT PLEASE NOTIFY NORTH AMERICAN SIGNS (800) 348-5000

City of Chicago

O2016-2276

Office of the City Clerk

Document Tracking Sheet

Meeting Date:	3/16/2016
Sponsor(s):	Tunney (44)
Type:	Ordinance
Title:	Grant(s) of privilege in public way for Oncallers, Inc.
Committee(s) Assignment:	Committee on Transportation and Public Way

ORDINANCE
ONCALLERS INC.
Acct. No. 386779 - 1
Permit No. 1120503

Be It Ordained by the City Council of the City of Chicago:

SECTION 1. Permission and authority are hereby given and granted to ONCALLERS INC., upon the terms and subject to the conditions of this ordinance to maintain and use two (2) sign(s) projecting over the public right-of-way attached to its premises known as 3151 N. Halsted St..

Said sign structure(s) measures as follows; along N Halsted St:
One (1) at twelve point two five (12.25) feet in length, three point five (3.5) feet in height and seven point six seven (7.67) feet above grade level.
One (1) at fourteen (14) feet in length, point eight three (.83) feet in height and six point six seven (6.67) feet above grade level.

The location of said privilege shall be as shown on prints kept on file with the Department of Business Affairs and Consumer Protection and the Office of the City Clerk.

Said privilege shall be constructed in accordance with plans and specifications approved by the Department of Transportation (Division of Project Development) and Zoning Department - Signs.

This grant of privilege in the public way shall be subject to the provisions of Section 10-28-015 and all other required provisions of the Municipal Code of Chicago.

The grantee shall pay to the City of Chicago as compensation for the privilege #1120503 herein granted the sum of four hundred ($400.00) per annum in advance.

A 25% penalty will be added for payments received after due date.

The permit holder agrees to hold the City of Chicago harmless for any damage, relocation or replacement costs associated with damage, relocation or removal of private property caused by the City performing work in the public way.

Authority herein given and granted for a period of five (5) years from and after Date of Passage.

Alderman Thomas Tunney

Thomas Tunney 44th Ward

PROPERTY: 3151 N. HALSTED ORG. NAME: ONCALLERS, INC.

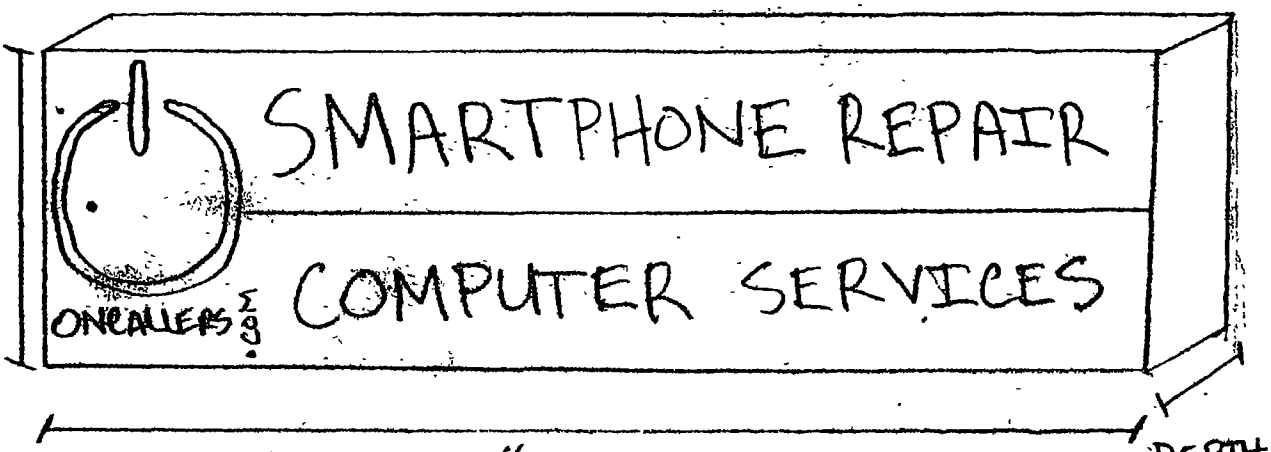

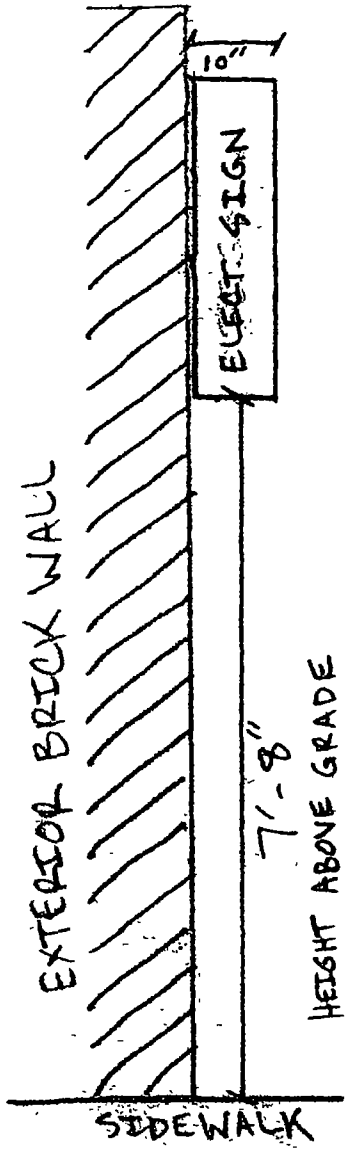

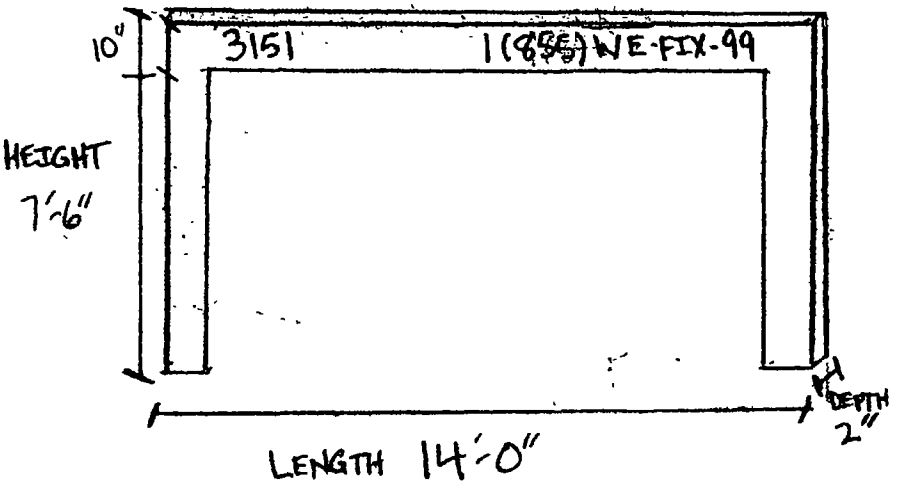

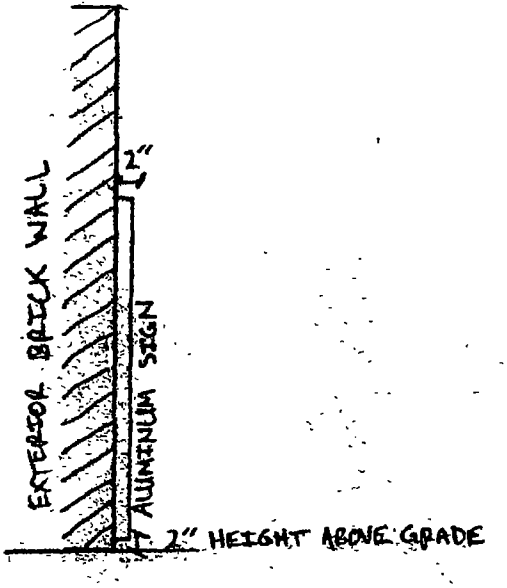

City of Chicago

O2016-2278

Office of the City Clerk

Document Tracking Sheet

Meeting Date:	3/16/2016
Sponsor(s):	Tunney (44)
Type:	Ordinance
Title:	Grant(s) of privilege in public way for Wilde
Committee(s) Assignment:	Committee on Transportation and Public Way

ORDINANCE
WILDE
Acct. No. 311800 - 1
Permit No. 1121936

Be It Ordained by the City Council of the City of Chicago:

SECTION 1. Permission and authority are hereby given and granted to WILDE, upon the terms and subject to the conditions of this ordinance to maintain and use one (1) sign(s) projecting over the public right-of-way attached to its premises known as 3130 N. Broadway .

Said sign structure(s) measures as follows; along N. Broadway:
One (1) at nineteen point one six (19.16) feet in length, four (4) feet in height and twelve (12) feet above grade level.

The location of said privilege shall be as shown on prints kept on file with the Department of Business Affairs and Consumer Protection and the Office of the City Clerk.

Said privilege shall be constructed in accordance with plans and specifications approved by the Department of Transportation (Division of Project Development) and Zoning Department - Signs.

This grant of privilege in the public way shall be subject to the provisions of Section 10-28-015 and all other required provisions of the Municipal Code of Chicago.

The grantee shall pay to the City of Chicago as compensation for the privilege #1121936 herein granted the sum of three hundred ($300.00) per annum in advance.

A 25% penalty will be added for payments received after due date.

The permit holder agrees to hold the City of Chicago harmless for any damage, relocation or replacement costs associated with damage, relocation or removal of private property caused by the City performing work in the public way.

Authority herein given and granted for a period of five (5) years from and after 01/13/2016.

Alderman Thomas Tunney

Thomas Tunney 44th Ward

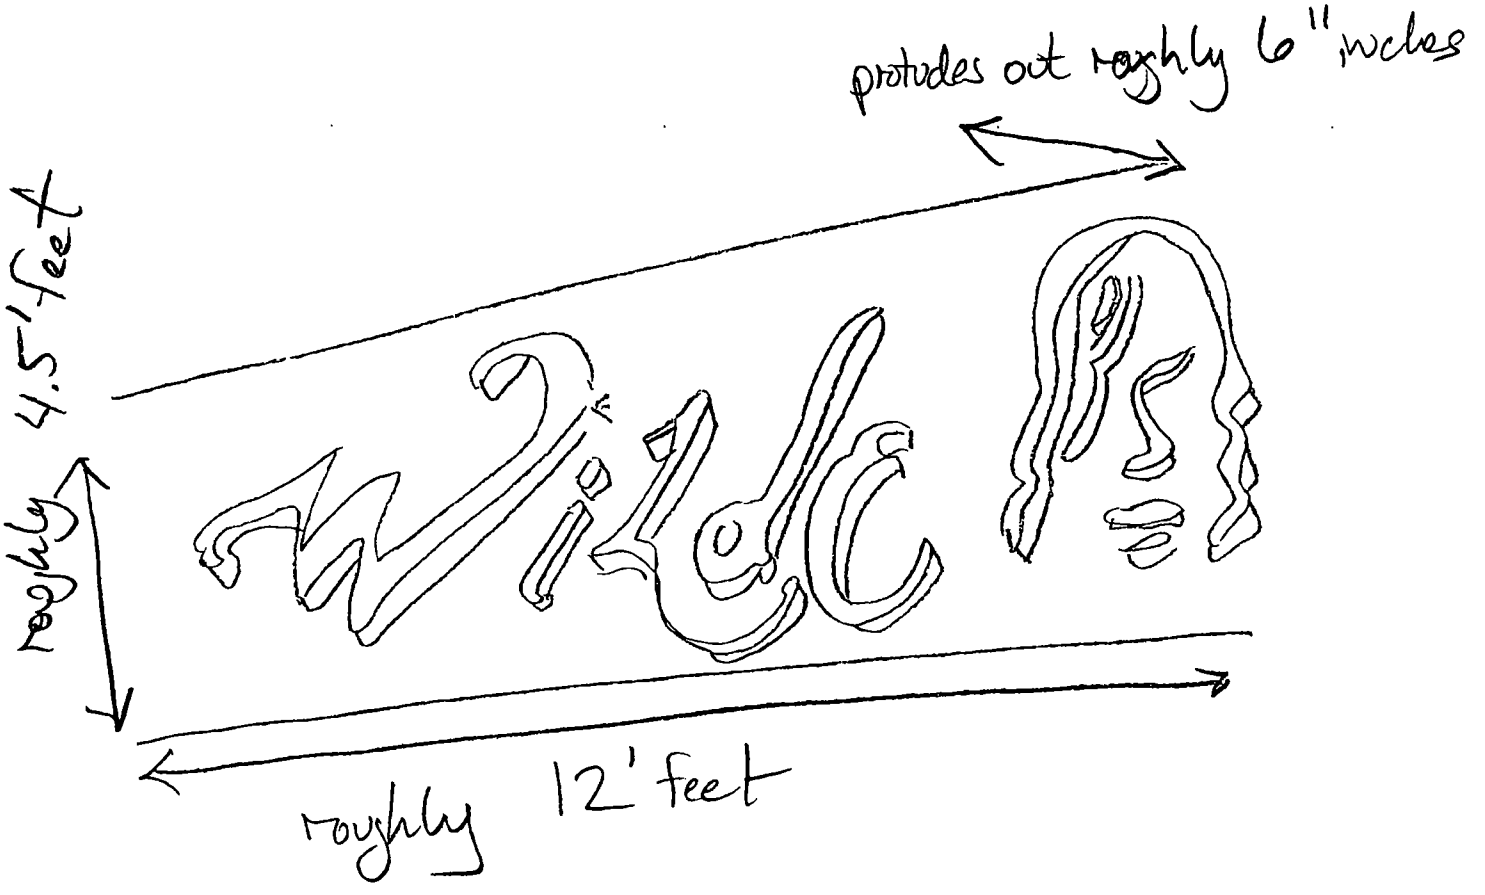
protudes out roughly 6" inches
roughly 4.5' feet
roughly 12' feet

City of Chicago

O2016-2282

Office of the City Clerk

Document Tracking Sheet

Meeting Date:	3/16/2016
Sponsor(s):	Arena (45)
Type:	Ordinance
Title:	Grant(s) of privilege in public way for Express Auto Service, Inc.
Committee(s) Assignment:	Committee on Transportation and Public Way

ORDINANCE
EXPRESS AUTO SERVICE, INC.
Acct. No. 263658 - 1
Permit No. 1122006

Be It Ordained by the City Council of the City of Chicago:

SECTION 1. Permission and authority are hereby given and granted to EXPRESS AUTO SERVICE, INC., upon the terms and subject to the conditions of this ordinance to maintain and use three (3) sign(s) projecting over the public right-of-way attached to its premises known as 5374 N. Elston Ave..

Said sign structure(s) measures as follows; along N. ELSTON AVE.:
One (1) at six point zero two (6.02) feet in length, eight point zero four (8.04) feet in height and ten (10) feet above grade level.
One (1) at forty-six point six six (46.66) feet in length, two point two five (2.25) feet in height and eleven point zero eight (11.08) feet above grade level.
One (1) at six (6) feet in length, two (2) feet in height and eleven point one six (11.16) feet above grade level.

The location of said privilege shall be as shown on prints kept on file with the Department of Business Affairs and Consumer Protection and the Office of the City Clerk.

Said privilege shall be constructed in accordance with plans and specifications approved by the Department of Transportation (Division of Project Development) and Zoning Department - Signs.

This grant of privilege in the public way shall be subject to the provisions of Section 10-28-015 and all other required provisions of the Municipal Code of Chicago.

The grantee shall pay to the City of Chicago as compensation for the privilege #1122006 herein granted the sum of seven hundred ($700.00) per annum in advance.

A 25% penalty will be added for payments received after due date.

The permit holder agrees to hold the City of Chicago harmless for any damage, relocation or replacement costs associated with damage, relocation or removal of private property caused by the City performing work in the public way.

Authority herein given and granted for a period of five (5) years from and after 02/09/2016.

Alderman _____
John Arena 45th Ward

Dimensions of Public Way Use

1

 

W 8 04 FT
L: 6 02 FT

Height above sidewalk: 10 FT
Extends 7 FT from building
Depth of 1.66 FT

2

W 2 25 FT
L 46 66 FT

Height above sidewalk. 11 08 FT

3

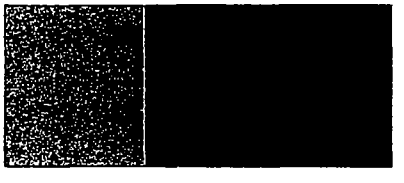

W. 2 FT
L 6 FT

Height above sidewalk. 11 16 FT

Department of Business Affairs and Consumer Protection
Small Business Center - Public Way Use Unit
City Hall - 121 N LaSalle Street, Room 800 • Chicago, IL 60602
312-74-GOBIZ / 312-744-6249 • (312) 744-1944 (TTY)
http //www cityofchicago org/bacp

03/16/2016

Alderman **John Arena**
Ward # **45**
City of Chicago
City Hall, Room **300**
121 North LaSalle Street
Chicago, Illinois 60602

Re: An ordinance to use and maintain a portion of the public right-of-way for **three (3) sign(s)** for **EXPRESS AUTO SERVICE, INC.**, adjacent to the premises known as **5374 N. Elston Ave.**.

Dear Alderman **John Arena**:

The applicant referenced above has requested the use of the public right-of-way for a **sign(s)**. An ordinance has been prepared by the Department of Business Affairs and Consumer Protection – Small Business Center - Public Way Use Unit for presentation to the City Council. Because this request was made for properties located in your ward, as approved by you as per the attached, I respectfully request that you introduce the attached ordinance at the next City Council meeting.

If you have any questions regarding this ordinance, please contact Anthony Bertuca at (312) 744-5506.

Department of Business Affairs and Consumer Protection

City of Chicago

O2016-2283

Office of the City Clerk

Document Tracking Sheet

Meeting Date:	3/16/2016
Sponsor(s):	Arena (45)
Type:	Ordinance
Title:	Grant(s) of privilege in public way for Galvin's Public House
Committee(s) Assignment:	Committee on Transportation and Public Way

ORDINANCE
GALVIN'S PUBLIC HOUSE
Acct. No. 68427 - 1
Permit No. 1122135

Be It Ordained by the City Council of the City of Chicago:

SECTION 1. Permission and authority are hereby given and granted to GALVIN'S PUBLIC HOUSE, upon the terms and subject to the conditions of this ordinance to maintain and use one (1) sign(s) projecting over the public right-of-way attached to its premises known as 5901 W. Lawrence Ave..

Said sign structure(s) measures as follows; along W. Lawrence Avenue:
One (1) at twenty (20) feet in length, one point five (1.5) feet in height and eleven point two five (11.25) feet above grade level.

The location of said privilege shall be as shown on prints kept on file with the Department of Business Affairs and Consumer Protection and the Office of the City Clerk.

Said privilege shall be constructed in accordance with plans and specifications approved by the Department of Transportation (Division of Project Development) and Zoning Department - Signs.

This grant of privilege in the public way shall be subject to the provisions of Section 10-28-015 and all other required provisions of the Municipal Code of Chicago.

The grantee shall pay to the City of Chicago as compensation for the privilege #1122135 herein granted the sum of three hundred ($300.00) per annum in advance.

A 25% penalty will be added for payments received after due date.

The permit holder agrees to hold the City of Chicago harmless for any damage, relocation or replacement costs associated with damage, relocation or removal of private property caused by the City performing work in the public way.

Authority herein given and granted for a period of five (5) years from and after 01/13/2016.

Alderman _____

John Arena 45th Ward

5901 W Lawrence

Height
20 Inches

Galvin's Public House

Height
20 Inches

Length 20 Feet

Depth of Structure
1 1/2 inches

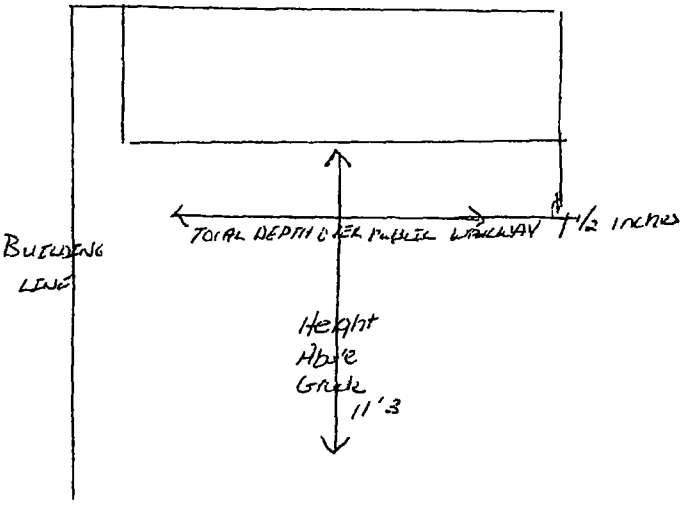

Department of Business Affairs and Consumer Protection
Small Business Center - Public Way Use Unit
City Hall - 121 N. LaSalle Street, Room 800 • Chicago, IL 60602
312-74-GOBIZ / 312-744-6249 • (312) 744-1944 (TTY)
http://www.cityofchicago.org/bacp

03/16/2016

Alderman **John Arena**
Ward # **45**
City of Chicago
City Hall, Room **300**
121 North LaSalle Street
Chicago, Illinois 60602

Re: An ordinance to use and maintain a portion of the public right-of-way for **one (1) sign(s)** for **GALVIN'S PUBLIC HOUSE**, adjacent to the premises known as **5901 W. Lawrence Ave.**.

Dear Alderman **John Arena**:

The applicant referenced above has requested the use of the public right-of-way for a **sign(s)**. An ordinance has been prepared by the Department of Business Affairs and Consumer Protection – Small Business Center - Public Way Use Unit for presentation to the City Council. Because this request was made for properties located in your ward, as approved by you as per the attached, I respectfully request that you introduce the attached ordinance at the next City Council meeting.

If you have any questions regarding this ordinance, please contact Anthony Bertuca at (312) 744-5506.

Department of Business Affairs and Consumer Protection

City of Chicago

O2016-2285

Office of the City Clerk

Document Tracking Sheet

Meeting Date:	3/16/2016
Sponsor(s):	Arena (45)
Type:	Ordinance
Title:	Grant(s) of privilege in public way for General Lock Company
Committee(s) Assignment:	Committee on Transportation and Public Way

ORDINANCE
GENERAL LOCK COMPANY
Acct. No. 278175 - 3
Permit No. 1122214

Be It Ordained by the City Council of the City of Chicago:

SECTION 1. Permission and authority are hereby given and granted to GENERAL LOCK COMPANY, upon the terms and subject to the conditions of this ordinance to maintain and use one (1) sign(s) projecting over the public right-of-way attached to its premises known as 4161 N. Milwaukee Ave..

Said sign structure(s) measures as follows; along N. Milwaukee:
One (1) at six (6) feet in length, three point five (3.5) feet in height and ten (10) feet above grade level.

The location of said privilege shall be as shown on prints kept on file with the Department of Business Affairs and Consumer Protection and the Office of the City Clerk.

Said privilege shall be constructed in accordance with plans and specifications approved by the Department of Transportation (Division of Project Development) and Zoning Department - Signs.

This grant of privilege in the public way shall be subject to the provisions of Section 10-28-015 and all other required provisions of the Municipal Code of Chicago.

The grantee shall pay to the City of Chicago as compensation for the privilege #1122214 herein granted the sum of one hundred ($100.00) per annum in advance.

A 25% penalty will be added for payments received after due date.

The permit holder agrees to hold the City of Chicago harmless for any damage, relocation or replacement costs associated with damage, relocation or removal of private property caused by the City performing work in the public way.

Authority herein given and granted for a period of five (5) years from and after 02/09/2016.

Alderman _____

John Arena 45th Ward

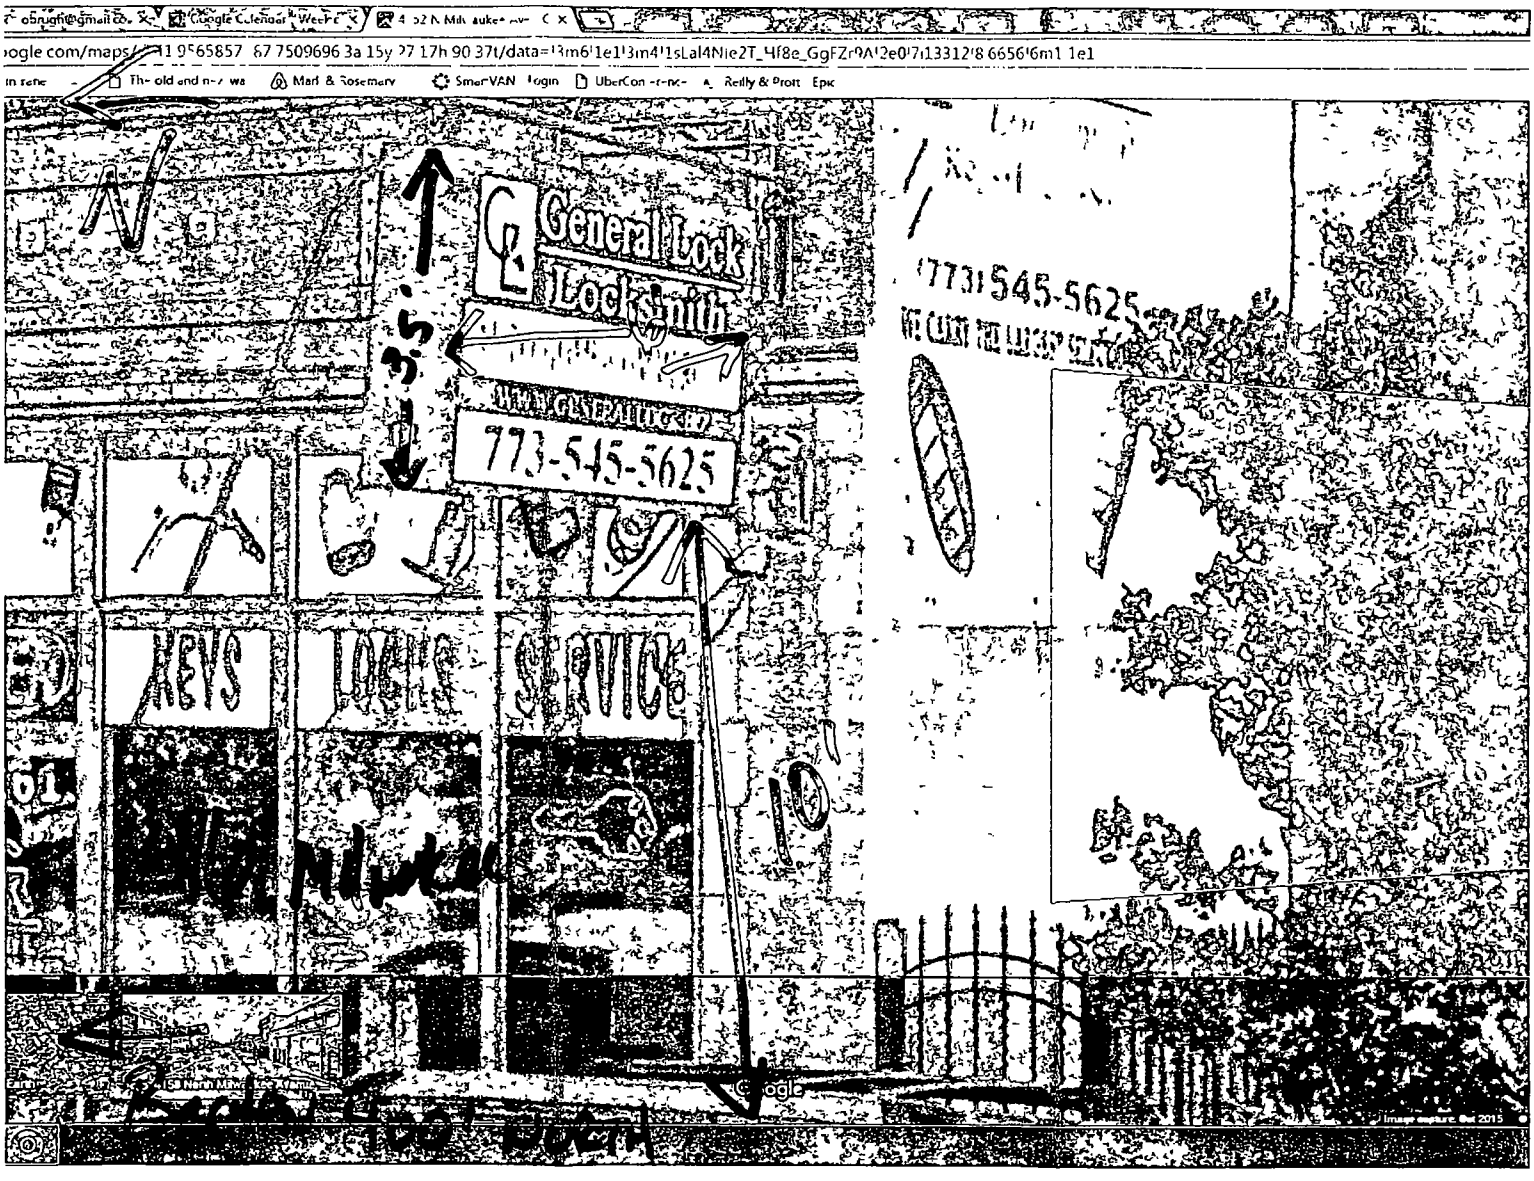
General Lock
Locksmith
773-545-5625
KEYS
LOCKS
SERVICE

Department of Business Affairs and Consumer Protection
Small Business Center - Public Way Use Unit
City Hall - 121 N. LaSalle Street, Room 800 • Chicago, IL 60602
312-74-GOBIZ / 312-744-6249 • (312) 744-1944 (TTY)
http://www.cityofchicago.org/bacp

03/16/2016

Alderman **John Arena**
Ward # **45**
City of Chicago
City Hall, Room **300**
121 North LaSalle Street
Chicago, Illinois 60602

Re: An ordinance to use and maintain a portion of the public right-of-way for **one (1) sign(s)** for **GENERAL LOCK COMPANY**, adjacent to the premises known as **4161 N. Milwaukee Ave.**.

Dear Alderman **John Arena**:

The applicant referenced above has requested the use of the public right-of-way for a **sign(s)**. An ordinance has been prepared by the Department of Business Affairs and Consumer Protection – Small Business Center - Public Way Use Unit for presentation to the City Council. Because this request was made for properties located in your ward, as approved by you as per the attached, I respectfully request that you introduce the attached ordinance at the next City Council meeting.

If you have any questions regarding this ordinance, please contact Anthony Bertuca at (312) 744-5506.

Department of Business Affairs and Consumer Protection

City of Chicago

O2016-2286

Office of the City Clerk

Document Tracking Sheet

Meeting Date:	3/16/2016
Sponsor(s):	Arena (45)
Type:	Ordinance
Title:	Grant(s) of privilege in public way for Paterno's Pizza
Committee(s) Assignment:	Committee on Transportation and Public Way

ORDINANCE
PATERNO'S PIZZA
Acct. No. 15225 - 2
Permit No. 1121852

Be It Ordained by the City Council of the City of Chicago:

SECTION 1. Permission and authority are hereby given and granted to PATERNO'S PIZZA, upon the terms and subject to the conditions of this ordinance to maintain and use one (1) sign(s) projecting over the public right-of-way attached to its premises known as 5303 N. Milwaukee Ave..

Said sign structure(s) measures as follows; along N. CENTRAL AVE.:
One (1) at nine (9) feet in length, five (5) feet in height and fourteen (14) feet above grade level.

The location of said privilege shall be as shown on prints kept on file with the Department of Business Affairs and Consumer Protection and the Office of the City Clerk.

Said privilege shall be constructed in accordance with plans and specifications approved by the Department of Transportation (Division of Project Development) and Zoning Department - Signs.

This grant of privilege in the public way shall be subject to the provisions of Section 10-28-015 and all other required provisions of the Municipal Code of Chicago.

The grantee shall pay to the City of Chicago as compensation for the privilege #1121852 herein granted the sum of three hundred ($300.00) per annum in advance.

A 25% penalty will be added for payments received after due date.

The permit holder agrees to hold the City of Chicago harmless for any damage, relocation or replacement costs associated with damage, relocation or removal of private property caused by the City performing work in the public way.

Authority herein given and granted for a period of five (5) years from and after 02/09/2016.

Alderman

John Arena 45th Ward

Google Maps Storefront

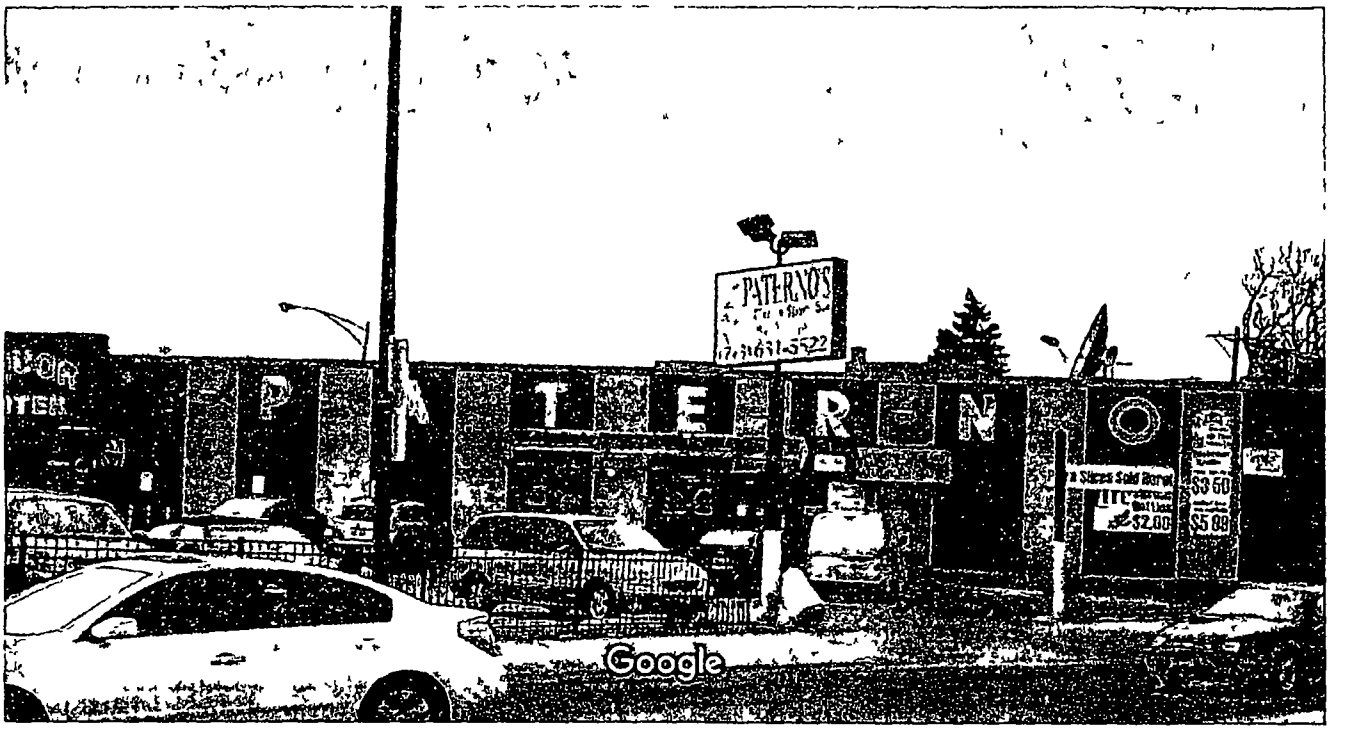

Image capture Dec 2015 Photos are copyrighted by their owners

Tom Z

Photo Dec 2015

Department of Business Affairs and Consumer Protection
Small Business Center - Public Way Use Unit
City Hall - 121 N. LaSalle Street, Room 800 • Chicago, IL 60602
312-74-GOBIZ / 312-744-6249 • (312) 744-1944 (TTY)
http://www.cityofchicago.org/bacp

03/16/2016

Alderman **John Arena**
Ward # **45**
City of Chicago
City Hall, Room **300**
121 North LaSalle Street
Chicago, Illinois 60602

Re: An ordinance to use and maintain a portion of the public right-of-way for **one (1) sign(s)** for **PATERNO'S PIZZA**, adjacent to the premises known as **5303 N. Milwaukee Ave.**.

Dear Alderman **John Arena**:

The applicant referenced above has requested the use of the public right-of-way for a **sign(s)**. An ordinance has been prepared by the Department of Business Affairs and Consumer Protection – Small Business Center - Public Way Use Unit for presentation to the City Council. Because this request was made for properties located in your ward, as approved by you as per the attached, I respectfully request that you introduce the attached ordinance at the next City Council meeting.

If you have any questions regarding this ordinance, please contact Anthony Bertuca at (312) 744-5506.

Department of Business Affairs and Consumer Protection

City of Chicago

O2016-2289

Office of the City Clerk

Document Tracking Sheet

Meeting Date:	3/16/2016
Sponsor(s):	Arena (45)
Type:	Ordinance
Title:	Grant(s) of privilege in public way for Pert Glenwood Cleaners
Committee(s) Assignment:	Committee on Transportation and Public Way

ORDINANCE
PERT GLENWOOD CLEANERS
Acct. No. 24529 - 1
Permit No. 1122257

Be It Ordained by the City Council of the City of Chicago:

SECTION 1. Permission and authority are hereby given and granted to PERT GLENWOOD CLEANERS, upon the terms and subject to the conditions of this ordinance to maintain and use one (1) sign(s) projecting over the public right-of-way attached to its premises known as 4213 W. Irving Park Rd..

Said sign structure(s) measures as follows; along W. Irving Park Road:
One (1) at ten point four one (10.41) feet in length, five point five (5.5) feet in height and eleven point five (11.5) feet above grade level.

The location of said privilege shall be as shown on prints kept on file with the Department of Business Affairs and Consumer Protection and the Office of the City Clerk.

Said privilege shall be constructed in accordance with plans and specifications approved by the Department of Transportation (Division of Project Development) and Zoning Department - Signs.

This grant of privilege in the public way shall be subject to the provisions of Section 10-28-015 and all other required provisions of the Municipal Code of Chicago.

The grantee shall pay to the City of Chicago as compensation for the privilege #1122257 herein granted the sum of three hundred ($300.00) per annum in advance.

A 25% penalty will be added for payments received after due date.

The permit holder agrees to hold the City of Chicago harmless for any damage, relocation or replacement costs associated with damage, relocation or removal of private property caused by the City performing work in the public way.

Authority herein given and granted for a period of five (5) years from and after 01/13/2016.

Alderman _____

John Arena 45th Ward

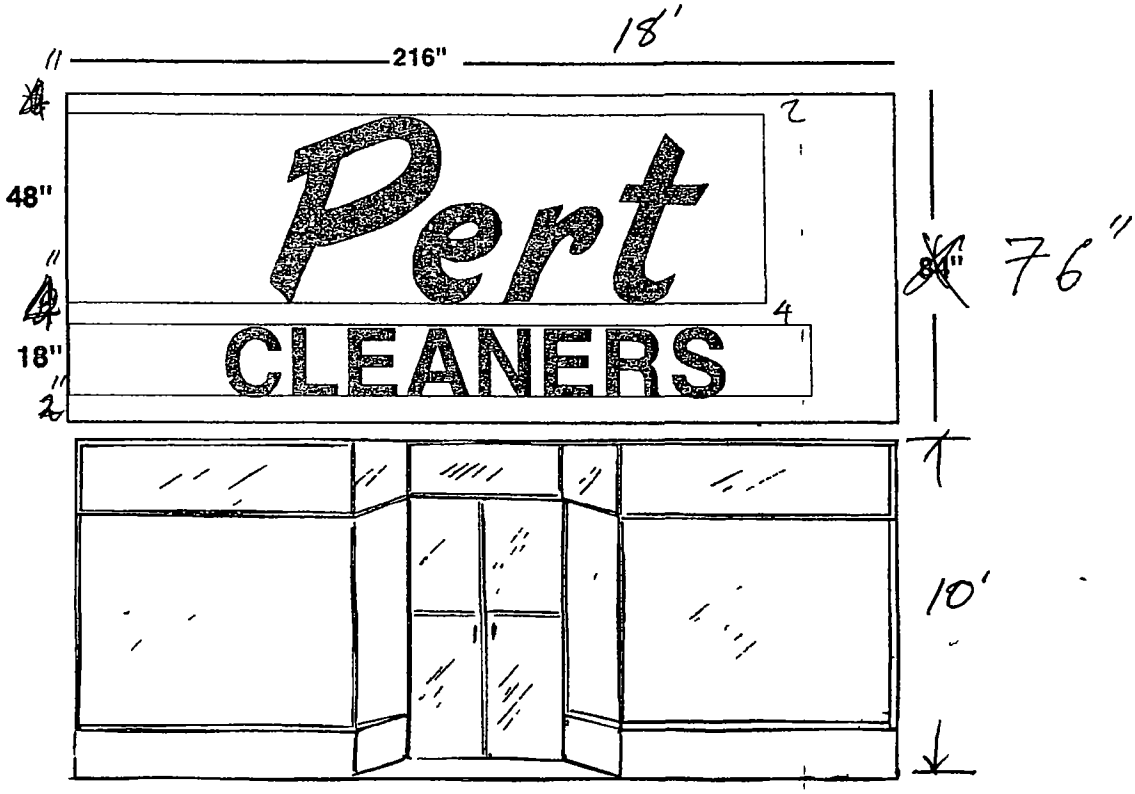
216"
18'
48"
18"
Pert
CLEANERS
76"
10'

Department of Business Affairs and Consumer Protection
Small Business Center - Public Way Use Unit
City Hall - 121 N LaSalle Street, Room 800 • Chicago, IL 60602
312-74-GOBIZ / 312-744-6249 • (312) 744-1944 (TTY)
http://www.cityofchicago.org/bacp

03/16/2016

Alderman **John Arena**
Ward # **45**
City of Chicago
City Hall, Room **300**
121 North LaSalle Street
Chicago, Illinois 60602

Re: An ordinance to use and maintain a portion of the public right-of-way for **one (1) sign(s)** for **PERT GLENWOOD CLEANERS**, adjacent to the premises known as **4213 W. Irving Park Rd.**.

Dear Alderman **John Arena**:

The applicant referenced above has requested the use of the public right-of-way for a **sign(s)**. An ordinance has been prepared by the Department of Business Affairs and Consumer Protection – Small Business Center - Public Way Use Unit for presentation to the City Council. Because this request was made for properties located in your ward, as approved by you as per the attached, I respectfully request that you introduce the attached ordinance at the next City Council meeting.

If you have any questions regarding this ordinance, please contact Anthony Bertuca at (312) 744-5506.

Department of Business Affairs and Consumer Protection

City of Chicago

O2016-2295

Office of the City Clerk

Document Tracking Sheet

Meeting Date:	3/16/2016
Sponsor(s):	Pawar (47)
Type:	Ordinance
Title:	Grant(s) of privilege in public way for Buy Low Liquors
Committee(s) Assignment:	Committee on Transportation and Public Way

ORDINANCE
BUY LOW LIQUORS
Acct. No. 373445 - 1
Permit No. 1121595

Be It Ordained by the City Council of the City of Chicago:

SECTION 1. Permission and authority are hereby given and granted to BUY LOW LIQUORS, upon the terms and subject to the conditions of this ordinance to maintain and use one (1) sign(s) projecting over the public right-of-way attached to its premises known as 1628 W. Lawrence Ave..

Said sign structure(s) measures as follows; along W Lawrence Ave:
One (1) at twelve (12) feet in length, three (3) feet in height and ten (10) feet above grade level.

The location of said privilege shall be as shown on prints kept on file with the Department of Business Affairs and Consumer Protection and the Office of the City Clerk.

Said privilege shall be constructed in accordance with plans and specifications approved by the Department of Transportation (Division of Project Development) and Zoning Department - Signs.

This grant of privilege in the public way shall be subject to the provisions of Section 10-28-015 and all other required provisions of the Municipal Code of Chicago.

The grantee shall pay to the City of Chicago as compensation for the privilege #1121595 herein granted the sum of three hundred ($300.00) per annum in advance.

A 25% penalty will be added for payments received after due date.

The permit holder agrees to hold the City of Chicago harmless for any damage, relocation or replacement costs associated with damage, relocation or removal of private property caused by the City performing work in the public way.

Authority herein given and granted for a period of five (5) years from and after 02/09/2016.

Alderman _____

Ameya Pawar 47th Ward

1628 W. LAWRENCE
CHICAGO IL 60640

12'

3'

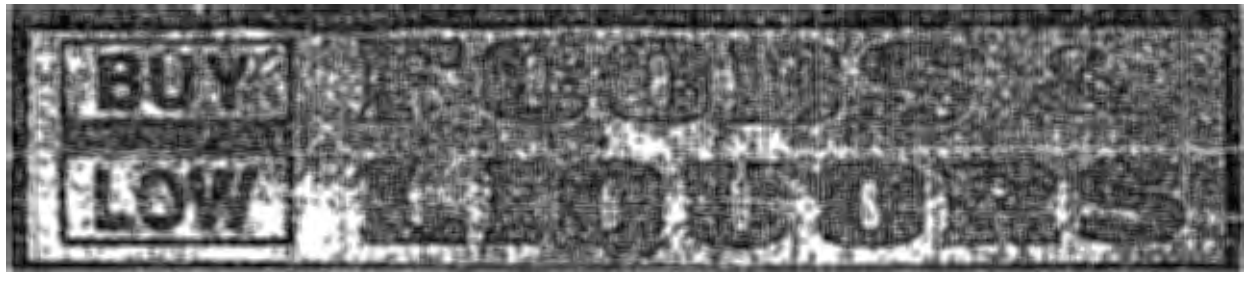

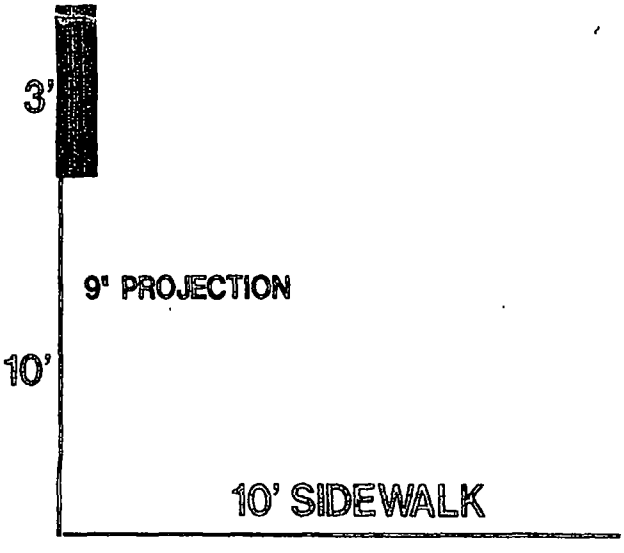

- 3' x 12' BOX
- 10' SIDE WALK
- 10' FROM GRADE
- 9" PROJECTION

Department of Business Affairs and Consumer Protection
Small Business Center - Public Way Use Unit
City Hall - 121 N. LaSalle Street, Room 800 • Chicago, IL 60602
312-74-GOBIZ / 312-744-6249 • (312) 744-1944 (TTY)
http://www.cityofchicago.org/bacp

03/16/2016

Alderman **Ameya Pawar**
Ward # **47**
City of Chicago
City Hall, Room **200**
121 North LaSalle Street
Chicago, Illinois 60602

Re: An ordinance to use and maintain a portion of the public right-of-way for **one (1) sign(s)** for **BUY LOW LIQUORS**, adjacent to the premises known as **1628 W. Lawrence Ave.**.

Dear Alderman **Ameya Pawar**:

The applicant referenced above has requested the use of the public right-of-way for a **sign(s)**. An ordinance has been prepared by the Department of Business Affairs and Consumer Protection – Small Business Center - Public Way Use Unit for presentation to the City Council. Because this request was made for properties located in your ward, as approved by you as per the attached, I respectfully request that you introduce the attached ordinance at the next City Council meeting.

If you have any questions regarding this ordinance, please contact Anthony Bertuca at (312) 744-5506.

Department of Business Affairs and Consumer Protection

City of Chicago

O2016-2299

Office of the City Clerk

Document Tracking Sheet

Meeting Date:	3/16/2016
Sponsor(s):	Pawar (47)
Type:	Ordinance
Title:	Grant(s) of privilege in public way for Crossroads Trading Company - banners
Committee(s) Assignment:	Committee on Transportation and Public Way

ORDINANCE
CROSSROADS TRADING COMPANY
Acct. No. 287537 - 3
Permit No. 1120757

Be It Ordained by the City Council of the City of Chicago:

SECTION 1. Permission and authority are hereby given and granted to CROSSROADS TRADING COMPANY, upon the terms and subject to the conditions of this ordinance to construct, install, maintain and use three (3) Banner(s) projecting over the public right-of-way adjacent to its premises known as 5123 N. Clark St..

Said Banner(s) at N. Clark Street measure(s):
Three (3) at two point five (2.5) feet in length, and five point five (5.5) feet in width for a total of forty-one point two five (41.25) square feet.

The location of said privilege shall be as shown on prints kept on file with the Department of Business Affairs and Consumer Protection and the Office of the City Clerk.

Said privilege shall be constructed in accordance with plans and specifications approved by the Zoning Department - Signs.

This grant of privilege in the public way shall be subject to the provisions of Section 10-28-015 and all other required provisions of the Municipal Code of Chicago.

The grantee shall pay to the City of Chicago as compensation for the privilege #1120757 herein granted the sum of one hundred seventy-five ($175.00) per annum in advance.

A 25% penalty will be added for payments received after due date.

The permit holder agrees to hold the City of Chicago harmless for any damage, relocation or replacement costs associated with damage, relocation or removal of private property caused by the City performing work in the public way.

Authority herein given and granted for a period of five (5) years from and after Date of Passage.

Alderman _____

Ameya Pawar 47th Ward

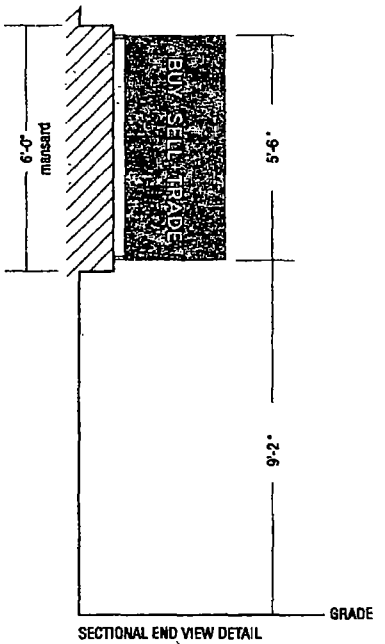

SECTIONAL END VIEW DETAIL
SCALE 3/8" = 1'-0"

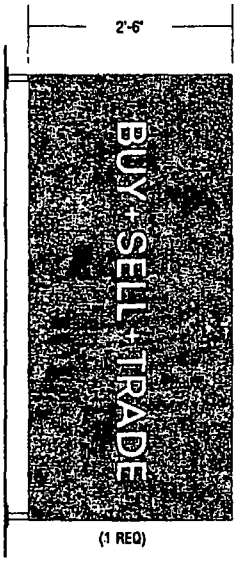

(1 REQ)

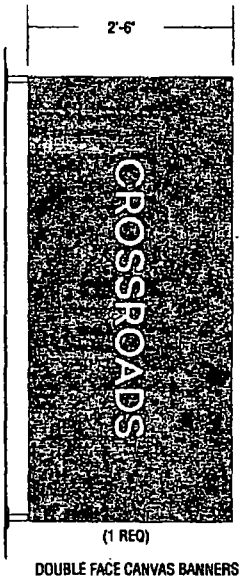

(1 REQ)

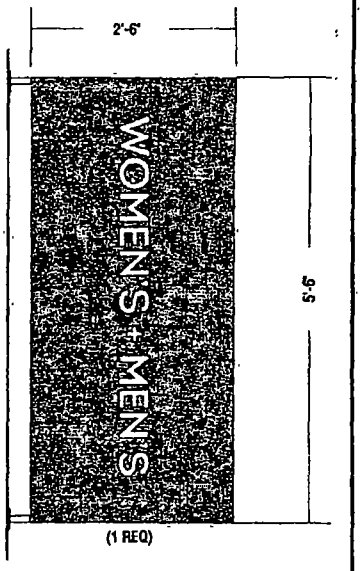

(1 REQ)

DOUBLE FACE CANVAS BANNERS
ORANGE BKG. / WHITE COPY

SCALE 3/4" = 1'-0"

F 11/11/15 CHANGE BANNER DESIGN

CROSSROADS TRADING
5127-23 CLARK ST CHICAGO, IL

SCALE NOTED
DATE 6/3/15
DRAWN BY AS
SALESPERSON ZENN
DRAWING # 10609 rg 4

NORTH SHORE SIGN
1925 Industrial Drive Libertyville, Illinois 60048 847-816-7020
"Quality Signage Since 1930"

Colors depicted on this drawing are printed simulations to assist in visualizing the design. They do not accurately reflect the actual colors specified

This design is the exclusive property of North Shore Sign Company Inc , and is the result of the original and creative work of its employees. This drawing is submitted to the prospective customer for the sole purpose of consideration of whether or not to purchase this design, or a sign manufactured to this design from North Shore Sign Co. Distribution, use of, or exhibition of this drawing to anyone outside customers organization, in order to secure quotation, design ideas, or purchase of a sign similar to this design or similar to this design, is expressly forbidden In the event that such distribution, use or exhibition occurs, North Shore Sign is to be compensated $1000.00 for time, effort and creative service entailed in creating these plans, as well as any and all legal fees and expenses to enforce its rights.

Copyright 2014 North Shore Sign Company Inc

Department of Business Affairs and Consumer Protection
Small Business Center - Public Way Use Unit
City Hall - 121 N. LaSalle Street, Room 800 • Chicago, IL 60602
312-74-GOBIZ / 312-744-6249 • (312) 744-1944 (TTY)
http://www.cityofchicago.org/bacp

03/16/2016

Alderman **Ameya Pawar**
Ward # **47**
City of Chicago
City Hall, Room **200**
121 North LaSalle Street
Chicago, Illinois 60602

Re: An ordinance to use and maintain a portion of the public right-of-way for **three (3) banner(s)** for **CROSSROADS TRADING COMPANY**, adjacent to the premises known as **5123 N. Clark St.**.

Dear Alderman **Ameya Pawar**:

The applicant referenced above has requested the use of the public right-of-way for a **banner(s)**. An ordinance has been prepared by the Department of Business Affairs and Consumer Protection – Small Business Center - Public Way Use Unit for presentation to the City Council. Because this request was made for properties located in your ward, as approved by you as per the attached, I respectfully request that you introduce the attached ordinance at the next City Council meeting.

If you have any questions regarding this ordinance, please contact Anthony Bertuca at (312) 744-5506.

Department of Business Affairs and Consumer Protection

City of Chicago

O2016-2300

Office of the City Clerk

Document Tracking Sheet

Meeting Date:	3/16/2016
Sponsor(s):	Pawar (47)
Type:	Ordinance
Title:	Grant(s) of privilege in public way for Crossroads Trading Company - signs
Committee(s) Assignment:	Committee on Transportation and Public Way

ORDINANCE
CROSSROADS TRADING COMPANY
Acct. No. 287537 - 3
Permit No. 1120758

Be It Ordained by the City Council of the City of Chicago:

SECTION 1. Permission and authority are hereby given and granted to CROSSROADS TRADING COMPANY, upon the terms and subject to the conditions of this ordinance to maintain and use two (2) sign(s) projecting over the public right-of-way attached to its premises known as 5123 N. Clark St..

Said sign structure(s) measures as follows; along N. Clark Street:
Two (2) at thirteen (13) feet in length, two point five (2.5) feet in height and ten point four two (10.42) feet above grade level.

The location of said privilege shall be as shown on prints kept on file with the Department of Business Affairs and Consumer Protection and the Office of the City Clerk.

Said privilege shall be constructed in accordance with plans and specifications approved by the Department of Transportation (Division of Project Development) and Zoning Department - Signs.

This grant of privilege in the public way shall be subject to the provisions of Section 10-28-015 and all other required provisions of the Municipal Code of Chicago.

The grantee shall pay to the City of Chicago as compensation for the privilege #1120758 herein granted the sum of six hundred ($600.00) per annum in advance.

A 25% penalty will be added for payments received after due date.

The permit holder agrees to hold the City of Chicago harmless for any damage, relocation or replacement costs associated with damage, relocation or removal of private property caused by the City performing work in the public way.

Authority herein given and granted for a period of five (5) years from and after Date of Passage.

Alderman _____

Ameya Pawar 47th Ward

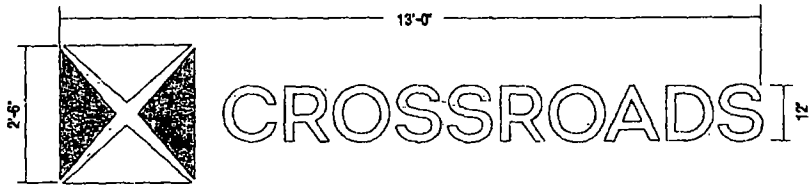

(2 sets req)

INDIVIDUAL ILLUMINATED REVERSE CHANNEL LETTERS
1/2" = 1'-0"

FABRICATED INDIVIDUAL REVERSE CHANNEL LETTERS
WHITE POLYURETHANE FINISH
WHITE SILHOUETTE LED ILLUMINATION / CLEAR LEXAN BACKS
LOGO SHAPES - ORANGE (180C-54) & WHITE
ALL MOUNTED TO WALL WITH 2" SPACERS / REMOTE POWER SUPPLIES

(2) 120v - 5amp CIRCUITS REQUIRED / (1) PER SET OF LETTERS
APPROX 80lbs. PER LETTER SET

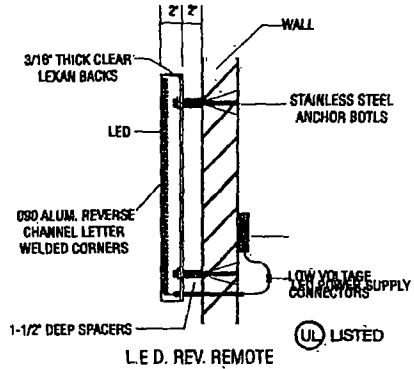

L.E.D. REV. REMOTE
LETTER DETAIL

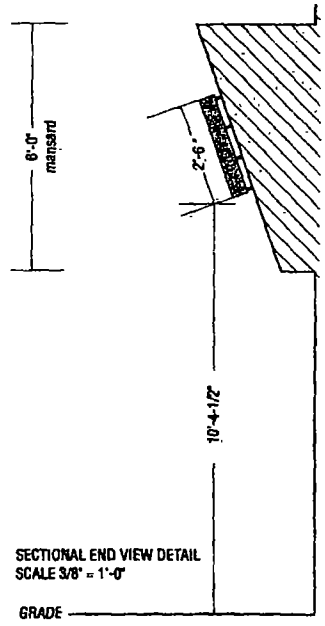

SECTIONAL END VIEW DETAIL
SCALE 3/8" = 1'-0"

NORTH SHORE SIGN
1825 Industrial Drive Libertyville, Illinois 60048 847-816-7020
"Quality Signage Since 1930"

Colors depicted on this drawing are printed simulations to assist in visualizing the design. They do not accurately reflect the actual colors specified.

This design is the exclusive property of North Shore Sign Company, Inc., and is the result of the original and creative work of its employees. This drawing is submitted to the respective customer for the sole purpose of consideration of whether or not to purchase this design, or a sign manufactured to this design from North Shore Sign Co. Distribution, use of, or exhibition of this drawing to anyone outside customer's organization, in order to secure quotations, design work, or production of a sign other than the design or similar to this design, is expressly forbidden. In the event that such distribution, use or exhibition occurs, North Shore Sign is to be compensated $1500.00 for time, effort and creative services entailed in creating these plans, as well as any and all legal fees and expenses to redress its rights.
Copyright 2014 North Shore Sign Company Inc.

#	DATE	DESCRIPTION
E	11/4/15	CHANGE TO REVERSE CHANNEL LETTERS

CROSSROADS TRADING
5127-23 CLARK ST. CHICAGO, IL

SCALE	ROTED	SALESPERSON: ZENN
DATE	6/9/15	
DRAWN BY	AS	DRAWING #: 10609
		PG-1

Department of Business Affairs and Consumer Protection
Small Business Center - Public Way Use Unit
City Hall - 121 N LaSalle Street, Room 800 • Chicago, IL 60602
312-74-GOBIZ / 312-744-6249 • (312) 744-1944 (TTY)
http //www.cityofchicago.org/bacp

03/16/2016

Alderman **Ameya Pawar**
Ward # **47**
City of Chicago
City Hall, Room **200**
121 North LaSalle Street
Chicago, Illinois 60602

Re: An ordinance to use and maintain a portion of the public right-of-way for **two (2) sign(s)** for **CROSSROADS TRADING COMPANY**, adjacent to the premises known as **5123 N. Clark St.**.

Dear Alderman **Ameya Pawar**:

The applicant referenced above has requested the use of the public right-of-way for a **sign(s)**. An ordinance has been prepared by the Department of Business Affairs and Consumer Protection – Small Business Center - Public Way Use Unit for presentation to the City Council. Because this request was made for properties located in your ward, as approved by you as per the attached, I respectfully request that you introduce the attached ordinance at the next City Council meeting.

If you have any questions regarding this ordinance, please contact Anthony Bertuca at (312) 744-5506.

Department of Business Affairs and Consumer Protection

City of Chicago

O2016-2302

Office of the City Clerk

Document Tracking Sheet

Meeting Date:	3/16/2016
Sponsor(s):	Pawar (47)
Type:	Ordinance
Title:	Grant(s) of privilege in public way for Miku Sushi
Committee(s) Assignment:	Committee on Transportation and Public Way

ORDINANCE
MIKU SUSHI
Acct. No. 395476 - 1
Permit No. 1121437

Be It Ordained by the City Council of the City of Chicago:

SECTION 1. Permission and authority are hereby given and granted to MIKU SUSHI, upon the terms and subject to the conditions of this ordinance to maintain and use two (2) sign(s) projecting over the public right-of-way attached to its premises known as 4514 N. Lincoln Ave..

Said sign structure(s) measures as follows; along N Lincoln Ave:
One (1) at three (3) feet in length, three (3) feet in height and nine point four two (9.42) feet above grade level.
One (1) at four (4) feet in length, eleven (11) feet in height and ten point five (10.5) feet above grade level.

The location of said privilege shall be as shown on prints kept on file with the Department of Business Affairs and Consumer Protection and the Office of the City Clerk.

Said privilege shall be constructed in accordance with plans and specifications approved by the Department of Transportation (Division of Project Development) and Zoning Department - Signs.

This grant of privilege in the public way shall be subject to the provisions of Section 10-28-015 and all other required provisions of the Municipal Code of Chicago.

The grantee shall pay to the City of Chicago as compensation for the privilege #1121437 herein granted the sum of four hundred ($400.00) per annum in advance.

A 25% penalty will be added for payments received after due date.

The permit holder agrees to hold the City of Chicago harmless for any damage, relocation or replacement costs associated with damage, relocation or removal of private property caused by the City performing work in the public way.

Authority herein given and granted for a period of five (5) years from and after Date of Passage.

Alderman _____

Ameya Pawar 47th Ward

SIGN1: Lightbox

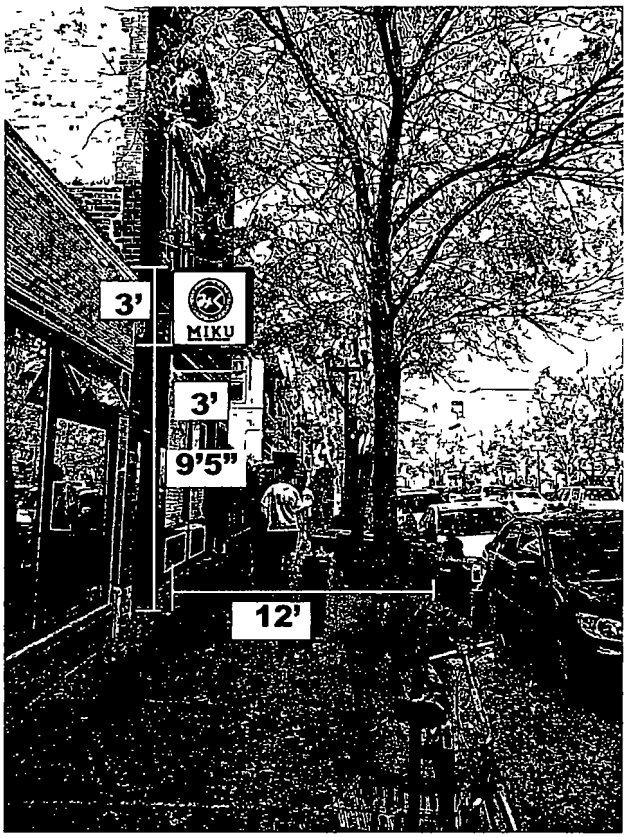

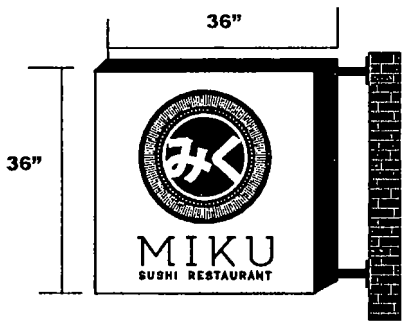

SPECIFICATIONS

QUANTITY	ONE (1)
Overall Height	36"
Overall Length	36"
Total Sq Ft	9 ft²
Returns	Black
Backs	Black
Trimcap	Black
Face	white and blue
Raceway	match wall color
Illumination	White LED

MOUNTING

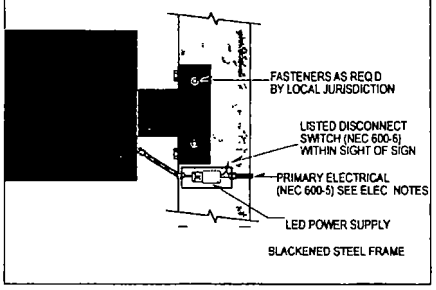

monsibic™ Signs & Graphic

Client Name
miku sushi

Local
4514 N Lincoln Ave
Chicago IL 60625

Start Date 12 28 2015
Last Revision
Job# 1228
Drawing#
Page 1 of 4

- Client Approval
- Landlord Approval

Sales Rep
kw
Designer
kw

LISTED

© COPYRIGHT 2013 BY MONSIBIC INC ALL DESIGNS PRESENTED ARE THE SOLE PROPERTY OF MONSIBIC INC AND MAY NOT BE REPRODUCED IN PART OR WHOLE WITHOUT WRITTEN PERMISSION FROM MONSIBIC INC

SIGN 2: INTERNALLY ILLUMINATED CHANNEL LETTER

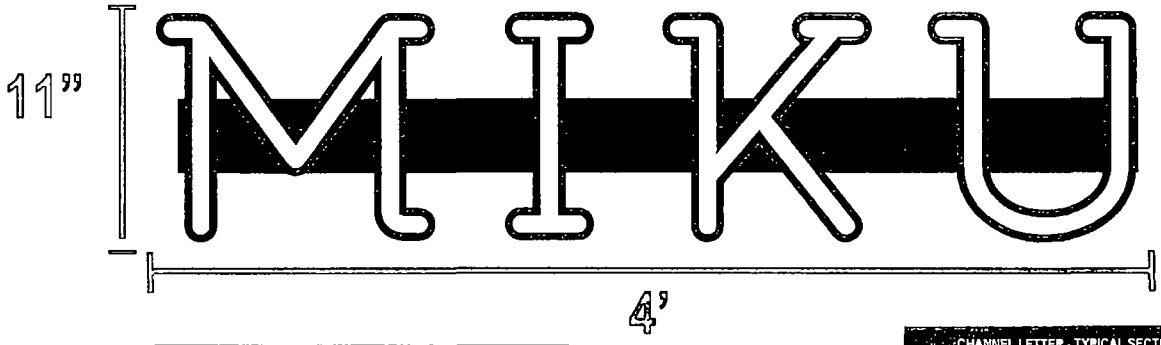

SPECIFICATIONS

QUANTITY ONE (1)	
Overall Height	11"
Overall Length	4'
Total Sq Ft	$4ft^2$
Returns	Black
Backs	Black
Trimcap	Black
Face	white
Raceway	match wall color
Illumination	White LED

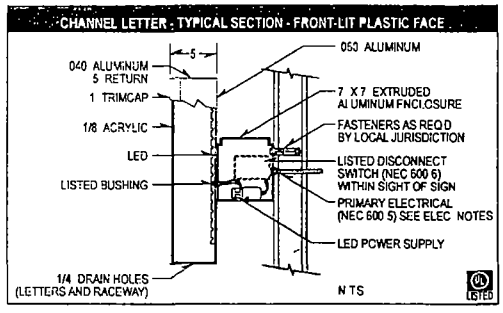

ELECTRICAL NOTES

Sign Company DOES NOT provide primary electrical to sign.
Power to the sign must be done by a licensed electrical contractor or licensed electrician.
Each sign must have: 1. A minimum of one dedicated 120V 20A circuit
2. Junction box installed within 6 feet of sign
3. Three wires: Line, Ground, Neutral

monsibic Signs & Graphic ™	**Client Name** miku sushi **Local** 4514 N Lincoln Ave Chicago IL 60625	**Start Date** 12 28 2015 **Last Revision** **Job#** 1228 **Drawing#** **Page** 3 of 4	• Client Approval • Landlord Approval	**Sales Rep** kw **Designer** kw MEMBER LISTED

© COPYRIGHT 2013 BY MONSIBIC INC ALL DESIGNS PRESENTED ARE THE SOLE PROPERTY OF MONSIBIC INC AND MAY NOT BE REPRODUCED IN PART OR WHOLE WITHOUT WRITTEN PERMISSION FROM MONSIBIC INC

Department of Business Affairs and Consumer Protection
Small Business Center - Public Way Use Unit
City Hall - 121 N. LaSalle Street, Room 800 • Chicago, IL 60602
312-74-GOBIZ / 312-744-6249 • (312) 744-1944 (TTY)
http //www cityofchicago.org/bacp

03/16/2016

Alderman **Ameya Pawar**
Ward # **47**
City of Chicago
City Hall, Room **200**
121 North LaSalle Street
Chicago, Illinois 60602

Re: An ordinance to use and maintain a portion of the public right-of-way for **two (2) sign(s)** for **MIKU SUSHI**, adjacent to the premises known as **4514 N. Lincoln Ave.**.

Dear Alderman **Ameya Pawar**:

The applicant referenced above has requested the use of the public right-of-way for a **sign(s)**. An ordinance has been prepared by the Department of Business Affairs and Consumer Protection – Small Business Center - Public Way Use Unit for presentation to the City Council. Because this request was made for properties located in your ward, as approved by you as per the attached, I respectfully request that you introduce the attached ordinance at the next City Council meeting.

If you have any questions regarding this ordinance, please contact Anthony Bertuca at (312) 744-5506.

Department of Business Affairs and Consumer Protection

City of Chicago

O2016-2304

Office of the City Clerk

Document Tracking Sheet

Meeting Date:	3/16/2016
Sponsor(s):	Pawar (47)
Type:	Ordinance
Title:	Grant(s) of privilege in public way for Tiny Giants Early Learning Center by Lake Shore Schools
Committee(s) Assignment:	Committee on Transportation and Public Way

ORDINANCE
TINY GIANTS EARLY LEARNING CENTER BY LAKE SHORE SCHOOLS
Acct. No. 386421 - 4
Permit No. 1120945

Be It Ordained by the City Council of the City of Chicago:

SECTION 1. Permission and authority are hereby given and granted to TINY GIANTS EARLY LEARNING CENTER BY LAKE SHORE SCHOOLS, upon the terms and subject to the conditions of this ordinance to maintain and use one (1) sign(s) projecting over the public right-of-way attached to its premises known as 3911 N. Western Ave..

Said sign structure(s) measures as follows; along N Western Ave:
One (1) at thirty-two point five (32.5) feet in length, three (3) feet in height and fourteen point three four (14.34) feet above grade level.

The location of said privilege shall be as shown on prints kept on file with the Department of Business Affairs and Consumer Protection and the Office of the City Clerk.

Said privilege shall be constructed in accordance with plans and specifications approved by the Department of Transportation (Division of Project Development) and Zoning Department - Signs.

This grant of privilege in the public way shall be subject to the provisions of Section 10-28-015 and all other required provisions of the Municipal Code of Chicago.

The grantee shall pay to the City of Chicago as compensation for the privilege #1120945 herein granted the sum of three hundred ($300.00) per annum in advance.

A 25% penalty will be added for payments received after due date.

The permit holder agrees to hold the City of Chicago harmless for any damage, relocation or replacement costs associated with damage, relocation or removal of private property caused by the City performing work in the public way.

Authority herein given and granted for a period of five (5) years from and after Date of Passage.

Alderman _____

Ameya Pawar 47th Ward

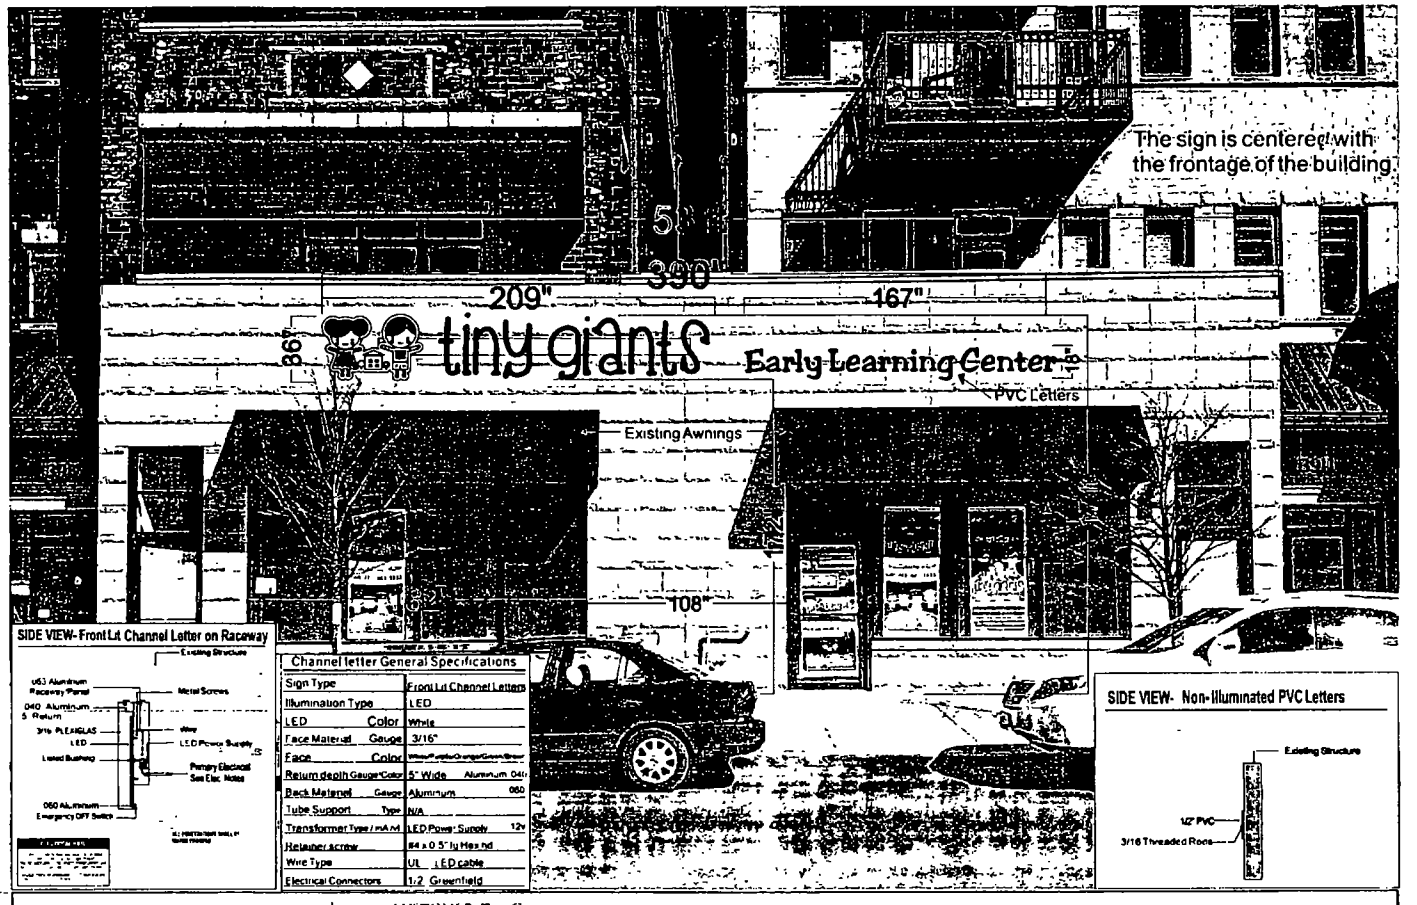

SIDE VIEW- Front Lt Channel Letter on Raceway

Channel letter General Specifications

Sign Type		Front Lit Channel Letters
Illumination Type		LED
LED	Color	White
Face Material	Gauge	3/16"
Face	Color	
Return depth	Gauge/Color	5" Wide Aluminum .040
Back Material	Gauge	Aluminum .060
Tube Support	Type	N/A
Transformer Type / mA #s		LED Power Supply 12v
Retainer screw		#4 x 0.5" ly Hex hd
Wire Type		UL LED cable
Electrical Connectors		1-2 Greenfield

SIDE VIEW- Non-Illuminated PVC Letters

TRIANGLE SIGN & AWNING

1-888-263-6639
www.trianglesignandawning.com
sales@trianglesignandawning.com
1079 Entry Dr Bolingbrook IL 60106

CUSTOMER Tiny Giants

LOCATION 3911 N Western Ave
Chicago, IL

Design by Aleona S
Date 05/05/2015

Customer approval signature _____ Date _____/2015

© by Triangle Sign & Awning
Proprietary and Confidential

The design is the original and unpublished work of Triangle Sign & Awning, Inc. and may not be reproduced, copied or exhibited in any fashion without the expressed written consent or authorization from this company. The rights to this design may be protected.

Special Note

Landlord approval signature _____ Date _____/2015

Department of Business Affairs and Consumer Protection
Small Business Center - Public Way Use Unit
City Hall - 121 N LaSalle Street, Room 800 • Chicago, IL 60602
312-74-GOBIZ / 312-744-6249 • (312) 744-1944 (TTY)
http //www.cityofchicago org/bacp

03/16/2016

Alderman **Ameya Pawar**
Ward # **47**
City of Chicago
City Hall, Room **200**
121 North LaSalle Street
Chicago, Illinois 60602

Re: An ordinance to use and maintain a portion of the public right-of-way for **one (1) sign(s)** for **TINY GIANTS EARLY LEARNING CENTER BY LAKE SHORE SCHOOLS**, adjacent to the premises known as **3911 N. Western Ave.**.

Dear Alderman **Ameya Pawar**:

The applicant referenced above has requested the use of the public right-of-way for a **sign(s)**. An ordinance has been prepared by the Department of Business Affairs and Consumer Protection – Small Business Center - Public Way Use Unit for presentation to the City Council. Because this request was made for properties located in your ward, as approved by you as per the attached, I respectfully request that you introduce the attached ordinance at the next City Council meeting.

If you have any questions regarding this ordinance, please contact Anthony Bertuca at (312) 744-5506.

Department of Business Affairs and Consumer Protection

City of Chicago

O2016-2310

Office of the City Clerk

Document Tracking Sheet

Meeting Date:	3/16/2016
Sponsor(s):	Osterman (48)
Type:	Ordinance
Title:	Grant(s) of privilege in public way for Chicago Northside Toyota
Committee(s) Assignment:	Committee on Transportation and Public Way

ORDINANCE
CHICAGO NORTHSIDE TOYOTA
Acct. No. 290398 - 1
Permit No. 1121990

Be It Ordained by the City Council of the City of Chicago:

SECTION 1. Permission and authority are hereby given and granted to CHICAGO NORTHSIDE TOYOTA, upon the terms and subject to the conditions of this ordinance to maintain and use, as now constructed, three (3) Light Fixture(s) projecting over the public right-of-way adjacent to its premises known as 5625 N. Broadway .

Said Light Fixture(s) at N. Broadway measure(s):
Two (2) at two (2) feet in length, one point five (1.5) foot in width and nineteen point six seven (19.67) feet above grade level.
One (1) at one point one seven (1.17) foot in length, one point five (1.5) foot in width and fifteen (15) feet above grade level.

The location of said privilege shall be as shown on prints kept on file with the Department of Business Affairs and Consumer Protection and the Office of the City Clerk.

Said privilege shall be constructed in accordance with plans and specifications approved by the Department of Transportation (Division of Project Development).

This grant of privilege in the public way shall be subject to the provisions of Section 10-28-015 and all other required provisions of the Municipal Code of Chicago.

The grantee shall pay to the City of Chicago as compensation for the privilege #1121990 herein granted the sum of eighty-five ($85.00) per annum in advance.

A 25% penalty will be added for payments received after due date.

The permit holder agrees to hold the City of Chicago harmless for any damage, relocation or replacement costs associated with damage, relocation or removal of private property caused by the City performing work in the public way.

Authority herein given and granted for a period of five (5) years from and after 03/09/2016.

Alderman _____

Harry Osterman 48th Ward

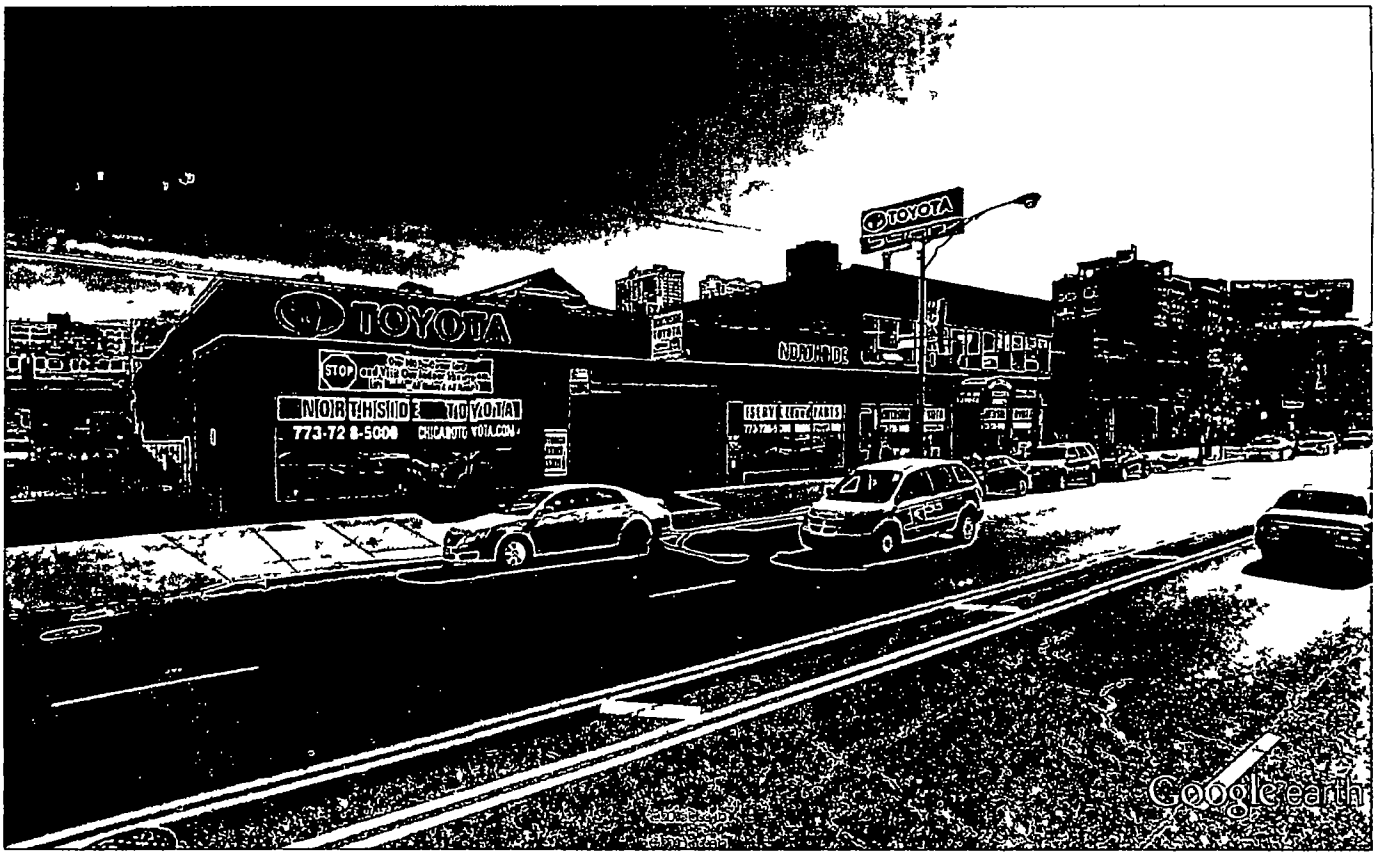

Google earth feet 10 meters 4

Department of Business Affairs and Consumer Protection
Small Business Center - Public Way Use Unit
City Hall - 121 N. LaSalle Street, Room 800 • Chicago, IL 60602
312-74-GOBIZ / 312-744-6249 • (312) 744-1944 (TTY)
http://www.cityofchicago.org/bacp

03/16/2016

Alderman **Harry Osterman**
Ward # **48**
City of Chicago
City Hall, Room **300**
121 North LaSalle Street
Chicago, Illinois 60602

Re: An ordinance to use and maintain a portion of the public right-of-way for **three (3) light fixture(s)** for **CHICAGO NORTHSIDE TOYOTA**, adjacent to the premises known as **5625 N. Broadway** .

Dear Alderman **Harry Osterman**:

The applicant referenced above has requested the use of the public right-of-way for a **light fixture(s)**. An ordinance has been prepared by the Department of Business Affairs and Consumer Protection – Small Business Center - Public Way Use Unit for presentation to the City Council. Because this request was made for properties located in your ward, as approved by you as per the attached, I respectfully request that you introduce the attached ordinance at the next City Council meeting.

If you have any questions regarding this ordinance, please contact Anthony Bertuca at (312) 744-5506.

Department of Business Affairs and Consumer Protection

City of Chicago

O2016-2313

Office of the City Clerk

Document Tracking Sheet

Meeting Date:	3/16/2016
Sponsor(s):	Osterman (48)
Type:	Ordinance
Title:	Grant(s) of privilege in public way for Loyola University of Chicago - conduit
Committee(s) Assignment:	Committee on Transportation and Public Way

ORDINANCE
LOYOLA UNIVERSITY OF CHICAGO
Acct. No. 33471 - 8
Permit No. 1122277

Be It Ordained by the City Council of the City of Chicago:

SECTION 1. Permission and authority are hereby given and granted to LOYOLA UNIVERSITY OF CHICAGO, upon the terms and subject to the conditions of this ordinance to maintain and use, as now constructed, one (1) Conduit(s) under the public right-of-way adjacent to its premises known as 6313 N. Winthrop Ave..

Said Conduit(s) at N. Winthrop Avenue measure(s):
One (1) at seventy-five (75) feet in length, and one (1) foot in width for a total of seventy-five (75) square feet.

The location of said privilege shall be as shown on prints kept on file with the Department of Business Affairs and Consumer Protection and the Office of the City Clerk.

Said privilege shall be constructed in accordance with plans and specifications approved by the Department of Transportation (Division of Project Development) and Department of Transportation (Office of Underground Coordination).

This grant of privilege in the public way shall be subject to the provisions of Section 10-28-015 and all other required provisions of the Municipal Code of Chicago.

The grantee shall pay to the City of Chicago as compensation for the privilege #1122277 herein granted the sum of four hundred fifty ($450.00) per annum in advance.

A 25% penalty will be added for payments received after due date.

The permit holder agrees to hold the City of Chicago harmless for any damage, relocation or replacement costs associated with damage, relocation or removal of private property caused by the City performing work in the public way.

Authority herein given and granted for a period of five (5) years from and after 04/15/2015.

Alderman _____

Harry Osterman 48th Ward

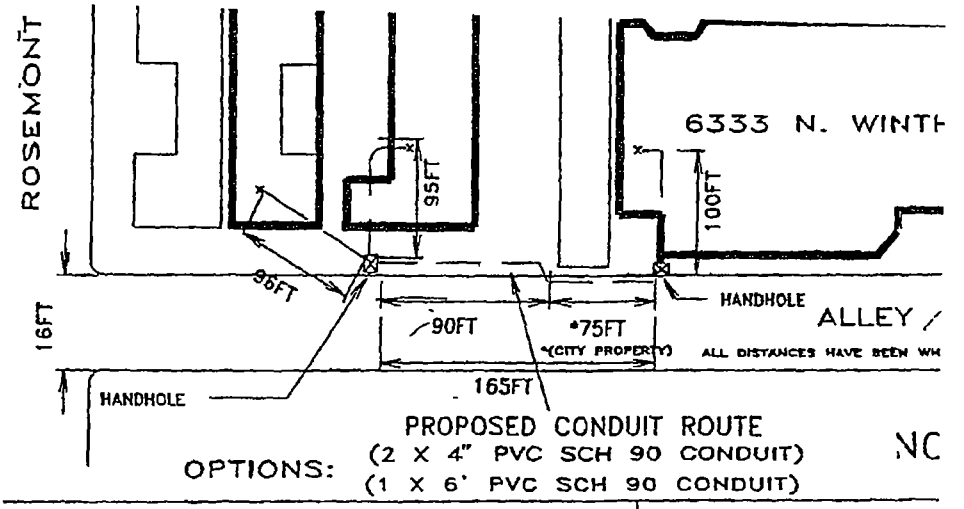

LOYOLA UNIVERSITY, CHICAGO
6525 N. SHERIDAN RD.
CHICAGO, IL. 60626

PROPOSED CABLE
FROM 6333 TO 63

Not To Scale	Drq R
DWG # LSC-6313-1	REV ATK

Ordinance associated with this drawing printed on pages 50362 through 50364 of this *Journal*.

Department of Business Affairs and Consumer Protection
Small Business Center - Public Way Use Unit
City Hall - 121 N. LaSalle Street, Room 800 • Chicago, IL 60602
312-74-GOBIZ / 312-744-6249 • (312) 744-1944 (TTY)
http://www.cityofchicago.org/bacp

03/16/2016

Alderman **Harry Osterman**
Ward # **48**
City of Chicago
City Hall, Room **300**
121 North LaSalle Street
Chicago, Illinois 60602

Re: An ordinance to use and maintain a portion of the public right-of-way for **one (1) conduit(s)** for **LOYOLA UNIVERSITY OF CHICAGO**, adjacent to the premises known as **6313 N. Winthrop Ave.**.

Dear Alderman **Harry Osterman**:

The applicant referenced above has requested the use of the public right-of-way for a **conduit(s)**. An ordinance has been prepared by the Department of Business Affairs and Consumer Protection – Small Business Center - Public Way Use Unit for presentation to the City Council. Because this request was made for properties located in your ward, as approved by you as per the attached, I respectfully request that you introduce the attached ordinance at the next City Council meeting.

If you have any questions regarding this ordinance, please contact Anthony Bertuca at (312) 744-5506.

Department of Business Affairs and Consumer Protection

City of Chicago

O2016-2316

Office of the City Clerk

Document Tracking Sheet

Meeting Date:	3/16/2016
Sponsor(s):	Osterman (48)
Type:	Ordinance
Title:	Grant(s) of privilege in public way for Loyola University Chicago - sign
Committee(s) Assignment:	Committee on Transportation and Public Way

ORDINANCE
LOYOLA UNIVERSITY CHICAGO
Acct. No. 33471 - 11
Permit No. 1122275

Be It Ordained by the City Council of the City of Chicago:

SECTION 1. Permission and authority are hereby given and granted to LOYOLA UNIVERSITY CHICAGO, upon the terms and subject to the conditions of this ordinance to maintain and use one (1) sign(s) projecting over the public right-of-way attached to its premises known as 6355 N. Sheridan Rd..

Said sign structure(s) measures as follows; along W. SHERIDAN ROAD:
One (1) at forty-seven (47) feet in length, one (1) foot in height and three (3) feet above grade level.

The location of said privilege shall be as shown on prints kept on file with the Department of Business Affairs and Consumer Protection and the Office of the City Clerk.

Said privilege shall be constructed in accordance with plans and specifications approved by the Department of Transportation (Division of Project Development) and Zoning Department - Signs.

This grant of privilege in the public way shall be subject to the provisions of Section 10-28-015 and all other required provisions of the Municipal Code of Chicago.

The grantee shall pay to the City of Chicago as compensation for the privilege #1122275 herein granted the sum of three hundred ($300.00) per annum in advance.

A 25% penalty will be added for payments received after due date.

The permit holder agrees to hold the City of Chicago harmless for any damage, relocation or replacement costs associated with damage, relocation or removal of private property caused by the City performing work in the public way.

Authority herein given and granted for a period of five (5) years from and after 01/11/2015.

Alderman _____

Harry Osterman 48th Ward

MONUMENT

QUANTITY
☒1 ☐2 ☐3 ☐4 ☐Other

SURVEY
☐N/A ☒Required ☐Completed

DECORATION
☒S/F ☐D/F ☐3 Rnd ☐4 Rnd

VOLTAGE
☐120v ☐277v ☐Other

LIGHTING
☐ Non Lit
☒ Internal / Fluore cent

FACE
Cel n Sipple finish) to match concrete base
☒ Aluminum ☐ Acrylic
☐ Flexface ☐ Lexan

BASE
Color Existing
☐ Aluminum ☒ Concrete
☐ By others

QUANTITY 1
☒ Pu h thru Depth Flush
☐ Back up
☐ Vinyl
☐ Mask & Spray
☐ FCO Alum Depth
Colors Cascayt

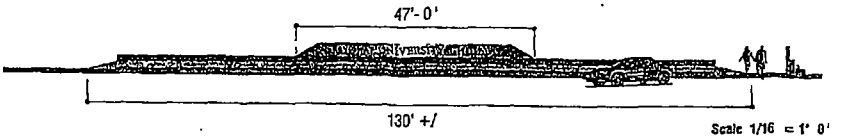

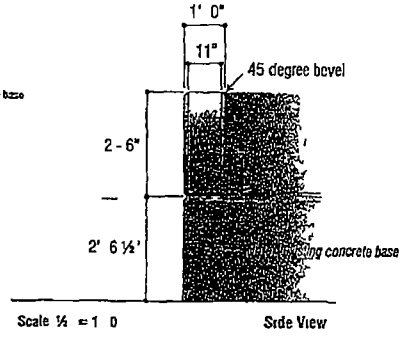

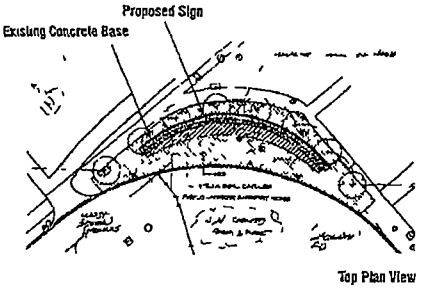

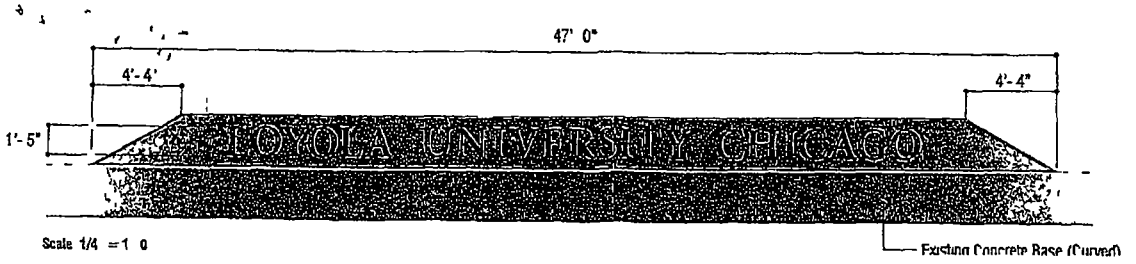

Poblocki & Sons
EXTERIOR & INTERIOR SIGN SYSTEM

DESIGN ENGINEERING FABRICATION

PROJECT

LOYOLA UNIVERSITY CHICAGO
Chicago, IL

CUSTOMER APPROVAL

AUTHORIZED SIGNATURE

DATE

WORK ORDER NO

REVISIONS
1
2
3
4
5
6

REPRESENTATIVE Mark Poblocki
DRAWN BY Luke S
DATE 05 10-04

Department of Business Affairs and Consumer Protection
Small Business Center - Public Way Use Unit
City Hall - 121 N. LaSalle Street, Room 800 • Chicago, IL 60602
312-74-GOBIZ / 312-744-6249 • (312) 744-1944 (TTY)
http //www.cityofchicago.org/bacp

03/16/2016

Alderman **Harry Osterman**
Ward # **48**
City of Chicago
City Hall, Room **300**
121 North LaSalle Street
Chicago, Illinois 60602

Re: An ordinance to use and maintain a portion of the public right-of-way for **one (1) sign(s)** for **LOYOLA UNIVERSITY CHICAGO**, adjacent to the premises known as **6355 N. Sheridan Rd.**.

Dear Alderman **Harry Osterman**:

The applicant referenced above has requested the use of the public right-of-way for a **sign(s)**. An ordinance has been prepared by the Department of Business Affairs and Consumer Protection – Small Business Center - Public Way Use Unit for presentation to the City Council. Because this request was made for properties located in your ward, as approved by you as per the attached, I respectfully request that you introduce the attached ordinance at the next City Council meeting.

If you have any questions regarding this ordinance, please contact Anthony Bertuca at (312) 744-5506.

Department of Business Affairs and Consumer Protection

City of Chicago

O2016-2318

Office of the City Clerk

Document Tracking Sheet

Meeting Date:	3/16/2016
Sponsor(s):	Osterman (48)
Type:	Ordinance
Title:	Grant(s) of privilege in public way for Pleasant Travel & Tours, Inc.
Committee(s) Assignment:	Committee on Transportation and Public Way

ORDINANCE
PLEASANT TRAVEL & TOURS INC
Acct. No. 44077 - 2
Permit No. 1122138

Be It Ordained by the City Council of the City of Chicago:

SECTION 1. Permission and authority are hereby given and granted to PLEASANT TRAVEL & TOURS INC, upon the terms and subject to the conditions of this ordinance to maintain and use one (1) sign(s) projecting over the public right-of-way attached to its premises known as 6257 N. Clark St..

Said sign structure(s) measures as follows; along N. Clark:
One (1) at four (4) feet in length, two (2) feet in height and twelve point five (12.5) feet above grade level.

The location of said privilege shall be as shown on prints kept on file with the Department of Business Affairs and Consumer Protection and the Office of the City Clerk.

Said privilege shall be constructed in accordance with plans and specifications approved by the Department of Transportation (Division of Project Development) and Zoning Department - Signs.

This grant of privilege in the public way shall be subject to the provisions of Section 10-28-015 and all other required provisions of the Municipal Code of Chicago.

The grantee shall pay to the City of Chicago as compensation for the privilege #1122138 herein granted the sum of one hundred ($100.00) per annum in advance.

A 25% penalty will be added for payments received after due date.

The permit holder agrees to hold the City of Chicago harmless for any damage, relocation or replacement costs associated with damage, relocation or removal of private property caused by the City performing work in the public way.

Authority herein given and granted for a period of five (5) years from and after 02/09/2016.

Alderman 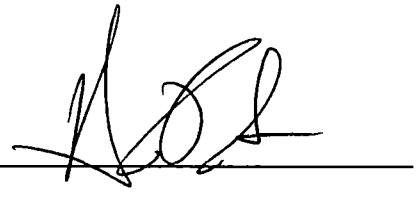

Harry Osterman 48th Ward

PLEASANT TRAVEL
Safar-E-Umrah
Domestic & International
(773) 508-1927

PLEASANT TRAVEL
Safar-E-Umrah
Domestic & International
(773) 508-1927

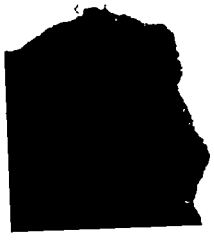

Department of Business Affairs and Consumer Protection
Small Business Center - Public Way Use Unit
City Hall - 121 N. LaSalle Street, Room 800 • Chicago, IL 60602
312-74-GOBIZ / 312-744-6249 • (312) 744-1944 (TTY)
http //www.cityofchicago.org/bacp

03/16/2016

Alderman **Harry Osterman**
Ward # **48**
City of Chicago
City Hall, Room **300**
121 North LaSalle Street
Chicago, Illinois 60602

Re: An ordinance to use and maintain a portion of the public right-of-way for **one (1) sign(s)** for **PLEASANT TRAVEL & TOURS INC**, adjacent to the premises known as **6257 N. Clark St.**.

Dear Alderman **Harry Osterman**:

The applicant referenced above has requested the use of the public right-of-way for a **sign(s)**. An ordinance has been prepared by the Department of Business Affairs and Consumer Protection – Small Business Center - Public Way Use Unit for presentation to the City Council. Because this request was made for properties located in your ward, as approved by you as per the attached, I respectfully request that you introduce the attached ordinance at the next City Council meeting.

If you have any questions regarding this ordinance, please contact Anthony Bertuca at (312) 744-5506.

Department of Business Affairs and Consumer Protection

City of Chicago

O2016-2320

Office of the City Clerk

Document Tracking Sheet

Meeting Date:	3/16/2016
Sponsor(s):	Osterman (48)
Type:	Ordinance
Title:	Grant(s) of privilege in public way for Verizon
Committee(s) Assignment:	Committee on Transportation and Public Way

ORDINANCE
VERIZON
Acct. No. 403825 - 1
Permit No. 1121435

Be It Ordained by the City Council of the City of Chicago:

SECTION 1. Permission and authority are hereby given and granted to VERIZON, upon the terms and subject to the conditions of this ordinance to maintain and use two (2) sign(s) projecting over the public right-of-way attached to its premises known as 5936 N. Broadway .

Said sign structure(s) measures as follows; along N. Broadway:
One (1) at twelve (12) feet in length, two point three (2.3) feet in height and fourteen (14) feet above grade level.

Said sign structure(s) measures as follows; along Thorndale:
One (1) at twelve (12) feet in length, two point three (2.3) feet in height and fourteen (14) feet above grade level.

The location of said privilege shall be as shown on prints kept on file with the Department of Business Affairs and Consumer Protection and the Office of the City Clerk.

Said privilege shall be constructed in accordance with plans and specifications approved by the Department of Transportation (Division of Project Development) and Zoning Department - Signs.

This grant of privilege in the public way shall be subject to the provisions of Section 10-28-015 and all other required provisions of the Municipal Code of Chicago.

The grantee shall pay to the City of Chicago as compensation for the privilege #1121435 herein granted the sum of six hundred ($600.00) per annum in advance.

A 25% penalty will be added for payments received after due date.

The permit holder agrees to hold the City of Chicago harmless for any damage, relocation or replacement costs associated with damage, relocation or removal of private property caused by the City performing work in the public way.

Authority herein given and granted for a period of five (5) years from and after Date of Passage.

Alderman _____

Harry Osterman 48th Ward

APPLICATION TO USE THE PUBLIC RIGHT OF WAY

EXAMPLE OF SIGN DRAWING

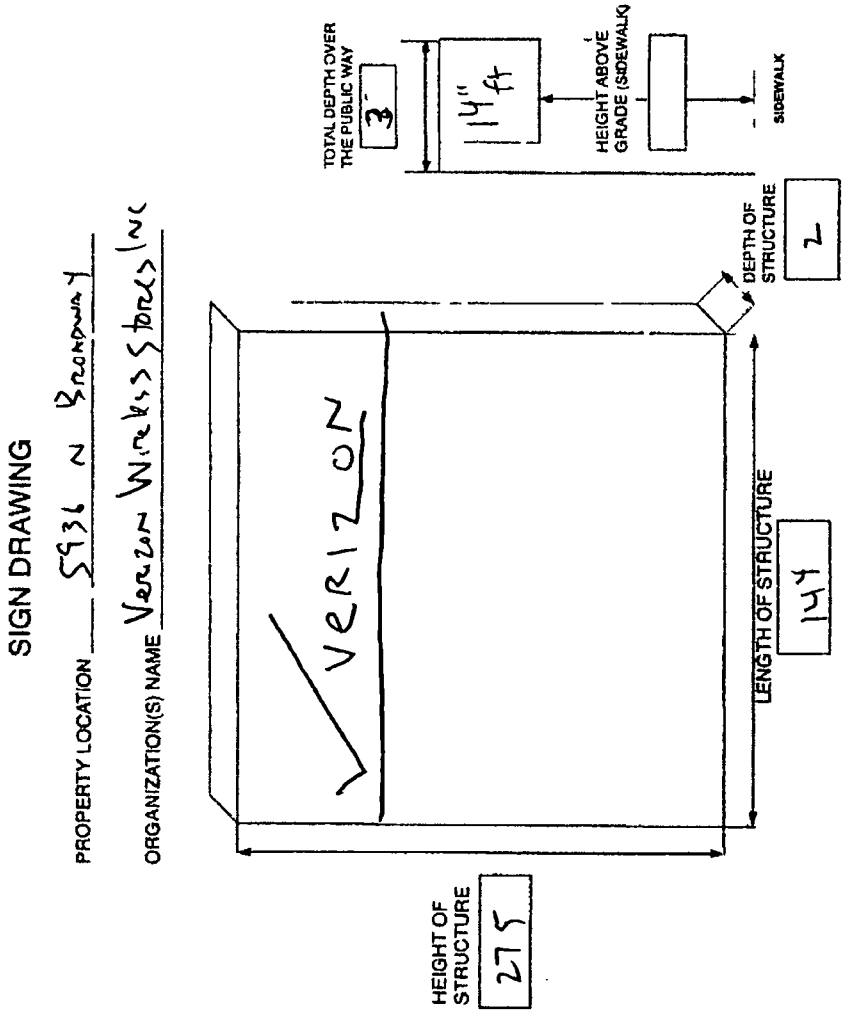

Department of Business Affairs and Consumer Protection
Small Business Center - Public Way Use Unit
City Hall - 121 N LaSalle Street, Room 800 • Chicago, IL 60602
312-74-GOBIZ / 312-744-6249 • (312) 744-1944 (TTY)
http //www.cityofchicago.org/bacp

03/16/2016

Alderman **Harry Osterman**
Ward # **48**
City of Chicago
City Hall, Room **300**
121 North LaSalle Street
Chicago, Illinois 60602

Re: An ordinance to use and maintain a portion of the public right-of-way for **two (2) sign(s)** for **VERIZON**, adjacent to the premises known as **5936 N. Broadway** .

Dear Alderman **Harry Osterman**:

The applicant referenced above has requested the use of the public right-of-way for a **sign(s)**. An ordinance has been prepared by the Department of Business Affairs and Consumer Protection – Small Business Center - Public Way Use Unit for presentation to the City Council. Because this request was made for properties located in your ward, as approved by you as per the attached, I respectfully request that you introduce the attached ordinance at the next City Council meeting.

If you have any questions regarding this ordinance, please contact Anthony Bertuca at (312) 744-5506.

Department of Business Affairs and Consumer Protection

City of Chicago

O2016-2323

Office of the City Clerk

Document Tracking Sheet

Meeting Date:	3/16/2016
Sponsor(s):	Moore (49)
Type:	Ordinance
Title:	Grant(s) of privilege in public way for Caribbean American Baking Co.
Committee(s) Assignment:	Committee on Transportation and Public Way

ORDINANCE
CARIBBEAN AMERICAN BAKING CO
Acct. No. 85458 - 1
Permit No. 1121672

Be It Ordained by the City Council of the City of Chicago:

SECTION 1. Permission and authority are hereby given and granted to CARIBBEAN AMERICAN BAKING CO, upon the terms and subject to the conditions of this ordinance to maintain and use two (2) sign(s) projecting over the public right-of-way attached to its premises known as 1539 W. Howard St..

Said sign structure(s) measures as follows; along W. Howard Street:
One (1) at forty-one (41) feet in length, four (4) feet in height and ten (10) feet above grade level.
One (1) at one point five (1.5) feet in length, one point five (1.5) feet in height and fourteen (14) feet above grade level.

The location of said privilege shall be as shown on prints kept on file with the Department of Business Affairs and Consumer Protection and the Office of the City Clerk.

Said privilege shall be constructed in accordance with plans and specifications approved by the Department of Transportation (Division of Project Development) and Zoning Department - Signs.

This grant of privilege in the public way shall be subject to the provisions of Section 10-28-015 and all other required provisions of the Municipal Code of Chicago.

The grantee shall pay to the City of Chicago as compensation for the privilege #1121672 herein granted the sum of four hundred ($400.00) per annum in advance.

A 25% penalty will be added for payments received after due date.

The permit holder agrees to hold the City of Chicago harmless for any damage, relocation or replacement costs associated with damage, relocation or removal of private property caused by the City performing work in the public way.

Authority herein given and granted for a period of five (5) years from and after 11/10/2015.

Alderman _____
Joe Moore 49th Ward

LOGO-1

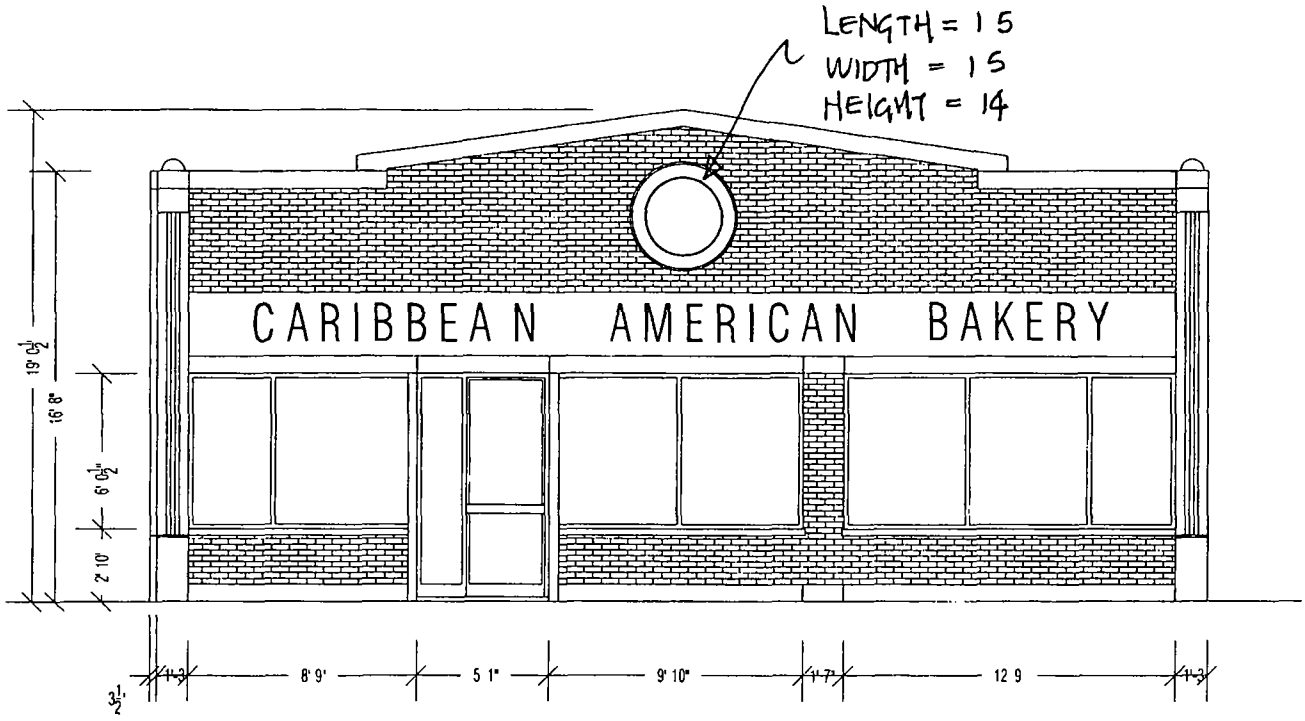

ELEVATION WITH
AN APPLIED LETTER SIGN
AND LIGHT BOX LOGO

STREET DIRECTION

East ← HOWARD St → WEST
(View is Looking South)

1539 W Howard St
Chicago IL 60626

Department of Business Affairs and Consumer Protection
Small Business Center - Public Way Use Unit
City Hall - 121 N. LaSalle Street, Room 800 • Chicago, IL 60602
312-74-GOBIZ / 312-744-6249 • (312) 744-1944 (TTY)
http://www.cityofchicago.org/bacp

03/16/2016

Alderman **Joe Moore**
Ward # **49**
City of Chicago
City Hall, Room **200**
121 North LaSalle Street
Chicago, Illinois 60602

Re: An ordinance to use and maintain a portion of the public right-of-way for **two (2) sign(s)** for **CARIBBEAN AMERICAN BAKING CO**, adjacent to the premises known as **1539 W. Howard St.**.

Dear Alderman **Joe Moore**:

The applicant referenced above has requested the use of the public right-of-way for a **sign(s)**. An ordinance has been prepared by the Department of Business Affairs and Consumer Protection – Small Business Center - Public Way Use Unit for presentation to the City Council. Because this request was made for properties located in your ward, as approved by you as per the attached, I respectfully request that you introduce the attached ordinance at the next City Council meeting.

If you have any questions regarding this ordinance, please contact Anthony Bertuca at (312) 744-5506.

Department of Business Affairs and Consumer Protection

City of Chicago

O2016-2326

Office of the City Clerk

Document Tracking Sheet

Meeting Date:	3/16/2016
Sponsor(s):	Moore (49)
Type:	Ordinance
Title:	Grant(s) of privilege in public way for Felice's Roman Style Pizza
Committee(s) Assignment:	Committee on Transportation and Public Way

ORDINANCE
FELICE'S ROMAN STYLE PIZZA
Acct. No. 33471 - 19
Permit No. 1120071

Be It Ordained by the City Council of the City of Chicago:

SECTION 1. Permission and authority are hereby given and granted to FELICE'S ROMAN STYLE PIZZA, upon the terms and subject to the conditions of this ordinance to maintain and use one (1) sign(s) projecting over the public right-of-way attached to its premises known as 6441 N. Sheridan Rd..

Said sign structure(s) measures as follows; along N. Sheridan Road:
One (1) at ten (10) feet in length, four (4) feet in height and nine (9) feet above grade level.

The location of said privilege shall be as shown on prints kept on file with the Department of Business Affairs and Consumer Protection and the Office of the City Clerk.

Said privilege shall be constructed in accordance with plans and specifications approved by the Department of Transportation (Division of Project Development) and Zoning Department - Signs.

This grant of privilege in the public way shall be subject to the provisions of Section 10-28-015 and all other required provisions of the Municipal Code of Chicago.

The grantee shall pay to the City of Chicago as compensation for the privilege #1120071 herein granted the sum of three hundred ($300.00) per annum in advance.

A 25% penalty will be added for payments received after due date.

The permit holder agrees to hold the City of Chicago harmless for any damage, relocation or replacement costs associated with damage, relocation or removal of private property caused by the City performing work in the public way.

Authority herein given and granted for a period of five (5) years from and after Date of Passage.

Alderman _____
Joe Moore 49th Ward

RIGHT WAY Signs

4653 N. Milwaukee Ave.
Chicago, IL 60630

Phone 773 930 4361
artwork@rightwaysigns.com

PRINTED
RWS-215-29-A

ALEX PERRY
REPRESENTATIVE

6/10/2016
DATE

FELICE'S KITCHEN
CLIENT NAME

6441 N Sheridan Rd
Chicago, IL 60626
Aldermen Joe Moore, 49th Ward
JOB LOCATION

SAM MCMORRIS
DRAWN BY

SCALE

REVISIONS
1

CURRENT PHOTO OF BUILDING/UNIT

PROPOSED SIGN LOCATION ON BUILDNG/UNIT

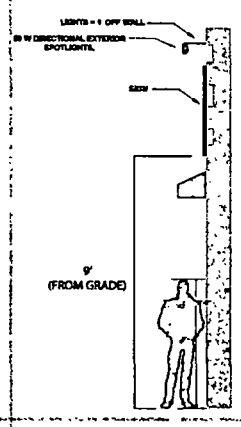

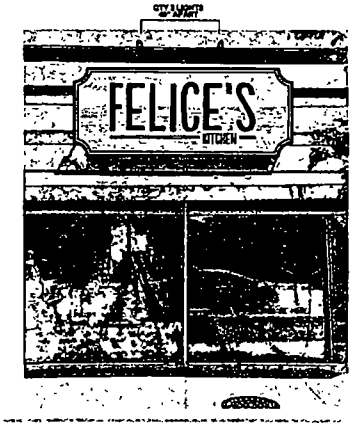

PROPOSED SIGN

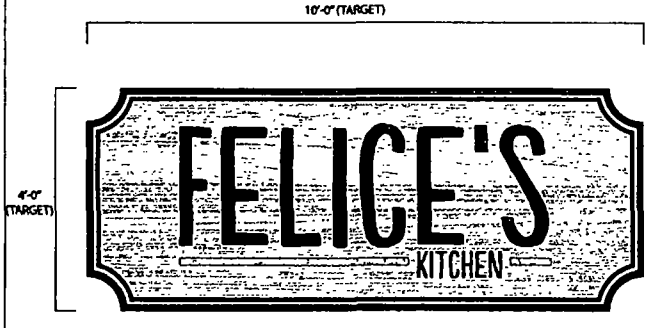

INSTALLATION DRAWING

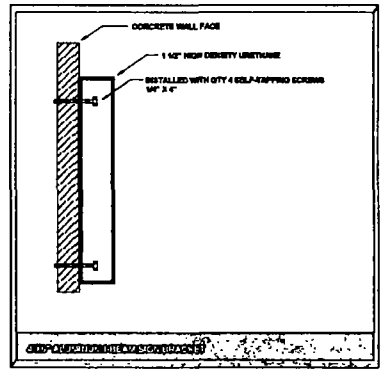

By signing the Customer Acceptance on this print, I understand that I am accepting all aspects of this drawing. This includes Artwork, Specifications, Dimensions, Spelling, and all other representations herein. I also understand that color reproductions on this print are approximate, and may not match manufactures samples exactly. X ⓧ Customer Acceptance SIGNATURE DATE IF REQUIRED Landlord Acceptance SIGNATURE DATE RWS INITIALS DATE

Department of Business Affairs and Consumer Protection
Small Business Center - Public Way Use Unit
City Hall - 121 N. LaSalle Street, Room 800 • Chicago, IL 60602
312-74-GOBIZ / 312-744-6249 • (312) 744-1944 (TTY)
http://www.cityofchicago.org/bacp

03/16/2016

Alderman **Joe Moore**
Ward # **49**
City of Chicago
City Hall, Room **200**
121 North LaSalle Street
Chicago, Illinois 60602

Re: An ordinance to use and maintain a portion of the public right-of-way for **one (1) sign(s)** for **FELICE'S ROMAN STYLE PIZZA**, adjacent to the premises known as **6441 N. Sheridan Rd.**.

Dear Alderman **Joe Moore**:

The applicant referenced above has requested the use of the public right-of-way for a **sign(s)**. An ordinance has been prepared by the Department of Business Affairs and Consumer Protection – Small Business Center - Public Way Use Unit for presentation to the City Council. Because this request was made for properties located in your ward, as approved by you as per the attached, I respectfully request that you introduce the attached ordinance at the next City Council meeting.

If you have any questions regarding this ordinance, please contact Anthony Bertuca at (312) 744-5506.

Department of Business Affairs and Consumer Protection

City of Chicago

O2016-2328

Office of the City Clerk

Document Tracking Sheet

Meeting Date:	3/16/2016
Sponsor(s):	Silverstein (50)
Type:	Ordinance
Title:	Grant(s) of privilege in public way for Tel-Aviv Bakery
Committee(s) Assignment:	Committee on Transportation and Public Way

ORDINANCE
TEL-AVIV BAKERY
Acct. No. 11636 - 1
Permit No. 1121026

Be It Ordained by the City Council of the City of Chicago:

SECTION 1. Permission and authority are hereby given and granted to TEL-AVIV BAKERY, upon the terms and subject to the conditions of this ordinance to maintain and use one (1) sign(s) projecting over the public right-of-way attached to its premises known as 2944 W. Devon Ave..

Said sign structure(s) measures as follows; along W. Devon:
One (1) at eight (8) feet in length, four (4) feet in height and eight (8) feet above grade level.

The location of said privilege shall be as shown on prints kept on file with the Department of Business Affairs and Consumer Protection and the Office of the City Clerk.

Said privilege shall be constructed in accordance with plans and specifications approved by the Department of Transportation (Division of Project Development) and Zoning Department - Signs.

This grant of privilege in the public way shall be subject to the provisions of Section 10-28-015 and all other required provisions of the Municipal Code of Chicago.

The grantee shall pay to the City of Chicago as compensation for the privilege #1121026 herein granted the sum of three hundred ($300.00) per annum in advance.

A 25% penalty will be added for payments received after due date.

The permit holder agrees to hold the City of Chicago harmless for any damage, relocation or replacement costs associated with damage, relocation or removal of private property caused by the City performing work in the public way.

Authority herein given and granted for a period of five (5) years from and after Date of Passage.

Alderman _____
Debra L. Silverstein 50th Ward

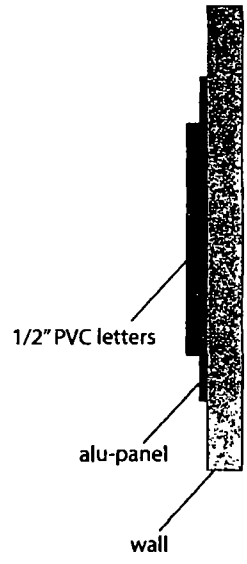

tfasigns
5500 N. Kedzie Ave Chicago, IL 60625
773-267-6007 | sales@tfasigns.com

Client: Tel-Aviv Bakery **Address:** 2944 W Devon Ave Chicago, IL 60659 **Tel:** **Email:**	**Landlord:** **Address:** **Tel:** **Email:**	**Start Date:** 00/00/0000 **Last Revision:** 00/00/0000 **Job#:** 00000 **Drawing#:** 00000a v1 s1 / e1 **Page:** 1 of 2	• Client Approval • Landlord Approval	**Sales Rep:** Seung Park **Designer:**	**E322358** UL LISTED

COPYRIGHT 2013, BY TFA Signs • THIS RENDERING IS THE PROPERTY OF TFA SIGNS, INC AND THE PARTY WHICH REQUESTED THE RENDERING IT IS AN UNPUBLISHED ORIGINAL DRAWING NOT TO BE REPRODUCED OR EXHIBITED WITHOUT THE CONSENT OF TFA SIGNS, INC

Department of Business Affairs and Consumer Protection
Small Business Center - Public Way Use Unit
City Hall - 121 N LaSalle Street, Room 800 • Chicago, IL 60602
312-74-GOBIZ / 312-744-6249 • (312) 744-1944 (TTY)
http //www.cityofchicago.org/bacp

03/16/2016

Alderman **Debra L. Silverstein**
Ward # **50**
City of Chicago
City Hall, Room **300**
121 North LaSalle Street
Chicago, Illinois 60602

Re: An ordinance to use and maintain a portion of the public right-of-way for **one (1) sign(s)** for **TEL-AVIV BAKERY**, adjacent to the premises known as **2944 W. Devon Ave.**.

Dear Alderman **Debra L. Silverstein**:

The applicant referenced above has requested the use of the public right-of-way for a **sign(s)**. An ordinance has been prepared by the Department of Business Affairs and Consumer Protection – Small Business Center - Public Way Use Unit for presentation to the City Council. Because this request was made for properties located in your ward, as approved by you as per the attached, I respectfully request that you introduce the attached ordinance at the next City Council meeting.

If you have any questions regarding this ordinance, please contact Anthony Bertuca at (312) 744-5506.

Department of Business Affairs and Consumer Protection

City of Chicago

O2016-1733

Office of the City Clerk

Document Tracking Sheet

Meeting Date:	3/16/2016
Sponsor(s):	Burnett (27)
Type:	Ordinance
Title:	Amendment of grant(s) of privilege in public way for 1127 West Chestnut Condo Assn.
Committee(s) Assignment:	Committee on Transportation and Public Way

ORDINANCE AMENDMENT
Acct. No. 206314 - 1
Permit No. 1120702

BE IT ORDAINED BY THE CITY COUNCIL OF THE CITY OF CHICAGO:

Section 1:

The ordinance passed by the City Council of the City of Chicago for **1127 WEST CHESTNUT CONDOMINIUM ASSOCIATION** on **01/13/2016**, and printed upon page **17327** of the Journal of Proceedings of the City of Chicago is here by Amended by deleting the words

"five (5) stairway(s)

The sum of two thousand ($2,000.00) per annum in advance"

and inserting in their place the words

"Occupation of Space for five (5) stairways

Total occupation of space along West Chestnut Street measure seventy-three (73) feet in length and three (3) feet in width. Total occupation of along North Elston Avenue measure one hundred (100) feet in length and three (3) feet in width.

The sum of four hundred ($400.00) per annum in advance.

Section 2:

This ordinance Amendment shall be in effect upon its passage.

ALDERMAN: _____ 03-16-16

Walter Burnett Jr. **Ward: 27** **Date:**

Department of Business Affairs and Consumer Protection
Small Business Center - Public Way Use Unit
City Hall - 121 N. LaSalle Street, Room 800 • Chicago, IL 60602
312-74-GOBIZ / 312-744-6249 • (312) 744-1944 (TTY)
http://www.cityofchicago.org/bacp

03/16/2016

Alderman **Walter Burnett Jr.**
Ward # **27**
City of Chicago
City Hall, Room **300**
121 North LaSalle Street
Chicago, Illinois 60602

Re: An amended ordinance to use and maintain a portion of the public right-of-way for **Occupation of Space** for **five (5) stairway(ies)** for **1127 WEST CHESTNUT CONDOMINIUM ASSOCIATION**, adjacent to the premises known as **1127 W. Chestnut St.**.

Dear Alderman **Walter Burnett Jr.**:

The applicant referenced above has requested the use of the public right-of-way for **Occupation of Space/ stairway(ies)**. An ordinance has been prepared by the Department of Business Affairs and Consumer Protection – Small Business Center - Public Way Use Unit for presentation to the City Council. Because this request was made for properties located in your ward, as approved by you as per the attached, I respectfully request that you introduce the attached ordinance at the next City Council meeting.

If you have any questions regarding this ordinance, please contact Anthony Bertuca at (312) 744-5506.

Department of Business Affairs and Consumer Protection

City of Chicago

O2016-1707

Office of the City Clerk

Document Tracking Sheet

Meeting Date:	3/16/2016
Sponsor(s):	Cochran (20)
Type:	Ordinance
Title:	Honorary street designation as "AKArama Foundation Way"
Committee(s) Assignment:	Committee on Transportation and Public Way

Referred to the Committee on
Transportation and Public Way

BE IT ORDAINED BY THE CITY COUNCIL OF THE CITY OF CHICAGO:

SECTION 1. Pursuant to an ordinance heretofore passed by the City Council which allows erection of honorary street-name signs, the Commissioner of Transportation shall take the necessary action for standardization of **S. Ingleside Ave., from E. 62nd St. to E. 63rd St.**, as **AKArama Foundation Way.**

SECTION 2. This ordinance shall take effect upon its passage and publication.

Willie B. Cochran
Alderman, 20th Ward

City of Chicago

O2016-1595

Office of the City Clerk

Document Tracking Sheet

Meeting Date:	3/16/2016
Sponsor(s):	Maldonado (26)
Type:	Ordinance
Title:	Honorary street designation as "Nancy Y. Franco-Maldonado Way"
Committee(s) Assignment:	Committee on Transportation and Public Way

March 16, 2016 City Council Meeting
Committee on Transportation & Public Way

BE IT ORDAINED BY THE CITY COUNCIL OF THE CITY OF CHICAGO;

SECTION 1. Pursuant to an ordinance heretofore passed by the City Council which allows erection of honorary street-name signs, the Commissioner of Transportation shall take the necessary action for standardization of the 2400-2850 West Division Street as "Nancy Y. Franco-Maldonado Way."

SECTION 2. This ordinance shall take effect upon its passage and publication.

Roberto Maldonado
Alderman, 26th Ward

RECEIVED
#3
2016 MAR 14 AM 8:50
CITY CLERK

City of Chicago

O2016-1715

Office of the City Clerk

Document Tracking Sheet

Meeting Date:	3/16/2016
Sponsor(s):	Ervin (28)
Type:	Ordinance
Title:	Repeal of honorary street designation as "Juana R. Tovar Way"
Committee(s) Assignment:	Committee on Transportation and Public Way

BE IT ORDAINED BY THE CITY COUNCIL OF THE CITY OF CHICAGO:

SECTION 1. That an ordinance heretofore passed by the City Council on May 28, 2014, establishing an honorary street designation at the following location, be and the same is hereby amended by striking therefrom the following [page 82398 of the Journal of Proceeding]:

"South Claremont Avenue 700 block as "Juana R. Tovar Way."

SECTION 2.This ordinance shall take effect and be in force upon its passage and publication.

JASON C. ERVIN
Alderman, 28th Ward

City of Chicago

O2016-1677

Office of the City Clerk

Document Tracking Sheet

Meeting Date:	3/16/2016
Sponsor(s):	*Zalewski (23)*
Type:	Ordinance
Title:	Correction of City Council Journal of Proceedings for Feburary 10, 2016
Committee(s) Assignment:	Committee on Committees, Rules and Ethics

ORDINANCE

WHEREAS, On February 10, 2016, the City Council passed an ordinance (City Clerk Tracking Number O2016-78) repealing Municipal Code section 4-60-022 (13.278) hereinafter referred to as the "Ordinance"; and

WHEREAS, It was later discovered that this Code section bore an inaccurate numbering designation. The correct numbering designation for the section was 4-60-022 (23.506); and

WHEREAS, It is necessary and appropriate to correct this error; now, therefore,

BE IT ORDAINED BY THE CITY COUNCIL OF THE CITY OF CHICAGO:

SECTION 1. Page 18528 of the Journal of the Proceedings of February 10, 2016, at line 19, is hereby corrected by replacing liquor moratorium number "13.278" with liquor moratorium number "23.506."

SECTION 2. The geographic area covered by this moratorium is unchanged by this ordinance's numbering correction.

SECTION 3. This ordinance shall be in full force and effect from and after its passage and publication and shall be deemed to apply retroactively to the effective date of the Ordinance.

Michael Zalewski
Alderman, 23rd Ward

City of Chicago

O2016-1649

Office of the City Clerk

Document Tracking Sheet

Meeting Date:	3/16/2016
Sponsor(s):	Solis (25)
Type:	Ordinance
Title:	Correction of City Council Journal of Proceedings for October 28, 2015
Committee(s) Assignment:	Committee on Committees, Rules and Ethics

CORRECTION OF THE OFFICIAL
JOURNAL OF PROCEEDINGS
(Residential Business Planned Development No. 368)

BE IT ORDAINED BY THE CITY COUNCIL OF THE CITY OF CHICAGO:

I hereby move to correct the Official Journal of Proceedings of the City Council of the City of Chicago at the regular meeting held on Wednesday, October 28, 2015, as follows:

Pages 12810 through 12879 shall be replaced in their entirety with the attached.

Daniel S. Solis
Chairman, Committee on Zoning

FINAL FOR PUBLICATION

BE IT ORDAINED BY THE CITY COUNCIL OF THE CITY OF CHICAGO:

SECTION 1: That the Chicago Zoning Ordinance be amended by changing all the Residential Business Planned Development No. 368 symbols and indications as shown on Map No. 1-E in the area bounded by:

> A line 150 feet east of and parallel to North St. Clair Street; East Grand Avenue; North Lake Shore Drive; the center line of Ogden Slip to a point 439.74 feet east of North Lake Shore Drive, the center line of the Turning Basin; the north bank of the Chicago River and the line thereof extended eastward where said bank does not exist; North Michigan Avenue; East North Water Street; North St. Clair Street (as now located); East Illinois Street; North St. Clair Street; the alley next south of East Grand Avenue;

to the designation of a Residential-Business Planned Development No. 368, as amended, which is hereby established in the area above described, subject to the provisions at the Plan of Development herewith attached and made a part thereof and to no others.

SECTION 2: This ordinance shall be in force and effect from and after its passage and due publication.

FINAL FOR PUBLICATION

Exhibit 1

Bulk Regulations and Data Table

(Page 1 of 5)

Sub Area	Net Site Area See Note (1) Sq. Ft, Acres	Maximum Retail Sq.Ft. (1000's)	Maximum Commercial Sq.Ft. (1000's)	Maximum Hotel Rooms	Maximum Dwelling Units	Maximum F.A.R.
A	380,796 8.74	540 *See Note (5)*	5,259	1,800	Permitted *See Notes (2 & 3)*	13.81 *See Note (6)*
B *See Notes (11&13)*	183,449 4.21	40	2,482 *See Note (8)*	1,606 *See Note (8)*	842 *See Note (8)*	13.53 *See Note (7)*
C	122,303 2.81	140	850	540	630	12.72
D	361,234 8.29	170	500	0	2,350	8.60
E	346,038 7.94	110 *See Note (9)*	5 *See Note (4)*	0	1,200	6.83
E.1	232,841 5.34	0	5 *See Note (4)*	Not Permitted	Not Permitted	0.02
E.2	18,191.63 0.42	0	0	0	0	0
E.3	95,005 2.18	110 *See Note (9)*	0	0	1,200	25.000 *See Note (10)*
F *See Note (12)*	167,084 3.83 *See Note (12)*	150	0	0	1,118 *See Note (12)*	11.57 *See Note (12)*
TOTAL	**1,560,904** **35.83**	**1,040**	**9,096**	**3,946** *See Note (8)*	**6,140** *See Note (2)*	**10.84**

Gross Site Area = Net Site Area: 1,560,904 sq. ft. (35.83 acres) plus area in or proposed to be in public right of way: 940,843 sq. ft. (21.60 acres) plus area in or proposed to be in public parks or open space: 302,479 sq. ft. (6.94 acres) = 2,804,226 sq. ft. (64.38 acres).

OFF STREET PARKING	MINIMUM	MAXIMUM
BUSINESS USES	1:5,000 sq. ft.	As determined by DPD in consultation with CDOT
HOTEL USES	1:4 Rooms	
RESIDENTIAL USES	55% d. u.	
NON-ACCESSORY PARKING (allowed in Sub-area F only)	200 spaces	600 spaces
OFF STREET LOADING:		Per DX-12 requirements
MINIMUM PERIPHERAL SETBACKS		Sufficient to allow for street trees and pedestrian walkways (min. 12'-6" from building to curb face
MINIMUM UPPER LEVEL SETBACKS		40' from Lake Shore Drive at level of Upper Lake Shore Drive

Applicant: 465 N. Park Drive, LLC
Address: 465-479 N. Park Drive; 315-335 E. Illinois Street
464-478 N. New Street
Introduced: June 17, 2015
Plan Commission: October 15, 2015

Exhibit 1

Bulk Regulations and Data Table

Note (1):	For the purpose of this Planned Development, Net Site Area" shall equal the entire land area (at Plaza Level where such is established, and otherwise at grade) within the boundaries of the planned development, less the area now dedicated or proposed to be dedicated to public use.
Note (2):	Dwelling units shall be permitted in Sub-Area A of this Planned Development subject to the provisions of the DX-16, Downtown Mixed-Use district classification. Any such units so built will not affect the total of 6,140 dwelling units permitted in Sub-Areas B, C, D, E and F. Dwelling units are permitted below the second floor in all sub-areas except Sub-Area E.
Note (3):	For purposes of exchange of uses, a hotel room shall be equal to 0.5 dwelling units. The permissible number of hotel rooms within the planned development shall not exceed 3,946 rooms. Ballrooms, meeting rooms, exhibition space, restaurant facilities and hotel-associated retail shall be deemed "accessory hotel uses" and shall be charged against commercial uses.
Note (4):	Although Sub-Area E.1 (DuSable Park) has been dedicated to public park uses, it is included in Net Site Area because a maximum of 5,000 square feet of park and recreation-related floor area may be constructed within its boundaries.
Note (5):	Assumes 410,000 sf allocated to development Parcels 4 and 5 and the remaining 130,000 sf allocated to remaining development parcels within Sub-Area A.
Note (6):	Assumes floor area allocated to existing buildings as follows: 401 North Michigan (760,241 sf), University of Chicago Gleacher Center (240,000 sf), NBC Tower (912,000 sf); and, to future development as follows: Parcel 1 (776,250 sf); Parcel 3 (970,000 sf) and Parcels 4/5 (1,600,000 sf)
Note (7):	Assumes floor area allocated to existing Sheraton Hotel (Parcels P6A and P6B) at 860,379 sf and to Parcels P7 and P7A at 847,290 sf. pursuant to June 6, 2012 amendment.
Note (8):	For purposes of exchange of uses, a hotel room shall be equal to 0.5 dwelling units. The number of dwelling units listed for Subarea B (842) includes 197 dwelling units converted from 394 hotel rooms. The permissible number of hotel rooms within the planned development shall not exceed 3,946 rooms. Ballrooms, meeting rooms, exhibition space, restaurant facilities and hotel-associated retail shall be deemed "accessory hotel uses" and shall be charged against commercial uses. Accessory hotel uses on Parcels 7, 7A and 8 combined shall not exceed 50,000 square feet.
Note (9):	Residential support services, physical fitness/indoor recreation center, and small venue theater (for building residents only) are expressly permitted in Sub-Area E.3.

Applicant:	465 N. Park Drive, LLC
Address:	465-479 N. Park Drive; 315-335 E. Illinois Street 464-478 N. New Street
Introduced:	June 17, 2015
Plan Commission:	October 15, 2015

Exhibit 1

Bulk Regulations and Data Table

Note (10): **FAR Bonus Calculations**
Sub-Area E-3 (Parcels 18 and 19, combined)
Net Site Area = 95,005 square feet

Base FAR	10.00
Downtown Affordable Housing Zoning Bonus	3.00 (a)
Offsite contribution to DuSable Park	2.16 (b)
Public Plazas	5.44 (c)
Chicago Riverwalk	0.40 (d)
Water Features	1.00 (e)
Underground Parking and Loading	3.00 (f)
Total FAR	25.00

a) Based on a contribution of $5,700,300.00 to the City of Chicago Affordable Housing Opportunity Fund.

b) Based on a contribution of $4,104,216.00 to City of Chicago for Off-Site Park Improvements (to DuSable Park).

c) Based on the provision of 51,730 square feet of on-site public plaza.

d) Based on the provision of improvements to 3,800 square feet at off-site open spaces.

e) Based on the provision of 48,669 square feet of water features in on-site public open spaces.

f) Based on the provision of 171 underground parking spaces on Lower Levels 1 and 2, at least 265 underground parking spaces on Lower Level 3 and lower, and 7 underground loading docks on lower level.

Note (11): **Bulk Regulations and Data Table**
Sub-Area B (Parcels 7 & 7A)
Net Site Area = 68,385 square feet

Maximum Floor Area Ratio (FAR):	12.39
Maximum Percentage of Land Coverage:	Per Site Plans
Maximum Number of Dwelling Units:	398
Maximum Number of Hotel Keys:	400
Maximum Number of Off-Street Parking Spaces (Residential):	219
Maximum Number of Off-Street Parking Spaces (Hotel):	11
Minimum Number of Bike Parking Spaces:	50
Minimum Periphery Setbacks:	Per Site Plans
Maximum Building Height:	590' (plus 45' for mechanical penthouse, roof mechanical units, roof access stairs, architectural elements and similar appurtenances)
Minimum Number of Off-Street Loading Berths, Residential:	2 (10' x 25') spaces
Minimum Number of Off-Street Loading Berths, Hotel:	2 (10' x 25') spaces

Applicant:	465 N. Park Drive, LLC
Address:	465-479 N. Park Drive; 315-335 E. Illinois Street 464-478 N. New Street
Introduced:	June 17, 2015
Plan Commission:	October 15, 2015

Exhibit 1

Bulk Regulations and Data Table

Note (12): **Sub-Area F**
Net Site Area = 167,104 sq. ft. (overall)

Maximum Floor Area Ratio (FAR):	11.57 (overall Sub-area F after Floor Area Bonuses)
Base FAR	8.98 (overall Sub-area F; see note (a) below)
Affordable Housing Bonus:	0.52 (See note (b) below)
Underground Parking Bonus:	1.00 (See note (c) below)
Plaza/Pocket Park Bonus:	1.07 (See note (d) below)
Total FAR	11.57

Bulk Regulations and Data Table For Parcel 21C:

Maximum Number of Dwelling Units:	350
Minimum Number of Accessory Parking Spaces:	296
Minimum Number of Bike Parking Spaces:	50
Minimum Periphery Setbacks and Site Coverage:	Per site plan
Maximum Building Height:	785 feet
Minimum Number of Off-Street Loading Berths:	3 (10' x 25')

a) Base FAR of 8.98 results from an increase in net site area from 100,456 sf. to 167,104 sf. for the inclusion of Parcel P21B into the net site area by this amendment and a commensurate reduction of FAR from 14.93.

b) 86,720 sf. bonus floor area based on a contribution of $2,983,168 to the City of Chicago Housing Opportunity Fund as set forth in Statement 11(o).

c) 167,208 sf. bonus floor area based on 120 underground parking spaces on Levels -1 and -2 and 176 unground parking spaces on Levels -3 and -4.

d) 179,670 sf. bonus floor area based on providing or reconstructing 20,008 square feet of plaza/pocket park area on Parcel P21B in accordance with the Pocket Park Bonus Landscape Plan.

Applicant:	465 N. Park Drive, LLC
Address:	465-479 N. Park Drive; 315-335 E. Illinois Street 464-478 N. New Street
Introduced:	June 17, 2015
Plan Commission:	October 15, 2015

Exhibit 1

Bulk Regulations and Data Table

(Page 5 of 5)

Note (13):	**Bulk Regulations and Data Table** **Sub-Area B (~~Parcel 8~~)** **Net Site Area = ~~34,400~~ SF**	
	Maximum Floor Area Ratio (FAR):	14.50
	Maximum Percentage of Land Coverage:	Per Site Plan
	Maximum Number of Dwelling Units:	444
	Minimum Number of Off-Street Parking Spaces (Residential):	181
	Minimum Number of Bike Parking Spaces:	50
	Minimum Periphery Setbacks	Per Site Plans
	Maximum Building Height:	535' (Includes 35' for mechanical penthouse, roof mechanical units, roof access stairs, architectural elements and similar appurtenances)
	Minimum Number of Off-Street Loading Berths, Residential:	1 (10' x 25')
	Minimum Number of Off-Street Loading Berths, Retail:	**1 (10' x 25')**

Applicant:	465 N. Park Drive, LLC
Address:	465-479 N. Park Drive; 315-335 E. Illinois Street 464-478 N. New Street
Introduced:	June 17, 2015
Plan Commission:	October 15, 2015

RESIDENTIAL-BUSINESS PLANNED DEVELOPMENT NO. 368, AS AMENDED

PLAN OF DEVELOPMENT

STATEMENTS

1. The area delineated herein as "Residential-Business Planned Development Number 368", as amended, consists of approximately 1,560,904 square feet or 35.83 acres (exclusive of public rights-of-way and dedicated public open space) of real property as shown on the attached Planned Development Boundary Map (the "Property").

2. This plan of development consists of these twenty-one (21) statements and the following exhibits for the entire Planned Development: Bulk Regulations and Data Table for the entire Planned Development; an Existing Zoning Map; Planned Development Boundary and Subareas Map; Development Parcels Map; Maximum Height Zones; Existing and Planned Open Spaces; Pattern of Vehicular Roadways; and Recommended Traffic Improvements. This plan of development is in conformity with the intent and purpose of the Chicago Zoning Ordinance and all requirements hereof, and satisfies the established criteria for approval as a planned development. In any instance where a provision of the planned development conflicts with the Chicago Building Code, the Building Code shall control.

   This plan of development consists of the following exhibits related to the development of Subparcel E.3: Bulk Regulations and Data Table Note 10; Site Landscape Plan; DuSable Landscape Plan; Ground Floor Plan Overview; Lower Lake Shore Drive Plan Overview; Building Elevations; South Building Elevation; Partial Enlarged South Elevation; Partial East/West Site Section; Partial Enlarged East Elevation; North/South Site Section at Lake Shore Drive; North/South Tower and Parking Section; East/West Parking Section; North/South Overview Section; and Lake Front Trail Alignment Alternate 1 and Alternate 2.

   This plan of development consists of the following exhibits related to the development of Subarea B Parcels 7 and 7A: Bulk Regulations and Data Table Note 11; View Corridor Program; Overall Site Plan; Lower East North Water Street Plan, North Park Drive Street Plan, North Park Drive Wayfinding Plan; Upper East North Water Street Plan; Upper East North Water Street Wayfinding Plan; Terrace Level Plan; Landscape Plan; Green Roof Plan; Overall Section A Plan and Partial North Elevation; West Elevation at tower and Partial North/South Section B Plan; Building Elevations (North, South, East and West) prepared by Solomon Cordwell Buenz dated May 24, 2012.

   This plan of development consists of the following plans and exhibits related to the development of Parcels P21B and P21C (the Kraft Parcel): Bulk Regulations and Data Table Note 12; Site Plan; Ground Floor Plan; Recreation Deck Level Plan; Green Roof Plan; Building Elevations (North and East, and South and West); Landscape Plan; Pocket Park Bonus Landscape Plan; Landscape Sections (A/B and C/D); and Landscape Plant List prepared by GREC Architects, LLC and dated December 18, 2014 (the "Plans").

Applicant: 465 N. Park Drive, LLC
Address: 465-79 N. Park Dr.; 315-35 E. Illinois St.; 464-78 N. New St.
Introduced Date: June 17, 2015
Plan Commission Date: October 15, 2015

465 N. Park Drive, LLC (the "Applicant") owns or controls Sub-Area B Parcel 8 within this Planned Development. This Plan of Development consists of the following exhibits related to the development of Sub-Area B Parcel 8: Bulk Regulations and Data Table Note 13; Site Plan; Landscape Plan; Mezzanine, Second Floor, Third Floor, Fourth Floor, and Fourth Floor Mezzanine Plans; 5th Floor Amenity Landscape Plan; 6th Floor Balcony Landscape Plan; 37th Floor Sky Deck Landscape Plan; Plant List & Landscape Details; Green Roof Plan; and Building Elevations (North, South, East and West) prepared by pappageorgehaymes partners dated October 15, 2015.

3. The current property owner or an authorized agent shall obtain all required reviews, approvals, licenses and permits in connection with this plan of development. The dedication or vacation of any streets or alleys shall require a separate submittal and approval by the City Council.

4. The requirements, obligations and conditions contained within this planned development shall be binding upon each property owner, its successors and assigns (including any condominium association which is formed) and the legal titleholders and any ground lessors. All rights granted hereunder shall inure to the benefit of each property owner, its successors and assigns (including any condominium association which is formed) and the legal titleholder and any ground lessors. Furthermore, pursuant to the requirements of Section 17-8-0400 of the Chicago Zoning Ordinance, the property, at the time applications for amendments, modifications or changes (administrative, legislative or otherwise) to this planned development are made, shall be under single ownership or under single designated control. Subject to the subarea/subparcel control provisions of Section 17-8-0400 of the Chicago Zoning Ordinance, single designated control for purposes of this paragraph shall mean that any application to the City for any amendment to this planned development or any other modification or change thereto (administrative, legislative or otherwise) shall be made or authorized by the Equitable Life Assurance Society of the United States or all its successors and assigns as zoning control party for property located west of Columbus Drive, and by all the successors and assigns to the Chicago Dock and Canal Trust, as zoning control parties for the property located east of Columbus Drive. The board of directors of any condominium association shall represent individual condominium owners.

5. Several subareas are delineated on the attached planned development Subarea Map for the purposes of establishing use and density controls in connection with this Plan of Development. Uses permitted below plus thirty-five (+35) feet Chicago City Datum, plus or minus six (± 6) feet in respect of design conditions, ("Plaza Level") shall be in general conformity with the Permitted and Special Uses of the DX-12, Downtown Mixed-Use District classification; uses permitted at and above the Plaza Level in the area hereinbefore defined shall be in general conformity with the Permitted and Special Uses of the DX-12, Downtown Mixed-Use District classification, except that in that part of the subject area lying within 200 feet of North Michigan Avenue uses shall be in general conformity with the

Permitted and Special Uses of the DX-16, Downtown Mixed-Use District classification; uses permitted where no Plaza Level exists shall be in general conformity with the Permitted and Special Uses of the DX-12, Downtown Mixed-Use District Classification. Earth station receiving and transmitting dishes, microwave relay dishes and transmitting or receiving dishes shall be permitted. Residential support services, physical fitness/indoor recreation center, and small venue theater are expressly permitted in Subparcel E.3. Non-accessory parking shall be a permitted use in Subarea F only. Underground accessory parking related to the improvements constructed upon Subparcel E.3 shall be a permitted use in Subparcel E.2. All other controls and regulations set forth herein are made applicable within the general application of this statement. Uses permitted in DuSable Park (Subparcel E.1) shall be recreational and related uses including but not limited to marinas; tennis courts; and similar facilities. Temporary staging of construction materials and related equipment shall be a permitted use in Subparcel E.1 subject to the review and approval of the Commissioner of the Department of Planning and Development and the Chicago Park District. Daycare and other community-oriented uses are expressly permitted and strongly encouraged in all areas of the planned development. Agreement on how space for a minimum of one new daycare center shall be provided within Subareas B, D or Subparcel E.3 to service new residents and employees of those subareas must be submitted and approved by the Department of Planning and Development prior to the issuance of any Part II approval for any improvement on Parcels P1, P3, P7, P7A, P8, P18, or P19.

6. For purposes of Floor Area Ratio ("FAR") calculations, the definitions in the Chicago Zoning Ordinance shall apply, with the following exceptions: (1) in Subarea A, grade is herein established at plus thirty-five (+35) feet Chicago City Datum, plus or minus six (±6) feet in respect of design conditions ("Plaza Level"); (2) in Subarea B, grade is herein established as the curb level of the building entrance on upper East North Water Street plus or minus six (±6) feet in respect of design conditions; and (3) space devoted to heating, ventilation, and air-conditioning equipment shall not be included in FAR regardless of location.

7. Any service drives or other ingress or egress lanes shall be adequately designed and paved in accordance with the regulations of the Chicago Department of Transportation and in compliance with the Municipal Code of the City of Chicago to provide ingress and egress for motor vehicles, including emergency vehicles. Fire lanes shall be adequately designed and paved in compliance with the Municipal Code of the City of Chicago and shall have a minimum of 20 feet to provide ingress and egress for emergency vehicles. There shall be no parking within established fire lanes. Closure of all or part of any public streets or alleys during demolition or construction shall be subject to the review and approval of the Chicago Department of Transportation. All work proposed in the Public Way must be designed and constructed in accordance with the Chicago Department of Transportation Construction Standards for Work in the Public Way and in compliance with the Municipal Code of the City of Chicago.

8. Off-street parking and loading facilities shall be provided in compliance with this plan of development, subject to the review of the Chicago Department of Transportation and approval by the Department of Planning and Development. All parking spaces required to serve buildings or uses shall be located on the same parcel as the building or use served, or (i) if a residential use, within 600 feet walking distance, or (ii) if a non-residential use, within 1,200 feet walking distance. Parking to serve uses in Subarea E.1 or E.3 may be located underneath or west of Lake Shore Drive.

9. Business and business identification signs shall be permitted within the planned development subject to the review and approval of the Department of Planning and Development and to the conditions of Statement 11(e). Off-premises signage is prohibited. Temporary signs such as construction and marketing signs may be permitted subject to the aforestated approvals. Signage for retail and movie theater uses is a special concern. A general signage plan indicating the locations and dimensions of signage for these uses, including all interior signage which is visible from public streets, shall be submitted prior to Part II approval in accord with Statement 16 hereof (Site Plan Review).

10. The height of buildings within the planned development and any appurtenance attached thereto shall be subject to the limitations on the attached exhibit labeled "Maximum Height Zones". Where maximum height zones have been established, building height shall be defined as follows:

"Building height" is the vertical distance from the curb level, grade, or its equivalent, opposite the center of the front of a building to the highest point of the underside of the ceiling beams of the highest habitable floor, in the case of a flat roof; to the deck line of a mansard roof; and, to the mean level of the underside of the rafters between the eaves and the ridge of a gable, hip or gambrel roof. For the purpose of determining height in Subarea B Parcels 7 and 7A, grade is herein established as the curb level of the building entrance on upper East North Water Street plus or minus 6 feet in respect of design conditions. (For the purpose of determining height, building tops of other configurations may be considered to be the type described herein which most closely approximates the shape of the proposed design). However, in no case shall the "actual" height of a building exceed the "maximum height" by more than 65 feet.

11. The improvements on individual development sites shall be designed, constructed and maintained in accordance with the exhibits attached hereto and the following general design standards:

(a) Buildings along Lake Shore Drive shall be designed to minimize building mass directly facing the Drive. The base along Lake Shore Drive of any such structure shall be limited to the height of Lake Shore Drive. The tower of such structures shall be set back a minimum of 40 feet from Lake Shore Drive although encroachments into such setback area for design reasons may be allowed by the Commissioner of Planning and

Development as a minor change pursuant to Section 17-13-0611 of the Chicago Zoning Ordinance. This 40-foot setback area shall be heavily landscaped with trees and other greenery so as to be visible from the drive.

(b) Landscaping of buildings at terraces, rooftops, and balconies shall be provided wherever possible and appropriate. Buildings shall be designed with upper-level architectural features that are lit at night wherever possible. Mechanical equipment on rooftops shall be screened with quality materials, and made a feature of the building design, where appropriate. Notwithstanding any statement to the contrary, this planned development shall be subject to the provisions of Chapter 17-11 of the Chicago Zoning Ordinance governing landscaping and screening. In any instance where a provision of this planned development conflicts with landscape and screening provisions of the Chicago Zoning Ordinance, the Chicago Zoning Ordinance shall control. Nothing in this planned development is intended to waive the applicability of the landscape and screening provisions of the Chicago Zoning Ordinance.

(c) Buildings shall be setback from the property line, if necessary, to achieve a minimum of 12 feet, 6 inches (except the building column may be setback 10 feet, 0 inches in Subarea E-3 along Ogden Slip and the building located in Subarea B, Parcels 7 and 7A, may be located at the property line along North New Street, North Park Drive, Upper East North Water Street and Lower East North Water Street and the building located in Sub-Area B, Parcel 8, may be located at the property line along North New Street, North Park Drive, and East Illinois Street) in sidewalk width to accommodate street trees. No awnings, canopies, or other building projections shall be allowed that would interfere with street tree canopies except at entrances to hotels, residential entrances or movie theaters.

(d) Building designs that reflect divisions into base, middle, and top, that have setbacks, cornice lines, changes in plane or materials, articulated surfaces, or other methods of reducing the scale and mass are encouraged. Preferred building materials shall be stone, manufactured stone, brick, finished metal such as stainless steel, or articulated pre-cast concrete in combination with glass at the base. Exposed structural concrete, dryvit or other stucco-like material, or reflective glass shall not be allowed. Materials of upper stories shall be similar to those of the lower; however, the level of detailing may be simplified.

(e) Buildings shall be designed with clearly delineated signage bands. The quality and amount of signage shall be strictly controlled. The total square footage displayed on any building shall be limited to no more than six (6) times the street frontage on any given street. Preference shall be given to pin-mounted back lit signs with individual letters that are externally lit. Signs behind glass that are visible from the sidewalk shall count toward the permitted sign area. The area of a sign that consists of

individual letters shall be measured by drawing a box around the letters. Graphic images which depict tenant logos or products or which may otherwise be construed as advertising shall count as signage in their entirety. Signage on awnings shall be allowed on the valance only, with a maximum of 5-inch high letters limited to tenant identification or logos only. No electronic moving message board signs shall be allowed. Rooftop signs shall be prohibited.

(f) No new surface parking lots, except interim lots approved by the Zoning Administrator, shall be allowed. No surface parking lot shall be allowed on the Parcel P21B ("Kraft") park site in Subarea F. The maximum effort shall be made to contain parking in below-ground structures. Above-grade parking structures shall be enclosed, fronted by habitable space, or otherwise designed so as to have a similar appearance to habitable spaces in terms of finish materials, the shape and scale of openings, and the screening of ramps, car lights and ceiling fixtures. Any parking structures facing the Chicago River must be fronted by habitable space or completely enclosed and well-articulated at all levels. The first floor of all structures facing Illinois Street, Grand Avenue, McClurg Court, Park Drive, or Columbus Drive shall maximize space with active uses such as retail, daycare, restaurants, et cetera. Parking structures shall also contain provisions for planting at the base, the roof, or at mid-height ledges.

(g) Loading docks shall be concealed from public view through screening or landscaping. Curb cuts for loading docks shall be minimized.

(h) The new roadway structure at upper level Illinois Street shall be finished in highly articulated stone, pre-cast concrete, or other quality material, with particular attention given to views of the structure from Columbus Drive. Terraced planting, pedestrian lighting, decorative railings, banners, and other features shall be used to create a major pedestrian amenity. A major water feature shall be installed at the intersection of upper-level Illinois Street and the NBC Plaza. The underside of upper Illinois shall be appropriately lit, structural columns shall be covered, and other elements shall be added to create a safe, well-lit connection to Michigan Avenue.

(i) The completion of the riveredge esplanade shall be required of the developers of Parcels 14 and 16, and Parcel 18. Such public spaces shall be developed with the same quality and character of amenities as the existing esplanade adjacent to these areas. In addition, the developer of Parcel 18 shall be responsible for the development of pedestrian access to DuSable Park under Lake Shore Drive. Such access shall be well-lit, suitably paved, and finished so as to provide safe, attractive, and convenient access to the park from the river esplanade. All plans for pedestrian access to DuSable Park from Parcel 18 shall be subject to detailed review and approval by the Department of Planning and Development before the issuance of any superstructure Part II approval letters.

(j) The developer of Parcel 19 shall develop the following public improvements indicated on Exhibit 6 Existing and Planned Open Spaces concurrently with the development of Parcel 19: a pedestrian walkway from East North Water Street to Ogden Slip and an extension of the Ogden Slip promenade to Lake Shore Drive. The pedestrian walkway from East North Water Street to Ogden Slip shall be developed with the same quality and character of amenities as the existing walkway from the River Esplanade to East North Water Street. The extension of the Ogden Slip promenade shall be developed with the same quality and character of amenities as the existing promenade adjacent to it. In the event that DuSable Park is developed before Parcel 19 is developed, the owner(s) of Parcel 19 shall construct and maintain a temporary pedestrian connection along the slip. These improvements shall consist of a paved (asphalt or better) pedestrian walkway, a minimum of 20 feet in width. Metal railings shall be installed along either side of the pedestrian walkway near the slip edge and on the side adjacent to Parcel 19. The design of these improvements shall be subject to the approval of the Commissioner of Planning and Development.

In addition, pedestrian access along Ogden Slip under Lake Shore Drive to DuSable Park shall be constructed concurrently with the construction of DuSable Park. The owner(s) of Parcel 19 shall be solely responsible for the cost of improvements underneath Lake Shore Drive, subject to approval of the State of Illinois to make such improvements. Such access shall be well-lit, suitably paved, and finished so as to provide safe, attractive, and convenient access to the park from the Ogden Slip promenade. However, if Parcel 19 should be developed before the construction of DuSable Park, then the owner(s) of Parcel 19 shall, at the time of application for superstructure Part II, place in escrow money equivalent to the cost of constructing such a connection, as determined by the Commissioner of the Department of Planning and Development, unless an agreement between the Developer of Parcel E.3 and the Chicago Park District as referenced in Statement Number 11(m) below provides otherwise.

All plans for these improvements shall be subject to detailed review and approval by the Department of Planning and Development before the issuance of any Part II approval letters.

(k) All improvements to be constructed within this planned development for which Part II approval letters are issued after the March 29, 2006, date of City Council approval of the amended planned development shall comply with the Department of Planning and Development Chicago Sustainable Development Policy in effect at the time of application for Part II approval, and the owners shall use best and reasonable efforts to design, construct and maintain all buildings located within this Planned Development in a manner generally consistent with the Leadership in Energy and Environmental Design Green Building Rating System (LEED). A dog-run shall be located within or adjacent to Subparcel E.3. As a result of the architectural design of

the tower to be constructed within Subparcel E.3, a green roof is not feasible. The development of the improvements on Parcel P21C contemplated by this Planned Development amendment shall be LEED certified and have a green roof of approximately 2,177 square feet and a rain water collection system as described in the attached Green Roof Plan.

(l) Pursuant to the Affordable Housing provision of the City of Chicago Zoning Ordinance, Title 17, Chapter 17-4-1004, et seq. ("Zoning Ordinance") Developer of Parcel E.3 has asked for an increase in the Floor Area Ratio of 3.00 FAR for the Property. The Developer of Parcel E.3 hereby acknowledges that according to Section 17-4-1004D of the Zoning Ordinance, the total floor area devoted to affordable housing units must equal at least 25 percent of the total increase in floor area allowed under the Affordable Housing Bonus or a cash payment must be made to the City of Chicago Affordable Housing Opportunity Fund based on the increase in allowable floor area multiplied by 80 percent of the median cost of land per buildable square foot. Based on Section 17-4-1004D, the Developer of Parcel E.3 has agreed to provide a cash payment to the City of Chicago Affordable Housing Opportunity Fund in the amount of $5,700,300.00. Prior to the issuance of permits, the Developer of Parcel E.3 will enter into an Affordable Housing Agreement with the Chicago Department of Planning and Development or provide a letter of credit or other security device in an amount equal to the cash contribution. The Developer of Parcel E.3 must comply with all of the applicable sections of the Affordable Housing Provision of the Zoning Ordinance which sections are hereby incorporated into this planned development. The Affordable Housing Agreement required by Section 17-4-1004-E9 is also incorporated into this planned development.

Pursuant to the Off-Site Park and Open Space Contributions provision of the City of Chicago Zoning Ordinance, Title 17, Chapter 17-4-1018, et seq., the Developer of Parcel E.3 has asked for an increase in the Floor Area Ratio of 2.16 FAR for the Property. The Developer of Parcel E.3 hereby acknowledges that according to Section 17-4-1018-C of the Zoning Ordinance, a cash payment must be made to the City of Chicago based on the increase in allowable floor area multiplied by 80 percent of the median cost of land per buildable square foot. Based on Section 17-4-1018-C, the Developer of Parcel E.3 has agreed to provide a cash payment to the City of Chicago in the amount of $4,104,216.00. Prior to the issuance of permits, the Developer of Parcel E.3 will provide a letter of credit or other security device in an amount equal to the cash contribution. The Developer of Parcel E.3 must comply with all of the sections of the Off-Site Park and Open Space Contributions provisions of the Zoning Ordinance which sections are hereby incorporated into this planned development. The Off-Site Park and Open Space Contribution Agreement required by Section 17-4-1018-B3 is also incorporated into this planned development.

(m) The Developer of Parcel E.3, the City of Chicago, and the Chicago Park District shall enter into an agreement relating, in part, to the responsibility for the design, funding and construction phasing of DuSable Park, the pedestrian connections to DuSable Park and the Lakefront Trail.

(n) The improvements contemplated for DuSable Park (Subparcel E.1) must be substantially completed by the Developer of Parcel E.3 prior to the issuance of Certificate of Occupancy for any dwelling unit exceeding the three hundredth (300th) dwelling unit constructed with Subparcel E.3.

(o) The amendment of this Planned Development concerning development of Parcels P21B and P21C triggers the requirements of Section 2-45-110 of the Municipal Code (the "Affordable Requirements Ordinance" or "ARO"). Any developer of a "residential housing project" within the meaning of the Affordable Requirements Ordinance ("Residential Project") must: (i) develop affordable housing units as part of the Residential Project; (ii) pay a fee in lieu of the development of affordable housing units; or (iii) any combination of (i) and (ii). Further, the amendment of this Planned Development is subject to Section 17-4-1004-D of the Zoning Code, which also requires on-site affordable housing or payment of a fee in lieu of providing affordable housing for rezonings in DC, DX and DR districts that increase the base floor area ratio. If a planned development is subject to the requirements of both sections (2-45-110 and 17-4-1004-D), the developer may elect to satisfy the ARO requirements by complying with the affordable housing floor area bonus provided for in Section 17-4-1004. The owner of Parcels P21B and P21C has elected to comply with Section 17-4-1004. Pursuant to Section 17-4-1004-B of the Zoning Ordinance, the owner of Parcels P21B and P21C has requested an increase in the floor area ratio for the Property, as set forth in the bonus worksheet required under Section 17-4-1003-D and attached hereto as an Exhibit ("Bonus Worksheet"). In accordance with the formulas set forth in Section 17-4-1004-C and the Bonus Worksheet, the owner of Parcels P21B and P21C acknowledges and agrees that it must provide either a minimum of at least 21,680 square feet of floor area (the "Affordable Units") in the building receiving the affordable housing floor area bonus ("Eligible Building"), with an affordable unit mix comparable to the overall mix and approved by the Department of Planning and Development prior to issuance of the first building permit, or make a cash payment in lieu of providing affordable housing in the amount of $2,983,168 ("Cash Payment"), or $100,000 per unit ("Pro Rata Amount"). Prior to the issuance of any building permits for the Eligible Building, including, without limitation, excavation or foundation permits, the owner of Parcels P21B and P21C must either make the required Cash Payment or provide a performance bond or other security in the amount of the Cash Payment ensuring construction of the Affordable Units. If the owner of Parcels P21B and P21C elects to construct the Affordable Units, it must also enter into an Affordable Housing Agreement with the City pursuant to Section 17-4-1004-E9 prior to the issuance of any building permits for

the Eligible Building, including, without limitation, excavation or foundation permits. The terms of the Affordable Housing Agreement and any amendments thereto would be incorporated herein by this reference. The owner of Parcels P21B and P21C acknowledges and agrees that the Affordable Housing Agreement would be recorded against the Eligible Building and would constitute a lien against each Affordable Unit in an amount equal to the Pro Rata Amount. The City shall execute partial releases of the Affordable Housing Agreement prior to or at the time of the sale of each Affordable Unit to an income-eligible buyer at an affordable price, subject to the simultaneous execution and recording of a mortgage, restrictive covenant or similar instrument against such Affordable Unit. In addition to the Affordable Housing Agreement, the owner of Parcels P21B and P21C acknowledges and agrees that, pursuant to Section 17-4-1003-D3, the Bonus Worksheet will serve as an official record of bonuses and amenities. The owner of Parcels P21B and P21C must comply with the applicable affordable housing standards and requirements set forth in Section 17-4-1004, the terms of which are incorporated herein by this reference. Notwithstanding anything to the contrary contained in Section 17-4-1003-E, the Commissioner of the Department of Planning and Development may enforce remedies for breach of the Affordable Housing Agreement, and enter into settlement agreements with respect to any such breach, subject to the approval of the Corporation Counsel, without amending the Planned Development.

12. Publicly dedicated improvements, including streets, sidewalks, transit and open space amenities shall be designed, constructed and maintained in accordance with the exhibits described in Statement 2 hereof and the "Cityfront Center Internal Design Standards: Section I", dated September 12, 1986.

13. The property owner(s) adjacent to the Chicago River shall develop a continuous pedestrian esplanade along the Chicago River's edge. Completion of the esplanade will occur as follows:

(a) The east right-of-way line of McClurg Court to the west right-of-way line of Lake Shore Drive shall be improved concurrently with development of adjacent parcels south of East North Water Street (Parcels 14,16, and 18). In the event that DuSable Park is developed before Parcel 18 is developed, the owner(s) of Parcel 18 shall construct and maintain a temporary pedestrian connection along the river. These improvements shall consist of a paved (asphalt or better) pedestrian walkway, a minimum of 10 feet in width. Metal railings shall be installed along either side of the pedestrian walkway near the river's edge and on the side adjacent to the development parcel. The design of these improvements shall be subject to the approval of the Commissioner of Planning and Development; and

(b) The west right-of-way line of Lake Shore Drive to DuSable Park shall be constructed concurrently with the construction of DuSable Park. The owner(s) of Parcel 18 shall

be solely responsible for improvements underneath Lake Shore Drive, subject to approval of the State of Illinois to make such improvements. Such access shall be well lit, suitably paved, and finished so as to provide safe, attractive, and convenient access to the park from the river edge esplanade. However, if Parcel 18 should be developed before the construction of DuSable Park, then the owner(s) of Parcel 18 shall, at the time of application for superstructure Part II, place in escrow money equivalent to the cost of constructing such a connection, as determined by the Commissioner of the Department of Planning and Development, unless an agreement between the Developer of Parcel E.3 and the Chicago Park District as referenced in Statement Number 11(m) above provides otherwise.

14. The developer of Parcels P21B and P21C (the Kraft Parcel), shall substantially renovate the existing 70,000 square foot park on Parcel P21B in accordance with the Landscape Plan, the Landscape Sections, and the Landscape Plant list. Such renovation shall be commenced no later than three (3) months following issuance of the first occupancy permit for the residential building to be constructed on Parcel P21C as permitted by this Planned Development, and shall be completed no later than one (1) year thereafter. The park, as renovated, shall continue to be privately owned, maintained and subject to occasional partial closure for private use but, subject to the foregoing, shall remain accessible to the public during hours in which public parks are accessible to the public. The public shall have use of the Dog Run indicated on the Landscape Plan subject to any regulations, if imposed, that conform to the protocols of the Chicago Park District for Dog Friendly Areas. The owner(s) of Parcels P21B and P21C (the Kraft Parcel) shall be responsible for the costs and performance of maintenance of the park in conformance with the Landscape Plan and the Open Space Plan. Nothing contained herein shall preclude residents or other individuals from using the park for other private uses, provided that they obtain permission from the owner(s) of the Kraft Parcel and all necessary governmental approvals and permits.

15. Traffic studies completed by developers and the City of Chicago project significant peak hour traffic volume increases on Illinois Street and Grand Avenue in particular as a result of new development. Some excess roadway capacity is available to handle this increased traffic, but a number of geometric, signal timing and parking control measures are recommended in addition to active transportation management in the Illinois-Grand corridor. Accordingly, no Part II submittal shall be approved without a firm agreement between the developer and the Chicago Department of Transportation regarding the timing and responsibility for any recommended traffic improvements described in Exhibit 8 hereof for streets adjoining the development site. Membership and participation in the Illinois-Grand Corridor Transportation Management Association shall also be required prior to the issuance of any Part II development approval.

16. Prior to the issuance by the Department of Planning and Development of a determination pursuant to Section 17-13-0610 of the Chicago Zoning Ordinance ("Part II approval") for development or redevelopment of any development parcels within the planned development,

other than alterations to existing buildings which do not increase their height or alter their footprint or construction in accordance with the Plans approved herein, a site plan for the proposed development, including parking areas, shall be submitted to the Zoning Administrator for approval. Review and approval of the site plan by the Zoning Administrator is intended to assure that specific development proposals conform with the general design standards in Statement 11 and to ensure coordination of public improvements described in Statements 12 through 15 at an early stage. No Part II approval for work for which a Site Plan must be submitted to the Zoning Administrator shall be granted until the Site Plan has been approved by the Zoning Administrator. Further, all Part II submittals shall be in compliance with the Chicago Landscape Ordinance. At least thirty (30) days prior to the filing of the Developer of Parcel E.3's request for Part II approval for the construction of the superstructure upon Subparcel E.3, the Developer of Parcel E.3 Applicant shall submit a detailed Landscape Plan and Elevations for the Subparcel E.3 property to the Department of Planning and Development for review and approval.

Following approval of a Site Plan by the Zoning Administrator, the approved plan shall be kept on permanent file with the Department of Planning and Development and shall be deemed to be an integral part of this planned development. The approved Site Plan may be changed or modified pursuant to the minor change provisions of Section 17-13-0611 of the Chicago Zoning Ordinance.

A Site Plan shall, at a minimum, provide the following information with respect to the proposed improvements:

(1) the boundaries of the Property;

(2) the footprint of the improvements;

(3) location and dimensions of all loading berths;

(4) preliminary landscaping plan prepared by a landscape architect with final landscaping plan to be approved at Part II stage;

(5) all pedestrian circulation routes;

(6) the location of any adjacent public improvements;

(7) a signage plan for any building where retail or theater uses would be present above the ground level;

(8) preliminary elevations of the improvements; and

(9) statistical information applicable to the Property limited to the following:

(a) floor area and floor area ratio;

(b) uses to be established;

(c) building heights; and

(d) all setbacks, required and provided.

A Site Plan shall include such other information as may be necessary to illustrate conformance with the applicable provisions of this planned development.

17. If any provision of this planned development amendment shall, to any extent, be invalid or unenforceable, the remainder of this planned development amendment shall not be affected thereby, and each provision of the planned development amendment shall be valid and enforceable to the fullest extent of the law.

18. The terms, conditions and exhibits of this Planned Development Ordinance or of an approved Site Plan may be modified administratively by the Zoning Administrator upon the request of the applicant and after a determination by the Zoning Administrator that such a modification is minor, appropriate and consistent with the nature of the improvements contemplated in the planned development and the purposes underlying the provisions hereof. Any such modification shall be deemed to be a minor change in the planned development as contemplated by Section 17-13-0611 of the Chicago Zoning Ordinance.

19. It is in the public interest to design, construct and maintain the project in a manner which promotes, enables, and maximizes universal access throughout the Property. Plans for all buildings and improvement on the Property shall be reviewed and approved by the Mayor's Office for People with Disabilities ("MOPD") to ensure compliance with all applicable laws and regulations related to access for persons with disabilities and to promote the highest standard of accessibility.

20. It is in the public interest to design, construct and maintain all buildings in a manner that promotes and maximizes the conservation of natural resources. All improvements to be constructed within this Planned Development for which Part II approval letters are issued after the March 29, 2006, date of the City Council approval of the amended Planned Development shall comply with the Department of Planning and Development Chicago Sustainable Development Policy in effect at the time of application for Part II approval. The owners of all such improvements shall use best and reasonable efforts to design, construct and maintain all buildings located within the Planned Development in a manner generally consistent with the Leadership in Energy and Environmental Design ("LEED") Green Building Rating System. Copies of these standards may be obtained from the Department of Planning and Development. The development of the improvements on Parcel P21C contemplated by this Planned Development amendment shall be LEED certified and have a green roof of approximately 2,177 square feet and a rain water collection system as described

in the attached Green Roof Plan. The development of the improvements on Parcel P8 contemplated by this Planned Development amendment shall be LEED certified and have a Total Green Roof Area of approximately 13,482 square feet, including approximately 1,350 square feet of roof-top pool surface area, as described in the attached Green Roof Plan.

21. Unless substantial construction of the improvements contemplated within Subparcel E.3 has commenced within three (3) years following adoption of Residential-Business Planned Development Number 368, as amended May 6, 2015, and unless completion is thereafter diligently pursued, then this planned development shall expire as it relates to Subparcel E.3 and the zoning of Subparcel E.3 of the planned development shall automatically revert to Residential-Business Planned Development Number 368, as amended on March 29, 2006. Unless substantial construction of the improvements contemplated within Parcels 7 and 7A has commenced within six (6) years following adoption of Residential-Business Planned Development Number 368, as amended on June 6, 2012, and unless completion is thereafter diligently pursued, then this planned development shall expire as it relates to Parcels 7 and 7A and the zoning of Parcels 7 and 7A of the planned development shall automatically revert to Residential-Business Planned Development Number 368, as amended on July 9, 2008. Unless substantial construction of the improvements contemplated within Parcels 21B and 21C (the Kraft Parcel) has commenced within three (3) years following adoption of Residential-Business Planned Development Number 368, as amended on January 21, 2015, and unless completion is thereafter diligently pursued, then this planned development shall expire as it relates to Parcels 21B and 21C (the Kraft Parcel) and the zoning of Parcels 21B and 21C (the Kraft Parcel) shall automatically revert to Residential-Business Planned Development Number 368, as amended on June 6, 2012. Unless substantial construction of the improvements contemplated within Sub-Area B Parcel 8 has commenced within six (6) years following adoption of this planned development amendment, and unless completion is thereafter diligently pursued, then this planned development shall expire as it relates to Sub-Area B Parcel 8 and the zoning of Sub-Area B Parcel 8 of the Planned Development shall automatically revert to Residential-Business Planned Development No. 368, as amended on May 6, 2015.

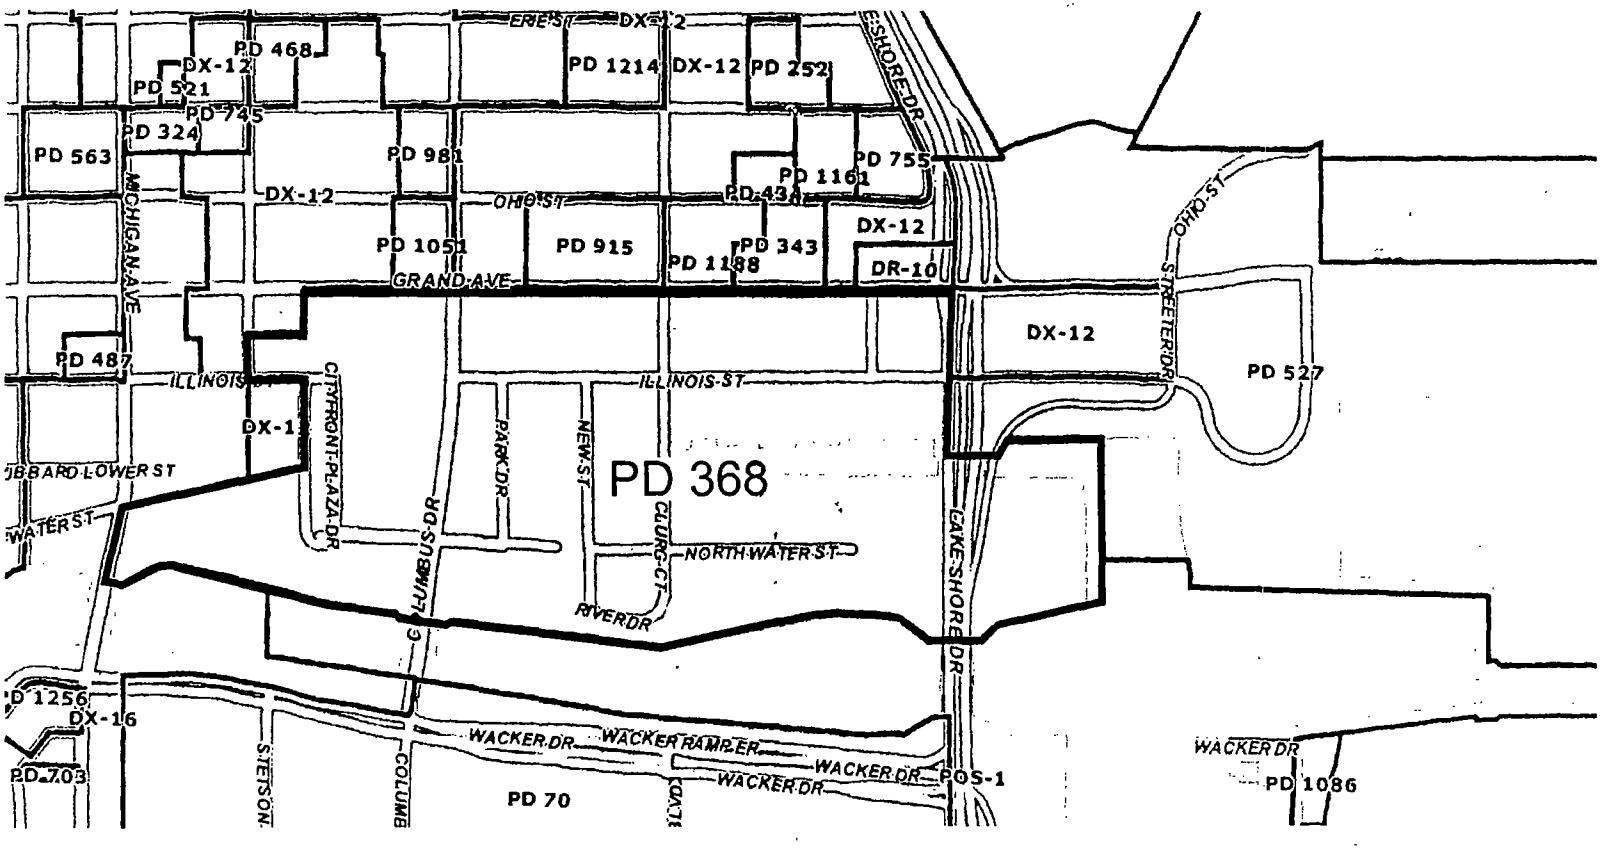

Applicant: RMW Streeterville, LLC
Address: 451 East Grand Avenue, Chicago IL 60611
Introduction Date: September 10, 2014
Plan Commission: TBD

EXHIBIT 2
EXISTING ZONING MAP

SCALE: NTS

N

FINAL FOR PUBLICATION

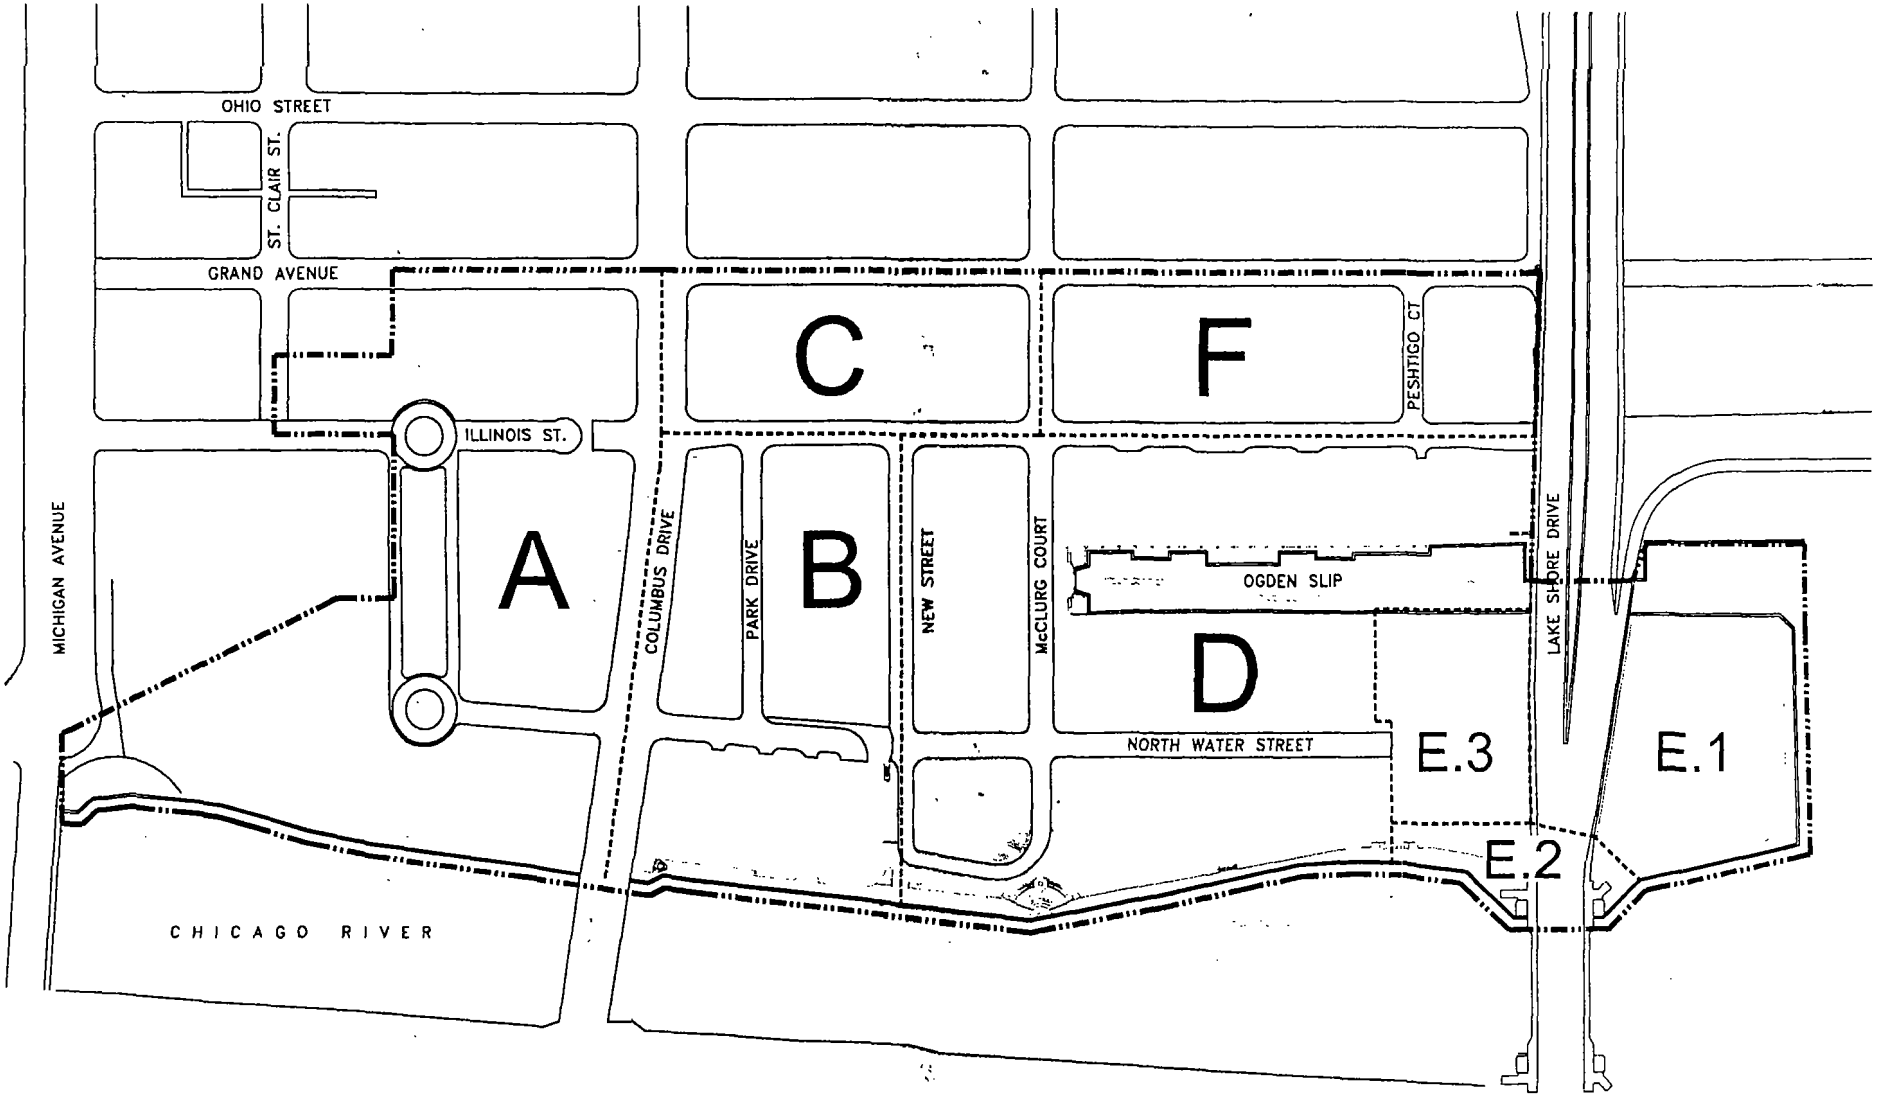

Applicant: RMW Streeterville, LLC
Address: 451 East Grand Avenue, Chicago IL 60611
Introduction Date: September 10, 2014
Plan Commission: TBD

EXHIBIT 3
PD BOUNDARY & SUB AREA MAP

SCALE: NTS

N

FINAL FOR PUBLICATION

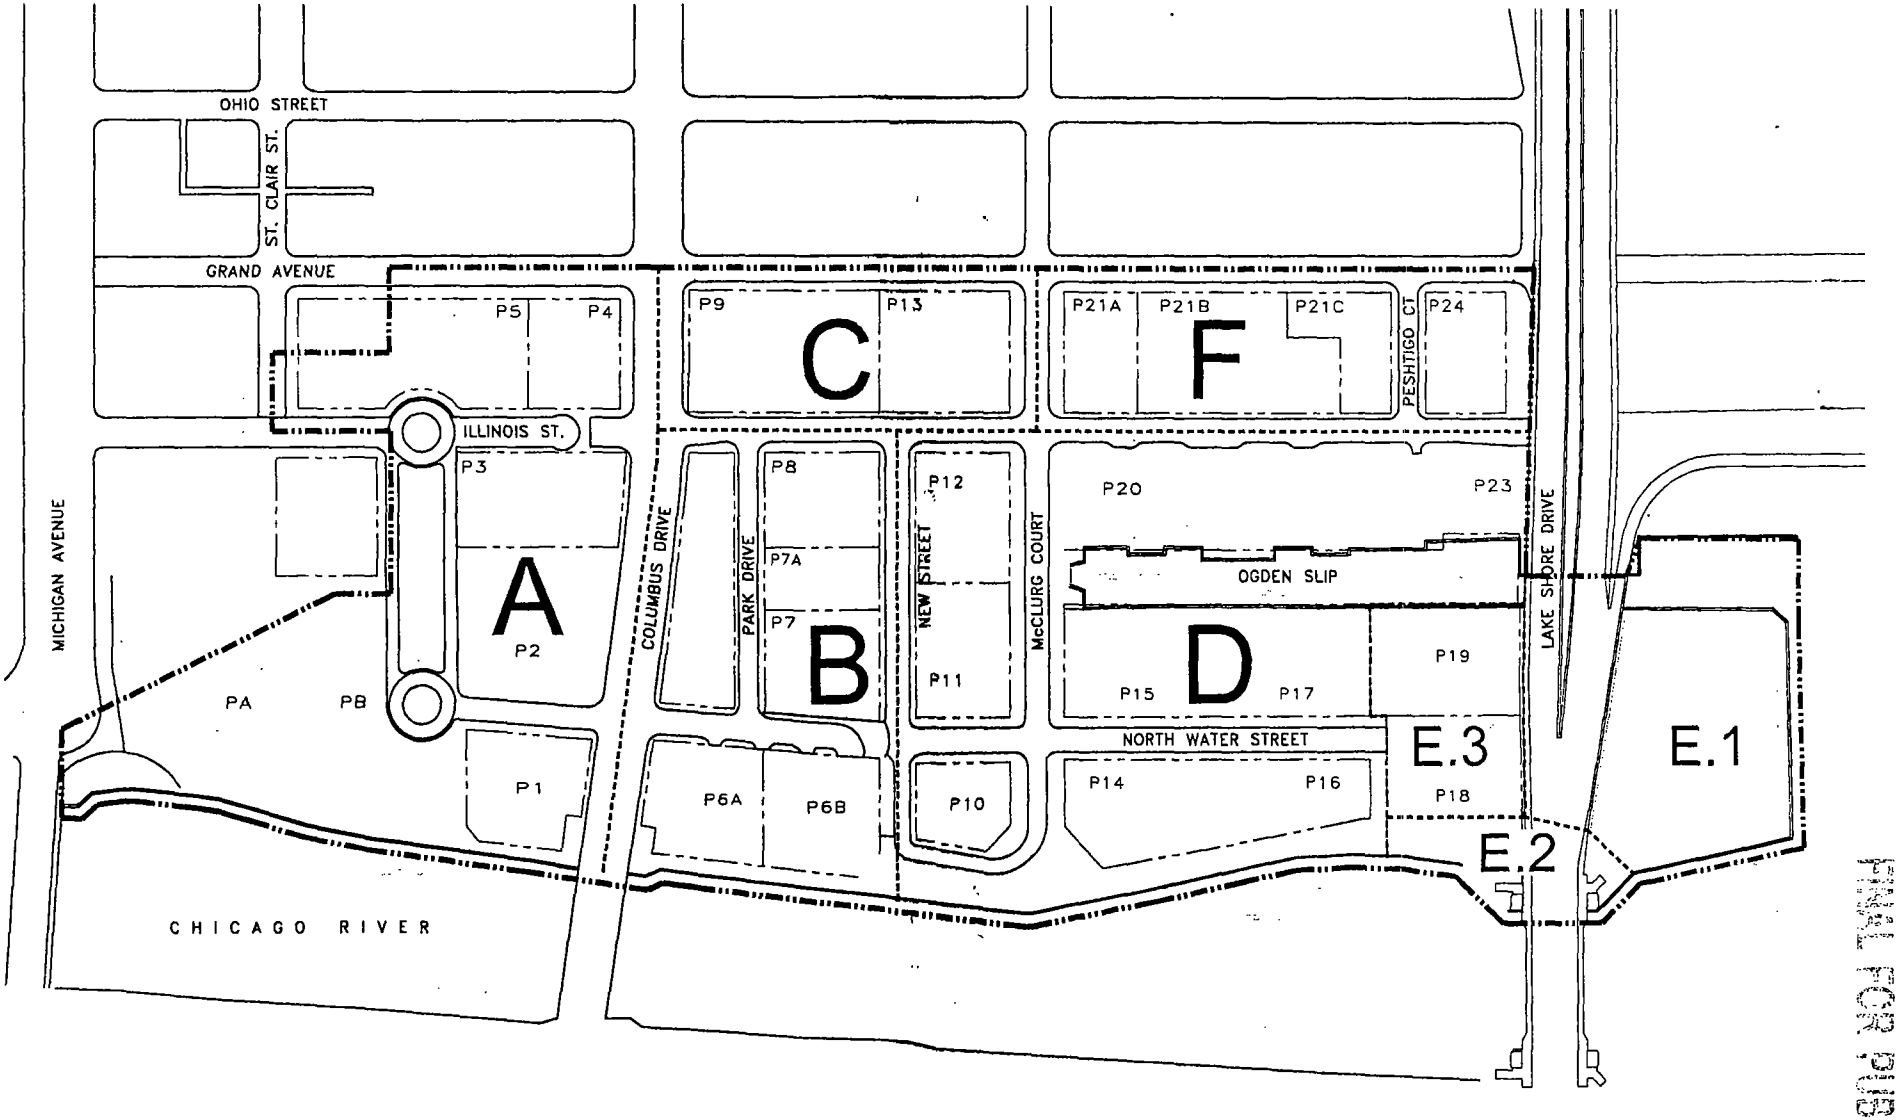

Applicant RMW Streeterville, LLC
Address: 451 East Grand Avenue, Chicago IL 60611
Introduction Date: September 10, 2014
Plan Commission: TBD

EXHIBIT 4
PD PARCELS MAP
SCALE: NTS

FINAL FOR PUBLICATION

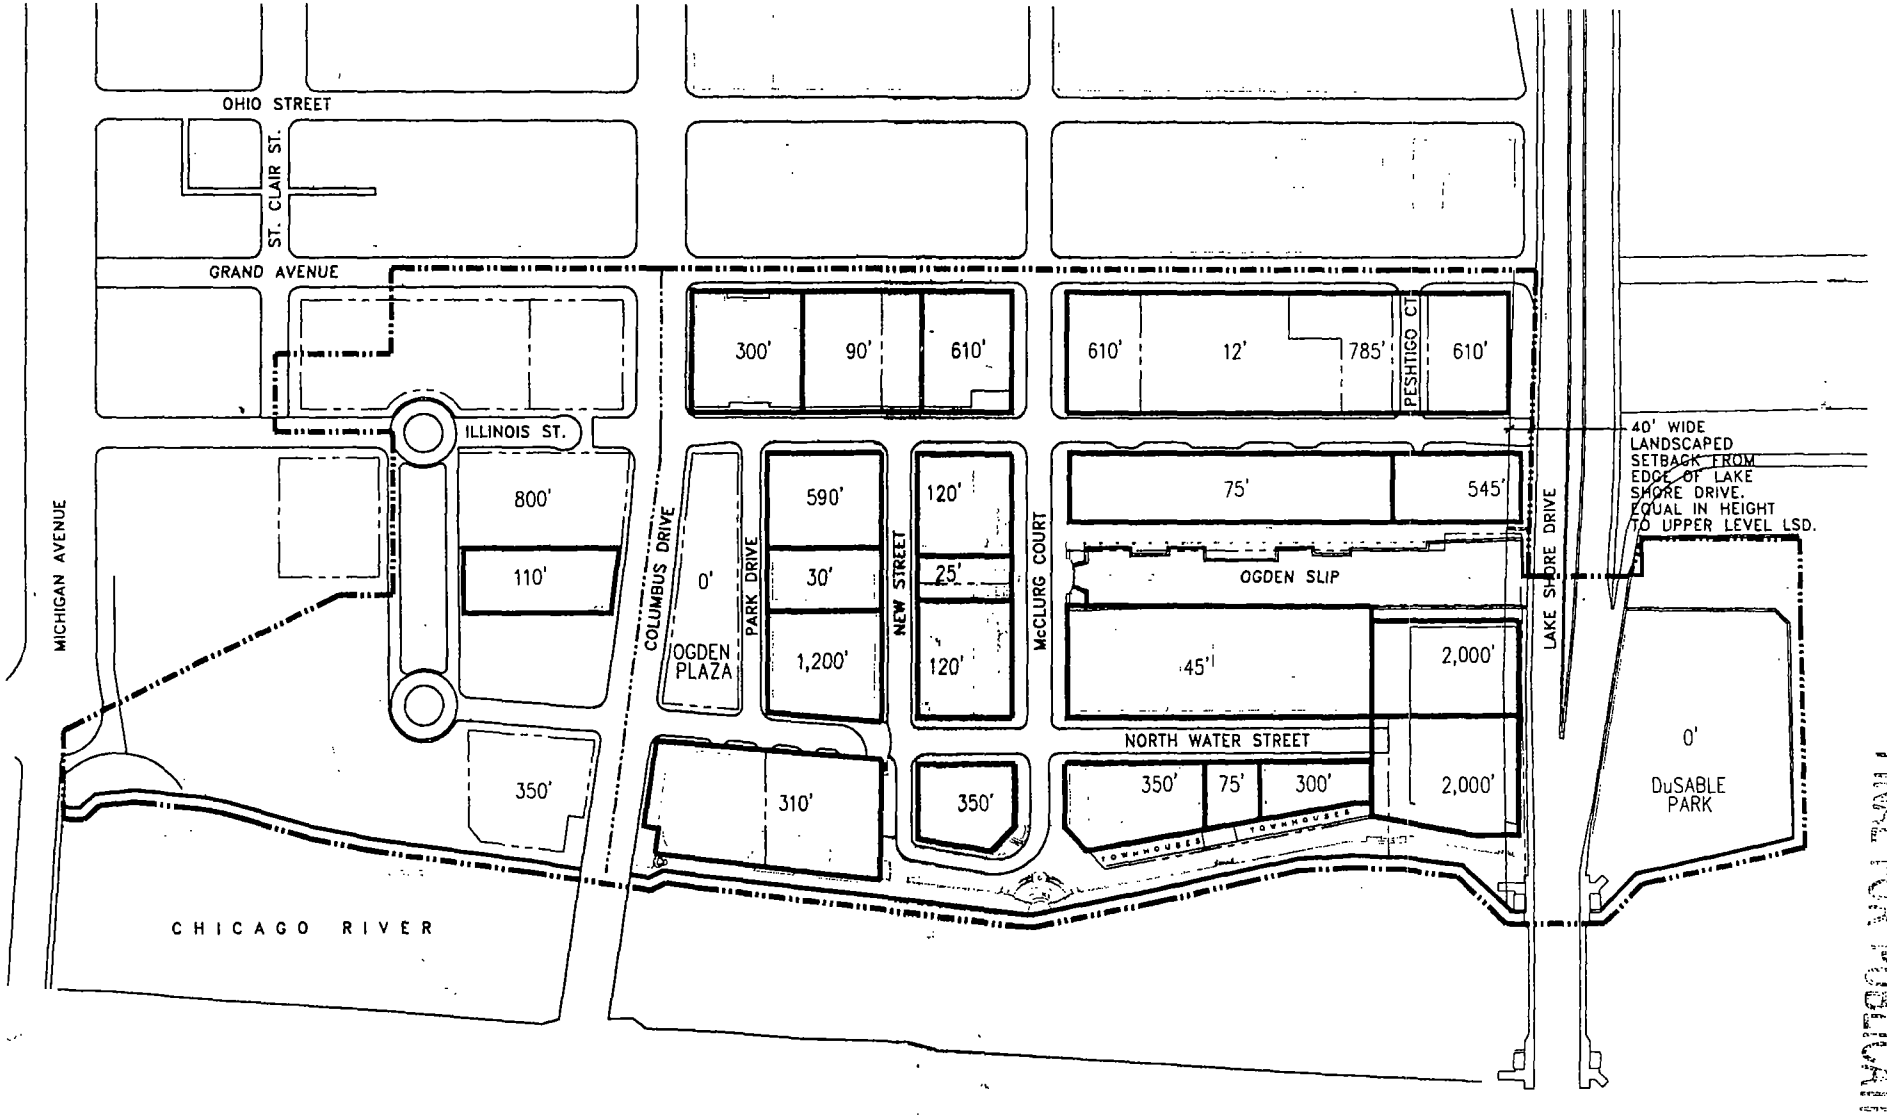

Applicant: RMW Streeterville, LLC
Address: 451 East Grand Avenue, Chicago IL 60611
Introduction Date: September 10, 2014
Plan Commission: TBD

EXHIBIT 5
MAXIMUM HEIGHT ZONES

SCALE: NTS

MODIFIED PD NO. 1241

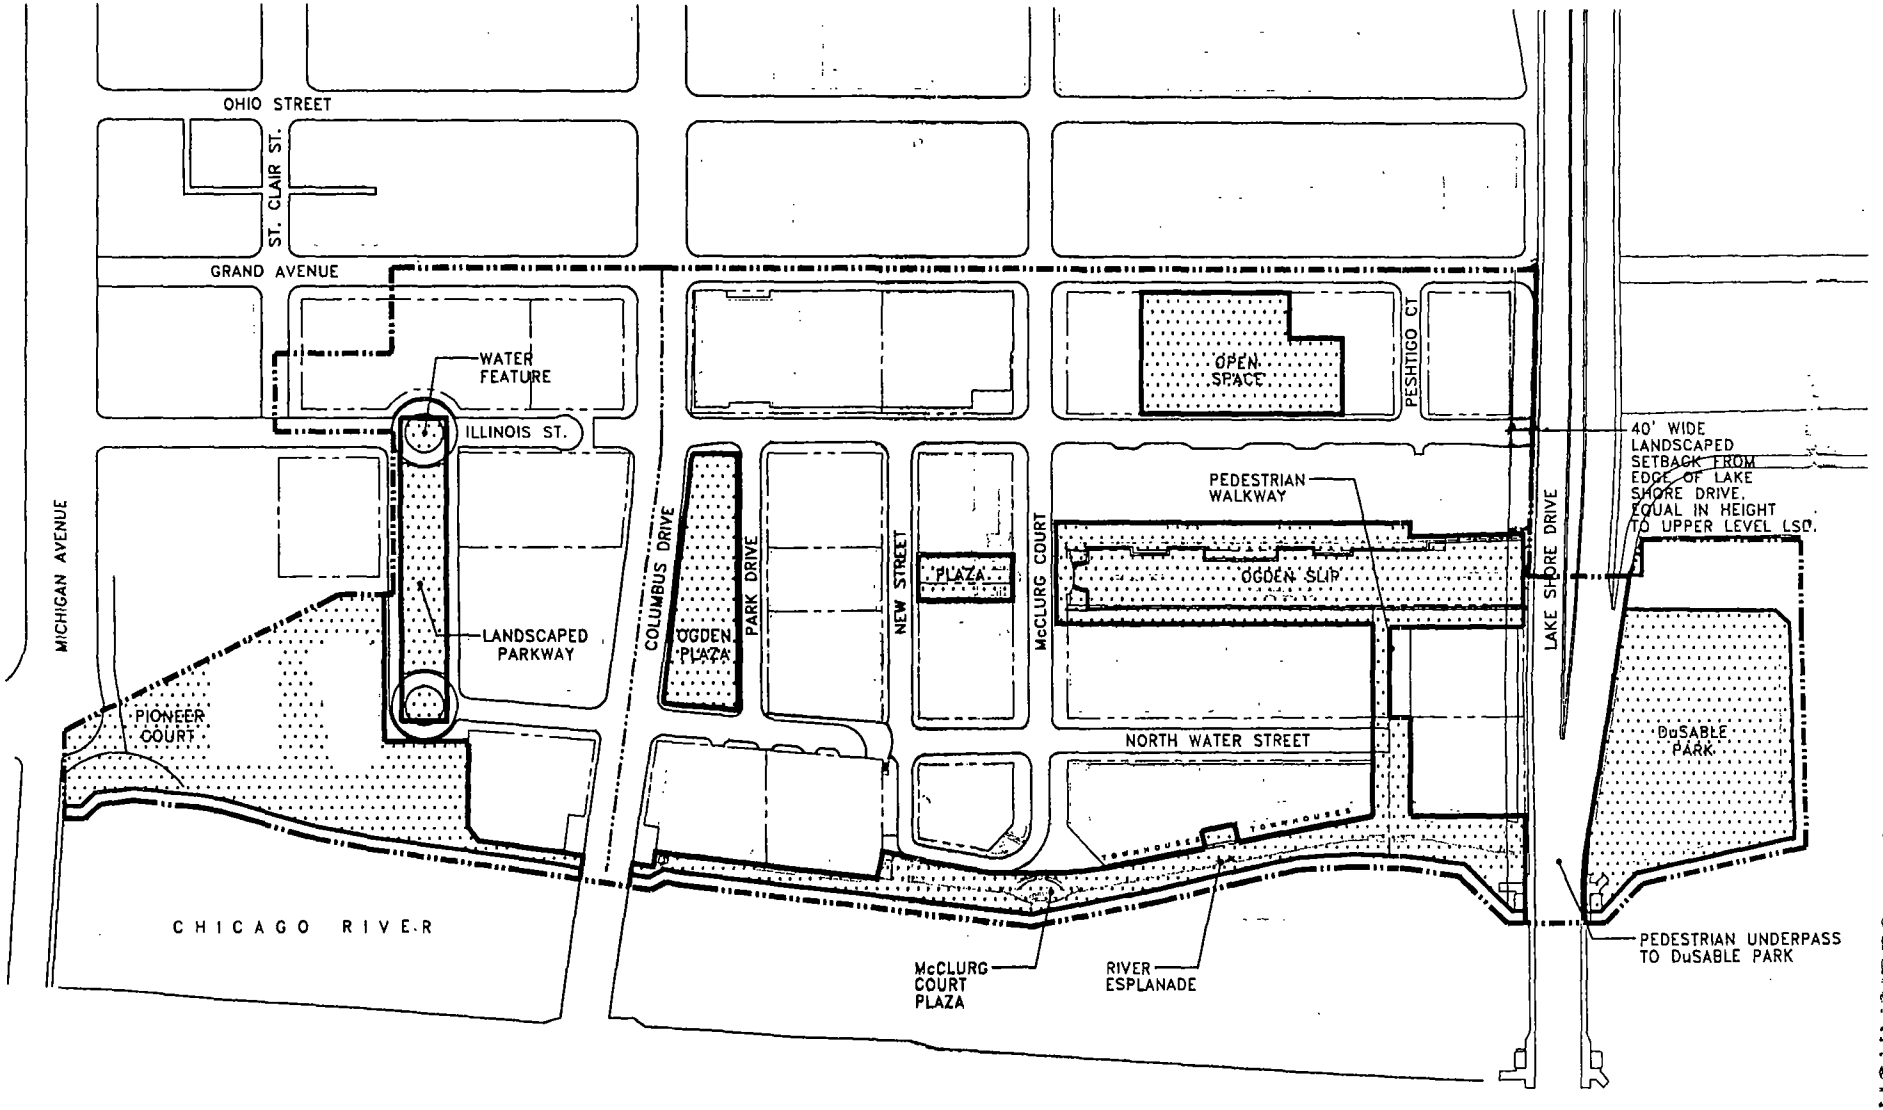

FINAL FOR PUBLICATION

Applicant: RMW Streeterville, LLC
Address 451 East Grand Avenue, Chicago IL 60611
Introduction Date: September 10, 2014
Plan Commission: TBD

EXHIBIT 6
EXISTING AND PLANNED OPEN SPACES

SCALE: NTS

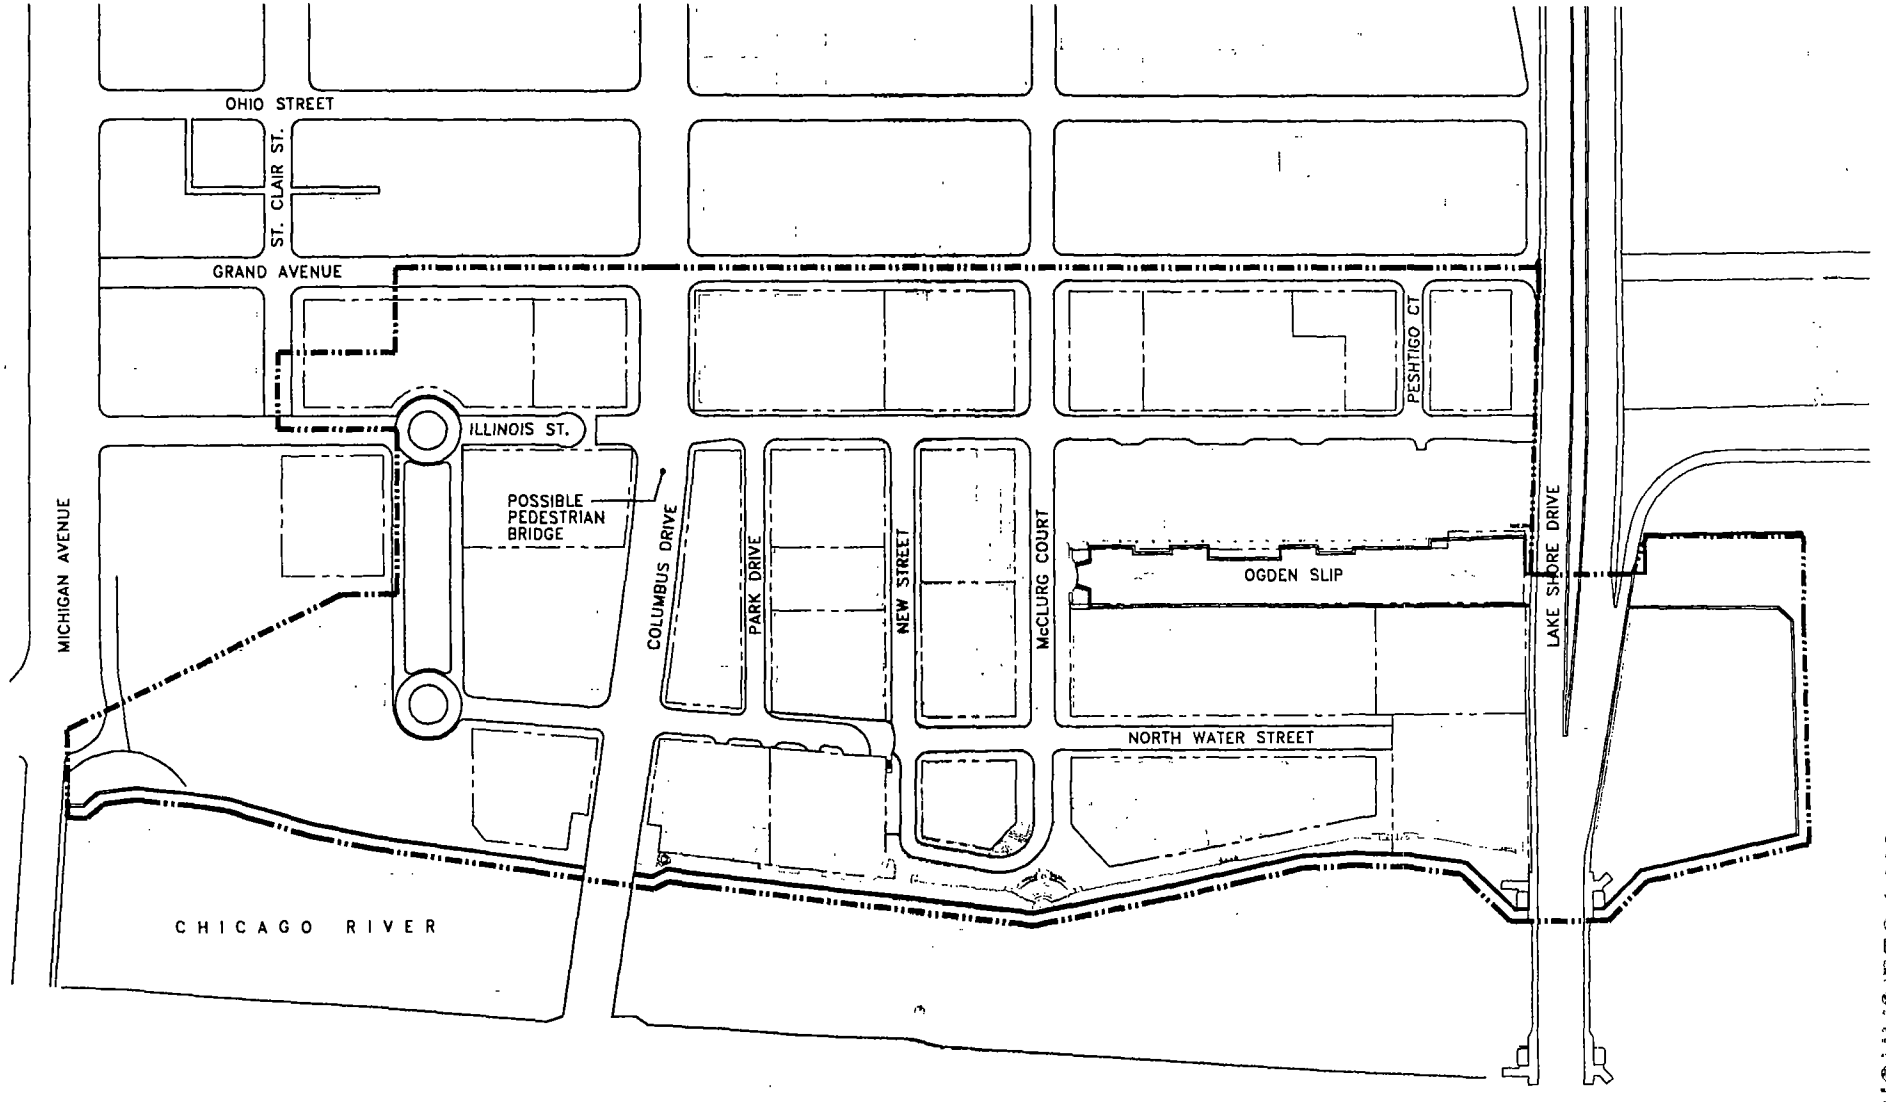

FINAL FOR PUBLICATION

N

Applicant: RMW Streeterville, LLC
Address: 451 East Grand Avenue, Chicago IL 60611
Introduction Date: September 10, 2014
Plan Commission: TBD

EXHIBIT 7
PATTERN OF VEHICULAR ROADWAYS

SCALE: NTS

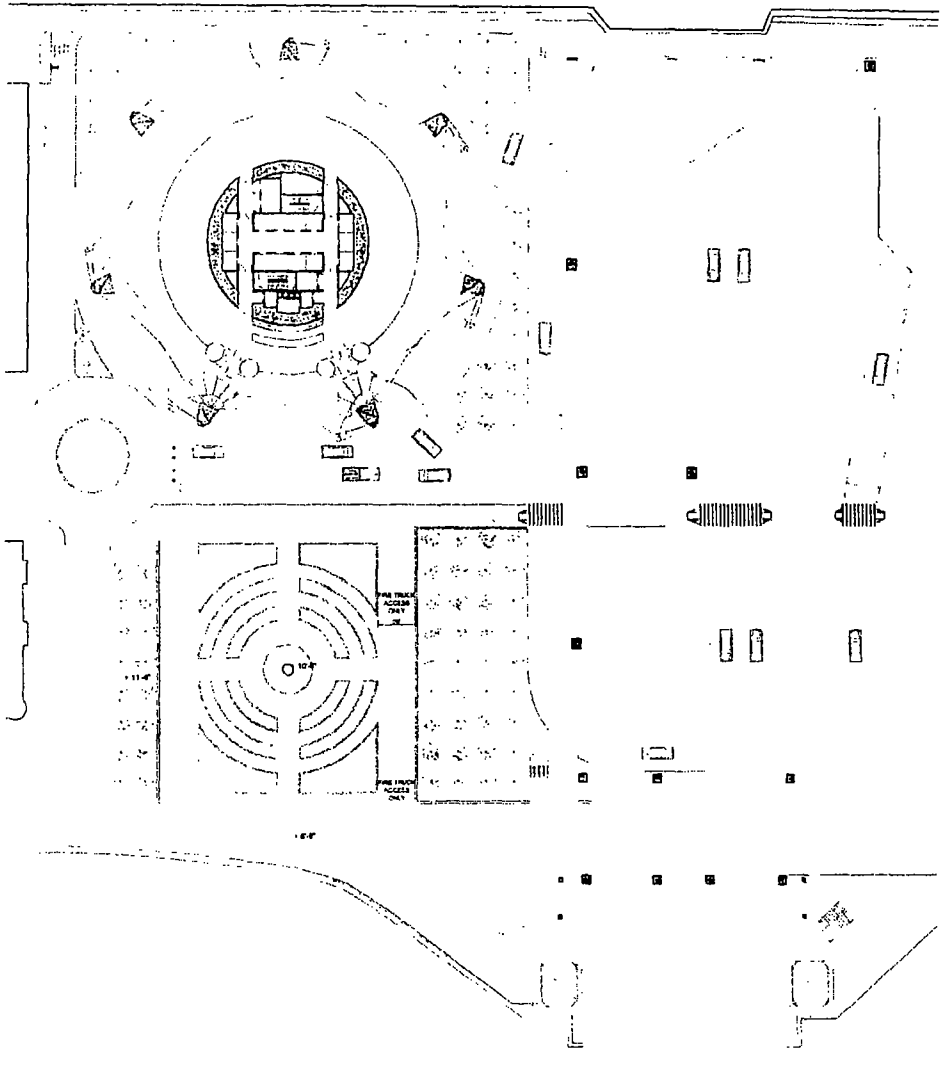

SITE PLAN
GROUND LEVEL
Scale: 0 16 32 64feet 1/32"=1'-0"

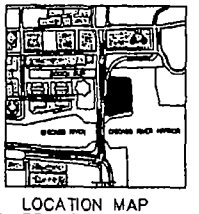

LOCATION MAP
PROJECT SITE
NTS

OWNER'S STATEMENT:

1 Existing Parkway and interior trees to be protected while project is under construction and will be replaced, if damaged, by Owner.

Owner Name, Title, (date)
Company, Address
phone number

2 The undersigned acknowledges that the landscape planting shown in the landscape plan(s) for the Project Property CHICAGO SPIRE, CHICAGO, IL, USA, to the best of the undersigned applicant's knowledge has been designed and will be installed, maintained, and replaced, as required, by current and subsequent owners in accordance with the requirements of Chapter 32 of the Chicago Municipal Code, The Landscape Standards of the Chicago Zoning Ordinance, and the "Guide to Chicago Landscape Ordinance".

Owner Name, Title, (date)
Company, Address
phone number

LANDSCAPE ARCHITECT'S STATEMENT:

The Undersigned Landscape Architect, registered in the state of Illinois, acknowledges that the landscape planting plan and construction details shown on the attached landscape plan(s) for the property Project Property, CHICAGO SPIRE, CHICAGO, IL, USA, has been designed in accordance with the requirements of Title 10, Chapter 32 of the Chicago Municipal Code, the Landscaping Standards of the Chicago Zoning Ordinance, and the Guide to the Chicago Landscape Ordinance.

(Landscape Architect) (date)
TERRY GUEN
TERRY GUEN DESIGN ASSOCIATES, INC.;
521 W SUPERIOR ST #327; CHICAGO, IL 60810
(312) 337-9145

TREES & SHRUBS						
CODE	QTY.	BOTANICAL NAME	COMMON NAME	SIZE	CONDITION	COMMENTS
		CARPINUS SPP		4"	BB	
		CATALPA SPP		4"	BB	
		CELTIS SPP		4"	BB	
		CERCIS CANADENSIS		4"	BB	
		CORNELIA MAS		4"	BB	
		CRATAEGUS SPP		4"	BB	
		GINKGO BILOBA		4"	BB	
		GLEDITSIA TRIACANTHOS INERMIS		4"	BB	
		MAGNOLIA SPP		4"	BB	
		MORACEAE SPP		4"	BB	
		METASEQUOIA GLYPTOSTROBOIDES		4"	BB	
		OSTRYA VIRGINIANA		4"	BB	
		POPULUS SPP		4"	BB	
		QUERCUS SPP		4"	BB	
		TILIA SPP		4"	BB	
		ARONIA MELANOCARPA		48"	BM	
		BUXUS MICROPHYLLA KOREANA		24"	CONT	
		ILEX X MESERVEAE		30"	CONT	
		TAXUS SPP		36"	CONT	
		VIBURNUM SPP		48"	BM	
		DOGWOOD SPP		30"	CONT	

PERENNIALS, ORNAMENTAL GRASSES					
CODE	QTY.	BOTANICAL NAME	COMMON NAME	SIZE	COMMENTS
ALLI	140	ALLIUM CHRISTOPHII	STAR OF PERSIA	BULB	12" OC TYPICAL PER LANDSCAPE ARCHITECT IN FIELD
ALLO	207	ALLIUM MOLY	FLOWERING ONION	BULB	12" OC TYPICAL PER LANDSCAPE ARCHITECT IN FIELD
CALM	227	CALAMINTHA NEPETA SUBSP. NEPETA	CALAMINT	1 QT	12" OC TYPICAL PER LANDSCAPE ARCHITECT IN FIELD
CALO	1,348	CALADIUM ESCULENTUM	ELEPHANT EAR/ARROWROOT	BULB	12" OC TYPICAL PER LANDSCAPE ARCHITECT IN FIELD
CALR	900	CANNA X GENERALIS	CANNA RED SEDGE	1 QT	12" OC TYPICAL PER LANDSCAPE ARCHITECT IN FIELD
CHAP	117	CHASMANTHE SPECTABILIS	FLAMBOYANT FLOWER	1 QT	12" OC TYPICAL PER LANDSCAPE ARCHITECT IN FIELD
CHAT	200	CHAMAERUM SANDUPHELIUM "MAX FREI"	HARDY CHAMAERUM	1 QT	12" OC TYPICAL PER LANDSCAPE ARCHITECT IN FIELD
HOSH	87	HOSTA PAULTON	PAULTON HOSTA	1 QT	12" OC TYPICAL PER LANDSCAPE ARCHITECT IN FIELD
HOSR	87	HOSTA "VIRGINIA RIVER"	VIRGINIA RIVER HOSTA	1 QT	12" OC TYPICAL PER LANDSCAPE ARCHITECT IN FIELD
LIAS	124	LIATRIS ASPERA	ROUGH BLAZING STAR	1 QT	12" OC TYPICAL PER LANDSCAPE ARCHITECT IN FIELD
PLAT	68	PLATYCODON GRANDIFLORUS	WILD PETUNIA	1 QT	12" OC TYPICAL PER LANDSCAPE ARCHITECT IN FIELD
SALM	124	SALVIA NEMOROSA "MAINACHT"	MAINACHT SALVIA	1 QT	12" OC TYPICAL PER LANDSCAPE ARCHITECT IN FIELD
SEAU	1,500	SEDUM AUTUMN JOY	AUTUMN MOORE GRASS	1 QT	12" OC TYPICAL PER LANDSCAPE ARCHITECT IN FIELD
SEBU	590	SEDUM 'RED CHALI'	RED CHALI SEDUM	1 QT	12" OC TYPICAL PER LANDSCAPE ARCHITECT IN FIELD
SEPR	140	SEMPERVIVUM HETEROPHYLLUM	PRAIRIE SNOWFIELD	1 QT	12" OC TYPICAL PER LANDSCAPE ARCHITECT IN FIELD

NOTE:
1. PLANT LIST IS PRELIMINARY. FINAL SELECTION TO BE INCLUDED IN LATER SUBMITTAL.
2. ALL PLANTS SPECIFIED BY LANDSCAPE ARCHITECT TO COMPLY WITH REQUIREMENTS OF THE FOLLOWING AGENCIES:
   CITY OF CHICAGO - DOAP
   CITY OF CHICAGO - CDOT
   CITY OF CHICAGO - FORESTRY
   CHICAGO PARK DISTRICT
3. PLANT SELECTION TO BE APPROPRIATE TO SITE AND ENGINEERING CONDITIONS.

SELECTED
PLANT SCHEDULE
NTS

Shelbourne

CHICAGO SPIRE
CHICAGO, USA

SANTIAGO CALATRAVA
ARCHITECT AND ENGINEER

PERKINS
WILL

Thornton Tomasetti

Cosentini

Terry Guen Design Associates, Inc
Chicago Illinois

PLAN DEVELOPMENT
SUBMITTAL
04.19.2007

SITE LANDSCAPE PLAN
EXHIBIT # 9

DESIGN DEVELOPMENT
LANDSCAPE PLAN

T:\cad\auto\SOS\currrent\LSpermit-SC_CS_DD_000305alt.dwg, 4/12/2007 9:36:32 AM, PDF995

FINAL FOR PUBLICATION

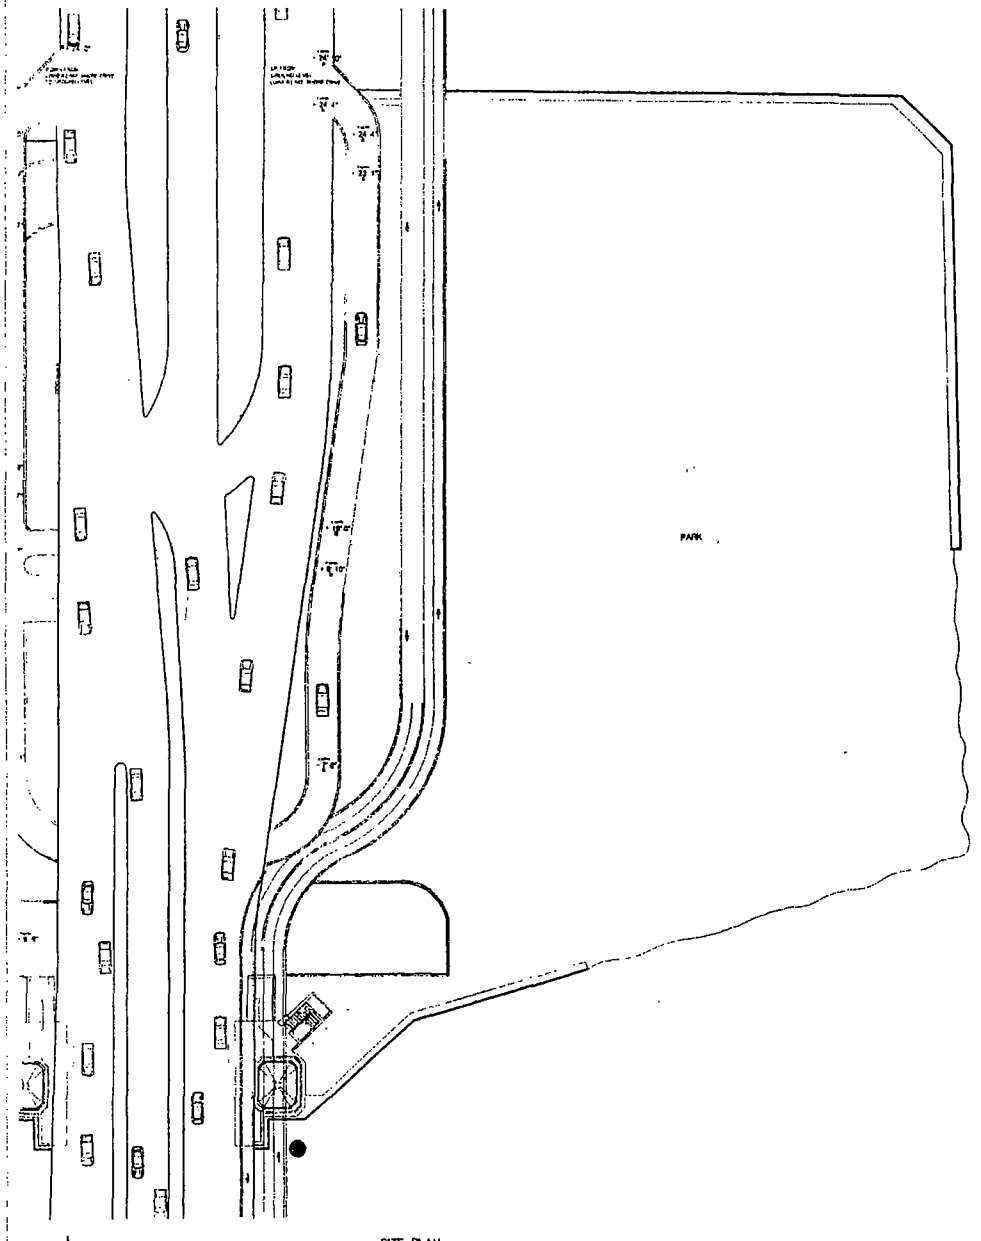

SITE PLAN
LOWER LAKESHORE DRIVE
Scale: 0 16 32 64feet 1/32"=1'-0"

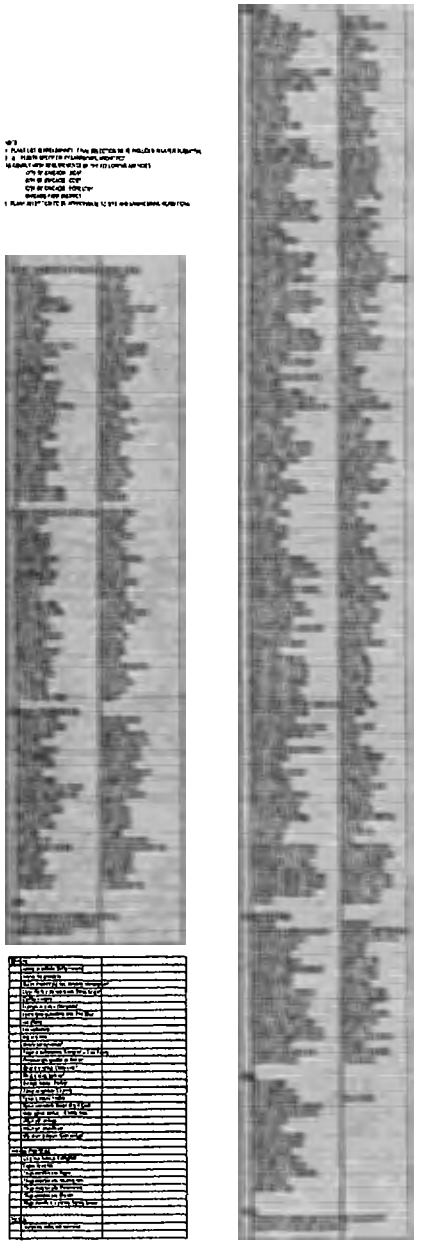

SELECTED
PLANT SCHEDULE
NTS

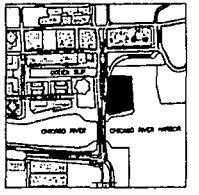

LOCATION MAP
PROJECT SITE
NTS

OWNER'S STATEMENT:

1. Existing Parkway and interior trees to be protected while project is under construction and will be replaced, if damaged, by Owner.

Owner Name, Title, (date)
Company, Address
phone number

2. The undersigned acknowledges that the landscape planting shown in the landscape plan(s) for the Project Property CHICAGO SPIRE, CHICAGO, IL, USA, to the best of the undersigned applicant's knowledge has been designed and will be installed, maintained, and replaced, as required, by current and subsequent owners in accordance with the requirements of Chapter 32 of the Chicago Municipal Code, The Landscape Standards of the Chicago Zoning Ordinance, and the "Guide to Chicago Landscape Ordinance".

Owner Name, Title, (date)
Company, Address
phone number

LANDSCAPE ARCHITECT'S STATEMENT.

The Undersigned Landscape Architect, registered in the state of Illinois, acknowledges that the landscape planting plan and construction details shown on the attached landscape plan(s) for the property Project Property, CHICAGO SPIRE, CHICAGO, IL, USA, has been designed in accordance with the requirements of Title 10, Chapter 32 of the Chicago Municipal Code, the Landscaping Standards of the Chicago Zoning Ordinance, and the Guide to the Chicago Landscape Ordinance.

(Landscape Architect) (date)
TERRY GUEN
TERRY GUEN DESIGN ASSOCIATES, INC.;
521 W. SUPERIOR ST #327; CHICAGO, IL 60610
(312) 337-9145

NOTE:
PARK DESIGN WILL INCLUDE ACCESSIBLE CONNECTION TO LAKEFRONT PATH.

Shelbourne

CHICAGO SPIRE

CHICAGO USA

SANTIAGO CALATRAVA
ARCHITECT AND ENGINEER

PERKINS
WILL

Thornton Tomasetti

Terry Guen Design Associates, Inc.
Chicago Illinois

PLAN DEVELOPMENT
SUBMITTAL
04.19.2007

DUSABLE LANDSCAPE PLAN
EXHIBIT # 10

T:\cad\auto\SCS\currrent\LSpermit-SC_CS_DD_000305-2.dwg, 4/12/2007 10:19:27 AM, PDF995

FINAL FOR PUBLICATION

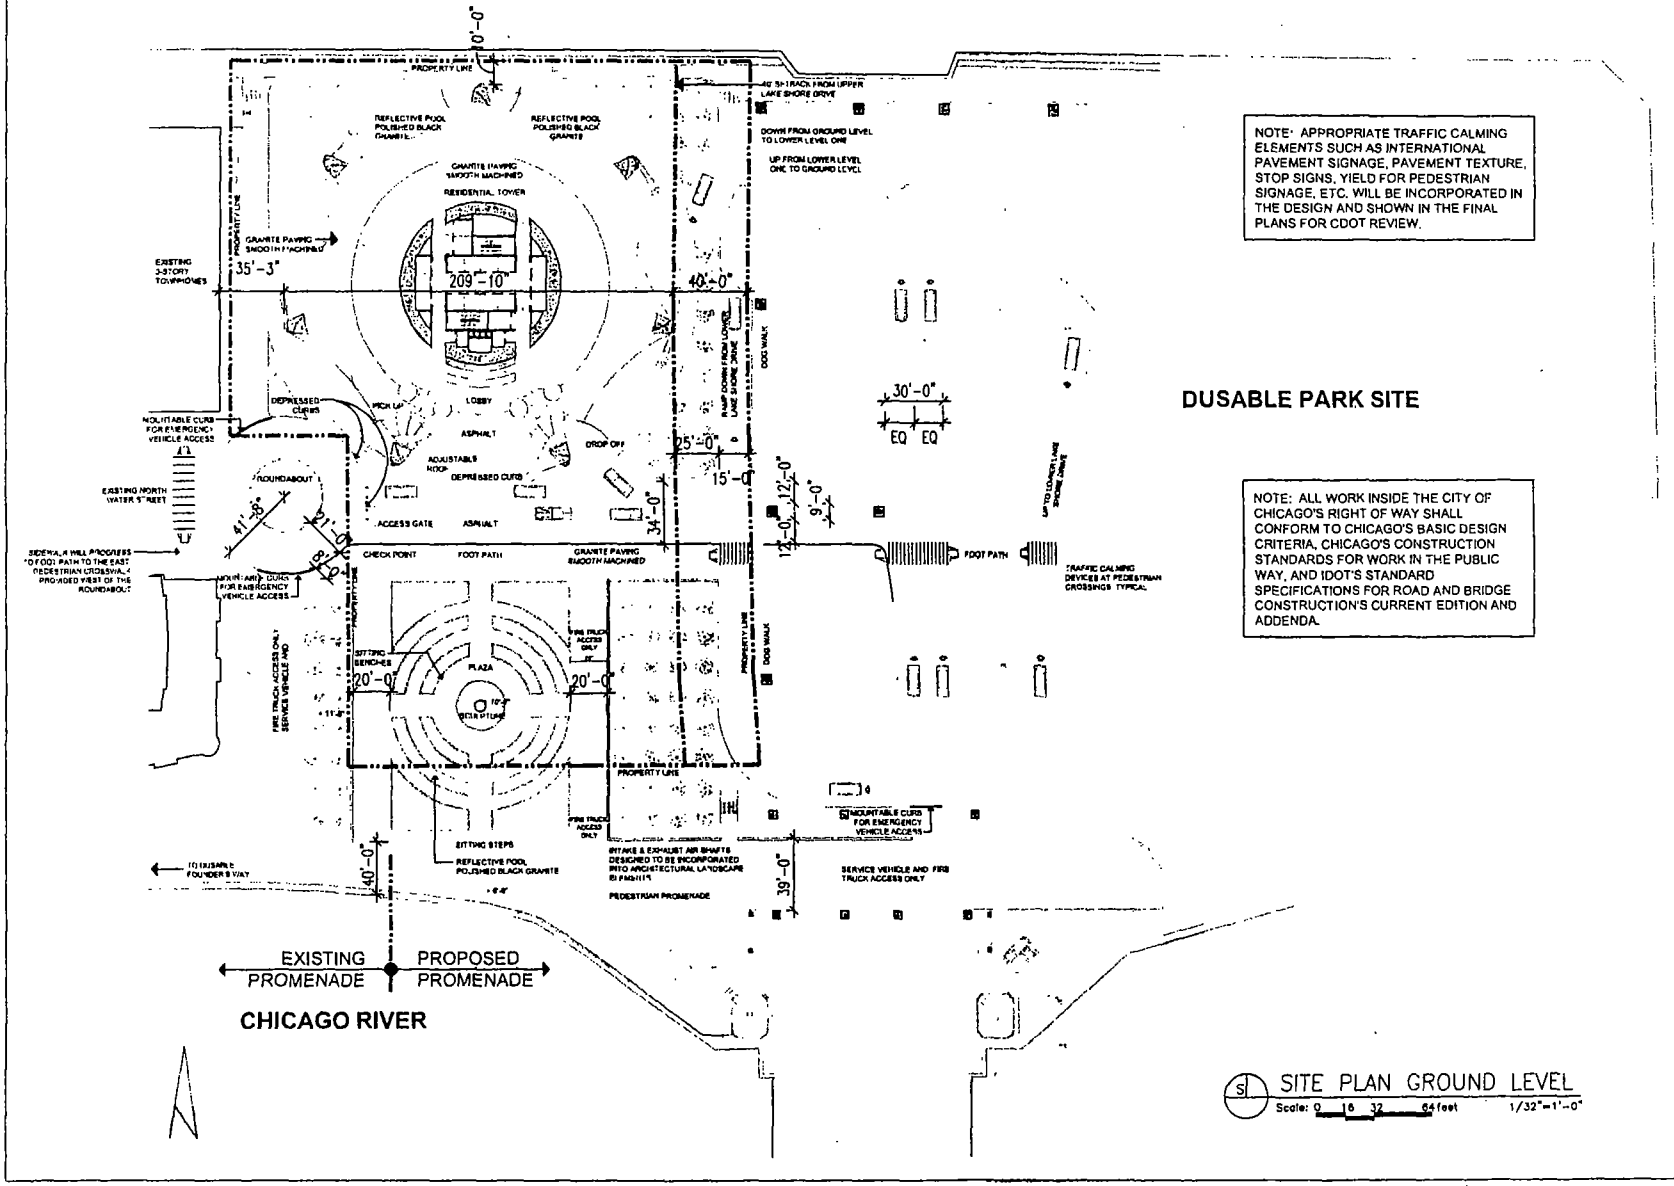

NOTE: APPROPRIATE TRAFFIC CALMING ELEMENTS SUCH AS INTERNATIONAL PAVEMENT SIGNAGE, PAVEMENT TEXTURE, STOP SIGNS, YIELD FOR PEDESTRIAN SIGNAGE, ETC. WILL BE INCORPORATED IN THE DESIGN AND SHOWN IN THE FINAL PLANS FOR CDOT REVIEW.

NOTE: ALL WORK INSIDE THE CITY OF CHICAGO'S RIGHT OF WAY SHALL CONFORM TO CHICAGO'S BASIC DESIGN CRITERIA, CHICAGO'S CONSTRUCTION STANDARDS FOR WORK IN THE PUBLIC WAY, AND IDOT'S STANDARD SPECIFICATIONS FOR ROAD AND BRIDGE CONSTRUCTION'S CURRENT EDITION AND ADDENDA.

SITE PLAN GROUND LEVEL
Scale: 0 16 32 64 feet 1/32"=1'-0"

Shelbourne

CHICAGO SPIRE

CHICAGO, USA

SANTIAGO CALATRAVA
ARCHITECT AND ENGINEER

PERKINS WILL

Thornton Tomasetti

PLAN DEVELOPMENT SUBMITTAL
04.19.2007

GROUND FLOOR PLAN OVERVIEW
EXHIBIT # 11

SCHEMATIC DESIGN

SITE PLAN

SC_GS_SD_000101

FINAL FOR PUBLICATION

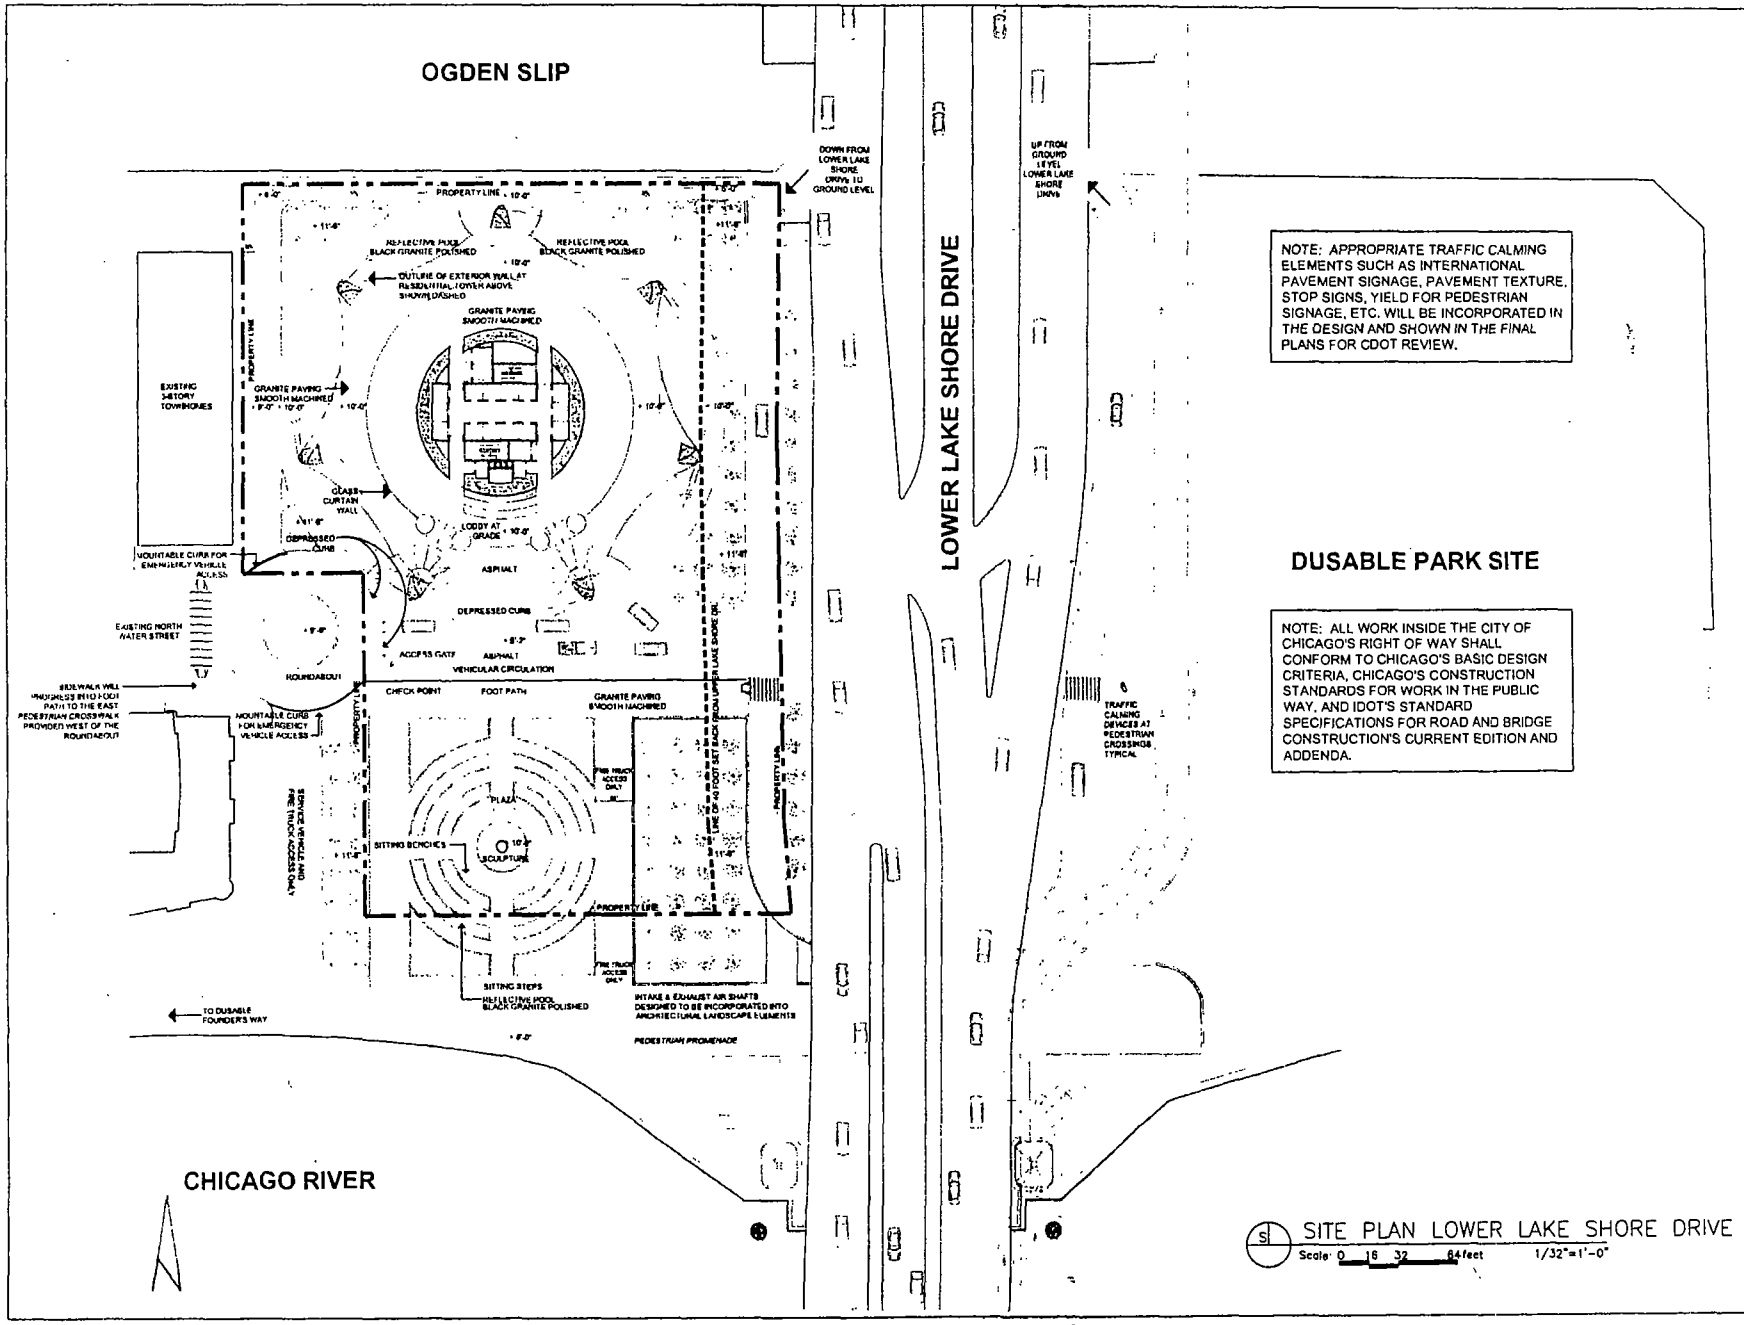

Shelbourne

CHICAGO SPIRE
CHICAGO, USA

SANTIAGO CALATRAVA
ARCHITECT AND ENGINEER

PERKINS WILL

Thornton Tomasetti

Cannon

PLAN DEVELOPMENT SUBMITTAL
04.19.2007

LOWER LAKE SHORE DRIVE
PLAN OVERVIEW
EXHIBIT # 12

SCHEMATIC DESIGN

SITE PLAN

FINAL FOR PUBLICATION

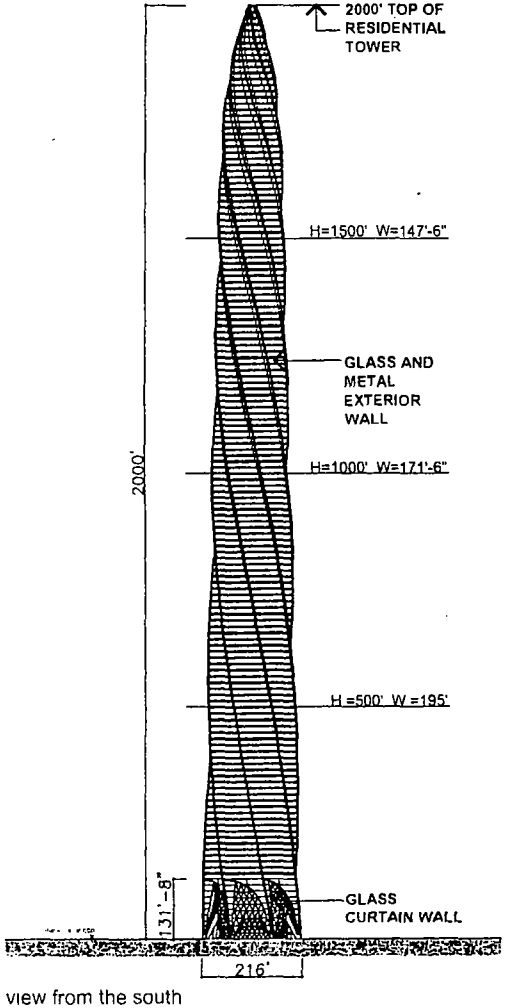

view from the south

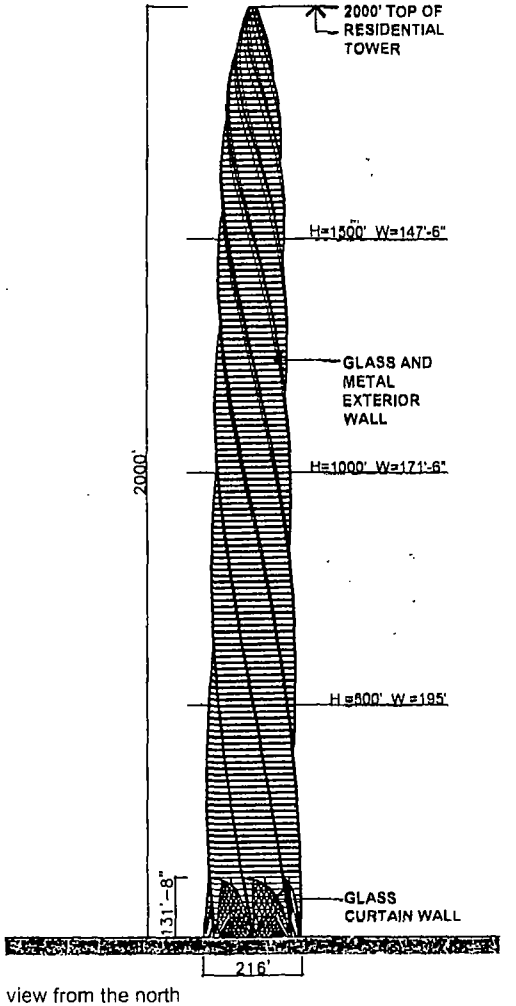

view from the north

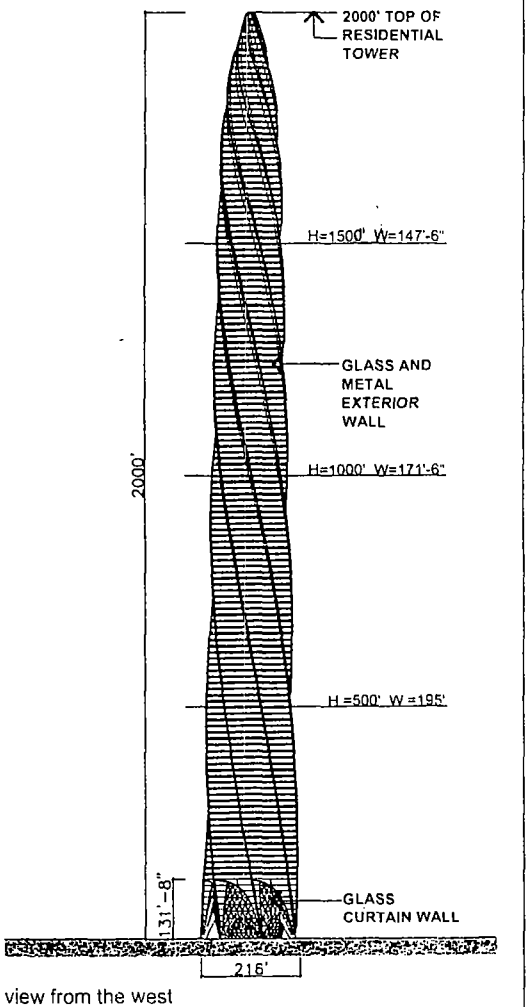

view from the west
and the east

E ELEVATIONS MODEL L

0 64 128 256 FEET 1/128" = 1'-0"

Shelbourne

CHICAGO SPIRE

CHICAGO, USA

SANTIAGO CALATRAVA
ARCHITECT AND ENGINEER

PERKINS WILL

Thornton Tomasetti

Cosentini

PLAN DEVELOPMENT SUBMITTAL
04.19.2007

BUILDING ELEVATIONS
EXHIBIT # 13

DESIGN DEVELOPMENT

ELEVATIONS
MODEL L

FINAL FOR PUBLICATION

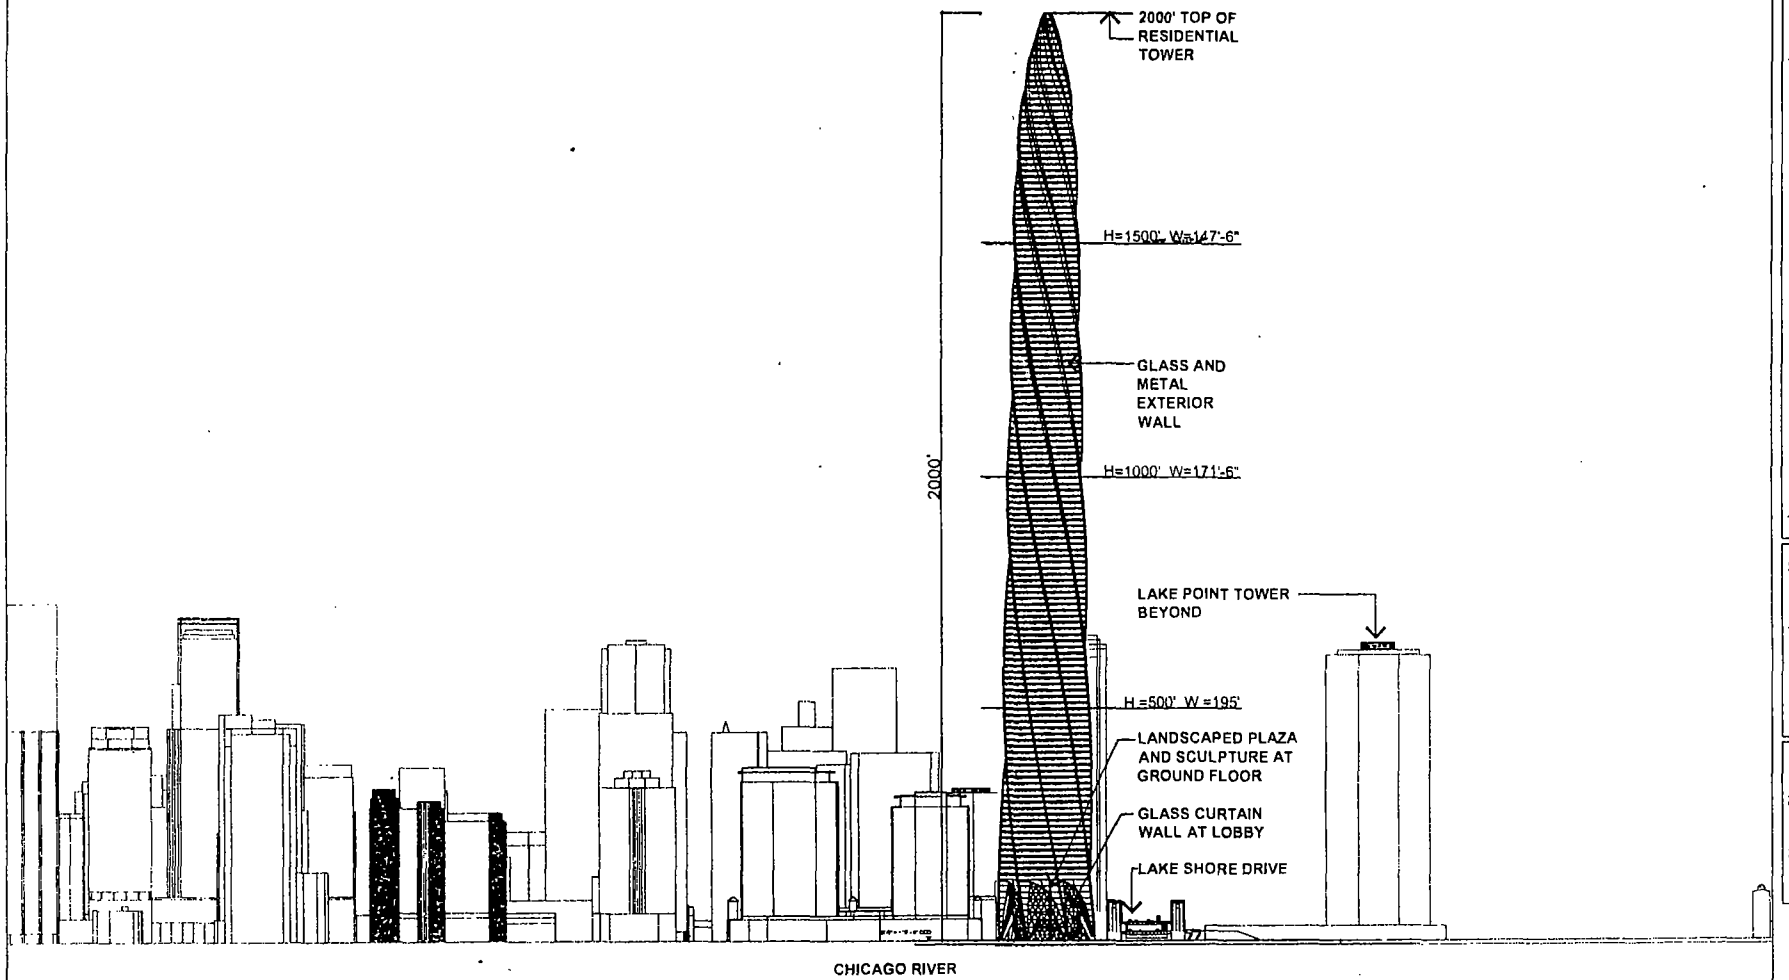

view from the south

ELEVATION SOUTH

0 64 128 256 FEET 1/128" = 1'-0"

Shelbourne

CHICAGO SPIRE

CHICAGO, USA

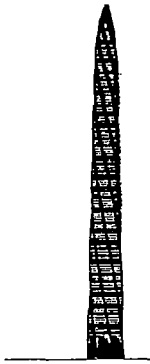

SANTIAGO CALATRAVA

ARCHITECT AND ENGINEER

PERKINS WILL

Thornton Tomasetti

Cosentini

PLAN DEVELOPMENT SUBMITTAL
04.19.2007

SOUTH BUILDING ELEVATION
EXHIBIT # 14

DESIGN DEVELOPMENT

ELEVATION

FINAL FOR PUBLICATION

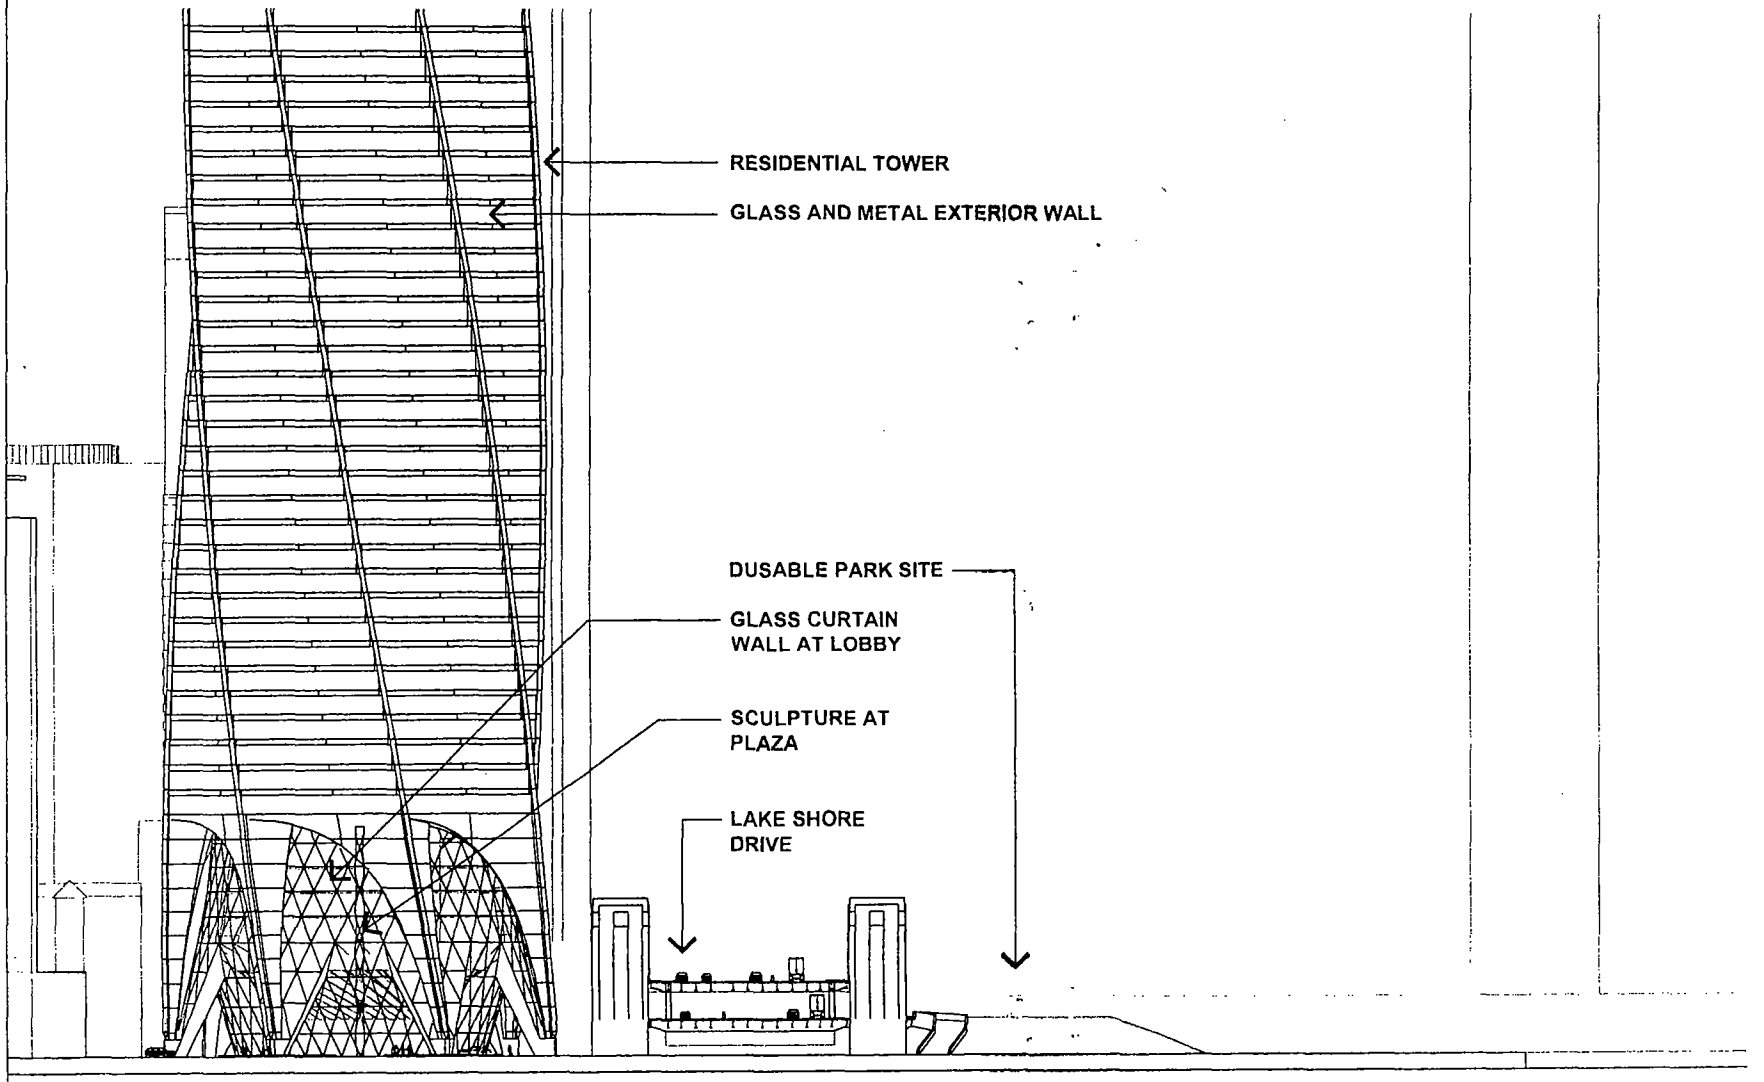

ELEVATION SOUTH
LOWER LAKE SHORE DRIVE
scale 0 16 32 64 FEET 1/32" = 1'-0"

Shelbourne

CHICAGO SPIRE
CHICAGO, USA

SANTIAGO CALATRAVA
ARCHITECT AND ENGINEER

ARCHITECT OF RECORD
PERKINS WILL

Thornton Tomasetti

Cavarlier

PLAN DEVELOPMENT SUBMITTAL
04.19 2007

PARTIAL ENLARGED SOUTH ELEVATION
EXHIBIT # 15

DESIGN DEVELOPMENT

SITE PLAN

FINAL FOR PUBLICATION

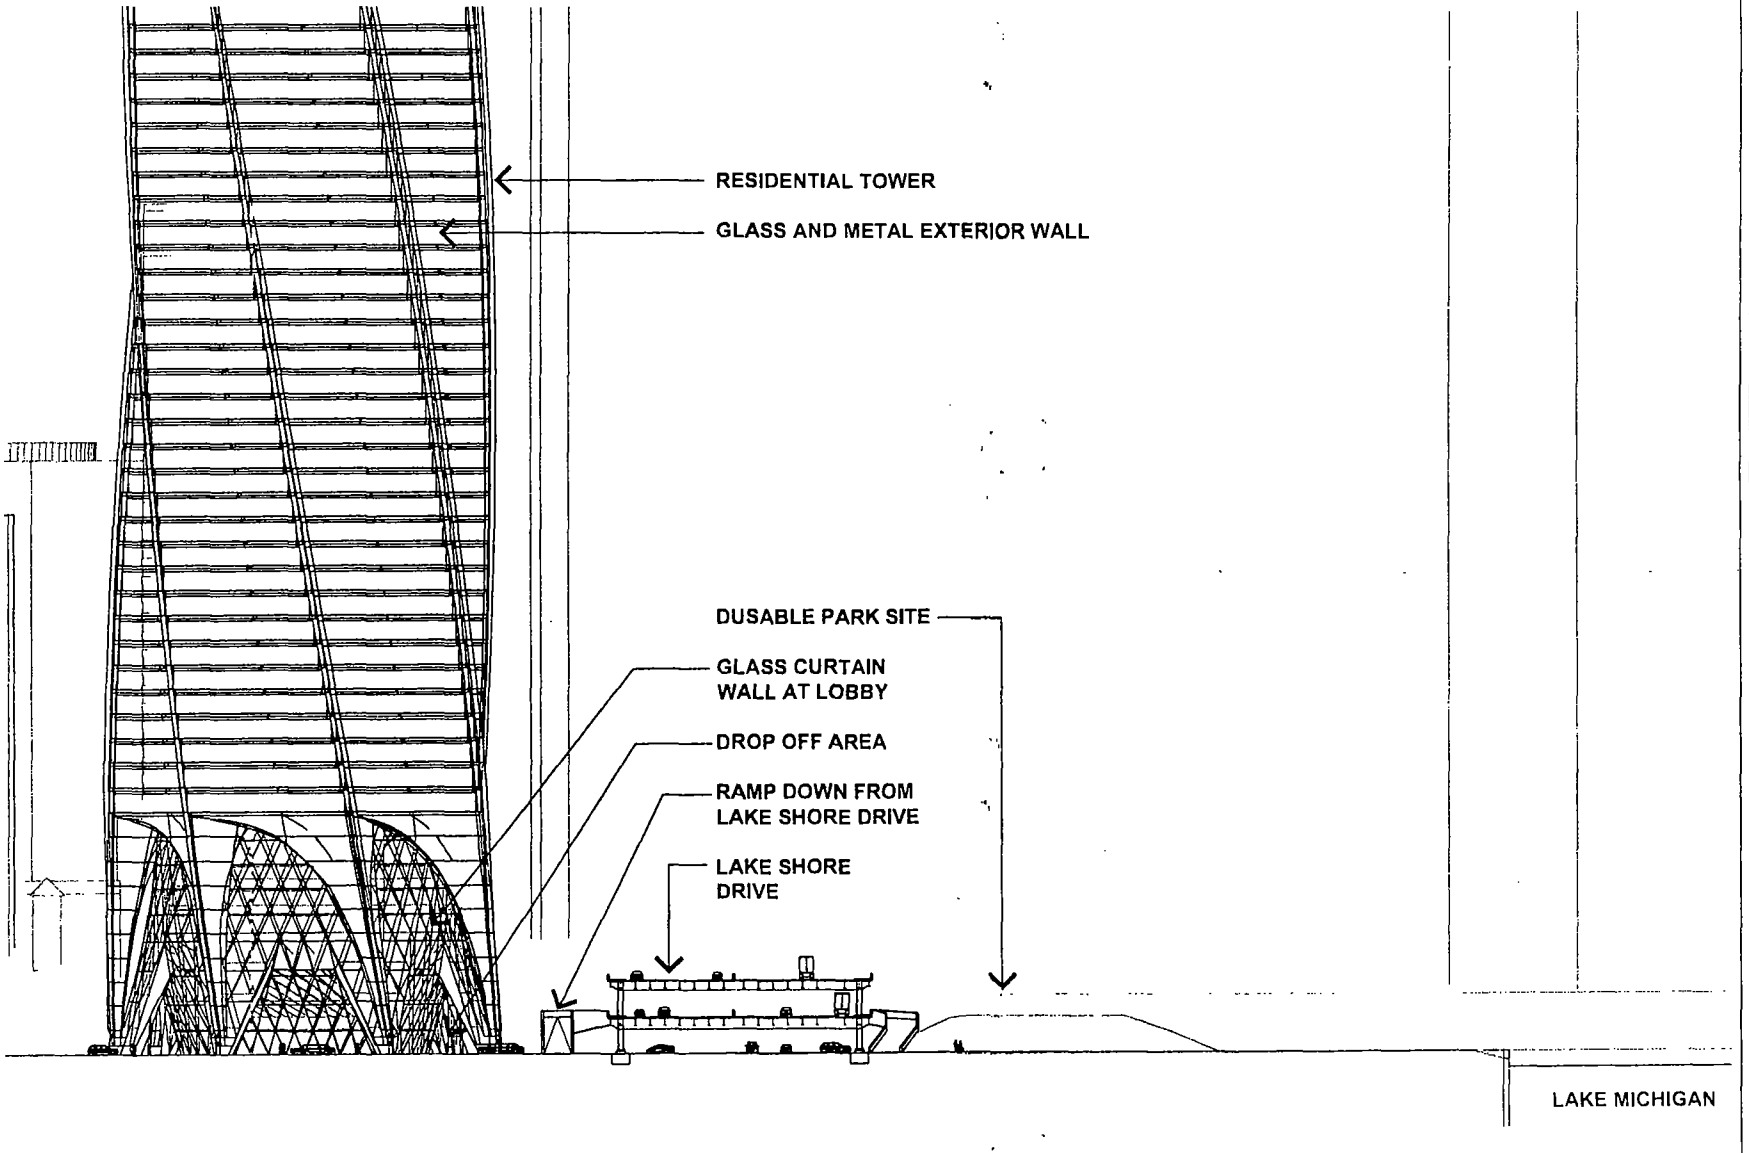

SECTION A–A

scale 0 16 32 64 FEET

Shelbourne

CHICAGO SPIRE

CHICAGO, USA

SANTIAGO CALATRAVA

ARCHITECT AND ENGINEER

PERKINS WILL

Thornton Tomasetti

Cosentini

PLAN DEVELOPMENT SUBMITTAL
04.19.2007

PARTIAL WEST-EAST SITE SECTION
EXHIBIT # 16

DESIGN DEVELOPMENT

SITE PLAN
SECTION A-A

FINAL FOR PUBLICATION

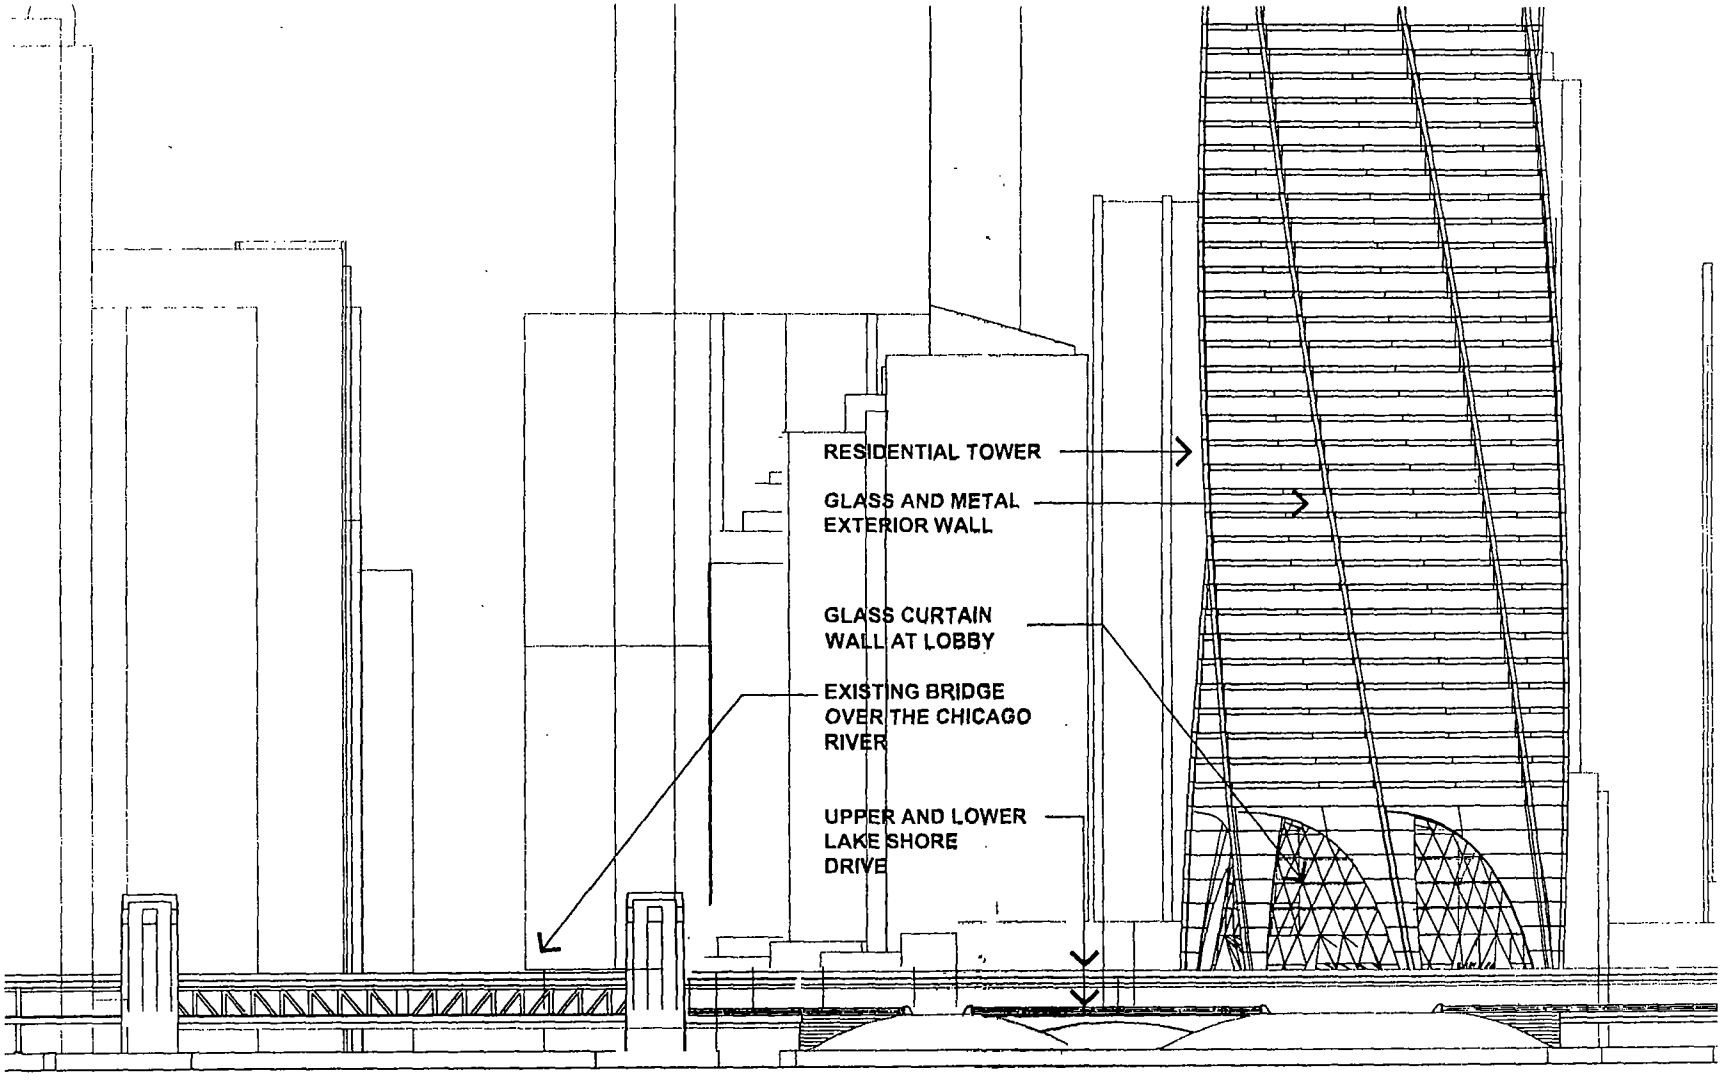

P1 ELEVATION EAST

scale 0 16 32 64 FEET 1/32" = 1'-0"

Shelbourne

CHICAGO SPIRE

CHICAGO USA

SANTIAGO CALATRAVA

ARCHITECT AND ENGINEER

PERKINS WILL

Thornton Tomasetti

Cosentini

PLAN DEVELOPMENT SUBMITTAL
04.19.2007

PARTIAL ENLARGED EAST ELEVATION
EXHIBIT # 17

DESIGN DEVELOPMENT

SITE PLAN

FINAL FOR PUBLICATION

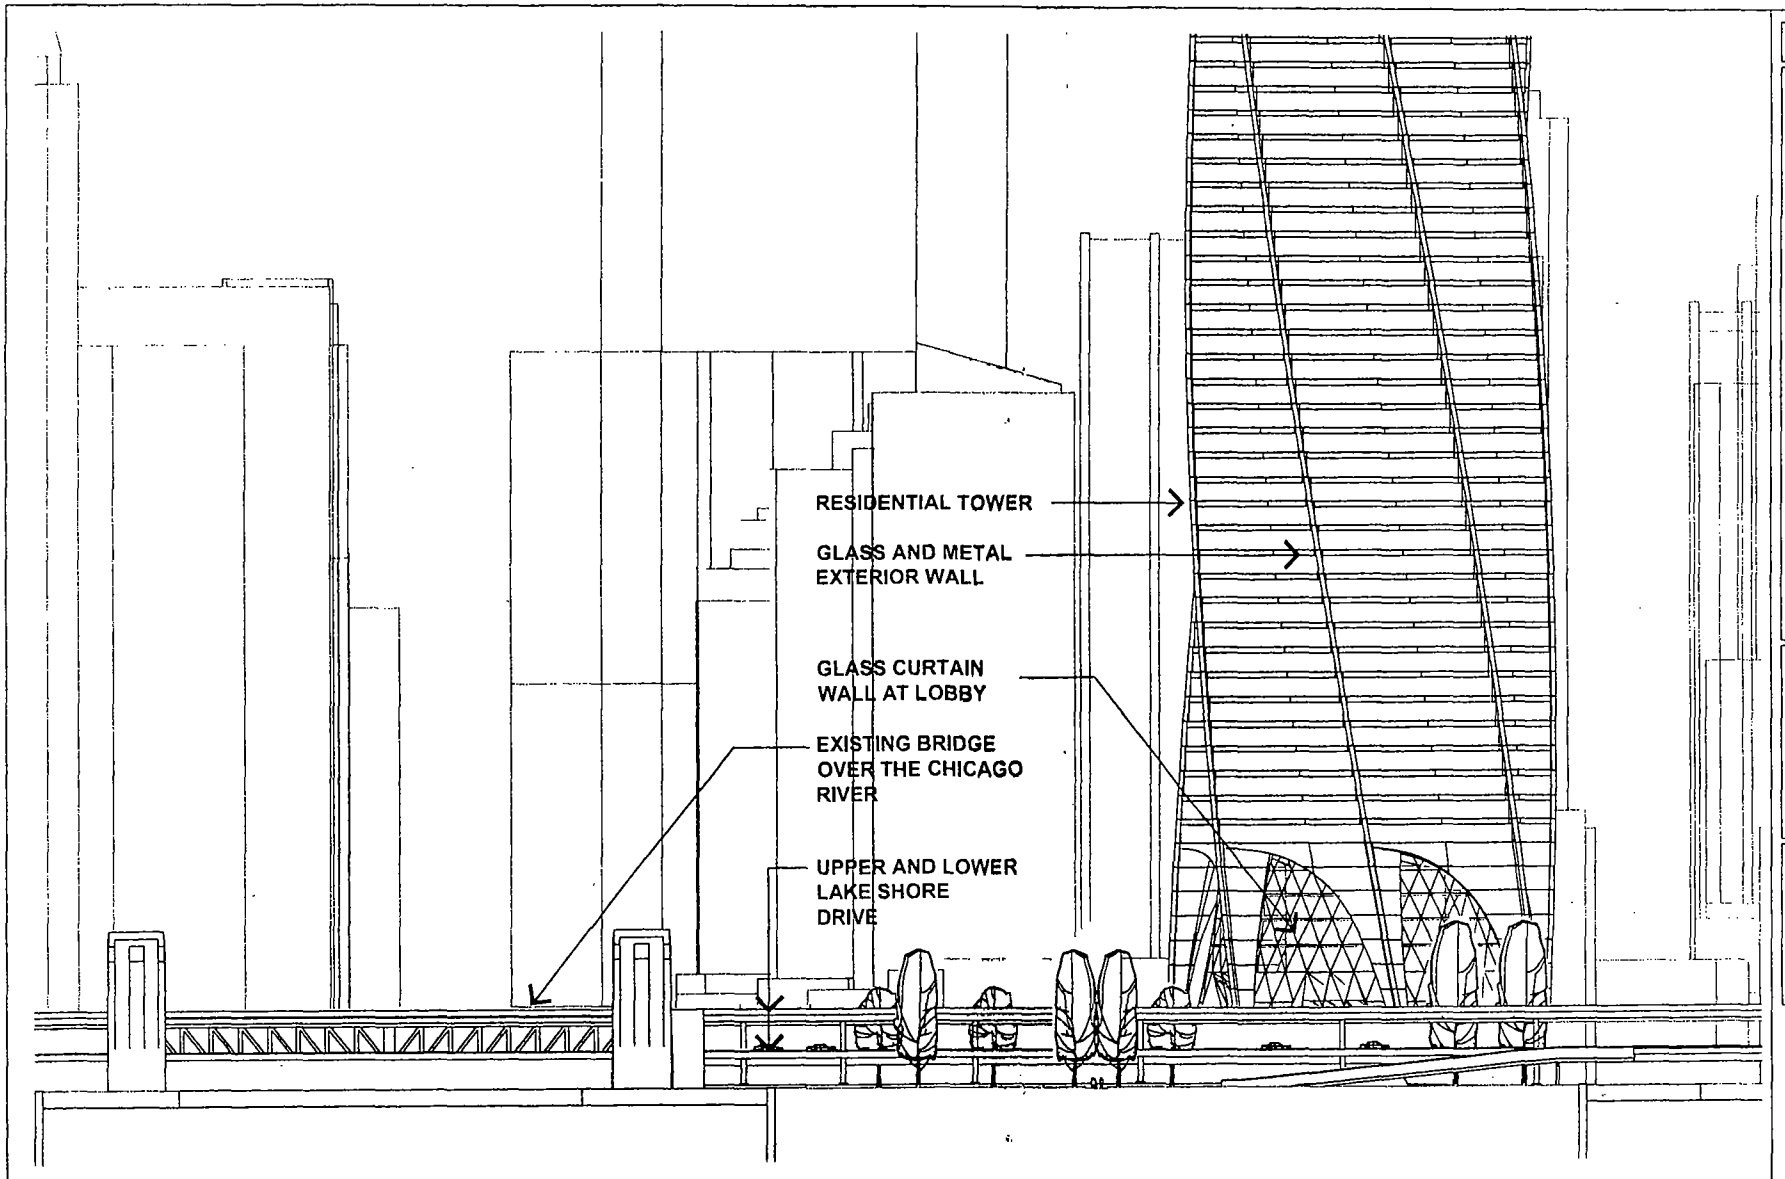

SECTION D–D
scale 0 16 32 64 FEET 1/32" = 1'-0"

Shelbourne

CHICAGO SPIRE
CHICAGO USA

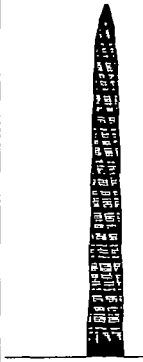

SANTIAGO CALATRAVA
ARCHITECT AND ENGINEER

PERKINS WILL

Thornton Tomasetti

Cosentini

PLAN DEVELOPMENT SUBMITTAL
04.19.2007

NORTH-SOUTH SITE SECTION AT LAKE SHORE DRIVE
EXHIBIT # 18

DESIGN DEVELOPMENT

SITE PLAN
ELEVATION RAMP UP TO LOWER LAKE SHORE DRIVE

FINAL FOR PUBLICATION

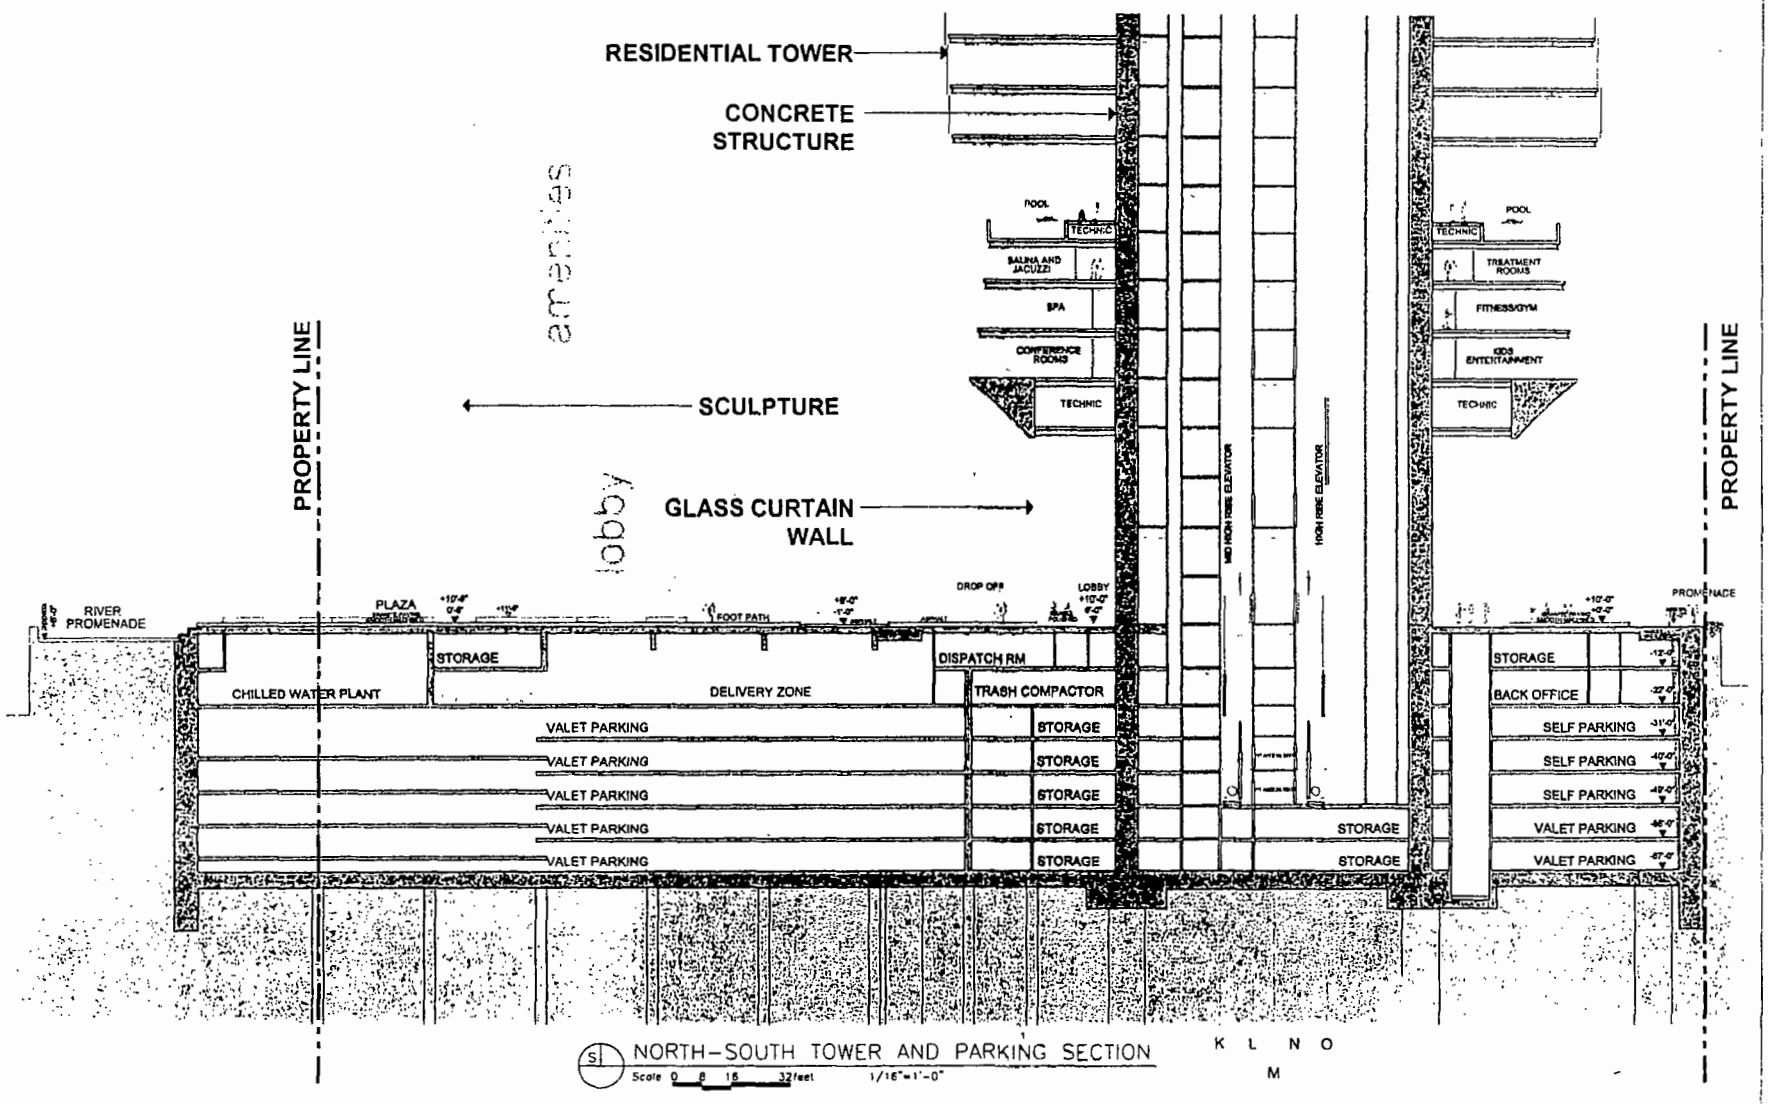

NORTH–SOUTH TOWER AND PARKING SECTION

Scale 0 8 16 32 feet 1/16"=1'-0"

Shelbourne

CHICAGO SPIRE

CHICAGO, USA

SANTIAGO CALATRAVA

ARCHITECT AND ENGINEER

PERKINS WILL

Thornton Tomasetti

Cosentini

PLAN DEVELOPMENT SUBMITTAL
04.19.2007

NORTH-SOUTH TOWER AND PARKING SECTION
EXHIBIT # 19

SCHEMATIC DESIGN

SECTION

FINAL FOR PUBLICATION

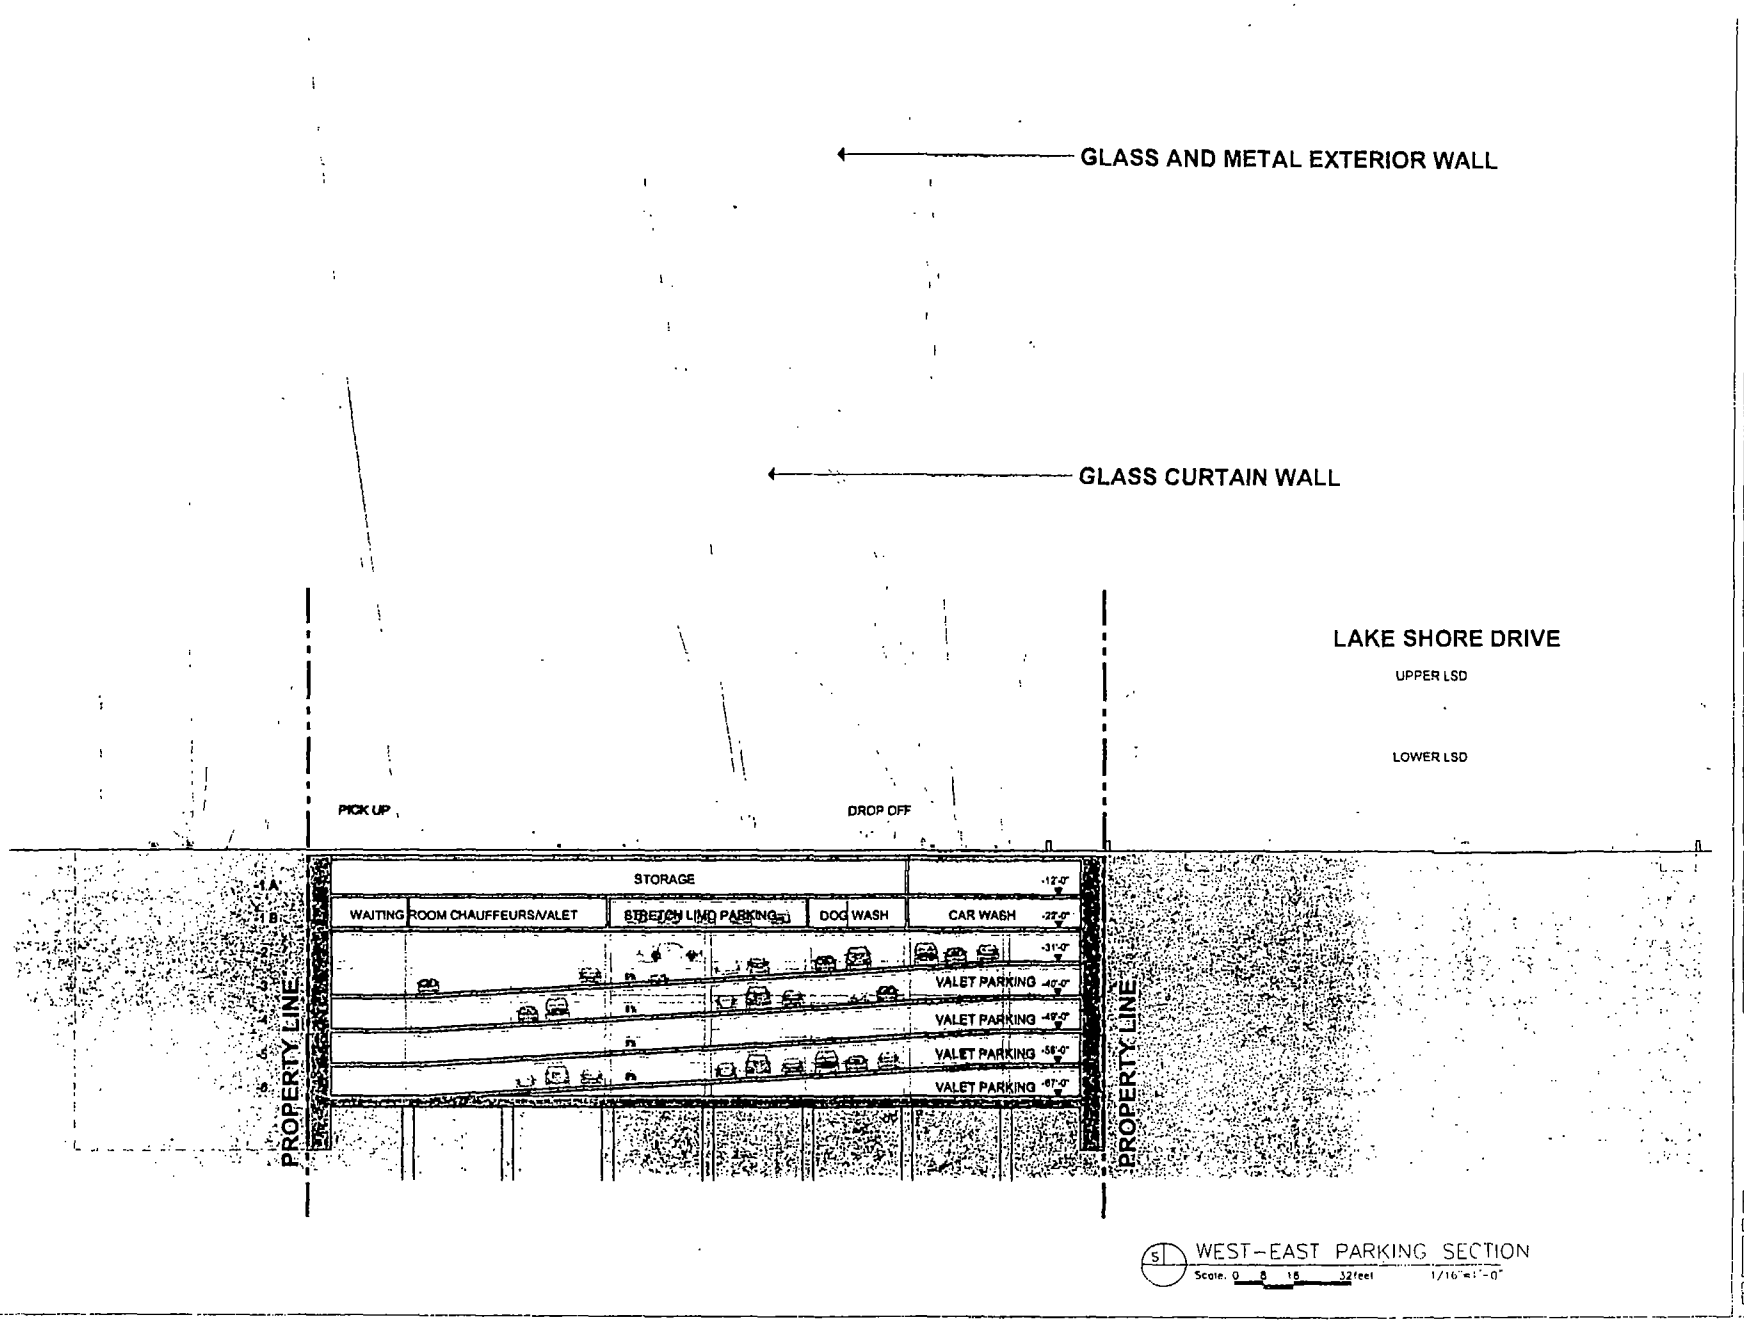

WEST-EAST PARKING SECTION

Scale. 0 8 16 32feet 1/16"=1'-0"

Shelbourne

CHICAGO SPIRE

CHICAGO USA

SANTIAGO CALATRAVA

ARCHITECT AND ENGINEER

PERKINS WILL

Thornton Tomasetti

Cosentini

PLAN DEVELOPMENT SUBMITTAL 04.19.2007

WEST-EAST PARKING SECTION EXHIBIT # 20

SCHEMATIC DESIGN

SECTION

FINAL FOR PUBLICATION

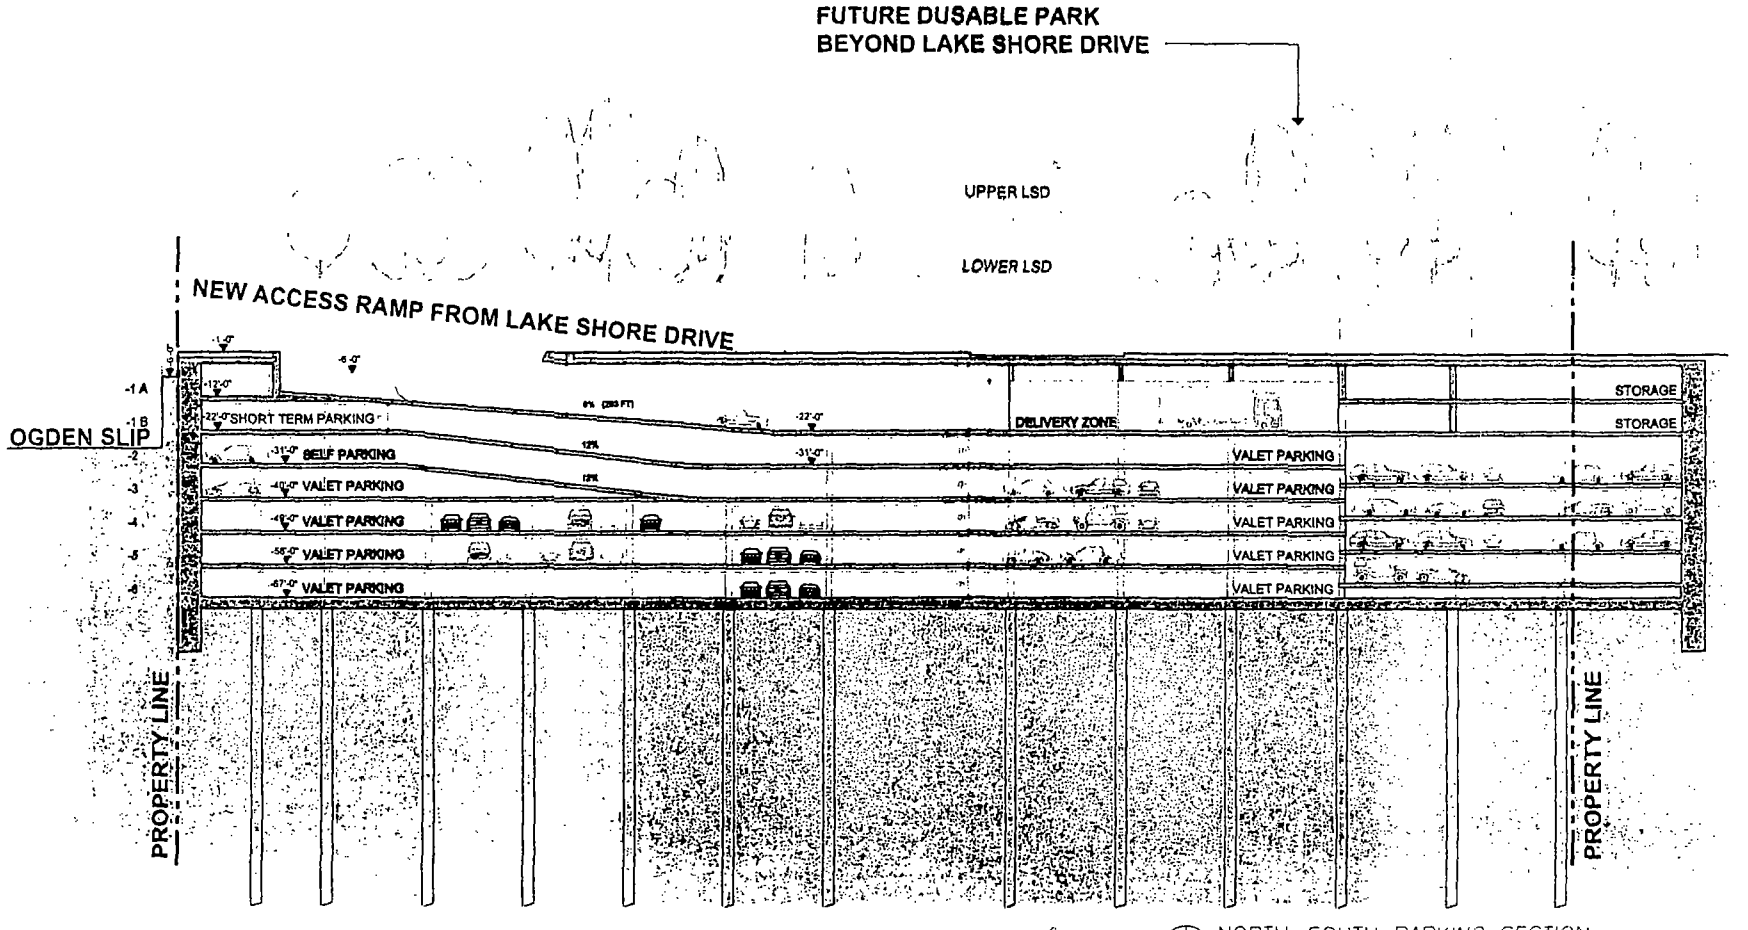

NORTH-SOUTH PARKING SECTION

Scale 0 8 16 32 feet 1/16"=1'-0"

Shelbourne

CHICAGO SPIRE

CHICAGO USA

SANTIAGO CALATRAVA

ARCHITECT AND ENGINEER

PERKINS WILL

Thornton Tomasetti

Cosentini

PLAN DEVELOPMENT SUBMITTAL
04.19.2007

NORTH-SOUTH OVERVIEW SECTION
EXHIBIT # 21

SCHEMATIC DESIGN

SECTION

FINAL FOR PUBLICATION

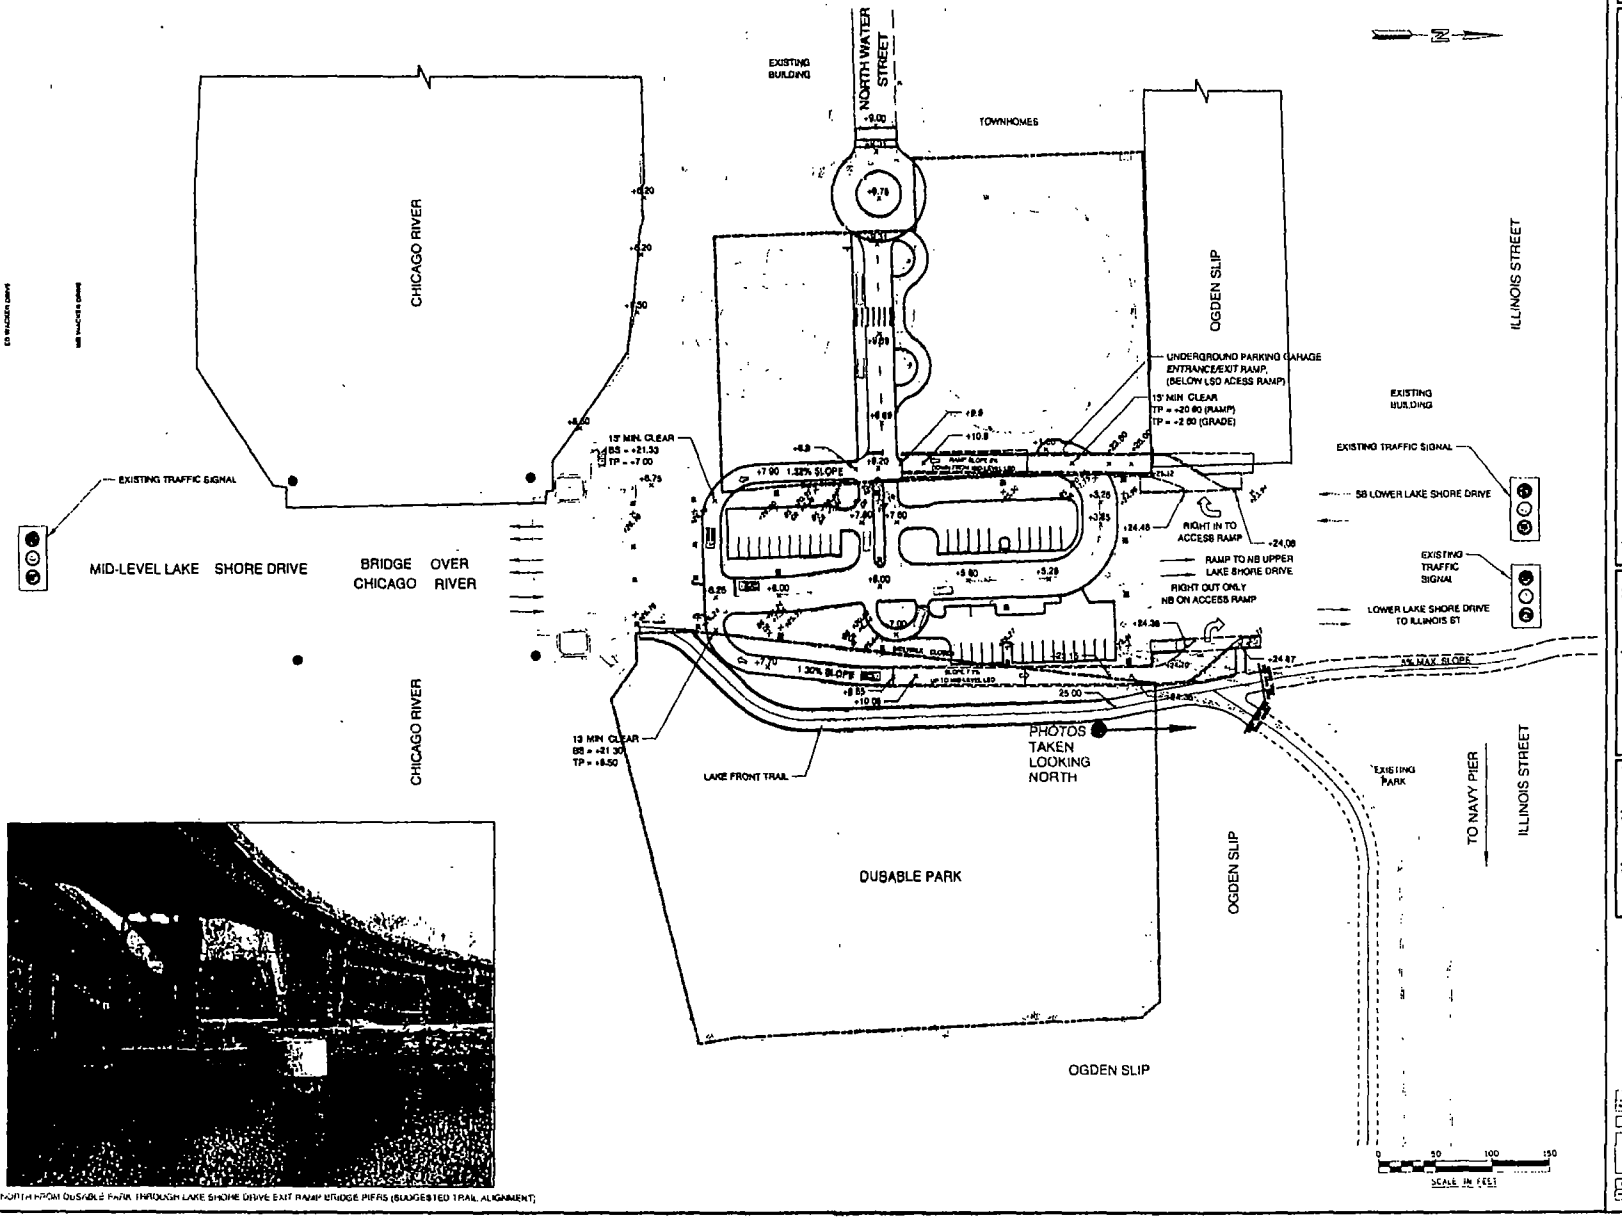

LOOKING NORTH FROM DUSABLE PARK THROUGH LAKE SHORE DRIVE EXIT RAMP BRIDGE PIERS (SUGGESTED TRAIL ALIGNMENT)

Shelbourne

CHICAGO SPIRE

CHICAGO, USA

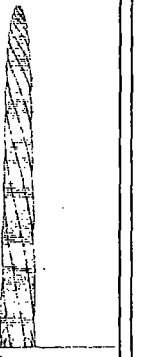

SANTIAGO CALATRAVA

ARCHITECT AND ENGINEER

PERKINS WILL

Thornton Tomasetti

PLAN DEVELOPMENT SUBMITTAL 04.19.2007

LAKE FRONT TRAIL ALIGNMENT ALTERNATE 1 EXHIBIT # 22

DESIGN DEVELOPMENT

LAKE FRONT TRAIL ALIGNMENT

FINAL FOR PUBLICATION

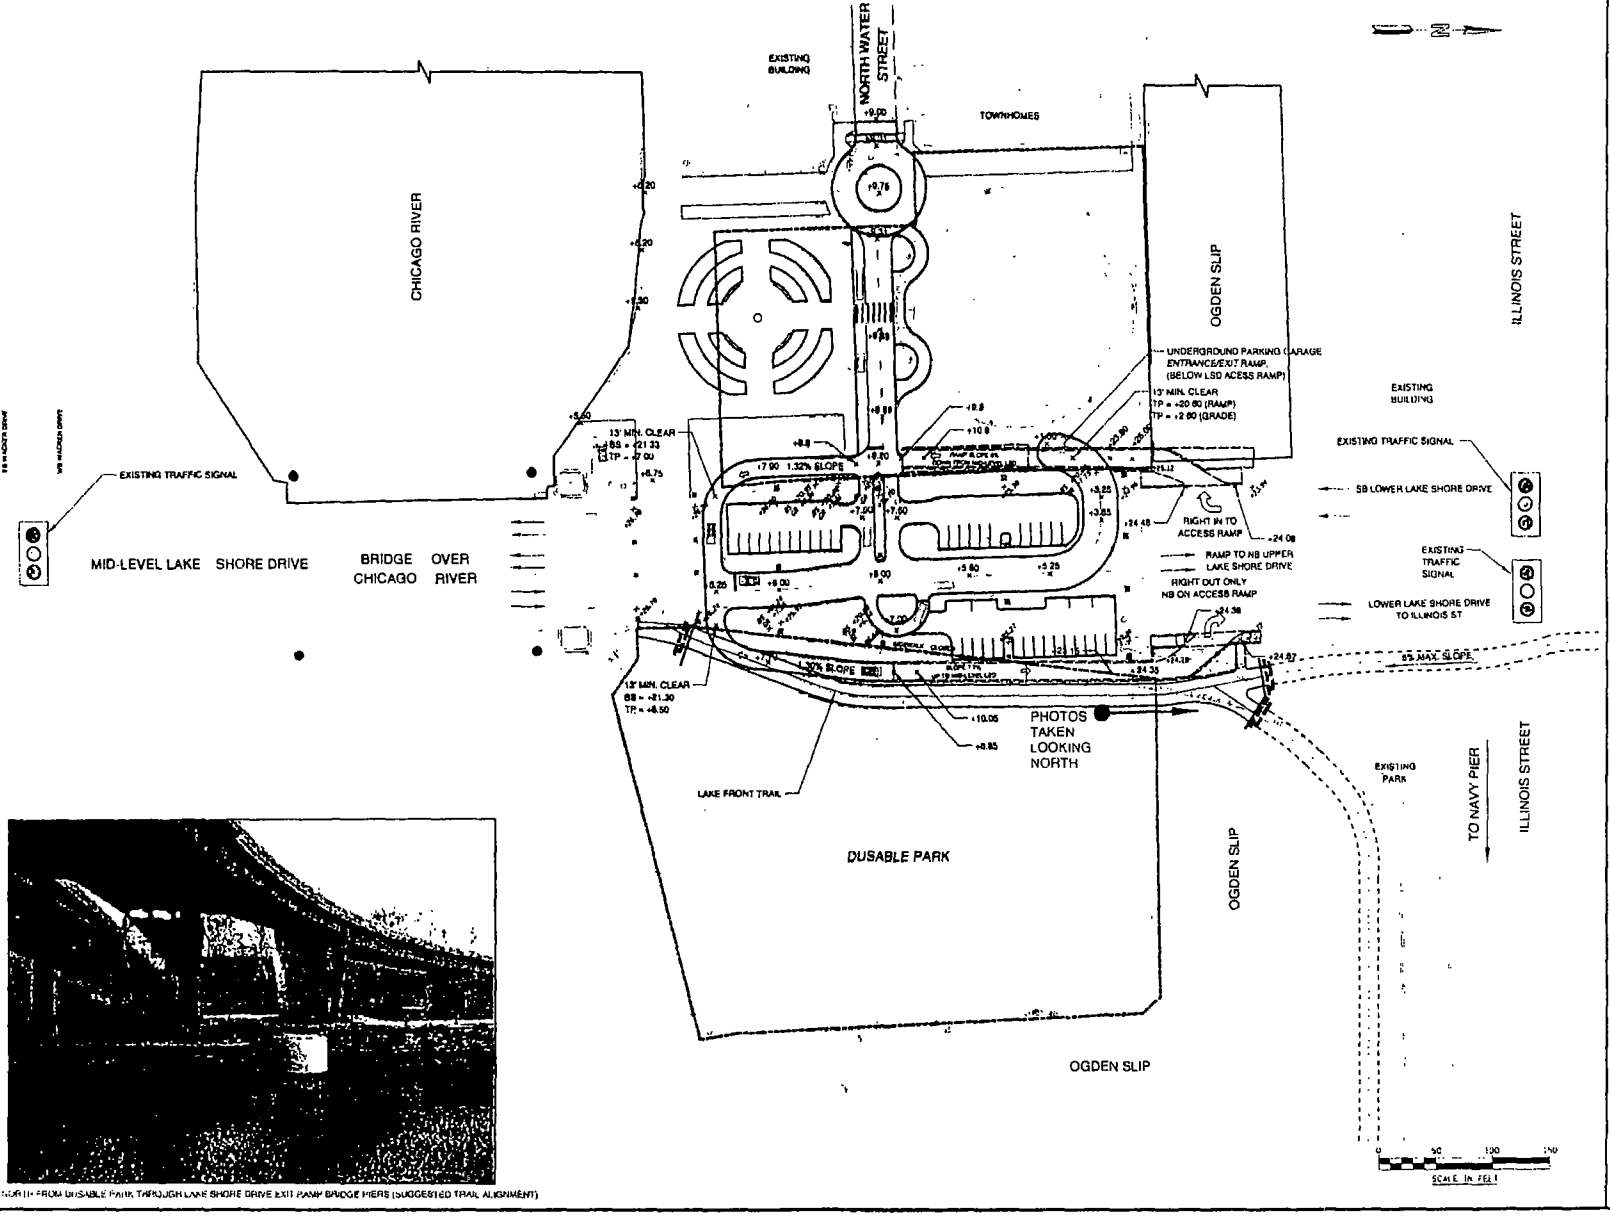

LOOKING NORTH FROM DUSABLE PARK THROUGH LAKE SHORE DRIVE EXIT RAMP BRIDGE PIERS (SUGGESTED TRAIL ALIGNMENT)

Shelbourne

CHICAGO SPIRE

CHICAGO, USA

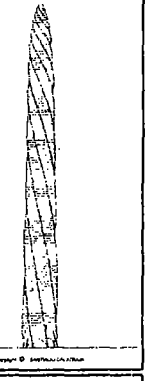

SANTIAGO CALATRAVA

ARCHITECT AND ENGINEER

PERKINS WILL

Thornton Tomasetti

Cosentini

PLAN DEVELOPMENT SUBMITTAL 04.19.2007

LAKE FRONT TRAIL ALIGNMENT ALTERNATE 2 EXHIBIT # 23

DESIGN DEVELOPMENT

LAKE FRONT TRAIL ALIGNMENT

FINAL FOR PUBLICATION

FINAL FOR PUBLICATION

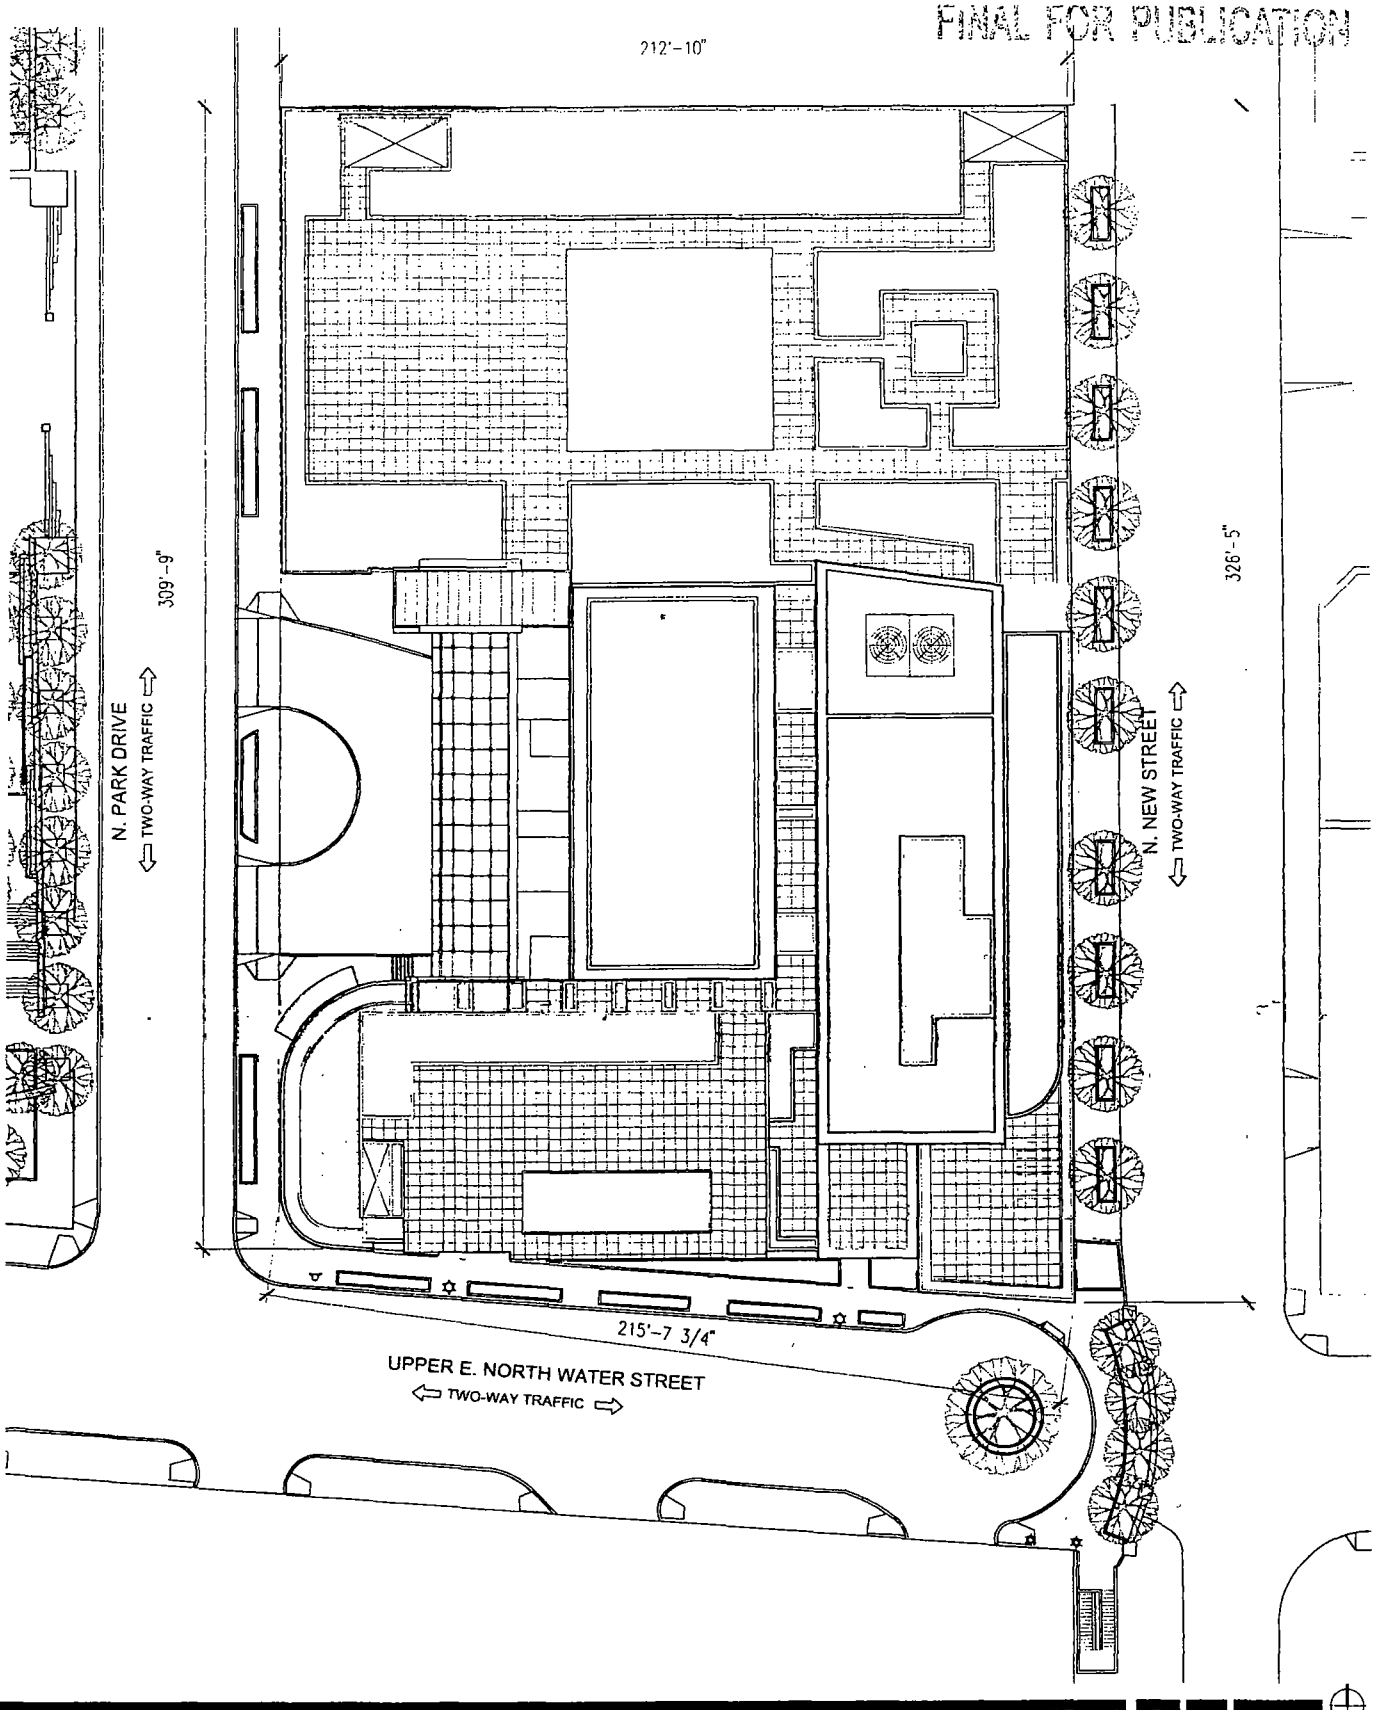

OVERALL SITE PLAN

SCB

© 2012 Solomon Cordwell Buenz

Applicant: NEW WATER PARK, LLC
Address: 320-42 E. Upper North Water St.;
435-463 N. Park Dr.; &
432-62 N. New St.

Date: May 24, 2012
Revised:

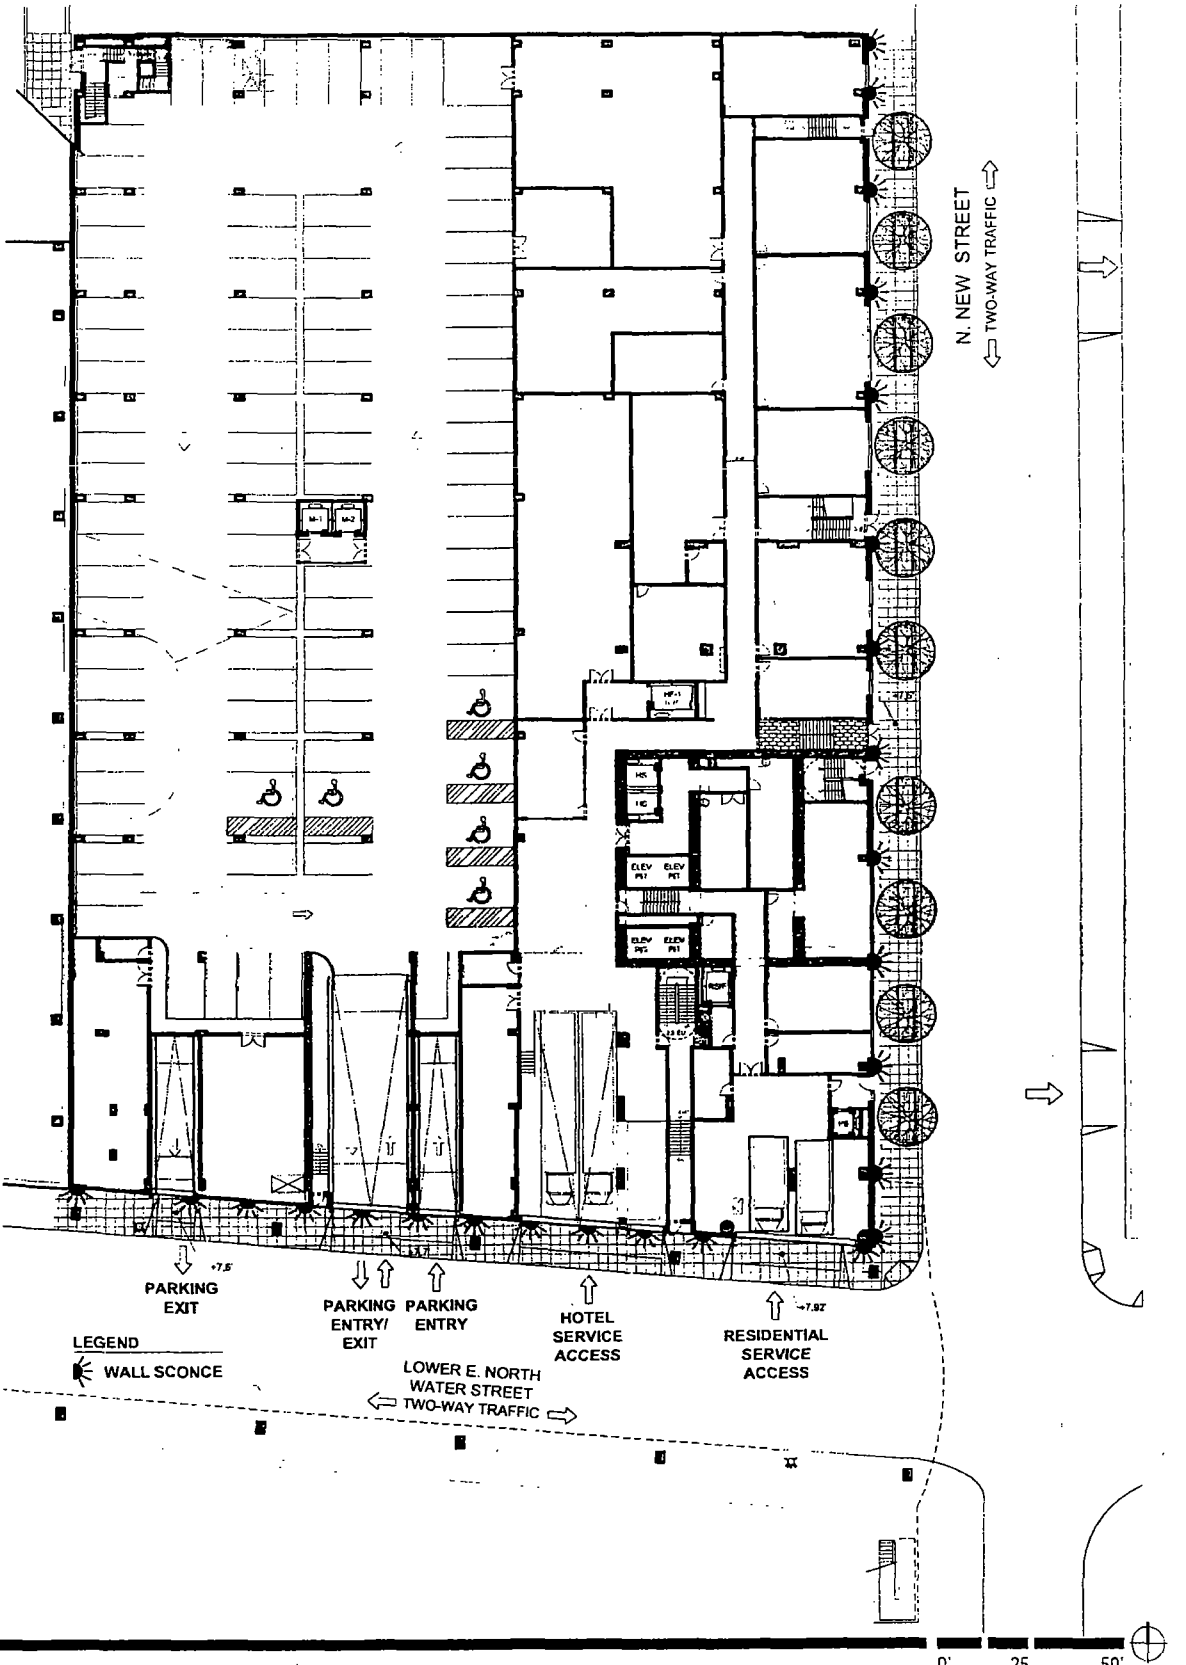

LOWER E. NORTH WATER STREET PLAN

Applicant: NEW WATER PARK, LLC
Address: 320-42 E. Upper North Water St.; 435-463 N. Park Dr.; & 432-62 N. New St.

Date: May 24, 2012
Revised:

© 2012 Solomon Cordwell Buenz

FINAL FOR PUBLICATION

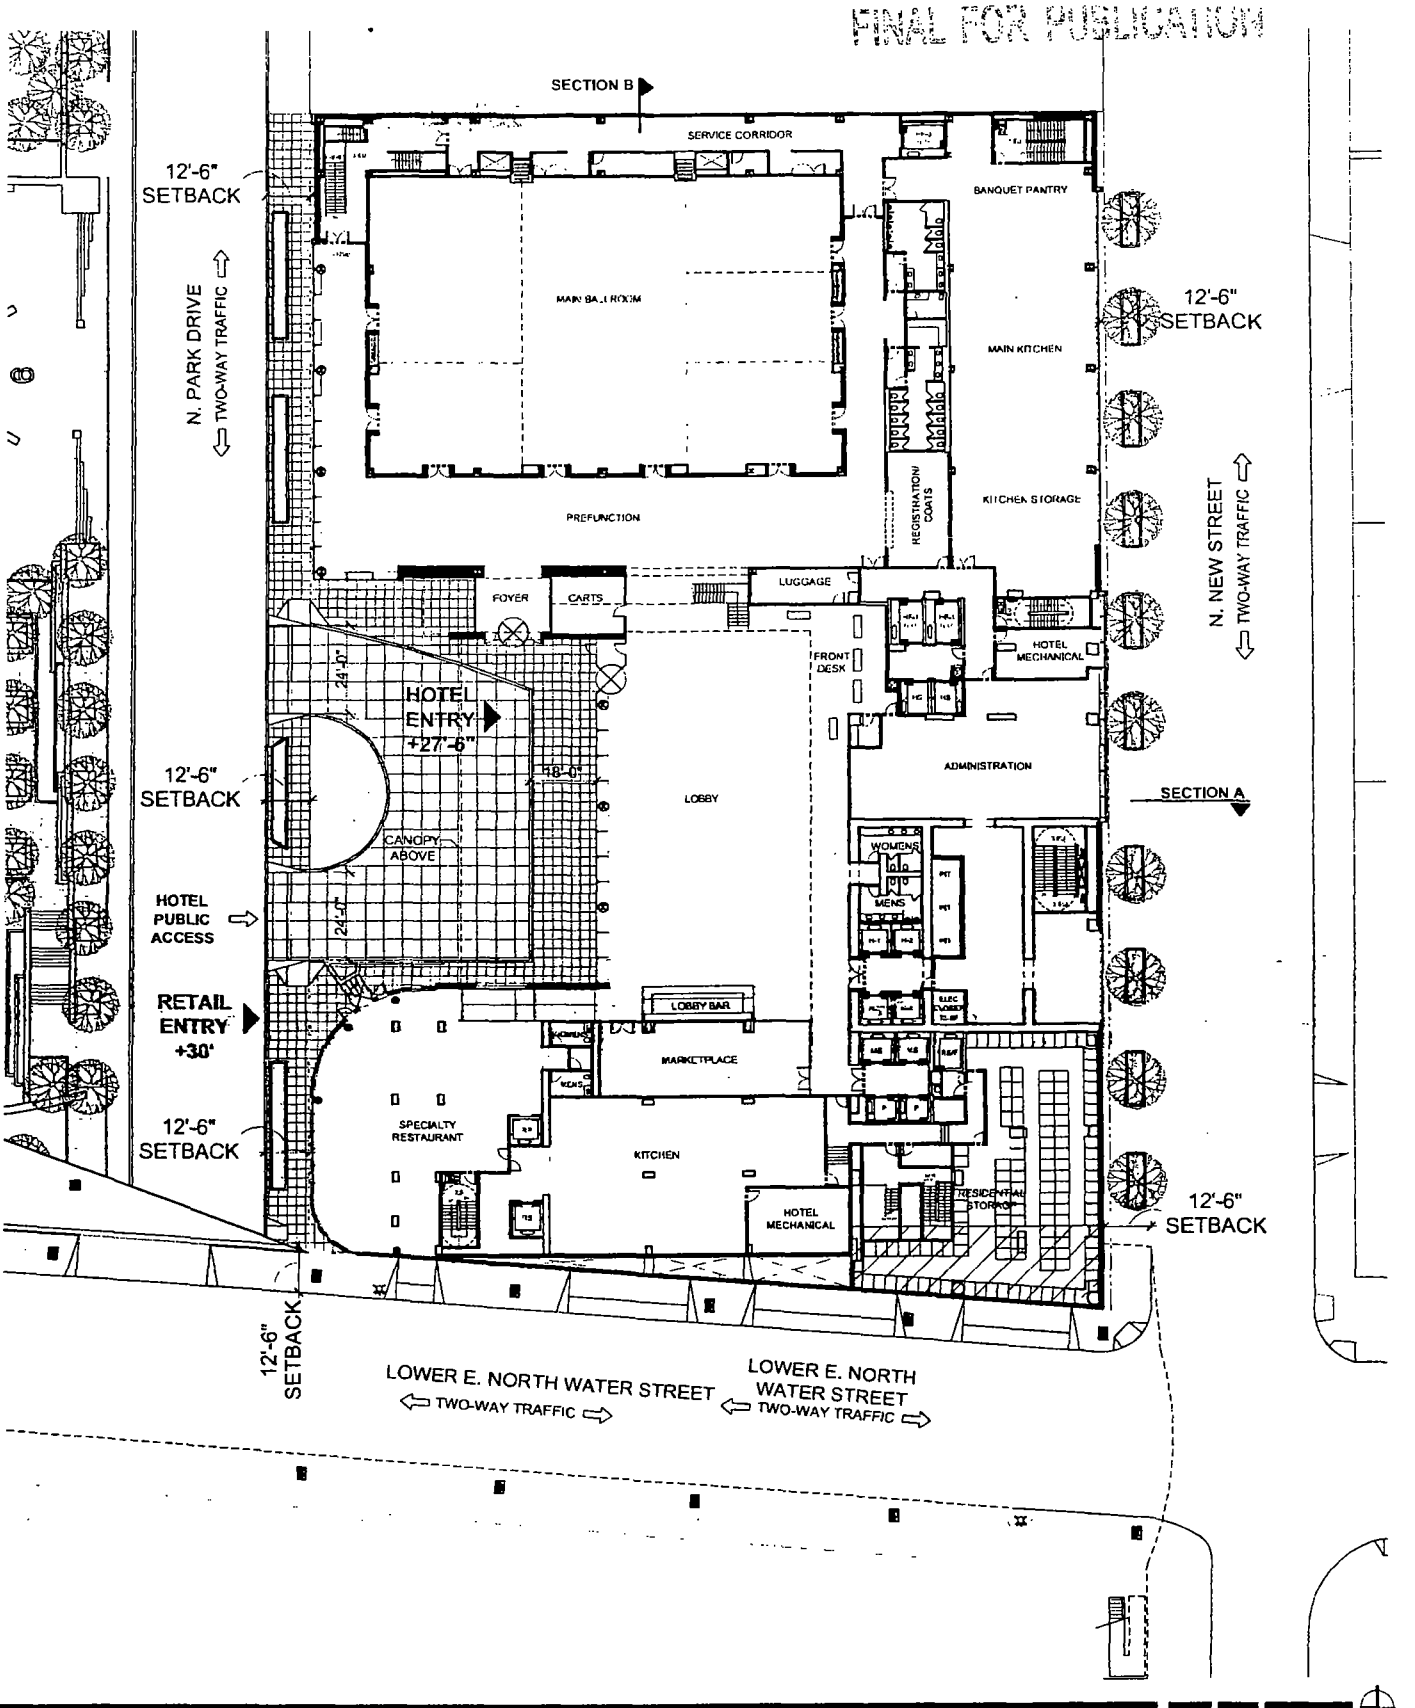

NORTH PARK DRIVE STREET PLAN

SCB

© 2012 Solomon Cordwell Buenz

Applicant: NEW WATER PARK, LLC
Address: 320-42 E. Upper North Water St.; 435-463 N. Park Dr.; & 432-62 N. New St.

Date: May 24, 2012
Revised:

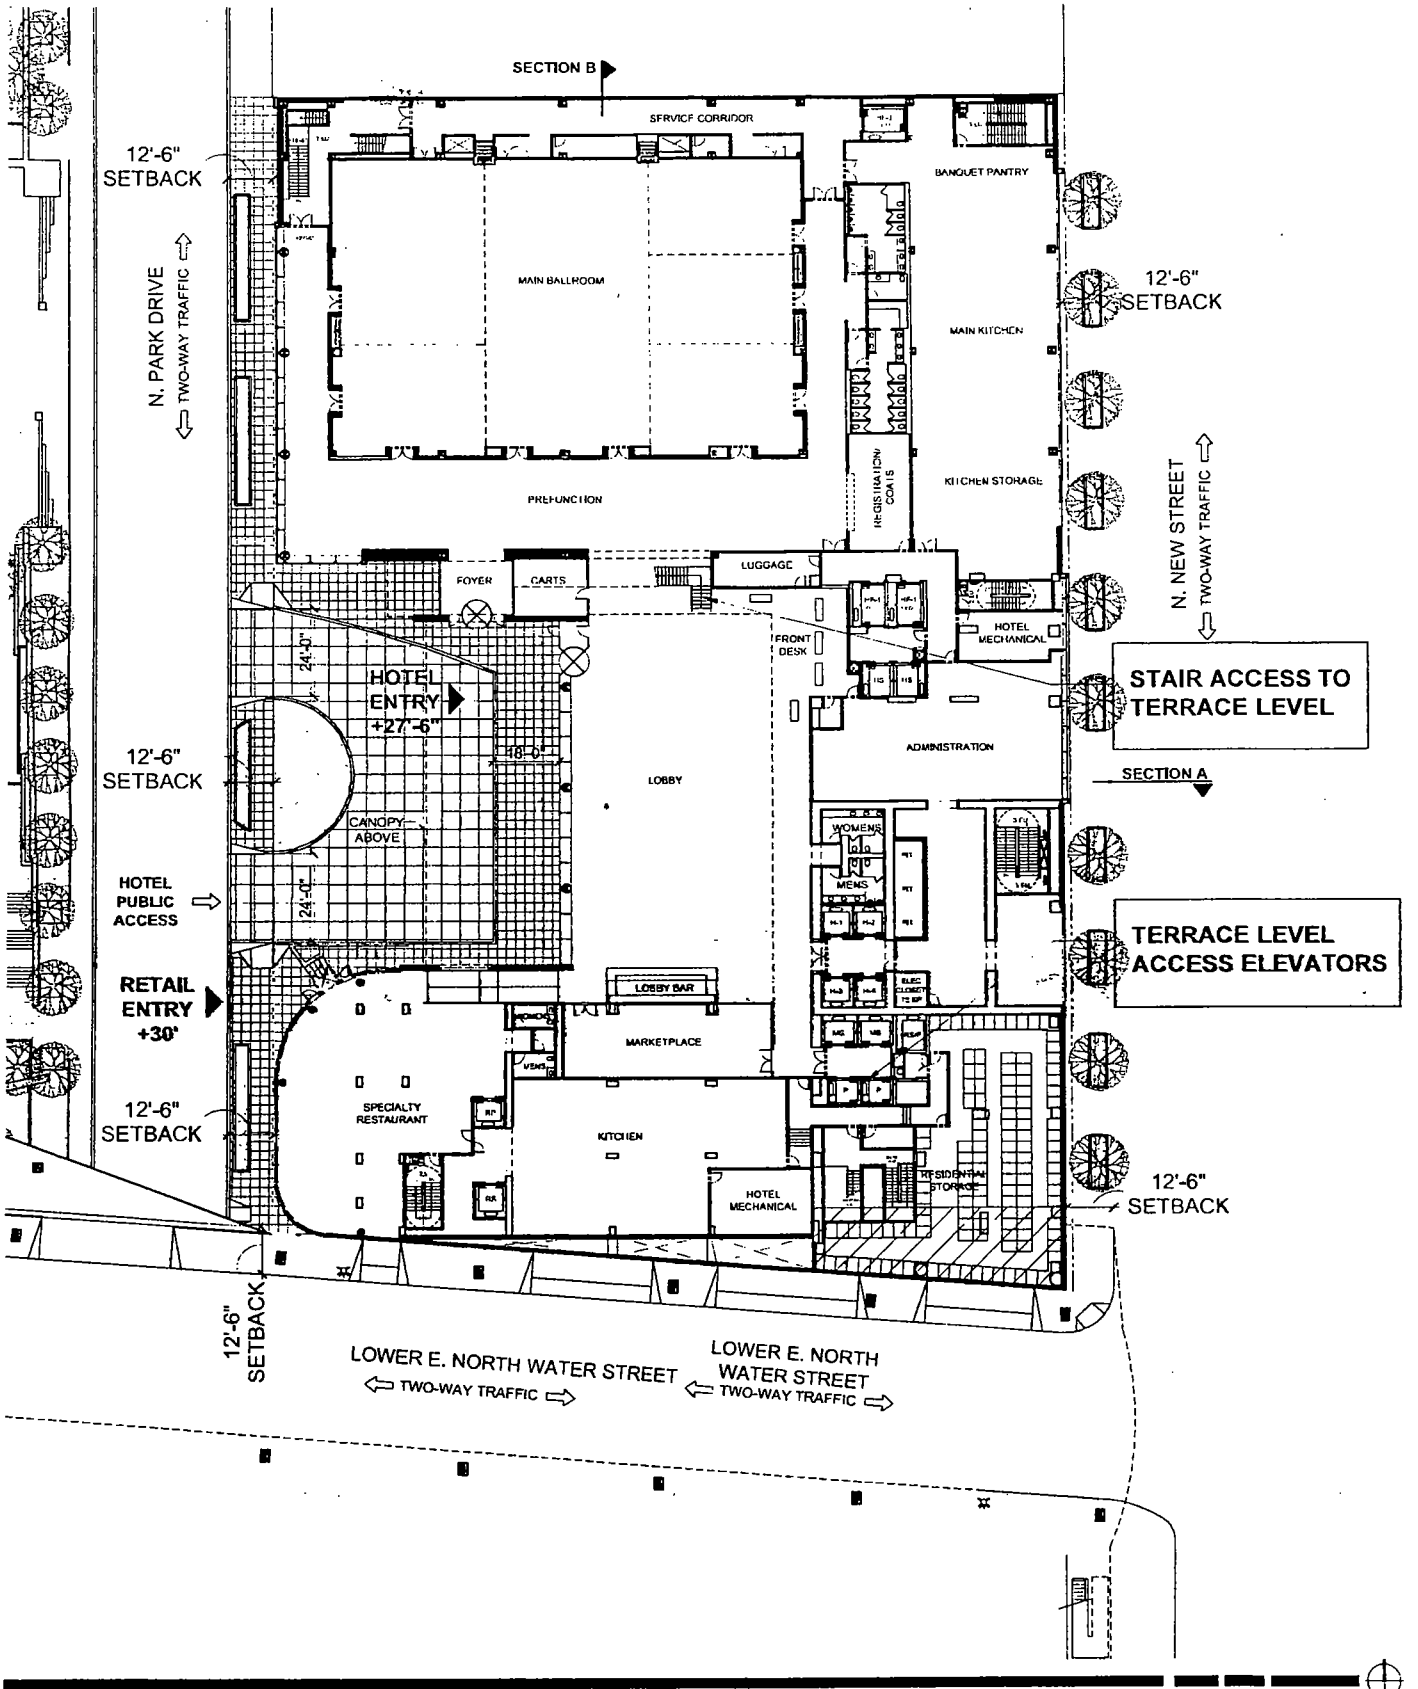

NORTH PARK DRIVE STREET WAYFINDING PLAN

SCB

© 2012 Solomon Cordwell Buenz

Applicant: NEW WATER PARK, LLC
Address: 320-42 E. Upper North Water St.; 435-463 N. Park Dr.; & 432-62 N. New St.

Date: May 24, 2012
Revised:

FINAL FOR PUBLICATION

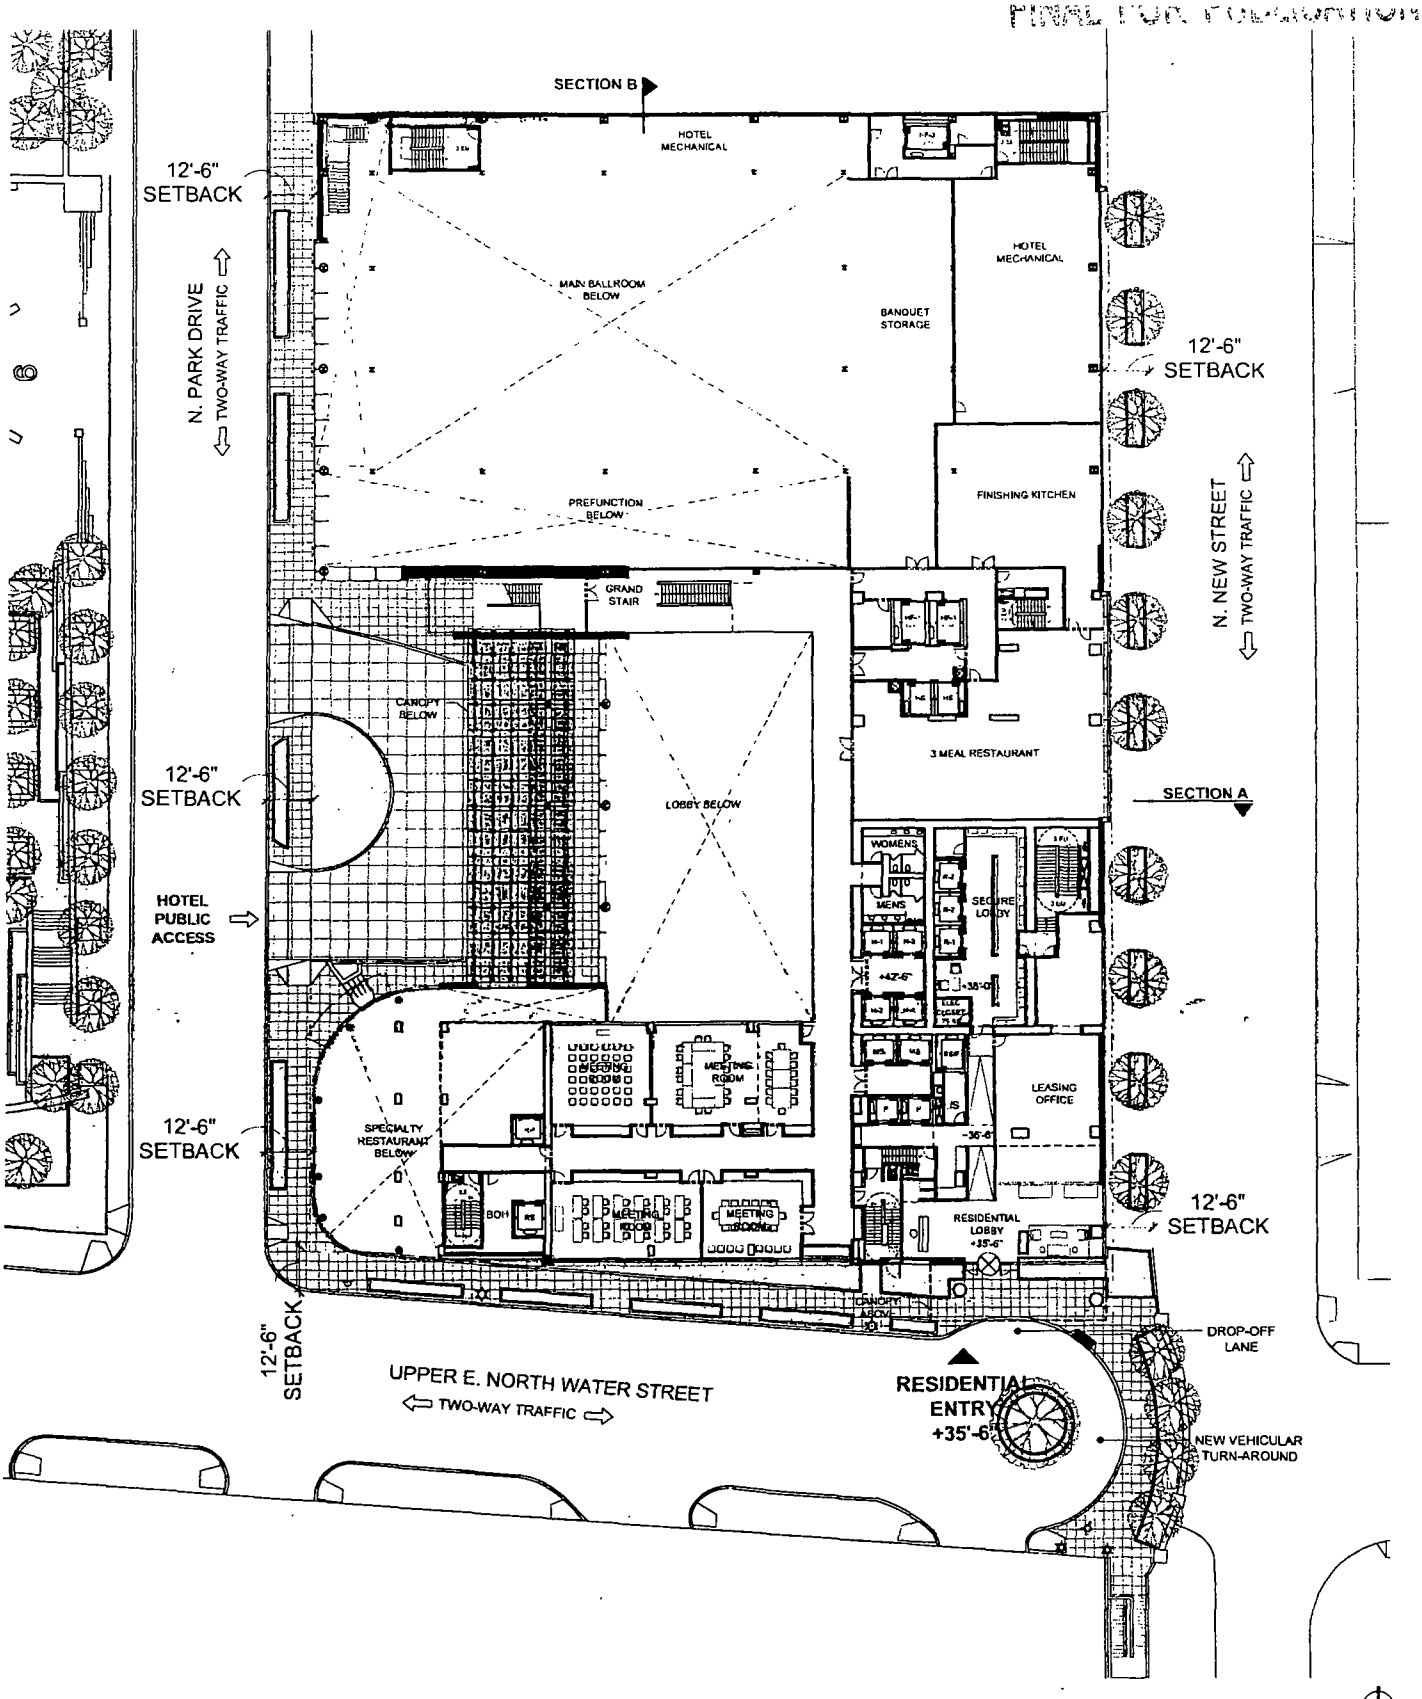

UPPER E. NORTH WATER STREET PLAN

SCB

© 2012 Solomon Cordwell Buenz

Applicant: NEW WATER PARK, LLC
Address: 320-42 E. Upper North Water St.; 435-463 N. Park Dr.; & 432-62 N. New St.

Date: May 24, 2012
Revised:

FINAL FOR PUBLICATION

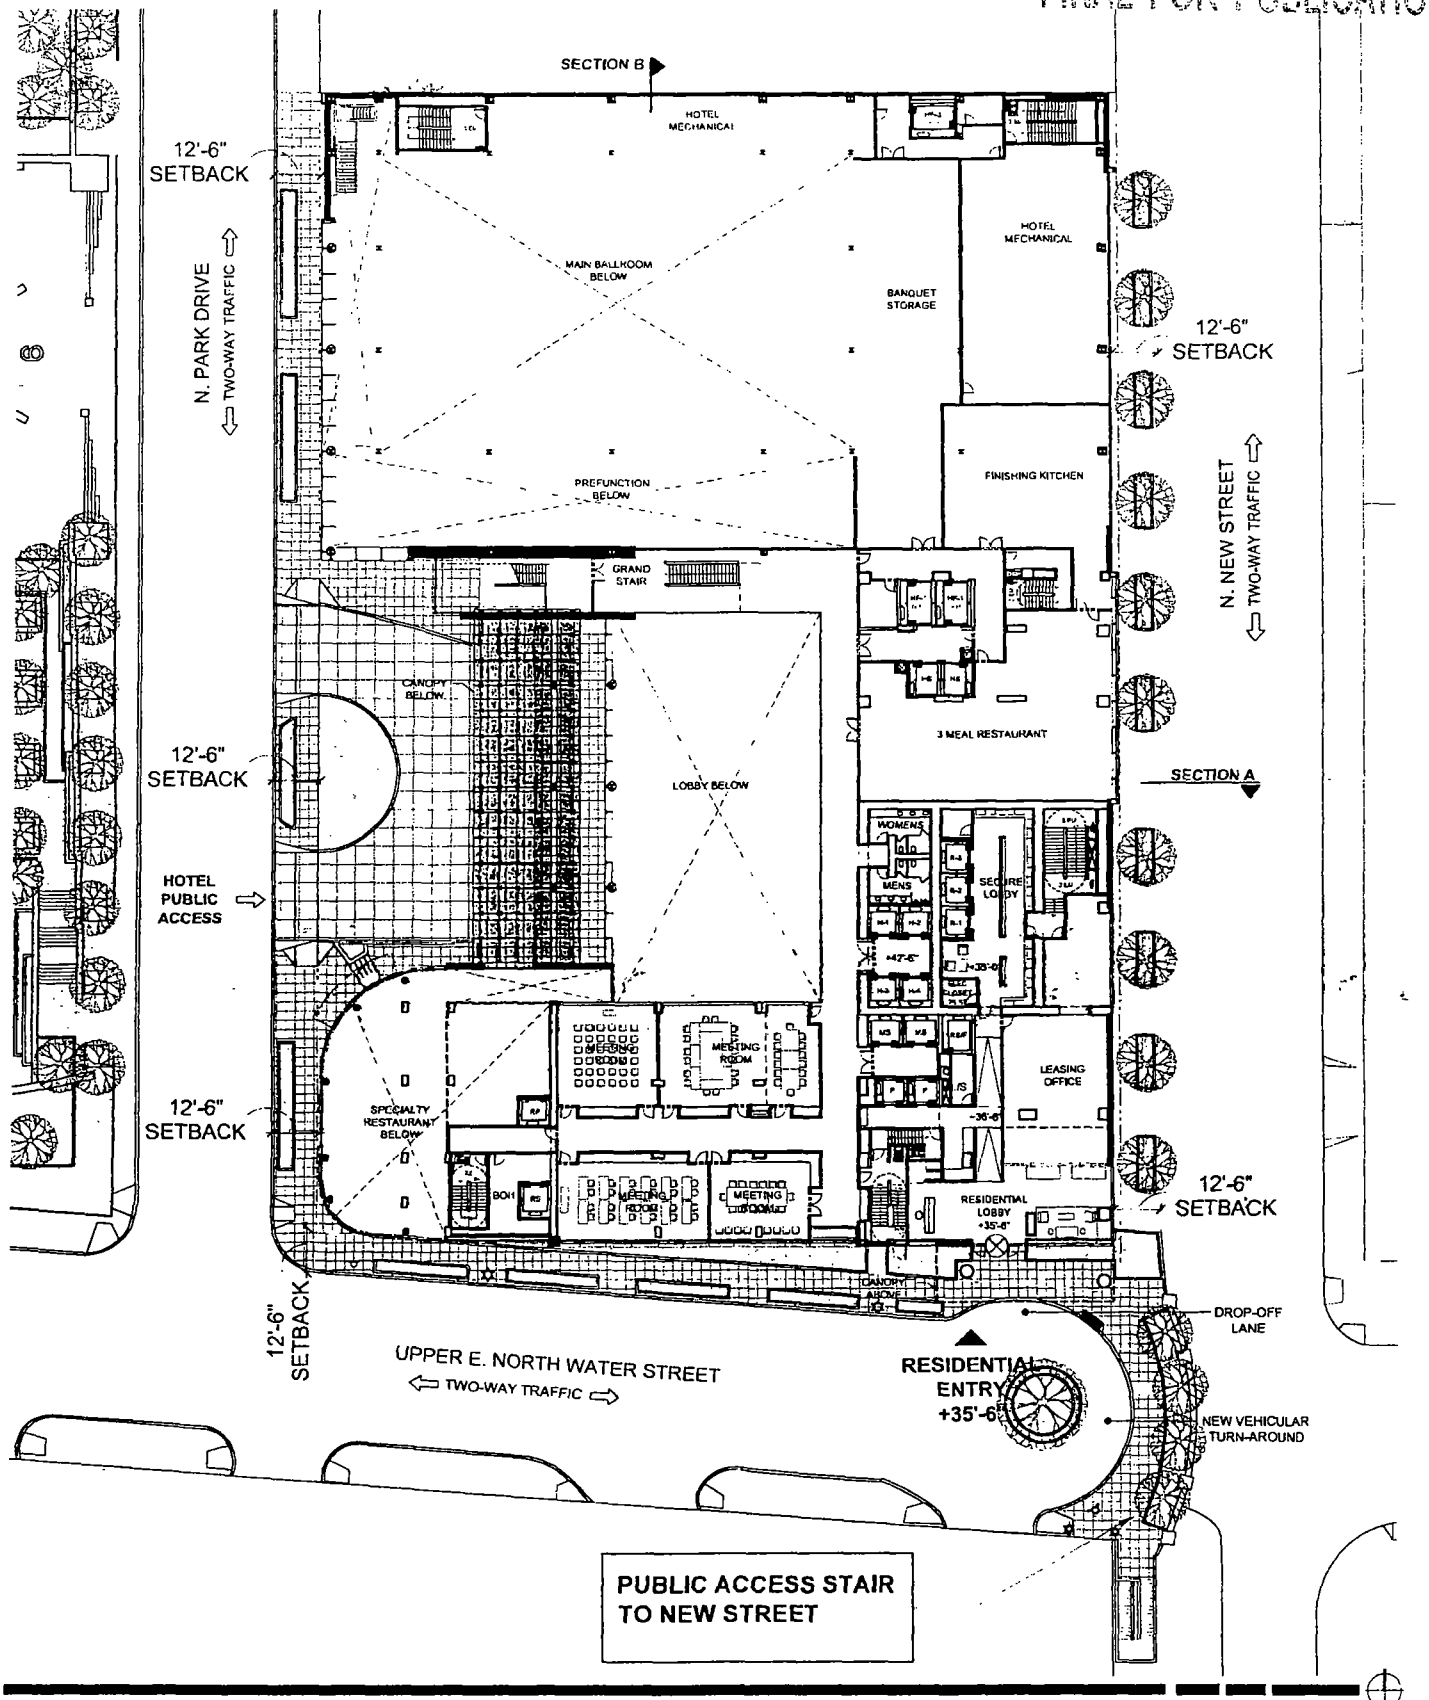

UPPER E. NORTH WATER STREET WAYFINDING PLAN

SCB

© 2012 Solomon Cordwell Buenz

Applicant: NEW WATER PARK, LLC
Address: 320-42 E. Upper North Water St.; 435-463 N. Park Dr.; & 432-62 N. New St.

Date: May 24, 2012
Revised:

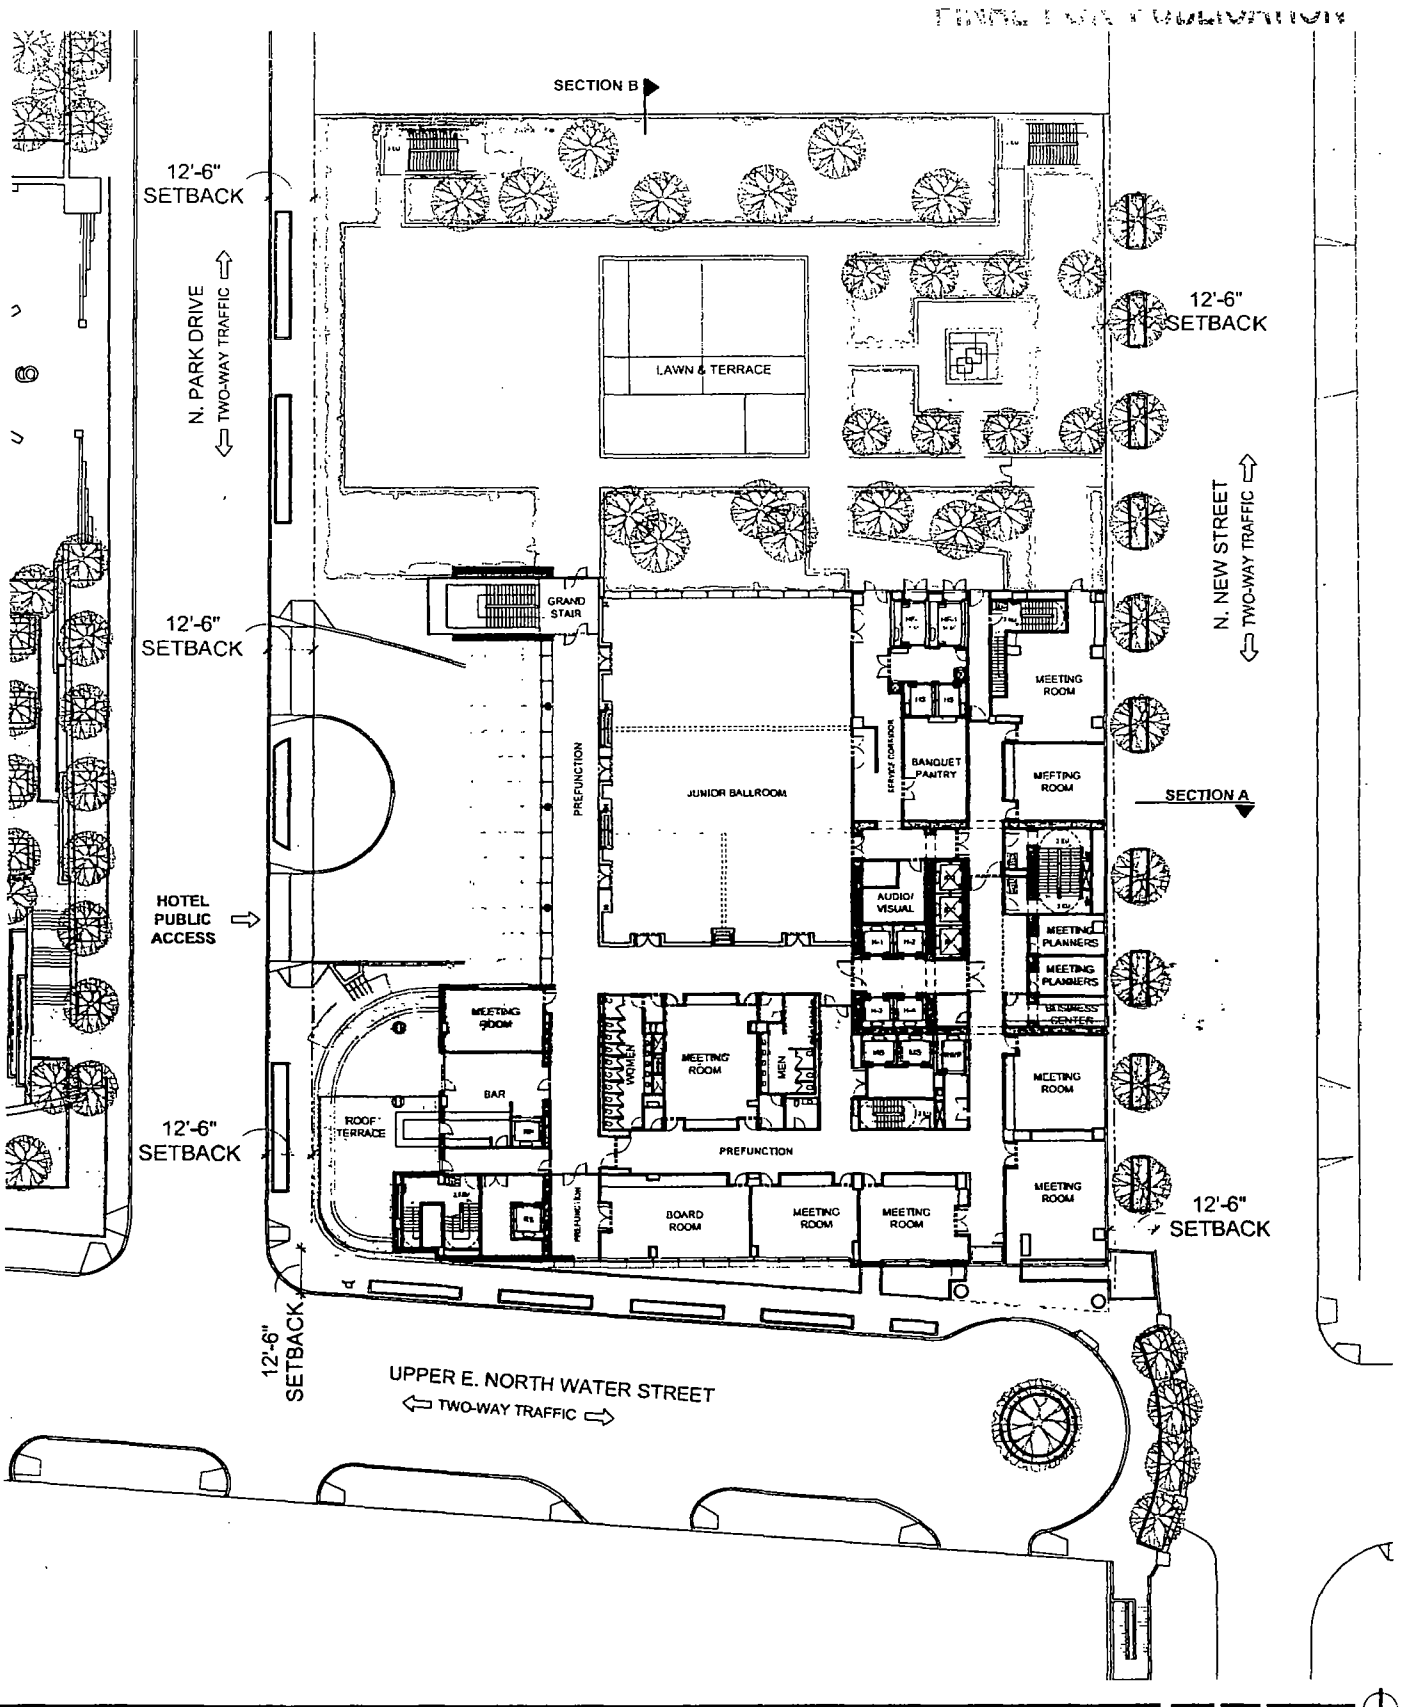

TERRACE LEVEL PLAN

Applicant: NEW WATER PARK, LLC
Address: 320-42 E. Upper North Water St.; 435-463 N. Park Dr.; & 432-62 N. New St.

Date: May 24, 2012
Revised:

© 2012 Solomon Cordwell Buenz

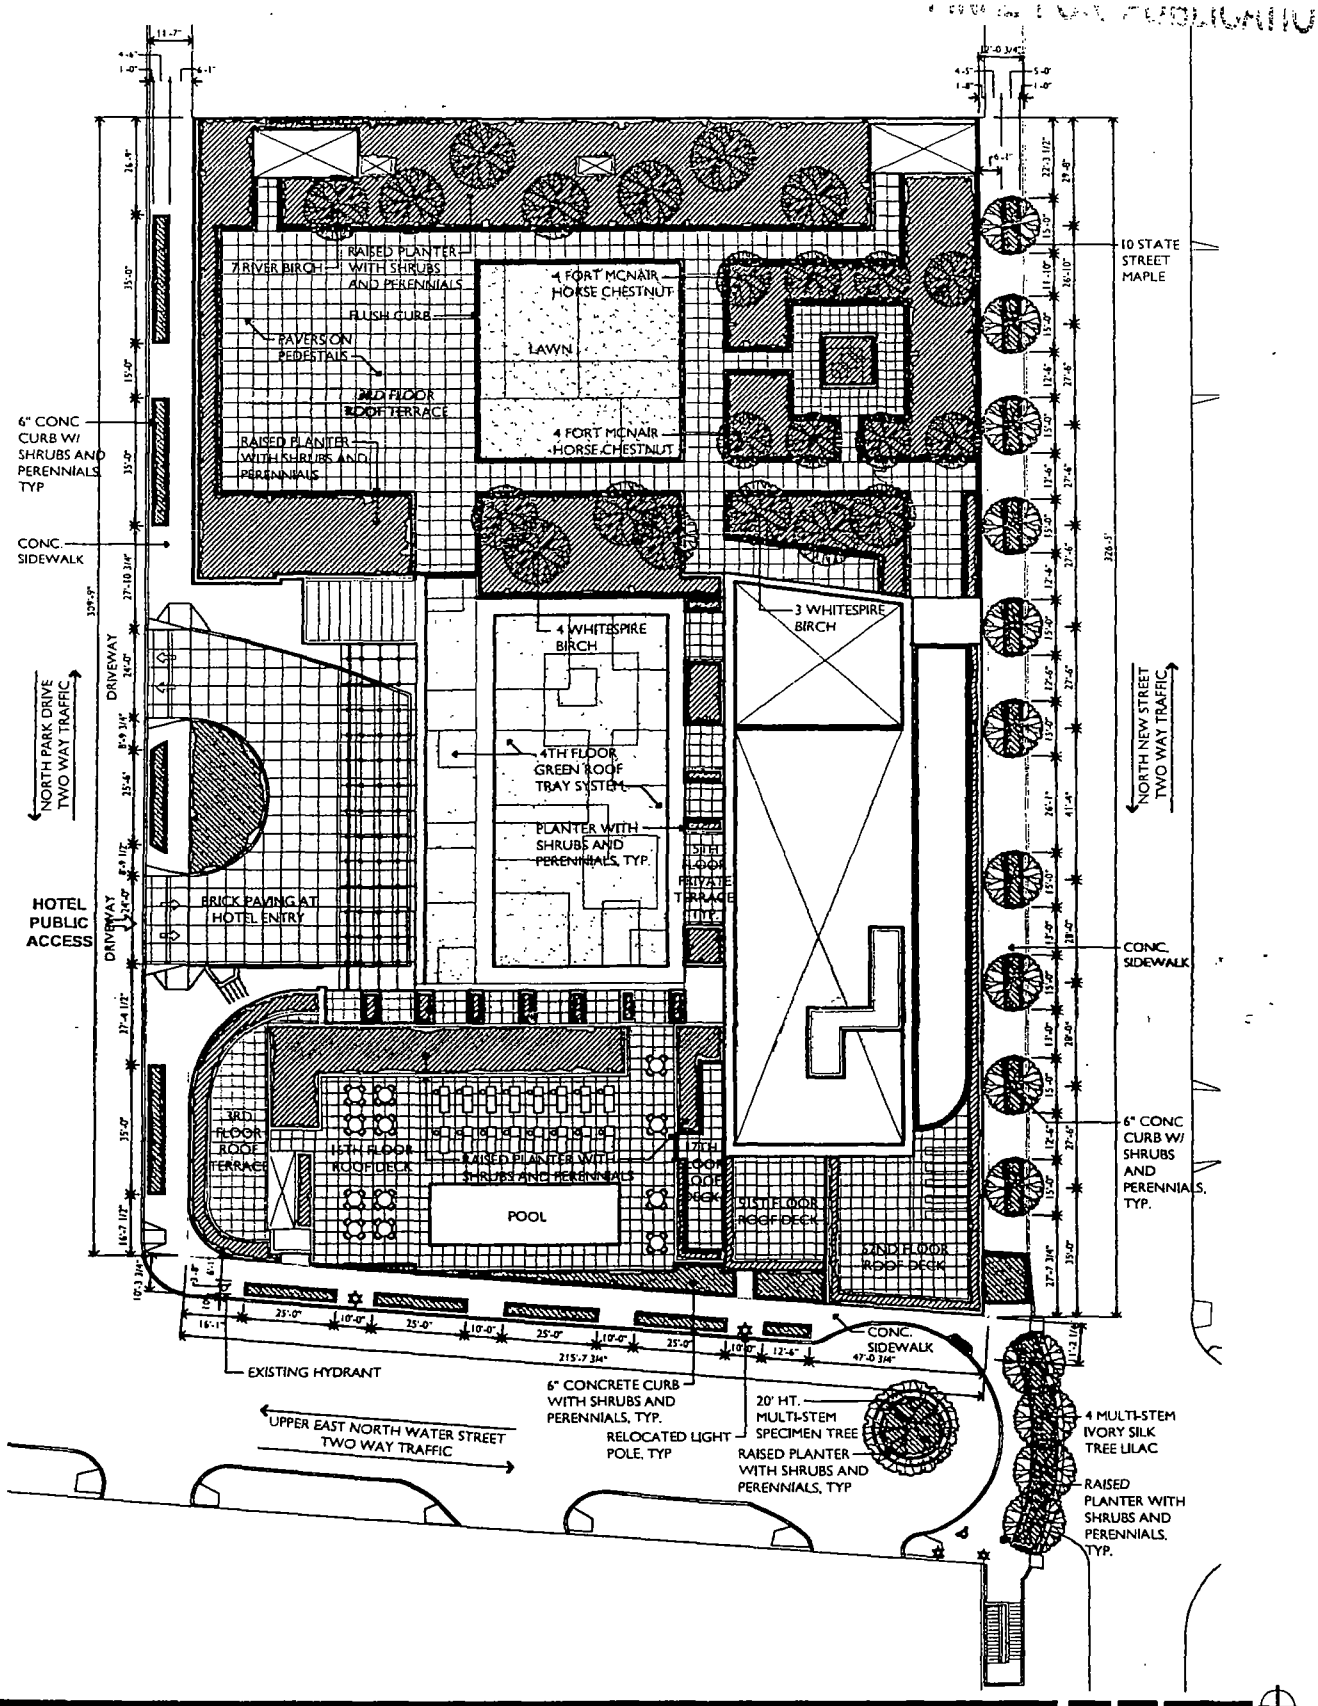

LANDSCAPE PLAN

Applicant: NEW WATER PARK, LLC
Address: 320-42 E. Upper North Water St.; 435-463 N. Park Dr.; & 432-62 N. New St.

Date: May 24, 2012
Revised:

© 2012 Solomon Cordwell Buenz

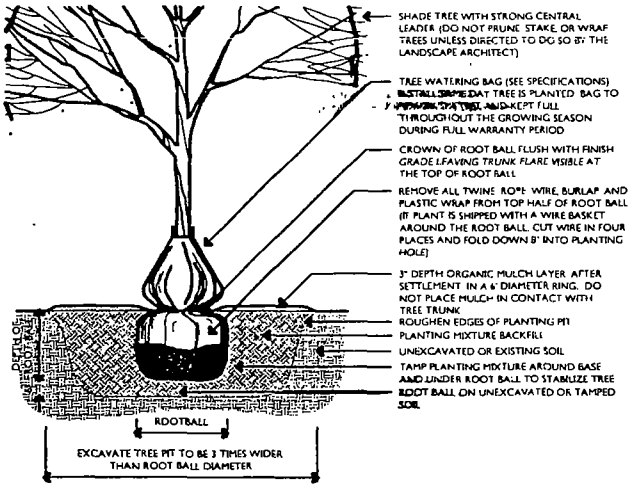

1 TREE INSTALLATION DETAIL

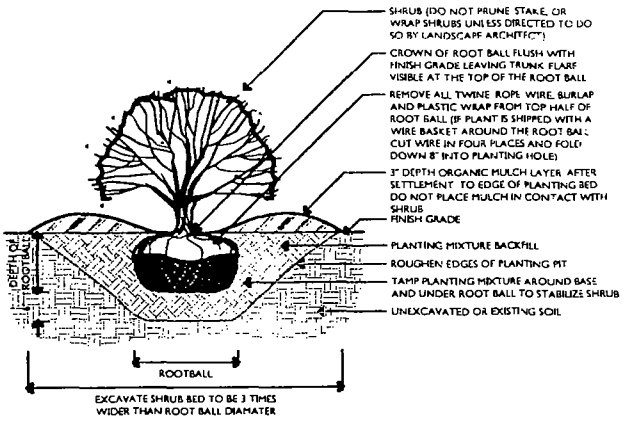

2 SHRUB INSTALLATION DETAIL

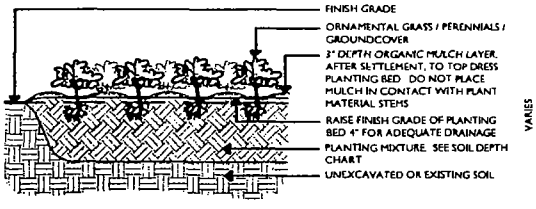

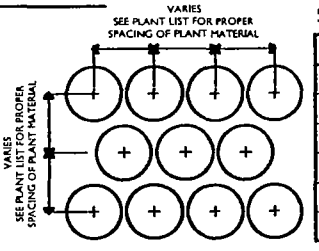

3 GROUNDCOVER AND PERENNIAL INSTALLATION DETAIL

SOIL DEPTH CHART

NOTE: THE CONTRACTOR IS TO SUPPLY SOIL FILL MATERIAL TO THE DEPTHS INDICATED ON THE CHART BELOW.

LANDSCAPE AREAS	DEPTH IN INCHES
LAWN AREAS (SOD)	12
LAWN AREAS (SEED)	NA
PLANTING BEDS - PERENNIALS	18 PLANTING MIX
PLANTING BEDS - MEDIUM AND SMALL SHRUBS	18 PLANTING MIX
RAISED PLANTERS	48 PLANTING MIX
SHADE AND ORNAMENTAL TREES	PER TREE INSTALLATION DETAIL

PLANT LIST

NOTE: QUANTITIES ON THE PLANT LIST ARE PROVIDED FOR INFORMATION ONLY. PLANT QUANTITIES UNDER THE CONTRACT ARE INDICATED ON THE PLANS. IN THE EVENT OF ANY DISCREPANCIES, THE CONTRACT SHALL BE BASED ON THE QUANTITIES SHOWN ON THE PLANS.

	CODE	BOTANICAL NAME	COMMON NAME	QTY	CAL	HT	SPRD	ROOT	REMARKS
TREES	ACFM	AESCULUS X CARNEA 'FORT MCNAIR'	FORT MCNAIR HORSECHESTNUT	8	4"	-	-	B&B	SINGLE STRAIGHT TRUNK, SPECIMEN QUALITY
	AMMO	ACER MIYABEI 'MORTON'	STATE STREET MAPLE	10	4"	-	-	B&B	
	APEQ	ACER PLATANOIDES 'EMERALD QUEEN'	EMERALD QUEEN NORWAY MAPLE	-	4"	-	-	B&B	
	BN	BETULA NIGRA	RIVER BIRCH	7	-	16'	-	B&B	MULTI-STEM, 4-5 STEMS MINIMUM
	BPJW	BETULA PLATYPHYLLA VAR. JAPONICA 'WHITESPIRE'	WHITESPIRE JAPANESE WHITE BIRCH	7	-	16'	-	B&B	
	SRIS	SYRINGA RETICULATA 'IVORY SILK'	IVORY SILK TREE LILAC	4	-	12'	-	B&B	
SHRUBS	DS	DIERVILLA SESSILIFOLIA	SOUTHERN BUSH HONEYSUCKLE	-	-	24"	-	#5	4'-0" ON CENTER
	JCSG	JUNIPERUS CHINENSIS SEA GREEN	SEA GREEN JUNIPER	-	-	-	24"	#5	4'-0" ON CENTER
	JHP	JUNIPERUS HORIZONTALIS	ANDORRA COMPACT JUNIPER	-	-	-	18"	#5	3'-0" ON CENTER
	POS	PHYSOCARPUS OPULIFOLIUS 'SEWARD'	SUMMER WINE NINEBARK	-	-	36"	-	#5	4'-0" ON CENTER
	RAE	RIBES ALPINUM	ALPINE CURRANT	-	-	24"	-	#5	4'-0" ON CENTER
	RAGL	RHUS AROMATICA 'GRO-LOW'	GRO-LOW SUMAC	-	-	-	24"	#5	3'-0" ON CENTER
	RPKO	ROSA X 'PINK KNOCK OUT'	PINK KNOCKOUT ROSE	-	-	-	24"	#3	3'-0" ON CENTER
	RRKO	ROSA X 'RED KNOCK OUT'	RED KNOCKOUT ROSE	-	-	-	24"	#3	3'-0" ON CENTER
	SBG	SPIREA X BUMALDA 'GOLDFLAME'	GOLDFLAME SPIREA	-	-	-	24"	#3	3'-0" ON CENTER
	TMW	TAXUS X MEDIA 'WARDII'	WARDS YEW	-	-	-	30"	B&B	3'-0" ON CENTER
GRASSES	CAKF	CALAMAGROSTIS ACUTIFLORA 'KARL FORESTER'	KARL FORESTER FEATHER REED GRASS	-	-	-	-	#3	2'-0" ON CENTER
	MCM	MOLINIA CAERULEA 'MOORFLAMME'	MOORFLAMME PURPLE MOOR GRASS	-	-	-	-	#1	1'-6" ON CENTER
	MSP	MISCANTHUS SINENSIS 'PURPURASCENS'	PURPLE MAIDEN GRASS	-	-	-	-	#3	3'-0" ON CENTER
	PVS	PANICUM VIRGATUM 'SHENANDOAH'	SHENANDOAH RED SWITCH GRASS	-	-	-	-	#1	2'-0" ON CENTER
	PAH	PENNISETUM ALOPECUROIDES 'HAMELN'	HAMELN DWARF FOUNTAIN GRASS	-	-	-	-	#1	2'-0" ON CENTER
	SH	SPOROBOLUS HETEROLEPIS	PRAIRIE DROPSEED	-	-	-	-	#1	1'-6" ON CENTER
PERENNIALS / GROUNDCOVER	EFC	EUONYMUS FORTUNEI 'COLORATUS'	PURPLELEAF WINTERCREEPER	-	-	-	-	QT	1'-0" ON CENTER
	EPM	ECHINACEA PURPUREA 'MAGNUS'	MAGNUS PURPLE CONEFLOWER	-	-	-	-	#1	1'-6" ON CENTER
	HSM	HEMEROCALLIS SPECIES MIX	DAYLILY	-	-	-	-	#1	1'-6" ON CENTER
	NF	NEPETA X FAASSENII	CATMINT	-	-	-	-	#1	1'-6" ON CENTER
	PQ	PARTHENOCISSUS QUINQUEFOLIA	VIRGINIA CREEPER	-	-	-	-	#1	3'-0" ON CENTER

4 4" DEPTH LIVEROOF GREEN ROOF TRAY

L-2
PLANT LIST AND DETAILS

PLANT LIST & LANDSCAPE DETAILS

© 2012 Solomon Cordwell Buenz

Applicant: NEW WATER PARK, LLC
Address: 320-42 E. Upper North Water St.; 435-463 N. Park Dr.; & 432-62 N. New St.

Date: May 24, 2012
Revised:

FINAL FOR PUBLICATION

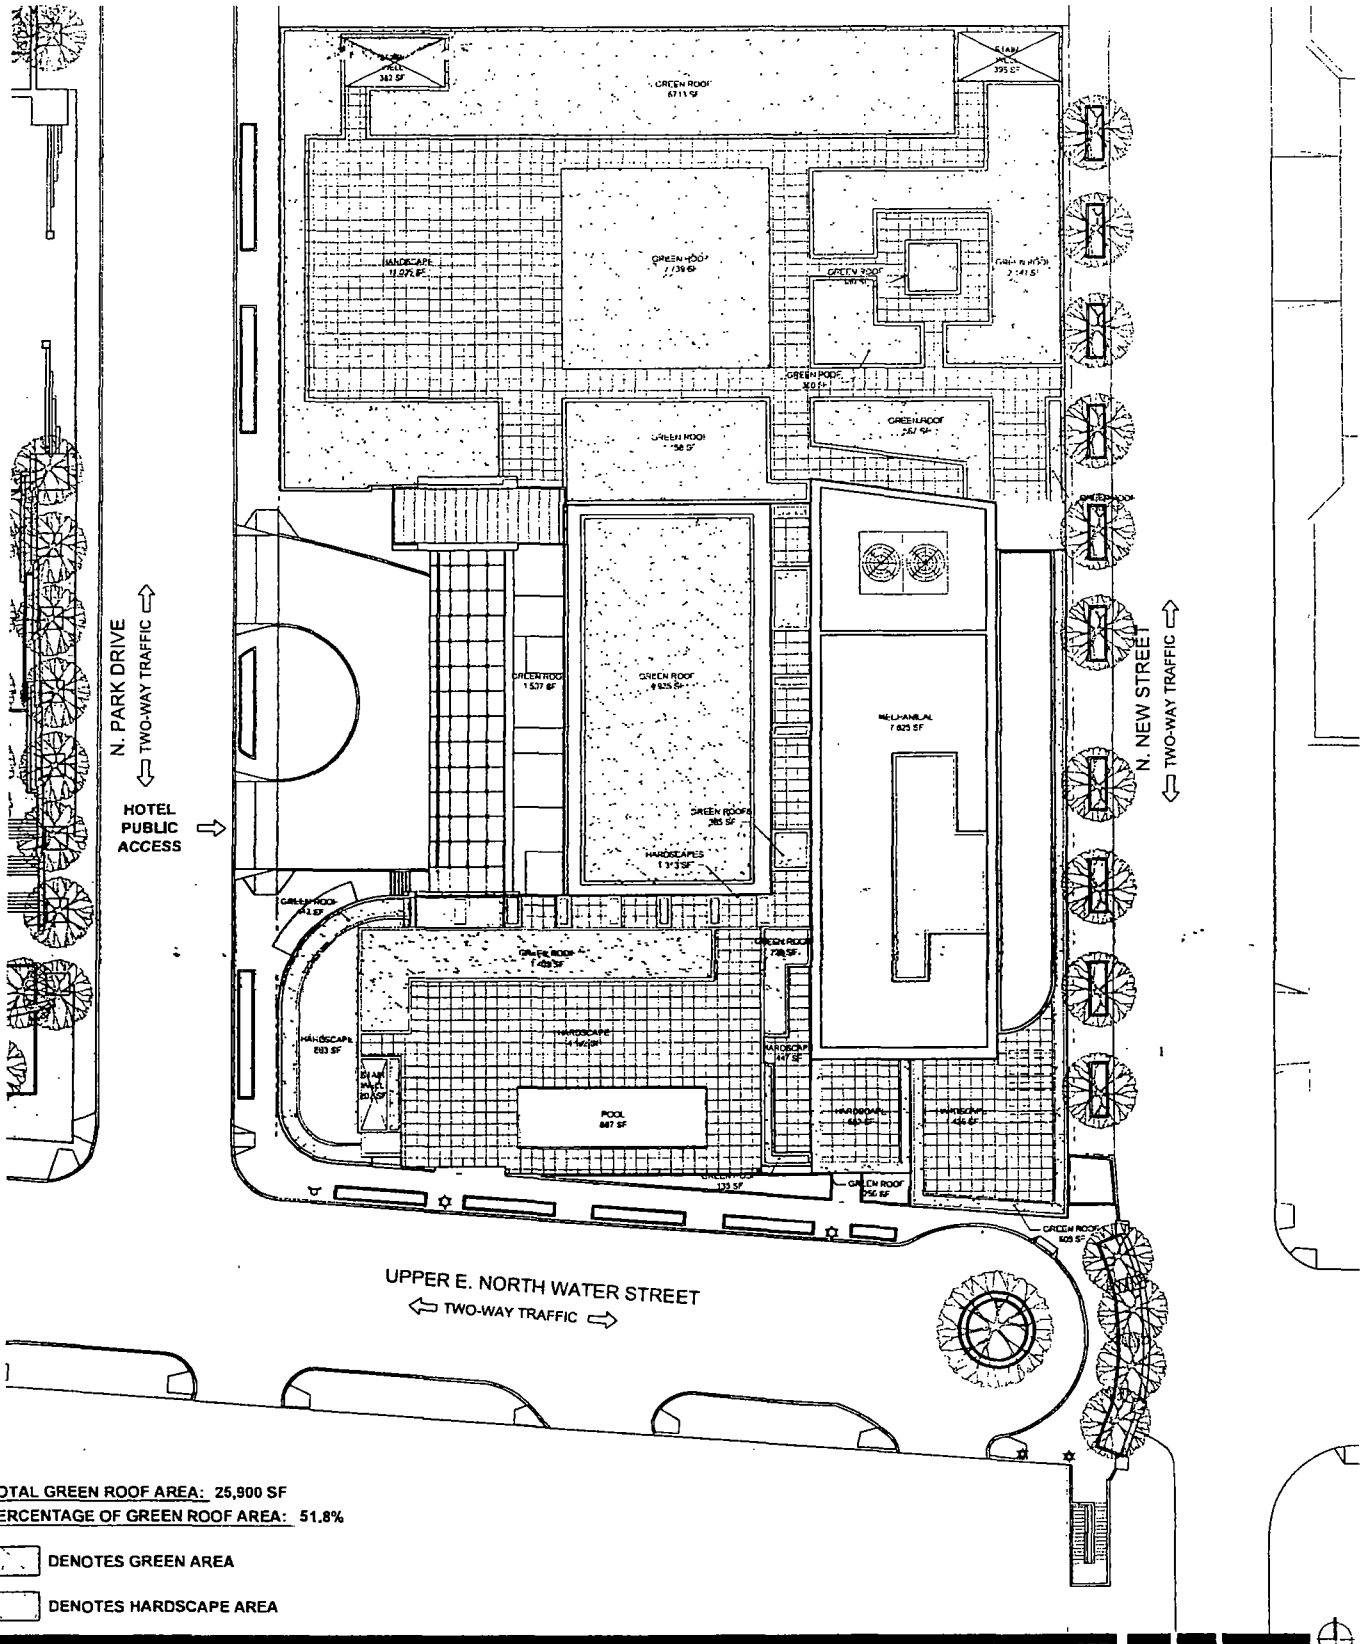

TOTAL GREEN ROOF AREA: 25,900 SF
PERCENTAGE OF GREEN ROOF AREA: 51.8%

DENOTES GREEN AREA

DENOTES HARDSCAPE AREA

GREEN ROOF PLAN

SCB

© 2012 Solomon Cordwell Buenz

Applicant: NEW WATER PARK, LLC
Address: 320-42 E. Upper North Water St.; 435-463 N. Park Dr.; & 432-62 N. New St.

Date: May 24, 2012
Revised:

FINAL FOR PUBLICATION

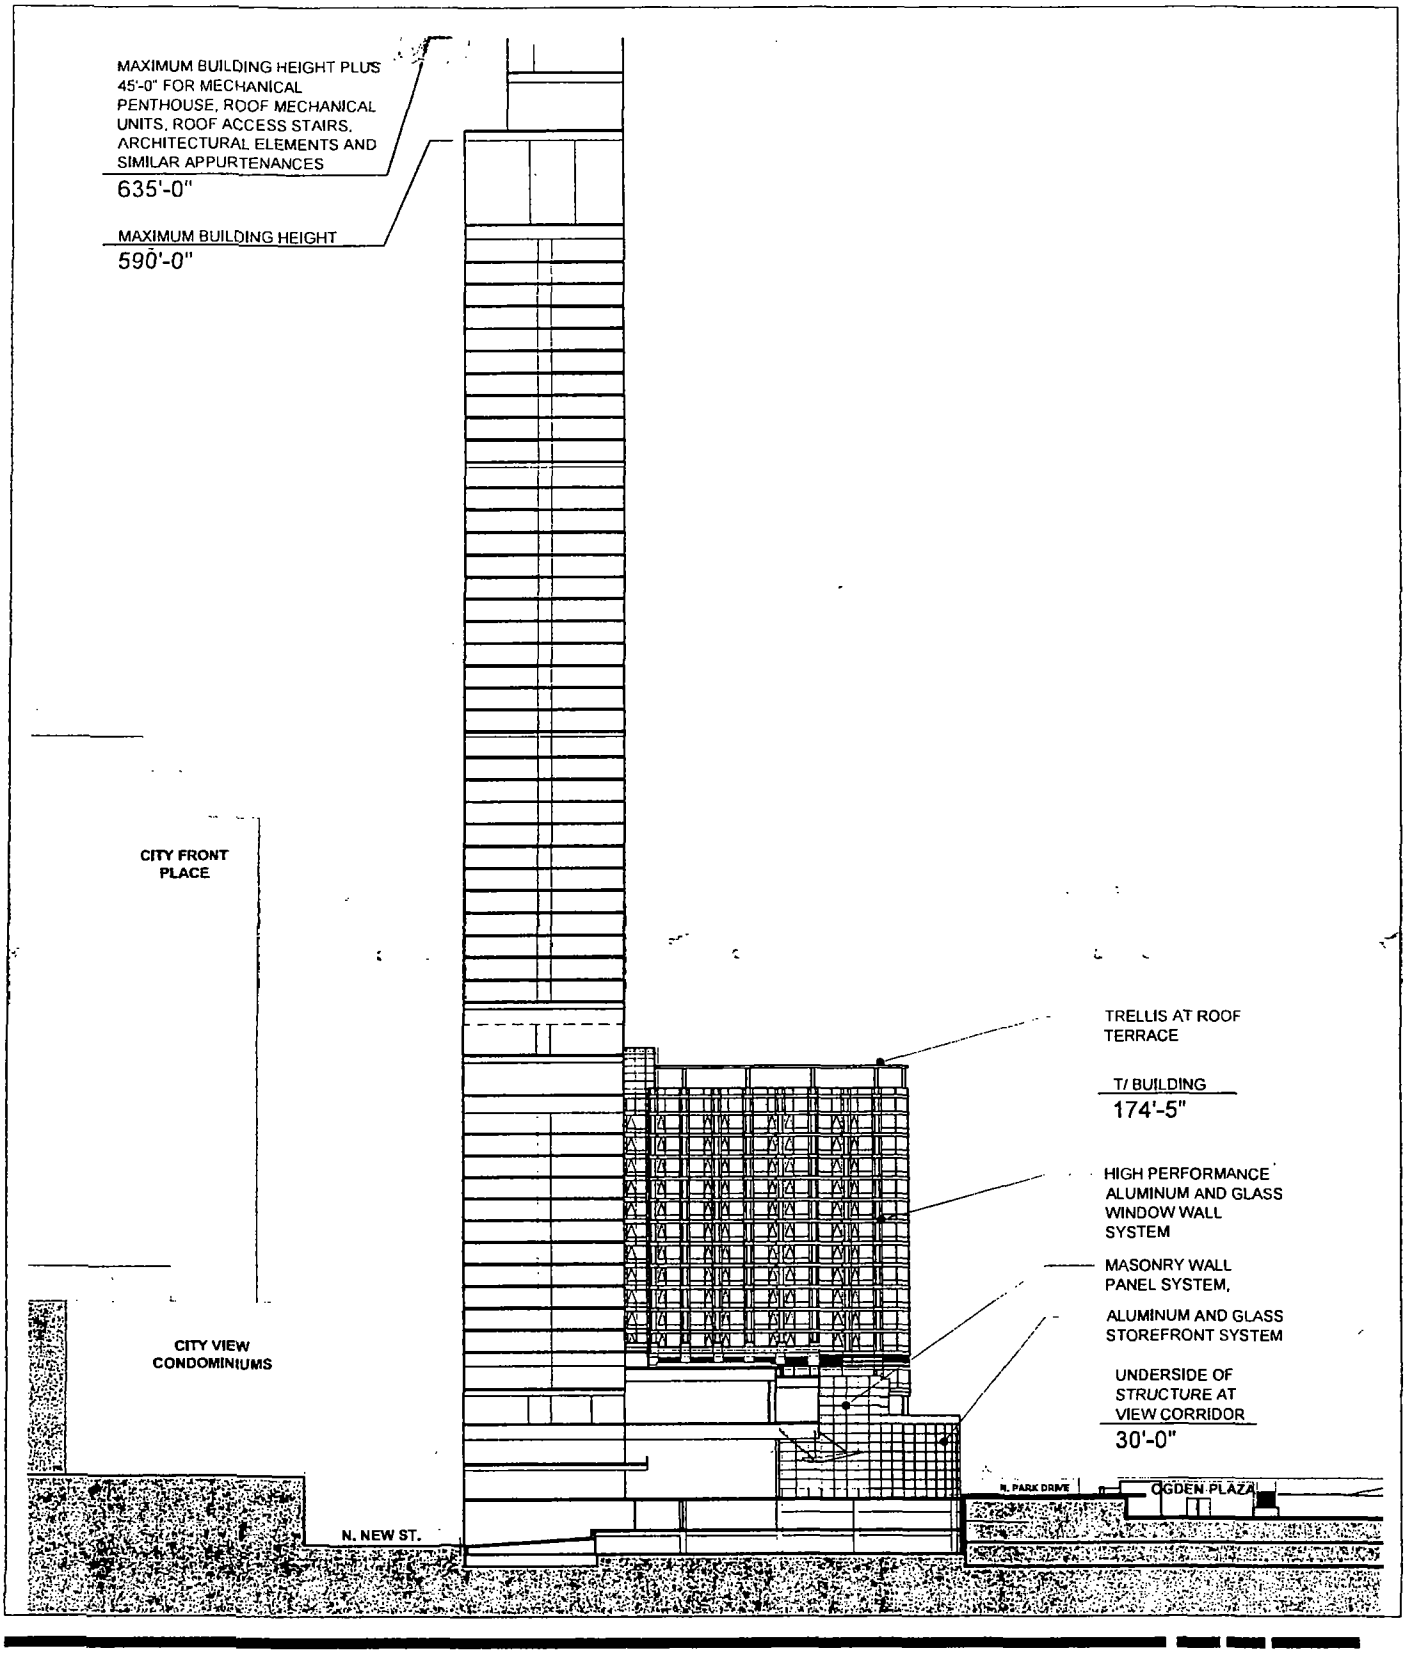

OVERALL SECTION A AND PARTIAL NORTH ELEVATION

Applicant: NEW WATER PARK, LLC
Address: 320-42 E. Upper North Water St.; 435-463 N. Park Dr.; & 432-62 N. New St.

Date: May 24, 2012
Revised:

© 2012 Solomon Cordwell Buenz

FINAL FOR PUBLICATION

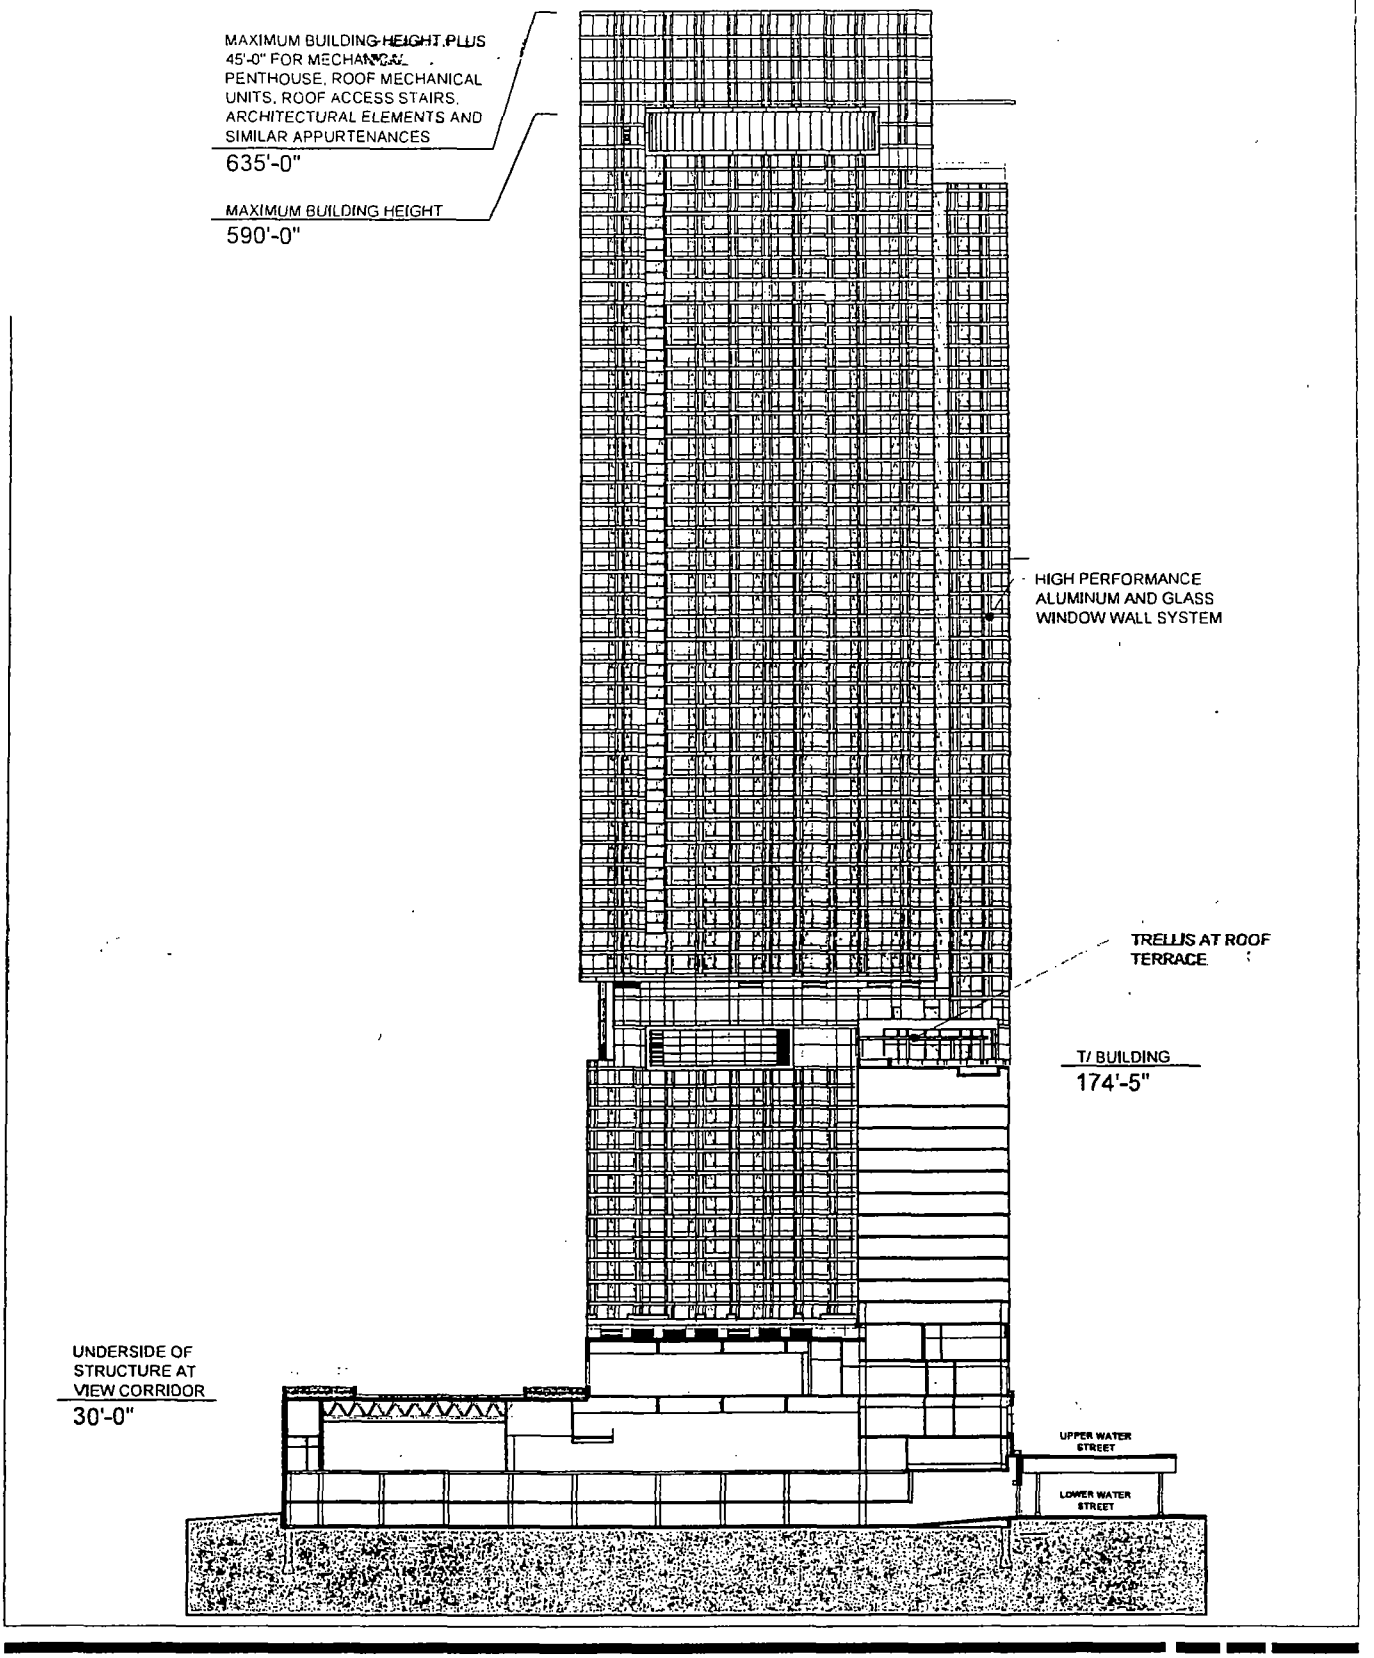

WEST ELEVATION AT TOWER AND PARTIAL NORTH-SOUTH SECTION B

© 2012 Solomon Cordwell Buenz

Applicant: NEW WATER PARK, LLC
Address: 320-42 E. Upper North Water St.; 435-463 N. Park Dr.; & 432-62 N. New St.

Date: May 24, 2012
Revised:

FINAL FOR PUBLICATION

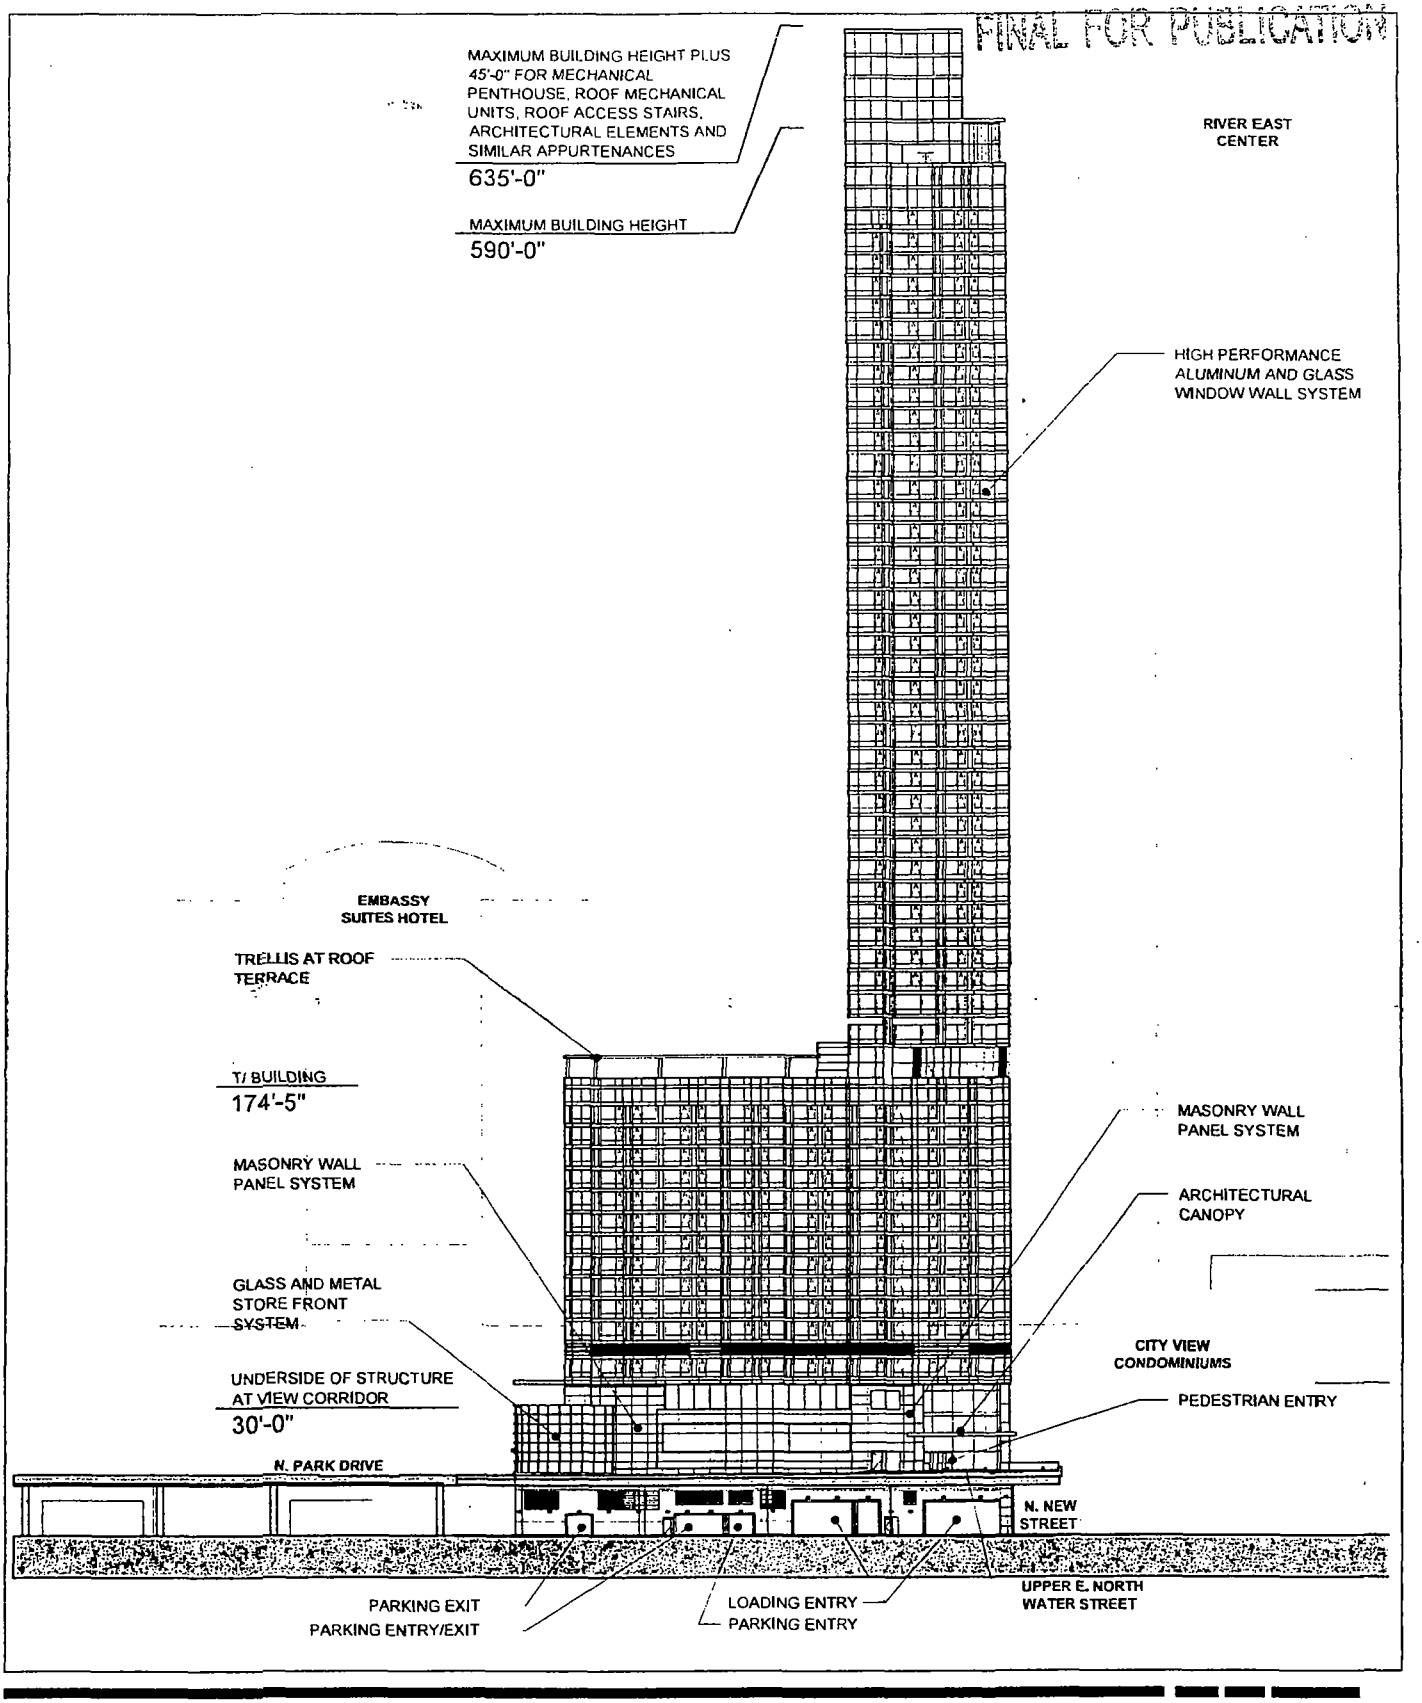

0' 40 80'

SOUTH ELEVATION

Applicant: NEW WATER PARK, LLC
Address: 320-42 E. Upper North Water St.; 435-463 N. Park Dr.; & 432-62 N. New St.

Date: May 24, 2012
Revised:

© 2012 Solomon Cordwell Buenz

FINAL FOR PUBLICATION

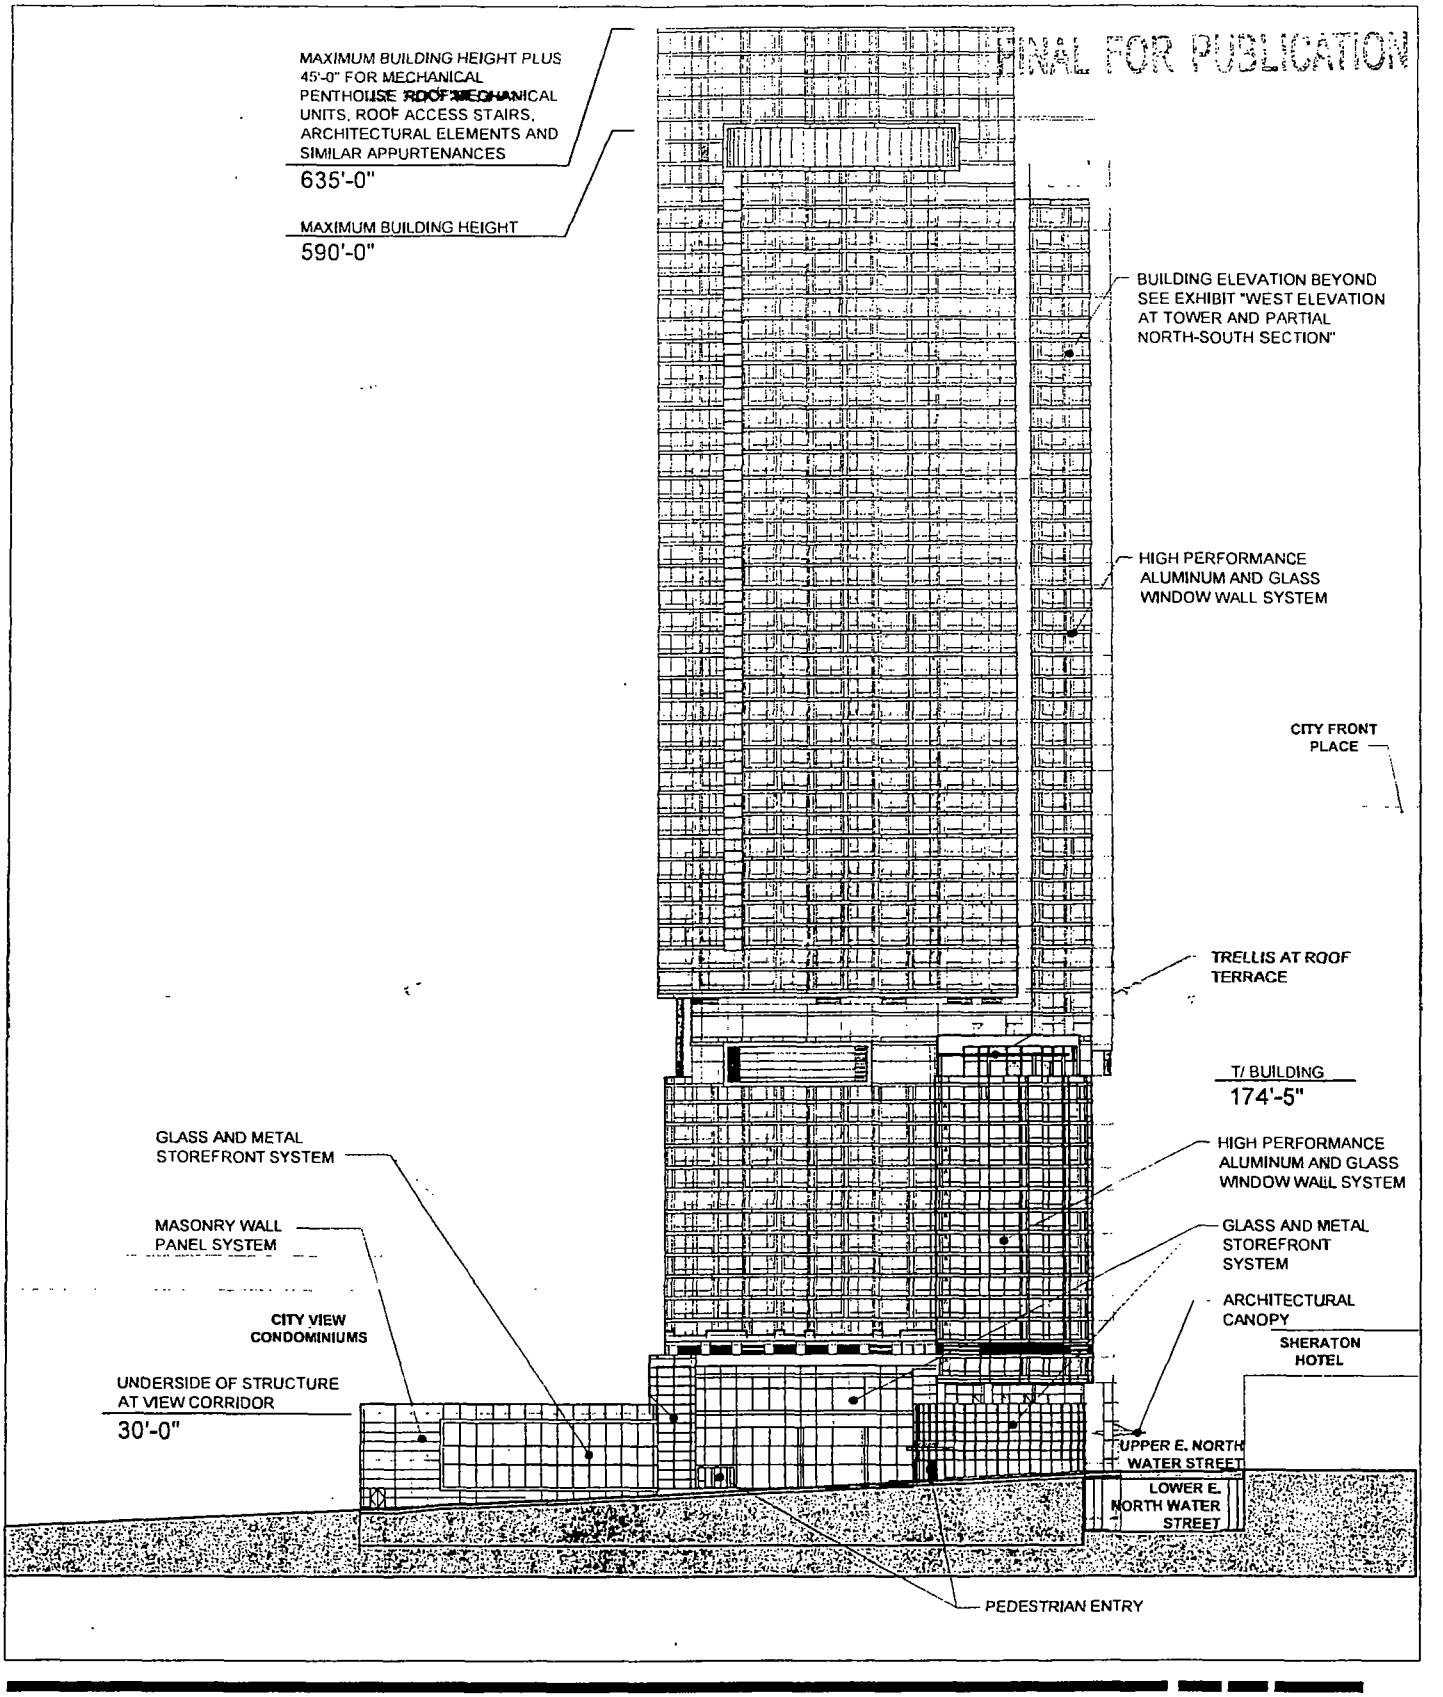

0' 40 80'

WEST ELEVATION AT NORTH PARK DRIVE

© 2012 Solomon Cordwell Buenz

Applicant: NEW WATER PARK, LLC
Address: 320-42 E. Upper North Water St.; 435-463 N. Park Dr.; & 432-62 N. New St.

Date: May 24, 2012
Revised:

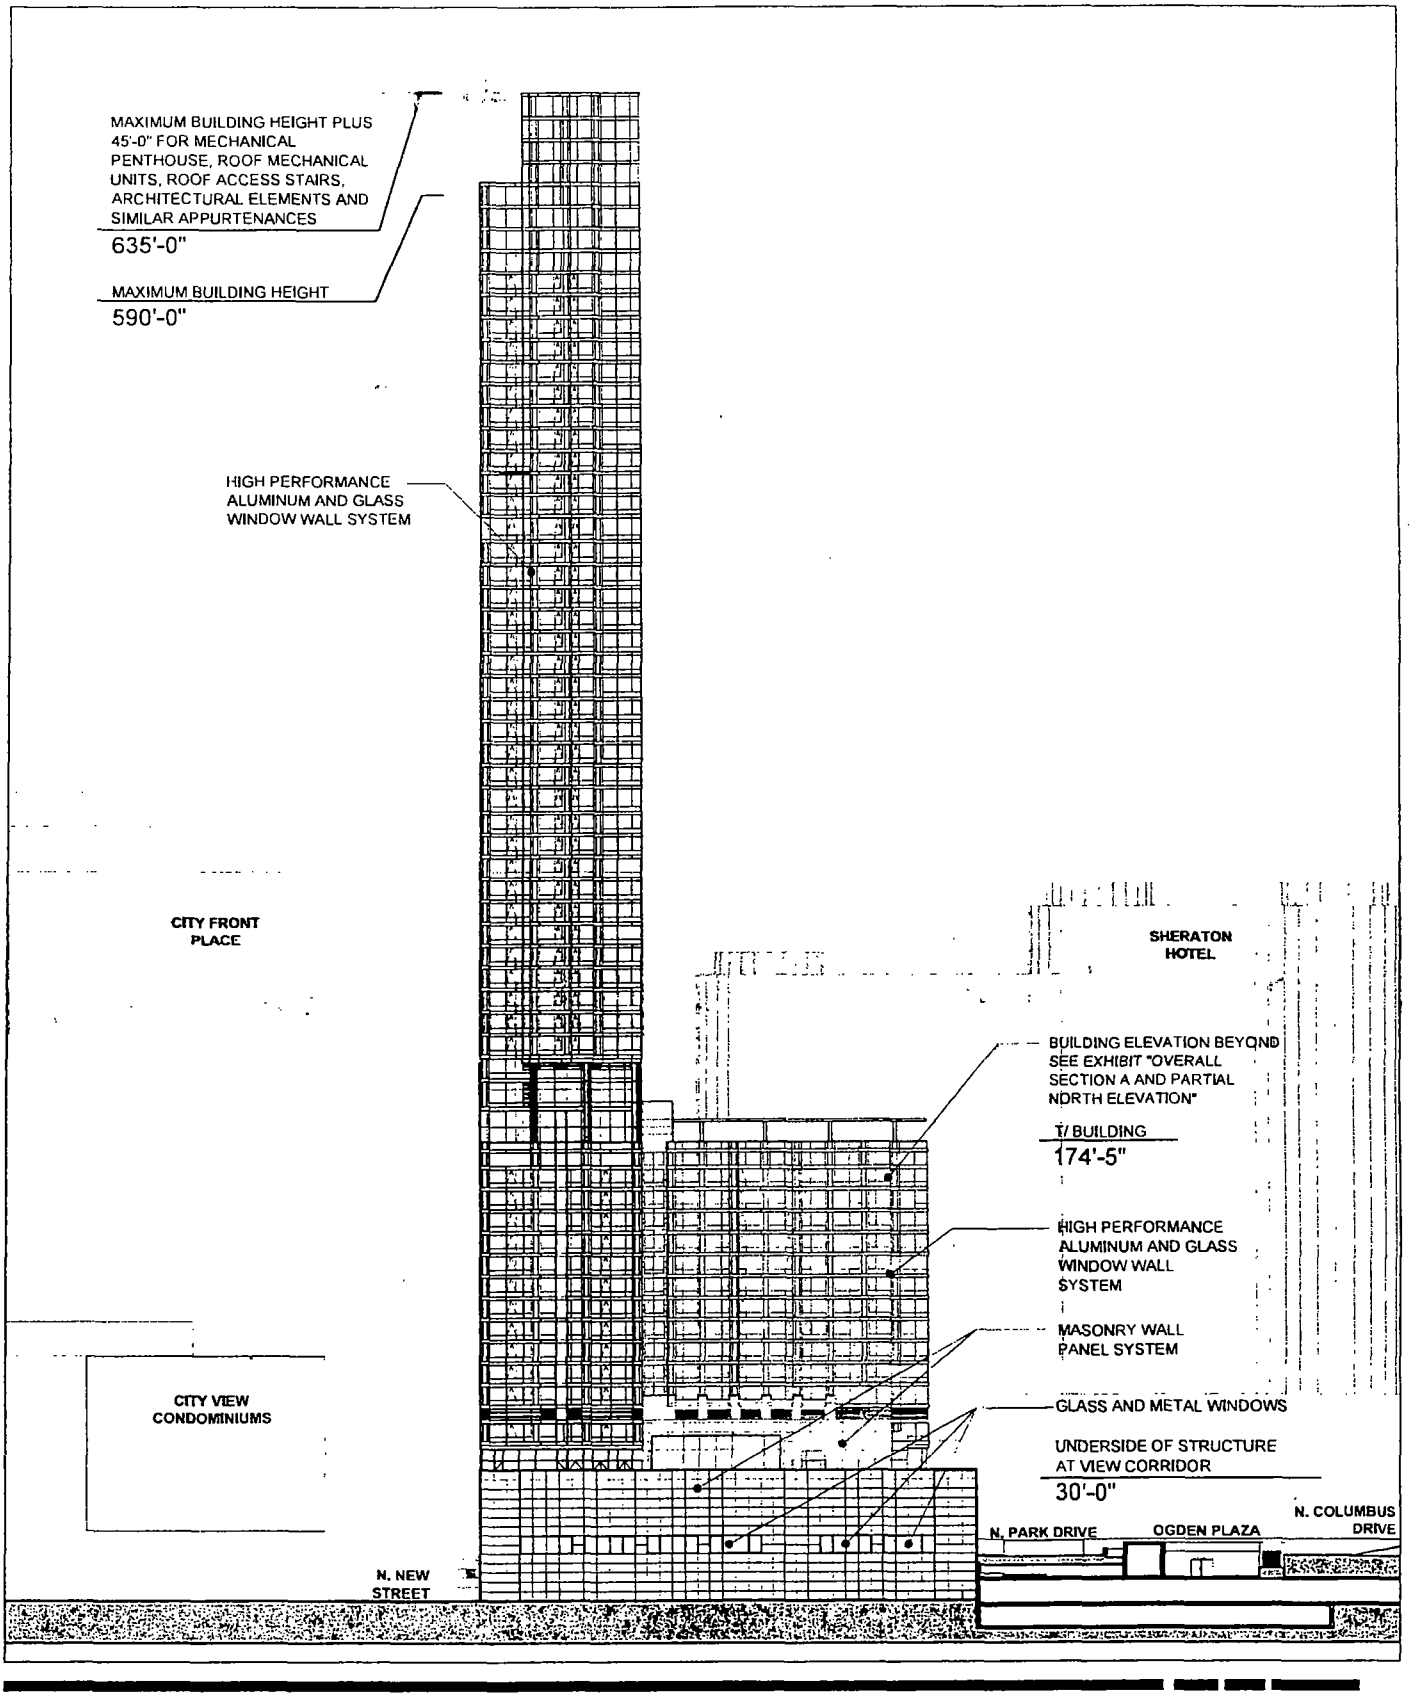

NORTH ELEVATION

Applicant: NEW WATER PARK, LLC
Address: 320-42 E. Upper North Water St.; 435-463 N. Park Dr.; & 432-62 N. New St.

Date: May 24, 2012
Revised:

© 2012 Solomon Cordwell Buenz

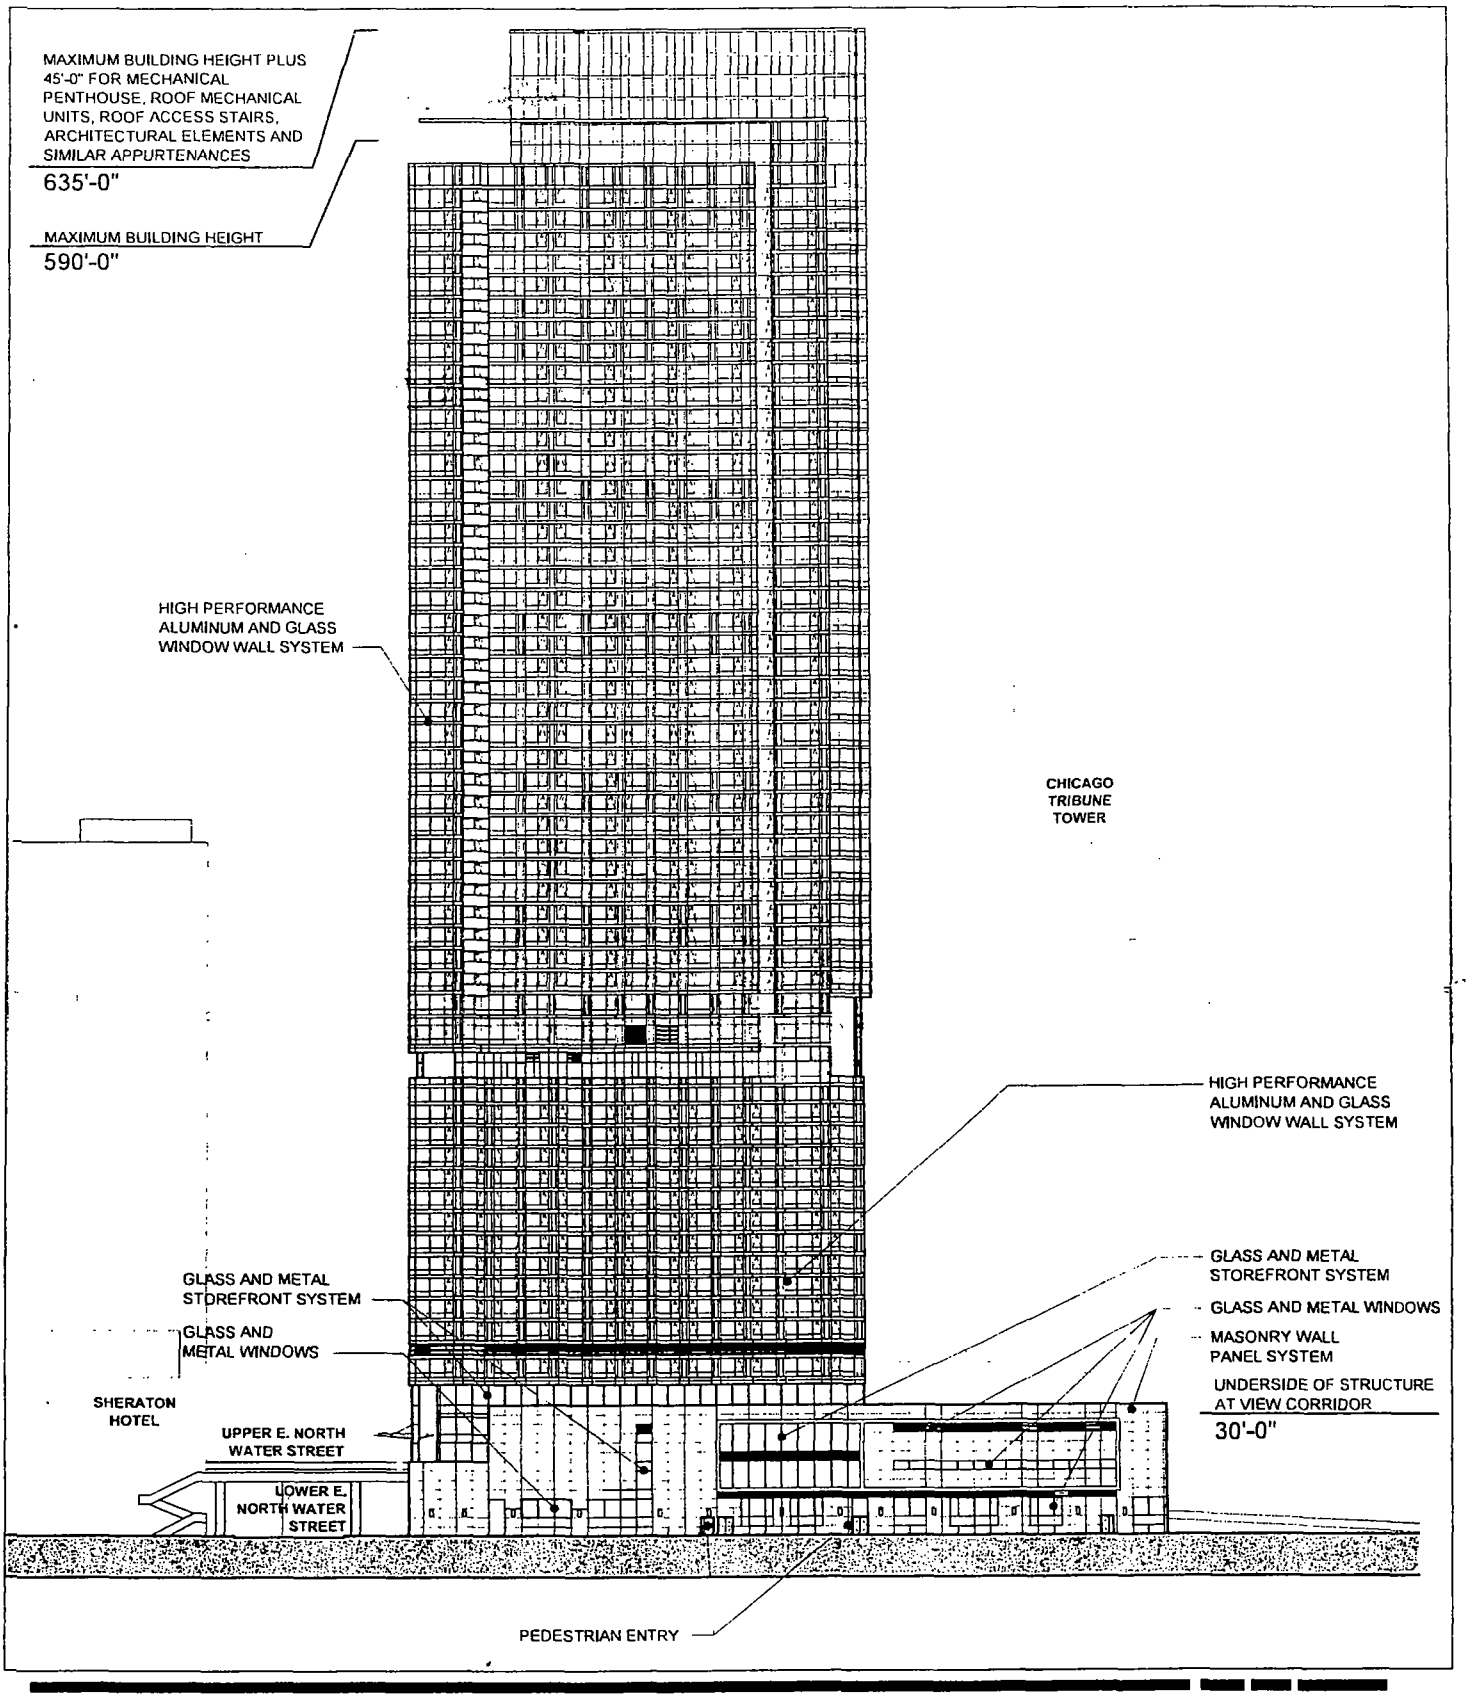

EAST ELEVATION

SCB

© 2012 Solomon Cordwell Buenz

Applicant: NEW WATER PARK, LLC
Address: 320-42 E. Upper North Water St.; 435-463 N. Park Dr.; & 432-62 N. New St.

Date: May 24, 2012
Revised:

FINAL FOR PUBLICATION

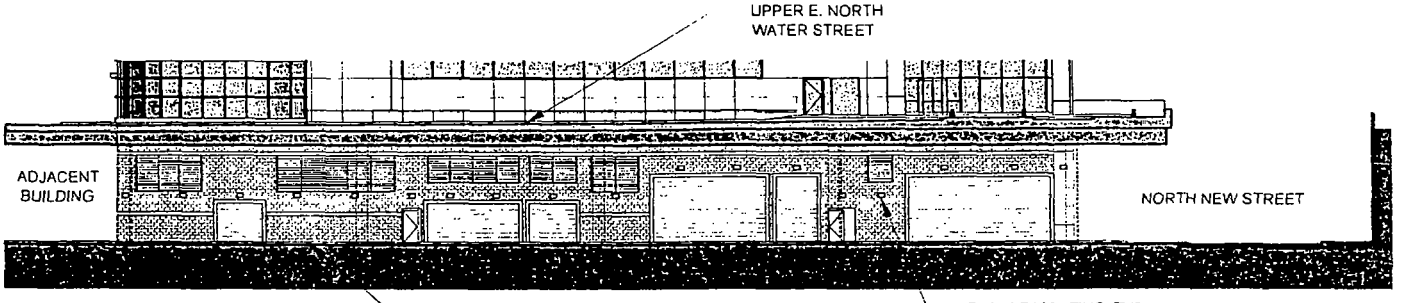

ELEVATION

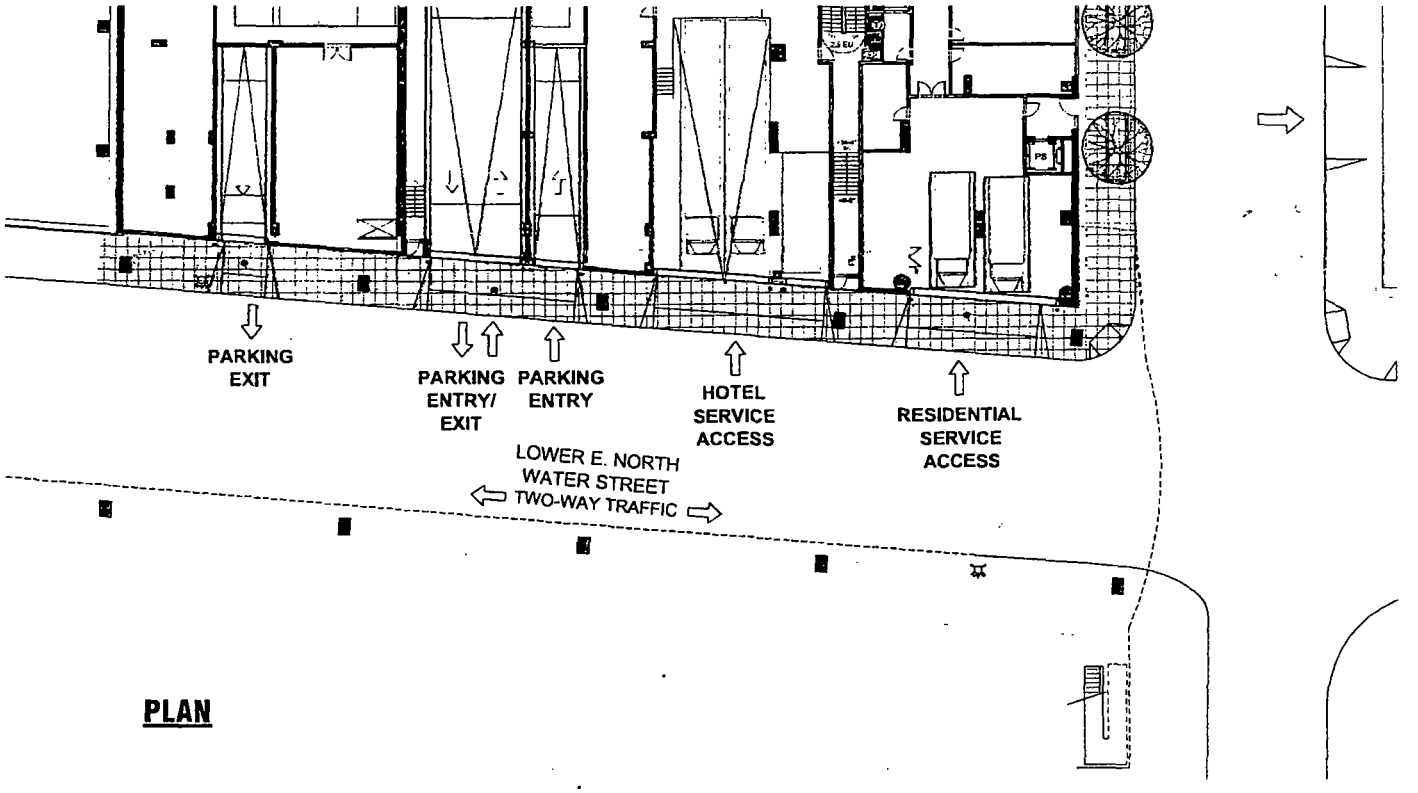

PLAN

PROPOSED LOWER E. NORTH WATER STREET PLAN & ELEVATION WITH LIGHTING CONCEPT

© 2012 Solomon Cordwell Buenz

Applicant: NEW WATER PARK, LLC
Address: 320-42 E. Upper North Water St.; 435-463 N. Park Dr.; & 432-62 N. New St.

Date: May 24, 2012
Revised:

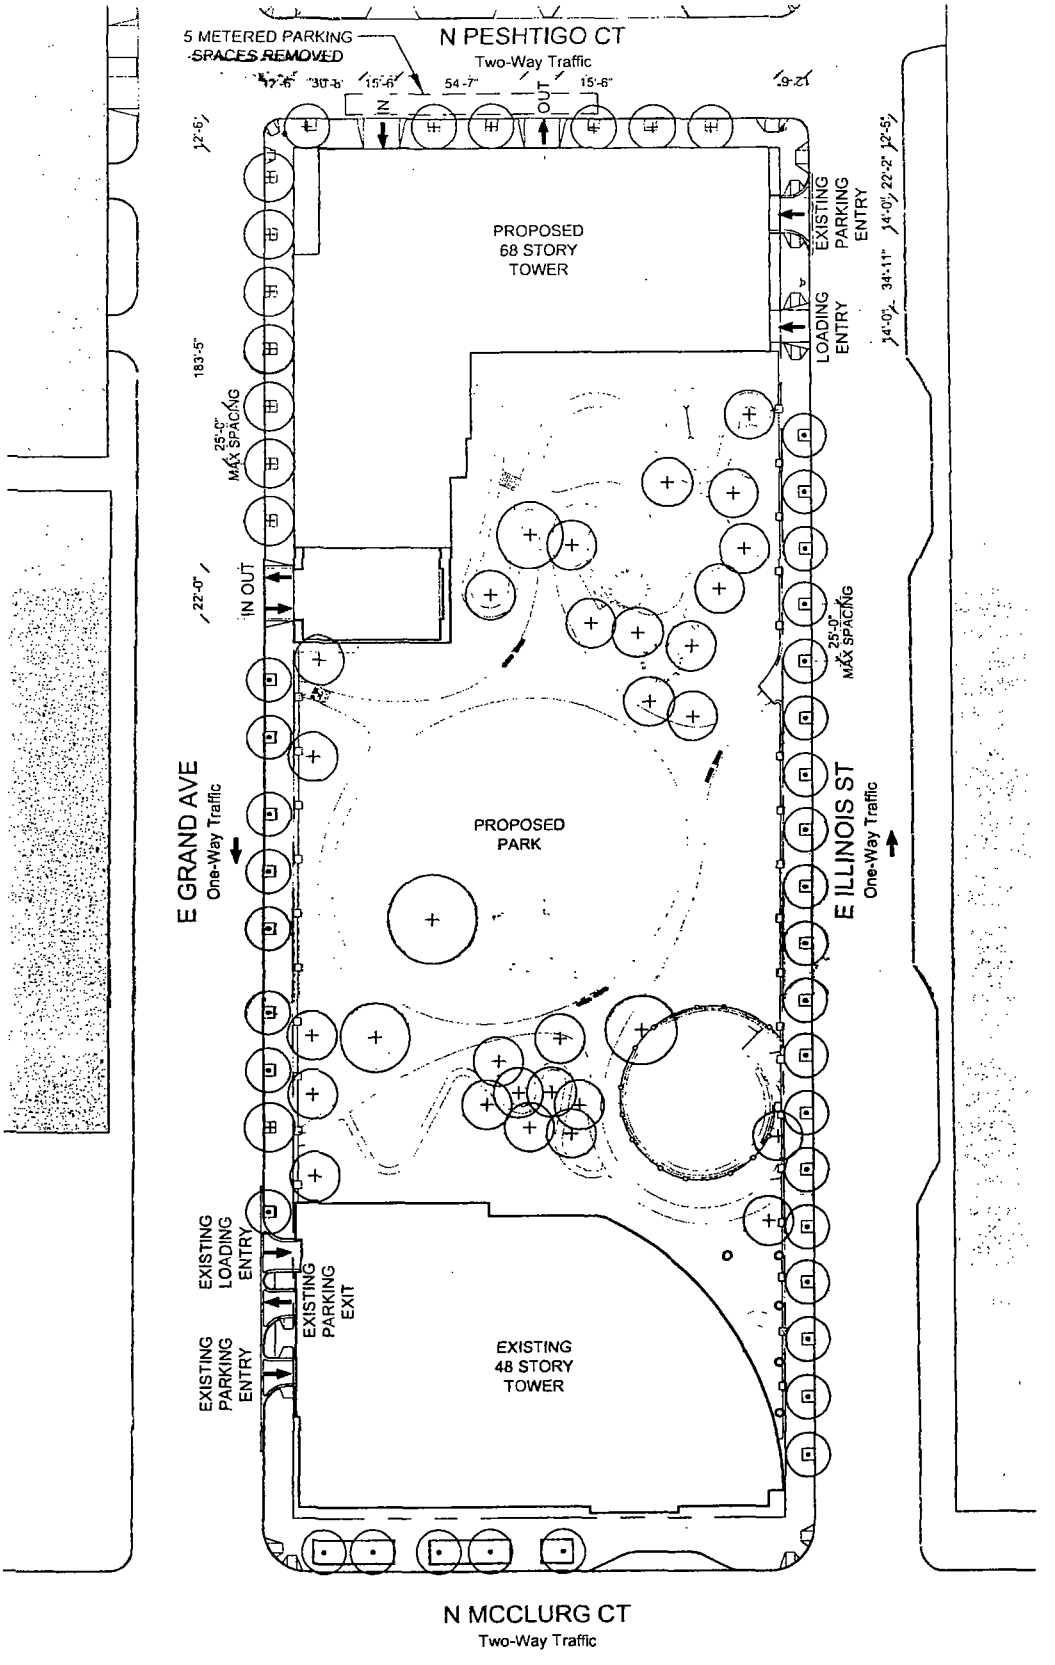

Applicant RMW Streeterville, LLC
Address: 451 East Grand Avenue, Chicago IL 60611
Introduction Date: September 10, 2014
Plan Commission: December 18, 2014

SITE PLAN

SCALE: NTS

FINAL FOR PUBLICATION

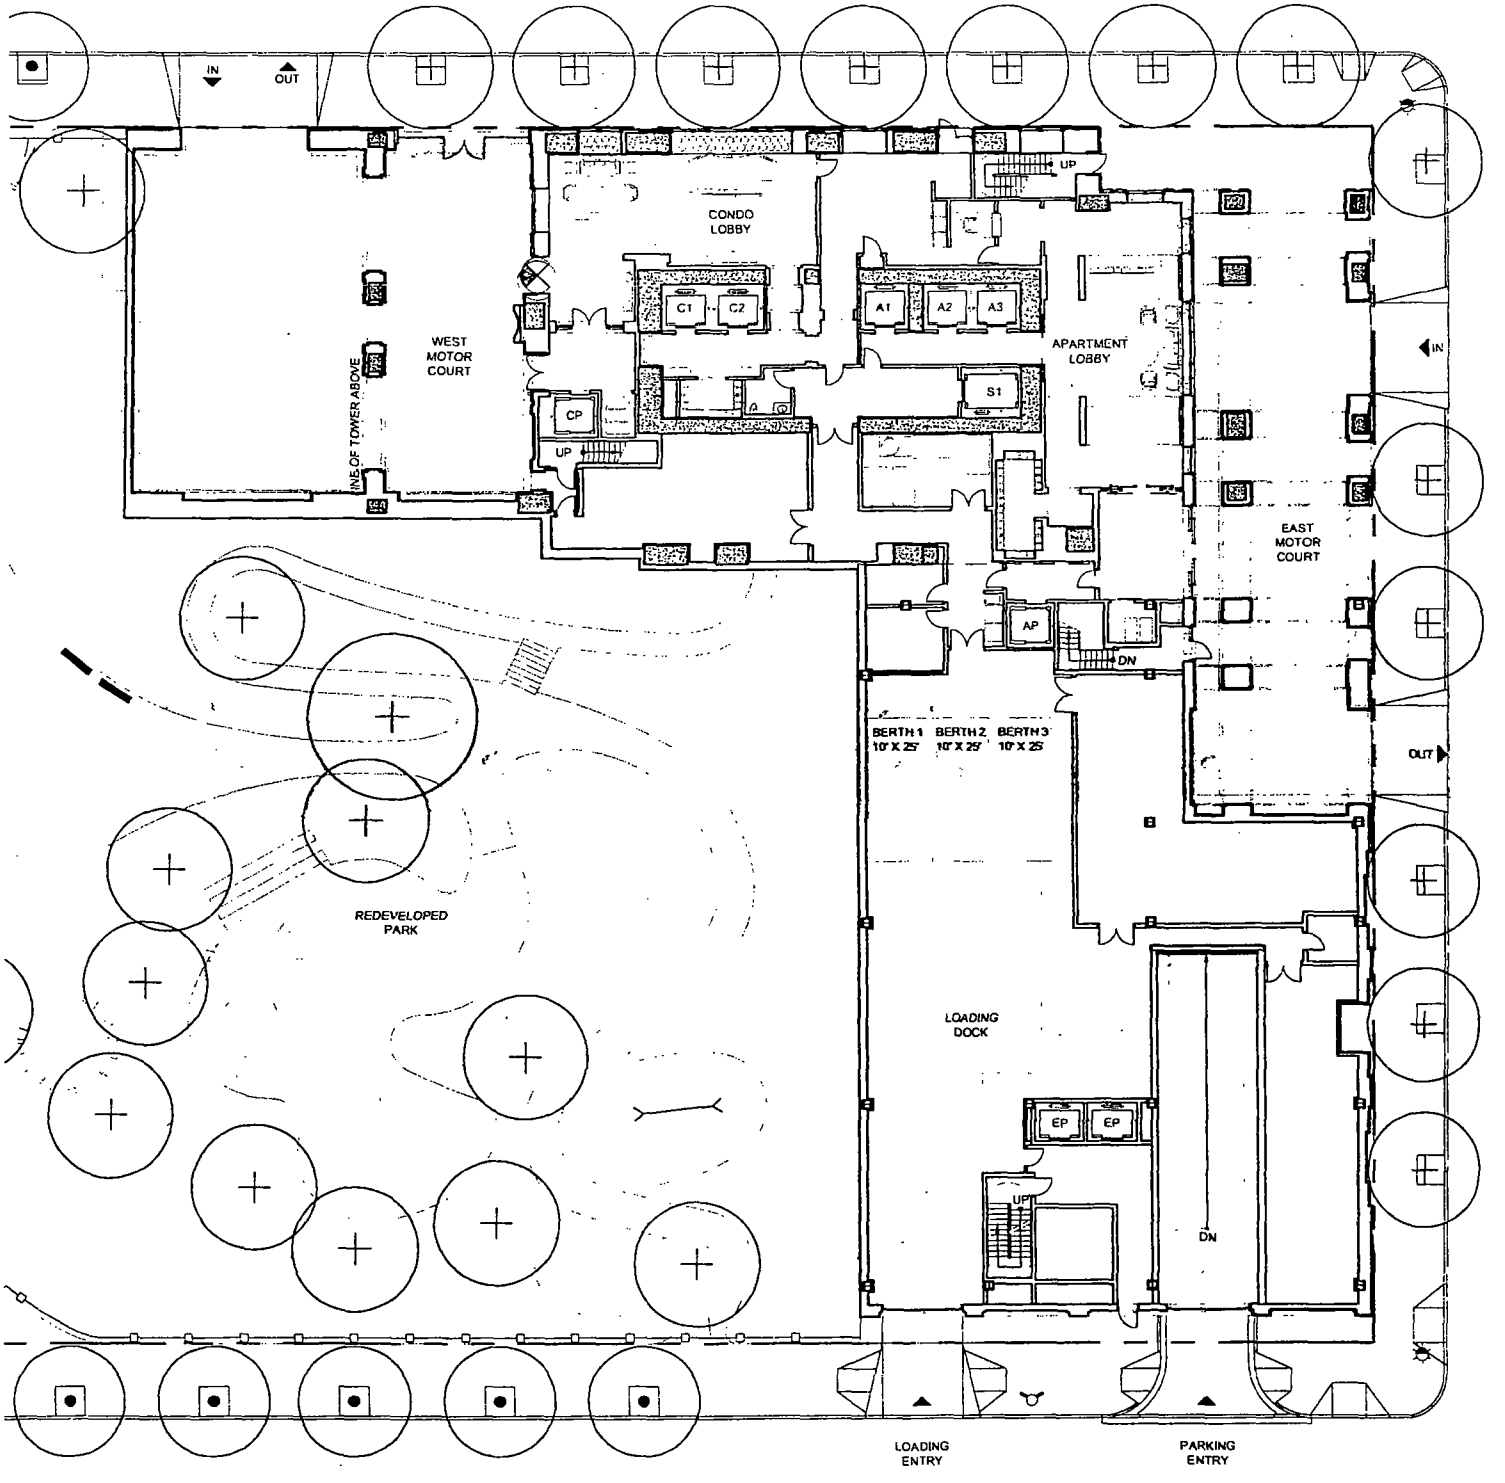

Applicant. RMW Streeterville, LLC
Address: 451 East Grand Avenue, Chicago IL 60611
Introduction Date: September 10, 2014
Plan Commission: December 18, 2014

GROUND FLOOR

SCALE: 1/32"=1'-0"

N

FINAL FOR PUBLICATION

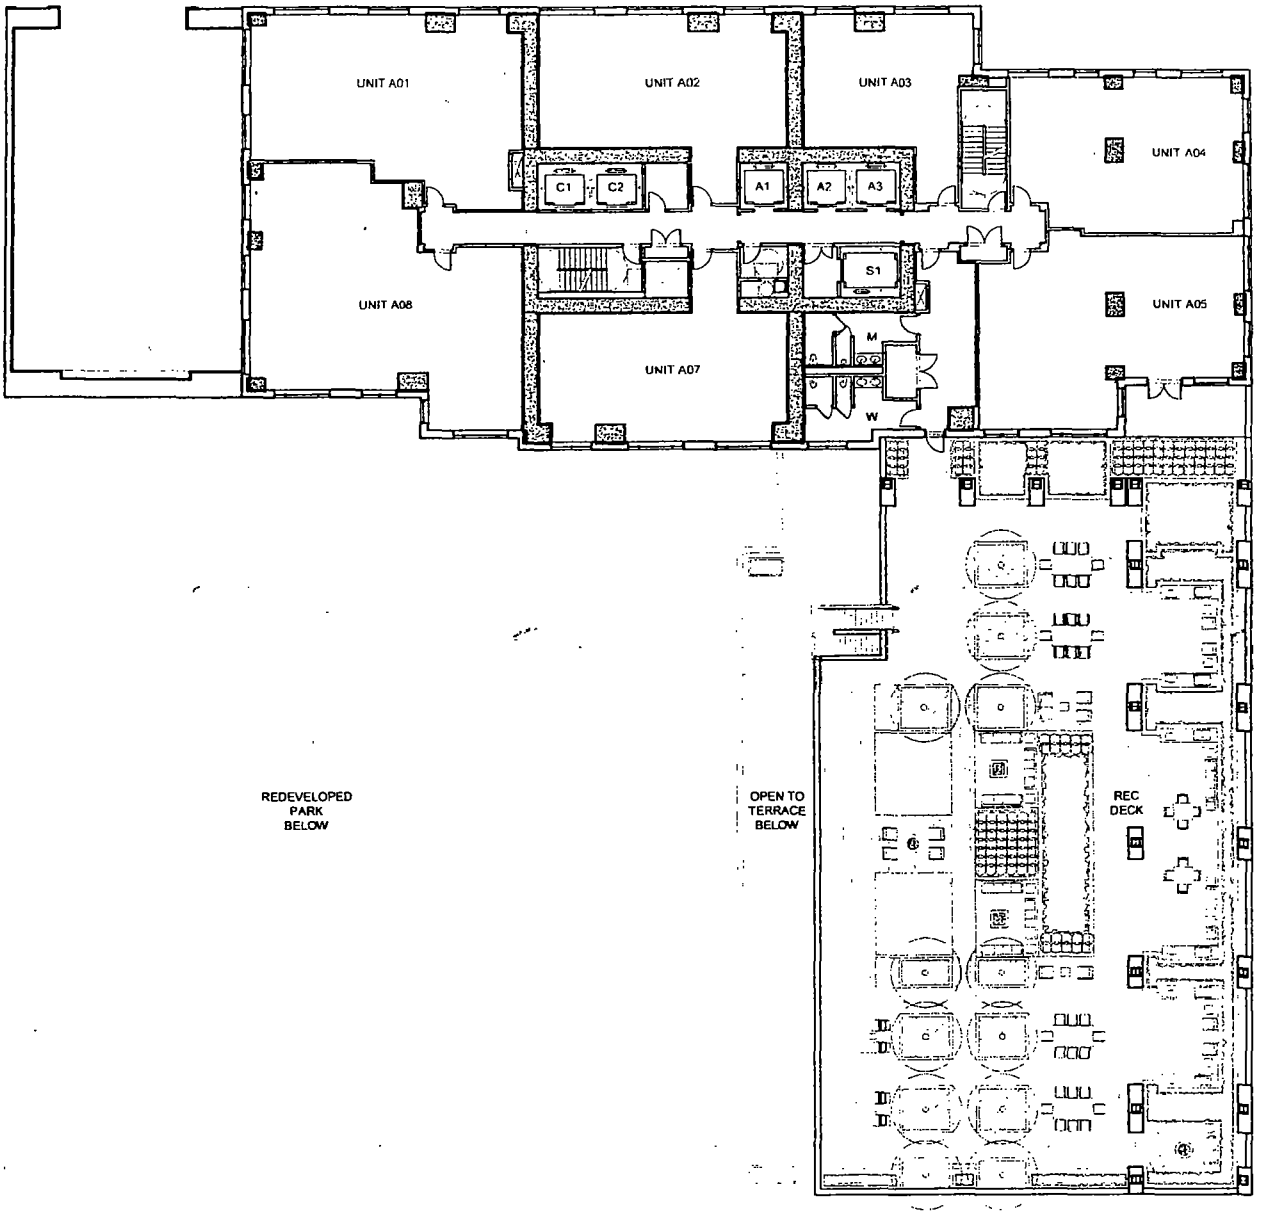

Applicant: RMW Streeterville, LLC
Address: 451 East Grand Avenue, Chicago IL 60611
Introduction Date: September 10, 2014
Plan Commission: December 18, 2014

REC DECK LEVEL +44'

SCALE: 1/32"=1'-0"

N

FINAL FOR PUBLICATION

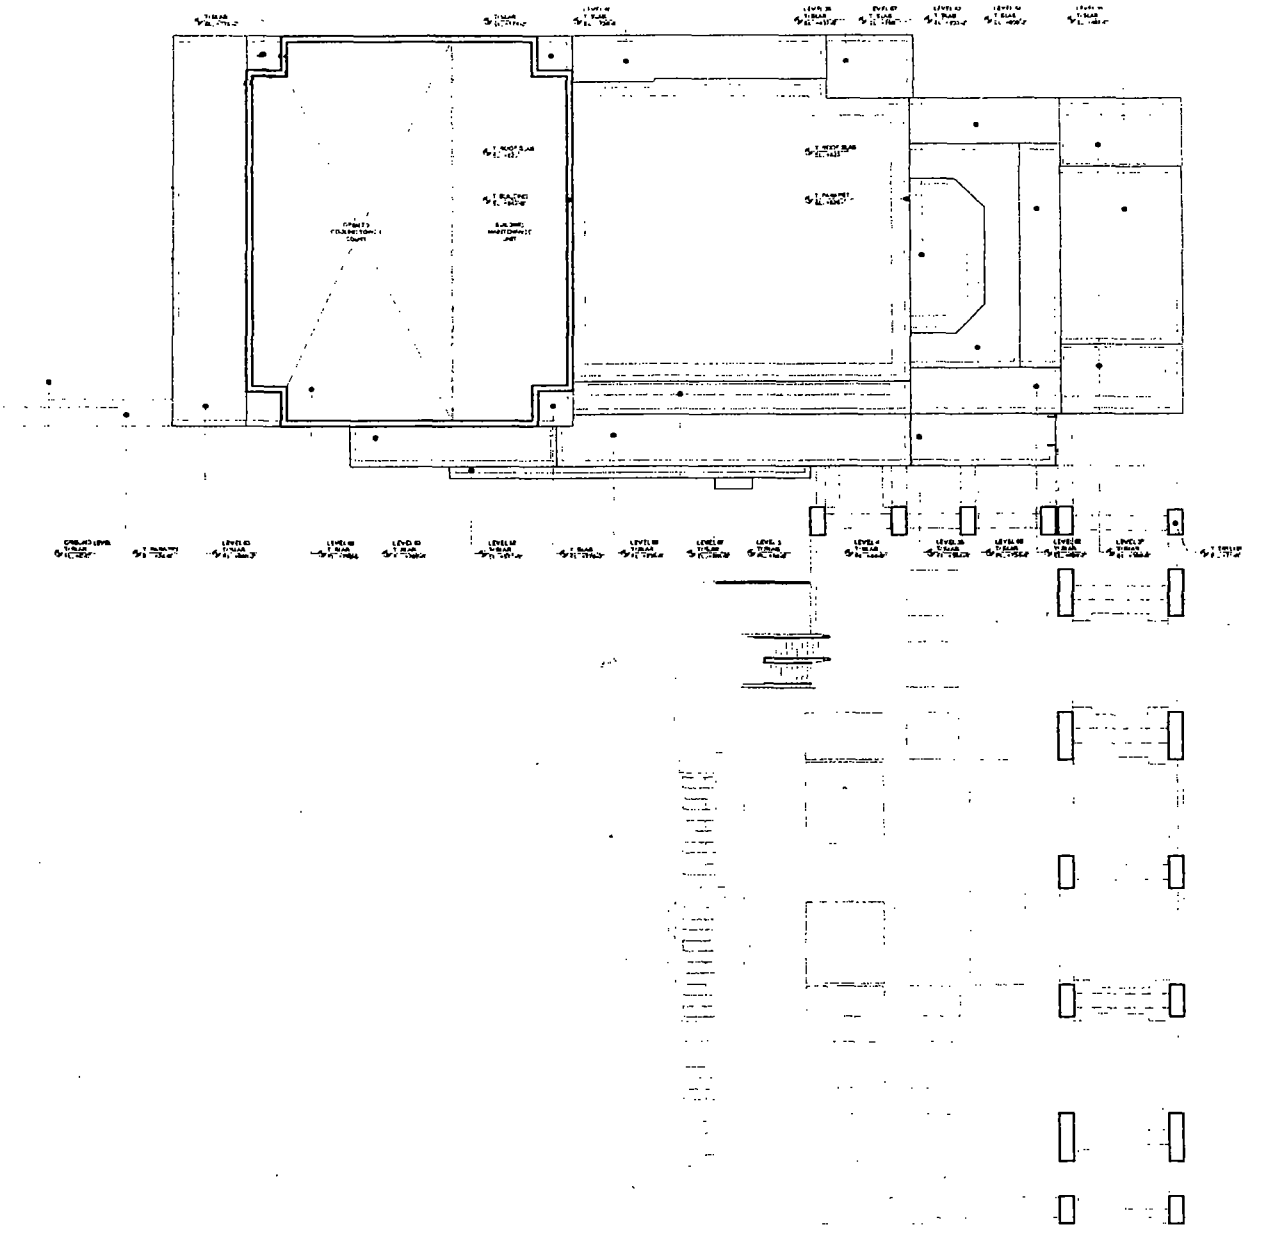

GREEN ROOF CALCULATION FOR TOWER

TOTAL GROSS AREA OF ROOF = 21,325 SF

NET AREA OF ROOF = 16,589 SF

TOTAL AREA OF GREEN ROOF PROVIDED ON TOWER = 5,805 SF
(FOR GARAGE GREEN ROOF, SEE LANDSCAPE PLAN)

Applicant: RMW Streeterville, LLC
Address: 451 East Grand Avenue, Chicago IL 60611
Introduction Date: September 10, 2014
Plan Commission: December 18, 2014

GREEN ROOF PLAN

SCALE: 1/32"=1'-0"

N

FINAL FOR PUBLICATION

NORTH

EAST

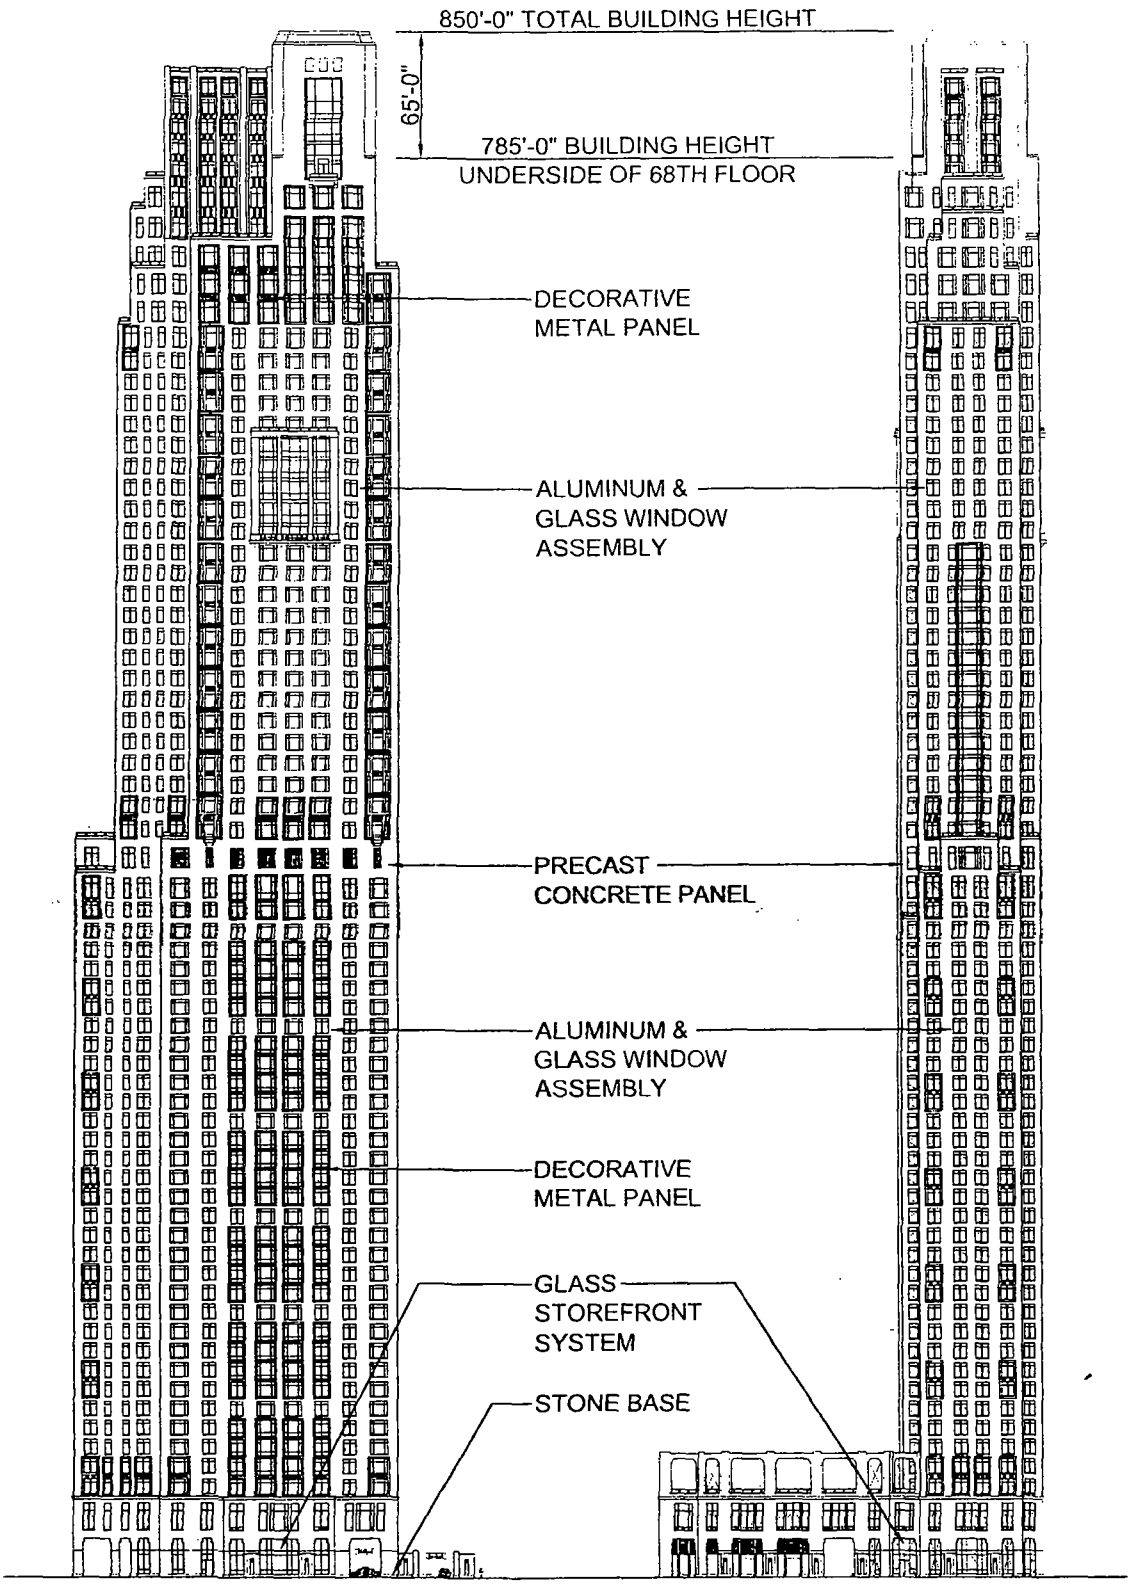

Applicant: RMW Streeterville, LLC
Address: 451 East Grand Avenue, Chicago IL 60611
Introduction Date: September 10, 2014
Plan Commission December 18, 2014

NORTH & EAST ELEVATIONS

SCALE: 1"=100'-0"

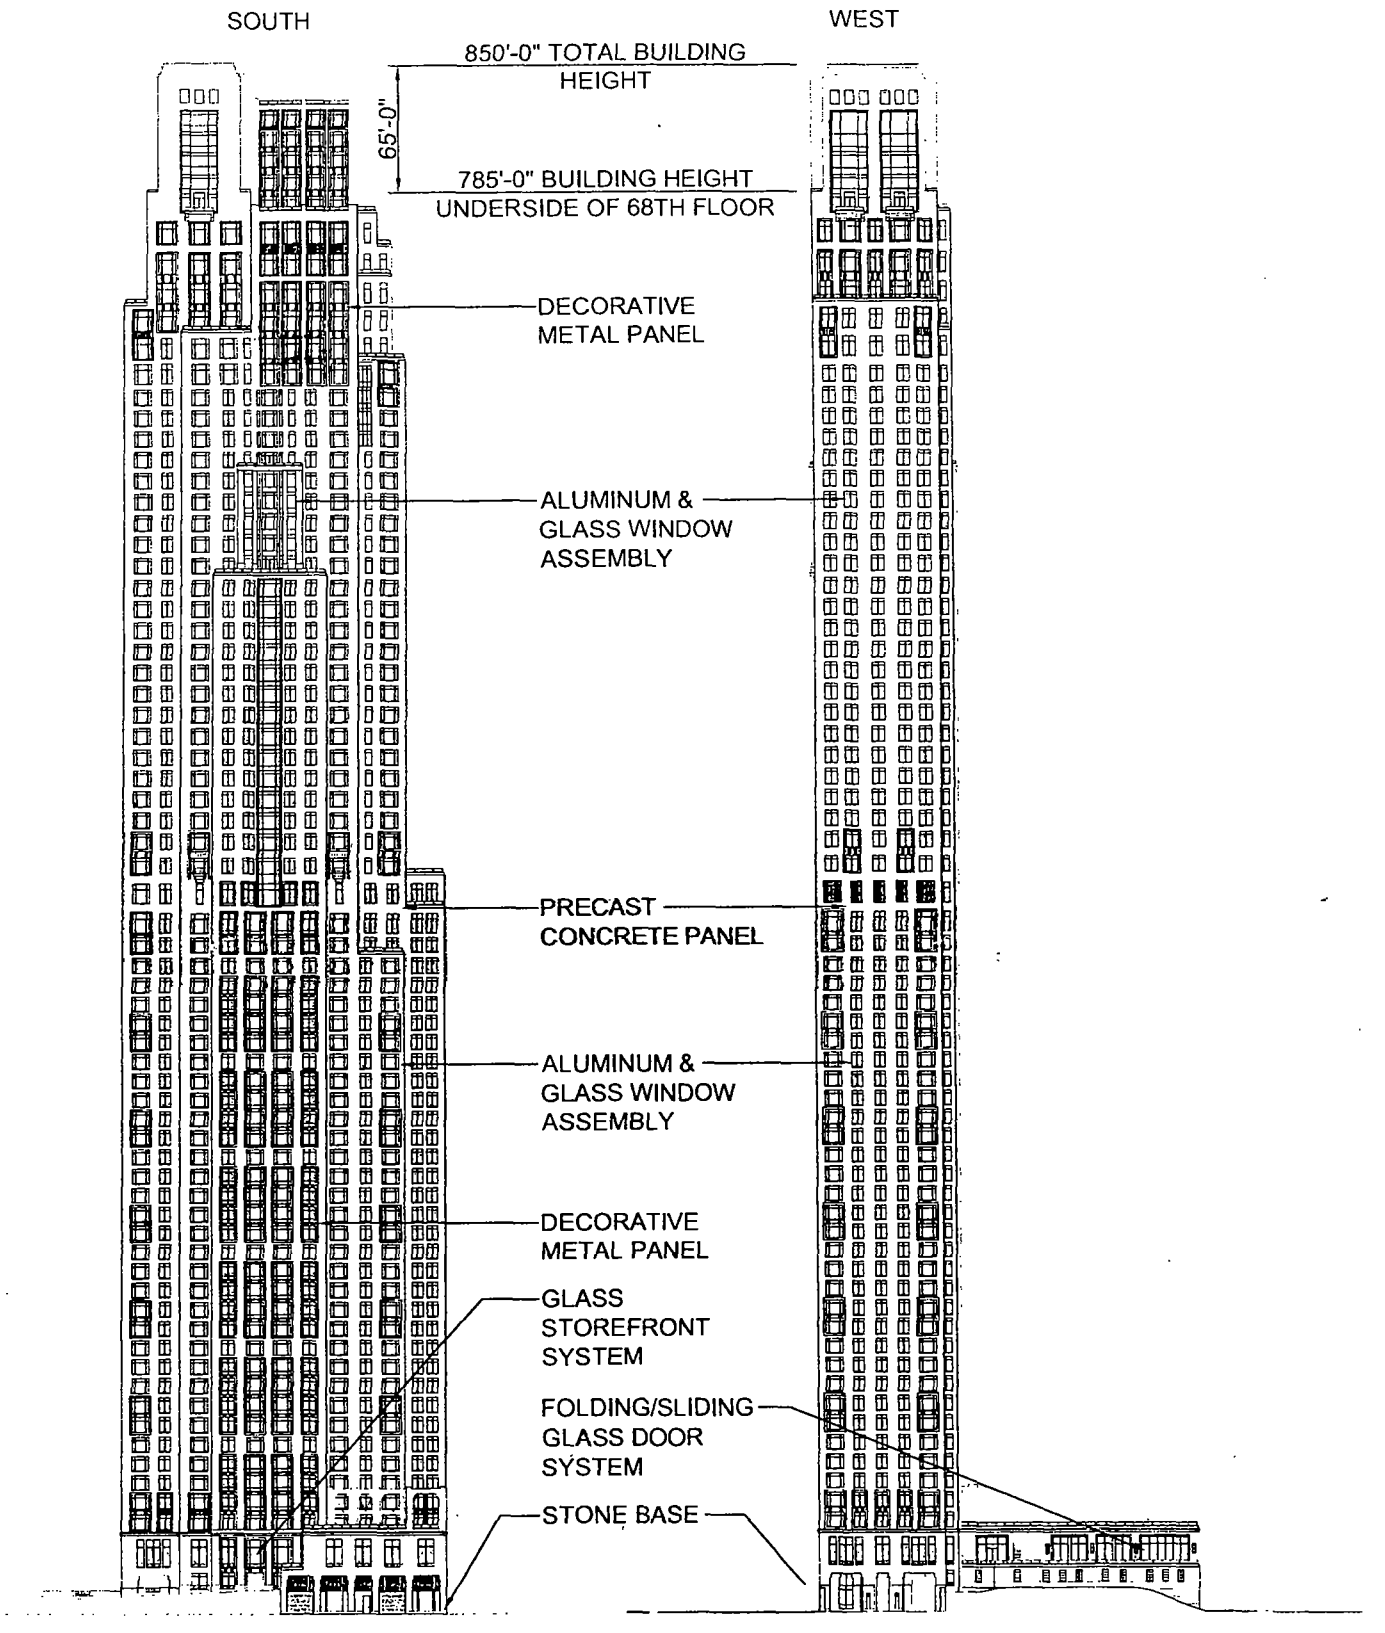

Applicant: RMW Streeterville, LLC
Address: 451 East Grand Avenue, Chicago IL 60611
Introduction Date: September 10, 2014
Plan Commission: December 18, 2014

SOUTH & WEST ELEVATIONS

SCALE: 1"=100'-0"

FINAL FOR PUBLICATION

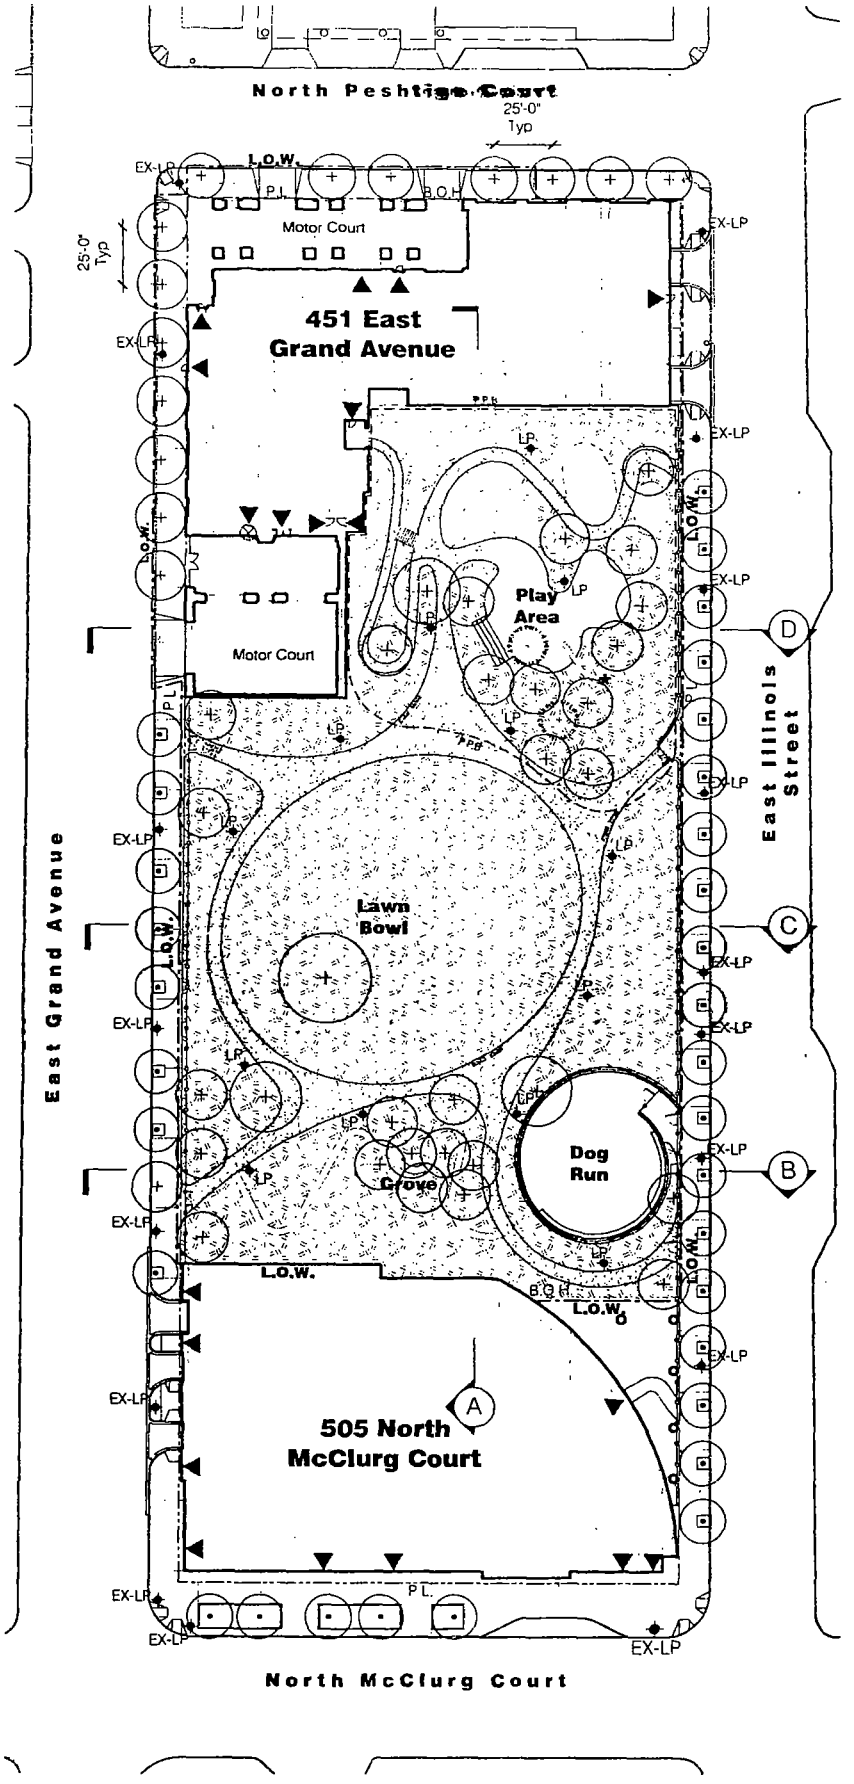

Landscape Plan Legend

- L.O.W. — Limit of Work
- P.L. — Property Line
- B.O.H — Building Overhang
- P.P.B. — Pocket Park Boundary
- 4'H Metal Fence
- 4'H Metal Gate
- Dog Run Chain Link Fence
- Dog Run Chain Link Gate
- Building Entry
- Play Equipment - Slide
- Steps
- Bike Racks
- EX-LP — Existing Light Pole
- LP — Light Pole
- Bleacher Seating
- Bench Seating
- Asphalt Pavement, <5% Slope
- Concrete Pavement
- Decomposed Granite Pavement
- Play Mulch
- Lawn
- Existing Street Tree
- Proposed Deciduous Tree (48 Trees)
- Proposed Coniferous Tree (2 Trees)

Landscape Information

Total Site Area: 70,250 SF
Landscape Area: 50,950 SF

0 40 80 160 feet

Applicant: RMW Streeterville, LLC
Address: 451 East Grand Avenue, Chicago IL 60611
Introduction Date: September 10, 2014
Plan Commission: December 18, 2014

LANDSCAPE PLAN

SCALE: 1"=80'

N

FINAL FOR PUBLICATION

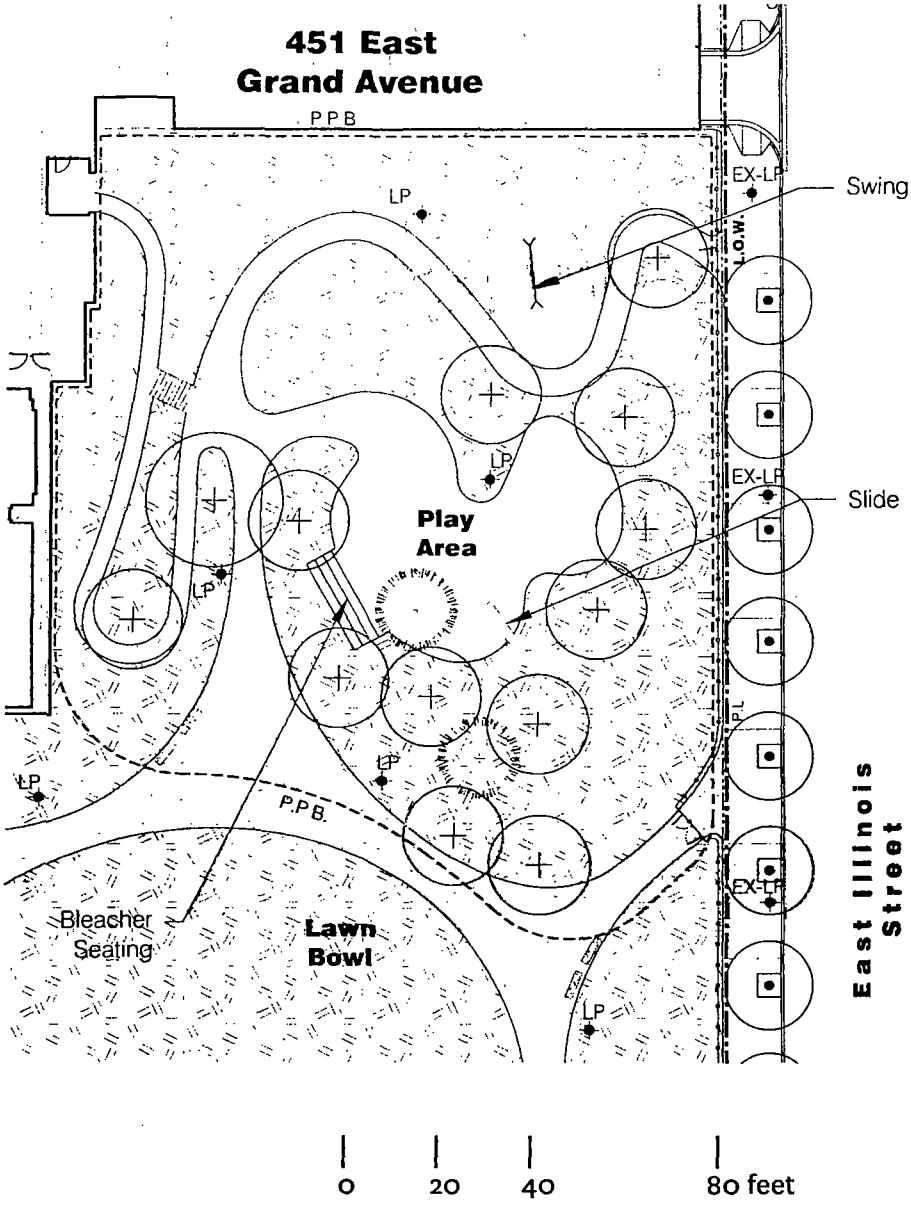

Pocket Park Legend

- L.O.W. — Limit of Work
- P.L. — Property Line
- BOH — Building Overhang
- PPB — Pocket Park Boundary
- 4'H Metal Fence
- 4'H Metal Gate
- Building Entry
- Steps
- Bike Racks
- EX-LP — Existing Light Pole
- LP — Light Pole
- Bench Seating
- Asphalt Pavement, <5% Slope
- Concrete Pavement
- Decomposed Granite Pavement
- Play Mulch
- Lawn
- Existing Street Tree
- Proposed Deciduous Tree (13 Trees)
- Proposed Coniferous Tree (2 Trees)

Pocket Park Information

Size: 20,608 SF
Landscape Area: 13,300 SF (64%)
Tree Quantity: 15
Seating: 100 LF
Perimeter: 575 LF
Street Frontage: 154 LF (27% of Perimeter)
Length: 160 LF
Width: 140 LF

Design Description

Containing a series of interconnected play areas for children of all ages and their families, the pocket park along E. Illinois Street will be an amenity for residents of the Streeterville neighborhood and for visitors. Conventional play equipment including swings and a slide will be coupled with opportunities for sensory play that engages children with the nature that surrounds the play area. Some areas will have topography to encourage different ways to play, while bleacher-style seating will provide a place for all to stop and rest or to gather groups together for more structured activities. Planting is integrated to provide seasonal interest and shade.

Applicant: RMW Streeterville, LLC
Address: 451 East Grand Avenue, Chicago IL 60611
Introduction Date: September 10, 2014
Plan Commission: December 18, 2014

POCKET PARK LANDSCAPE PLAN

SCALE: 1"=40'

N

Applicant: RMW Streeterville, LLC
Address: 451 East Grand Avenue, Chicago IL 60611
Introduction Date: September 10, 2014
Plan Commission: December 18, 2014

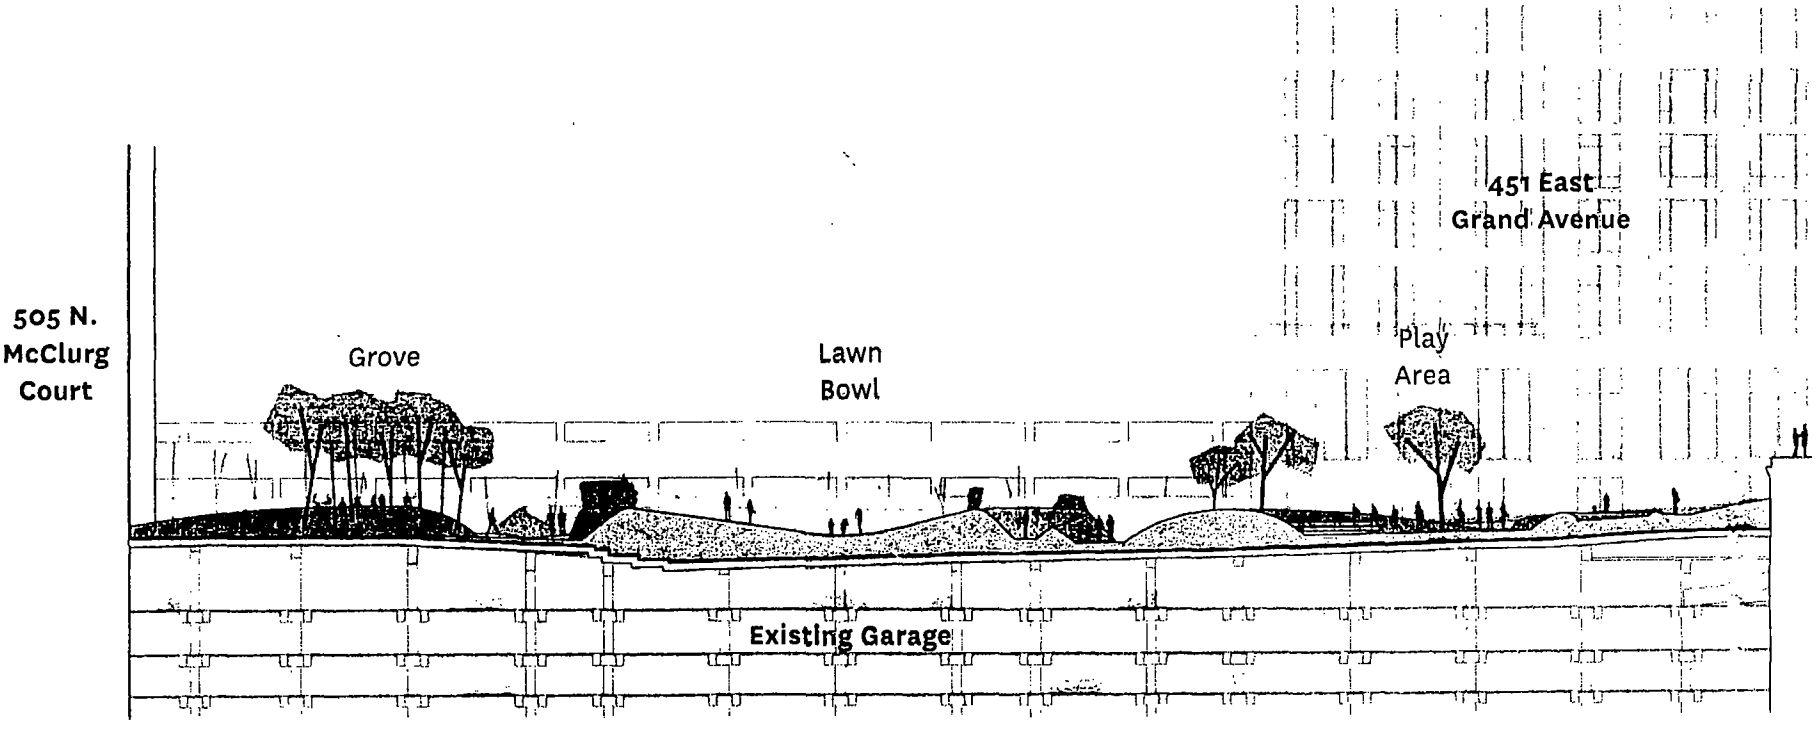

A - Section

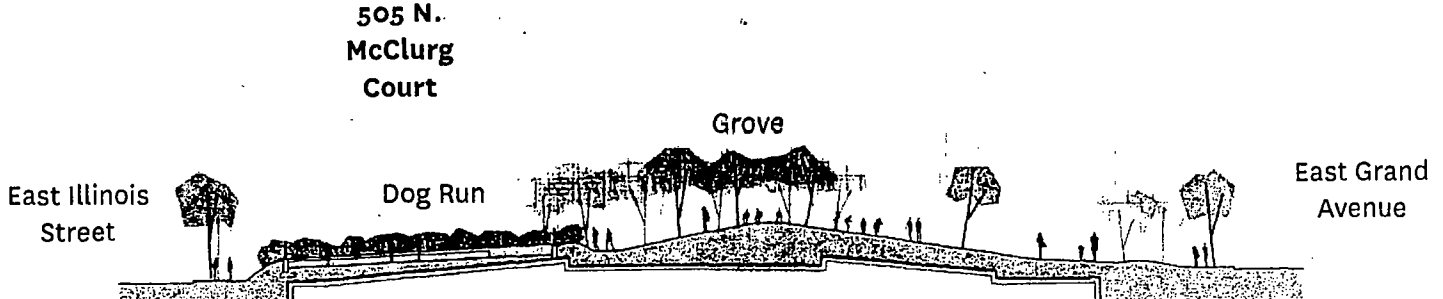

B - Section

LANDSCAPE SECTIONS

SCALE: 1" = 40'

0 20 40 80 feet

Applicant: RMW Streeterville, LLC
Address: 451 East Grand Avenue, Chicago IL 60611
Introduction Date: September 10, 2014
Plan Commission: December 18, 2014

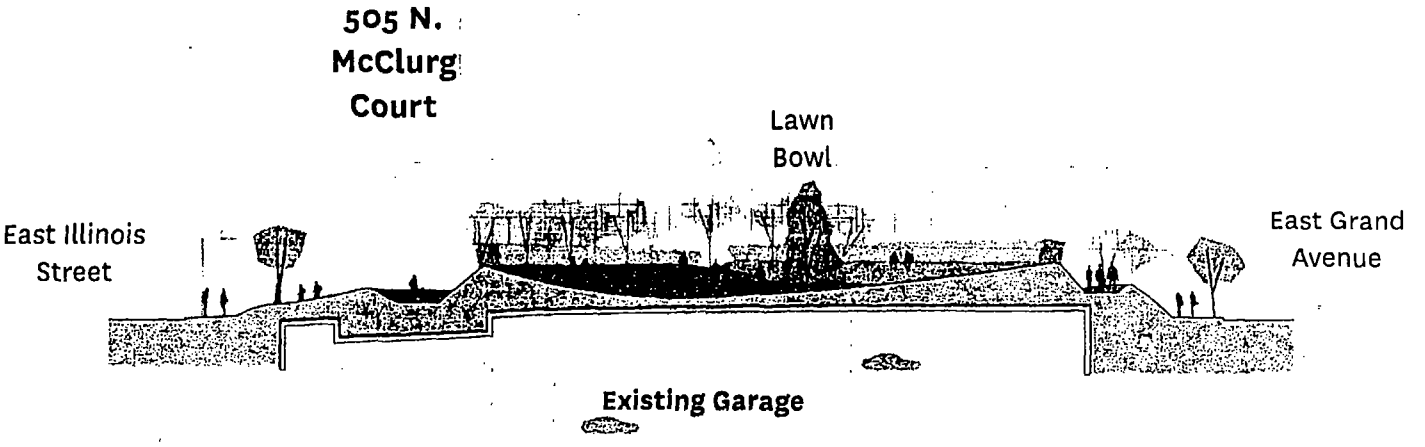

C - Section

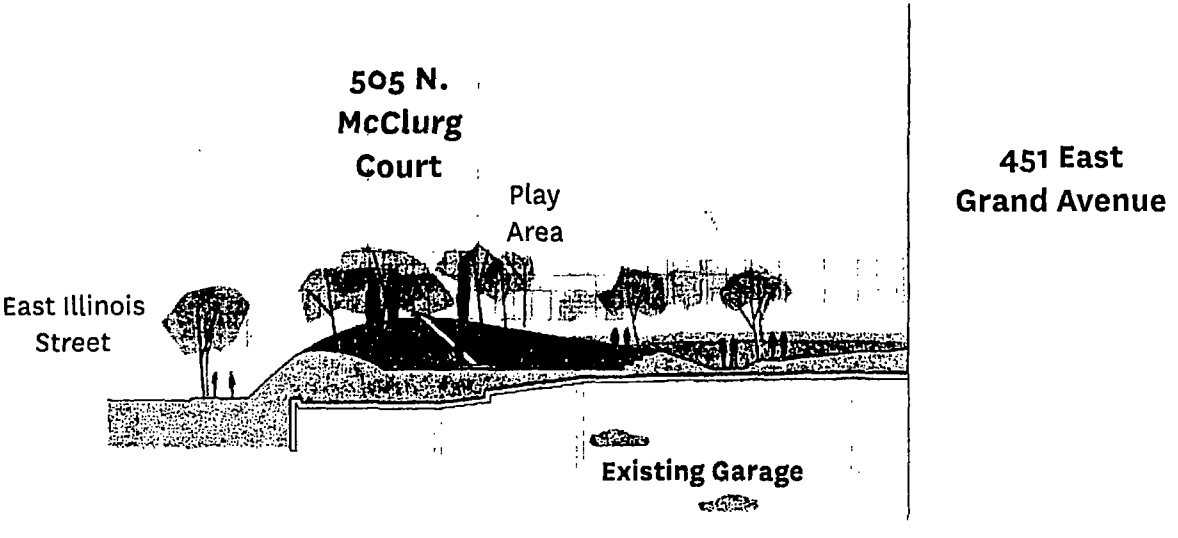

D - Section

LANDSCAPE SECTIONS

SCALE: 1" = 40'

0 20 40 80 feet

FINAL FOR PUBLICATION

FINAL FOR PUBLICATION

LIST OF POSSIBLE TREE SPECIES

Shade Trees

Scientific Name	Common Name
Quercus robur 'Pyramich'	Skymaster English Oak
Acer campestre	Hedge Maple
Acer ginnala	Amur Maple
Acer saccharum 'Fall Fiesta'	Fall Fiesta Sugar Maple
Aesculus hippocastanum 'Baumannii'	Baumann Horsechestnut
Aesculus octandra	Yellow Buckeye
Carpinus caroliniana	American Hornbeam
Catalpa ovata	Chinese Catalpa
Catalpa speciosa	Northern Catalpa
Celtis laevigata	Sugarberry
Celtis occidentalis 'Chicagoland'	Chicagoland Hackberry
Cladrastis kentukea	American Yellowood
Fagus grandifolia	American Beech
Fagus sylvatica 'Purpurea'	Copper Beech
Ginkgo biloba	Ginkgo (Male Only)
Ginkgo biloba 'Magyar'	Magyar Ginkgo
Gleditsia triacanthos var. inermis 'Skyline'	Skyline Honeylocust
Gymnocladus dioicus	Kentucky Coffeetree
Nyssa sylvatica	Black Gum, Tupelo
Platanus occidentalis	American Sycamore
Platanus x acerifolia 'Morton Euclid'	Ovation London Planetree
Populus tremuloides	Quaking Aspen
Quercus bicolor	Swamp White Oak
Quercus 'Fastigiata' *x Q. bicolor* 'Long'	Regal Prince English Oak
Quercus macrocarpa	Bur Oak
Quercus prinus	Chesnut Oak
Quercus robur	English Oak
Robinia pseudoacacia 'Chicago Blues'	Chicago Blues Black Locust
Tilia americana	American Linden
Ulmus americana 'Princeton'	Princeton Elm
Zelkova serrata ' Musashino'	Village Green Japanese Zelkova

Coniferous Trees

Scientific Name	Common Name
Abies concolor	White Fir
Larix decidua	European Larch
Taxodium distichum	Baldcypress
Thuja occidentalis	Eastern Arborvitae

FINAL FOR PUBLICATION

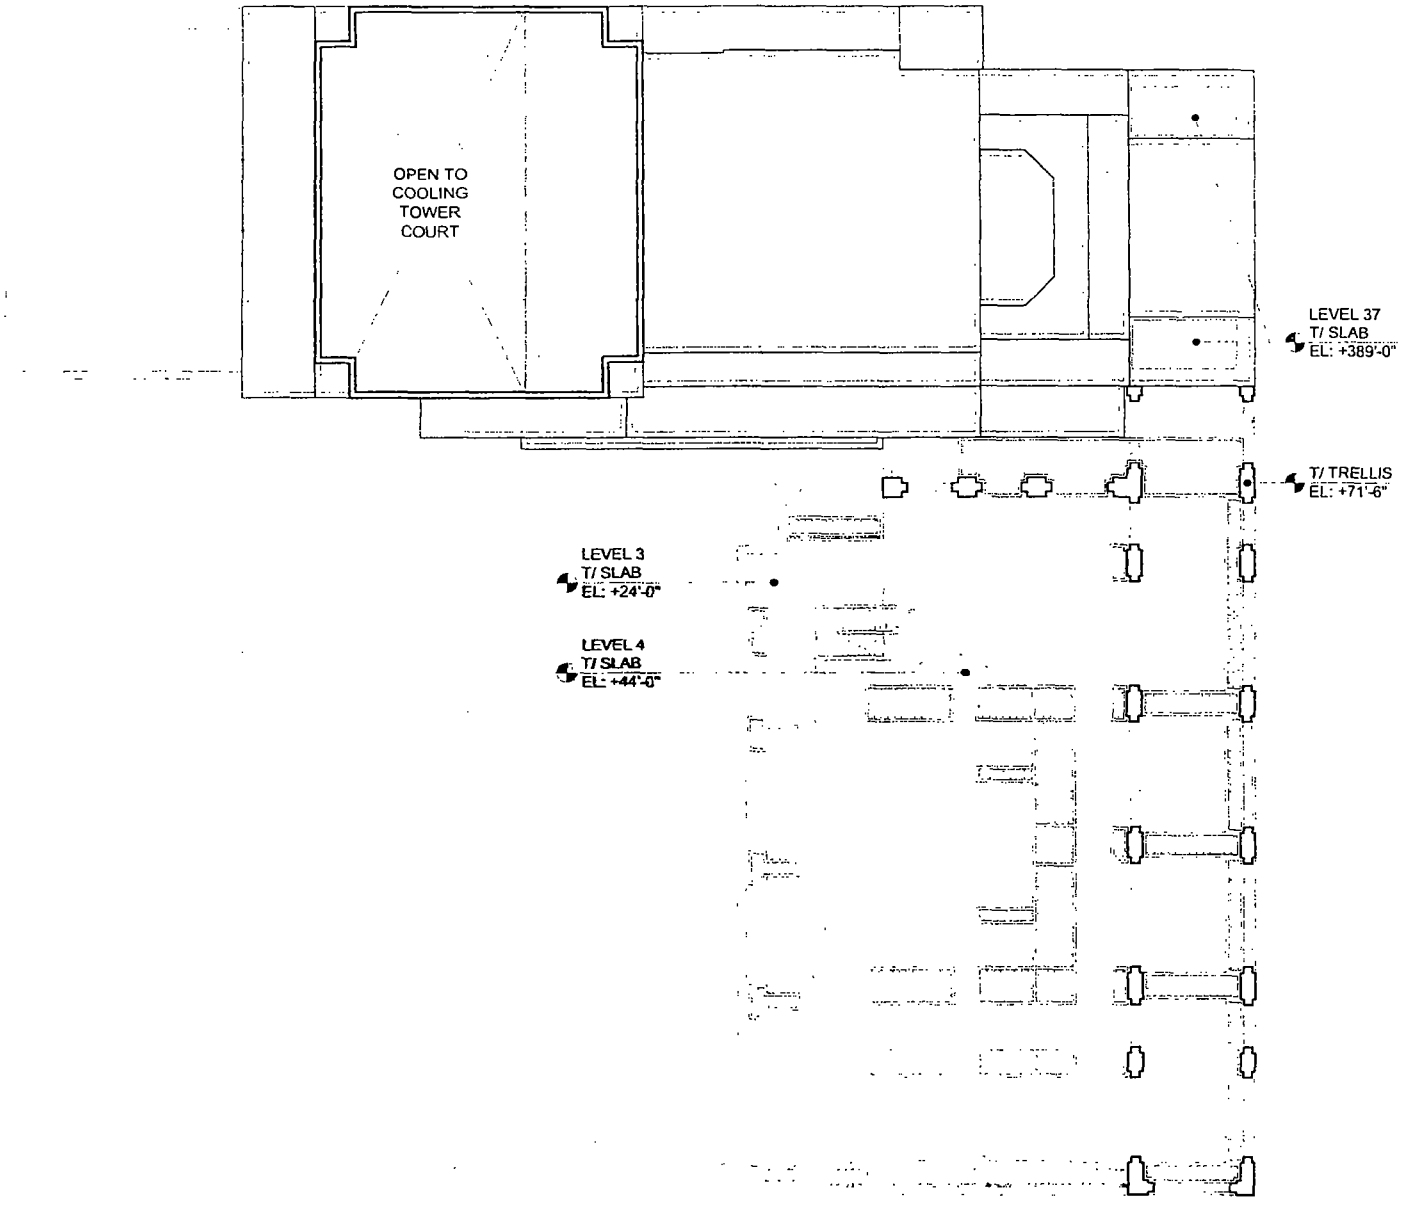

GREEN ROOF CALCULATION

TOTAL GROSS AREA OF ROOF = 21,325 SF

NET AREA OF ROOF = 16,589 SF

TOTAL AREA OF GREEN ROOF PROVIDED ON TOWER = 2,177 SF

RAINWATER HARVESTING WILL BE AN INTEGRAL PART OF PROJECT IRRIGATION. A SEPARATE RAINWATER COLLECTION TANK WILL BE PROVIDED AND WILL PROVIDE WATER FOR THE IRRIGATION OF THE AMENITY DECK LANDSCAPE.

GREEN ROOF PLAN

SCALE: 1/32"=1'-0"

N

Applicant: RMW Streeterville, LLC
Address: 451 East Grand Avenue Chicago IL 60611
Introduction Date: September 10, 2014
Plan Commission: December 18, 2014

FINAL FOR PUBLICATION

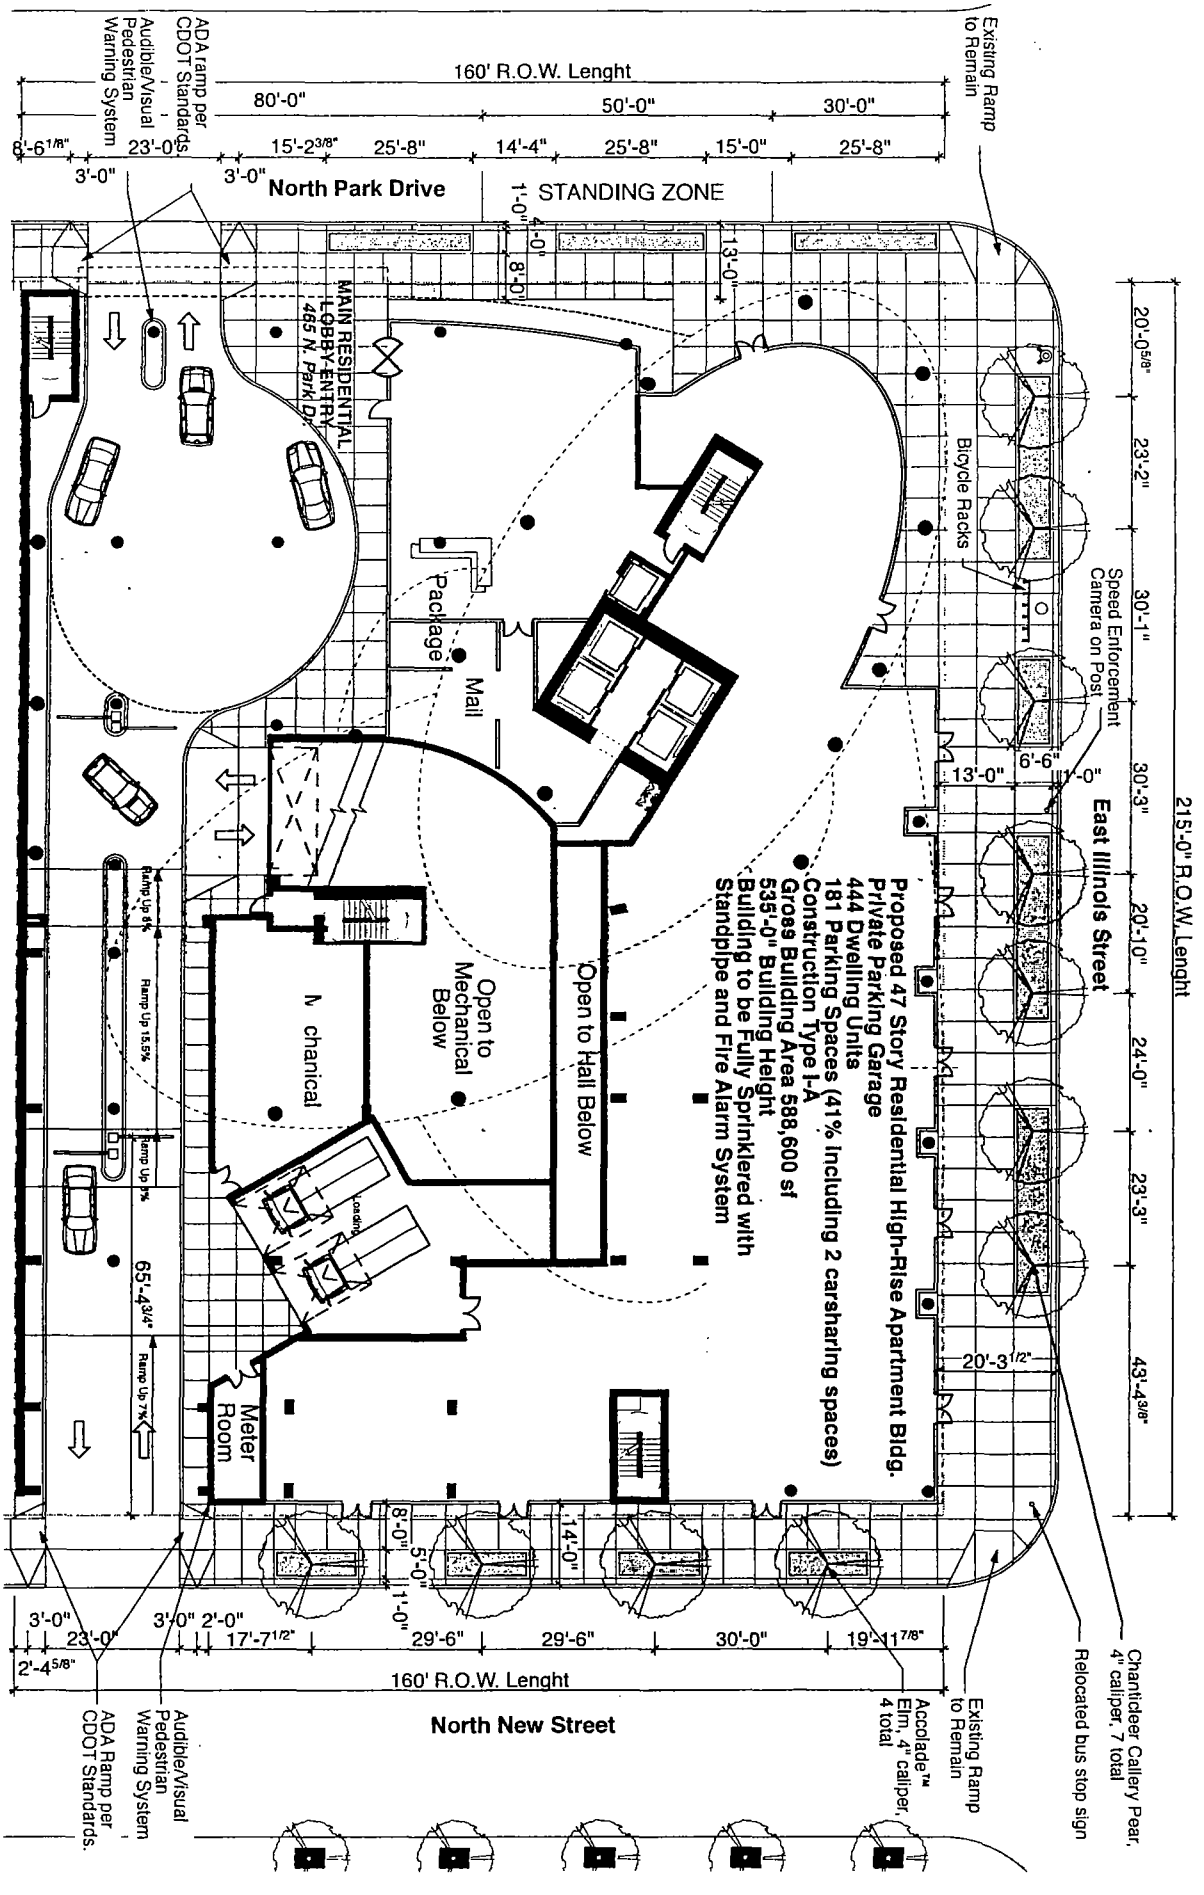

Applicant: 465 N. Park Drive, LLC
Address: 465-479 N. Park Drive; 315-335 E. Illinois Street
464-478 N. New Street
Date: June 10th, 2015
CPC Date: October 15th, 2015

Site Plan

FINAL FOR PUBLICATION

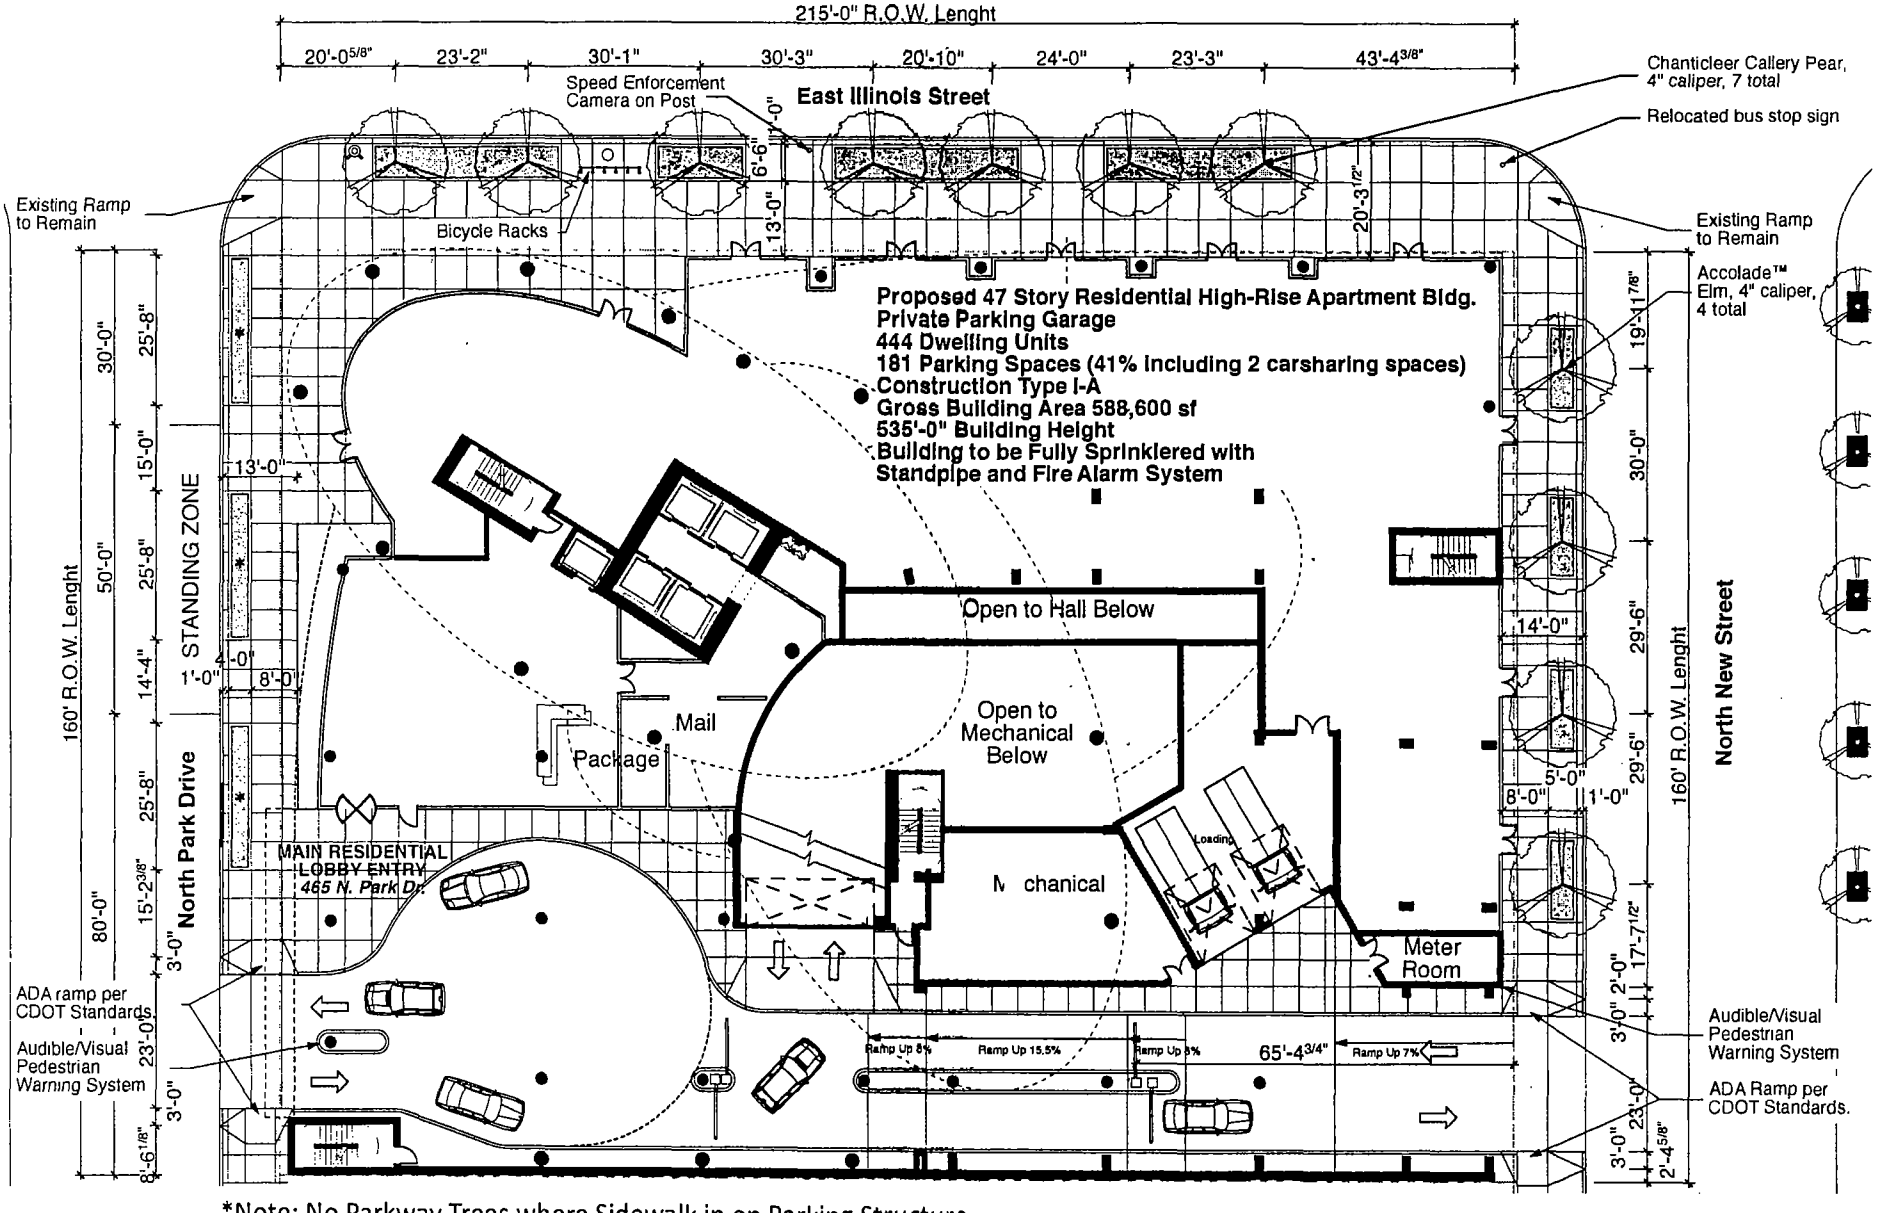

*Note: No Parkway Trees where Sidewalk in on Parking Structure

Applicant: 465 N. Park Drive, LLC
Address: 465-479 N. Park Drive; 315-335 E. Illinois Street
464-478 N. New Street
Date: June 10th, 2015
CPC Date: October 15th, 2015

Landscape Plan

N

FINAL FOR PUBLICATION

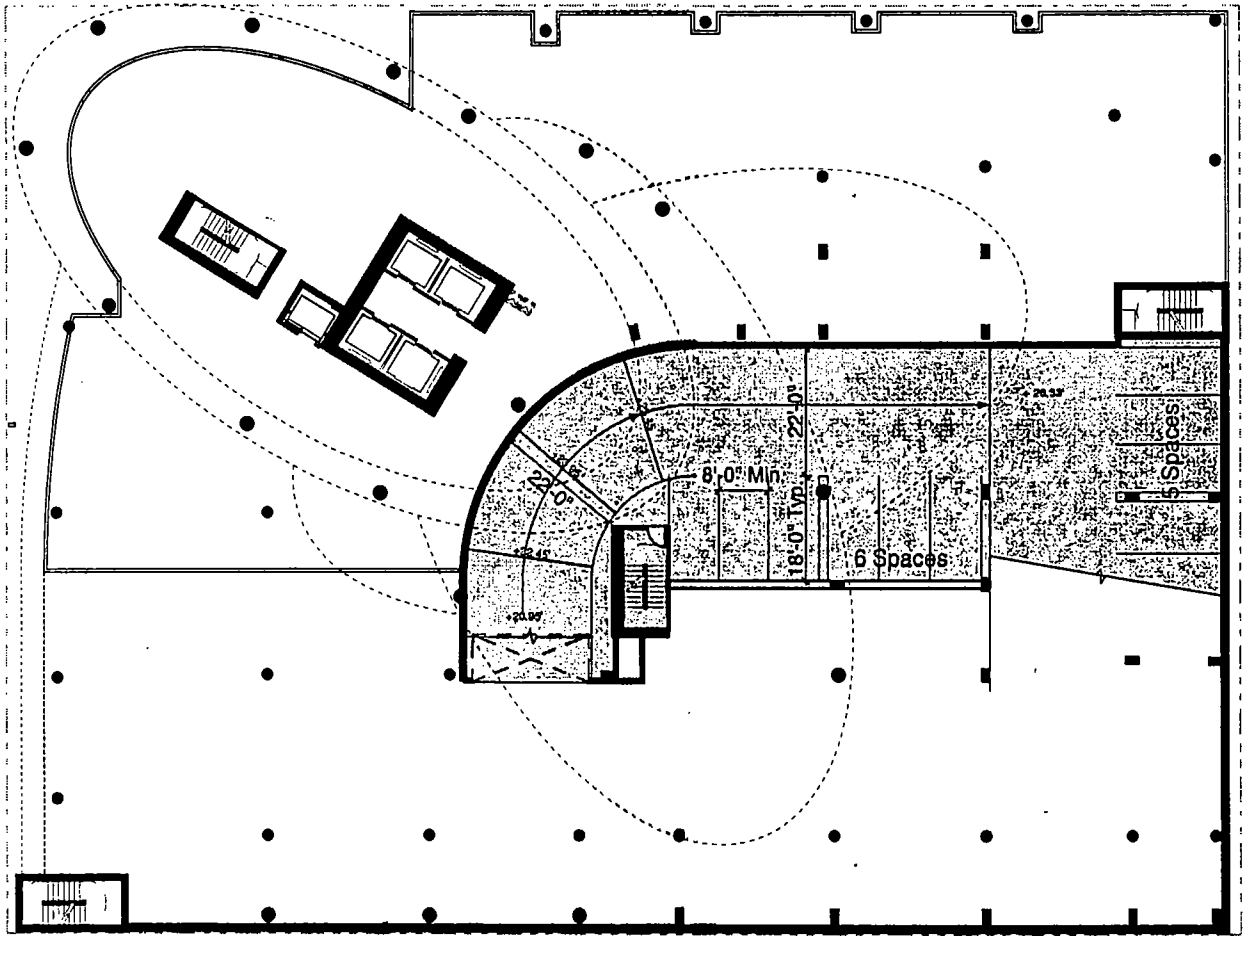

Applicant: 465 N. Park Drive, LLC
Address: 465-479 N. Park Drive; 315-335 E. Illinois Street
464-478 N. New Street
Date: June 10th, 2015
CPC Date: October 15th, 2015

Mezzanine Floor Plan

N

FINAL FOR PUBLICATION

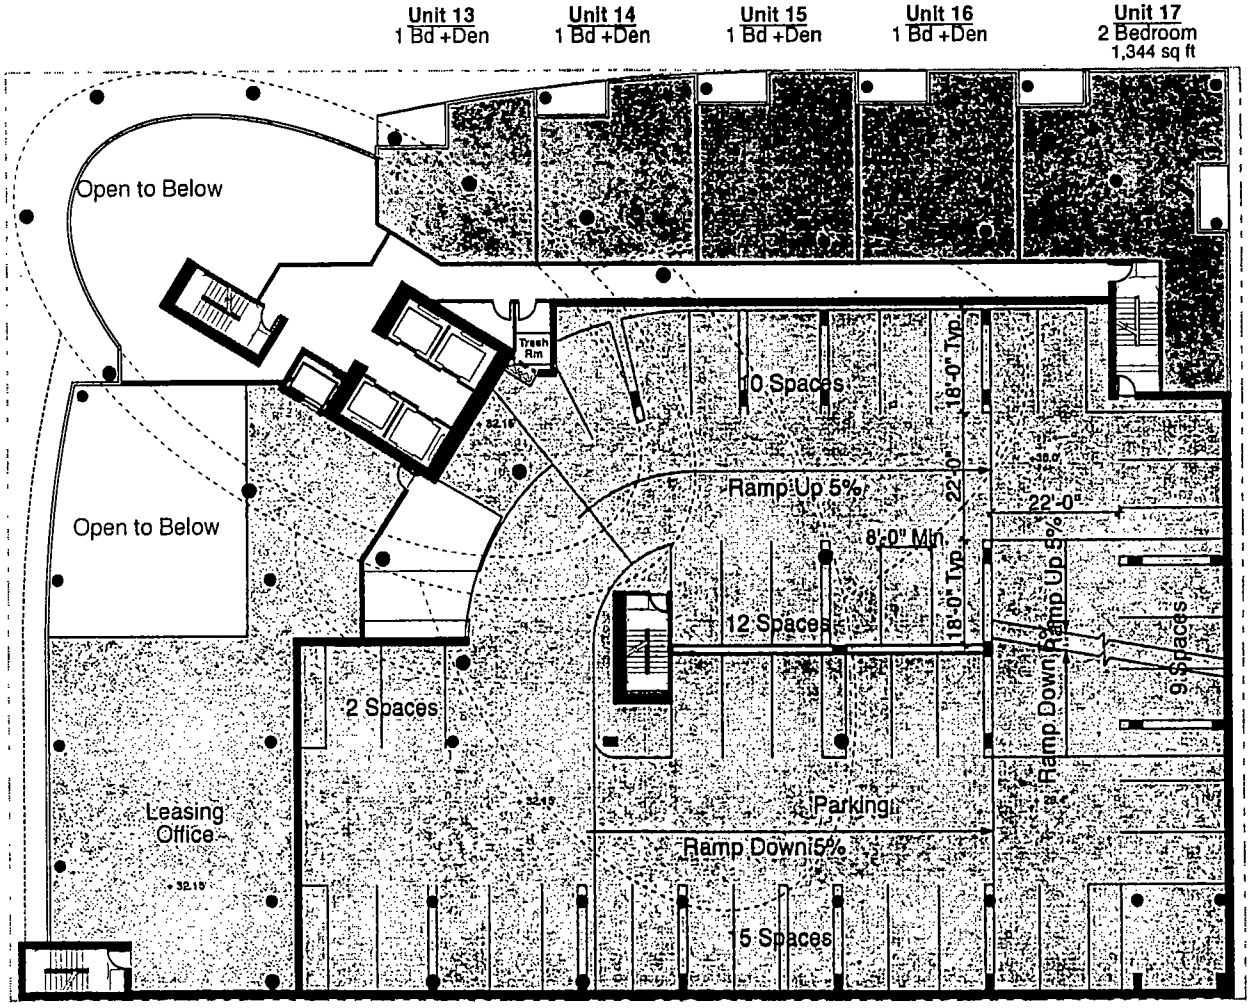

Applicant: 465 N. Park Drive, LLC
Address: 465-479 N. Park Drive; 315-335 E. Illinois Street
464-478 N. New Street
Date: June 10th, 2015
CPC Date: October 15th, 2015

Second Floor Plan

N

FINAL FOR PUBLICATION

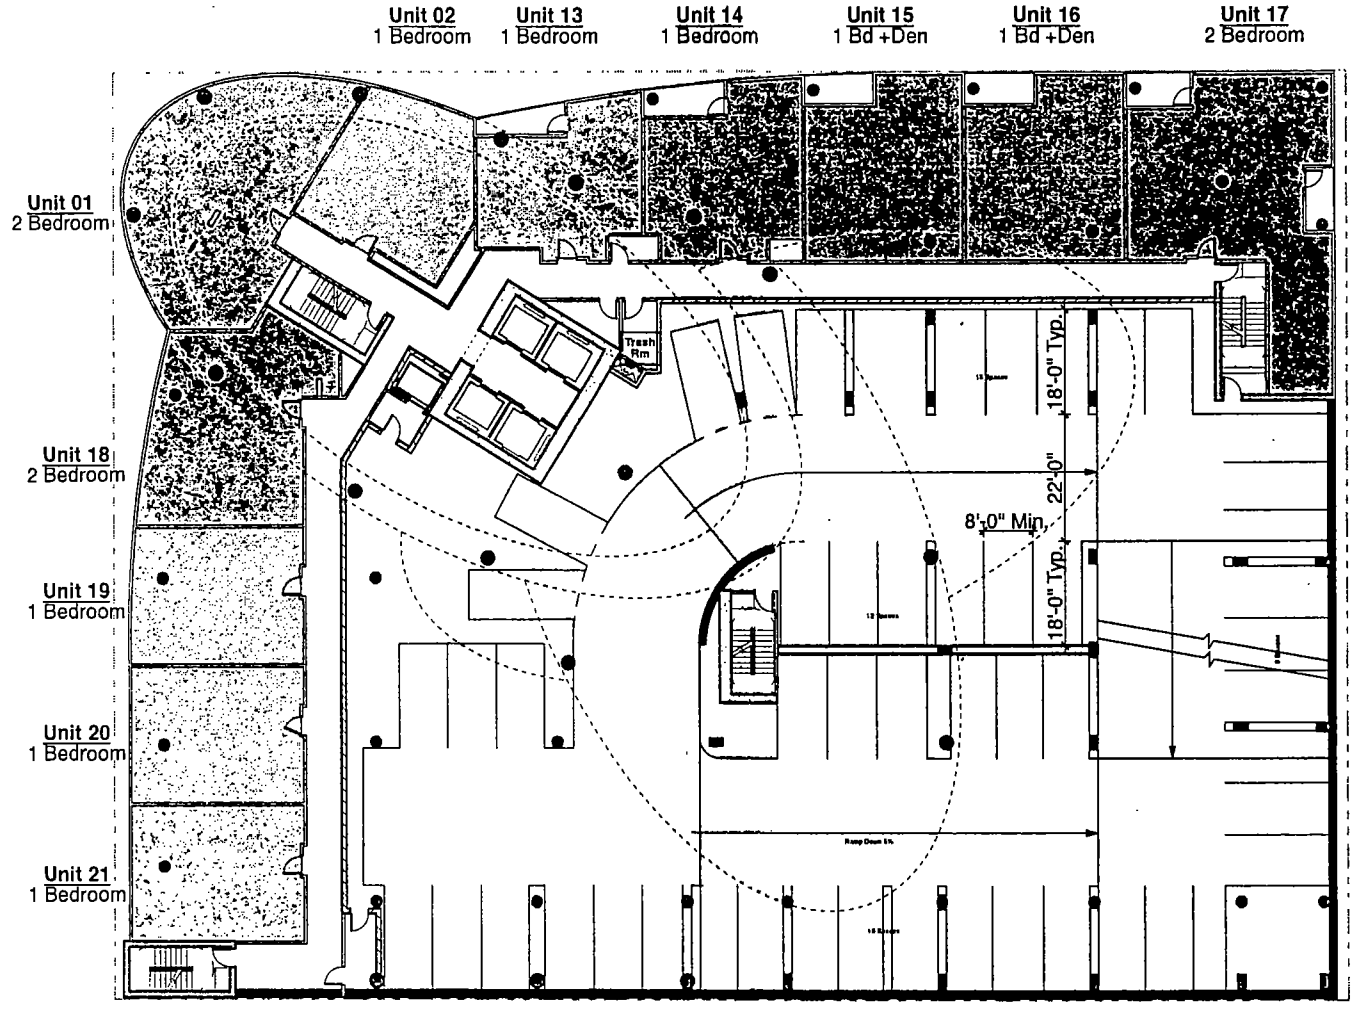

Applicant: 465 N. Park Drive, LLC
Address: 465-479 N. Park Drive; 315-335 E. Illinois Street
464-478 N. New Street
Date: June 10th, 2015
CPC Date: October 15th, 2015

Third Floor Plan

N

FINAL FOR PUBLICATION

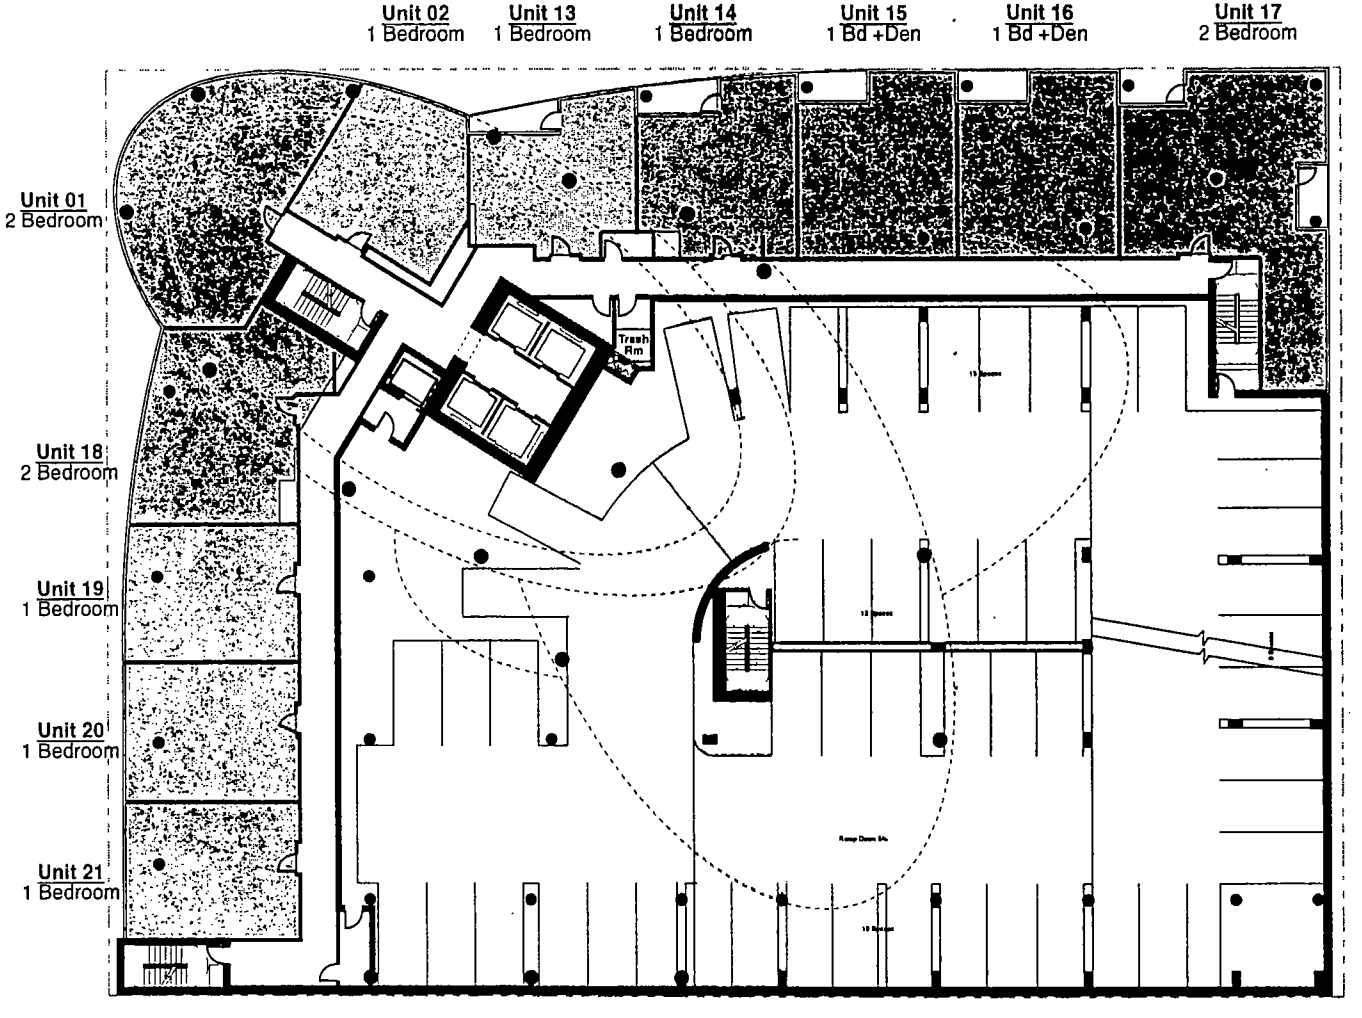

Applicant: 465 N. Park Drive, LLC
Address: 465-479 N. Park Drive; 315-335 E. Illinois Street
464-478 N. New Street
Date: June 10th, 2015
CPC Date: October 15th, 2015

Fourth Floor Plan

N

FINAL FOR PUBLICATION

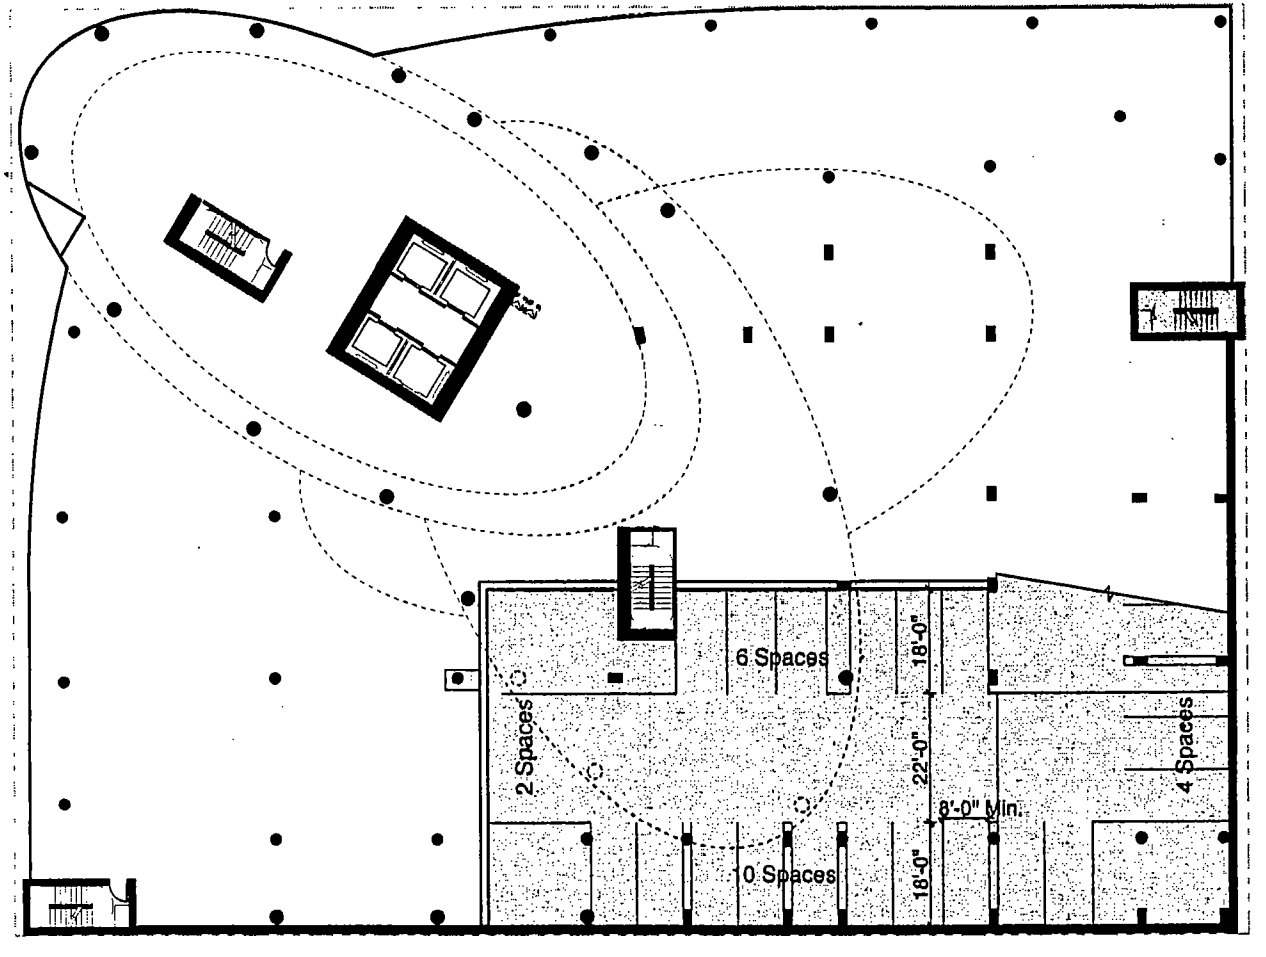

Applicant: 465 N. Park Drive, LLC
Address: 465-479 N. Park Drive; 315-335 E. Illinois Street
464-478 N. New Street
Date: June 10th, 2015
CPC Date: October 15th, 2015

Fourth Floor Mezzanine Plan

N

FINAL FOR PUBLICATION

Denotes Hardscape Area

Denotes Landscaped Area

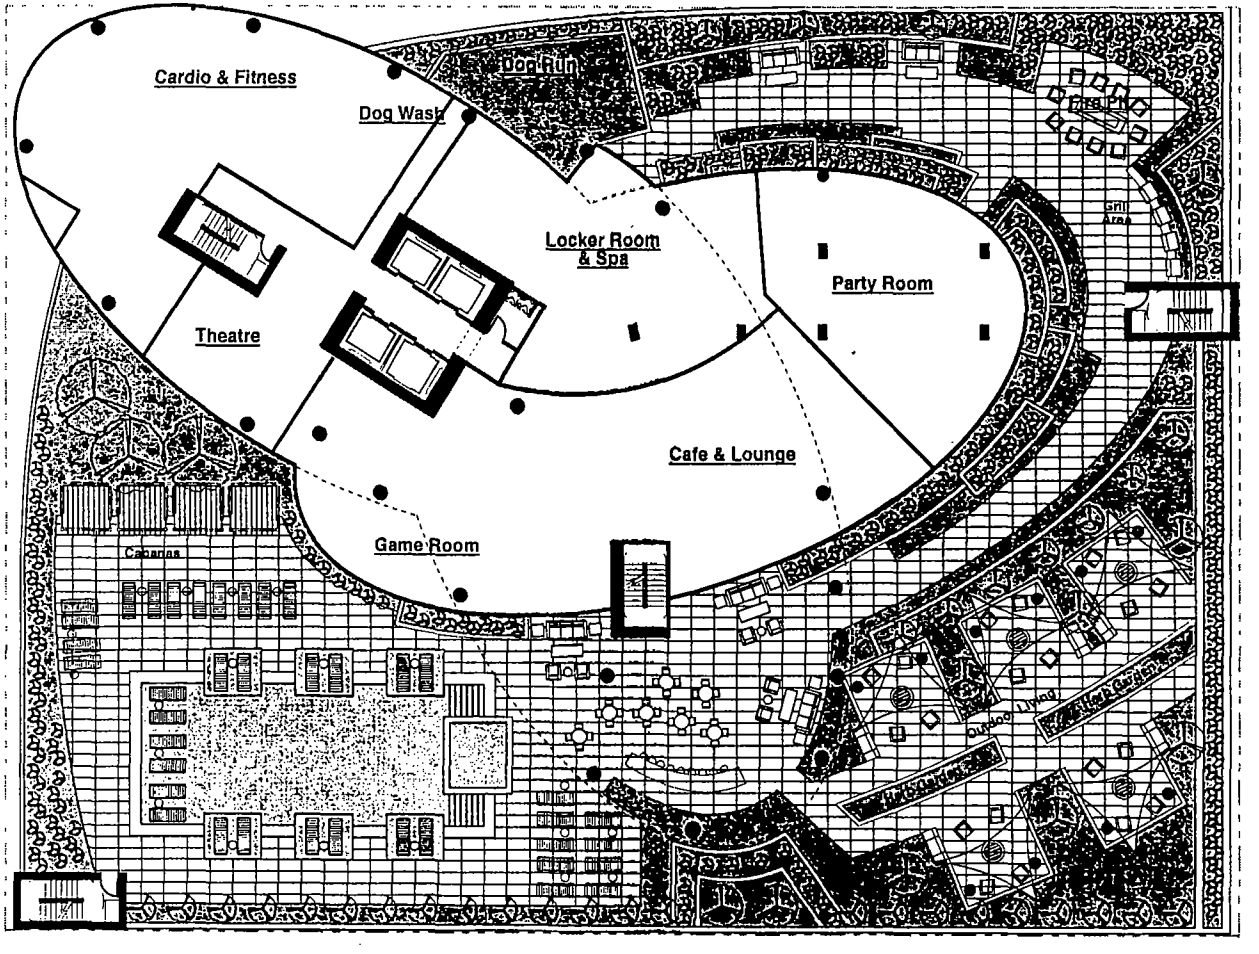

Applicant: 465 N. Park Drive, LLC
Address: 465-479 N. Park Drive; 315-335 E. Illinois Street
464-478 N. New Street
Date: June 10th, 2015
CPC Date: October 15th, 2015

5th Floor Plan - Amenity Landscape Plan

N

FINAL PUD PLAN

Denotes Hardscape Area

Denotes Landscaped Area

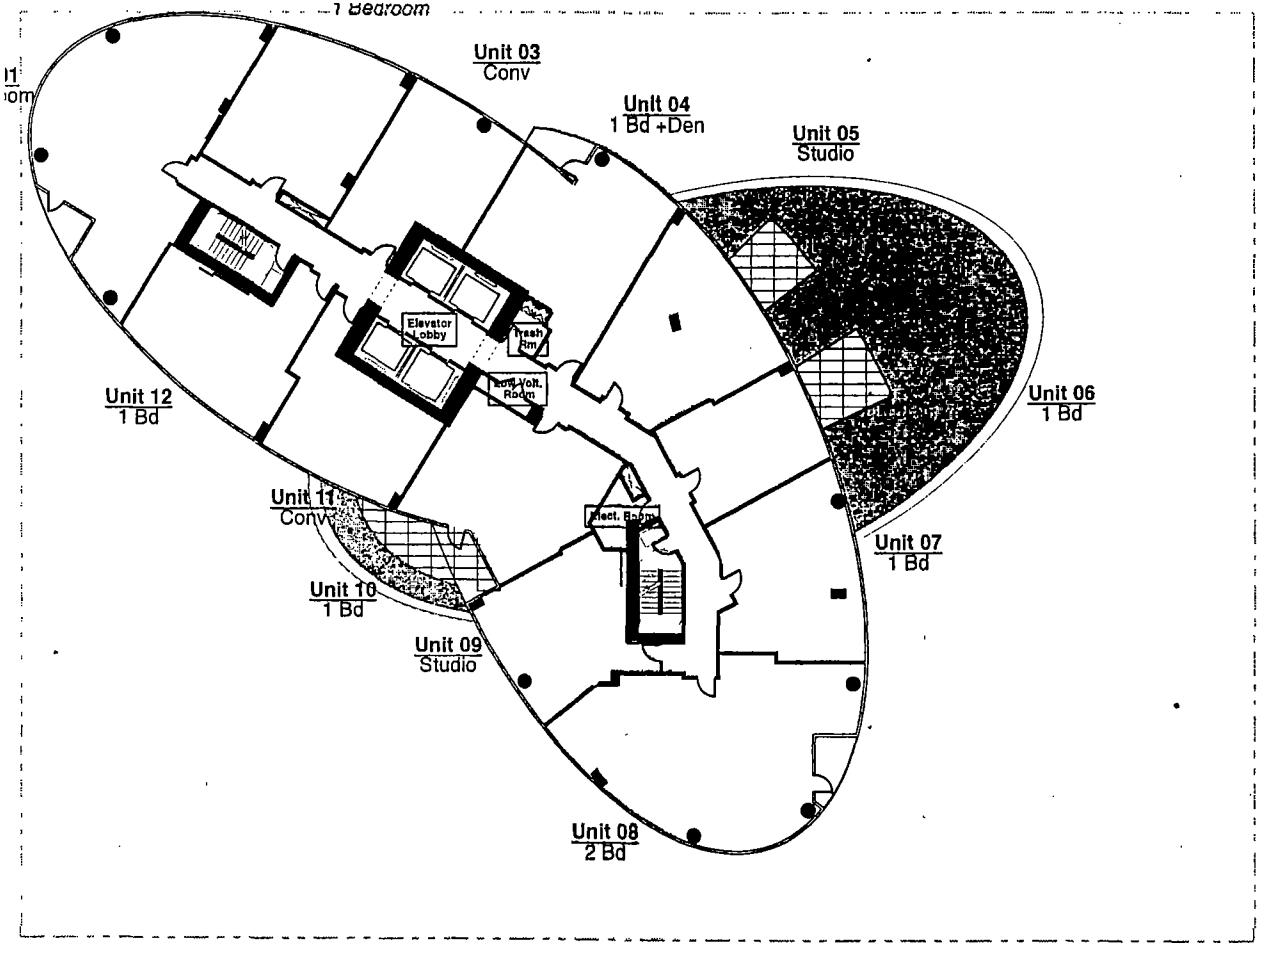

Applicant: 465 N. Park Drive, LLC
Address: 465-479 N. Park Drive; 315-335 E. Illinois Street
464-478 N. New Street
Date: June 10th, 2015
CPC Date: October 15th, 2015

6th Floor Plan - Balcony Landscape Plan

N

Denotes Hardscape Area

Denotes Landscaped Area

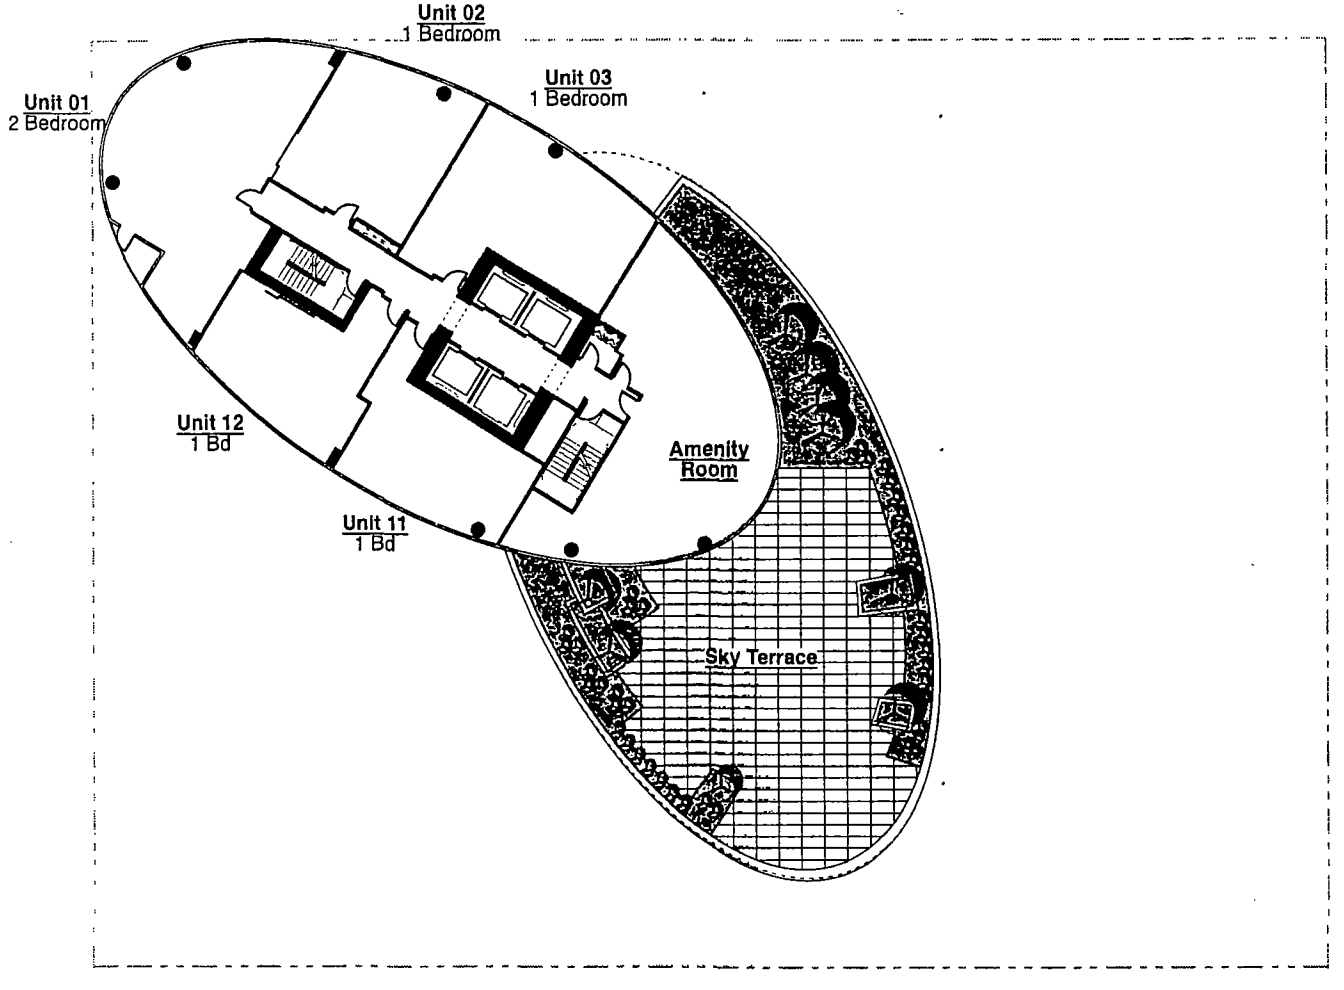

Applicant: 465 N. Park Drive, LLC
Address: 465-479 N. Park Drive; 315-335 E. Illinois Street
464-478 N. New Street
Date: June 10th, 2015
CPC Date: October 15th, 2015

37th Floor - Sky Deck Landscape Plan

N

GREEN ROOF AREA: 56% OF NET ROOF AREA

Denotes Hardscape Area

Denotes Green Area

GREEN ROOF AREA CALCULATIONS

GROSS ROOF AREA:	33,102 SQ. FT.
NET ROOF AREA:	24,264 SQ. FT.
GREEN ROOF AREA:	12,132 SQ. FT.
POOL SURFACE AREA:	1,350 SQ. FT.

TOTAL GREEN ROOF AREA: 13, 482 SQ. FT.

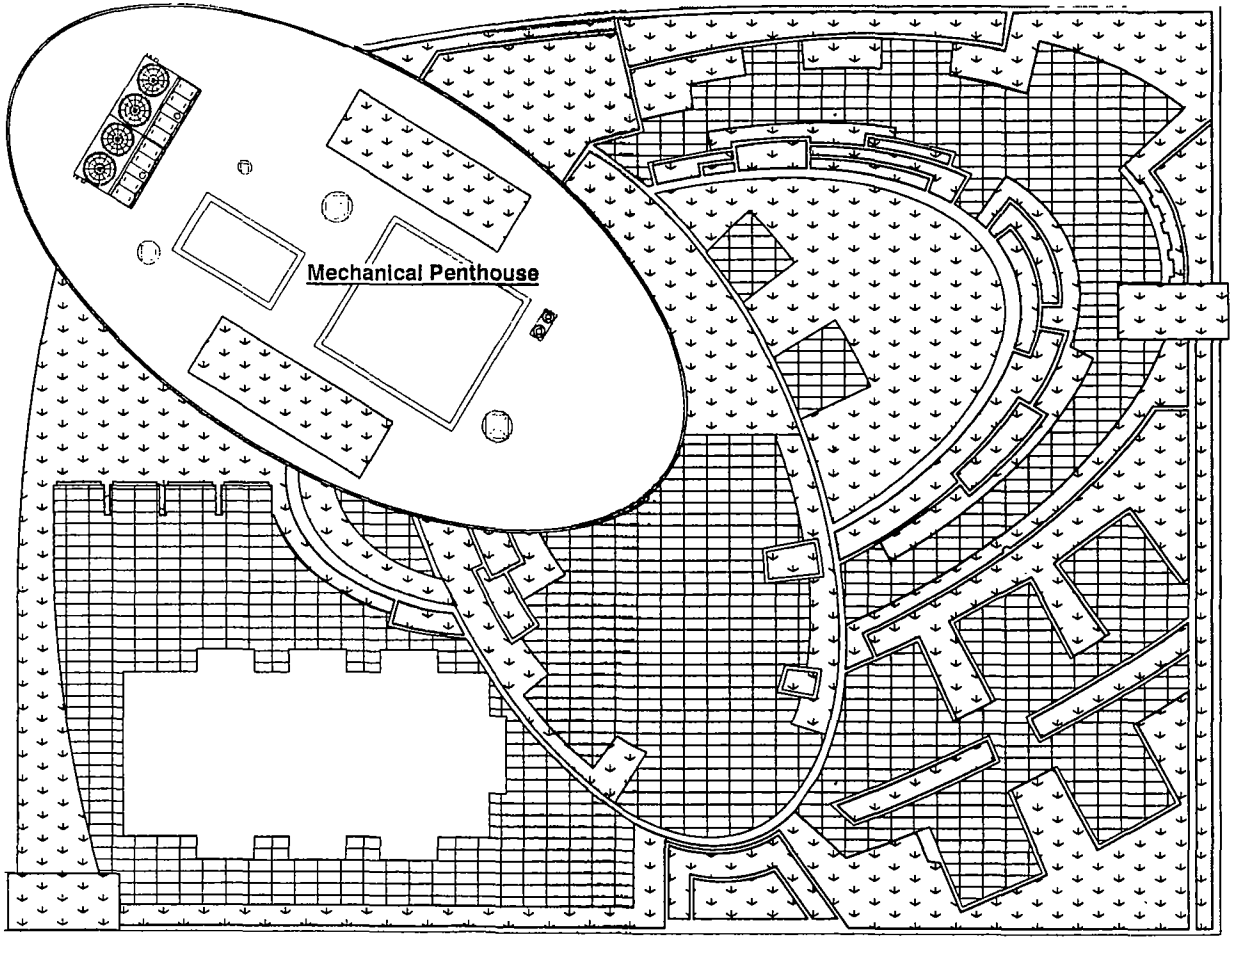

Applicant: 465 N. Park Drive, LLC
Address: 465-479 N. Park Drive; 315-335 E. Illinois Street
464-478 N. New Street
Date: June 10th, 2015
CPC Date: October 15th, 2015

Green Roof Plan

N

FINAL FOR PUBLICATION

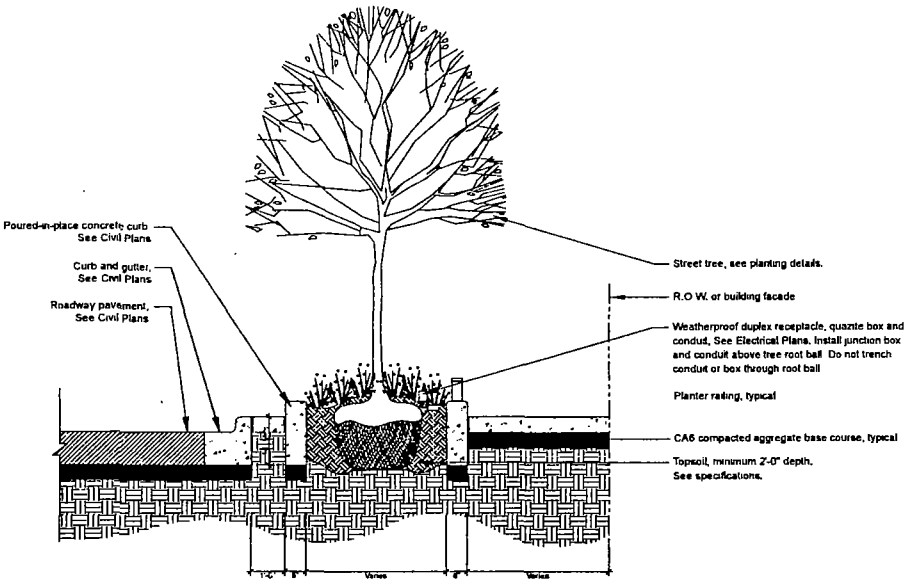

2 Typical Sidewalk Through Planter - Section
Scale N.T.S

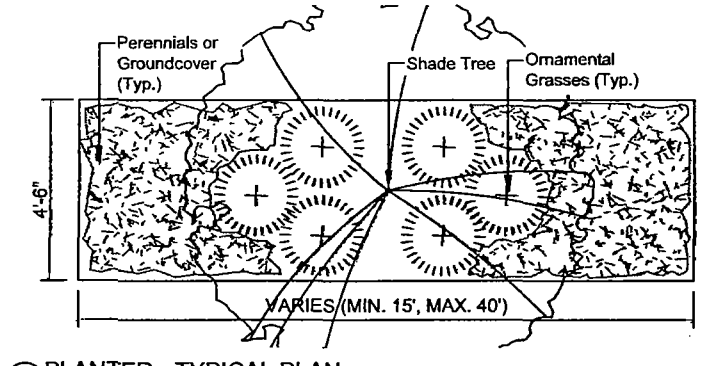

1 PLANTER - TYPICAL PLAN
NTS

Preliminary Plant Palette

Note: This list is preliminary and may be revised as the project develops. Not all plants will be used and depending on the evolution of the design, other plants may be added to address specific design issues.

Botanical name	Common name	Size	Notes
Shade Trees			
Pyrus calleryana 'Chanticleer'	Callery Pear	2-1/2" cal.	B&B
Celtis Occidentalis	Prairie Sentinel	4" Cal.	along E. Illinois St.
Ulmus Minor	New Horizon	4" Cal.	along N. New St.
Deciduous Shrubs			
Aronia melanocarpa	Black Chokeberry	36" Ht	B&B
Ribes alpinum 'Green Mound'	Green Mound Alpine Currant	24" Ht.	B&B
Rosa var 'Noala'	Flower Carpet Coral Rose	#3 Container	
Syringa petula 'Miss Kim'	Miss Kim Dwarf Lilac	24" Ht.	B&B
Perennials			
Coreopsis verticillata 'Zagreb'	Zagreb Coreopsis	1 gal container	12" o.c.
Echinacea purpurea 'Alba'	White Coneflower	1 gal container	12" o.c.
Echinacea purpurea 'Magnus'	Magnus Purple Coneflower	1 gal container	12" o.c.
Hemerocallis 'Happy Returns'	Happy Returns Daylily	1 gal container	12" o.c.
Hemerocallis 'Rocket City'	Rocket City Daylily	1 gal container	12" o.c.
Nepeta faassenii	Faassenii Catmint	1 gal container	12" o.c.
Ornamental Grasses			
Calamagrostis acutiflora 'Karl Foerster'	Karl Foerster Feather Reed Gras	#3 Container	
Pennisetum alopecuroides 'Hameln'	Hamein Dwarf Fountain Grass	#3 Container	
Groundcovers			
Liriope spicata	Creeping Lilyturf	4" pots	12" o.c.
Pachysandra terminalis 'Green Carpet'	Green Carpet Japanese Spurge	4" pots	12" o.c.
Waldsteinia fernata	Barren Strawberry	4" pots	12" o.c.

GREEN ROOF PLANT MIX

Allium schoenoprasum 'Forescate'
Allium senescens var. montanum
Sedum album 'Coral Carpet'
Sedum cauticola 'Bertram Anderson'
Sedum reflexum
Sedum sexangulare
Sedum spurium 'Royal Pink'

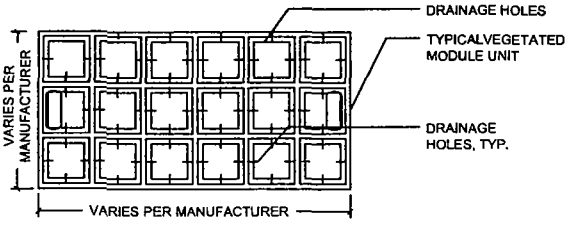

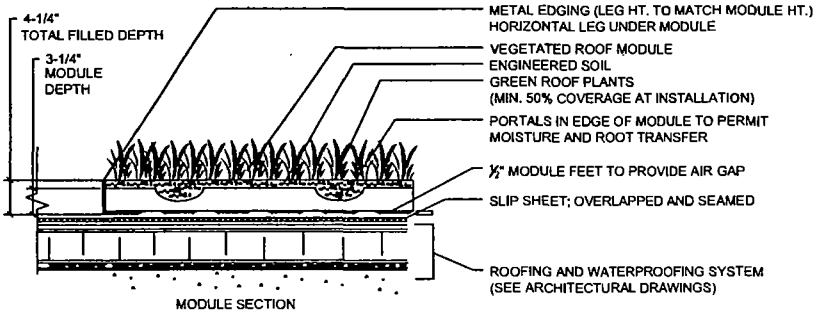

MODULE SECTION

Applicant: 465 N. Park Drive, LLC
Address: 465-479 N. Park Drive; 315-335 E. Illinois Street
464-478 N. New Street
Date: June 10th, 2015
CPC Date: October 15th, 2015

Plant List & Landscape Details

N

FINAL FOR PUBLICATION

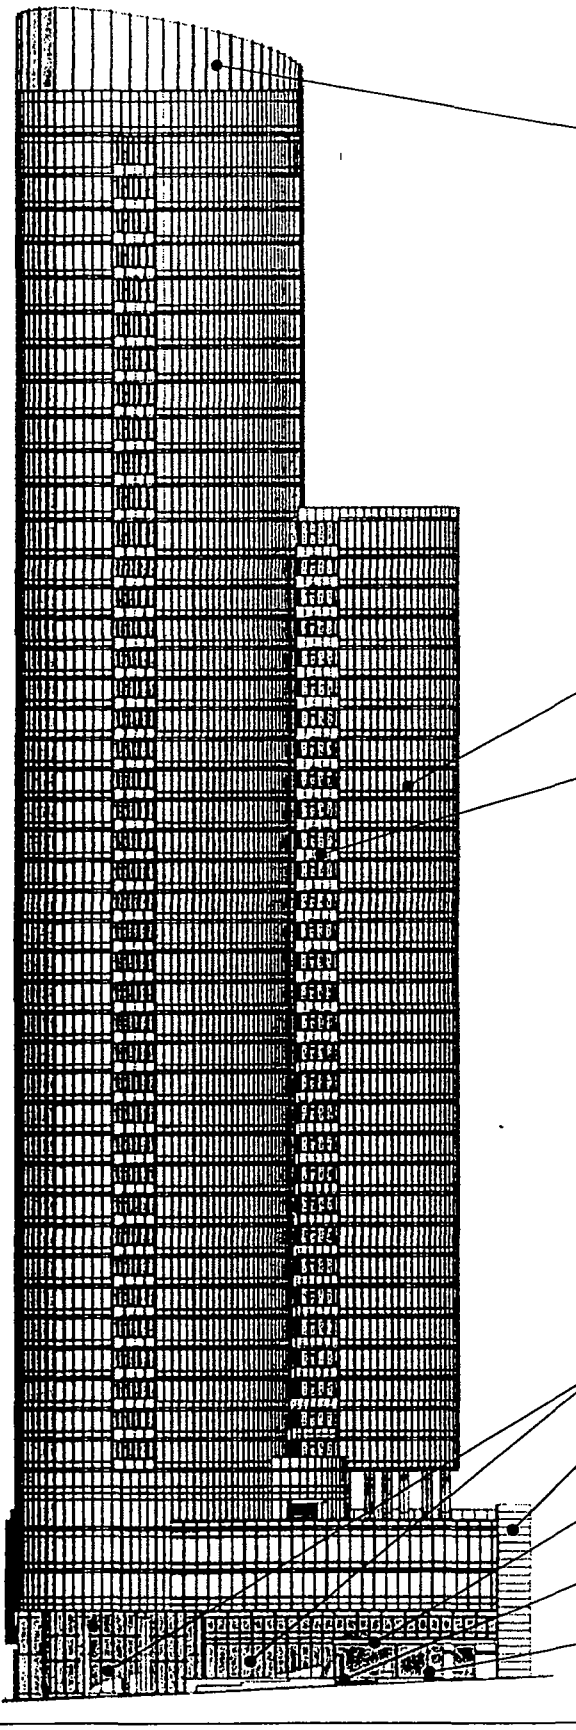

Applicant: 465 N. Park Drive, LLC
Address: 465-479 N. Park Drive; 315-335 E. Illinois Street
464-478 N. New Street
Date: June 10th, 2015
CPC Date: October 15th, 2015

West Elevation

N

FINAL FOR PUBLICATION

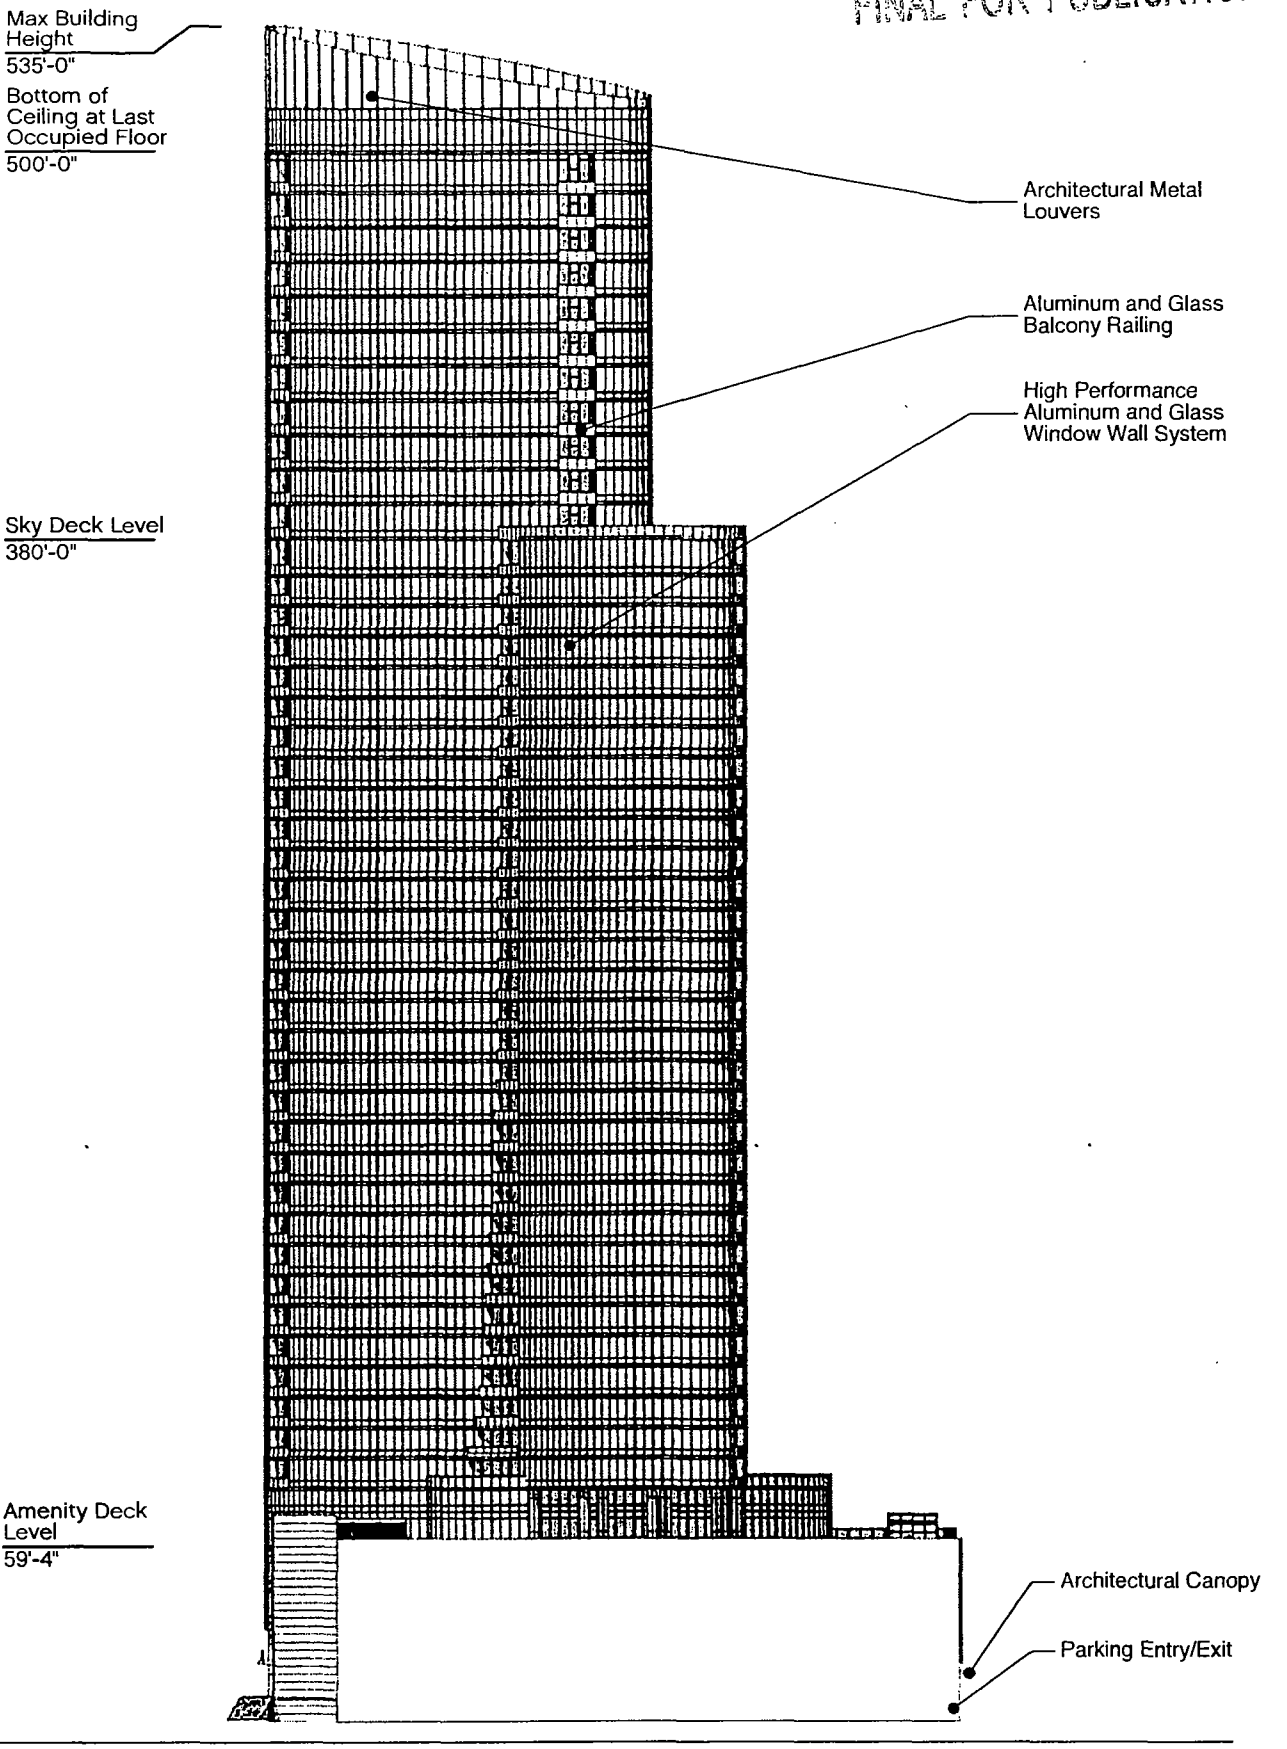

Applicant: 465 N. Park Drive, LLC
Address: 465-479 N. Park Drive; 315-335 E. Illinois Street
464-478 N. New Street
Date: June 10th, 2015
CPC Date: October 15th, 2015

South Elevation

N

FINAL FOR PUBLICATION

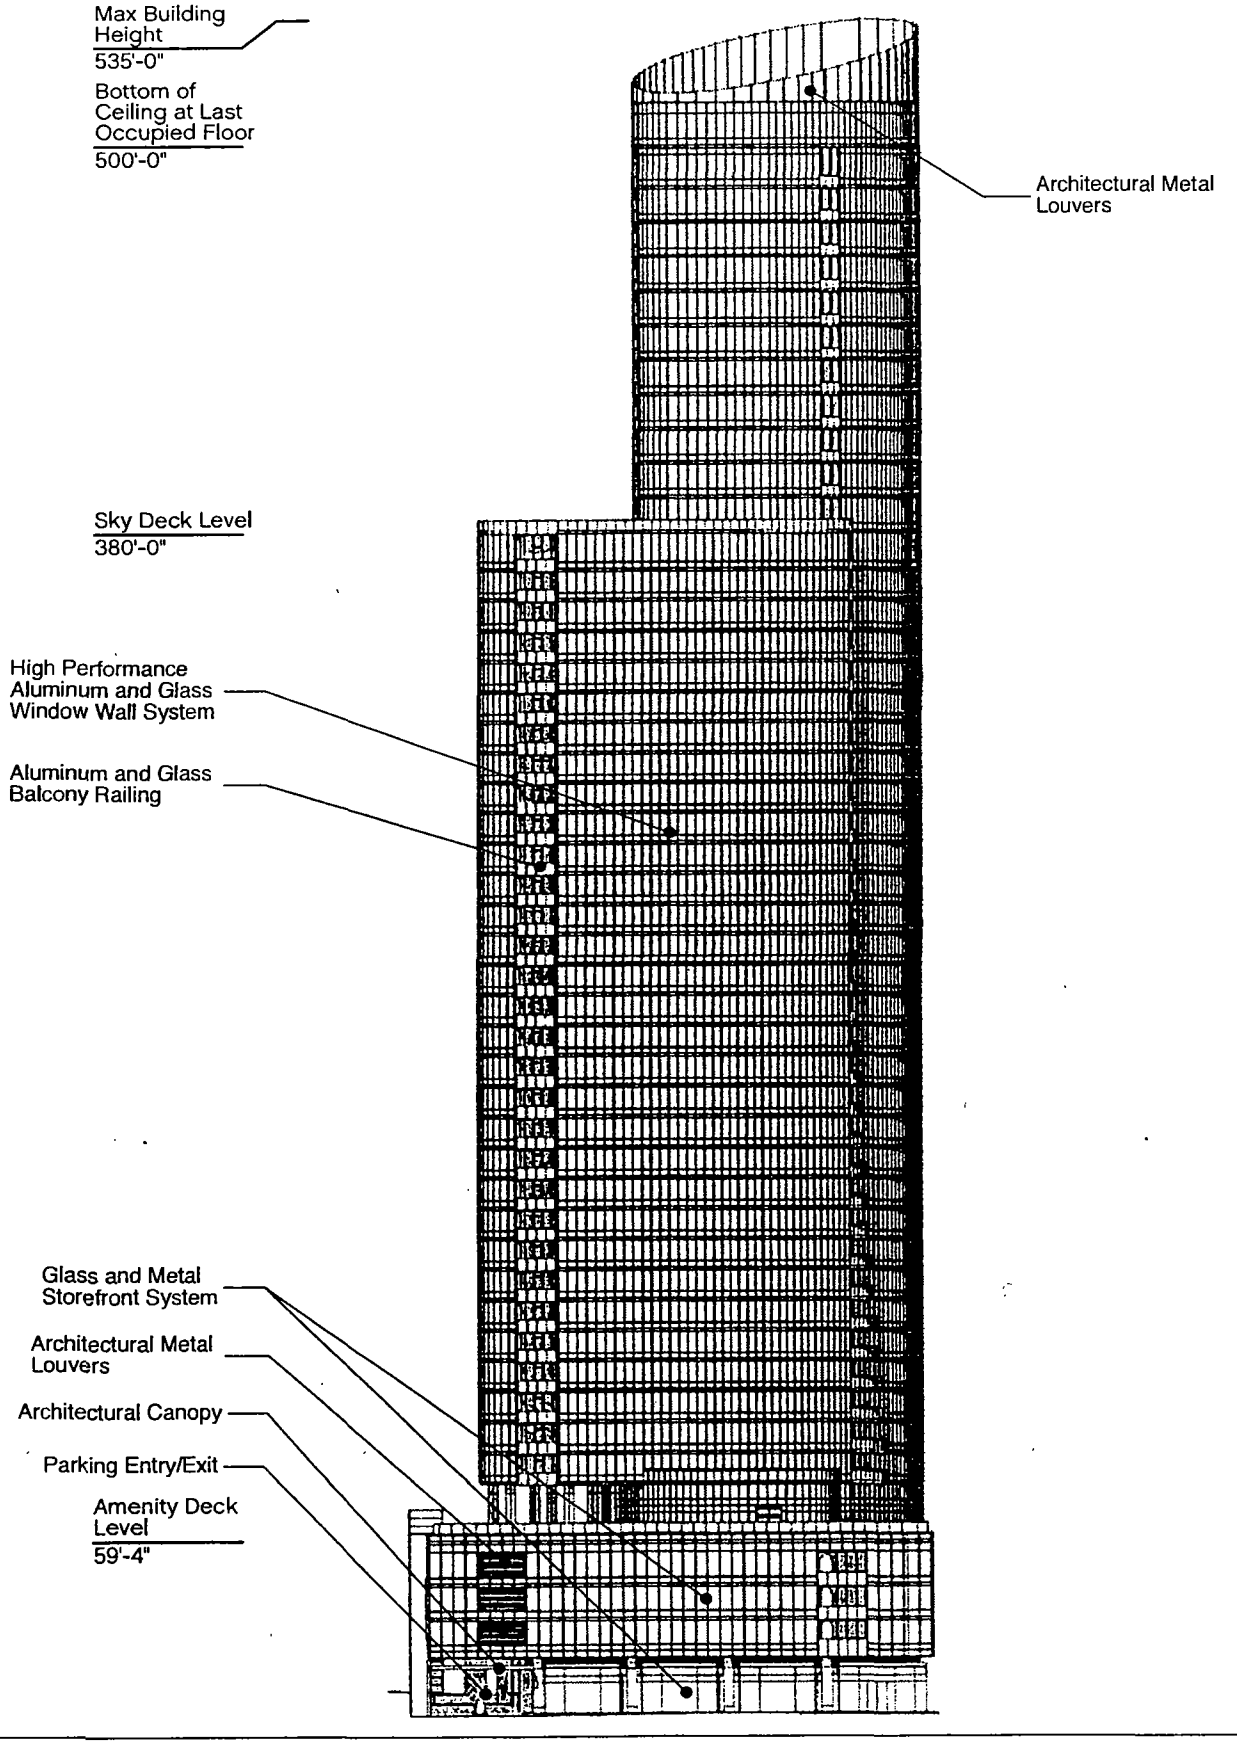

Applicant: 465 N. Park Drive, LLC
Address: 465-479 N. Park Drive; 315-335 E. Illinois Street
464-478 N. New Street
Date: June 10th, 2015
CPC Date: October 15th, 2015

East Elevation

N

FINAL FOR PUBLICATION

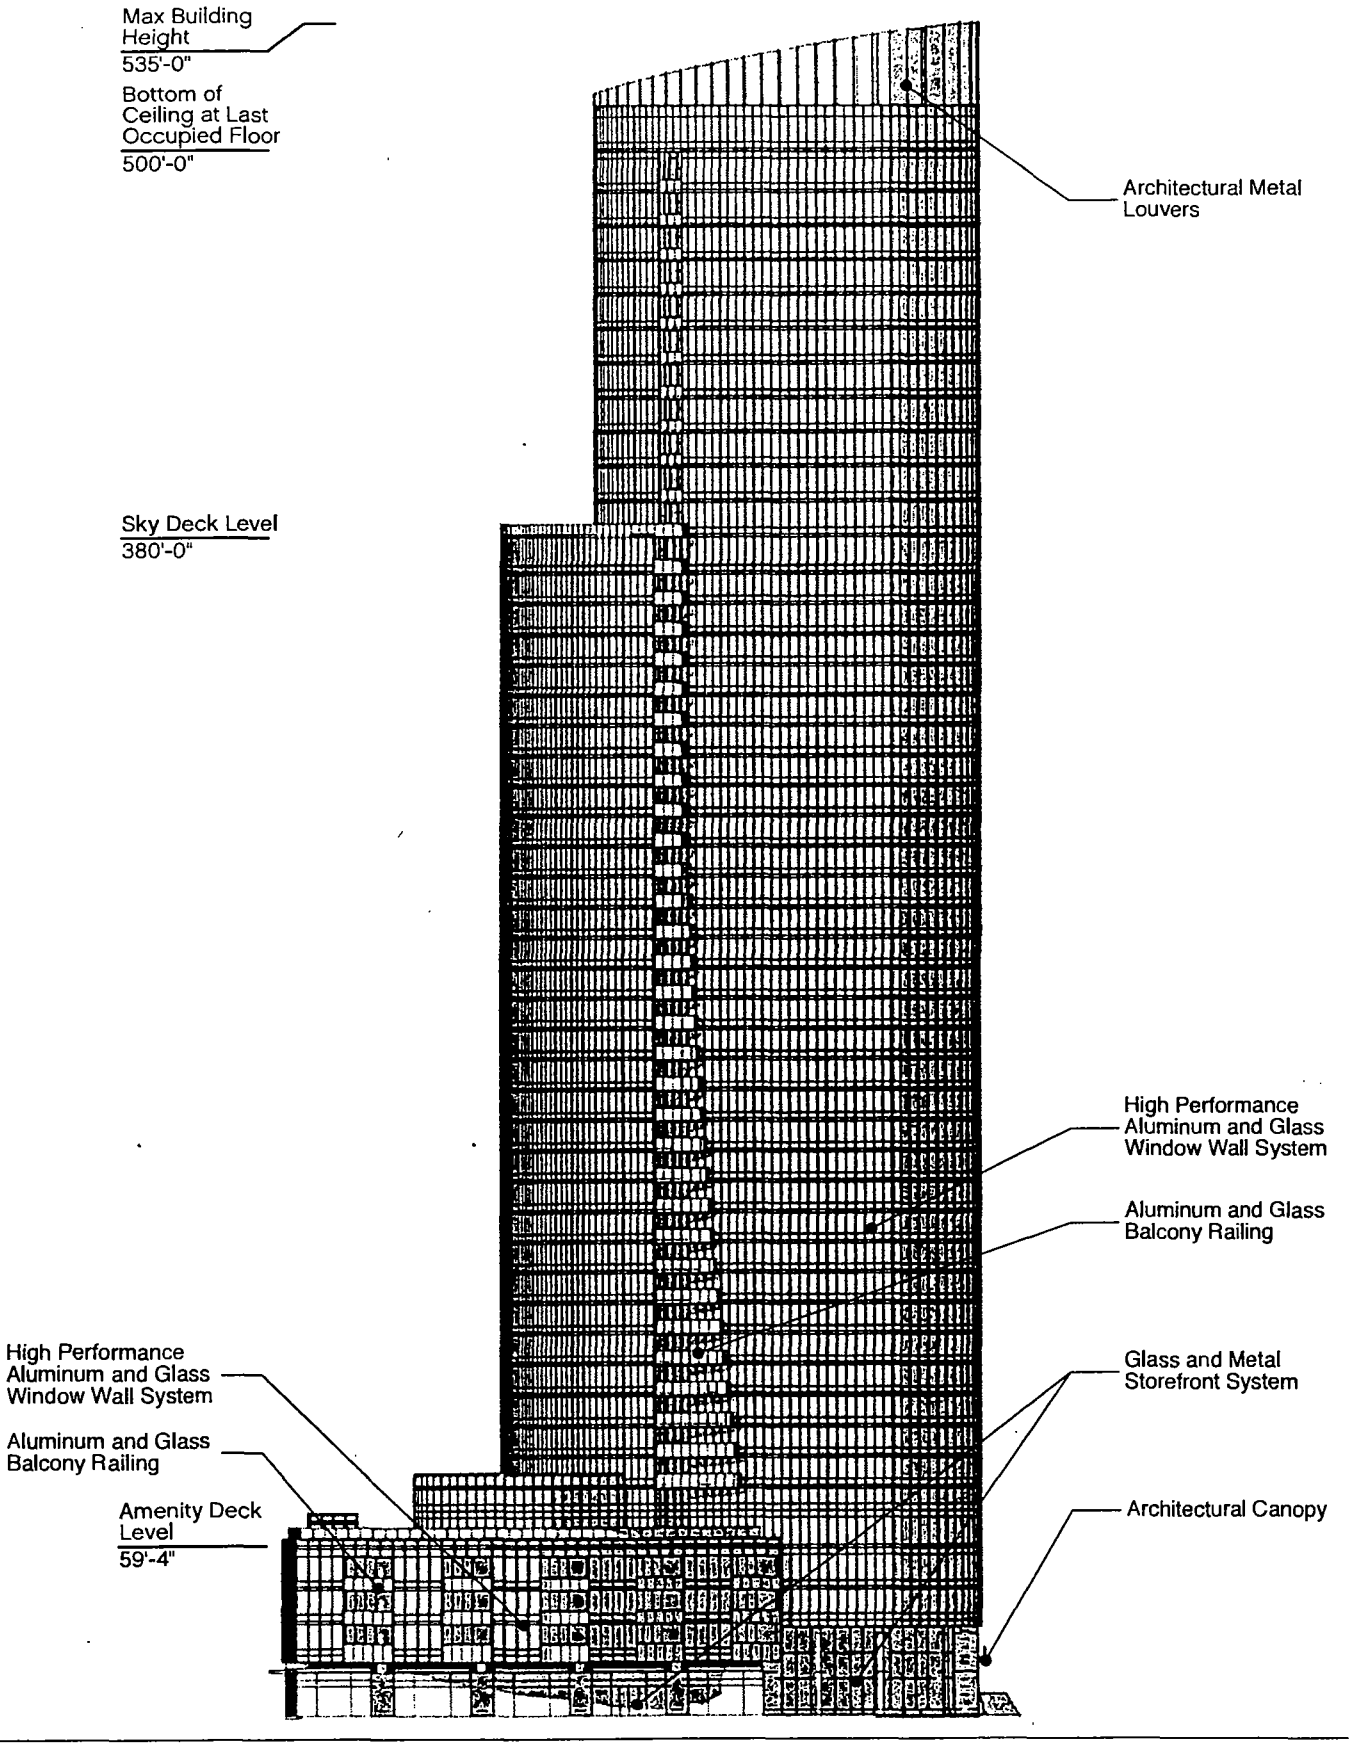

Applicant: 465 N. Park Drive, LLC
Address: 465-479 N. Park Drive; 315-335 E. Illinois Street
464-478 N. New Street
Date: June 10th, 2015
CPC Date: October 15th, 2015

North Elevation

N

FINAL FOR PUBLICATION

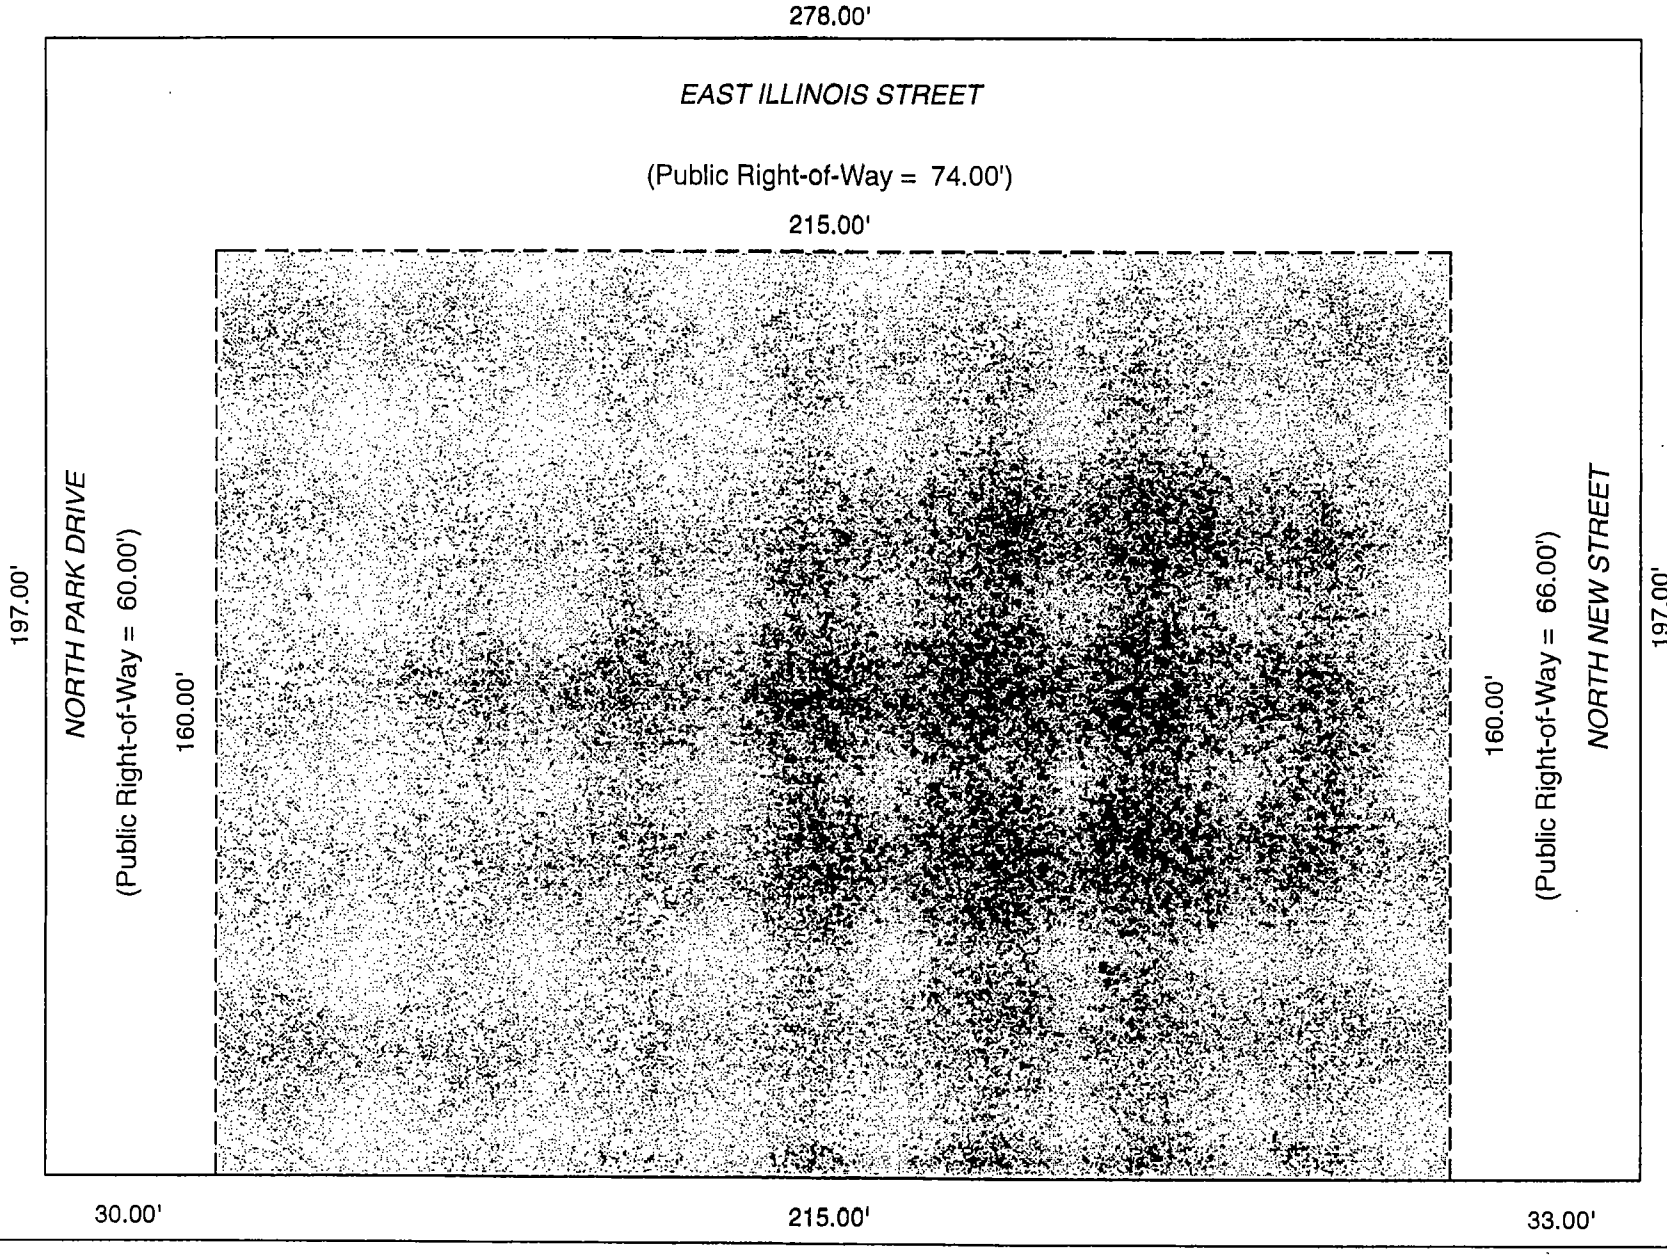

Applicant: 465 N. Park Drive, LLC
Address: 465-479 N. Park Drive; 315-335 E. Illinois Street
464-478 N. New Street
Date: June 10th, 2015
CPC Date: October 15th, 2015

PD Boundry Map

N

City of Chicago

O2016-1708

Office of the City Clerk

Document Tracking Sheet

Meeting Date:	3/16/2016
Sponsor(s):	Hopkins (2) Moreno (1) Dowell (3) Smith (43) Tunney (44)
Type:	Ordinance
Title:	Amendment of Municipal Code Section 4-6-290 by further modifying bed and breakfast establisments
Committee(s) Assignment:	Committee on License and Consumer Protection

Licensing

ORDINANCE AMENDING SECTION 4-6-290 REGARDING BED AND BREAKFASTS

BE IT ORDAINED BY THE CITY COUNCIL OF THE CITY OF CHICAGO:

SECTION 1. Section 4-6-290 of the Municipal Code of the City of Chicago is hereby amended by inserting the language underscored and deleting the language struck through, as follows:

Section 4-6-290 Bed and Breakfast Establishment.

*****

(Omitted text is not affected by this ordinance)

(e) *License issuance and renewal – Prohibited when.* No regulated business license to engage in the business of bed-and-breakfast establishment shall be issued to the following persons:

*****

(Omitted text is not affected by this ordinance)

*****

(4) any applicant or licensee, as applicable, whose license under Title 4 at any location has been revoked for cause within the last two years~~.~~;

(5) any applicant or licensee, as applicable, who knowingly operates without a license required under Title 4 within the last two years.

SECTION 2. EFFECTIVE DATE. This ordinance is effective upon passage and publication.

BRIAN HOPKINS
Alderman, 2nd Ward

1 97

1 Le Mans

Patriwell, 3rd 3

Rockle Stew Bird 43

Johnny 44

City of Chicago

O2016-1729

Office of the City Clerk

Document Tracking Sheet

Meeting Date:	3/16/2016
Sponsor(s):	Beale (9) Dowell (3) Hopkins (2) Mell (33) Reboyras (30) Taliaferro (29) Maldonado (26) Burnett (27) Austin (34) Ramirez-Rosa (35) Waguespack (32) Santiago (31) Napolitano (41) Curtis (18) Moore (17) Munoz (22) Foulkes (16) Sposato (38) Cappleman (46) Pawar (47) Sadlowski Garza (10) Thompson (11) O'Shea (19) Cochran (20) Brookins (21) Arena (45) Scott, Jr. (24) Lopez (15) Tunney (44) Burke (14)
Type:	Ordinance
Title:	Amendment of Municipal Code Title 9 concerning public chauffeur licenses and transportation network services
Committee(s) Assignment:	Joint Committee: License and Consumer Protection; Transportation and Public Way

ORDINANCE

BE IT ORDAINED BY THE CITY COUNCIL OF THE CITY OF CHICAGO:

SECTION 1. Chapter 9-104 of the Municipal Code of Chicago is hereby amended by deleting the language struck through and by inserting the language underscored, as follows:

CHAPTER 9-104 PUBLIC CHAUFFEURS

9-104-010 Definitions.

(Omitted text is not affected by this ordinance.)

"Restricted chauffeur license" means a public chauffeur license issued under this chapter that restricts or limits the licensee to operating only public passenger vehicles licensed pursuant to Chapter 9-114, or transportation network vehicles affiliated with a Class A or B transportation network provider. Restricted chauffeur licensees shall not operate taxicabs licensed pursuant to Chapter 9-112.

"Taxi chauffeur license" means a license issued under this chapter that permits the licensee to operate taxicabs licensed pursuant to Chapter 9-112, public passenger vehicles licensed pursuant Chapter 9-114, or transportation network vehicles affiliated with a Class A or B transportation network provider.

9-104-020 License - Required.

(Omitted text is not affected by this ordinance.)

(b) Except as otherwise provided in subsection (c), any person operating a public passenger vehicle or transportation network vehicle affiliated with a Class A or B transportation network provider for compensation for the transportation of passengers within the corporate limits of the City of Chicago must hold a valid restricted chauffeur license or taxi chauffeur license. Any person who violates this subsection shall be fined no less than $500.00 nor more than $1,000.00 for each offense.

9-104-070 License - Investigation, Issuance, and Denial.

(Omitted text is not affected by this ordinance.)

(b) Every applicant shall be required to submit to fingerprinting and shall provide photos of the applicant as required by the commissioner. Applicants shall be responsible for the costs of fingerprinting and photos. Fingerprinting may be performed by any vendor approved by the commissioner or the Chicago Police Department.

SECTION 2. Chapter 9-112 of the Municipal Code of Chicago is hereby amended by deleting the language struck through and by inserting the language underscored, as follows:

9-112-480 Number of available licenses – Distribution

The commissioner shall promulgate regulations to set forth procedures by which all available taxicab licenses shall be distributed periodically (by sale, lease, or otherwise) pursuant to open and competitive bidding procedures. The procedures shall be designed to produce the maximum amount of revenues to the city consistent with serving the public interest, and to ensure that only applicants that are qualified under this chapter are awarded licenses. Medallions in the city's possession may also be awarded to licensed public chauffeurs who operate Neighborhood Cabs as defined in Rule CH6.02 of the Public Chauffeurs Rules and Regulations promulgated by the City of Chicago.

SECTION 2. Chapter 9-115 of the Municipal Code of Chicago is hereby amended by deleting the language struck through and by inserting the language underscored and adding a new section 9-115-145, as follows:

9-115-100 Transportation network vehicles – Ownership and standards.

(Omitted text is not affected by this ordinance.)

(b)In addition to all other applicable legal requirements, including the vehicle registration requirement in 625 ILCS 5/3-801, and, if applicable, Chapter 3-56 of this Code, it shall be unlawful for any person to operate or cause to be operated any transportation network vehicle unless such vehicle:

(1) has a manufacturer's rated seating capacity of less than ten persons, including the transportation network driver;

(2) has at least two doors and meets applicable Federal Motor Vehicle Safety Standards for vehicles of its size, type and proposed use;

(3) is a coupe, sedan, or light-duty vehicle, including a van, minivan, sport utility vehicle, pickup truck, hatchback or convertible;

(4) has not been issued the title class of "salvage," "rebuilt," "junk," "total loss," or any equivalent classification in any jurisdiction; and

(5) has a vehicle age of six years or less if the licensee dispatching the vehicle is a Class A or B transportation network licensee. The commissioner is authorized to permit dispatching of vehicles older than the vehicle age limit provided in this subparagraph (5), as provided by rule, for a period not more than 2 years if such vehicle is inspected by the city and has passed such inspection.

9-115-110 Transportation network vehicles – Inspections.

~~(a) No Class A transportation network provider licensee shall allow any vehicle to be used as a transportation network vehicle unless such vehicle is annually inspected according to standards approved by the commissioner, and has passed such inspection. A driver engaged by a Class A licensee shall maintain complete documentation of such inspection in the vehicle at all times while being used to provide transportation network services, and a written copy of such documentation shall be provided to the commissioner upon request.~~

(a)~~(b)~~ Prior to using any transportation network vehicle, and annually thereafter, a Class A or B transportation network licensee or a driver engaged by such licensee shall have the vehicle inspected at a city-licensed motor vehicle repair shop or at a facility designated by the commissioner, and maintain complete documentation of such inspections in the vehicle at all times while being used to provide transportation network services, and a written copy of such documentation shall be provided to the commissioner upon request. To pass such inspection, a transportation network vehicle shall, at a minimum, be rust-free and shall pass the following inspections:

1. Foot brakes;
2. Emergency brakes;
3. Steering mechanism;
4. Windshield;
5. Rear window and other glass;
6. Windshield wipers;
7. Headlights;
8. Tail lights;
9. Turn indicator lights;
10. Stop lights;
11. Front seat adjustment mechanism;
12. Doors (open, close, lock);
13. Horn;
14. Speedometer;

15. Bumpers;

16. Muffler and exhaust system;

17. Condition of tires, including tread depth;

18. Interior and exterior rear view mirrors;

19. Safety belts for driver and passenger(s);

20. Drivetrain, including the transmission and universal joints;

21. Axles and wheels, including ball joints; and

22. If the vehicle is a wheelchair-accessible vehicle, it shall also be inspected for compliance with legally required safety standards.

9-115-140 Transportation network service – Accessibility and accessibility fund.

(Omitted text is not affected by this ordinance.)

(b) Such application or platform shall provide customers with an opportunity to indicate whether they require a wheelchair-accessible transportation network vehicle. Licensees shall provide service to customers who require a wheelchair-accessible transportation network vehicle ~~either~~ by: ~~(1)~~ connecting such customers with the licensee's drivers who operate wheelchair-accessible transportation network vehicles~~; or (2) entering into a service agreement with other persons that dispatch wheelchair-accessible vehicles in order to dispatch such vehicles through the licensee's application or platform~~. A minimum of 5% of the total transportation network vehicles available for hire through a licensee's digital platform must be wheelchair accessible vehicles. Customers requiring wheelchair accessible transportation network vehicles shall receive transportation network services equivalent to the services provided to customers without disabilities in terms of pricing and response time. Subsection (a) of Section 9-115-100 shall not be construed to prohibit licensees from entering into a service agreement with persons that dispatch wheelchair-accessible transportation vehicles as provided in this subsection. Such application or platform shall allow customers to designate whether or not they need a wheelchair-accessible transportation network vehicle in setting their customer's profile with the licensee. In addition, if such application or digital platform allows drivers to rate their passengers, licensees shall train their drivers not to discriminate against people with disabilities in their passenger ratings. It shall be a violation of this chapter for a driver to rate a passenger based upon a disability.

9-115-145 Disability Discrimination Complaint Procedure

(a) Each transportation network provider shall identify to the public an individual whose duties include receiving and responding to complaints related to

service for people with disabilities.

(b) Each transportation network provider shall adopt procedures that provide for the prompt and equitable resolution of complaints related to service for people with disabilities. The procedures shall, at a minimum, include the following:

(1) A detailed description of the process for filing a complaint with and the methods for contacting the individual whose duties include receiving and responding to complaints,

(2) A feature making the procedures accessible to and usable by individuals with disabilities,

(3) A provision for prompt communication to the complainant regarding the outcome of the complaint.

(c) No individual shall be required to exhaust this complaint system prior to seeking relief in any other forum. This complaint system may run concurrent to any other system of relief available to the complainant.

9-115-150 Transportation network drivers – Requirements.

(a) No Class A or B transportation network provider licensee shall engage any person as a transportation network driver unless the person possesses a valid restricted public chauffeur license issued by the city pursuant to Chapter 9-104 of this Code and rules and regulations promulgated thereto.

~~(b) (1) No Class A transportation network provider licensee shall engage any person as a transportation network driver unless the licensee ascertains, in a process approved by the commissioner, that the person:~~

~~(i) Possesses and has possessed a valid Illinois State driver's license, or a valid driver's license of another state, district or territory of the United States, for at least one year prior to applying to become a transportation network driver;~~

~~(ii) is at least 21 years of age;~~

~~(iii) has not been convicted of reckless driving, hit and run, or driving with a suspended or revoked license; and has not been convicted of or placed on supervision for two or more offenses involving traffic regulations governing the movement of vehicles, or whose Illinois driver's license has not been suspended or revoked pursuant to Section 6-206 of the Illinois Vehicle Code, codified at 625 ILCS 5/6-206, within the 12 months immediately prior to applying to become a transportation network driver;~~

~~(iv) has successfully completed a transportation network driver's training program approved by the commissioner and conducted by the licensee or other authorities approved by the commissioner. In addition to other applicable requirements, such training program must cover topics related to providing service to people with disabilities;~~

~~(v) has not, within the five years immediately preceding his application to be a driver, been either found guilty by a court of any jurisdiction, in custody, on parole, or under any other non-custodial supervision resulting from a finding or determination of guilt by a court of any jurisdiction for (i) the commission of any felony as defined by Article 2 of the Illinois Criminal Code of 2012, codified as 720 ILCS 5/2-0.5 et.seq., (ii) any crime involving moral turpitude, (iii) the illegal sale or possession of any controlled substance, (iv) indecent solicitation of a child or any criminal sexual abuse or similar crime, or (v) operating a motor vehicle while under the influence of alcohol or narcotic drugs;~~

~~(vi) has not had a public chauffeur license or restricted public chauffer license suspended, revoked or non-renewed by the city within the five years immediately preceding his application to be a driver; and~~

~~(vii) has not been listed as ineligible to be a transportation network driver by the commissioner pursuant to Section 9-115-250(b).~~

~~(2) Any Class A transportation network provider licensee shall (1) perform a criminal background check on each transportation network driver applicant; (2) obtain each transportation network driver applicant's driving record; and (3) ascertain that all the requirements of subsection (b) are met before engaging a transportation network driver.~~

~~(3) Any Class A transportation network provider licensee shall maintain and enforce a zero-tolerance policy for intoxicating substances, which policy shall be approved by the commissioner as condition of the license. Such policy shall promote zero tolerance using a combination of appropriate means that may include education, random testing, assistance programs and counseling, among other measure.~~

~~(4) One year after engaging a driver, and annually thereafter, each Class A transportation network provider licensee shall ascertain that the driver is still eligible to be a transportation network driver by verifying that the driver meets all of the requirements specified in this section, including the criminal back ground check requirement specified in subsection (b)(2), and shall keep records of such verification for a period of three years and shall submit such records to the commissioner upon request.~~

~~(c) If any licensee engages an ineligible driver of if any Class A transportation network provider licensee fails to annually ascertain the eligibility of each driver such licensee engages, the licensee shall be liable for the violation of this section and shall also be jointly and severally liable with the ineligible driver for any violation of this chapter by the ineligible driver.~~

~~(d) Eligibility for engagement as a driver under this chapter shall be a continuing requirement for remaining so engaged.~~

SECTION 5. This ordinance shall take effect 120 days after its passage.

WARD

Pat Norell, 3rd
WARD

2
WARD

33
WARD

30
WARD

29
WARD

26
WARD

27
WARD

34
WARD

35
WARD

32
WARD

(31)
WARD

41
WARD

18
WARD

17
WARD

3rd
WARD

16
WARD

38th
WARD

46
WARD

47
WARD

10
WARD

1
WARD

19
WARD

20
WARD

21
WARD

25
WARD

24
WARD

15
WARD

44
WARD

WARD

WARD

WARD

WARD

WARD

WARD

City of Chicago

O2016-1671

Office of the City Clerk

Document Tracking Sheet

Meeting Date:	3/16/2016
Sponsor(s):	Burke (14)
Type:	Ordinance
Title:	Amendment of Municipal Code Chapter 4-244 by repealing Section 4-244-150 concerning prohibition on peddling of flowers
Committee(s) Assignment:	Committee on License and Consumer Protection

License

ORDINANCE

BE IT ORDAINED BY THE CITY COUNCIL OF THE CITY OF CHICAGO:

SECTION 1. Section 4-244-150 of the Municipal Code of Chicago is hereby amended by deleting the language stricken and inserting the language underscored, as follows:

~~**4-244-150 Flower peddling prohibited**~~ **Reserved.**

~~No person licensed hereunder shall have the privilege of peddling flowers, growing plants, or floral bouquets or designs; provided, however, that nothing in this section prohibits the peddling of flowers within a duly licensed tavern or restaurant, with the consent of the licensee of the tavern or restaurant.~~

SECTION 2. This ordinance shall be in full force upon passage and publication.

Alderman Edward M. Burke
14th Ward

City of Chicago

O2016-1675

Office of the City Clerk

Document Tracking Sheet

Meeting Date:	3/16/2016
Sponsor(s):	Burke (14)
Type:	Ordinance
Title:	Amendment of Municipal Code Section 17-4-0207 by modifying use table and standards to include medical cannabis dispensing organizations within commercial zoning districts
Committee(s) Assignment:	Committee on Zoning, Landmarks and Building Standards

Zoning

ORDINANCE

BE IT ORDAINED BY THE CITY COUNCIL OF THE CITY OF CHICAGO:

SECTION 1. Section 17-4-0207 of the Municipal Code is hereby amended by deleting the language stricken and inserting the language underscored, as follows:

17-4-0207 Use Table and Standards.

USE GROUP		**Zoning Districts**				**Use Standard**	**Parking Standard**
Use Category		**DC**	**DX**	**DR**	**DS**		
	Specific Use Type						
P= permitted by-right S = special use approval required PD = planned development approval required - = Not allowed							

(Omitted text is unaffected by this ordinance)

AAA. Medical Cannabis							
1.	Cultivation Center	-	-	-	-		
2.	Dispensing Organization	-S	S	-	S	§17-9-0129	§17-10-0207-M

(Omitted text is unaffected by this ordinance)

SECTION 2. This ordinance shall be in full force upon passage and publication.

Alderman Edward M. Burke
14th Ward

City of Chicago

O2016-1706

Office of the City Clerk

Document Tracking Sheet

Meeting Date:	3/16/2016
Sponsor(s):	Austin (34)
Type:	Ordinance
Title:	Amendment of Municipal Code Chapter 2-32 by adding new Section 2-32-087 concerning voluntary supplemental health or life insurance payroll deductions for City employees
Committee(s) Assignment:	Committee on Workforce Development and Audit

Work Force

ORDINANCE

WHEREAS, the City of Chicago is a home rule unit of government under Article VII, Section 6(a) of the 1970 Constitution of the State of Illinois and, as such, may exercise any power and perform any function pertaining to its government and affairs; and

WHEREAS, City employees should be permitted to voluntarily elect to purchase supplemental health insurance products through voluntary payroll deductions; and

WHEREAS, City employees who retire or leave City employment should remain eligible to keep their current policies and coverages at no increased cost over payroll deducted premiums; and

WHEREAS, Insurers must agree that City employees who retire or leave City employment would remain eligible to keep their current policies and coverages at no increased cost over payroll deducted premiums; and

WHEREAS, insurers must agree to hold the City of Chicago harmless for any claim that may arise directly or indirectly from the insurers' participation in the program, or from endorsing or sponsoring any and all products provided by the insurer; now, therefore,

BE IT ORDAINED BY THE CITY COUNCIL OF THE CITY OF CHICAGO:

SECTION 1. The above recitals are expressly incorporated herein and made part hereof as though fully set forth herein.

SECTION 2. Chapter 2-32 of the Municipal Code of Chicago is hereby amended by adding a new Section 2-32-087, as follows:

2-32-087 Voluntary supplemental health or life insurance payroll deductions.

(a) For purposes of this section:

(1) "Insurer" means any entity that provides supplemental health or life insurance coverage pursuant to an agreement entered into between the entity and a city employee.

(2) "program" means the voluntary supplemental health or life insurance payroll deductions program created pursuant to this section.

(3) "Supplemental health or life insurance" means any health or life insurance coverage that a city employee acquires in order to supplement the health or life insurance coverage that the city provides to the employee and his eligible dependents.

(b) The comptroller shall authorize voluntary payroll deductions for employees of the City who elect to make payments to insurers designated pursuant to subsection (d).

(c) An employee may authorize the withholding of a portion of his or her salary or wages for payments to a maximum number of 2 insurers designated under this section.

(d) In addition to the insurers specified in subsection (g), the City Council may designate by ordinance insurers with assets in excess of $100,000,000,000 as eligible for participation. Likewise, the City Council may by ordinance remove the designation of an insurer at any time.

(e) Insurers shall be eligible to participate provided that: (1) City employees who retire or leave City employment would remain eligible to keep their current policies and coverages at no increased cost over payroll deducted premiums; (2) such participating insurers reimburse the City for any and all costs associated with establishing and operating this program, and must otherwise adjust their systems and processes to conform to the City's payroll process; and (3) they hold the City of Chicago harmless for any claim that may arise directly or indirectly from the insurers' participation in the program.

(f) The comptroller is authorized to promulgate reasonable rules relating to the administration of this section.

(g) The following insurers are eligible to participate in the program because they have been found to meet the qualifications of this section:

American Family Life Assurance Company

SECTION 3. This ordinance shall be in full force and effect 30 days after its passage and publication.

Carrie M. Austin

Carrie Austin
Alderman, 34th Ward

City of Chicago

O2016-1650

Office of the City Clerk

Document Tracking Sheet

Meeting Date:	3/16/2016
Sponsor(s):	Tunney (44)
Type:	Ordinance
Title:	Amendment of Municipal Code Section 17-3-0503-D by classifying segment of N Clark St as pedestrian retail street
Committee(s) Assignment:	Committee on Zoning, Landmarks and Building Standards

A8214

ORDINANCE

BE IT ORDAINED BY THE CITY COUNCIL OF THE CITY OF CHICAGO:

SECTION 1. Title 17 of the Municipal Code of the City of Chicago, the Chicago Zoning Ordinance, is hereby amended by designating as a Pedestrian Retail Street with the appropriate symbols and indications that segment of the North Clark Street right-of-way on Map Number 7-F in the area bounded by:

the centerline of West Diversey Parkway on the south and the centerline of West Wellington Avenue on the north.

SECTION 2. Section 17-3-0503-D of Title 17 of the Municipal Code of Chicago, the Chicago Zoning Ordinance, is hereby amended by inserting the underscored language, as follows:

17-3-0503-D [Pedestrian Streets and Pedestrian Retail Streets.]

(omitted text is unaffected by this ordinance)

2. The following *street* segments are classified as *pedestrian retail streets*:

Street	Segment		Coordinates	
	From	To	From	To
(omitted text is unaffected by this ordinance)				
Clark	Diversey	Wellington	2800 N	3000 N
(omitted text is unaffected by this ordinance)				

SECTION 3. This ordinance shall be in force and effect upon passage and publication.

Thomas M Tunney
Alderman, 44th Ward

City of Chicago

O2016-1773

Office of the City Clerk

Document Tracking Sheet

Meeting Date:	3/16/2016
Sponsor(s):	Moreno (1)
Type:	Ordinance
Title:	Sidewalk cafe(s) for Antique Taco
Committee(s) Assignment:	Committee on Transportation and Public Way

ORDINANCE
ANTIQUE TACO
Acct. No. 342922 - 3
Permit No. 1121899

Be It Ordained by the City Council of the City of Chicago:

Permission and authority are hereby given and granted to ANTIQUE TACO upon the terms and subject to the conditions of this ordinance, to maintain and use a portion of the public right of way for a sidewalk cafe adjacent to its premises located at 1360 N. Milwaukee Ave.. Said sidewalk cafe area #1 shall be fifty (50) feet in length and five (5) feet in width for a total of two hundred fifty (250) square feet and shall allow six (6) feet of clear space from the face of the curb/building line along N. Wood Street. The compensation for said space and the days and hours of operation for the sidewalk cafe shall be as follows:

Tuesday through Thursday 12:00 p.m. to 10:00 p.m. Friday and Saturday 12:00 p.m. to 12:00 midnight Sunday 12:00 p.m. to 8:00 p.m.
Compensation: $600.00
SEATING CAPACITY: 32

Sidewalk Cafe Permit and approved plan must be posted at all times.

This grant of privilege #1121899 for a sidewalk cafe shall be subject to the provisions of Section 10-28-800 though 10-28-885 of the Municipal Code of Chicago and the directions of the Commissioner of Department of Business Affairs and Consumer Protection, the Commissioner of Streets and Sanitation, and the Commissioner of Transportation.

The permit holder agrees to hold the City of Chicago harmless for any damage, relocation or replacement costs associated with damage, relocation or removal of private property caused by the City performing work in the public way.

Authority for the above named privilege is herein given and granted from and after March 1, 2016 through and including December 1, 2016.

Alderman _____

Proco Joe Moreno 1st Ward

Department of Business Affairs and Consumer Protection
Small Business Center - Public Way Use Unit
City Hall - 121 N. LaSalle Street, Room 800 • Chicago, IL 60602
312-74-GOBIZ / 312-744-6249 • (312) 744-1944 (TTY)
http://www.cityofchicago.org/bacp

03/16/2016

Alderman **Proco Joe Moreno**
Ward # **01**
City of Chicago
City Hall, Room **300**
121 North LaSalle Street
Chicago, Illinois 60602

Re: An ordinance to use and maintain a portion of the public right-of-way for **one (1) sidewalk cafe(s)** for **ANTIQUE TACO**, adjacent to the premises known as **1360 N. Milwaukee Ave.**.

Dear Alderman **Proco Joe Moreno**:

The applicant referenced above has requested the use of the public right-of-way for a **sidewalk cafe(s)**. An ordinance has been prepared by the Department of Business Affairs and Consumer Protection – Small Business Center - Public Way Use Unit for presentation to the City Council. Because this request was made for properties located in your ward, as approved by you as per the attached, I respectfully request that you introduce the attached ordinance at the next City Council meeting.

If you have any questions regarding this ordinance, please contact Anthony Bertuca at (312) 744-5506.

Department of Business Affairs and Consumer Protection

City of Chicago

O2016-1774

Office of the City Clerk

Document Tracking Sheet

Meeting Date:	3/16/2016
Sponsor(s):	Moreno (1)
Type:	Ordinance
Title:	Sidewalk cafe(s) for Black Bull/Bordel
Committee(s) Assignment:	Committee on Transportation and Public Way

ORDINANCE
BLACK BULL / BORDEL
Acct. No. 322099 - 1
Permit No. 1122206

Be It Ordained by the City Council of the City of Chicago:

Permission and authority are hereby given and granted to BLACK BULL / BORDEL upon the terms and subject to the conditions of this ordinance, to maintain and use a portion of the public right of way for a sidewalk cafe adjacent to its premises located at 1721 W. Division St.. Said sidewalk cafe area #1 shall be twenty-seven point eight three (27.83) feet in length and seventeen (17) feet in width for a total of four hundred seventy-three point one one (473.11) square feet and shall allow six (6) feet of clear space from the face of the curb/building line along W. Division St.. The compensation for said space and the days and hours of operation for the sidewalk cafe shall be as follows:

Monday through Friday 4:00 p.m. to 12:00 midnight Saturday and Sunday 3:00 p.m. to 12:00 midnight
Compensation: $600.00
SEATING CAPACITY: 42

Sidewalk Cafe Permit and approved plan must be posted at all times.

This grant of privilege #1122206 for a sidewalk cafe shall be subject to the provisions of Section 10-28-800 though 10-28-885 of the Municipal Code of Chicago and the directions of the Commissioner of Department of Business Affairs and Consumer Protection, the Commissioner of Streets and Sanitation, and the Commissioner of Transportation.

The permit holder agrees to hold the City of Chicago harmless for any damage, relocation or replacement costs associated with damage, relocation or removal of private property caused by the City performing work in the public way.

Authority for the above named privilege is herein given and granted from and after March 1, 2016 through and including December 1, 2016.

Alderman _____

Proco Joe Moreno 1st Ward

Department of Business Affairs and Consumer Protection
Small Business Center - Public Way Use Unit
City Hall - 121 N. LaSalle Street, Room 800 • Chicago, IL 60602
312-74-GOBIZ / 312-744-6249 • (312) 744-1944 (TTY)
http://www.cityofchicago.org/bacp

03/16/2016

Alderman **Proco Joe Moreno**
Ward # **01**
City of Chicago
City Hall, Room **300**
121 North LaSalle Street
Chicago, Illinois 60602

Re: An ordinance to use and maintain a portion of the public right-of-way for **one (1) sidewalk cafe(s)** for **BLACK BULL / BORDEL**, adjacent to the premises known as **1721 W. Division St.**.

Dear Alderman **Proco Joe Moreno**:

The applicant referenced above has requested the use of the public right-of-way for a **sidewalk cafe(s)**. An ordinance has been prepared by the Department of Business Affairs and Consumer Protection – Small Business Center - Public Way Use Unit for presentation to the City Council. Because this request was made for properties located in your ward, as approved by you as per the attached, I respectfully request that you introduce the attached ordinance at the next City Council meeting.

If you have any questions regarding this ordinance, please contact Anthony Bertuca at (312) 744-5506.

Department of Business Affairs and Consumer Protection

City of Chicago

O2016-1775

Office of the City Clerk

Document Tracking Sheet

Meeting Date:	3/16/2016
Sponsor(s):	Moreno (1)
Type:	Ordinance
Title:	Sidewalk cafe(s) for Breakfast House Restaurant, Inc.
Committee(s) Assignment:	Committee on Transportation and Public Way

ORDINANCE
BREAKFAST HOUSE RESTAURANT INC.
Acct. No. 376535 - 1
Permit No. 1122149

Be It Ordained by the City Council of the City of Chicago:

Permission and authority are hereby given and granted to BREAKFAST HOUSE RESTAURANT INC. upon the terms and subject to the conditions of this ordinance, to maintain and use a portion of the public right of way for a sidewalk cafe adjacent to its premises located at 1800 W. Grand Ave.. Said sidewalk cafe area #1 shall be thirty (30) feet in length and four point five (4.5) feet in width, area #2 shall be ten (10) feet in length and four (4) feet in width for a total of one hundred seventy-five (175) square feet and shall allow six (6) feet of clear space from the face of the curb/building line along N. Wood Street, W. Grand Avenue. The compensation for said space and the days and hours of operation for the sidewalk cafe shall be as follows:

Monday through Sunday 8:00 a.m. to 3:00 p.m.
Compensation: $600.00
SEATING CAPACITY: 16

Sidewalk Cafe Permit and approved plan must be posted at all times.

This grant of privilege #1122149 for a sidewalk cafe shall be subject to the provisions of Section 10-28-800 though 10-28-885 of the Municipal Code of Chicago and the directions of the Commissioner of Department of Business Affairs and Consumer Protection, the Commissioner of Streets and Sanitation, and the Commissioner of Transportation.

The permit holder agrees to hold the City of Chicago harmless for any damage, relocation or replacement costs associated with damage, relocation or removal of private property caused by the City performing work in the public way.

Authority for the above named privilege is herein given and granted from and after March 1, 2016 through and including December 1, 2016.

Alderman _____

Proco Joe Moreno 1st Ward

Department of Business Affairs and Consumer Protection
Small Business Center - Public Way Use Unit
City Hall - 121 N. LaSalle Street, Room 800 • Chicago, IL 60602
312-74-GOBIZ / 312-744-6249 • (312) 744-1944 (TTY)
http://www.cityofchicago.org/bacp

03/16/2016

Alderman **Proco Joe Moreno**
Ward # **01**
City of Chicago
City Hall, Room **300**
121 North LaSalle Street
Chicago, Illinois 60602

Re: An ordinance to use and maintain a portion of the public right-of-way for **two (2) sidewalk cafe(s)** for **BREAKFAST HOUSE RESTAURANT INC.**, adjacent to the premises known as **1800 W. Grand Ave.**.

Dear Alderman **Proco Joe Moreno**:

The applicant referenced above has requested the use of the public right-of-way for a **sidewalk cafe(s)**. An ordinance has been prepared by the Department of Business Affairs and Consumer Protection – Small Business Center - Public Way Use Unit for presentation to the City Council. Because this request was made for properties located in your ward, as approved by you as per the attached, I respectfully request that you introduce the attached ordinance at the next City Council meeting.

If you have any questions regarding this ordinance, please contact Anthony Bertuca at (312) 744-5506.

Department of Business Affairs and Consumer Protection

City of Chicago

O2016-1776

Office of the City Clerk

Document Tracking Sheet

Meeting Date:	3/16/2016
Sponsor(s):	Moreno (1)
Type:	Ordinance
Title:	Sidewalk cafe(s) for Carriage House
Committee(s) Assignment:	Committee on Transportation and Public Way

ORDINANCE
CARRIAGE HOUSE
Acct. No. 370980 - 1
Permit No. 1122042

Be It Ordained by the City Council of the City of Chicago:

Permission and authority are hereby given and granted to CARRIAGE HOUSE upon the terms and subject to the conditions of this ordinance, to maintain and use a portion of the public right of way for a sidewalk cafe adjacent to its premises located at 1700 W. Division St.. Said sidewalk cafe area #1 shall be twenty-eight point eight three (28.83) feet in length and seventeen point five eight (17.58) feet in width, area #2 shall be seventy-one point seven five (71.75) feet in length and five point four five (5.45) feet in width for a total of eight hundred ninety-seven point eight seven (897.87) square feet and shall allow six (6) feet of clear space from the face of the curb/building line along W. Division Avenue, N Paulina Street. The compensation for said space and the days and hours of operation for the sidewalk cafe shall be as follows:

Monday through Sunday 9:00 a.m. to 12:00 a.m. midnight
Compensation: $987.66
SEATING CAPACITY: 74

Sidewalk Cafe Permit and approved plan must be posted at all times.

This grant of privilege #1122042 for a sidewalk cafe shall be subject to the provisions of Section 10-28-800 though 10-28-885 of the Municipal Code of Chicago and the directions of the Commissioner of Department of Business Affairs and Consumer Protection, the Commissioner of Streets and Sanitation, and the Commissioner of Transportation.

The permit holder agrees to hold the City of Chicago harmless for any damage, relocation or replacement costs associated with damage, relocation or removal of private property caused by the City performing work in the public way.

Authority for the above named privilege is herein given and granted from and after March 1, 2016 through and including December 1, 2016.

Alderman _____

Proco Joe Moreno 1st Ward

Department of Business Affairs and Consumer Protection
Small Business Center - Public Way Use Unit
City Hall - 121 N. LaSalle Street, Room 800 • Chicago, IL 60602
312-74-GOBIZ / 312-744-6249 • (312) 744-1944 (TTY)
http://www.cityofchicago.org/bacp

03/16/2016

Alderman **Proco Joe Moreno**
Ward # **01**
City of Chicago
City Hall, Room **300**
121 North LaSalle Street
Chicago, Illinois 60602

Re: An ordinance to use and maintain a portion of the public right-of-way for **two (2) sidewalk cafe(s)** for **CARRIAGE HOUSE**, adjacent to the premises known as **1700 W. Division St.**.

Dear Alderman **Proco Joe Moreno**:

The applicant referenced above has requested the use of the public right-of-way for a **sidewalk cafe(s)**. An ordinance has been prepared by the Department of Business Affairs and Consumer Protection – Small Business Center - Public Way Use Unit for presentation to the City Council. Because this request was made for properties located in your ward, as approved by you as per the attached, I respectfully request that you introduce the attached ordinance at the next City Council meeting.

If you have any questions regarding this ordinance, please contact Anthony Bertuca at (312) 744-5506.

Department of Business Affairs and Consumer Protection

City of Chicago

O2016-1778

Office of the City Clerk

Document Tracking Sheet

Meeting Date:	3/16/2016
Sponsor(s):	Moreno (1)
Type:	Ordinance
Title:	Sidewalk cafe(s) for Dos Urban Cantina
Committee(s) Assignment:	Committee on Transportation and Public Way

ORDINANCE
DOS URBAN CANTINA
Acct. No. 397984 - 1
Permit No. 1119398

Be It Ordained by the City Council of the City of Chicago:

Permission and authority are hereby given and granted to DOS URBAN CANTINA upon the terms and subject to the conditions of this ordinance, to maintain and use a portion of the public right of way for a sidewalk cafe adjacent to its premises located at 2829-2831 W. Armitage Ave.. Said sidewalk cafe area #1 shall be seventy-two (72) feet in length and eight (8) feet in width for a total of five hundred seventy-six (576) square feet and shall allow six (6) feet of clear space from the face of the curb/building line along N. Mozart. The compensation for said space and the days and hours of operation for the sidewalk cafe shall be as follows:

Monday through Friday 5:00 p.m. to 12:00 midnight Saturday and Sunday 9:00 a.m. to 12:00 midnight
Compensation: $633.60
SEATING CAPACITY: 48

Sidewalk Cafe Permit and approved plan must be posted at all times.

This grant of privilege #1119398 for a sidewalk cafe shall be subject to the provisions of Section 10-28-800 though 10-28-885 of the Municipal Code of Chicago and the directions of the Commissioner of Department of Business Affairs and Consumer Protection, the Commissioner of Streets and Sanitation, and the Commissioner of Transportation.

The permit holder agrees to hold the City of Chicago harmless for any damage, relocation or replacement costs associated with damage, relocation or removal of private property caused by the City performing work in the public way.

Authority for the above named privilege is herein given and granted from and after March 1, 2016 through and including December 1, 2016.

Alderman _____

Proco Joe Moreno 1st Ward

Department of Business Affairs and Consumer Protection
Small Business Center - Public Way Use Unit
City Hall - 121 N. LaSalle Street, Room 800 • Chicago, IL 60602
312-74-GOBIZ / 312-744-6249 • (312) 744-1944 (TTY)
http://www.cityofchicago.org/baep

03/16/2016

Alderman **Proco Joe Moreno**
Ward # **01**
City of Chicago
City Hall, Room **300**
121 North LaSalle Street
Chicago, Illinois 60602

Re: An ordinance to use and maintain a portion of the public right-of-way for **one (1) sidewalk cafe(s)** for **DOS URBAN CANTINA**, adjacent to the premises known as **2829-2831 W. Armitage Ave.**.

Dear Alderman **Proco Joe Moreno**:

The applicant referenced above has requested the use of the public right-of-way for a **sidewalk cafe(s)**. An ordinance has been prepared by the Department of Business Affairs and Consumer Protection – Small Business Center - Public Way Use Unit for presentation to the City Council. Because this request was made for properties located in your ward, as approved by you as per the attached, I respectfully request that you introduce the attached ordinance at the next City Council meeting.

If you have any questions regarding this ordinance, please contact Anthony Bertuca at (312) 744-5506.

Department of Business Affairs and Consumer Protection

City of Chicago

O2016-1779

Office of the City Clerk

Document Tracking Sheet

Meeting Date:	3/16/2016
Sponsor(s):	Moreno (1)
Type:	Ordinance
Title:	Sidewalk cafe(s) for Easy Bar
Committee(s) Assignment:	Committee on Transportation and Public Way

ORDINANCE
EASY BAR
Acct. No. 307481 - 1
Permit No. 1122412

Be It Ordained by the City Council of the City of Chicago:

Permission and authority are hereby given and granted to EASY BAR upon the terms and subject to the conditions of this ordinance, to maintain and use a portion of the public right of way for a sidewalk cafe adjacent to its premises located at 1944 W. Division St.. Said sidewalk cafe area #1 shall be fifteen point zero eight (15.08) feet in length and fourteen point five (14.5) feet in width for a total of two hundred eighteen point six six (218.66) square feet and shall allow six (6) feet of clear space from the face of the curb/building line along W. Division Street. The compensation for said space and the days and hours of operation for the sidewalk cafe shall be as follows:

Monday through Friday 5:00pm until 12:00am Saturday & Sunday 11:00am until 12:00am
Compensation: $600.00
SEATING CAPACITY: 16

Sidewalk Cafe Permit and approved plan must be posted at all times.

This grant of privilege #1122412 for a sidewalk cafe shall be subject to the provisions of Section 10-28-800 though 10-28-885 of the Municipal Code of Chicago and the directions of the Commissioner of Department of Business Affairs and Consumer Protection, the Commissioner of Streets and Sanitation, and the Commissioner of Transportation.

The permit holder agrees to hold the City of Chicago harmless for any damage, relocation or replacement costs associated with damage, relocation or removal of private property caused by the City performing work in the public way.

Authority for the above named privilege is herein given and granted from and after March 1, 2016 through and including December 1, 2016.

Alderman _____

Proco Joe Moreno 1st Ward

Department of Business Affairs and Consumer Protection
Small Business Center - Public Way Use Unit
City Hall - 121 N. LaSalle Street, Room 800 • Chicago, IL 60602
312-74-GOBIZ / 312-744-6249 • (312) 744-1944 (TTY)
http://www.cityofchicago.org/bacp

03/16/2016

Alderman **Proco Joe Moreno**
Ward # **01**
City of Chicago
City Hall, Room **300**
121 North LaSalle Street
Chicago, Illinois 60602

Re: An ordinance to use and maintain a portion of the public right-of-way for **one (1) sidewalk cafe(s)** for **EASY BAR**, adjacent to the premises known as **1944 W. Division St.**.

Dear Alderman **Proco Joe Moreno**:

The applicant referenced above has requested the use of the public right-of-way for a **sidewalk cafe(s)**. An ordinance has been prepared by the Department of Business Affairs and Consumer Protection – Small Business Center - Public Way Use Unit for presentation to the City Council. Because this request was made for properties located in your ward, as approved by you as per the attached, I respectfully request that you introduce the attached ordinance at the next City Council meeting.

If you have any questions regarding this ordinance, please contact Anthony Bertuca at (312) 744-5506.

Department of Business Affairs and Consumer Protection

City of Chicago

O2016-1780

Office of the City Clerk

Document Tracking Sheet

Meeting Date:	3/16/2016
Sponsor(s):	Moreno (1)
Type:	Ordinance
Title:	Sidewalk cafe(s) for Five Star Bar & Grill
Committee(s) Assignment:	Committee on Transportation and Public Way

ORDINANCE
FIVE STAR BAR & GRILL
Acct. No. 295380 - 1
Permit No. 1122052

Be It Ordained by the City Council of the City of Chicago:

Permission and authority are hereby given and granted to FIVE STAR BAR & GRILL upon the terms and subject to the conditions of this ordinance, to maintain and use a portion of the public right of way for a sidewalk cafe adjacent to its premises located at 1424 W. Chicago Ave.. Said sidewalk cafe area #1 shall be forty (40) feet in length and four point six seven (4.67) feet in width for a total of one hundred eighty-six point eight (186.8) square feet and shall allow six (6) feet of clear space from the face of the curb/building line along W. Chicago Avenue. The compensation for said space and the days and hours of operation for the sidewalk cafe shall be as follows:

Monday through Friday 12:00 noon to 12:00 midnight Saturday and Sunday 11:00 a.m. to 12:00 midnight
Compensation: $600.00
SEATING CAPACITY: 21

Sidewalk Cafe Permit and approved plan must be posted at all times.

This grant of privilege #1122052 for a sidewalk cafe shall be subject to the provisions of Section 10-28-800 though 10-28-885 of the Municipal Code of Chicago and the directions of the Commissioner of Department of Business Affairs and Consumer Protection, the Commissioner of Streets and Sanitation, and the Commissioner of Transportation.

The permit holder agrees to hold the City of Chicago harmless for any damage, relocation or replacement costs associated with damage, relocation or removal of private property caused by the City performing work in the public way.

Authority for the above named privilege is herein given and granted from and after March 1, 2016 through and including December 1, 2016.

Alderman _____

Proco Joe Moreno 1st Ward

Department of Business Affairs and Consumer Protection
Small Business Center - Public Way Use Unit
City Hall - 121 N LaSalle Street, Room 800 • Chicago, IL 60602
312-74-GOBIZ / 312-744-6249 • (312) 744-1944 (TTY)
http //www.cityofchicago.org/bacp

03/16/2016

Alderman **Proco Joe Moreno**
Ward # **01**
City of Chicago
City Hall, Room **300**
121 North LaSalle Street
Chicago, Illinois 60602

Re: An ordinance to use and maintain a portion of the public right-of-way for **one (1) sidewalk cafe(s)** for **FIVE STAR BAR & GRILL**, adjacent to the premises known as **1424 W. Chicago Ave.**.

Dear Alderman **Proco Joe Moreno**:

The applicant referenced above has requested the use of the public right-of-way for a **sidewalk cafe(s)**. An ordinance has been prepared by the Department of Business Affairs and Consumer Protection – Small Business Center - Public Way Use Unit for presentation to the City Council. Because this request was made for properties located in your ward, as approved by you as per the attached, I respectfully request that you introduce the attached ordinance at the next City Council meeting.

If you have any questions regarding this ordinance, please contact Anthony Bertuca at (312) 744-5506.

Department of Business Affairs and Consumer Protection

City of Chicago

O2016-1781

Office of the City Clerk

Document Tracking Sheet

Meeting Date:	3/16/2016
Sponsor(s):	Moreno (1)
Type:	Ordinance
Title:	Sidewalk cafe(s) for Flo
Committee(s) Assignment:	Committee on Transportation and Public Way

ORDINANCE
FLO
Acct. No. 18886 - 1
Permit No. 1122420

Be It Ordained by the City Council of the City of Chicago:

Permission and authority are hereby given and granted to FLO upon the terms and subject to the conditions of this ordinance, to maintain and use a portion of the public right of way for a sidewalk cafe adjacent to its premises located at 1434 W. Chicago Ave.. Said sidewalk cafe area #1 shall be twenty-four (24) feet in length and five (5) feet in width for a total of one hundred twenty (120) square feet and shall allow six (6) feet of clear space from the face of the curb/building line along W. Chicago. The compensation for said space and the days and hours of operation for the sidewalk cafe shall be as follows:

Sunday 9:00am until 3:00pm Monday closed Tuesday through Thursday 8:30am until 10:00pm Friday 8:30am until 11:00pm Saturday 9:00am until 11:00pm
Compensation: $600.00
SEATING CAPACITY: 14

Sidewalk Cafe Permit and approved plan must be posted at all times.

This grant of privilege #1122420 for a sidewalk cafe shall be subject to the provisions of Section 10-28-800 though 10-28-885 of the Municipal Code of Chicago and the directions of the Commissioner of Department of Business Affairs and Consumer Protection, the Commissioner of Streets and Sanitation, and the Commissioner of Transportation.

The permit holder agrees to hold the City of Chicago harmless for any damage, relocation or replacement costs associated with damage, relocation or removal of private property caused by the City performing work in the public way.

Authority for the above named privilege is herein given and granted from and after March 1, 2016 through and including December 1, 2016.

Alderman _____

Proco Joe Moreno 1st Ward

Department of Business Affairs and Consumer Protection
Small Business Center - Public Way Use Unit
City Hall - 121 N LaSalle Street, Room 800 • Chicago, IL 60602
312-74-GOBIZ / 312-744-6249 • (312) 744-1944 (TTY)
http://www.cityofchicago.org/bacp

03/16/2016

Alderman **Proco Joe Moreno**
Ward # **01**
City of Chicago
City Hall, Room **300**
121 North LaSalle Street
Chicago, Illinois 60602

Re: An ordinance to use and maintain a portion of the public right-of-way for **one (1) sidewalk cafe(s)** for **FLO**, adjacent to the premises known as **1434 W. Chicago Ave.**.

Dear Alderman **Proco Joe Moreno**:

The applicant referenced above has requested the use of the public right-of-way for a **sidewalk cafe(s)**. An ordinance has been prepared by the Department of Business Affairs and Consumer Protection – Small Business Center - Public Way Use Unit for presentation to the City Council. Because this request was made for properties located in your ward, as approved by you as per the attached, I respectfully request that you introduce the attached ordinance at the next City Council meeting.

If you have any questions regarding this ordinance, please contact Anthony Bertuca at (312) 744-5506.

Department of Business Affairs and Consumer Protection

City of Chicago

O2016-1783

Office of the City Clerk

Document Tracking Sheet

Meeting Date:	3/16/2016
Sponsor(s):	Moreno (1)
Type:	Ordinance
Title:	Sidewalk cafe(s) for Innjoy
Committee(s) Assignment:	Committee on Transportation and Public Way

ORDINANCE
INNJOY
Acct. No. 208932 - 1
Permit No. 1121956

Be It Ordained by the City Council of the City of Chicago:

Permission and authority are hereby given and granted to INNJOY upon the terms and subject to the conditions of this ordinance, to maintain and use a portion of the public right of way for a sidewalk cafe adjacent to its premises located at 2051 W. Division St.. Said sidewalk cafe area #1 shall be twenty-two (22) feet in length and twenty (20) feet in width for a total of four hundred forty (440) square feet and shall allow six (6) feet of clear space from the face of the curb/building line along W. Division St.. The compensation for said space and the days and hours of operation for the sidewalk cafe shall be as follows:

Monday through Friday 4:00 p.m. until 12:00 midnight Saturday and Sunday 11:00 a.m. until 12:00 midnight
Compensation: $600.00
SEATING CAPACITY: 44

Sidewalk Cafe Permit and approved plan must be posted at all times.

This grant of privilege #1121956 for a sidewalk cafe shall be subject to the provisions of Section 10-28-800 though 10-28-885 of the Municipal Code of Chicago and the directions of the Commissioner of Department of Business Affairs and Consumer Protection, the Commissioner of Streets and Sanitation, and the Commissioner of Transportation.

The permit holder agrees to hold the City of Chicago harmless for any damage, relocation or replacement costs associated with damage, relocation or removal of private property caused by the City performing work in the public way.

Authority for the above named privilege is herein given and granted from and after March 1, 2016 through and including December 1, 2016.

Alderman _____

Proco Joe Moreno 1st Ward

Department of Business Affairs and Consumer Protection
Small Business Center - Public Way Use Unit
City Hall - 121 N. LaSalle Street, Room 800 • Chicago, IL 60602
312-74-GOBIZ / 312-744-6249 • (312) 744-1944 (TTY)
http://www.cityofchicago.org/bacp

03/16/2016

Alderman **Proco Joe Moreno**
Ward # **01**
City of Chicago
City Hall, Room **300**
121 North LaSalle Street
Chicago, Illinois 60602

Re: An ordinance to use and maintain a portion of the public right-of-way for **one (1) sidewalk cafe(s)** for **INNJOY**, adjacent to the premises known as **2051 W. Division St.**.

Dear Alderman **Proco Joe Moreno**:

The applicant referenced above has requested the use of the public right-of-way for a **sidewalk cafe(s)**. An ordinance has been prepared by the Department of Business Affairs and Consumer Protection – Small Business Center - Public Way Use Unit for presentation to the City Council. Because this request was made for properties located in your ward, as approved by you as per the attached, I respectfully request that you introduce the attached ordinance at the next City Council meeting.

If you have any questions regarding this ordinance, please contact Anthony Bertuca at (312) 744-5506.

Department of Business Affairs and Consumer Protection

City of Chicago

O2016-1784

Office of the City Clerk

Document Tracking Sheet

Meeting Date:	3/16/2016
Sponsor(s):	Moreno (1)
Type:	Ordinance
Title:	Sidewalk cafe(s) for Kanela Breakfast Club
Committee(s) Assignment:	Committee on Transportation and Public Way

ORDINANCE
Kanela breakfast club
Acct. No. 393511 - 1
Permit No. 1121971

Be It Ordained by the City Council of the City of Chicago:

Permission and authority are hereby given and granted to Kanela breakfast club upon the terms and subject to the conditions of this ordinance, to maintain and use a portion of the public right of way for a sidewalk cafe adjacent to its premises located at 1408 N. Milwaukee Ave.. Said sidewalk cafe area #1 shall be nineteen point one seven (19.17) feet in length and five (5) feet in width for a total of ninety-five point eight five (95.85) square feet and shall allow six (6) feet of clear space from the face of the curb/building line along North Milwaukee Avenue. The compensation for said space and the days and hours of operation for the sidewalk cafe shall be as follows:

Monday through Sunday 8:00 a.m. to 3:00 p.m.
Compensation: $600.00
SEATING CAPACITY: 12

Sidewalk Cafe Permit and approved plan must be posted at all times.

This grant of privilege #1121971 for a sidewalk cafe shall be subject to the provisions of Section 10-28-800 though 10-28-885 of the Municipal Code of Chicago and the directions of the Commissioner of Department of Business Affairs and Consumer Protection, the Commissioner of Streets and Sanitation, and the Commissioner of Transportation.

The permit holder agrees to hold the City of Chicago harmless for any damage, relocation or replacement costs associated with damage, relocation or removal of private property caused by the City performing work in the public way.

Authority for the above named privilege is herein given and granted from and after March 1, 2016 through and including December 1, 2016.

Alderman _____

Proco Joe Moreno 1st Ward

Department of Business Affairs and Consumer Protection
Small Business Center - Public Way Use Unit
City Hall - 121 N. LaSalle Street, Room 800 • Chicago, IL 60602
312-74-GOBIZ / 312-744-6249 • (312) 744-1944 (TTY)
http://www.cityofchicago.org/bacp

03/16/2016

Alderman **Proco Joe Moreno**
Ward # **01**
City of Chicago
City Hall, Room **300**
121 North LaSalle Street
Chicago, Illinois 60602

Re: An ordinance to use and maintain a portion of the public right-of-way for **one (1) sidewalk cafe(s)** for **Kanela breakfast club**, adjacent to the premises known as **1408 N. Milwaukee Ave.**.

Dear Alderman **Proco Joe Moreno**:

The applicant referenced above has requested the use of the public right-of-way for a **sidewalk cafe(s)**. An ordinance has been prepared by the Department of Business Affairs and Consumer Protection – Small Business Center - Public Way Use Unit for presentation to the City Council. Because this request was made for properties located in your ward, as approved by you as per the attached, I respectfully request that you introduce the attached ordinance at the next City Council meeting.

If you have any questions regarding this ordinance, please contact Anthony Bertuca at (312) 744-5506.

Department of Business Affairs and Consumer Protection

City of Chicago

O2016-1785

Office of the City Clerk

Document Tracking Sheet

Meeting Date:	3/16/2016
Sponsor(s):	Moreno (1)
Type:	Ordinance
Title:	Sidewalk cafe(s) for Links Taproom
Committee(s) Assignment:	Committee on Transportation and Public Way

ORDINANCE
LINKS TAPROOM
Acct. No. 377103 - 1
Permit No. 1122225

Be It Ordained by the City Council of the City of Chicago:

Permission and authority are hereby given and granted to LINKS TAPROOM upon the terms and subject to the conditions of this ordinance, to maintain and use a portion of the public right of way for a sidewalk cafe adjacent to its premises located at 1559 N. Milwaukee Ave.. Said sidewalk cafe area #1 shall be eighteen (18) feet in length and five point five (5.5) feet in width for a total of ninety-nine (99) square feet and shall allow six (6) feet of clear space from the face of the curb/building line along North Milwaukee Avenue. The compensation for said space and the days and hours of operation for the sidewalk cafe shall be as follows:

Monday through Saturday 11:30 a.m. to 12:00 midnight Sunday 10:30 a.m. to 12:00 midnight
Compensation: $600.00
SEATING CAPACITY: 21

Sidewalk Cafe Permit and approved plan must be posted at all times.

This grant of privilege #1122225 for a sidewalk cafe shall be subject to the provisions of Section 10-28-800 though 10-28-885 of the Municipal Code of Chicago and the directions of the Commissioner of Department of Business Affairs and Consumer Protection, the Commissioner of Streets and Sanitation, and the Commissioner of Transportation.

The permit holder agrees to hold the City of Chicago harmless for any damage, relocation or replacement costs associated with damage, relocation or removal of private property caused by the City performing work in the public way.

Authority for the above named privilege is herein given and granted from and after March 1, 2016 through and including December 1, 2016.

Alderman _____

Proco Joe Moreno 1st Ward

Department of Business Affairs and Consumer Protection
Small Business Center - Public Way Use Unit
City Hall - 121 N. LaSalle Street, Room 800 • Chicago, IL 60602
312-74-GOBIZ / 312-744-6249 • (312) 744-1944 (TTY)
http://www.cityofchicago.org/bacp

03/16/2016

Alderman **Proco Joe Moreno**
Ward # **01**
City of Chicago
City Hall, Room **300**
121 North LaSalle Street
Chicago, Illinois 60602

Re: An ordinance to use and maintain a portion of the public right-of-way for **one (1) sidewalk cafe(s)** for **LINKS TAPROOM**, adjacent to the premises known as **1559 N. Milwaukee Ave.**.

Dear Alderman **Proco Joe Moreno**:

The applicant referenced above has requested the use of the public right-of-way for a **sidewalk cafe(s)**. An ordinance has been prepared by the Department of Business Affairs and Consumer Protection – Small Business Center - Public Way Use Unit for presentation to the City Council. Because this request was made for properties located in your ward, as approved by you as per the attached, I respectfully request that you introduce the attached ordinance at the next City Council meeting.

If you have any questions regarding this ordinance, please contact Anthony Bertuca at (312) 744-5506.

Department of Business Affairs and Consumer Protection

City of Chicago

O2016-1786

Office of the City Clerk

Document Tracking Sheet

Meeting Date:	3/16/2016
Sponsor(s):	Moreno (1)
Type:	Ordinance
Title:	Sidewalk cafe(s) for Mac's American Food
Committee(s) Assignment:	Committee on Transportation and Public Way

ORDINANCE
MAC'S AMERICAN FOOD
Acct. No. 23392 - 1
Permit No. 1122169

Be It Ordained by the City Council of the City of Chicago:

Permission and authority are hereby given and granted to MAC'S AMERICAN FOOD upon the terms and subject to the conditions of this ordinance, to maintain and use a portion of the public right of way for a sidewalk cafe adjacent to its premises located at 1801 W. Division St.. Said sidewalk cafe area #1 shall be sixty (60) feet in length and six (6) feet in width, area #2 shall be nineteen (19) feet in length and seventeen (17) feet in width for a total of six hundred eighty-three (683) square feet and shall allow six (6) feet of clear space from the face of the curb/building line along N. Wood Street, W.Division. The compensation for said space and the days and hours of operation for the sidewalk cafe shall be as follows:

Monday through Sunday 11:00 a.m to 12:00 midnight.
Compensation: $751.30
SEATING CAPACITY: 54

Sidewalk Cafe Permit and approved plan must be posted at all times.

This grant of privilege #1122169 for a sidewalk cafe shall be subject to the provisions of Section 10-28-800 though 10-28-885 of the Municipal Code of Chicago and the directions of the Commissioner of Department of Business Affairs and Consumer Protection, the Commissioner of Streets and Sanitation, and the Commissioner of Transportation.

The permit holder agrees to hold the City of Chicago harmless for any damage, relocation or replacement costs associated with damage, relocation or removal of private property caused by the City performing work in the public way.

Authority for the above named privilege is herein given and granted from and after March 1, 2016 through and including December 1, 2016.

Alderman _____

Proco Joe Moreno 1st Ward

Department of Business Affairs and Consumer Protection
Small Business Center - Public Way Use Unit
City Hall - 121 N. LaSalle Street, Room 800 • Chicago, IL 60602
312-74-GOBIZ / 312-744-6249 • (312) 744-1944 (TTY)
http://www.cityofchicago.org/bacp

03/16/2016

Alderman **Proco Joe Moreno**
Ward # **01**
City of Chicago
City Hall, Room **300**
121 North LaSalle Street
Chicago, Illinois 60602

Re: An ordinance to use and maintain a portion of the public right-of-way for **two (2) sidewalk cafe(s)** for **MAC'S AMERICAN FOOD**, adjacent to the premises known as **1801 W. Division St.**.

Dear Alderman **Proco Joe Moreno**:

The applicant referenced above has requested the use of the public right-of-way for a **sidewalk cafe(s)**. An ordinance has been prepared by the Department of Business Affairs and Consumer Protection – Small Business Center - Public Way Use Unit for presentation to the City Council. Because this request was made for properties located in your ward, as approved by you as per the attached, I respectfully request that you introduce the attached ordinance at the next City Council meeting.

If you have any questions regarding this ordinance, please contact Anthony Bertuca at (312) 744-5506.

Department of Business Affairs and Consumer Protection

City of Chicago

O2016-1787

Office of the City Clerk

Document Tracking Sheet

Meeting Date:	3/16/2016
Sponsor(s):	Moreno (1)
Type:	Ordinance
Title:	Sidewalk cafe(s) for Modern Asian Kitchen
Committee(s) Assignment:	Committee on Transportation and Public Way

ORDINANCE
Modern Asian Kitchen
Acct. No. 376689 - 1
Permit No. 1121940

Be It Ordained by the City Council of the City of Chicago:

Permission and authority are hereby given and granted to Modern Asian Kitchen upon the terms and subject to the conditions of this ordinance, to maintain and use a portion of the public right of way for a sidewalk cafe adjacent to its premises located at 1924 W. Division St.. Said sidewalk cafe area #1 shall be twenty-four (24) feet in length and fifteen (15) feet in width for a total of three hundred sixty (360) square feet and shall allow six (6) feet of clear space from the face of the curb/building line along W. Division Street. The compensation for said space and the days and hours of operation for the sidewalk cafe shall be as follows:

Monday through Sunday 11:00 a.m. to 10:00 p.m.
Compensation: $600.00
SEATING CAPACITY: 28

Sidewalk Cafe Permit and approved plan must be posted at all times.

This grant of privilege #1121940 for a sidewalk cafe shall be subject to the provisions of Section 10-28-800 though 10-28-885 of the Municipal Code of Chicago and the directions of the Commissioner of Department of Business Affairs and Consumer Protection, the Commissioner of Streets and Sanitation, and the Commissioner of Transportation.

The permit holder agrees to hold the City of Chicago harmless for any damage, relocation or replacement costs associated with damage, relocation or removal of private property caused by the City performing work in the public way.

Authority for the above named privilege is herein given and granted from and after March 1, 2016 through and including December 1, 2016.

Alderman _____

Proco Joe Moreno 1st Ward

Department of Business Affairs and Consumer Protection
Small Business Center - Public Way Use Unit
City Hall - 121 N LaSalle Street, Room 800 • Chicago, IL 60602
312-74-GOBIZ / 312-744-6249 • (312) 744-1944 (TTY)
http://www.cityofchicago.org/bacp

03/16/2016

Alderman **Proco Joe Moreno**
Ward # **01**
City of Chicago
City Hall, Room **300**
121 North LaSalle Street
Chicago, Illinois 60602

Re: An ordinance to use and maintain a portion of the public right-of-way for **one (1) sidewalk cafe(s)** for **Modern Asian Kitchen**, adjacent to the premises known as **1924 W. Division St.**.

Dear Alderman **Proco Joe Moreno**:

The applicant referenced above has requested the use of the public right-of-way for a **sidewalk cafe(s)**. An ordinance has been prepared by the Department of Business Affairs and Consumer Protection – Small Business Center - Public Way Use Unit for presentation to the City Council. Because this request was made for properties located in your ward, as approved by you as per the attached, I respectfully request that you introduce the attached ordinance at the next City Council meeting.

If you have any questions regarding this ordinance, please contact Anthony Bertuca at (312) 744-5506.

Department of Business Affairs and Consumer Protection

City of Chicago

O2016-1788

Office of the City Clerk

Document Tracking Sheet

Meeting Date:	3/16/2016
Sponsor(s):	Moreno (1)
Type:	Ordinance
Title:	Sidewalk cafe(s) for Mr. Brown's Lounge
Committee(s) Assignment:	Committee on Transportation and Public Way

ORDINANCE
MR. BROWN'S LOUNGE
Acct. No. 14987 - 1
Permit No. 1122090

Be It Ordained by the City Council of the City of Chicago:

Permission and authority are hereby given and granted to MR. BROWN'S LOUNGE upon the terms and subject to the conditions of this ordinance, to maintain and use a portion of the public right of way for a sidewalk cafe adjacent to its premises located at 2301 W. Chicago Ave.. Said sidewalk cafe area #1 shall be forty-five (45) feet in length and eight (8) feet in width for a total of three hundred sixty (360) square feet and shall allow six (6) feet of clear space from the face of the curb/building line along N. Oakley. The compensation for said space and the days and hours of operation for the sidewalk cafe shall be as follows:

Monday through Sunday 12:00pm until 11:00pm
Compensation: $600.00
SEATING CAPACITY: 28

Sidewalk Cafe Permit and approved plan must be posted at all times.

This grant of privilege #1122090 for a sidewalk cafe shall be subject to the provisions of Section 10-28-800 though 10-28-885 of the Municipal Code of Chicago and the directions of the Commissioner of Department of Business Affairs and Consumer Protection, the Commissioner of Streets and Sanitation, and the Commissioner of Transportation.

The permit holder agrees to hold the City of Chicago harmless for any damage, relocation or replacement costs associated with damage, relocation or removal of private property caused by the City performing work in the public way.

Authority for the above named privilege is herein given and granted from and after March 1, 2016 through and including December 1, 2016.

Alderman _____

Proco Joe Moreno 1st Ward

Department of Business Affairs and Consumer Protection
Small Business Center - Public Way Use Unit
City Hall - 121 N. LaSalle Street, Room 800 • Chicago, IL 60602
312-74-GOBIZ / 312-744-6249 • (312) 744-1944 (TTY)
http://www.cityofchicago.org/bacp

03/16/2016

Alderman **Proco Joe Moreno**
Ward # **01**
City of Chicago
City Hall, Room **300**
121 North LaSalle Street
Chicago, Illinois 60602

Re: An ordinance to use and maintain a portion of the public right-of-way for **one (1) sidewalk cafe(s)** for **MR. BROWN'S LOUNGE**, adjacent to the premises known as **2301 W. Chicago Ave.**.

Dear Alderman **Proco Joe Moreno**:

The applicant referenced above has requested the use of the public right-of-way for a **sidewalk cafe(s)**. An ordinance has been prepared by the Department of Business Affairs and Consumer Protection – Small Business Center - Public Way Use Unit for presentation to the City Council. Because this request was made for properties located in your ward, as approved by you as per the attached, I respectfully request that you introduce the attached ordinance at the next City Council meeting.

If you have any questions regarding this ordinance, please contact Anthony Bertuca at (312) 744-5506.

Department of Business Affairs and Consumer Protection

City of Chicago

O2016-1789

Office of the City Clerk

Document Tracking Sheet

Meeting Date:	3/16/2016
Sponsor(s):	Moreno (1)
Type:	Ordinance
Title:	Sidewalk cafe(s) for Native Foods Cafe
Committee(s) Assignment:	Committee on Transportation and Public Way

ORDINANCE
NATIVE FOODS CAFE
Acct. No. 360214 - 1
Permit No. 1122249

Be It Ordained by the City Council of the City of Chicago:

Permission and authority are hereby given and granted to NATIVE FOODS CAFE upon the terms and subject to the conditions of this ordinance, to maintain and use a portion of the public right of way for a sidewalk cafe adjacent to its premises located at 1484 N. Milwaukee Ave.. Said sidewalk cafe area #1 shall be seventy-six point five (76.5) feet in length and eleven (11) feet in width for a total of eight hundred forty-one point five (841.5) square feet and shall allow six (6) feet of clear space from the face of the curb/building line along N. HONORE. The compensation for said space and the days and hours of operation for the sidewalk cafe shall be as follows:

SUNDAY THROUGH SATURDAY 11:00 a.m. TO 12:00 MIDNIGHT
Compensation: $925.65
SEATING CAPACITY: 60

Sidewalk Cafe Permit and approved plan must be posted at all times.

This grant of privilege #1122249 for a sidewalk cafe shall be subject to the provisions of Section 10-28-800 though 10-28-885 of the Municipal Code of Chicago and the directions of the Commissioner of Department of Business Affairs and Consumer Protection, the Commissioner of Streets and Sanitation, and the Commissioner of Transportation.

The permit holder agrees to hold the City of Chicago harmless for any damage, relocation or replacement costs associated with damage, relocation or removal of private property caused by the City performing work in the public way.

Authority for the above named privilege is herein given and granted from and after March 1, 2016 through and including December 1, 2016.

Alderman _____

Proco Joe Moreno 1st Ward

Department of Business Affairs and Consumer Protection
Small Business Center - Public Way Use Unit
City Hall - 121 N. LaSalle Street, Room 800 • Chicago, IL 60602
312-74-GOBIZ / 312-744-6249 • (312) 744-1944 (TTY)
http://www.cityofchicago.org/bacp

03/16/2016

Alderman **Proco Joe Moreno**
Ward # **01**
City of Chicago
City Hall, Room **300**
121 North LaSalle Street
Chicago, Illinois 60602

Re: An ordinance to use and maintain a portion of the public right-of-way for **one (1) sidewalk cafe(s)** for **NATIVE FOODS CAFE**, adjacent to the premises known as **1484 N. Milwaukee Ave.**.

Dear Alderman **Proco Joe Moreno**:

The applicant referenced above has requested the use of the public right-of-way for a **sidewalk cafe(s)**. An ordinance has been prepared by the Department of Business Affairs and Consumer Protection – Small Business Center - Public Way Use Unit for presentation to the City Council. Because this request was made for properties located in your ward, as approved by you as per the attached, I respectfully request that you introduce the attached ordinance at the next City Council meeting.

If you have any questions regarding this ordinance, please contact Anthony Bertuca at (312) 744-5506.

Department of Business Affairs and Consumer Protection

City of Chicago

O2016-1790

Office of the City Clerk

Document Tracking Sheet

Meeting Date:	3/16/2016
Sponsor(s):	Moreno (1)
Type:	Ordinance
Title:	Sidewalk cafe(s) for Nori Chicago
Committee(s) Assignment:	Committee on Transportation and Public Way

ORDINANCE
NORI CHICAGO
Acct. No. 366426 - 1
Permit No. 1122321

Be It Ordained by the City Council of the City of Chicago:

Permission and authority are hereby given and granted to NORI CHICAGO upon the terms and subject to the conditions of this ordinance, to maintain and use a portion of the public right of way for a sidewalk cafe adjacent to its premises located at 1393 N. Milwaukee Ave.. Said sidewalk cafe area #1 shall be twenty-three (23) feet in length and seven (7) feet in width for a total of one hundred sixty-one (161) square feet and shall allow six (6) feet of clear space from the face of the curb/building line along Milwaukee. The compensation for said space and the days and hours of operation for the sidewalk cafe shall be as follows:

Monday - Thursday 11:00 am - 11:00 pm Friday & Saturday 11:00 am - 12:00 am midnight Sunday 11:00 am -10:00 pm
Compensation: $600.00
SEATING CAPACITY: 24

Sidewalk Cafe Permit and approved plan must be posted at all times.

This grant of privilege #1122321 for a sidewalk cafe shall be subject to the provisions of Section 10-28-800 though 10-28-885 of the Municipal Code of Chicago and the directions of the Commissioner of Department of Business Affairs and Consumer Protection, the Commissioner of Streets and Sanitation, and the Commissioner of Transportation.

The permit holder agrees to hold the City of Chicago harmless for any damage, relocation or replacement costs associated with damage, relocation or removal of private property caused by the City performing work in the public way.

Authority for the above named privilege is herein given and granted from and after March 1, 2016 through and including December 1, 2016.

Alderman _____

Proco Joe Moreno 1st Ward

Department of Business Affairs and Consumer Protection
Small Business Center - Public Way Use Unit
City Hall - 121 N. LaSalle Street, Room 800 • Chicago, IL 60602
312-74-GOBIZ / 312-744-6249 • (312) 744-1944 (TTY)
http://www.cityofchicago.org/bacp

03/16/2016

Alderman **Proco Joe Moreno**
Ward # **01**
City of Chicago
City Hall, Room **300**
121 North LaSalle Street
Chicago, Illinois 60602

Re: An ordinance to use and maintain a portion of the public right-of-way for **one (1) sidewalk cafe(s)** for **NORI CHICAGO**, adjacent to the premises known as **1393 N. Milwaukee Ave.**.

Dear Alderman **Proco Joe Moreno**:

The applicant referenced above has requested the use of the public right-of-way for a **sidewalk cafe(s)**. An ordinance has been prepared by the Department of Business Affairs and Consumer Protection – Small Business Center - Public Way Use Unit for presentation to the City Council. Because this request was made for properties located in your ward, as approved by you as per the attached, I respectfully request that you introduce the attached ordinance at the next City Council meeting.

If you have any questions regarding this ordinance, please contact Anthony Bertuca at (312) 744-5506.

Department of Business Affairs and Consumer Protection

City of Chicago

O2016-1792

Office of the City Clerk

Document Tracking Sheet

Meeting Date:	3/16/2016
Sponsor(s):	Moreno (1)
Type:	Ordinance
Title:	Sidewalk cafe(s) for Osteria Langhe
Committee(s) Assignment:	Committee on Transportation and Public Way

ORDINANCE
OSTERIA LANGHE
Acct. No. 346165 - 1
Permit No. 1122430

Be It Ordained by the City Council of the City of Chicago:

Permission and authority are hereby given and granted to OSTERIA LANGHE upon the terms and subject to the conditions of this ordinance, to maintain and use a portion of the public right of way for a sidewalk cafe adjacent to its premises located at 2824 W. Armitage Ave.. Said sidewalk cafe area #1 shall be twenty-two point zero eight (22.08) feet in length and four point five (4.5) feet in width for a total of ninety-nine point three six (99.36) square feet and shall allow six (6) feet of clear space from the face of the curb/building line along W. Armitage Avenue. The compensation for said space and the days and hours of operation for the sidewalk cafe shall be as follows:

Monday through Saturday 5:00 p.m. to 12:00 midnight Sunday 9:30 am to 12:00 midnight
Compensation: $600.00
SEATING CAPACITY: 12

Sidewalk Cafe Permit and approved plan must be posted at all times.

This grant of privilege #1122430 for a sidewalk cafe shall be subject to the provisions of Section 10-28-800 though 10-28-885 of the Municipal Code of Chicago and the directions of the Commissioner of Department of Business Affairs and Consumer Protection, the Commissioner of Streets and Sanitation, and the Commissioner of Transportation.

The permit holder agrees to hold the City of Chicago harmless for any damage, relocation or replacement costs associated with damage, relocation or removal of private property caused by the City performing work in the public way.

Authority for the above named privilege is herein given and granted from and after March 1, 2016 through and including December 1, 2016.

Alderman _____

Proco Joe Moreno 1st Ward

Department of Business Affairs and Consumer Protection
Small Business Center - Public Way Use Unit
City Hall - 121 N. LaSalle Street, Room 800 • Chicago, IL 60602
312-74-GOBIZ / 312-744-6249 • (312) 744-1944 (TTY)
http://www.cityofchicago.org/bacp

03/16/2016

Alderman **Proco Joe Moreno**
Ward # **01**
City of Chicago
City Hall, Room **300**
121 North LaSalle Street
Chicago, Illinois 60602

Re: An ordinance to use and maintain a portion of the public right-of-way for **one (1) sidewalk cafe(s)** for **OSTERIA LANGHE**, adjacent to the premises known as **2824 W. Armitage Ave.**.

Dear Alderman **Proco Joe Moreno**:

The applicant referenced above has requested the use of the public right-of-way for a **sidewalk cafe(s)**. An ordinance has been prepared by the Department of Business Affairs and Consumer Protection – Small Business Center - Public Way Use Unit for presentation to the City Council. Because this request was made for properties located in your ward, as approved by you as per the attached, I respectfully request that you introduce the attached ordinance at the next City Council meeting.

If you have any questions regarding this ordinance, please contact Anthony Bertuca at (312) 744-5506.

Department of Business Affairs and Consumer Protection

City of Chicago

O2016-1793

Office of the City Clerk

Document Tracking Sheet

Meeting Date:	3/16/2016
Sponsor(s):	Moreno (1)
Type:	Ordinance
Title:	Sidewalk cafe(s) for Paladar
Committee(s) Assignment:	Committee on Transportation and Public Way

ORDINANCE
PALADAR
Acct. No. 317287 - 1
Permit No. 1121997

Be It Ordained by the City Council of the City of Chicago:

Permission and authority are hereby given and granted to PALADAR upon the terms and subject to the conditions of this ordinance, to maintain and use a portion of the public right of way for a sidewalk cafe adjacent to its premises located at 2252 N. Western Ave.. Said sidewalk cafe area #1 shall be eighty (80) feet in length and ten point seven five (10.75) feet in width for a total of eight hundred sixty (860) square feet and shall allow six (6) feet of clear space from the face of the curb/building line along W. Belden. The compensation for said space and the days and hours of operation for the sidewalk cafe shall be as follows:

Monday through Sunday 11:00 a.m. to 12:00 midnight
Compensation: $946.00
SEATING CAPACITY: 40

Sidewalk Cafe Permit and approved plan must be posted at all times.

This grant of privilege #1121997 for a sidewalk cafe shall be subject to the provisions of Section 10-28-800 though 10-28-885 of the Municipal Code of Chicago and the directions of the Commissioner of Department of Business Affairs and Consumer Protection, the Commissioner of Streets and Sanitation, and the Commissioner of Transportation.

The permit holder agrees to hold the City of Chicago harmless for any damage, relocation or replacement costs associated with damage, relocation or removal of private property caused by the City performing work in the public way.

Authority for the above named privilege is herein given and granted from and after March 1, 2016 through and including December 1, 2016.

Alderman _____

Proco Joe Moreno 1st Ward

Department of Business Affairs and Consumer Protection
Small Business Center - Public Way Use Unit
City Hall - 121 N. LaSalle Street, Room 800 • Chicago, IL 60602
312-74-GOBIZ / 312-744-6249 • (312) 744-1944 (TTY)
http://www.cityofchicago.org/bacp

03/16/2016

Alderman **Proco Joe Moreno**
Ward # **01**
City of Chicago
City Hall, Room **300**
121 North LaSalle Street
Chicago, Illinois 60602

Re: An ordinance to use and maintain a portion of the public right-of-way for **one (1) sidewalk cafe(s)** for **PALADAR**, adjacent to the premises known as **2252 N. Western Ave.**.

Dear Alderman **Proco Joe Moreno**:

The applicant referenced above has requested the use of the public right-of-way for a **sidewalk cafe(s)**. An ordinance has been prepared by the Department of Business Affairs and Consumer Protection – Small Business Center - Public Way Use Unit for presentation to the City Council. Because this request was made for properties located in your ward, as approved by you as per the attached, I respectfully request that you introduce the attached ordinance at the next City Council meeting.

If you have any questions regarding this ordinance, please contact Anthony Bertuca at (312) 744-5506.

Department of Business Affairs and Consumer Protection

City of Chicago

O2016-1794

Office of the City Clerk

Document Tracking Sheet

Meeting Date:	3/16/2016
Sponsor(s):	Moreno (1)
Type:	Ordinance
Title:	Sidewalk cafe(s) for Pizano's Pizza & Pasta on Division
Committee(s) Assignment:	Committee on Transportation and Public Way

ORDINANCE
PIZANO's PIZZA & PASTA ON DIVISION
Acct. No. 362346 - 3
Permit No. 1121897

Be It Ordained by the City Council of the City of Chicago:

Permission and authority are hereby given and granted to PIZANO's PIZZA & PASTA ON DIVISION upon the terms and subject to the conditions of this ordinance, to maintain and use a portion of the public right of way for a sidewalk cafe adjacent to its premises located at 2056-58 W. Division St.. Said sidewalk cafe area #1 shall be eighteen point seven five (18.75) feet in length and eighteen (18) feet in width, area #2 shall be twenty-five (25) feet in length and eighteen (18) feet in width, area #3 shall be twenty-two point one seven (22.17) feet in length and eleven (11) feet in width, area #4 shall be forty-eight point seven five (48.75) feet in length and eleven (11) feet in width for a total of one thousand five hundred sixty-seven point six two (1567.62) square feet and shall allow six (6) feet of clear space from the face of the curb/building line along W. Division, N. Hoyne. The compensation for said space and the days and hours of operation for the sidewalk cafe shall be as follows:

Monday through Sunday 11:00 a.m. to 12:00 midnight
Compensation: $1,724.38
SEATING CAPACITY: 154

Sidewalk Cafe Permit and approved plan must be posted at all times.

This grant of privilege #1121897 for a sidewalk cafe shall be subject to the provisions of Section 10-28-800 though 10-28-885 of the Municipal Code of Chicago and the directions of the Commissioner of Department of Business Affairs and Consumer Protection, the Commissioner of Streets and Sanitation, and the Commissioner of Transportation.

The permit holder agrees to hold the City of Chicago harmless for any damage, relocation or replacement costs associated with damage, relocation or removal of private property caused by the City performing work in the public way.

Authority for the above named privilege is herein given and granted from and after March 1, 2016 through and including December 1, 2016.

Alderman _____

Proco Joe Moreno 1st Ward

Department of Business Affairs and Consumer Protection
Small Business Center - Public Way Use Unit
City Hall - 121 N LaSalle Street, Room 800 • Chicago, IL 60602
312-74-GOBIZ / 312-744-6249 • (312) 744-1944 (TTY)
http://www.cityofchicago.org/bacp

03/16/2016

Alderman **Proco Joe Moreno**
Ward # **01**
City of Chicago
City Hall, Room **300**
121 North LaSalle Street
Chicago, Illinois 60602

Re: An ordinance to use and maintain a portion of the public right-of-way for **four (4) sidewalk cafe(s)** for **PIZANO's PIZZA & PASTA ON DIVISION**, adjacent to the premises known as **2056-58 W. Division St.**.

Dear Alderman **Proco Joe Moreno**:

The applicant referenced above has requested the use of the public right-of-way for a **sidewalk cafe(s)**. An ordinance has been prepared by the Department of Business Affairs and Consumer Protection – Small Business Center - Public Way Use Unit for presentation to the City Council. Because this request was made for properties located in your ward, as approved by you as per the attached, I respectfully request that you introduce the attached ordinance at the next City Council meeting.

If you have any questions regarding this ordinance, please contact Anthony Bertuca at (312) 744-5506.

Department of Business Affairs and Consumer Protection

City of Chicago

O2016-1795

Office of the City Clerk

Document Tracking Sheet

Meeting Date:	3/16/2016
Sponsor(s):	Moreno (1)
Type:	Ordinance
Title:	Sidewalk cafe(s) for Pizza-Metro
Committee(s) Assignment:	Committee on Transportation and Public Way

ORDINANCE
PIZZA-METRO
Acct. No. 284392 - 1
Permit No. 1122423

Be It Ordained by the City Council of the City of Chicago:

Permission and authority are hereby given and granted to PIZZA-METRO upon the terms and subject to the conditions of this ordinance, to maintain and use a portion of the public right of way for a sidewalk cafe adjacent to its premises located at 1707 W. Division St.. Said sidewalk cafe area #1 shall be twenty (20) feet in length and fifteen (15) feet in width for a total of three hundred (300) square feet and shall allow six (6) feet of clear space from the face of the curb/building line along W. Division Street. The compensation for said space and the days and hours of operation for the sidewalk cafe shall be as follows:

Monday through Sunday 11:00 a.m. until 12:00 midnight
Compensation: $600.00
SEATING CAPACITY: 27

Sidewalk Cafe Permit and approved plan must be posted at all times.

This grant of privilege #1122423 for a sidewalk cafe shall be subject to the provisions of Section 10-28-800 though 10-28-885 of the Municipal Code of Chicago and the directions of the Commissioner of Department of Business Affairs and Consumer Protection, the Commissioner of Streets and Sanitation, and the Commissioner of Transportation.

The permit holder agrees to hold the City of Chicago harmless for any damage, relocation or replacement costs associated with damage, relocation or removal of private property caused by the City performing work in the public way.

Authority for the above named privilege is herein given and granted from and after March 1, 2016 through and including December 1, 2016.

Alderman Joe Moreno

Proco Joe Moreno 1st Ward

Department of Business Affairs and Consumer Protection
Small Business Center - Public Way Use Unit
City Hall - 121 N LaSalle Street, Room 800 • Chicago, IL 60602
312-74-GOBIZ / 312-744-6249 • (312) 744-1944 (TTY)
http://www.cityofchicago.org/bacp

03/16/2016

Alderman **Proco Joe Moreno**
Ward # **01**
City of Chicago
City Hall, Room **300**
121 North LaSalle Street
Chicago, Illinois 60602

Re: An ordinance to use and maintain a portion of the public right-of-way for **one (1) sidewalk cafe(s)** for **PIZZA-METRO**, adjacent to the premises known as **1707 W. Division St.**.

Dear Alderman **Proco Joe Moreno**:

The applicant referenced above has requested the use of the public right-of-way for a **sidewalk cafe(s)**. An ordinance has been prepared by the Department of Business Affairs and Consumer Protection – Small Business Center - Public Way Use Unit for presentation to the City Council. Because this request was made for properties located in your ward, as approved by you as per the attached, I respectfully request that you introduce the attached ordinance at the next City Council meeting.

If you have any questions regarding this ordinance, please contact Anthony Bertuca at (312) 744-5506.

Department of Business Affairs and Consumer Protection

City of Chicago

O2016-1796

Office of the City Clerk

Document Tracking Sheet

Meeting Date:	3/16/2016
Sponsor(s):	Moreno (1)
Type:	Ordinance
Title:	Sidewalk cafe(s) for Red Mango
Committee(s) Assignment:	Committee on Transportation and Public Way

ORDINANCE
RED MANGO
Acct. No. 377378 - 1
Permit No. 1122399

Be It Ordained by the City Council of the City of Chicago:

Permission and authority are hereby given and granted to RED MANGO upon the terms and subject to the conditions of this ordinance, to maintain and use a portion of the public right of way for a sidewalk cafe adjacent to its premises located at 1513 N. Milwaukee Ave.. Said sidewalk cafe area #1 shall be twenty-four point four (24.4) feet in length and five (5) feet in width for a total of one hundred twenty-two (122) square feet and shall allow six (6) feet of clear space from the face of the curb/building line along N Milwaukee Ave. The compensation for said space and the days and hours of operation for the sidewalk cafe shall be as follows:

Monday thru Thursday 10:00 a.m. until 11:00 p.m. Friday and Saturday 9:00 a.m. until 12:00 Midnight Sunday 9:00 a.m. until 11:00 p.m.
Compensation: $600.00
SEATING CAPACITY: 12

Sidewalk Cafe Permit and approved plan must be posted at all times.

This grant of privilege #1122399 for a sidewalk cafe shall be subject to the provisions of Section 10-28-800 though 10-28-885 of the Municipal Code of Chicago and the directions of the Commissioner of Department of Business Affairs and Consumer Protection, the Commissioner of Streets and Sanitation, and the Commissioner of Transportation.

The permit holder agrees to hold the City of Chicago harmless for any damage, relocation or replacement costs associated with damage, relocation or removal of private property caused by the City performing work in the public way.

Authority for the above named privilege is herein given and granted from and after March 1, 2016 through and including December 1, 2016.

Alderman _____

Proco Joe Moreno 1st Ward

Department of Business Affairs and Consumer Protection
Small Business Center - Public Way Use Unit
City Hall - 121 N LaSalle Street, Room 800 • Chicago, IL 60602
312-74-GOBIZ / 312-744-6249 • (312) 744-1944 (TTY)
http://www.cityofchicago.org/bacp

03/16/2016

Alderman **Proco Joe Moreno**
Ward # **01**
City of Chicago
City Hall, Room **300**
121 North LaSalle Street
Chicago, Illinois 60602

Re: An ordinance to use and maintain a portion of the public right-of-way for **one (1) sidewalk cafe(s)** for **RED MANGO**, adjacent to the premises known as **1513 N. Milwaukee Ave.**.

Dear Alderman **Proco Joe Moreno**:

The applicant referenced above has requested the use of the public right-of-way for a **sidewalk cafe(s)**. An ordinance has been prepared by the Department of Business Affairs and Consumer Protection – Small Business Center - Public Way Use Unit for presentation to the City Council. Because this request was made for properties located in your ward, as approved by you as per the attached, I respectfully request that you introduce the attached ordinance at the next City Council meeting.

If you have any questions regarding this ordinance, please contact Anthony Bertuca at (312) 744-5506.

Department of Business Affairs and Consumer Protection

City of Chicago

O2016-1797

Office of the City Clerk

Document Tracking Sheet

Meeting Date:	3/16/2016
Sponsor(s):	Moreno (1)
Type:	Ordinance
Title:	Sidewalk cafe(s) for Scone City
Committee(s) Assignment:	Committee on Transportation and Public Way

ORDINANCE
Scone City
Acct. No. 396050 - 1
Permit No. 1122217

Be It Ordained by the City Council of the City of Chicago:

Permission and authority are hereby given and granted to Scone City upon the terms and subject to the conditions of this ordinance, to maintain and use a portion of the public right of way for a sidewalk cafe adjacent to its premises located at 1632 W. Division St.. Said sidewalk cafe area #1 shall be eighteen (18) feet in length and fourteen (14) feet in width for a total of two hundred fifty-two (252) square feet and shall allow six (6) feet of clear space from the face of the curb/building line along West Division Street. The compensation for said space and the days and hours of operation for the sidewalk cafe shall be as follows:

Monday through Sunday 8:00 a.m. to 7:00 p.m.
Compensation: $600.00
SEATING CAPACITY: 18

Sidewalk Cafe Permit and approved plan must be posted at all times.

This grant of privilege #1122217 for a sidewalk cafe shall be subject to the provisions of Section 10-28-800 though 10-28-885 of the Municipal Code of Chicago and the directions of the Commissioner of Department of Business Affairs and Consumer Protection, the Commissioner of Streets and Sanitation, and the Commissioner of Transportation.

The permit holder agrees to hold the City of Chicago harmless for any damage, relocation or replacement costs associated with damage, relocation or removal of private property caused by the City performing work in the public way.

Authority for the above named privilege is herein given and granted from and after March 1, 2016 through and including December 1, 2016.

Alderman Joe Moreno

Proco Joe Moreno 1st Ward

Department of Business Affairs and Consumer Protection
Small Business Center - Public Way Use Unit
City Hall - 121 N. LaSalle Street, Room 800 • Chicago, IL 60602
312-74-GOBIZ / 312-744-6249 • (312) 744-1944 (TTY)
http://www.cityofchicago.org/bacp

03/16/2016

Alderman **Proco Joe Moreno**
Ward # **01**
City of Chicago
City Hall, Room **300**
121 North LaSalle Street
Chicago, Illinois 60602

Re: An ordinance to use and maintain a portion of the public right-of-way for **one (1) sidewalk cafe(s)** for **Scone City**, adjacent to the premises known as **1632 W. Division St.**.

Dear Alderman **Proco Joe Moreno**:

The applicant referenced above has requested the use of the public right-of-way for a **sidewalk cafe(s)**. An ordinance has been prepared by the Department of Business Affairs and Consumer Protection – Small Business Center - Public Way Use Unit for presentation to the City Council. Because this request was made for properties located in your ward, as approved by you as per the attached, I respectfully request that you introduce the attached ordinance at the next City Council meeting.

If you have any questions regarding this ordinance, please contact Anthony Bertuca at (312) 744-5506.

Department of Business Affairs and Consumer Protection

City of Chicago

O2016-1798

Office of the City Clerk

Document Tracking Sheet

Meeting Date:	3/16/2016
Sponsor(s):	Moreno (1)
Type:	Ordinance
Title:	Sidewalk cafe(s) for Starfruit Cafe
Committee(s) Assignment:	Committee on Transportation and Public Way

ORDINANCE
STARFRUIT CAFE
Acct. No. 328992 - 1
Permit No. 1122319

Be It Ordained by the City Council of the City of Chicago:

Permission and authority are hereby given and granted to STARFRUIT CAFE upon the terms and subject to the conditions of this ordinance, to maintain and use a portion of the public right of way for a sidewalk cafe adjacent to its premises located at 1745 W. Division St.. Said sidewalk cafe area #1 shall be nineteen point six seven (19.67) feet in length and thirteen point four two (13.42) feet in width for a total of two hundred sixty-three point nine seven (263.97) square feet and shall allow six (6) feet of clear space from the face of the curb/building line along W. Division Street. The compensation for said space and the days and hours of operation for the sidewalk cafe shall be as follows:

Sunday through Thursday 8:00 a.m. to 11:00 p.m. Friday & Saturday 8:00am until 12:00am midnight
Compensation: $600.00
SEATING CAPACITY: 16

Sidewalk Cafe Permit and approved plan must be posted at all times.

This grant of privilege #1122319 for a sidewalk cafe shall be subject to the provisions of Section 10-28-800 though 10-28-885 of the Municipal Code of Chicago and the directions of the Commissioner of Department of Business Affairs and Consumer Protection, the Commissioner of Streets and Sanitation, and the Commissioner of Transportation.

The permit holder agrees to hold the City of Chicago harmless for any damage, relocation or replacement costs associated with damage, relocation or removal of private property caused by the City performing work in the public way.

Authority for the above named privilege is herein given and granted from and after March 1, 2016 through and including December 1, 2016.

Alderman _____

Proco Joe Moreno 1st Ward

Department of Business Affairs and Consumer Protection
Small Business Center - Public Way Use Unit
City Hall - 121 N. LaSalle Street, Room 800 • Chicago, IL 60602
312-74-GOBIZ / 312-744-6249 • (312) 744-1944 (TTY)
http://www.cityofchicago.org/bacp

03/16/2016

Alderman **Proco Joe Moreno**
Ward # **01**
City of Chicago
City Hall, Room **300**
121 North LaSalle Street
Chicago, Illinois 60602

Re: An ordinance to use and maintain a portion of the public right-of-way for **one (1) sidewalk cafe(s)** for **STARFRUIT CAFE**, adjacent to the premises known as **1745 W. Division St.**.

Dear Alderman **Proco Joe Moreno**:

The applicant referenced above has requested the use of the public right-of-way for a **sidewalk cafe(s)**. An ordinance has been prepared by the Department of Business Affairs and Consumer Protection – Small Business Center - Public Way Use Unit for presentation to the City Council. Because this request was made for properties located in your ward, as approved by you as per the attached, I respectfully request that you introduce the attached ordinance at the next City Council meeting.

If you have any questions regarding this ordinance, please contact Anthony Bertuca at (312) 744-5506.

Department of Business Affairs and Consumer Protection

City of Chicago

O2016-1799

Office of the City Clerk

Document Tracking Sheet

Meeting Date:	3/16/2016
Sponsor(s):	Moreno (1)
Type:	Ordinance
Title:	Sidewalk cafe(s) for Takito Kitchen
Committee(s) Assignment:	Committee on Transportation and Public Way

ORDINANCE
TAKITO KITCHEN
Acct. No. 376808 - 1
Permit No. 1121918

Be It Ordained by the City Council of the City of Chicago:

Permission and authority are hereby given and granted to TAKITO KITCHEN upon the terms and subject to the conditions of this ordinance, to maintain and use a portion of the public right of way for a sidewalk cafe adjacent to its premises located at 2013 W. Division St.. Said sidewalk cafe area #1 shall be twelve (12) feet in length and twelve (12) feet in width for a total of one hundred forty-four (144) square feet and shall allow six (6) feet of clear space from the face of the curb/building line along W. Division Street. The compensation for said space and the days and hours of operation for the sidewalk cafe shall be as follows:

Tuesday through Sunday 4:00 p.m. to 12:00 midnight
Compensation: $600.00
SEATING CAPACITY: 20

Sidewalk Cafe Permit and approved plan must be posted at all times.

This grant of privilege #1121918 for a sidewalk cafe shall be subject to the provisions of Section 10-28-800 though 10-28-885 of the Municipal Code of Chicago and the directions of the Commissioner of Department of Business Affairs and Consumer Protection, the Commissioner of Streets and Sanitation, and the Commissioner of Transportation.

The permit holder agrees to hold the City of Chicago harmless for any damage, relocation or replacement costs associated with damage, relocation or removal of private property caused by the City performing work in the public way.

Authority for the above named privilege is herein given and granted from and after March 1, 2016 through and including December 1, 2016.

Alderman _____

Proco Joe Moreno 1st Ward

• **Department of Business Affairs and Consumer Protection**
Small Business Center - Public Way Use Unit
City Hall - 121 N LaSalle Street, Room 800 • Chicago, IL 60602
312-74-GOBIZ / 312-744-6249 • (312) 744-1944 (TTY)
http://www.cityofchicago.org/bacp

03/16/2016

Alderman **Proco Joe Moreno**
Ward # **01**
City of Chicago
City Hall, Room **300**
121 North LaSalle Street
Chicago, Illinois 60602

Re: An ordinance to use and maintain a portion of the public right-of-way for **one (1) sidewalk cafe(s)** for **TAKITO KITCHEN**, adjacent to the premises known as **2013 W. Division St.**.

Dear Alderman **Proco Joe Moreno**:

The applicant referenced above has requested the use of the public right-of-way for a **sidewalk cafe(s)**. An ordinance has been prepared by the Department of Business Affairs and Consumer Protection – Small Business Center - Public Way Use Unit for presentation to the City Council. Because this request was made for properties located in your ward, as approved by you as per the attached, I respectfully request that you introduce the attached ordinance at the next City Council meeting.

If you have any questions regarding this ordinance, please contact Anthony Bertuca at (312) 744-5506.

Department of Business Affairs and Consumer Protection

City of Chicago

O2016-1801

Office of the City Clerk

Document Tracking Sheet

Meeting Date:	3/16/2016
Sponsor(s):	Moreno (1)
Type:	Ordinance
Title:	Sidewalk cafe(s) for Taus Authentic
Committee(s) Assignment:	Committee on Transportation and Public Way

ORDINANCE
TAUS AUTHENTIC
Acct. No. 393506 - 1
Permit No. 1122064

Be It Ordained by the City Council of the City of Chicago:

Permission and authority are hereby given and granted to TAUS AUTHENTIC upon the terms and subject to the conditions of this ordinance, to maintain and use a portion of the public right of way for a sidewalk cafe adjacent to its premises located at 1836-1846 W. Division St.. Said sidewalk cafe area #1 shall be one hundred five point two five (105.25) feet in length and eighteen point one seven (18.17) feet in width, area #2 shall be twenty-three point eight three (23.83) feet in length and four (4) feet in width for a total of two thousand seven point seven one (2007.71) square feet and shall allow six (6) feet of clear space from the face of the curb/building line along Division, Marion. The compensation for said space and the days and hours of operation for the sidewalk cafe shall be as follows:

Monday - Sunday 8:00 am to 12:00 am
Compensation: $2,208.48
SEATING CAPACITY: 106

Sidewalk Cafe Permit and approved plan must be posted at all times.

This grant of privilege #1122064 for a sidewalk cafe shall be subject to the provisions of Section 10-28-800 though 10-28-885 of the Municipal Code of Chicago and the directions of the Commissioner of Department of Business Affairs and Consumer Protection, the Commissioner of Streets and Sanitation, and the Commissioner of Transportation.

The permit holder agrees to hold the City of Chicago harmless for any damage, relocation or replacement costs associated with damage, relocation or removal of private property caused by the City performing work in the public way.

Authority for the above named privilege is herein given and granted from and after March 1, 2016 through and including December 1, 2016.

Alderman _____

Proco Joe Moreno 1st Ward

Department of Business Affairs and Consumer Protection
Small Business Center - Public Way Use Unit
City Hall - 121 N LaSalle Street, Room 800 • Chicago, IL 60602
312-74-GOBIZ / 312-744-6249 • (312) 744-1944 (TTY)
http://www.cityofchicago.org/bacp

03/16/2016

Alderman **Proco Joe Moreno**
Ward # **01**
City of Chicago
City Hall, Room **300**
121 North LaSalle Street
Chicago, Illinois 60602

Re: An ordinance to use and maintain a portion of the public right-of-way for **two (2) sidewalk cafe(s)** for **TAUS AUTHENTIC**, adjacent to the premises known as **1836-1846 W. Division St.**.

Dear Alderman **Proco Joe Moreno**:

The applicant referenced above has requested the use of the public right-of-way for a **sidewalk cafe(s)**. An ordinance has been prepared by the Department of Business Affairs and Consumer Protection – Small Business Center - Public Way Use Unit for presentation to the City Council. Because this request was made for properties located in your ward, as approved by you as per the attached, I respectfully request that you introduce the attached ordinance at the next City Council meeting.

If you have any questions regarding this ordinance, please contact Anthony Bertuca at (312) 744-5506.

Department of Business Affairs and Consumer Protection

City of Chicago

O2016-1802

Office of the City Clerk

Document Tracking Sheet

Meeting Date:	3/16/2016
Sponsor(s):	Moreno (1)
Type:	Ordinance
Title:	Sidewalk cafe(s) for Thai Village Restaurant
Committee(s) Assignment:	Committee on Transportation and Public Way

ORDINANCE
THAI VILLAGE RESTAURANT
Acct. No. 18156 - 1
Permit No. 1121961

Be It Ordained by the City Council of the City of Chicago:

Permission and authority are hereby given and granted to THAI VILLAGE RESTAURANT upon the terms and subject to the conditions of this ordinance, to maintain and use a portion of the public right of way for a sidewalk cafe adjacent to its premises located at 2053 W. Division St.. Said sidewalk cafe area #1 shall be twenty-two (22) feet in length and fifteen (15) feet in width for a total of three hundred thirty (330) square feet and shall allow six (6) feet of clear space from the face of the curb/building line along W. Division Street. The compensation for said space and the days and hours of operation for the sidewalk cafe shall be as follows:

Monday through Sunday 11:00 a.m. to 10:30 p.m.
Compensation: $600.00
SEATING CAPACITY: 36

Sidewalk Cafe Permit and approved plan must be posted at all times.

This grant of privilege #1121961 for a sidewalk cafe shall be subject to the provisions of Section 10-28-800 though 10-28-885 of the Municipal Code of Chicago and the directions of the Commissioner of Department of Business Affairs and Consumer Protection, the Commissioner of Streets and Sanitation, and the Commissioner of Transportation.

The permit holder agrees to hold the City of Chicago harmless for any damage, relocation or replacement costs associated with damage, relocation or removal of private property caused by the City performing work in the public way.

Authority for the above named privilege is herein given and granted from and after March 1, 2016 through and including December 1, 2016.

Alderman _____

Proco Joe Moreno 1st Ward

Department of Business Affairs and Consumer Protection
Small Business Center- Public Way Use Unit
City Hall - 121 N. LaSalle Street Room 800 • Chicago, IL 60602
312-74-GOBIZ / 312-744-6249 • (312) 744-1944 (TTY)
http://www.cityofchicago.org/bacp

03/16/2016

Alderman **Proco Joe Moreno**
Ward # **01**
City of Chicago
City Hall, Room **300**
121 North LaSalle Street
Chicago, Illinois 60602

Re: An ordinance to use and maintain a portion of the public right-of-way for **one (1) sidewalk cafe(s)** for **THAI VILLAGE RESTAURANT**, adjacent to the premises known as **2053 W. Division St.**.

Dear Alderman **Proco Joe Moreno**:

The applicant referenced above has requested the use of the public right-of-way for a **sidewalk cafe(s)**. An ordinance has been prepared by the Department of Business Affairs and Consumer Protection – Small Business Center - Public Way Use Unit for presentation to the City Council. Because this request was made for properties located in your ward, as approved by you as per the attached, I respectfully request that you introduce the attached ordinance at the next City Council meeting.

If you have any questions regarding this ordinance, please contact Anthony Bertuca at (312) 744-5506.

Department of Business Affairs and Consumer Protection

City of Chicago

O2016-1803

Office of the City Clerk

Document Tracking Sheet

Meeting Date:	3/16/2016
Sponsor(s):	Moreno (1)
Type:	Ordinance
Title:	Sidewalk cafe(s) for Township
Committee(s) Assignment:	Committee on Transportation and Public Way

ORDINANCE
TOWNSHIP
Acct. No. 274459 - 2
Permit No. 1122433

Be It Ordained by the City Council of the City of Chicago:

Permission and authority are hereby given and granted to TOWNSHIP upon the terms and subject to the conditions of this ordinance, to maintain and use a portion of the public right of way for a sidewalk cafe adjacent to its premises located at 2200-2202 N. California Ave.. Said sidewalk cafe area #1 shall be twenty-two (22) feet in length and seven (7) feet in width for a total of one hundred fifty-four (154) square feet and shall allow six (6) feet of clear space from the face of the curb/building line along W. Palmer Avenue. The compensation for said space and the days and hours of operation for the sidewalk cafe shall be as follows:

Monday through Sunday 8:00 a.m. to 12:00 a.m.
Compensation: $600.00
SEATING CAPACITY: 32

Sidewalk Cafe Permit and approved plan must be posted at all times.

This grant of privilege #1122433 for a sidewalk cafe shall be subject to the provisions of Section 10-28-800 though 10-28-885 of the Municipal Code of Chicago and the directions of the Commissioner of Department of Business Affairs and Consumer Protection, the Commissioner of Streets and Sanitation, and the Commissioner of Transportation.

The permit holder agrees to hold the City of Chicago harmless for any damage, relocation or replacement costs associated with damage, relocation or removal of private property caused by the City performing work in the public way.

Authority for the above named privilege is herein given and granted from and after March 1, 2016 through and including December 1, 2016.

Alderman _____

Proco Joe Moreno 1st Ward

Department of Business Affairs and Consumer Protection
Small Business Center - Public Way Use Unit
City Hall - 121 N LaSalle Street, Room 800 • Chicago, IL 60602
312-74-GOBIZ / 312-744-6249 • (312) 744-1944 (TTY)
http //www cityofchicago.org/bacp

03/16/2016

Alderman **Proco Joe Moreno**
Ward # **01**
City of Chicago
City Hall, Room **300**
121 North LaSalle Street
Chicago, Illinois 60602

Re: An ordinance to use and maintain a portion of the public right-of-way for **one (1) sidewalk cafe(s)** for **TOWNSHIP**, adjacent to the premises known as **2200-2202 N. California Ave.**.

Dear Alderman **Proco Joe Moreno**:

The applicant referenced above has requested the use of the public right-of-way for a **sidewalk cafe(s)**. An ordinance has been prepared by the Department of Business Affairs and Consumer Protection – Small Business Center - Public Way Use Unit for presentation to the City Council. Because this request was made for properties located in your ward, as approved by you as per the attached, I respectfully request that you introduce the attached ordinance at the next City Council meeting.

If you have any questions regarding this ordinance, please contact Anthony Bertuca at (312) 744-5506.

Department of Business Affairs and Consumer Protection

City of Chicago

O2016-1804

Office of the City Clerk

Document Tracking Sheet

Meeting Date:	3/16/2016
Sponsor(s):	Moreno (1)
Type:	Ordinance
Title:	Sidewalk cafe(s) for Tumans
Committee(s) Assignment:	Committee on Transportation and Public Way

ORDINANCE
TUMANS
Acct. No. 251661 - 1
Permit No. 1122171

Be It Ordained by the City Council of the City of Chicago:

Permission and authority are hereby given and granted to TUMANS upon the terms and subject to the conditions of this ordinance, to maintain and use a portion of the public right of way for a sidewalk cafe adjacent to its premises located at 2159 W. Chicago Ave.. Said sidewalk cafe area #1 shall be fifty-seven (57) feet in length and ten (10) feet in width, area #2 shall be thirty-six (36) feet in length and ten (10) feet in width for a total of nine hundred thirty (930) square feet and shall allow six (6) feet of clear space from the face of the curb/building line along N. Leavitt Street. The compensation for said space and the days and hours of operation for the sidewalk cafe shall be as follows:

Monday through Sunday 11:00 a.m. to 12:00 Midnight
Compensation: $1,023.00
SEATING CAPACITY: 72

Sidewalk Cafe Permit and approved plan must be posted at all times.

This grant of privilege #1122171 for a sidewalk cafe shall be subject to the provisions of Section 10-28-800 though 10-28-885 of the Municipal Code of Chicago and the directions of the Commissioner of Department of Business Affairs and Consumer Protection, the Commissioner of Streets and Sanitation, and the Commissioner of Transportation.

The permit holder agrees to hold the City of Chicago harmless for any damage, relocation or replacement costs associated with damage, relocation or removal of private property caused by the City performing work in the public way.

Authority for the above named privilege is herein given and granted from and after March 1, 2016 through and including December 1, 2016.

Alderman _____

Proco Joe Moreno 1st Ward

Department of Business Affairs and Consumer Protection
Small Business Center - Public Way Use Unit
City Hall - 121 N. LaSalle Street, Room 800 • Chicago, IL 60602
312-74-GOBIZ / 312-744-6249 • (312) 744-1944 (TTY)
http://www.cityofchicago.org/bacp

03/16/2016

Alderman **Proco Joe Moreno**
Ward # **01**
City of Chicago
City Hall, Room **300**
121 North LaSalle Street
Chicago, Illinois 60602

Re: An ordinance to use and maintain a portion of the public right-of-way for **two (2) sidewalk cafe(s)** for **TUMANS**, adjacent to the premises known as **2159 W. Chicago Ave.**.

Dear Alderman **Proco Joe Moreno**:

The applicant referenced above has requested the use of the public right-of-way for a **sidewalk cafe(s)**. An ordinance has been prepared by the Department of Business Affairs and Consumer Protection – Small Business Center - Public Way Use Unit for presentation to the City Council. Because this request was made for properties located in your ward, as approved by you as per the attached, I respectfully request that you introduce the attached ordinance at the next City Council meeting.

If you have any questions regarding this ordinance, please contact Anthony Bertuca at (312) 744-5506.

Department of Business Affairs and Consumer Protection

City of Chicago

O2016-1805

Office of the City Clerk

Document Tracking Sheet

Meeting Date:	3/16/2016
Sponsor(s):	Moreno (1)
Type:	Ordinance
Title:	Sidewalk cafe(s) for Unite Grill LLC
Committee(s) Assignment:	Committee on Transportation and Public Way

ORDINANCE
UNITE GRILL LLC
Acct. No. 379820 - 1
Permit No. 1122176

Be It Ordained by the City Council of the City of Chicago:

Permission and authority are hereby given and granted to UNITE GRILL LLC upon the terms and subject to the conditions of this ordinance, to maintain and use a portion of the public right of way for a sidewalk cafe adjacent to its premises located at 1450 W. Chicago Ave.. Said sidewalk cafe area #1 shall be twenty-one (21) feet in length and five (5) feet in width for a total of one hundred five (105) square feet and shall allow six (6) feet of clear space from the face of the curb/building line along West Chicago Avenue. The compensation for said space and the days and hours of operation for the sidewalk cafe shall be as follows:

Tuesday thru Friday - 5pm-12am Saturday and Sunday 9am-12am
Compensation: $600.00
SEATING CAPACITY: 14

Sidewalk Cafe Permit and approved plan must be posted at all times.

This grant of privilege #1122176 for a sidewalk cafe shall be subject to the provisions of Section 10-28-800 though 10-28-885 of the Municipal Code of Chicago and the directions of the Commissioner of Department of Business Affairs and Consumer Protection, the Commissioner of Streets and Sanitation, and the Commissioner of Transportation.

The permit holder agrees to hold the City of Chicago harmless for any damage, relocation or replacement costs associated with damage, relocation or removal of private property caused by the City performing work in the public way.

Authority for the above named privilege is herein given and granted from and after March 1, 2016 through and including December 1, 2016.

Alderman _____

Proco Joe Moreno 1st Ward

Department of Business Affairs and Consumer Protection
Small Business Center - Public Way Use Unit
City Hall - 121 N. LaSalle Street, Room 800 • Chicago, IL 60602
312-74-GOBIZ / 312-744-6249 • (312) 744-1944 (TTY)
http://www.cityofchicago.org/bacp

03/16/2016

Alderman **Proco Joe Moreno**
Ward # **01**
City of Chicago
City Hall, Room **300**
121 North LaSalle Street
Chicago, Illinois 60602

Re: An ordinance to use and maintain a portion of the public right-of-way for **one (1) sidewalk cafe(s)** for **UNITE GRILL LLC**, adjacent to the premises known as **1450 W. Chicago Ave.**.

Dear Alderman **Proco Joe Moreno**:

The applicant referenced above has requested the use of the public right-of-way for a **sidewalk cafe(s)**. An ordinance has been prepared by the Department of Business Affairs and Consumer Protection – Small Business Center - Public Way Use Unit for presentation to the City Council. Because this request was made for properties located in your ward, as approved by you as per the attached, I respectfully request that you introduce the attached ordinance at the next City Council meeting.

If you have any questions regarding this ordinance, please contact Anthony Bertuca at (312) 744-5506.

Department of Business Affairs and Consumer Protection

City of Chicago

O2016-1807

Office of the City Clerk

Document Tracking Sheet

Meeting Date:	3/16/2016
Sponsor(s):	Moreno (1)
Type:	Ordinance
Title:	Sidewalk cafe(s) for Wormhole, The
Committee(s) Assignment:	Committee on Transportation and Public Way

ORDINANCE
The Wormhole
Acct. No. 351318 - 1
Permit No. 1122071

Be It Ordained by the City Council of the City of Chicago:

Permission and authority are hereby given and granted to The Wormhole upon the terms and subject to the conditions of this ordinance, to maintain and use a portion of the public right of way for a sidewalk cafe adjacent to its premises located at 1462 N. Milwaukee Ave.. Said sidewalk cafe area #1 shall be twenty point three three (20.33) feet in length and six (6) feet in width for a total of one hundred twenty-one point nine eight (121.98) square feet and shall allow six (6) feet of clear space from the face of the curb/building line along N. Milwaukee. The compensation for said space and the days and hours of operation for the sidewalk cafe shall be as follows:

Sunday through Saturday 8:00am until 11:00 p.m.
Compensation: $600.00
SEATING CAPACITY: 12

Sidewalk Cafe Permit and approved plan must be posted at all times.

This grant of privilege #1122071 for a sidewalk cafe shall be subject to the provisions of Section 10-28-800 though 10-28-885 of the Municipal Code of Chicago and the directions of the Commissioner of Department of Business Affairs and Consumer Protection, the Commissioner of Streets and Sanitation, and the Commissioner of Transportation.

The permit holder agrees to hold the City of Chicago harmless for any damage, relocation or replacement costs associated with damage, relocation or removal of private property caused by the City performing work in the public way.

Authority for the above named privilege is herein given and granted from and after March 1, 2016 through and including December 1, 2016.

Alderman _____

Proco Joe Moreno 1st Ward

Department of Business Affairs and Consumer Protection
Small Business Center - Public Way Use Unit
City Hall - 121 N. LaSalle Street, Room 800 • Chicago, IL 60602
312-74-GOBIZ / 312-744-6249 • (312) 744-1944 (TTY)
http://www.cityofchicago.org/bacp

03/16/2016

Alderman **Proco Joe Moreno**
Ward # **01**
City of Chicago
City Hall, Room **300**
121 North LaSalle Street
Chicago, Illinois 60602

Re: An ordinance to use and maintain a portion of the public right-of-way for **one (1) sidewalk cafe(s)** for **The Wormhole**, adjacent to the premises known as **1462 N. Milwaukee Ave.**.

Dear Alderman **Proco Joe Moreno**:

The applicant referenced above has requested the use of the public right-of-way for a **sidewalk cafe(s)**. An ordinance has been prepared by the Department of Business Affairs and Consumer Protection – Small Business Center - Public Way Use Unit for presentation to the City Council. Because this request was made for properties located in your ward, as approved by you as per the attached, I respectfully request that you introduce the attached ordinance at the next City Council meeting.

If you have any questions regarding this ordinance, please contact Anthony Bertuca at (312) 744-5506.

Department of Business Affairs and Consumer Protection

City of Chicago

O2016-1808

Office of the City Clerk

Document Tracking Sheet

Meeting Date:	3/16/2016
Sponsor(s):	Moreno (1)
Type:	Ordinance
Title:	Sidewalk cafe(s) for Xoco
Committee(s) Assignment:	Committee on Transportation and Public Way

ORDINANCE
XOCO
Acct. No. 386928 - 1
Permit No. 1122486

Be It Ordained by the City Council of the City of Chicago:

Permission and authority are hereby given and granted to XOCO upon the terms and subject to the conditions of this ordinance, to maintain and use a portion of the public right of way for a sidewalk cafe adjacent to its premises located at 1471 N. Milwaukee Ave.. Said sidewalk cafe area #1 shall be seventy-four point nine four (74.94) feet in length and nine point five (9.5) feet in width for a total of seven hundred eleven point nine three (711.93) square feet and shall allow six (6) feet of clear space from the face of the curb/building line along Honore Street and Milwaukee Avenue. The compensation for said space and the days and hours of operation for the sidewalk cafe shall be as follows:

Tuesday through Thursday 11:00 a.m. to 11:00 p.m. Friday 11:00 a.m. to 11:00 p.m. Saturday 8:00 a.m. to 11:00 p.m. Sunday 8:00 a.m. to 8:00 p.m.
Compensation: $783.12
SEATING CAPACITY: 36

Sidewalk Cafe Permit and approved plan must be posted at all times.

This grant of privilege #1122486 for a sidewalk cafe shall be subject to the provisions of Section 10-28-800 though 10-28-885 of the Municipal Code of Chicago and the directions of the Commissioner of Department of Business Affairs and Consumer Protection, the Commissioner of Streets and Sanitation, and the Commissioner of Transportation.

The permit holder agrees to hold the City of Chicago harmless for any damage, relocation or replacement costs associated with damage, relocation or removal of private property caused by the City performing work in the public way.

Authority for the above named privilege is herein given and granted from and after March 1, 2016 through and including December 1, 2016.

Alderman _____

Proco Joe Moreno 1st Ward

Department of Business Affairs and Consumer Protection
Small Business Center - Public Way Use Unit
City Hall - 121 N. LaSalle Street, Room 800 • Chicago, IL 60602
312-74-GOBIZ / 312-744-6249 • (312) 744-1944 (TTY)
http://www.cityofchicago.org/bacp

03/16/2016

Alderman **Proco Joe Moreno**
Ward # **01**
City of Chicago
City Hall, Room **300**
121 North LaSalle Street
Chicago, Illinois 60602

Re: An ordinance to use and maintain a portion of the public right-of-way for **one (1) sidewalk cafe(s)** for **XOCO**, adjacent to the premises known as **1471 N. Milwaukee Ave.**.

Dear Alderman **Proco Joe Moreno**:

The applicant referenced above has requested the use of the public right-of-way for a **sidewalk cafe(s)**. An ordinance has been prepared by the Department of Business Affairs and Consumer Protection – Small Business Center - Public Way Use Unit for presentation to the City Council. Because this request was made for properties located in your ward, as approved by you as per the attached, I respectfully request that you introduce the attached ordinance at the next City Council meeting.

If you have any questions regarding this ordinance, please contact Anthony Bertuca at (312) 744-5506.

Department of Business Affairs and Consumer Protection

City of Chicago

O2016-1809

Office of the City Clerk

Document Tracking Sheet

Meeting Date:	3/16/2016
Sponsor(s):	Moreno (1)
Type:	Ordinance
Title:	Sidewalk cafe(s) for 25 Degrees No. 2
Committee(s) Assignment:	Committee on Transportation and Public Way

ORDINANCE
25 DEGREES #2
Acct. No. 290451 - 1
Permit No. 1122480

Be It Ordained by the City Council of the City of Chicago:

Permission and authority are hereby given and granted to 25 DEGREES #2 upon the terms and subject to the conditions of this ordinance, to maintain and use a portion of the public right of way for a sidewalk cafe adjacent to its premises located at 2015 W. Division St.. Said sidewalk cafe area #1 shall be twenty-five (25) feet in length and sixteen point three three (16.33) feet in width for a total of four hundred eight point two five (408.25) square feet and shall allow six (6) feet of clear space from the face of the curb/building line along W. Division St.. The compensation for said space and the days and hours of operation for the sidewalk cafe shall be as follows:

Sunday through Friday 11:00 am until 12:00 a.m. Saturday 11:00 am until 12:00 midnight
Compensation: $600.00
SEATING CAPACITY: 54

Sidewalk Cafe Permit and approved plan must be posted at all times.

This grant of privilege #1122480 for a sidewalk cafe shall be subject to the provisions of Section 10-28-800 though 10-28-885 of the Municipal Code of Chicago and the directions of the Commissioner of Department of Business Affairs and Consumer Protection, the Commissioner of Streets and Sanitation, and the Commissioner of Transportation.

The permit holder agrees to hold the City of Chicago harmless for any damage, relocation or replacement costs associated with damage, relocation or removal of private property caused by the City performing work in the public way.

Authority for the above named privilege is herein given and granted from and after March 1, 2016 through and including December 1, 2016.

Alderman Joe Moreno

Proco Joe Moreno 1st Ward

Department of Business Affairs and Consumer Protection
Small Business Center - Public Way Use Unit
City Hall - 121 N. LaSalle Street, Room 800 • Chicago, IL 60602
312-74-GOBIZ / 312-744-6249 • (312) 744-1944 (TTY)
http://www.cityofchicago.org/bacp

03/16/2016

Alderman **Proco Joe Moreno**
Ward # **01**
City of Chicago
City Hall, Room **300**
121 North LaSalle Street
Chicago, Illinois 60602

Re: An ordinance to use and maintain a portion of the public right-of-way for **one (1) sidewalk cafe(s)** for **25 DEGREES #2**, adjacent to the premises known as **2015 W. Division St.**.

Dear Alderman **Proco Joe Moreno**:

The applicant referenced above has requested the use of the public right-of-way for a **sidewalk cafe(s)**. An ordinance has been prepared by the Department of Business Affairs and Consumer Protection – Small Business Center - Public Way Use Unit for presentation to the City Council. Because this request was made for properties located in your ward, as approved by you as per the attached, I respectfully request that you introduce the attached ordinance at the next City Council meeting.

If you have any questions regarding this ordinance, please contact Anthony Bertuca at (312) 744-5506.

Department of Business Affairs and Consumer Protection

City of Chicago

O2016-1810

Office of the City Clerk

Document Tracking Sheet

Meeting Date:	3/16/2016
Sponsor(s):	Moreno (1)
Type:	Ordinance
Title:	Sidewalk cafe(s) for 5411 Empanadas
Committee(s) Assignment:	Committee on Transportation and Public Way

ORDINANCE
5411 EMPANADAS
Acct. No. 394452 - 1
Permit No. 1122474

Be It Ordained by the City Council of the City of Chicago:

Permission and authority are hereby given and granted to 5411 EMPANADAS upon the terms and subject to the conditions of this ordinance, to maintain and use a portion of the public right of way for a sidewalk cafe adjacent to its premises located at 1659 W. Division St.. Said sidewalk cafe area #1 shall be twenty-four point three (24.3) feet in length and fifteen point nine two (15.92) feet in width, area #2 shall be twenty-two (22) feet in length and five point five (5.5) feet in width, area #3 shall be fifteen point five (15.5) feet in length and five point five (5.5) feet in width for a total of five hundred ninety-three point one one (593.11) square feet and shall allow six (6) feet of clear space from the face of the curb/building line along West Division Street, North Paulina Street. The compensation for said space and the days and hours of operation for the sidewalk cafe shall be as follows:

Monday through Sunday 8:00 a.m. to 12:00 midnight
Compensation: $652.42
SEATING CAPACITY: 34

Sidewalk Cafe Permit and approved plan must be posted at all times.

This grant of privilege #1122474 for a sidewalk cafe shall be subject to the provisions of Section 10-28-800 though 10-28-885 of the Municipal Code of Chicago and the directions of the Commissioner of Department of Business Affairs and Consumer Protection, the Commissioner of Streets and Sanitation, and the Commissioner of Transportation.

The permit holder agrees to hold the City of Chicago harmless for any damage, relocation or replacement costs associated with damage, relocation or removal of private property caused by the City performing work in the public way.

Authority for the above named privilege is herein given and granted from and after March 1, 2016 through and including December 1, 2016.

Alderman _____

Proco Joe Moreno 1st Ward

Department of Business Affairs and Consumer Protection
Small Business Center - Public Way Use Unit
City Hall - 121 N LaSalle Street, Room 800 • Chicago, IL 60602
312-74-GOBIZ / 312-744-6249 • (312) 744-1944 (TTY)
http://www.cityofchicago.org/bacp

03/16/2016

Alderman **Proco Joe Moreno**
Ward # **01**
City of Chicago
City Hall, Room **300**
121 North LaSalle Street
Chicago, Illinois 60602

Re: An ordinance to use and maintain a portion of the public right-of-way for **three (3) sidewalk cafe(s)** for **5411 EMPANADAS**, adjacent to the premises known as **1659 W. Division St.**.

Dear Alderman **Proco Joe Moreno**:

The applicant referenced above has requested the use of the public right-of-way for a **sidewalk cafe(s)**. An ordinance has been prepared by the Department of Business Affairs and Consumer Protection – Small Business Center - Public Way Use Unit for presentation to the City Council. Because this request was made for properties located in your ward, as approved by you as per the attached, I respectfully request that you introduce the attached ordinance at the next City Council meeting.

If you have any questions regarding this ordinance, please contact Anthony Bertuca at (312) 744-5506.

Department of Business Affairs and Consumer Protection

City of Chicago

O2016-1811

Office of the City Clerk

Document Tracking Sheet

Meeting Date:	3/16/2016
Sponsor(s):	Hopkins (2)
Type:	Ordinance
Title:	Sidewalk cafe(s) for A Baker's Tale
Committee(s) Assignment:	Committee on Transportation and Public Way

ORDINANCE
A BAKER'S TALE
Acct. No. 388372 - 1
Permit No. 1122333

Be It Ordained by the City Council of the City of Chicago:

Permission and authority are hereby given and granted to A BAKER'S TALE upon the terms and subject to the conditions of this ordinance, to maintain and use a portion of the public right of way for a sidewalk cafe adjacent to its premises located at 2127 W. Division St.. Said sidewalk cafe area #1 shall be nineteen point one seven (19.17) feet in length and fourteen (14) feet in width for a total of two hundred sixty-eight point three eight (268.38) square feet and shall allow six (6) feet of clear space from the face of the curb/building line along W. Division Street. The compensation for said space and the days and hours of operation for the sidewalk cafe shall be as follows:

Monday through Sunday 8:00 a.m. to 7:00 p.m.
Compensation: $600.00
SEATING CAPACITY: 24

Sidewalk Cafe Permit and approved plan must be posted at all times.

This grant of privilege #1122333 for a sidewalk cafe shall be subject to the provisions of Section 10-28-800 though 10-28-885 of the Municipal Code of Chicago and the directions of the Commissioner of Department of Business Affairs and Consumer Protection, the Commissioner of Streets and Sanitation, and the Commissioner of Transportation.

The permit holder agrees to hold the City of Chicago harmless for any damage, relocation or replacement costs associated with damage, relocation or removal of private property caused by the City performing work in the public way.

Authority for the above named privilege is herein given and granted from and after March 1, 2016 through and including December 1, 2016.

Alderman _____

Brian Hopkins 2nd Ward

Department of Business Affairs and Consumer Protection
Small Business Center - Public Way Use Unit
City Hall - 121 N. LaSalle Street, Room 800 • Chicago, IL 60602
312-74-GOBIZ / 312-744-6249 • (312) 744-1944 (TTY)
http://www.cityofchicago.org/bacp

03/16/2016

Alderman **Brian Hopkins**
Ward # **02**
City of Chicago
City Hall, Room **200**
121 North LaSalle Street
Chicago, Illinois 60602

Re: An ordinance to use and maintain a portion of the public right-of-way for **one (1) sidewalk cafe(s)** for **A BAKER'S TALE**, adjacent to the premises known as **2127 W. Division St.**.

Dear Alderman **Brian Hopkins**:

The applicant referenced above has requested the use of the public right-of-way for a **sidewalk cafe(s)**. An ordinance has been prepared by the Department of Business Affairs and Consumer Protection – Small Business Center - Public Way Use Unit for presentation to the City Council. Because this request was made for properties located in your ward, as approved by you as per the attached, I respectfully request that you introduce the attached ordinance at the next City Council meeting.

If you have any questions regarding this ordinance, please contact Anthony Bertuca at (312) 744-5506.

Department of Business Affairs and Consumer Protection

City of Chicago

O2016-1812

Office of the City Clerk

Document Tracking Sheet

Meeting Date:	3/16/2016
Sponsor(s):	Hopkins (2)
Type:	Ordinance
Title:	Sidewalk cafe(s) for Bird's Nest
Committee(s) Assignment:	Committee on Transportation and Public Way

ORDINANCE
BIRD'S NEST
Acct. No. 16437 - 1
Permit No. 1122181

Be It Ordained by the City Council of the City of Chicago:

Permission and authority are hereby given and granted to BIRD'S NEST upon the terms and subject to the conditions of this ordinance, to maintain and use a portion of the public right of way for a sidewalk cafe adjacent to its premises located at 2500 N. Southport Ave.. Said sidewalk cafe area #1 shall be seventy (70) feet in length and eight point eight three (8.83) feet in width for a total of six hundred eighteen point one (618.1) square feet and shall allow six (6) feet of clear space from the face of the curb/building line along W. Altgeld Street. The compensation for said space and the days and hours of operation for the sidewalk cafe shall be as follows:

Sunday 10:00 a.m. to 10:00 p.m. Monday through Thursday 11:00 a.m. to 10:00 p.m.
Friday 11:00 a.m. to 11:00 p.m. Saturday 10:00 a.m. to 11:00 p.m.
Compensation: $679.91
SEATING CAPACITY: 28

Sidewalk Cafe Permit and approved plan must be posted at all times.

This grant of privilege #1122181 for a sidewalk cafe shall be subject to the provisions of Section 10-28-800 though 10-28-885 of the Municipal Code of Chicago and the directions of the Commissioner of Department of Business Affairs and Consumer Protection, the Commissioner of Streets and Sanitation, and the Commissioner of Transportation.

The permit holder agrees to hold the City of Chicago harmless for any damage, relocation or replacement costs associated with damage, relocation or removal of private property caused by the City performing work in the public way.

Authority for the above named privilege is herein given and granted from and after March 1, 2016 through and including December 1, 2016.

Alderman _____

Brian Hopkins 2nd Ward

Department of Business Affairs and Consumer Protection
Small Business Center - Public Way Use Unit
City Hall - 121 N. LaSalle Street, Room 800 • Chicago, IL 60602
312-74-GOBIZ / 312-744-6249 • (312) 744-1944 (TTY)
http://www.cityofchicago.org/bacp

03/16/2016

Alderman **Brian Hopkins**
Ward # **02**
City of Chicago
City Hall, Room **200**
121 North LaSalle Street
Chicago, Illinois 60602

Re: An ordinance to use and maintain a portion of the public right-of-way for **one (1) sidewalk cafe(s)** for **BIRD'S NEST**, adjacent to the premises known as **2500 N. Southport Ave.**.

Dear Alderman **Brian Hopkins**:

The applicant referenced above has requested the use of the public right-of-way for a **sidewalk cafe(s)**. An ordinance has been prepared by the Department of Business Affairs and Consumer Protection – Small Business Center - Public Way Use Unit for presentation to the City Council. Because this request was made for properties located in your ward, as approved by you as per the attached, I respectfully request that you introduce the attached ordinance at the next City Council meeting.

If you have any questions regarding this ordinance, please contact Anthony Bertuca at (312) 744-5506.

Department of Business Affairs and Consumer Protection

City of Chicago

O2016-1813

Office of the City Clerk

Document Tracking Sheet

Meeting Date:	3/16/2016
Sponsor(s):	Hopkins (2)
Type:	Ordinance
Title:	Sidewalk cafe(s) for Centennial Crafted Beer & Eatery
Committee(s) Assignment:	Committee on Transportation and Public Way

ORDINANCE
CENTENNIAL CRAFTED BEER & EATERY
Acct. No. 402971 - 1
Permit No. 1122467

Be It Ordained by the City Council of the City of Chicago:

Permission and authority are hereby given and granted to CENTENNIAL CRAFTED BEER & EATERY upon the terms and subject to the conditions of this ordinance, to maintain and use a portion of the public right of way for a sidewalk cafe adjacent to its premises located at 733 N. La Salle Dr.. Said sidewalk cafe area #1 shall be twenty-five (25) feet in length and ten (10) feet in width for a total of two hundred fifty (250) square feet and shall allow six (6) feet of clear space from the face of the curb/building line along North LaSalle Drive. The compensation for said space and the days and hours of operation for the sidewalk cafe shall be as follows:

Monday through Sunday 8:00 a.m. to 12:00 midnight
Compensation: $600.00
SEATING CAPACITY: 28

Sidewalk Cafe Permit and approved plan must be posted at all times.

This grant of privilege #1122467 for a sidewalk cafe shall be subject to the provisions of Section 10-28-800 though 10-28-885 of the Municipal Code of Chicago and the directions of the Commissioner of Department of Business Affairs and Consumer Protection, the Commissioner of Streets and Sanitation, and the Commissioner of Transportation.

The permit holder agrees to hold the City of Chicago harmless for any damage, relocation or replacement costs associated with damage, relocation or removal of private property caused by the City performing work in the public way.

Authority for the above named privilege is herein given and granted from and after March 1, 2016 through and including December 1, 2016.

Alderman _____

Brian Hopkins 2nd Ward

Department of Business Affairs and Consumer Protection
Small Business Center - Public Way Use Unit
City Hall - 121 N. LaSalle Street, Room 800 • Chicago, IL 60602
312-74-GOBIZ / 312-744-6249 • (312) 744-1944 (TTY)
http://www.cityofchicago.org/bacp

03/16/2016

Alderman **Brian Hopkins**
Ward # **02**
City of Chicago
City Hall, Room **200**
121 North LaSalle Street
Chicago, Illinois 60602

Re: An ordinance to use and maintain a portion of the public right-of-way for **one (1) sidewalk cafe(s)** for **CENTENNIAL CRAFTED BEER & EATERY**, adjacent to the premises known as **733 N. La Salle Dr.**.

Dear Alderman **Brian Hopkins**:

The applicant referenced above has requested the use of the public right-of-way for a **sidewalk cafe(s)**. An ordinance has been prepared by the Department of Business Affairs and Consumer Protection – Small Business Center - Public Way Use Unit for presentation to the City Council. Because this request was made for properties located in your ward, as approved by you as per the attached, I respectfully request that you introduce the attached ordinance at the next City Council meeting.

If you have any questions regarding this ordinance, please contact Anthony Bertuca at (312) 744-5506.

Department of Business Affairs and Consumer Protection

City of Chicago

O2016-1815

Office of the City Clerk

Document Tracking Sheet

Meeting Date:	3/16/2016
Sponsor(s):	Hopkins (2)
Type:	Ordinance
Title:	Sidewalk cafe(s) for Glunz Tavern, The
Committee(s) Assignment:	Committee on Transportation and Public Way

ORDINANCE
THE GLUNZ TAVERN
Acct. No. 372761 - 1
Permit No. 1122375

Be It Ordained by the City Council of the City of Chicago:

Permission and authority are hereby given and granted to THE GLUNZ TAVERN upon the terms and subject to the conditions of this ordinance, to maintain and use a portion of the public right of way for a sidewalk cafe adjacent to its premises located at 1202 N. Wells St.. Said sidewalk cafe area #1 shall be fifty (50) feet in length and nine point five (9.5) feet in width for a total of four hundred seventy-five (475) square feet and shall allow six (6) feet of clear space from the face of the curb/building line along N. Wells Street. The compensation for said space and the days and hours of operation for the sidewalk cafe shall be as follows:

Monday through Sunday 8:00 a.m. to 12:00 p.m.
Compensation: $1,092.50
SEATING CAPACITY: 35

Sidewalk Cafe Permit and approved plan must be posted at all times.

This grant of privilege #1122375 for a sidewalk cafe shall be subject to the provisions of Section 10-28-800 though 10-28-885 of the Municipal Code of Chicago and the directions of the Commissioner of Department of Business Affairs and Consumer Protection, the Commissioner of Streets and Sanitation, and the Commissioner of Transportation.

The permit holder agrees to hold the City of Chicago harmless for any damage, relocation or replacement costs associated with damage, relocation or removal of private property caused by the City performing work in the public way.

Authority for the above named privilege is herein given and granted from and after March 1, 2016 through and including December 1, 2016.

Alderman _____

Brian Hopkins 2nd Ward

Department of Business Affairs and Consumer Protection
Small Business Center - Public Way Use Unit
City Hall - 121 N. LaSalle Street, Room 800 • Chicago, IL 60602
312-74-GOBIZ / 312-744-6249 • (312) 744-1944 (TTY)
http //www cityofchicago.org/bacp

03/16/2016

Alderman **Brian Hopkins**
Ward # **02**
City of Chicago
City Hall, Room **200**
121 North LaSalle Street
Chicago, Illinois 60602

Re: An ordinance to use and maintain a portion of the public right-of-way for **one (1) sidewalk cafe(s)** for **THE GLUNZ TAVERN**, adjacent to the premises known as **1202 N. Wells St.**.

Dear Alderman **Brian Hopkins**:

The applicant referenced above has requested the use of the public right-of-way for a **sidewalk cafe(s)**. An ordinance has been prepared by the Department of Business Affairs and Consumer Protection – Small Business Center - Public Way Use Unit for presentation to the City Council. Because this request was made for properties located in your ward, as approved by you as per the attached, I respectfully request that you introduce the attached ordinance at the next City Council meeting.

If you have any questions regarding this ordinance, please contact Anthony Bertuca at (312) 744-5506.

Department of Business Affairs and Consumer Protection

City of Chicago

O2016-1817

Office of the City Clerk

Document Tracking Sheet

Meeting Date:	3/16/2016
Sponsor(s):	Hopkins (2)
Type:	Ordinance
Title:	Sidewalk cafe(s) for Grill on the Alley, The
Committee(s) Assignment:	Committee on Transportation and Public Way

ORDINANCE
THE GRILL ON THE ALLEY
Acct. No. 81319 - 1
Permit No. 1122193

Be It Ordained by the City Council of the City of Chicago:

Permission and authority are hereby given and granted to THE GRILL ON THE ALLEY upon the terms and subject to the conditions of this ordinance, to maintain and use a portion of the public right of way for a sidewalk cafe adjacent to its premises located at 909 N. Michigan Ave.. Said sidewalk cafe area #1 shall be twenty-seven (27) feet in length and nine (9) feet in width for a total of two hundred forty-three (243) square feet and shall allow six (6) feet of clear space from the face of the curb/building line along E. Delaware Place. The compensation for said space and the days and hours of operation for the sidewalk cafe shall be as follows:

Monday thru Sunday 8:00 a.m. to 11:00 p.m.
Compensation: $600.00
SEATING CAPACITY: 22

Sidewalk Cafe Permit and approved plan must be posted at all times.

This grant of privilege #1122193 for a sidewalk cafe shall be subject to the provisions of Section 10-28-800 though 10-28-885 of the Municipal Code of Chicago and the directions of the Commissioner of Department of Business Affairs and Consumer Protection, the Commissioner of Streets and Sanitation, and the Commissioner of Transportation.

The permit holder agrees to hold the City of Chicago harmless for any damage, relocation or replacement costs associated with damage, relocation or removal of private property caused by the City performing work in the public way.

Authority for the above named privilege is herein given and granted from and after March 1, 2016 through and including December 1, 2016.

Alderman _____

Brian Hopkins 2nd Ward

· **Department of Business Affairs and Consumer Protection**
Small Business Center - Public Way Use Unit
City Hall - 121 N. LaSalle Street, Room 800 • Chicago, IL 60602
312-74-GOBIZ / 312-744-6249 • (312) 744-1944 (TTY)
http://www.cityofchicago.org/bacp

03/16/2016

Alderman **Brian Hopkins**
Ward # **02**
City of Chicago
City Hall, Room **200**
121 North LaSalle Street
Chicago, Illinois 60602

Re: An ordinance to use and maintain a portion of the public right-of-way for **one (1) sidewalk cafe(s)** for **THE GRILL ON THE ALLEY**, adjacent to the premises known as **909 N. Michigan Ave.**.

Dear Alderman **Brian Hopkins**:

The applicant referenced above has requested the use of the public right-of-way for a **sidewalk cafe(s)**. An ordinance has been prepared by the Department of Business Affairs and Consumer Protection – Small Business Center - Public Way Use Unit for presentation to the City Council. Because this request was made for properties located in your ward, as approved by you as per the attached, I respectfully request that you introduce the attached ordinance at the next City Council meeting.

If you have any questions regarding this ordinance, please contact Anthony Bertuca at (312) 744-5506.

Department of Business Affairs and Consumer Protection

City of Chicago

O2016-1819

Office of the City Clerk

Document Tracking Sheet

Meeting Date:	3/16/2016
Sponsor(s):	Hopkins (2)
Type:	Ordinance
Title:	Sidewalk cafe(s) for Happy Camper
Committee(s) Assignment:	Committee on Transportation and Public Way

ORDINANCE
HAPPY CAMPER
Acct. No. 398059 - 1
Permit No. 1122145

Be It Ordained by the City Council of the City of Chicago:

Permission and authority are hereby given and granted to HAPPY CAMPER upon the terms and subject to the conditions of this ordinance, to maintain and use a portion of the public right of way for a sidewalk cafe adjacent to its premises located at 1209 N. Wells St.. Said sidewalk cafe area #1 shall be eighty-one point six seven (81.67) feet in length and ten point five (10.5) feet in width for a total of eight hundred fifty-seven point five four (857.54) square feet and shall allow six (6) feet of clear space from the face of the curb/building line along North Wells Street. The compensation for said space and the days and hours of operation for the sidewalk cafe shall be as follows:

Monday through Sunday 10:00 a.m. to 12:00 midnight
Compensation: $1,972.33
SEATING CAPACITY: 60

Sidewalk Cafe Permit and approved plan must be posted at all times.

This grant of privilege #1122145 for a sidewalk cafe shall be subject to the provisions of Section 10-28-800 though 10-28-885 of the Municipal Code of Chicago and the directions of the Commissioner of Department of Business Affairs and Consumer Protection, the Commissioner of Streets and Sanitation, and the Commissioner of Transportation.

The permit holder agrees to hold the City of Chicago harmless for any damage, relocation or replacement costs associated with damage, relocation or removal of private property caused by the City performing work in the public way.

Authority for the above named privilege is herein given and granted from and after March 1, 2016 through and including December 1, 2016.

Alderman _____

Brian Hopkins 2nd Ward

Department of Business Affairs and Consumer Protection
Small Business Center - Public Way Use Unit
City Hall - 121 N. LaSalle Street, Room 800 • Chicago, IL 60602
312-74-GOBIZ / 312-744-6249 • (312) 744-1944 (TTY)
http //www cityofchicago org/bacp

03/16/2016

Alderman **Brian Hopkins**
Ward # **02**
City of Chicago
City Hall, Room **200**
121 North LaSalle Street
Chicago, Illinois 60602

Re: An ordinance to use and maintain a portion of the public right-of-way for **one (1) sidewalk cafe(s)** for **HAPPY CAMPER**, adjacent to the premises known as **1209 N. Wells St.**.

Dear Alderman **Brian Hopkins**:

The applicant referenced above has requested the use of the public right-of-way for a **sidewalk cafe(s)**. An ordinance has been prepared by the Department of Business Affairs and Consumer Protection – Small Business Center - Public Way Use Unit for presentation to the City Council. Because this request was made for properties located in your ward, as approved by you as per the attached, I respectfully request that you introduce the attached ordinance at the next City Council meeting.

If you have any questions regarding this ordinance, please contact Anthony Bertuca at (312) 744-5506.

Department of Business Affairs and Consumer Protection

City of Chicago

O2016-1820

Office of the City Clerk

Document Tracking Sheet

Meeting Date:	3/16/2016
Sponsor(s):	Hopkins (2)
Type:	Ordinance
Title:	Sidewalk cafe(s) for La Storia
Committee(s) Assignment:	Committee on Transportation and Public Way

ORDINANCE
LA STORIA
Acct. No. 381411 - 1
Permit No. 1121886

Be It Ordained by the City Council of the City of Chicago:

Permission and authority are hereby given and granted to LA STORIA upon the terms and subject to the conditions of this ordinance, to maintain and use a portion of the public right of way for a sidewalk cafe adjacent to its premises located at 1154-1156 N. Dearborn St.. Said sidewalk cafe area #1 shall be thirty-five (35) feet in length and twelve point five (12.5) feet in width for a total of four hundred thirty-seven point five (437.5) square feet and shall allow six (6) feet of clear space from the face of the curb/building line along North Dearborn Street. The compensation for said space and the days and hours of operation for the sidewalk cafe shall be as follows:

Sunday through Thursday 10:00 a.m. to 11:00 p.m. Friday and Saturday 10:00 a.m. to 12:00 midnight
Compensation: $787.50
SEATING CAPACITY: 36

Sidewalk Cafe Permit and approved plan must be posted at all times.

This grant of privilege #1121886 for a sidewalk cafe shall be subject to the provisions of Section 10-28-800 though 10-28-885 of the Municipal Code of Chicago and the directions of the Commissioner of Department of Business Affairs and Consumer Protection, the Commissioner of Streets and Sanitation, and the Commissioner of Transportation.

The permit holder agrees to hold the City of Chicago harmless for any damage, relocation or replacement costs associated with damage, relocation or removal of private property caused by the City performing work in the public way.

Authority for the above named privilege is herein given and granted from and after March 1, 2016 through and including December 1, 2016.

Alderman _____

Brian Hopkins 2nd Ward

Department of Business Affairs and Consumer Protection
Small Business Center - Public Way Use Unit
City Hall - 121 N. LaSalle Street, Room 800 • Chicago, IL 60602
312-74-GOBIZ / 312-744-6249 • (312) 744-1944 (TTY)
http://www.cityofchicago.org/bacp

03/16/2016

Alderman **Brian Hopkins**
Ward # **02**
City of Chicago
City Hall, Room **200**
121 North LaSalle Street
Chicago, Illinois 60602

Re: An ordinance to use and maintain a portion of the public right-of-way for **one (1) sidewalk cafe(s)** for **LA STORIA**, adjacent to the premises known as **1154-1156 N. Dearborn St.**.

Dear Alderman **Brian Hopkins**:

The applicant referenced above has requested the use of the public right-of-way for a **sidewalk cafe(s)**. An ordinance has been prepared by the Department of Business Affairs and Consumer Protection – Small Business Center - Public Way Use Unit for presentation to the City Council. Because this request was made for properties located in your ward, as approved by you as per the attached, I respectfully request that you introduce the attached ordinance at the next City Council meeting.

If you have any questions regarding this ordinance, please contact Anthony Bertuca at (312) 744-5506.

Department of Business Affairs and Consumer Protection

City of Chicago

O2016-1821

Office of the City Clerk

Document Tracking Sheet

Meeting Date:	3/16/2016
Sponsor(s):	Hopkins (2)
Type:	Ordinance
Title:	Sidewalk cafe(s) for Letiza'a Natural Bakery/Enoteca Roma
Committee(s) Assignment:	Committee on Transportation and Public Way

ORDINANCE
LETIZA'S NATURAL BAKERY / ENOTECA ROMA
Acct. No. 20972 - 2
Permit No. 1122361

Be It Ordained by the City Council of the City of Chicago:

Permission and authority are hereby given and granted to LETIZA'S NATURAL BAKERY / ENOTECA ROMA upon the terms and subject to the conditions of this ordinance, to maintain and use a portion of the public right of way for a sidewalk cafe adjacent to its premises located at 2144-2146 W. Division St.. Said sidewalk cafe area #1 shall be twenty-four (24) feet in length and twenty (20) feet in width, area #2 shall be twenty-three (23) feet in length and twenty (20) feet in width for a total of nine hundred forty (940) square feet and shall allow six (6) feet of clear space from the face of the curb/building line along W. Division St.. The compensation for said space and the days and hours of operation for the sidewalk cafe shall be as follows:

Monday through Sunday 8:00am until 12:00am midnight
Compensation: $1,034.00
SEATING CAPACITY: 60

Sidewalk Cafe Permit and approved plan must be posted at all times.

This grant of privilege #1122361 for a sidewalk cafe shall be subject to the provisions of Section 10-28-800 though 10-28-885 of the Municipal Code of Chicago and the directions of the Commissioner of Department of Business Affairs and Consumer Protection, the Commissioner of Streets and Sanitation, and the Commissioner of Transportation.

The permit holder agrees to hold the City of Chicago harmless for any damage, relocation or replacement costs associated with damage, relocation or removal of private property caused by the City performing work in the public way.

Authority for the above named privilege is herein given and granted from and after March 1, 2016 through and including December 1, 2016.

Alderman _____

Brian Hopkins 2nd Ward

Department of Business Affairs and Consumer Protection
Small Business Center - Public Way Use Unit
City Hall - 121 N. LaSalle Street. Room 800 • Chicago. IL 60602
312-74-GOBIZ / 312-744-6249 • (312) 744-1944 (TTY)
http://www.cityofchicago.org/bacp

03/16/2016

Alderman **Brian Hopkins**
Ward # **02**
City of Chicago
City Hall, Room **200**
121 North LaSalle Street
Chicago, Illinois 60602

Re: An ordinance to use and maintain a portion of the public right-of-way for **two (2) sidewalk cafe(s)** for **LETIZA'S NATURAL BAKERY / ENOTECA ROMA**, adjacent to the premises known as **2144-2146 W. Division St.**.

Dear Alderman **Brian Hopkins**:

The applicant referenced above has requested the use of the public right-of-way for a **sidewalk cafe(s)**. An ordinance has been prepared by the Department of Business Affairs and Consumer Protection – Small Business Center - Public Way Use Unit for presentation to the City Council. Because this request was made for properties located in your ward, as approved by you as per the attached, I respectfully request that you introduce the attached ordinance at the next City Council meeting.

If you have any questions regarding this ordinance, please contact Anthony Bertuca at (312) 744-5506.

Department of Business Affairs and Consumer Protection

City of Chicago

O2016-1822

Office of the City Clerk

Document Tracking Sheet

Meeting Date:	3/16/2016
Sponsor(s):	Hopkins (2)
Type:	Ordinance
Title:	Sidewalk cafe(s) for Lillie's Q
Committee(s) Assignment:	Committee on Transportation and Public Way

ORDINANCE
LILLIE'S Q
Acct. No. 355171 - 1
Permit No. 1122323

Be It Ordained by the City Council of the City of Chicago:

Permission and authority are hereby given and granted to LILLIE'S Q upon the terms and subject to the conditions of this ordinance, to maintain and use a portion of the public right of way for a sidewalk cafe adjacent to its premises located at 1856 W. North Ave.. Said sidewalk cafe area #1 shall be fifty-four point five (54.5) feet in length and six (6) feet in width for a total of three hundred twenty-seven (327) square feet and shall allow six (6) feet of clear space from the face of the curb/building line along N. Wolcott Ave.. The compensation for said space and the days and hours of operation for the sidewalk cafe shall be as follows:

Sunday through Thursday 11:00 a.m. to 10:00 p.m. Friday and Saturday 11:00 to 11:00 p.m.
Compensation: $600.00
SEATING CAPACITY: 15

Sidewalk Cafe Permit and approved plan must be posted at all times.

This grant of privilege #1122323 for a sidewalk cafe shall be subject to the provisions of Section 10-28-800 though 10-28-885 of the Municipal Code of Chicago and the directions of the Commissioner of Department of Business Affairs and Consumer Protection, the Commissioner of Streets and Sanitation, and the Commissioner of Transportation.

The permit holder agrees to hold the City of Chicago harmless for any damage, relocation or replacement costs associated with damage, relocation or removal of private property caused by the City performing work in the public way.

Authority for the above named privilege is herein given and granted from and after March 1, 2016 through and including December 1, 2016.

Alderman _____

Brian Hopkins 2nd Ward

Department of Business Affairs and Consumer Protection
Small Business Center - Public Way Use Unit
City Hall - 121 N. LaSalle Street, Room 800 • Chicago, IL 60602
312-74-GOBIZ / 312-744-6249 • (312) 744-1944 (TTY)
http //www cityofchicago org/bacp

03/16/2016

Alderman **Brian Hopkins**
Ward # **02**
City of Chicago
City Hall, Room **200**
121 North LaSalle Street
Chicago, Illinois 60602

Re: An ordinance to use and maintain a portion of the public right-of-way for **one (1) sidewalk cafe(s)** for **LILLIE'S Q**, adjacent to the premises known as **1856 W. North Ave.**.

Dear Alderman **Brian Hopkins**:

The applicant referenced above has requested the use of the public right-of-way for a **sidewalk cafe(s)**. An ordinance has been prepared by the Department of Business Affairs and Consumer Protection – Small Business Center - Public Way Use Unit for presentation to the City Council. Because this request was made for properties located in your ward, as approved by you as per the attached, I respectfully request that you introduce the attached ordinance at the next City Council meeting.

If you have any questions regarding this ordinance, please contact Anthony Bertuca at (312) 744-5506.

Department of Business Affairs and Consumer Protection

City of Chicago

O2016-1823

Office of the City Clerk

Document Tracking Sheet

Meeting Date:	3/16/2016
Sponsor(s):	Hopkins (2)
Type:	Ordinance
Title:	Sidewalk cafe(s) for Lou Malnati's Pizzeria
Committee(s) Assignment:	Committee on Transportation and Public Way

ORDINANCE
LOU MALNATI'S PIZZERIA
Acct. No. 50161 - 8
Permit No. 1121993

Be It Ordained by the City Council of the City of Chicago:

Permission and authority are hereby given and granted to LOU MALNATI'S PIZZERIA upon the terms and subject to the conditions of this ordinance, to maintain and use a portion of the public right of way for a sidewalk cafe adjacent to its premises located at 1120 N. State St.. Said sidewalk cafe area #1 shall be twenty-four (24) feet in length and six point eight three (6.83) feet in width, area #2 shall be thirty-one point five eight (31.58) feet in length and seven point five (7.5) feet in width for a total of four hundred point seven seven (400.77) square feet and shall allow six (6) feet of clear space from the face of the curb/building line along N State St. The compensation for said space and the days and hours of operation for the sidewalk cafe shall be as follows:

Saturday through Sunday 11:00 a.m. until 12:00 Midnight
Compensation: $921.77
SEATING CAPACITY: 36

Sidewalk Cafe Permit and approved plan must be posted at all times.

This grant of privilege #1121993 for a sidewalk cafe shall be subject to the provisions of Section 10-28-800 though 10-28-885 of the Municipal Code of Chicago and the directions of the Commissioner of Department of Business Affairs and Consumer Protection, the Commissioner of Streets and Sanitation, and the Commissioner of Transportation.

The permit holder agrees to hold the City of Chicago harmless for any damage, relocation or replacement costs associated with damage, relocation or removal of private property caused by the City performing work in the public way.

Authority for the above named privilege is herein given and granted from and after March 1, 2016 through and including December 1, 2016.

Alderman _____

Brian Hopkins 2nd Ward

Department of Business Affairs and Consumer Protection
Small Business Center - Public Way Use Unit
City Hall - 121 N. LaSalle Street, Room 800 • Chicago, IL 60602
312-74-GOBIZ / 312-744-6249 • (312) 744-1944 (TTY)
http://www.cityofchicago.org/bacp

03/16/2016

Alderman **Brian Hopkins**
Ward # **02**
City of Chicago
City Hall, Room **200**
121 North LaSalle Street
Chicago, Illinois 60602

Re: An ordinance to use and maintain a portion of the public right-of-way for **two (2) sidewalk cafe(s)** for **LOU MALNATI'S PIZZERIA**, adjacent to the premises known as **1120 N. State St.**.

Dear Alderman **Brian Hopkins**:

The applicant referenced above has requested the use of the public right-of-way for a **sidewalk cafe(s)**. An ordinance has been prepared by the Department of Business Affairs and Consumer Protection – Small Business Center - Public Way Use Unit for presentation to the City Council. Because this request was made for properties located in your ward, as approved by you as per the attached, I respectfully request that you introduce the attached ordinance at the next City Council meeting.

If you have any questions regarding this ordinance, please contact Anthony Bertuca at (312) 744-5506.

Department of Business Affairs and Consumer Protection

City of Chicago

O2016-1824

Office of the City Clerk

Document Tracking Sheet

Meeting Date:	3/16/2016
Sponsor(s):	Hopkins (2)
Type:	Ordinance
Title:	Sidewalk cafe(s) for Maple & Ash
Committee(s) Assignment:	Committee on Transportation and Public Way

ORDINANCE
MAPLE & ASH
Acct. No. 16085 - 3
Permit No. 1122367

Be It Ordained by the City Council of the City of Chicago:

Permission and authority are hereby given and granted to MAPLE & ASH upon the terms and subject to the conditions of this ordinance, to maintain and use a portion of the public right of way for a sidewalk cafe adjacent to its premises located at 6-8 W. Maple St.. Said sidewalk cafe area #1 shall be fifty-nine point four two (59.42) feet in length and ten point six seven (10.67) feet in width, area #2 shall be thirteen point six seven (13.67) feet in length and ten point six seven (10.67) feet in width for a total of seven hundred seventy-nine point eight seven (779.87) square feet and shall allow six (6) feet of clear space from the face of the curb/building line along West Maple Street. The compensation for said space and the days and hours of operation for the sidewalk cafe shall be as follows:

Monday through Friday 11:00 a.m. to 11:00 p.m. Saturday and Sunday 10:00 a.m. to 11:00 p.m.
Compensation: $1,793.70
SEATING CAPACITY: 84

Sidewalk Cafe Permit and approved plan must be posted at all times.

This grant of privilege #1122367 for a sidewalk cafe shall be subject to the provisions of Section 10-28-800 though 10-28-885 of the Municipal Code of Chicago and the directions of the Commissioner of Department of Business Affairs and Consumer Protection, the Commissioner of Streets and Sanitation, and the Commissioner of Transportation.

The permit holder agrees to hold the City of Chicago harmless for any damage, relocation or replacement costs associated with damage, relocation or removal of private property caused by the City performing work in the public way.

Authority for the above named privilege is herein given and granted from and after March 1, 2016 through and including December 1, 2016.

Alderman _____

Brian Hopkins 2nd Ward

Department of Business Affairs and Consumer Protection
Small Business Center - Public Way Use Unit
City Hall - 121 N. LaSalle Street, Room 800 • Chicago, IL 60602
312-74-GOBIZ / 312-744-6249 • (312) 744-1944 (TTY)
http://www.cityofchicago.org/bacp

03/16/2016

Alderman **Brian Hopkins**
Ward # **02**
City of Chicago
City Hall, Room **200**
121 North LaSalle Street
Chicago, Illinois 60602

Re: An ordinance to use and maintain a portion of the public right-of-way for **two (2) sidewalk cafe(s)** for **MAPLE & ASH**, adjacent to the premises known as **6-8 W. Maple St.**.

Dear Alderman **Brian Hopkins**:

The applicant referenced above has requested the use of the public right-of-way for a **sidewalk cafe(s)**. An ordinance has been prepared by the Department of Business Affairs and Consumer Protection – Small Business Center - Public Way Use Unit for presentation to the City Council. Because this request was made for properties located in your ward, as approved by you as per the attached, I respectfully request that you introduce the attached ordinance at the next City Council meeting.

If you have any questions regarding this ordinance, please contact Anthony Bertuca at (312) 744-5506.

Department of Business Affairs and Consumer Protection

City of Chicago

O2016-1825

Office of the City Clerk

Document Tracking Sheet

Meeting Date:	3/16/2016
Sponsor(s):	Hopkins (2)
Type:	Ordinance
Title:	Sidewalk cafe(s) for Monkeys Paw, The
Committee(s) Assignment:	Committee on Transportation and Public Way

ORDINANCE
THE MONKEYS PAW
Acct. No. 346731 - 1
Permit No. 1122197

Be It Ordained by the City Council of the City of Chicago:

Permission and authority are hereby given and granted to THE MONKEYS PAW upon the terms and subject to the conditions of this ordinance, to maintain and use a portion of the public right of way for a sidewalk cafe adjacent to its premises located at 2524 N. Southport Ave.. Said sidewalk cafe area #1 shall be fifty-five (55) feet in length and seven (7) feet in width, area #2 shall be thirty (30) feet in length and seven (7) feet in width for a total of five hundred ninety-five (595) square feet and shall allow six (6) feet of clear space from the face of the curb/building line along W. Lill Avenue. The compensation for said space and the days and hours of operation for the sidewalk cafe shall be as follows:

Monday through Thursday 4:30 p.m. to 10:00 p.m. Friday 4:30 p.m. to 12:00 midnight Saturday 11:00 a.m. to 12:00 midnight Sunday 11:00 a.m. to 10:00 p.m.
Compensation: $654.50
SEATING CAPACITY: 32

Sidewalk Cafe Permit and approved plan must be posted at all times.

This grant of privilege #1122197 for a sidewalk cafe shall be subject to the provisions of Section 10-28-800 though 10-28-885 of the Municipal Code of Chicago and the directions of the Commissioner of Department of Business Affairs and Consumer Protection, the Commissioner of Streets and Sanitation, and the Commissioner of Transportation.

The permit holder agrees to hold the City of Chicago harmless for any damage, relocation or replacement costs associated with damage, relocation or removal of private property caused by the City performing work in the public way.

Authority for the above named privilege is herein given and granted from and after March 1, 2016 through and including December 1, 2016.

Alderman _____

Brian Hopkins 2nd Ward

Department of Business Affairs and Consumer Protection
Small Business Center - Public Way Use Unit
City Hall - 121 N LaSalle Street. Room 800 • Chicago, IL 60602
312-74-GOBIZ / 312-744-6249 • (312) 744-1944 (TTY)
http://www.cityofchicago.org/bacp

03/16/2016

Alderman **Brian Hopkins**
Ward # **02**
City of Chicago
City Hall, Room **200**
121 North LaSalle Street
Chicago, Illinois 60602

Re: An ordinance to use and maintain a portion of the public right-of-way for **two (2) sidewalk cafe(s)** for **THE MONKEYS PAW**, adjacent to the premises known as **2524 N. Southport Ave.**.

Dear Alderman **Brian Hopkins**:

The applicant referenced above has requested the use of the public right-of-way for a **sidewalk cafe(s)**. An ordinance has been prepared by the Department of Business Affairs and Consumer Protection – Small Business Center - Public Way Use Unit for presentation to the City Council. Because this request was made for properties located in your ward, as approved by you as per the attached, I respectfully request that you introduce the attached ordinance at the next City Council meeting.

If you have any questions regarding this ordinance, please contact Anthony Bertuca at (312) 744-5506.

Department of Business Affairs and Consumer Protection

City of Chicago

O2016-1827

Office of the City Clerk

Document Tracking Sheet

Meeting Date:	3/16/2016
Sponsor(s):	Hopkins (2)
Type:	Ordinance
Title:	Sidewalk cafe(s) for Nando Milano Trattoria
Committee(s) Assignment:	Committee on Transportation and Public Way

ORDINANCE
NANDO MILANO TRATTORIA
Acct. No. 369301 - 1
Permit No. 1122308

Be It Ordained by the City Council of the City of Chicago:

Permission and authority are hereby given and granted to NANDO MILANO TRATTORIA upon the terms and subject to the conditions of this ordinance, to maintain and use a portion of the public right of way for a sidewalk cafe adjacent to its premises located at 2114 W. Division St.. Said sidewalk cafe area #1 shall be twenty-five (25) feet in length and eighteen (18) feet in width for a total of four hundred fifty (450) square feet and shall allow six (6) feet of clear space from the face of the curb/building line along W. Division Street. The compensation for said space and the days and hours of operation for the sidewalk cafe shall be as follows:

Monday through Sunday 11:00 a.m. to 11:00 p.m.
Compensation: $600.00
SEATING CAPACITY: 48

Sidewalk Cafe Permit and approved plan must be posted at all times.

This grant of privilege #1122308 for a sidewalk cafe shall be subject to the provisions of Section 10-28-800 though 10-28-885 of the Municipal Code of Chicago and the directions of the Commissioner of Department of Business Affairs and Consumer Protection, the Commissioner of Streets and Sanitation, and the Commissioner of Transportation.

The permit holder agrees to hold the City of Chicago harmless for any damage, relocation or replacement costs associated with damage, relocation or removal of private property caused by the City performing work in the public way.

Authority for the above named privilege is herein given and granted from and after March 1, 2016 through and including December 1, 2016.

Alderman _____

Brian Hopkins 2nd Ward

Department of Business Affairs and Consumer Protection
Small Business Center - Public Way Use Unit
City Hall - 121 N. LaSalle Street, Room 800 • Chicago, IL 60602
312-74-GOBIZ / 312-744-6249 • (312) 744-1944 (TTY)
http://www.cityofchicago.org/bacp

03/16/2016

Alderman **Brian Hopkins**
Ward # **02**
City of Chicago
City Hall, Room **200**
121 North LaSalle Street
Chicago, Illinois 60602

Re: An ordinance to use and maintain a portion of the public right-of-way for **one (1) sidewalk cafe(s)** for **NANDO MILANO TRATTORIA**, adjacent to the premises known as **2114 W. Division St.**.

Dear Alderman **Brian Hopkins**:

The applicant referenced above has requested the use of the public right-of-way for a **sidewalk cafe(s)**. An ordinance has been prepared by the Department of Business Affairs and Consumer Protection – Small Business Center - Public Way Use Unit for presentation to the City Council. Because this request was made for properties located in your ward, as approved by you as per the attached, I respectfully request that you introduce the attached ordinance at the next City Council meeting.

If you have any questions regarding this ordinance, please contact Anthony Bertuca at (312) 744-5506.

Department of Business Affairs and Consumer Protection

City of Chicago

O2016-1828

Office of the City Clerk

Document Tracking Sheet

Meeting Date:	3/16/2016
Sponsor(s):	Hopkins (2)
Type:	Ordinance
Title:	Sidewalk cafe(s) for Old Town Pizza Pub
Committee(s) Assignment:	Committee on Transportation and Public Way

ORDINANCE
Old Town Pizza Pub
Acct. No. 247117 - 1
Permit No. 1121951

Be It Ordained by the City Council of the City of Chicago:

Permission and authority are hereby given and granted to Old Town Pizza Pub upon the terms and subject to the conditions of this ordinance, to maintain and use a portion of the public right of way for a sidewalk cafe adjacent to its premises located at 1339 N. Wells St.. Said sidewalk cafe area #1 shall be twenty-four (24) feet in length and ten (10) feet in width for a total of two hundred forty (240) square feet and shall allow six (6) feet of clear space from the face of the curb/building line along N. Wells Street. The compensation for said space and the days and hours of operation for the sidewalk cafe shall be as follows:

Monday through Friday 11:30 a.m. to 12:00 Midnight. Saturday and Sunday 10:00 a.m. to 12:00 Midnight.
Compensation: $600.00
SEATING CAPACITY: 32

Sidewalk Cafe Permit and approved plan must be posted at all times.

This grant of privilege #1121951 for a sidewalk cafe shall be subject to the provisions of Section 10-28-800 though 10-28-885 of the Municipal Code of Chicago and the directions of the Commissioner of Department of Business Affairs and Consumer Protection, the Commissioner of Streets and Sanitation, and the Commissioner of Transportation.

The permit holder agrees to hold the City of Chicago harmless for any damage, relocation or replacement costs associated with damage, relocation or removal of private property caused by the City performing work in the public way.

Authority for the above named privilege is herein given and granted from and after March 1, 2016 through and including December 1, 2016.

Alderman _____

Brian Hopkins 2nd Ward

Department of Business Affairs and Consumer Protection
Small Business Center - Public Way Use Unit
City Hall - 121 N. LaSalle Street, Room 800 • Chicago, IL 60602
312-74-GOBIZ / 312-744-6249 • (312) 744-1944 (TTY)
http //www.cityofchicago.org/bacp

03/16/2016

Alderman **Brian Hopkins**
Ward # **02**
City of Chicago
City Hall, Room **200**
121 North LaSalle Street
Chicago, Illinois 60602

Re: An ordinance to use and maintain a portion of the public right-of-way for **one (1) sidewalk cafe(s)** for **Old Town Pizza Pub**, adjacent to the premises known as **1339 N. Wells St.**.

Dear Alderman **Brian Hopkins**:

The applicant referenced above has requested the use of the public right-of-way for a **sidewalk cafe(s)**. An ordinance has been prepared by the Department of Business Affairs and Consumer Protection – Small Business Center - Public Way Use Unit for presentation to the City Council. Because this request was made for properties located in your ward, as approved by you as per the attached, I respectfully request that you introduce the attached ordinance at the next City Council meeting.

If you have any questions regarding this ordinance, please contact Anthony Bertuca at (312) 744-5506.

Department of Business Affairs and Consumer Protection

City of Chicago

O2016-1829

Office of the City Clerk

Document Tracking Sheet

Meeting Date:	3/16/2016
Sponsor(s):	Hopkins (2)
Type:	Ordinance
Title:	Sidewalk cafe(s) for Plum Market/Intelligentsia
Committee(s) Assignment:	Committee on Transportation and Public Way

ORDINANCE
PLUM MARKET/INTELLIGENTSIA
Acct. No. 373627 - 1
Permit No. 1122416

Be It Ordained by the City Council of the City of Chicago:

Permission and authority are hereby given and granted to PLUM MARKET/INTELLIGENTSIA upon the terms and subject to the conditions of this ordinance, to maintain and use a portion of the public right of way for a sidewalk cafe adjacent to its premises located at 1233 N. Wells St.. Said sidewalk cafe area #1 shall be eighty-four (84) feet in length and five (5) feet in width for a total of four hundred twenty (420) square feet and shall allow six (6) feet of clear space from the face of the curb/building line along N. Wells Street. The compensation for said space and the days and hours of operation for the sidewalk cafe shall be as follows:

Monday through Sunday 8:00 a.m. to 10:00 p.m.
Compensation: $966.00
SEATING CAPACITY: 20

Sidewalk Cafe Permit and approved plan must be posted at all times.

This grant of privilege #1122416 for a sidewalk cafe shall be subject to the provisions of Section 10-28-800 though 10-28-885 of the Municipal Code of Chicago and the directions of the Commissioner of Department of Business Affairs and Consumer Protection, the Commissioner of Streets and Sanitation, and the Commissioner of Transportation.

The permit holder agrees to hold the City of Chicago harmless for any damage, relocation or replacement costs associated with damage, relocation or removal of private property caused by the City performing work in the public way.

Authority for the above named privilege is herein given and granted from and after March 1, 2016 through and including December 1, 2016.

Alderman _____

Brian Hopkins 2nd Ward

Department of Business Affairs and Consumer Protection
Small Business Center - Public Way Use Unit
City Hall - 121 N. LaSalle Street. Room 800 • Chicago, IL 60602
312-74-GOBIZ / 312-744-6249 • (312) 744-1944 (TTY)
http://www.cityofchicago.org/bacp

03/16/2016

Alderman **Brian Hopkins**
Ward # **02**
City of Chicago
City Hall, Room **200**
121 North LaSalle Street
Chicago, Illinois 60602

Re: An ordinance to use and maintain a portion of the public right-of-way for **one (1) sidewalk cafe(s)** for **PLUM MARKET/INTELLIGENTSIA**, adjacent to the premises known as **1233 N. Wells St.**.

Dear Alderman **Brian Hopkins**:

The applicant referenced above has requested the use of the public right-of-way for a **sidewalk cafe(s)**. An ordinance has been prepared by the Department of Business Affairs and Consumer Protection – Small Business Center - Public Way Use Unit for presentation to the City Council. Because this request was made for properties located in your ward, as approved by you as per the attached, I respectfully request that you introduce the attached ordinance at the next City Council meeting.

If you have any questions regarding this ordinance, please contact Anthony Bertuca at (312) 744-5506.

Department of Business Affairs and Consumer Protection

City of Chicago

O2016-1830

Office of the City Clerk

Document Tracking Sheet

Meeting Date:	3/16/2016
Sponsor(s):	Hopkins (2)
Type:	Ordinance
Title:	Sidewalk cafe(s) for Potbelly Sandwich Works LLC
Committee(s) Assignment:	Committee on Transportation and Public Way

ORDINANCE
POTBELLY SANDWICH WORKS LLC
Acct. No. 65004 - 19
Permit No. 1121955

Be It Ordained by the City Council of the City of Chicago:

Permission and authority are hereby given and granted to POTBELLY SANDWICH WORKS LLC upon the terms and subject to the conditions of this ordinance, to maintain and use a portion of the public right of way for a sidewalk cafe adjacent to its premises located at 1625 N. Damen Ave.. Said sidewalk cafe area #1 shall be twenty (20) feet in length and three point two five (3.25) feet in width for a total of sixty-five (65) square feet and shall allow six (6) feet of clear space from the face of the curb/building line along N. DAMEN AVE.. The compensation for said space and the days and hours of operation for the sidewalk cafe shall be as follows:

Monday thru Sunday 11:00 a.m.to 10:00 p.m.
Compensation: $600.00
SEATING CAPACITY: 6

Sidewalk Cafe Permit and approved plan must be posted at all times.

This grant of privilege #1121955 for a sidewalk cafe shall be subject to the provisions of Section 10-28-800 though 10-28-885 of the Municipal Code of Chicago and the directions of the Commissioner of Department of Business Affairs and Consumer Protection, the Commissioner of Streets and Sanitation, and the Commissioner of Transportation.

The permit holder agrees to hold the City of Chicago harmless for any damage, relocation or replacement costs associated with damage, relocation or removal of private property caused by the City performing work in the public way.

Authority for the above named privilege is herein given and granted from and after March 1, 2016 through and including December 1, 2016.

Alderman _____

Brian Hopkins 2nd Ward

Department of Business Affairs and Consumer Protection
Small Business Center - Public Way Use Unit
City Hall - 121 N. LaSalle Street, Room 800 • Chicago, IL 60602
312-74-GOBIZ / 312-744-6249 • (312) 744-1944 (TTY)
http://www.cityofchicago.org/bacp

03/16/2016

Alderman **Brian Hopkins**
Ward # **02**
City of Chicago
City Hall, Room **200**
121 North LaSalle Street
Chicago, Illinois 60602

Re: An ordinance to use and maintain a portion of the public right-of-way for **one (1) sidewalk cafe(s)** for **POTBELLY SANDWICH WORKS LLC**, adjacent to the premises known as **1625 N. Damen Ave.**.

Dear Alderman **Brian Hopkins**:

The applicant referenced above has requested the use of the public right-of-way for a **sidewalk cafe(s)**. An ordinance has been prepared by the Department of Business Affairs and Consumer Protection – Small Business Center - Public Way Use Unit for presentation to the City Council. Because this request was made for properties located in your ward, as approved by you as per the attached, I respectfully request that you introduce the attached ordinance at the next City Council meeting.

If you have any questions regarding this ordinance, please contact Anthony Bertuca at (312) 744-5506.

Department of Business Affairs and Consumer Protection

City of Chicago

O2016-1831

Office of the City Clerk

Document Tracking Sheet

Meeting Date:	3/16/2016
Sponsor(s):	Hopkins (2)
Type:	Ordinance
Title:	Sidewalk cafe(s) for Ra Sushi
Committee(s) Assignment:	Committee on Transportation and Public Way

ORDINANCE
RA SUSHI
Acct. No. 23079 - 2
Permit No. 1122422

Be It Ordained by the City Council of the City of Chicago:

Permission and authority are hereby given and granted to RA SUSHI upon the terms and subject to the conditions of this ordinance, to maintain and use a portion of the public right of way for a sidewalk cafe adjacent to its premises located at 1139 N. State St.. Said sidewalk cafe area #1 shall be forty-five (45) feet in length and eight (8) feet in width for a total of three hundred sixty (360) square feet and shall allow six (6) feet of clear space from the face of the curb/building line along E. Elm Street. The compensation for said space and the days and hours of operation for the sidewalk cafe shall be as follows:

Monday thru Sunday 11:00 a.m. to 12:00 a.m.
Compensation: $828.00
SEATING CAPACITY: 24

Sidewalk Cafe Permit and approved plan must be posted at all times.

This grant of privilege #1122422 for a sidewalk cafe shall be subject to the provisions of Section 10-28-800 though 10-28-885 of the Municipal Code of Chicago and the directions of the Commissioner of Department of Business Affairs and Consumer Protection, the Commissioner of Streets and Sanitation, and the Commissioner of Transportation.

The permit holder agrees to hold the City of Chicago harmless for any damage, relocation or replacement costs associated with damage, relocation or removal of private property caused by the City performing work in the public way.

Authority for the above named privilege is herein given and granted from and after March 1, 2016 through and including December 1, 2016.

Alderman _____

Brian Hopkins 2nd Ward

Department of Business Affairs and Consumer Protection
Small Business Center - Public Way Use Unit
City Hall - 121 N. LaSalle Street, Room 800 • Chicago, IL 60602
312-74-GOBIZ / 312-744-6249 • (312) 744-1944 (TTY)
http://www.cityofchicago.org/bacp

03/16/2016

Alderman **Brian Hopkins**
Ward # **02**
City of Chicago
City Hall, Room **200**
121 North LaSalle Street
Chicago, Illinois 60602

Re: An ordinance to use and maintain a portion of the public right-of-way for **one (1) sidewalk cafe(s)** for **RA SUSHI**, adjacent to the premises known as **1139 N. State St.**.

Dear Alderman **Brian Hopkins**:

The applicant referenced above has requested the use of the public right-of-way for a **sidewalk cafe(s)**. An ordinance has been prepared by the Department of Business Affairs and Consumer Protection – Small Business Center - Public Way Use Unit for presentation to the City Council. Because this request was made for properties located in your ward, as approved by you as per the attached, I respectfully request that you introduce the attached ordinance at the next City Council meeting.

If you have any questions regarding this ordinance, please contact Anthony Bertuca at (312) 744-5506.

Department of Business Affairs and Consumer Protection

City of Chicago

O2016-1832

Office of the City Clerk

Document Tracking Sheet

Meeting Date:	3/16/2016
Sponsor(s):	Hopkins (2)
Type:	Ordinance
Title:	Sidewalk cafe(s) for Sedgwick Stop, The
Committee(s) Assignment:	Committee on Transportation and Public Way

ORDINANCE
THE SEDGWICK STOP
Acct. No. 204284 - 1
Permit No. 1122365

Be It Ordained by the City Council of the City of Chicago:

Permission and authority are hereby given and granted to THE SEDGWICK STOP upon the terms and subject to the conditions of this ordinance, to maintain and use a portion of the public right of way for a sidewalk cafe adjacent to its premises located at 1612 N. Sedgwick St.. Said sidewalk cafe area #1 shall be forty (40) feet in length and six (6) feet in width for a total of two hundred forty (240) square feet and shall allow six (6) feet of clear space from the face of the curb/building line along N. Sedgwick. The compensation for said space and the days and hours of operation for the sidewalk cafe shall be as follows:

Monday through Sunday 11:00 a.m. to 10:00 p.m.
Compensation: $600.00
SEATING CAPACITY: 32

Sidewalk Cafe Permit and approved plan must be posted at all times.

This grant of privilege #1122365 for a sidewalk cafe shall be subject to the provisions of Section 10-28-800 though 10-28-885 of the Municipal Code of Chicago and the directions of the Commissioner of Department of Business Affairs and Consumer Protection, the Commissioner of Streets and Sanitation, and the Commissioner of Transportation.

The permit holder agrees to hold the City of Chicago harmless for any damage, relocation or replacement costs associated with damage, relocation or removal of private property caused by the City performing work in the public way.

Authority for the above named privilege is herein given and granted from and after March 1, 2016 through and including December 1, 2016.

Alderman _____

Brian Hopkins 2nd Ward

Department of Business Affairs and Consumer Protection
Small Business Center - Public Way Use Unit
City Hall - 121 N. LaSalle Street, Room 800 • Chicago, IL 60602
312-74-GOBIZ / 312-744-6249 • (312) 744-1944 (TTY)
http://www.cityofchicago.org/bacp

03/16/2016

Alderman **Brian Hopkins**
Ward # **02**
City of Chicago
City Hall, Room **200**
121 North LaSalle Street
Chicago, Illinois 60602

Re: An ordinance to use and maintain a portion of the public right-of-way for **one (1) sidewalk cafe(s)** for **THE SEDGWICK STOP**, adjacent to the premises known as **1612 N. Sedgwick St.**.

Dear Alderman **Brian Hopkins**:

The applicant referenced above has requested the use of the public right-of-way for a **sidewalk cafe(s)**. An ordinance has been prepared by the Department of Business Affairs and Consumer Protection – Small Business Center - Public Way Use Unit for presentation to the City Council. Because this request was made for properties located in your ward, as approved by you as per the attached, I respectfully request that you introduce the attached ordinance at the next City Council meeting.

If you have any questions regarding this ordinance, please contact Anthony Bertuca at (312) 744-5506.

Department of Business Affairs and Consumer Protection

City of Chicago

O2016-1833

Office of the City Clerk

Document Tracking Sheet

Meeting Date:	3/16/2016
Sponsor(s):	Hopkins (2)
Type:	Ordinance
Title:	Sidewalk cafe(s) for Tempo Cafe
Committee(s) Assignment:	Committee on Transportation and Public Way

ORDINANCE
TEMPO CAFE
Acct. No. 23957 - 1
Permit No. 1122191

Be It Ordained by the City Council of the City of Chicago:

Permission and authority are hereby given and granted to TEMPO CAFE upon the terms and subject to the conditions of this ordinance, to maintain and use a portion of the public right of way for a sidewalk cafe adjacent to its premises located at 6 E. Chestnut St.. Said sidewalk cafe area #1 shall be fifty-five point five (55.5) feet in length and twelve point five (12.5) feet in width for a total of six hundred ninety-three point seven five (693.75) square feet and shall allow six (6) feet of clear space from the face of the curb/building line along E.CHESTNUT. The compensation for said space and the days and hours of operation for the sidewalk cafe shall be as follows:

Monday thru Sunday 8:00 a.m. to 12:00 Midnight
Compensation: $1,595.63
SEATING CAPACITY: 58

Sidewalk Cafe Permit and approved plan must be posted at all times.

This grant of privilege #1122191 for a sidewalk cafe shall be subject to the provisions of Section 10-28-800 though 10-28-885 of the Municipal Code of Chicago and the directions of the Commissioner of Department of Business Affairs and Consumer Protection, the Commissioner of Streets and Sanitation, and the Commissioner of Transportation.

The permit holder agrees to hold the City of Chicago harmless for any damage, relocation or replacement costs associated with damage, relocation or removal of private property caused by the City performing work in the public way.

Authority for the above named privilege is herein given and granted from and after March 1, 2016 through and including December 1, 2016.

Alderman _____

Brian Hopkins 2nd Ward

Department of Business Affairs and Consumer Protection
Small Business Center - Public Way Use Unit
City Hall - 121 N LaSalle Street, Room 800 • Chicago, IL 60602
312-74-GOBIZ / 312-744-6249 • (312) 744-1944 (TTY)
http //www cityofchicago org/bacp

03/16/2016

Alderman **Brian Hopkins**
Ward # **02**
City of Chicago
City Hall, Room **200**
121 North LaSalle Street
Chicago, Illinois 60602

Re: An ordinance to use and maintain a portion of the public right-of-way for **one (1) sidewalk cafe(s)** for **TEMPO CAFE**, adjacent to the premises known as **6 E. Chestnut St.**.

Dear Alderman **Brian Hopkins**:

The applicant referenced above has requested the use of the public right-of-way for a **sidewalk cafe(s)**. An ordinance has been prepared by the Department of Business Affairs and Consumer Protection – Small Business Center - Public Way Use Unit for presentation to the City Council. Because this request was made for properties located in your ward, as approved by you as per the attached, I respectfully request that you introduce the attached ordinance at the next City Council meeting.

If you have any questions regarding this ordinance, please contact Anthony Bertuca at (312) 744-5506.

Department of Business Affairs and Consumer Protection

City of Chicago

O2016-1835

Office of the City Clerk

Document Tracking Sheet

Meeting Date:	3/16/2016
Sponsor(s):	Hopkins (2)
Type:	Ordinance
Title:	Sidewalk cafe(s) for Underground Wonder Bar
Committee(s) Assignment:	Committee on Transportation and Public Way

ORDINANCE
UNDERGROUND WONDER BAR
Acct. No. 15252 - 1
Permit No. 1122429

Be It Ordained by the City Council of the City of Chicago:

Permission and authority are hereby given and granted to UNDERGROUND WONDER BAR upon the terms and subject to the conditions of this ordinance, to maintain and use a portion of the public right of way for a sidewalk cafe adjacent to its premises located at 710 N. Clark St.. Said sidewalk cafe area #1 shall be twenty (20) feet in length and eight (8) feet in width for a total of one hundred sixty (160) square feet and shall allow six (6) feet of clear space from the face of the curb/building line along N.CLARK. The compensation for said space and the days and hours of operation for the sidewalk cafe shall be as follows:

Monday through Sunday 5:00 P.M.. to 12:00 midnight
Compensation: $600.00
SEATING CAPACITY: 22

Sidewalk Cafe Permit and approved plan must be posted at all times.

This grant of privilege #1122429 for a sidewalk cafe shall be subject to the provisions of Section 10-28-800 though 10-28-885 of the Municipal Code of Chicago and the directions of the Commissioner of Department of Business Affairs and Consumer Protection, the Commissioner of Streets and Sanitation, and the Commissioner of Transportation.

The permit holder agrees to hold the City of Chicago harmless for any damage, relocation or replacement costs associated with damage, relocation or removal of private property caused by the City performing work in the public way.

Authority for the above named privilege is herein given and granted from and after March 1, 2016 through and including December 1, 2016.

Alderman _____

Brian Hopkins 2nd Ward

Department of Business Affairs and Consumer Protection
Small Business Center - Public Way Use Unit
City Hall - 121 N. LaSalle Street, Room 800 • Chicago, IL 60602
312-74-GOBIZ / 312-744-6249 • (312) 744-1944 (TTY)
http://www.cityofchicago.org/bacp

03/16/2016

Alderman **Brian Hopkins**
Ward # **02**
City of Chicago
City Hall, Room **200**
121 North LaSalle Street
Chicago, Illinois 60602

Re: An ordinance to use and maintain a portion of the public right-of-way for **one (1) sidewalk cafe(s)** for **UNDERGROUND WONDER BAR**, adjacent to the premises known as **710 N. Clark St.**.

Dear Alderman **Brian Hopkins**:

The applicant referenced above has requested the use of the public right-of-way for a **sidewalk cafe(s)**. An ordinance has been prepared by the Department of Business Affairs and Consumer Protection – Small Business Center - Public Way Use Unit for presentation to the City Council. Because this request was made for properties located in your ward, as approved by you as per the attached, I respectfully request that you introduce the attached ordinance at the next City Council meeting.

If you have any questions regarding this ordinance, please contact Anthony Bertuca at (312) 744-5506.

Department of Business Affairs and Consumer Protection

City of Chicago

O2016-1836

Office of the City Clerk

Document Tracking Sheet

Meeting Date:	3/16/2016
Sponsor(s):	Hopkins (2)
Type:	Ordinance
Title:	Sidewalk cafe(s) for Wells on Wells
Committee(s) Assignment:	Committee on Transportation and Public Way

ORDINANCE
WELLS ON WELLS
Acct. No. 268763 - 1
Permit No. 1122314

Be It Ordained by the City Council of the City of Chicago:

Permission and authority are hereby given and granted to WELLS ON WELLS upon the terms and subject to the conditions of this ordinance, to maintain and use a portion of the public right of way for a sidewalk cafe adjacent to its premises located at 1617 N. Wells St.. Said sidewalk cafe area #1 shall be twenty-four (24) feet in length and ten (10) feet in width for a total of two hundred forty (240) square feet and shall allow six (6) feet of clear space from the face of the curb/building line along N. Wells Street. The compensation for said space and the days and hours of operation for the sidewalk cafe shall be as follows:

Monday through Friday 11:00 a.m. to 12:00 midnight Saturday and Sunday 10:00 a.m to 12:00 midnight
Compensation: $600.00
SEATING CAPACITY: 20

Sidewalk Cafe Permit and approved plan must be posted at all times.

This grant of privilege #1122314 for a sidewalk cafe shall be subject to the provisions of Section 10-28-800 though 10-28-885 of the Municipal Code of Chicago and the directions of the Commissioner of Department of Business Affairs and Consumer Protection, the Commissioner of Streets and Sanitation, and the Commissioner of Transportation.

The permit holder agrees to hold the City of Chicago harmless for any damage, relocation or replacement costs associated with damage, relocation or removal of private property caused by the City performing work in the public way.

Authority for the above named privilege is herein given and granted from and after March 1, 2016 through and including December 1, 2016.

Alderman _____

Brian Hopkins 2nd Ward

Department of Business Affairs and Consumer Protection
Small Business Center - Public Way Use Unit
City Hall - 121 N. LaSalle Street, Room 800 • Chicago, IL 60602
312-74-GOBIZ / 312-744-6249 • (312) 744-1944 (TTY)
http://www.cityofchicago.org/bacp

03/16/2016

Alderman **Brian Hopkins**
Ward # **02**
City of Chicago
City Hall, Room **200**
121 North LaSalle Street
Chicago, Illinois 60602

Re: An ordinance to use and maintain a portion of the public right-of-way for **one (1) sidewalk cafe(s)** for **WELLS ON WELLS**, adjacent to the premises known as **1617 N. Wells St.**.

Dear Alderman **Brian Hopkins**:

The applicant referenced above has requested the use of the public right-of-way for a **sidewalk cafe(s)**. An ordinance has been prepared by the Department of Business Affairs and Consumer Protection – Small Business Center - Public Way Use Unit for presentation to the City Council. Because this request was made for properties located in your ward, as approved by you as per the attached, I respectfully request that you introduce the attached ordinance at the next City Council meeting.

If you have any questions regarding this ordinance, please contact Anthony Bertuca at (312) 744-5506.

Department of Business Affairs and Consumer Protection

City of Chicago

O2016-1837

Office of the City Clerk

Document Tracking Sheet

Meeting Date:	3/16/2016
Sponsor(s):	Hopkins (2)
Type:	Ordinance
Title:	Sidewalk cafe(s) for Whisk Chicago
Committee(s) Assignment:	Committee on Transportation and Public Way

ORDINANCE
Whisk Chicago
Acct. No. 390825 - 1
Permit No. 1122253

Be It Ordained by the City Council of the City of Chicago:

Permission and authority are hereby given and granted to Whisk Chicago upon the terms and subject to the conditions of this ordinance, to maintain and use a portion of the public right of way for a sidewalk cafe adjacent to its premises located at 2018 W. Chicago Ave.. Said sidewalk cafe area #1 shall be fifteen (15) feet in length and five (5) feet in width for a total of seventy-five (75) square feet and shall allow six (6) feet of clear space from the face of the curb/building line along West Chicago Avenue. The compensation for said space and the days and hours of operation for the sidewalk cafe shall be as follows:

Sunday through Thursday 9:00 a.m. to 9:00 p.m. Friday and Saturday 9:00 a.m. to 10:00 p.m.
Compensation: $600.00
SEATING CAPACITY: 6

Sidewalk Cafe Permit and approved plan must be posted at all times.

This grant of privilege #1122253 for a sidewalk cafe shall be subject to the provisions of Section 10-28-800 though 10-28-885 of the Municipal Code of Chicago and the directions of the Commissioner of Department of Business Affairs and Consumer Protection, the Commissioner of Streets and Sanitation, and the Commissioner of Transportation.

The permit holder agrees to hold the City of Chicago harmless for any damage, relocation or replacement costs associated with damage, relocation or removal of private property caused by the City performing work in the public way.

Authority for the above named privilege is herein given and granted from and after March 1, 2016 through and including December 1, 2016.

Alderman _____

Brian Hopkins 2nd Ward

Department of Business Affairs and Consumer Protection
Small Business Center - Public Way Use Unit
City Hall - 121 N. LaSalle Street, Room 800 • Chicago, IL 60602
312-74-GOBIZ / 312-744-6249 • (312) 744-1944 (TTY)
http://www.cityofchicago.org/bacp

03/16/2016

Alderman **Brian Hopkins**
Ward # **02**
City of Chicago
City Hall, Room **200**
121 North LaSalle Street
Chicago, Illinois 60602

Re: An ordinance to use and maintain a portion of the public right-of-way for **one (1) sidewalk cafe(s)** for **Whisk Chicago**, adjacent to the premises known as **2018 W. Chicago Ave.**.

Dear Alderman **Brian Hopkins**:

The applicant referenced above has requested the use of the public right-of-way for a **sidewalk cafe(s)**. An ordinance has been prepared by the Department of Business Affairs and Consumer Protection – Small Business Center - Public Way Use Unit for presentation to the City Council. Because this request was made for properties located in your ward, as approved by you as per the attached, I respectfully request that you introduce the attached ordinance at the next City Council meeting.

If you have any questions regarding this ordinance, please contact Anthony Bertuca at (312) 744-5506.

Department of Business Affairs and Consumer Protection

City of Chicago

O2016-1838

Office of the City Clerk

Document Tracking Sheet

Meeting Date:	3/16/2016
Sponsor(s):	Hopkins (2)
Type:	Ordinance
Title:	Sidewalk cafe(s) for Winchester, The
Committee(s) Assignment:	Committee on Transportation and Public Way

ORDINANCE
THE WINCHESTER
Acct. No. 381392 - 1
Permit No. 1122312

Be It Ordained by the City Council of the City of Chicago:

Permission and authority are hereby given and granted to THE WINCHESTER upon the terms and subject to the conditions of this ordinance, to maintain and use a portion of the public right of way for a sidewalk cafe adjacent to its premises located at 1001 N. Winchester Ave.. Said sidewalk cafe area #1 shall be twenty-four point seven five (24.75) feet in length and eleven point seven five (11.75) feet in width for a total of two hundred ninety point eight one (290.81) square feet and shall allow six (6) feet of clear space from the face of the curb/building line along N. Winchester Avenue. The compensation for said space and the days and hours of operation for the sidewalk cafe shall be as follows:

Monday through Sunday 8:00 a.m. to 11:00 p.m.
Compensation: $600.00
SEATING CAPACITY: 19

Sidewalk Cafe Permit and approved plan must be posted at all times.

This grant of privilege #1122312 for a sidewalk cafe shall be subject to the provisions of Section 10-28-800 though 10-28-885 of the Municipal Code of Chicago and the directions of the Commissioner of Department of Business Affairs and Consumer Protection, the Commissioner of Streets and Sanitation, and the Commissioner of Transportation.

The permit holder agrees to hold the City of Chicago harmless for any damage, relocation or replacement costs associated with damage, relocation or removal of private property caused by the City performing work in the public way.

Authority for the above named privilege is herein given and granted from and after March 1, 2016 through and including December 1, 2016.

Alderman _____

Brian Hopkins 2nd Ward

Department of Business Affairs and Consumer Protection
Small Business Center - Public Way Use Unit
City Hall - 121 N. LaSalle Street, Room 800 • Chicago, IL 60602
312-74-GOBIZ / 312-744-6249 • (312) 744-1944 (TTY)
http://www.cityofchicago.org/bacp

03/16/2016

Alderman **Brian Hopkins**
Ward # **02**
City of Chicago
City Hall, Room **200**
121 North LaSalle Street
Chicago, Illinois 60602

Re: An ordinance to use and maintain a portion of the public right-of-way for **one (1) sidewalk cafe(s)** for **THE WINCHESTER**, adjacent to the premises known as **1001 N. Winchester Ave.**.

Dear Alderman **Brian Hopkins**:

The applicant referenced above has requested the use of the public right-of-way for a **sidewalk cafe(s)**. An ordinance has been prepared by the Department of Business Affairs and Consumer Protection – Small Business Center - Public Way Use Unit for presentation to the City Council. Because this request was made for properties located in your ward, as approved by you as per the attached, I respectfully request that you introduce the attached ordinance at the next City Council meeting.

If you have any questions regarding this ordinance, please contact Anthony Bertuca at (312) 744-5506.

Department of Business Affairs and Consumer Protection

City of Chicago

O2016-1841

Office of the City Clerk

Document Tracking Sheet

Meeting Date:	3/16/2016
Sponsor(s):	Dowell (3)
Type:	Ordinance
Title:	Sidewalk cafe(s) for Cafe Bionda
Committee(s) Assignment:	Committee on Transportation and Public Way

ORDINANCE
CAFE BIONDA
Acct. No. 305393 - 3
Permit No. 1122161

Be It Ordained by the City Council of the City of Chicago:

Permission and authority are hereby given and granted to CAFE BIONDA upon the terms and subject to the conditions of this ordinance, to maintain and use a portion of the public right of way for a sidewalk cafe adjacent to its premises located at 1924 S. State St.. Said sidewalk cafe area #1 shall be fifty (50) feet in length and six (6) feet in width for a total of three hundred (300) square feet and shall allow six (6) feet of clear space from the face of the curb/building line along S. State Street. The compensation for said space and the days and hours of operation for the sidewalk cafe shall be as follows:

Monday through Thursday 11:00 a.m. until 10:00 p.m. Friday 11:00 a.m. until 12:00 Midnight Saturday 11:00 a.m. until 12:00 Midnight Sunday 2:00 p.m. until 10:00 p.m.
Compensation: $600.00
SEATING CAPACITY: 32

Sidewalk Cafe Permit and approved plan must be posted at all times.

This grant of privilege #1122161 for a sidewalk cafe shall be subject to the provisions of Section 10-28-800 though 10-28-885 of the Municipal Code of Chicago and the directions of the Commissioner of Department of Business Affairs and Consumer Protection, the Commissioner of Streets and Sanitation, and the Commissioner of Transportation.

The permit holder agrees to hold the City of Chicago harmless for any damage, relocation or replacement costs associated with damage, relocation or removal of private property caused by the City performing work in the public way.

Authority for the above named privilege is herein given and granted from and after March 1, 2016 through and including December 1, 2016.

Alderman Pat Dowell

Pat Dowell 3rd Ward

Department of Business Affairs and Consumer Protection
Small Business Center - Public Way Use Unit
City Hall - 121 N LaSalle Street, Room 800 • Chicago, IL 60602
312-74-GOBIZ / 312-744-6249 • (312) 744-1944 (TTY)
http://www.cityofchicago.org/bacp

03/16/2016

Alderman **Pat Dowell**
Ward # **03**
City of Chicago
City Hall, Room **200**
121 North LaSalle Street
Chicago, Illinois 60602

Re: An ordinance to use and maintain a portion of the public right-of-way for **one (1) sidewalk cafe(s)** for **CAFE BIONDA**, adjacent to the premises known as **1924 S. State St.**.

Dear Alderman **Pat Dowell**:

The applicant referenced above has requested the use of the public right-of-way for a **sidewalk cafe(s)**. An ordinance has been prepared by the Department of Business Affairs and Consumer Protection – Small Business Center - Public Way Use Unit for presentation to the City Council. Because this request was made for properties located in your ward, as approved by you as per the attached, I respectfully request that you introduce the attached ordinance at the next City Council meeting.

If you have any questions regarding this ordinance, please contact Anthony Bertuca at (312) 744-5506.

Department of Business Affairs and Consumer Protection

City of Chicago

O2016-1843

Office of the City Clerk

Document Tracking Sheet

Meeting Date:	3/16/2016
Sponsor(s):	Dowell (3)
Type:	Ordinance
Title:	Sidewalk cafe(s) for Pizzeria Brandi
Committee(s) Assignment:	Committee on Transportation and Public Way

ORDINANCE
Pizzeria Brandi
Acct. No. 339128 - 2
Permit No. 1122413

Be It Ordained by the City Council of the City of Chicago:

Permission and authority are hereby given and granted to Pizzeria Brandi upon the terms and subject to the conditions of this ordinance, to maintain and use a portion of the public right of way for a sidewalk cafe adjacent to its premises located at 67 E. Cermak Rd.. Said sidewalk cafe area #1 shall be thirty-six point zero eight (36.08) feet in length and five point eight three (5.83) feet in width for a total of two hundred ten point three five (210.35) square feet and shall allow six (6) feet of clear space from the face of the curb/building line along E. Cermak Road. The compensation for said space and the days and hours of operation for the sidewalk cafe shall be as follows:

Monday through Saturday 11:00 a.m. to 12:00 midnight Sunday 12:00 p.m. to 12:00 midnight
Compensation: $600.00
SEATING CAPACITY: 18

Sidewalk Cafe Permit and approved plan must be posted at all times.

This grant of privilege #1122413 for a sidewalk cafe shall be subject to the provisions of Section 10-28-800 though 10-28-885 of the Municipal Code of Chicago and the directions of the Commissioner of Department of Business Affairs and Consumer Protection, the Commissioner of Streets and Sanitation, and the Commissioner of Transportation.

The permit holder agrees to hold the City of Chicago harmless for any damage, relocation or replacement costs associated with damage, relocation or removal of private property caused by the City performing work in the public way.

Authority for the above named privilege is herein given and granted from and after March 1, 2016 through and including December 1, 2016.

Alderman Pat Dowell

Pat Dowell 3rd Ward

Department of Business Affairs and Consumer Protection
Small Business Center - Public Way Use Unit
City Hall - 121 N. LaSalle Street, Room 800 • Chicago, IL 60602
312-74-GOBIZ / 312-744-6249 • (312) 744-1944 (TTY)
http://www.cityofchicago.org/bacp

03/16/2016

Alderman **Pat Dowell**
Ward # **03**
City of Chicago
City Hall, Room **200**
121 North LaSalle Street
Chicago, Illinois 60602

Re: An ordinance to use and maintain a portion of the public right-of-way for **one (1) sidewalk cafe(s)** for **Pizzeria Brandi**, adjacent to the premises known as **67 E. Cermak Rd.**.

Dear Alderman **Pat Dowell**:

The applicant referenced above has requested the use of the public right-of-way for a **sidewalk cafe(s)**. An ordinance has been prepared by the Department of Business Affairs and Consumer Protection – Small Business Center - Public Way Use Unit for presentation to the City Council. Because this request was made for properties located in your ward, as approved by you as per the attached, I respectfully request that you introduce the attached ordinance at the next City Council meeting.

If you have any questions regarding this ordinance, please contact Anthony Bertuca at (312) 744-5506.

Department of Business Affairs and Consumer Protection

City of Chicago

O2016-1845

Office of the City Clerk

Document Tracking Sheet

Meeting Date:	3/16/2016
Sponsor(s):	Dowell (3)
Type:	Ordinance
Title:	Sidewalk cafe(s) for Scout, The
Committee(s) Assignment:	Committee on Transportation and Public Way

ORDINANCE
THE SCOUT
Acct. No. 360152 - 1
Permit No. 1122415

Be It Ordained by the City Council of the City of Chicago:

Permission and authority are hereby given and granted to THE SCOUT upon the terms and subject to the conditions of this ordinance, to maintain and use a portion of the public right of way for a sidewalk cafe adjacent to its premises located at 1301 S. Wabash Ave.. Said sidewalk cafe area #1 shall be thirty-seven point nine two (37.92) feet in length and eleven point five (11.5) feet in width for a total of four hundred thirty-six point zero eight (436.08) square feet and shall allow six (6) feet of clear space from the face of the curb/building line along S. Wabash Avenue. The compensation for said space and the days and hours of operation for the sidewalk cafe shall be as follows:

Sunday 9:00 a.m. to 11:00 p.m. Monday through Thursday 11:00 a.m. to 11:00 p.m.
Friday 11:00 a.m. to 12:00 midnight Saturday 9:00 a.m. to 12:00 midnight
Compensation: $600.00
SEATING CAPACITY: 28

Sidewalk Cafe Permit and approved plan must be posted at all times.

This grant of privilege #1122415 for a sidewalk cafe shall be subject to the provisions of Section 10-28-800 though 10-28-885 of the Municipal Code of Chicago and the directions of the Commissioner of Department of Business Affairs and Consumer Protection, the Commissioner of Streets and Sanitation, and the Commissioner of Transportation.

The permit holder agrees to hold the City of Chicago harmless for any damage, relocation or replacement costs associated with damage, relocation or removal of private property caused by the City performing work in the public way.

Authority for the above named privilege is herein given and granted from and after March 1, 2016 through and including December 1, 2016.

Alderman Pat Dowell

Pat Dowell 3rd Ward

Department of Business Affairs and Consumer Protection
Small Business Center - Public Way Use Unit
City Hall - 121 N. LaSalle Street, Room 800 • Chicago, IL 60602
312-74-GOBIZ / 312-744-6249 • (312) 744-1944 (TTY)
http //www cityofchicago.org/bacp

03/16/2016

Alderman **Pat Dowell**
Ward # **03**
City of Chicago
City Hall, Room **200**
121 North LaSalle Street
Chicago, Illinois 60602

Re: An ordinance to use and maintain a portion of the public right-of-way for **one (1) sidewalk cafe(s)** for **THE SCOUT**, adjacent to the premises known as **1301 S. Wabash Ave.**.

Dear Alderman **Pat Dowell**:

The applicant referenced above has requested the use of the public right-of-way for a **sidewalk cafe(s)**. An ordinance has been prepared by the Department of Business Affairs and Consumer Protection – Small Business Center - Public Way Use Unit for presentation to the City Council. Because this request was made for properties located in your ward, as approved by you as per the attached, I respectfully request that you introduce the attached ordinance at the next City Council meeting.

If you have any questions regarding this ordinance, please contact Anthony Bertuca at (312) 744-5506.

Department of Business Affairs and Consumer Protection

City of Chicago

O2016-1847

Office of the City Clerk

Document Tracking Sheet

Meeting Date:	3/16/2016
Sponsor(s):	Dowell (3)
Type:	Ordinance
Title:	Sidewalk cafe(s) for Wabash Tap
Committee(s) Assignment:	Committee on Transportation and Public Way

ORDINANCE
WABASH TAP
Acct. No. 21408 - 1
Permit No. 1121944

Be It Ordained by the City Council of the City of Chicago:

Permission and authority are hereby given and granted to WABASH TAP upon the terms and subject to the conditions of this ordinance, to maintain and use a portion of the public right of way for a sidewalk cafe adjacent to its premises located at 1233 S. Wabash Ave.. Said sidewalk cafe area #1 shall be twenty (20) feet in length and six point six seven (6.67) feet in width for a total of one hundred thirty-three point four (133.4) square feet and shall allow six (6) feet of clear space from the face of the curb/building line along S. Wabash Avenue. The compensation for said space and the days and hours of operation for the sidewalk cafe shall be as follows:

Monday through Saturday 11:00 a.m. to 12:00 midnight Sunday 11:00 a.m. to 11:00 p.m.
Compensation: $600.00
SEATING CAPACITY: 12

Sidewalk Cafe Permit and approved plan must be posted at all times.

This grant of privilege #1121944 for a sidewalk cafe shall be subject to the provisions of Section 10-28-800 though 10-28-885 of the Municipal Code of Chicago and the directions of the Commissioner of Department of Business Affairs and Consumer Protection, the Commissioner of Streets and Sanitation, and the Commissioner of Transportation.

The permit holder agrees to hold the City of Chicago harmless for any damage, relocation or replacement costs associated with damage, relocation or removal of private property caused by the City performing work in the public way.

Authority for the above named privilege is herein given and granted from and after March 1, 2016 through and including December 1, 2016.

Alderman Pat Dowell

Pat Dowell 3rd Ward

Department of Business Affairs and Consumer Protection
Small Business Center - Public Way Use Unit
City Hall - 121 N. LaSalle Street, Room 800 • Chicago, IL 60602
312-74-GOBIZ / 312-744-6249 • (312) 744-1944 (TTY)
http://www.cityofchicago.org/bacp

03/16/2016

Alderman **Pat Dowell**
Ward # **03**
City of Chicago
City Hall, Room **200**
121 North LaSalle Street
Chicago, Illinois 60602

Re: An ordinance to use and maintain a portion of the public right-of-way for **one (1) sidewalk cafe(s)** for **WABASH TAP**, adjacent to the premises known as **1233 S. Wabash Ave.**.

Dear Alderman **Pat Dowell**:

The applicant referenced above has requested the use of the public right-of-way for a **sidewalk cafe(s)**. An ordinance has been prepared by the Department of Business Affairs and Consumer Protection – Small Business Center - Public Way Use Unit for presentation to the City Council. Because this request was made for properties located in your ward, as approved by you as per the attached, I respectfully request that you introduce the attached ordinance at the next City Council meeting.

If you have any questions regarding this ordinance, please contact Anthony Bertuca at (312) 744-5506.

Department of Business Affairs and Consumer Protection

City of Chicago

O2016-1849

Office of the City Clerk

Document Tracking Sheet

Meeting Date:	3/16/2016
Sponsor(s):	Dowell (3)
Type:	Ordinance
Title:	Sidewalk cafe(s) for Weather Mark Tavern
Committee(s) Assignment:	Committee on Transportation and Public Way

ORDINANCE
Weather Mark Tavern
Acct. No. 290371 - 1
Permit No. 1121890

Be It Ordained by the City Council of the City of Chicago:

Permission and authority are hereby given and granted to Weather Mark Tavern upon the terms and subject to the conditions of this ordinance, to maintain and use a portion of the public right of way for a sidewalk cafe adjacent to its premises located at 1503 S. Michigan Ave.. Said sidewalk cafe area #1 shall be eighteen (18) feet in length and six (6) feet in width for a total of one hundred eight (108) square feet and shall allow six (6) feet of clear space from the face of the curb/building line along S. Michigan Avenue. The compensation for said space and the days and hours of operation for the sidewalk cafe shall be as follows:

Monday through Friday 11:30 a.m. to 12:00 midnight Saturday and Sunday 10:30 a.m. to 12:00 midnight
Compensation: $600.00
SEATING CAPACITY: 12

Sidewalk Cafe Permit and approved plan must be posted at all times.

This grant of privilege #1121890 for a sidewalk cafe shall be subject to the provisions of Section 10-28-800 though 10-28-885 of the Municipal Code of Chicago and the directions of the Commissioner of Department of Business Affairs and Consumer Protection, the Commissioner of Streets and Sanitation, and the Commissioner of Transportation.

The permit holder agrees to hold the City of Chicago harmless for any damage, relocation or replacement costs associated with damage, relocation or removal of private property caused by the City performing work in the public way.

Authority for the above named privilege is herein given and granted from and after March 1, 2016 through and including December 1, 2016.

Alderman Pat Dowell

Pat Dowell 3rd Ward

Department of Business Affairs and Consumer Protection
Small Business Center - Public Way Use Unit
City Hall - 121 N. LaSalle Street, Room 800 • Chicago, IL 60602
312-74-GOBIZ / 312-744-6249 • (312) 744-1944 (TTY)
http://www.cityofchicago.org/bacp

03/16/2016

Alderman **Pat Dowell**
Ward # **03**
City of Chicago
City Hall, Room **200**
121 North LaSalle Street
Chicago, Illinois 60602

Re: An ordinance to use and maintain a portion of the public right-of-way for **one (1) sidewalk cafe(s)** for **Weather Mark Tavern**, adjacent to the premises known as **1503 S. Michigan Ave.**.

Dear Alderman **Pat Dowell**:

The applicant referenced above has requested the use of the public right-of-way for a **sidewalk cafe(s)**. An ordinance has been prepared by the Department of Business Affairs and Consumer Protection – Small Business Center - Public Way Use Unit for presentation to the City Council. Because this request was made for properties located in your ward, as approved by you as per the attached, I respectfully request that you introduce the attached ordinance at the next City Council meeting.

If you have any questions regarding this ordinance, please contact Anthony Bertuca at (312) 744-5506.

Department of Business Affairs and Consumer Protection

City of Chicago

O2016-1864

Office of the City Clerk

Document Tracking Sheet

Meeting Date:	3/16/2016
Sponsor(s):	Dowell (3)
Type:	Ordinance
Title:	Sidewalk cafe(s) for Beezzee (for 4th Ward)
Committee(s) Assignment:	Committee on Transportation and Public Way

ORDINANCE
beezzee
Acct. No. 359335 - 1
Permit No. 1122306

Be It Ordained by the City Council of the City of Chicago:

Permission and authority are hereby given and granted to beezzee upon the terms and subject to the conditions of this ordinance, to maintain and use a portion of the public right of way for a sidewalk cafe adjacent to its premises located at 424 S. Wabash Ave.. Said sidewalk cafe area #1 shall be twenty-five (25) feet in length and seven (7) feet in width for a total of one hundred seventy-five (175) square feet and shall allow six (6) feet of clear space from the face of the curb/building line along South Wabash Avenue. The compensation for said space and the days and hours of operation for the sidewalk cafe shall be as follows:

Monday through Sunday 8:00 a.m. to 10:00 p.m.
Compensation: $600.00
SEATING CAPACITY: 28

Sidewalk Cafe Permit and approved plan must be posted at all times.

This grant of privilege #1122306 for a sidewalk cafe shall be subject to the provisions of Section 10-28-800 though 10-28-885 of the Municipal Code of Chicago and the directions of the Commissioner of Department of Business Affairs and Consumer Protection, the Commissioner of Streets and Sanitation, and the Commissioner of Transportation.

The permit holder agrees to hold the City of Chicago harmless for any damage, relocation or replacement costs associated with damage, relocation or removal of private property caused by the City performing work in the public way.

Authority for the above named privilege is herein given and granted from and after March 1, 2016 through and including December 1, 2016.

Alderman Pat Dowell for

William D. Burns 4th Ward

Department of Business Affairs and Consumer Protection
Small Business Center - Public Way Use Unit
City Hall - 121 N LaSalle Street, Room 800 • Chicago, IL 60602
312-74-GOBIZ / 312-744-6249 • (312) 744-1944 (TTY)
http://www.cityofchicago.org/bacp

03/16/2016

Alderman **William D. Burns**
Ward # **04**
City of Chicago
City Hall, Room **305**
121 North LaSalle Street
Chicago, Illinois 60602

Re: An ordinance to use and maintain a portion of the public right-of-way for **one (1) sidewalk cafe(s)** for **beezzee**, adjacent to the premises known as **424 S. Wabash Ave.**.

Dear Alderman **William D. Burns**:

The applicant referenced above has requested the use of the public right-of-way for a **sidewalk cafe(s)**. An ordinance has been prepared by the Department of Business Affairs and Consumer Protection – Small Business Center - Public Way Use Unit for presentation to the City Council. Because this request was made for properties located in your ward, as approved by you as per the attached, I respectfully request that you introduce the attached ordinance at the next City Council meeting.

If you have any questions regarding this ordinance, please contact Anthony Bertuca at (312) 744-5506.

Department of Business Affairs and Consumer Protection

City of Chicago

O2016-1871

Office of the City Clerk

Document Tracking Sheet

Meeting Date:	3/16/2016
Sponsor(s):	Dowell (3)
Type:	Ordinance
Title:	Sidewalk cafe(s) for Chicago DQ Grill & Chill (for 4th Ward)
Committee(s) Assignment:	Committee on Transportation and Public Way

ORDINANCE
Chicago DQ Grill & Chill
Acct. No. 341534 - 1
Permit No. 1122228

Be It Ordained by the City Council of the City of Chicago:

Permission and authority are hereby given and granted to Chicago DQ Grill & Chill upon the terms and subject to the conditions of this ordinance, to maintain and use a portion of the public right of way for a sidewalk cafe adjacent to its premises located at 436 S. Wabash Ave.. Said sidewalk cafe area #1 shall be fifty point four two (50.42) feet in length and eight point six seven (8.67) feet in width for a total of four hundred thirty-seven point one four (437.14) square feet and shall allow six (6) feet of clear space from the face of the curb/building line along S. Wabash. The compensation for said space and the days and hours of operation for the sidewalk cafe shall be as follows:

Sunday through Saturday 11:00am until 11:00pm
Compensation: $786.85
SEATING CAPACITY: 24

Sidewalk Cafe Permit and approved plan must be posted at all times.

This grant of privilege #1122228 for a sidewalk cafe shall be subject to the provisions of Section 10-28-800 though 10-28-885 of the Municipal Code of Chicago and the directions of the Commissioner of Department of Business Affairs and Consumer Protection, the Commissioner of Streets and Sanitation, and the Commissioner of Transportation.

The permit holder agrees to hold the City of Chicago harmless for any damage, relocation or replacement costs associated with damage, relocation or removal of private property caused by the City performing work in the public way.

Authority for the above named privilege is herein given and granted from and after March 1, 2016 through and including December 1, 2016.

Alderman _____

William D. Burns 4th Ward

Department of Business Affairs and Consumer Protection
Small Business Center - Public Way Use Unit
City Hall - 121 N LaSalle Street, Room 800 • Chicago, IL 60602
312-74-GOBIZ / 312-744-6249 • (312) 744-1944 (TTY)
http://www.cityofchicago.org/baep

03/16/2016

Alderman **William D. Burns**
Ward # **04**
City of Chicago
City Hall, Room **305**
121 North LaSalle Street
Chicago, Illinois 60602

Re: An ordinance to use and maintain a portion of the public right-of-way for **one (1) sidewalk cafe(s)** for **Chicago DQ Grill & Chill**, adjacent to the premises known as **436 S. Wabash Ave.**.

Dear Alderman **William D. Burns**:

The applicant referenced above has requested the use of the public right-of-way for a **sidewalk cafe(s)**. An ordinance has been prepared by the Department of Business Affairs and Consumer Protection – Small Business Center - Public Way Use Unit for presentation to the City Council. Because this request was made for properties located in your ward, as approved by you as per the attached, I respectfully request that you introduce the attached ordinance at the next City Council meeting.

If you have any questions regarding this ordinance, please contact Anthony Bertuca at (312) 744-5506.

Department of Business Affairs and Consumer Protection

City of Chicago

O2016-1873

Office of the City Clerk

Document Tracking Sheet

Meeting Date:	3/16/2016
Sponsor(s):	Dowell (3)
Type:	Ordinance
Title:	Sidewalk cafe(s) for Eleven City Diner (for 4th Ward)
Committee(s) Assignment:	Committee on Transportation and Public Way

ORDINANCE
ELEVEN CITY DINER
Acct. No. 284728 - 1
Permit No. 1122051

Be It Ordained by the City Council of the City of Chicago:

Permission and authority are hereby given and granted to ELEVEN CITY DINER upon the terms and subject to the conditions of this ordinance, to maintain and use a portion of the public right of way for a sidewalk cafe adjacent to its premises located at 1112 S. Wabash Ave.. Said sidewalk cafe area #1 shall be forty point three three (40.33) feet in length and eleven (11) feet in width for a total of four hundred forty-three point six three (443.63) square feet and shall allow six (6) feet of clear space from the face of the curb/building line along S. Wabash Avenue. The compensation for said space and the days and hours of operation for the sidewalk cafe shall be as follows:

Monday through Thursday 8:00 am until 12:00 midnight Friday and Saturday 9:00 am until 12:00 midnight Sunday 9:00 am until 9:00 pm
Compensation: $798.53
SEATING CAPACITY: 32

Sidewalk Cafe Permit and approved plan must be posted at all times.

This grant of privilege #1122051 for a sidewalk cafe shall be subject to the provisions of Section 10-28-800 though 10-28-885 of the Municipal Code of Chicago and the directions of the Commissioner of Department of Business Affairs and Consumer Protection, the Commissioner of Streets and Sanitation, and the Commissioner of Transportation.

The permit holder agrees to hold the City of Chicago harmless for any damage, relocation or replacement costs associated with damage, relocation or removal of private property caused by the City performing work in the public way.

Authority for the above named privilege is herein given and granted from and after March 1, 2016 through and including December 1, 2016.

Alderman Pat Dowell for

William D. Burns 4th Ward

Department of Business Affairs and Consumer Protection
Small Business Center - Public Way Use Unit
City Hall - 121 N. LaSalle Street, Room 800 • Chicago, IL 60602
312-74-GOBIZ / 312-744-6249 • (312) 744-1944 (TTY)
http //www.cityofchicago.org/bacp

03/16/2016

Alderman **William D. Burns**
Ward # **04**
City of Chicago
City Hall, Room **305**
121 North LaSalle Street
Chicago, Illinois 60602

Re: An ordinance to use and maintain a portion of the public right-of-way for **one (1) sidewalk cafe(s)** for **ELEVEN CITY DINER**, adjacent to the premises known as **1112 S. Wabash Ave.**.

Dear Alderman **William D. Burns**:

The applicant referenced above has requested the use of the public right-of-way for a **sidewalk cafe(s)**. An ordinance has been prepared by the Department of Business Affairs and Consumer Protection – Small Business Center - Public Way Use Unit for presentation to the City Council. Because this request was made for properties located in your ward, as approved by you as per the attached, I respectfully request that you introduce the attached ordinance at the next City Council meeting.

If you have any questions regarding this ordinance, please contact Anthony Bertuca at (312) 744-5506.

Department of Business Affairs and Consumer Protection

City of Chicago

O2016-1874

Office of the City Clerk

Document Tracking Sheet

Meeting Date:	3/16/2016
Sponsor(s):	Dowell (3)
Type:	Ordinance
Title:	Sidewalk cafe(s) for Jimmy Green's (for 4th Ward)
Committee(s) Assignment:	Committee on Transportation and Public Way

ORDINANCE
JIMMY GREEN'S
Acct. No. 344863 - 2
Permit No. 1122406

Be It Ordained by the City Council of the City of Chicago:

Permission and authority are hereby given and granted to JIMMY GREEN'S upon the terms and subject to the conditions of this ordinance, to maintain and use a portion of the public right of way for a sidewalk cafe adjacent to its premises located at 823-825 S. State St.. Said sidewalk cafe area #1 shall be twenty-six (26) feet in length and five (5) feet in width, area #2 shall be five (5) feet in length and five (5) feet in width for a total of one hundred fifty-five (155) square feet and shall allow six (6) feet of clear space from the face of the curb/building line along S State St. The compensation for said space and the days and hours of operation for the sidewalk cafe shall be as follows:

Monday through Friday 11:00 a.m. until Midnight Saturday and Sunday 10:00 a.m. until Midnight
Compensation: $600.00
SEATING CAPACITY: 15

Sidewalk Cafe Permit and approved plan must be posted at all times.

This grant of privilege #1122406 for a sidewalk cafe shall be subject to the provisions of Section 10-28-800 though 10-28-885 of the Municipal Code of Chicago and the directions of the Commissioner of Department of Business Affairs and Consumer Protection, the Commissioner of Streets and Sanitation, and the Commissioner of Transportation.

The permit holder agrees to hold the City of Chicago harmless for any damage, relocation or replacement costs associated with damage, relocation or removal of private property caused by the City performing work in the public way.

Authority for the above named privilege is herein given and granted from and after March 1, 2016 through and including December 1, 2016.

Alderman Pat Dowell for

William D. Burns 4th Ward

Department of Business Affairs and Consumer Protection
Small Business Center - Public Way Use Unit
City Hall - 121 N. LaSalle Street, Room 800 • Chicago, IL 60602
312-74-GOBIZ / 312-744-6249 • (312) 744-1944 (TTY)
http://www.cityofchicago.org/bacp

03/16/2016

Alderman **William D. Burns**
Ward # **04**
City of Chicago
City Hall, Room **305**
121 North LaSalle Street
Chicago, Illinois 60602

Re: An ordinance to use and maintain a portion of the public right-of-way for **two (2) sidewalk cafe(s)** for **JIMMY GREEN'S**, adjacent to the premises known as **823-825 S. State St.**.

Dear Alderman **William D. Burns**:

The applicant referenced above has requested the use of the public right-of-way for a **sidewalk cafe(s)**. An ordinance has been prepared by the Department of Business Affairs and Consumer Protection – Small Business Center - Public Way Use Unit for presentation to the City Council. Because this request was made for properties located in your ward, as approved by you as per the attached, I respectfully request that you introduce the attached ordinance at the next City Council meeting.

If you have any questions regarding this ordinance, please contact Anthony Bertuca at (312) 744-5506.

Department of Business Affairs and Consumer Protection

City of Chicago

O2016-1876

Office of the City Clerk

Document Tracking Sheet

Meeting Date:	3/16/2016
Sponsor(s):	Dowell (3)
Type:	Ordinance
Title:	Sidewalk cafe(s) for Kilwins Chocolates & Fudge (for 4th Ward)
Committee(s) Assignment:	Committee on Transportation and Public Way

ORDINANCE
KILWINS CHOCOLATES & FUDGE
Acct. No. 375640 - 1
Permit No. 1122036

Be It Ordained by the City Council of the City of Chicago:

Permission and authority are hereby given and granted to KILWINS CHOCOLATES & FUDGE upon the terms and subject to the conditions of this ordinance, to maintain and use a portion of the public right of way for a sidewalk cafe adjacent to its premises located at 5226-28 S. Harper Ave.. Said sidewalk cafe area #1 shall be twenty-seven point five (27.5) feet in length and six (6) feet in width for a total of one hundred sixty-five (165) square feet and shall allow six (6) feet of clear space from the face of the curb/building line along S Harper Ave. The compensation for said space and the days and hours of operation for the sidewalk cafe shall be as follows:

Sunday thru Saturday 10:00 a.m. until 12:00 Midnight
Compensation: $600.00
SEATING CAPACITY: 14

Sidewalk Cafe Permit and approved plan must be posted at all times.

This grant of privilege #1122036 for a sidewalk cafe shall be subject to the provisions of Section 10-28-800 though 10-28-885 of the Municipal Code of Chicago and the directions of the Commissioner of Department of Business Affairs and Consumer Protection, the Commissioner of Streets and Sanitation, and the Commissioner of Transportation.

The permit holder agrees to hold the City of Chicago harmless for any damage, relocation or replacement costs associated with damage, relocation or removal of private property caused by the City performing work in the public way.

Authority for the above named privilege is herein given and granted from and after March 1, 2016 through and including December 1, 2016.

Alderman Pat Dowell for

William D. Burns 4th Ward

Department of Business Affairs and Consumer Protection
Small Business Center - Public Way Use Unit
City Hall - 121 N. LaSalle Street, Room 800 • Chicago, IL 60602
312-74-GOBIZ / 312-744-6249 • (312) 744-1944 (TTY)
http://www.cityofchicago.org/bacp

03/16/2016

Alderman **William D. Burns**
Ward # **04**
City of Chicago
City Hall, Room **305**
121 North LaSalle Street
Chicago, Illinois 60602

Re: An ordinance to use and maintain a portion of the public right-of-way for **one (1) sidewalk cafe(s)** for **KILWINS CHOCOLATES & FUDGE**, adjacent to the premises known as **5226-28 S. Harper Ave.**.

Dear Alderman **William D. Burns**:

The applicant referenced above has requested the use of the public right-of-way for a **sidewalk cafe(s)**. An ordinance has been prepared by the Department of Business Affairs and Consumer Protection – Small Business Center - Public Way Use Unit for presentation to the City Council. Because this request was made for properties located in your ward, as approved by you as per the attached, I respectfully request that you introduce the attached ordinance at the next City Council meeting.

If you have any questions regarding this ordinance, please contact Anthony Bertuca at (312) 744-5506.

Department of Business Affairs and Consumer Protection

City of Chicago

O2016-1881

Office of the City Clerk

Document Tracking Sheet

Meeting Date:	3/16/2016
Sponsor(s):	Dowell (3)
Type:	Ordinance
Title:	Sidewalk cafe(s) for Niu B (for 4th Ward)
Committee(s) Assignment:	Committee on Transportation and Public Way

ORDINANCE
NIU B
Acct. No. 387519 - 1
Permit No. 1122072

Be It Ordained by the City Council of the City of Chicago:

Permission and authority are hereby given and granted to NIU B upon the terms and subject to the conditions of this ordinance, to maintain and use a portion of the public right of way for a sidewalk cafe adjacent to its premises located at 888 S. Michigan Ave.. Said sidewalk cafe area #1 shall be twenty-nine point three three (29.33) feet in length and twelve point seven five (12.75) feet in width for a total of three hundred seventy-three point nine six (373.96) square feet and shall allow six (6) feet of clear space from the face of the curb/building line along S. Michigan Avenue. The compensation for said space and the days and hours of operation for the sidewalk cafe shall be as follows:

Monday through Sunday 9:00 a.m. to 12:00 midnight
Compensation: $673.12
SEATING CAPACITY: 22

Sidewalk Cafe Permit and approved plan must be posted at all times.

This grant of privilege #1122072 for a sidewalk cafe shall be subject to the provisions of Section 10-28-800 though 10-28-885 of the Municipal Code of Chicago and the directions of the Commissioner of Department of Business Affairs and Consumer Protection, the Commissioner of Streets and Sanitation, and the Commissioner of Transportation.

The permit holder agrees to hold the City of Chicago harmless for any damage, relocation or replacement costs associated with damage, relocation or removal of private property caused by the City performing work in the public way.

Authority for the above named privilege is herein given and granted from and after March 1, 2016 through and including December 1, 2016.

Alderman _____

William D. Burns 4th Ward

Department of Business Affairs and Consumer Protection
Small Business Center - Public Way Use Unit
City Hall - 121 N. LaSalle Street, Room 800 • Chicago, IL 60602
312-74-GOBIZ / 312-744-6249 • (312) 744-1944 (TTY)
http://www.cityofchicago.org/bacp

03/16/2016

Alderman **William D. Burns**
Ward # **04**
City of Chicago
City Hall, Room **305**
121 North LaSalle Street
Chicago, Illinois 60602

Re: An ordinance to use and maintain a portion of the public right-of-way for **one (1) sidewalk cafe(s)** for **NIU B**, adjacent to the premises known as **888 S. Michigan Ave.**.

Dear Alderman **William D. Burns**:

The applicant referenced above has requested the use of the public right-of-way for a **sidewalk cafe(s)**. An ordinance has been prepared by the Department of Business Affairs and Consumer Protection – Small Business Center - Public Way Use Unit for presentation to the City Council. Because this request was made for properties located in your ward, as approved by you as per the attached, I respectfully request that you introduce the attached ordinance at the next City Council meeting.

If you have any questions regarding this ordinance, please contact Anthony Bertuca at (312) 744-5506.

Department of Business Affairs and Consumer Protection

City of Chicago

O2016-1885

Office of the City Clerk

Document Tracking Sheet

Meeting Date:	3/16/2016
Sponsor(s):	Dowell (3)
Type:	Ordinance
Title:	Sidewalk cafe(s) for Norman's (for 4th Ward)
Committee(s) Assignment:	Committee on Transportation and Public Way

ORDINANCE
NORMAN'S
Acct. No. 218249 - 6
Permit No. 1121923

Be It Ordained by the City Council of the City of Chicago:

Permission and authority are hereby given and granted to NORMAN'S upon the terms and subject to the conditions of this ordinance, to maintain and use a portion of the public right of way for a sidewalk cafe adjacent to its premises located at 1001-1003 E. 43rd St.. Said sidewalk cafe area #1 shall be thirty-four point zero eight (34.08) feet in length and sixteen point eight three (16.83) feet in width, area #2 shall be sixteen point seven five (16.75) feet in length and sixteen point eight three (16.83) feet in width for a total of eight hundred fifty-five point four seven (855.47) square feet and shall allow six (6) feet of clear space from the face of the curb/building line along S. Ellis, S. Ellis. The compensation for said space and the days and hours of operation for the sidewalk cafe shall be as follows:

Sunday through Saturday 8:00am until 12:00 am midnight
Compensation: $941.02
SEATING CAPACITY: 70

Sidewalk Cafe Permit and approved plan must be posted at all times.

This grant of privilege #1121923 for a sidewalk cafe shall be subject to the provisions of Section 10-28-800 though 10-28-885 of the Municipal Code of Chicago and the directions of the Commissioner of Department of Business Affairs and Consumer Protection, the Commissioner of Streets and Sanitation, and the Commissioner of Transportation.

The permit holder agrees to hold the City of Chicago harmless for any damage, relocation or replacement costs associated with damage, relocation or removal of private property caused by the City performing work in the public way.

Authority for the above named privilege is herein given and granted from and after March 1, 2016 through and including December 1, 2016.

Alderman _____

William D. Burns 4th Ward

Department of Business Affairs and Consumer Protection
Small Business Center - Public Way Use Unit
City Hall - 121 N. LaSalle Street, Room 800 • Chicago, IL 60602
312-74-GOBIZ / 312-744-6249 • (312) 744-1944 (TTY)
http://www.cityofchicago.org/bacp

03/16/2016

Alderman **William D. Burns**
Ward # **04**
City of Chicago
City Hall, Room **305**
121 North LaSalle Street
Chicago, Illinois 60602

Re: An ordinance to use and maintain a portion of the public right-of-way for **two (2) sidewalk cafe(s)** for **NORMAN'S**, adjacent to the premises known as **1001-1003 E. 43rd St.**.

Dear Alderman **William D. Burns**:

The applicant referenced above has requested the use of the public right-of-way for a **sidewalk cafe(s)**. An ordinance has been prepared by the Department of Business Affairs and Consumer Protection – Small Business Center - Public Way Use Unit for presentation to the City Council. Because this request was made for properties located in your ward, as approved by you as per the attached, I respectfully request that you introduce the attached ordinance at the next City Council meeting.

If you have any questions regarding this ordinance, please contact Anthony Bertuca at (312) 744-5506.

Department of Business Affairs and Consumer Protection

City of Chicago

O2016-1887

Office of the City Clerk

Document Tracking Sheet

Meeting Date:	3/16/2016
Sponsor(s):	Dowell (3)
Type:	Ordinance
Title:	Sidewalk cafe(s) for Peet's Coffee & Tea (for 4th Ward)
Committee(s) Assignment:	Committee on Transportation and Public Way

ORDINANCE
PEET'S COFFEE & TEA
Acct. No. 22622 - 5
Permit No. 1122200

Be It Ordained by the City Council of the City of Chicago:

Permission and authority are hereby given and granted to PEET'S COFFEE & TEA upon the terms and subject to the conditions of this ordinance, to maintain and use a portion of the public right of way for a sidewalk cafe adjacent to its premises located at 41 E. 8th St.. Said sidewalk cafe area #1 shall be twenty-two (22) feet in length and eight (8) feet in width for a total of one hundred seventy-six (176) square feet and shall allow six (6) feet of clear space from the face of the curb/building line along S. Wabash Avenue. The compensation for said space and the days and hours of operation for the sidewalk cafe shall be as follows:

Monday through Saturday 8:00 a.m. to 9:00 p.m. Sunday 8:00 a.m. to 8:00 p.m.
Compensation: $600.00
SEATING CAPACITY: 16

Sidewalk Cafe Permit and approved plan must be posted at all times.

This grant of privilege #1122200 for a sidewalk cafe shall be subject to the provisions of Section 10-28-800 though 10-28-885 of the Municipal Code of Chicago and the directions of the Commissioner of Department of Business Affairs and Consumer Protection, the Commissioner of Streets and Sanitation, and the Commissioner of Transportation.

The permit holder agrees to hold the City of Chicago harmless for any damage, relocation or replacement costs associated with damage, relocation or removal of private property caused by the City performing work in the public way.

Authority for the above named privilege is herein given and granted from and after March 1, 2016 through and including December 1, 2016.

Alderman Pat Dowell for

William D. Burns 4th Ward

Department of Business Affairs and Consumer Protection
Small Business Center - Public Way Use Unit
City Hall - 121 N. LaSalle Street. Room 800 • Chicago, IL 60602
312-74-GOBIZ / 312-744-6249 • (312) 744-1944 (TTY)
http //www.cityofchicago.org/bacp

03/16/2016

Alderman **William D. Burns**
Ward # **04**
City of Chicago
City Hall, Room **305**
121 North LaSalle Street
Chicago, Illinois 60602

Re: An ordinance to use and maintain a portion of the public right-of-way for **one (1) sidewalk cafe(s)** for **PEET'S COFFEE & TEA**, adjacent to the premises known as **41 E. 8th St.**.

Dear Alderman **William D. Burns**:

The applicant referenced above has requested the use of the public right-of-way for a **sidewalk cafe(s)**. An ordinance has been prepared by the Department of Business Affairs and Consumer Protection – Small Business Center - Public Way Use Unit for presentation to the City Council. Because this request was made for properties located in your ward, as approved by you as per the attached, I respectfully request that you introduce the attached ordinance at the next City Council meeting.

If you have any questions regarding this ordinance, please contact Anthony Bertuca at (312) 744-5506.

Department of Business Affairs and Consumer Protection

City of Chicago

O2016-1889

Office of the City Clerk

Document Tracking Sheet

Meeting Date:	3/16/2016
Sponsor(s):	Dowell (3)
Type:	Ordinance
Title:	Sidewalk cafe(s) for Potbelly Sandwich Works LLC (for 4th Ward)
Committee(s) Assignment:	Committee on Transportation and Public Way

ORDINANCE
POTBELLY SANDWICH WORKS LLC
Acct. No. 65004 - 23
Permit No. 1121909

Be It Ordained by the City Council of the City of Chicago:

Permission and authority are hereby given and granted to POTBELLY SANDWICH WORKS LLC upon the terms and subject to the conditions of this ordinance, to maintain and use a portion of the public right of way for a sidewalk cafe adjacent to its premises located at 542 S. Dearborn St.. Said sidewalk cafe area #1 shall be thirty-six (36) feet in length and nine (9) feet in width for a total of three hundred twenty-four (324) square feet and shall allow six (6) feet of clear space from the face of the curb/building line along S. DEARBORN ST.. The compensation for said space and the days and hours of operation for the sidewalk cafe shall be as follows:

Monday thru Friday 8:00 a.m. to 9:00 p.m. Saturday & Sunday 11:00am to 5:00pm
Compensation: $600.00
SEATING CAPACITY: 22

Sidewalk Cafe Permit and approved plan must be posted at all times.

This grant of privilege #1121909 for a sidewalk cafe shall be subject to the provisions of Section 10-28-800 though 10-28-885 of the Municipal Code of Chicago and the directions of the Commissioner of Department of Business Affairs and Consumer Protection, the Commissioner of Streets and Sanitation, and the Commissioner of Transportation.

The permit holder agrees to hold the City of Chicago harmless for any damage, relocation or replacement costs associated with damage, relocation or removal of private property caused by the City performing work in the public way.

Authority for the above named privilege is herein given and granted from and after March 1, 2016 through and including December 1, 2016.

Alderman _____

William D. Burns 4th Ward

Department of Business Affairs and Consumer Protection
Small Business Center - Public Way Use Unit
City Hall - 121 N. LaSalle Street, Room 800 • Chicago, IL 60602
312-74-GOBIZ / 312-744-6249 • (312) 744-1944 (TTY)
http://www.cityofchicago.org/bacp

03/16/2016

Alderman **William D. Burns**
Ward # **04**
City of Chicago
City Hall, Room **305**
121 North LaSalle Street
Chicago, Illinois 60602

Re: An ordinance to use and maintain a portion of the public right-of-way for **one (1) sidewalk cafe(s)** for **POTBELLY SANDWICH WORKS LLC**, adjacent to the premises known as **542 S. Dearborn St.**.

Dear Alderman **William D. Burns**:

The applicant referenced above has requested the use of the public right-of-way for a **sidewalk cafe(s)**. An ordinance has been prepared by the Department of Business Affairs and Consumer Protection – Small Business Center - Public Way Use Unit for presentation to the City Council. Because this request was made for properties located in your ward, as approved by you as per the attached, I respectfully request that you introduce the attached ordinance at the next City Council meeting.

If you have any questions regarding this ordinance, please contact Anthony Bertuca at (312) 744-5506.

Department of Business Affairs and Consumer Protection

City of Chicago

O2016-1891

Office of the City Clerk

Document Tracking Sheet

Meeting Date:	3/16/2016
Sponsor(s):	Dowell (3)
Type:	Ordinance
Title:	Sidewalk cafe(s) for Sit Down, The (for 4th Ward)
Committee(s) Assignment:	Committee on Transportation and Public Way

ORDINANCE
THE SIT DOWN
Acct. No. 331116 - 1
Permit No. 1122167

Be It Ordained by the City Council of the City of Chicago:

Permission and authority are hereby given and granted to THE SIT DOWN upon the terms and subject to the conditions of this ordinance, to maintain and use a portion of the public right of way for a sidewalk cafe adjacent to its premises located at 1312 E. 53rd St.. Said sidewalk cafe area #1 shall be nineteen point seven five (19.75) feet in length and nine point two five (9.25) feet in width for a total of one hundred eighty-two point six nine (182.69) square feet and shall allow six (6) feet of clear space from the face of the curb/building line along E. 53rd Street. The compensation for said space and the days and hours of operation for the sidewalk cafe shall be as follows:

Sunday through Thursday 11:00 a.m. to 9:30 p.m. Friday and Saturday 11:00 a.m. to 10:30 p.m.
Compensation: $600.00
SEATING CAPACITY: 16

Sidewalk Cafe Permit and approved plan must be posted at all times.

This grant of privilege #1122167 for a sidewalk cafe shall be subject to the provisions of Section 10-28-800 though 10-28-885 of the Municipal Code of Chicago and the directions of the Commissioner of Department of Business Affairs and Consumer Protection, the Commissioner of Streets and Sanitation, and the Commissioner of Transportation.

The permit holder agrees to hold the City of Chicago harmless for any damage, relocation or replacement costs associated with damage, relocation or removal of private property caused by the City performing work in the public way.

Authority for the above named privilege is herein given and granted from and after March 1, 2016 through and including December 1, 2016.

Alderman Pat Dowell for

William D. Burns 4th Ward

Department of Business Affairs and Consumer Protection
Small Business Center - Public Way Use Unit
City Hall - 121 N. LaSalle Street, Room 800 • Chicago, IL 60602
312-74-GOBIZ / 312-744-6249 • (312) 744-1944 (TTY)
http://www.cityofchicago.org/bacp

03/16/2016

Alderman **William D. Burns**
Ward # **04**
City of Chicago
City Hall, Room **305**
121 North LaSalle Street
Chicago, Illinois 60602

Re: An ordinance to use and maintain a portion of the public right-of-way for **one (1) sidewalk cafe(s)** for **THE SIT DOWN**, adjacent to the premises known as **1312 E. 53rd St.**.

Dear Alderman **William D. Burns**:

The applicant referenced above has requested the use of the public right-of-way for a **sidewalk cafe(s)**. An ordinance has been prepared by the Department of Business Affairs and Consumer Protection – Small Business Center - Public Way Use Unit for presentation to the City Council. Because this request was made for properties located in your ward, as approved by you as per the attached, I respectfully request that you introduce the attached ordinance at the next City Council meeting.

If you have any questions regarding this ordinance, please contact Anthony Bertuca at (312) 744-5506.

Department of Business Affairs and Consumer Protection

City of Chicago

O2016-1894

Office of the City Clerk

Document Tracking Sheet

Meeting Date:	3/16/2016
Sponsor(s):	Dowell (3)
Type:	Ordinance
Title:	Sidewalk cafe(s) for Sociale and Cafe Press (for 4th Ward)
Committee(s) Assignment:	Committee on Transportation and Public Way

ORDINANCE
SOCIALE AND CAFE PRESS
Acct. No. 396907 - 1
Permit No. 1122091

Be It Ordained by the City Council of the City of Chicago:

Permission and authority are hereby given and granted to SOCIALE AND CAFE PRESS upon the terms and subject to the conditions of this ordinance, to maintain and use a portion of the public right of way for a sidewalk cafe adjacent to its premises located at 800 S. Clark St.. Said sidewalk cafe area #1 shall be sixty-nine point four six (69.46) feet in length and seven point five eight (7.58) feet in width, area #2 shall be twenty-five point six (25.6) feet in length and seven point seven five (7.75) feet in width for a total of seven hundred twenty-four point nine one (724.91) square feet and shall allow six (6) feet of clear space from the face of the curb/building line along S. Clark. The compensation for said space and the days and hours of operation for the sidewalk cafe shall be as follows:

Monday - Sunday 8:00 am to 12:00 am
Compensation: $1,304.83
SEATING CAPACITY: 40

Sidewalk Cafe Permit and approved plan must be posted at all times.

This grant of privilege #1122091 for a sidewalk cafe shall be subject to the provisions of Section 10-28-800 though 10-28-885 of the Municipal Code of Chicago and the directions of the Commissioner of Department of Business Affairs and Consumer Protection, the Commissioner of Streets and Sanitation, and the Commissioner of Transportation.

The permit holder agrees to hold the City of Chicago harmless for any damage, relocation or replacement costs associated with damage, relocation or removal of private property caused by the City performing work in the public way.

Authority for the above named privilege is herein given and granted from and after March 1, 2016 through and including December 1, 2016.

Alderman Pat Dowell for

William D. Burns 4th Ward

Department of Business Affairs and Consumer Protection
Small Business Center - Public Way Use Unit
City Hall - 121 N. LaSalle Street, Room 800 • Chicago, IL 60602
312-74-GOBIZ / 312-744-6249 • (312) 744-1944 (TTY)
http://www.cityofchicago.org/bacp

03/16/2016

Alderman **William D. Burns**
Ward # **04**
City of Chicago
City Hall, Room **305**
121 North LaSalle Street
Chicago, Illinois 60602

Re: An ordinance to use and maintain a portion of the public right-of-way for **two (2) sidewalk cafe(s)** for **SOCIALE AND CAFE PRESS**, adjacent to the premises known as **800 S. Clark St.**.

Dear Alderman **William D. Burns**:

The applicant referenced above has requested the use of the public right-of-way for a **sidewalk cafe(s)**. An ordinance has been prepared by the Department of Business Affairs and Consumer Protection – Small Business Center - Public Way Use Unit for presentation to the City Council. Because this request was made for properties located in your ward, as approved by you as per the attached, I respectfully request that you introduce the attached ordinance at the next City Council meeting.

If you have any questions regarding this ordinance, please contact Anthony Bertuca at (312) 744-5506.

Department of Business Affairs and Consumer Protection

City of Chicago

O2016-1898

Office of the City Clerk

Document Tracking Sheet

Meeting Date:	3/16/2016
Sponsor(s):	Dowell (3)
Type:	Ordinance
Title:	Sidewalk cafe(s) for South Loop Club, Inc. (for 4th Ward)
Committee(s) Assignment:	Committee on Transportation and Public Way

ORDINANCE
SOUTH LOOP CLUB INC
Acct. No. 6525 - 1
Permit No. 1121928

Be It Ordained by the City Council of the City of Chicago:

Permission and authority are hereby given and granted to SOUTH LOOP CLUB INC upon the terms and subject to the conditions of this ordinance, to maintain and use a portion of the public right of way for a sidewalk cafe adjacent to its premises located at 701 S. State St.. Said sidewalk cafe area #1 shall be sixty-three (63) feet in length and seven (7) feet in width for a total of four hundred forty-one (441) square feet and shall allow six (6) feet of clear space from the face of the curb/building line along E. Balbo Drive. The compensation for said space and the days and hours of operation for the sidewalk cafe shall be as follows:

Monday through Sunday 8:00 a.m. to 12:00 midnight
Compensation: $793.80
SEATING CAPACITY: 49

Sidewalk Cafe Permit and approved plan must be posted at all times.

This grant of privilege #1121928 for a sidewalk cafe shall be subject to the provisions of Section 10-28-800 though 10-28-885 of the Municipal Code of Chicago and the directions of the Commissioner of Department of Business Affairs and Consumer Protection, the Commissioner of Streets and Sanitation, and the Commissioner of Transportation.

The permit holder agrees to hold the City of Chicago harmless for any damage, relocation or replacement costs associated with damage, relocation or removal of private property caused by the City performing work in the public way.

Authority for the above named privilege is herein given and granted from and after March 1, 2016 through and including December 1, 2016.

Alderman Pat Dowell Jr

William D. Burns 4th Ward

Department of Business Affairs and Consumer Protection
Small Business Center- Public Way Use Unit
City Hall - 121 N. LaSalle Street Room 800 • Chicago, IL 60602
312-74-GOBIZ / 312-744-6249 • (312) 744-1944 (TTY)
http://www.cityofchicago.org/bacp

03/16/2016

Alderman **William D. Burns**
Ward # **04**
City of Chicago
City Hall, Room **305**
121 North LaSalle Street
Chicago, Illinois 60602

Re: An ordinance to use and maintain a portion of the public right-of-way for **one (1) sidewalk cafe(s)** for **SOUTH LOOP CLUB INC**, adjacent to the premises known as **701 S. State St.**.

Dear Alderman **William D. Burns**:

The applicant referenced above has requested the use of the public right-of-way for a **sidewalk cafe(s)**. An ordinance has been prepared by the Department of Business Affairs and Consumer Protection – Small Business Center - Public Way Use Unit for presentation to the City Council. Because this request was made for properties located in your ward, as approved by you as per the attached, I respectfully request that you introduce the attached ordinance at the next City Council meeting.

If you have any questions regarding this ordinance, please contact Anthony Bertuca at (312) 744-5506.

Department of Business Affairs and Consumer Protection

City of Chicago

O2016-1902

Office of the City Clerk

Document Tracking Sheet

Meeting Date:	3/16/2016
Sponsor(s):	Dowell (3)
Type:	Ordinance
Title:	Sidewalk cafe(s) for Standing Room Only Chicago (for 4th Ward)
Committee(s) Assignment:	Committee on Transportation and Public Way

ORDINANCE
STANDING ROOM ONLY CHICAGO
Acct. No. 14194 - 1
Permit No. 1122218

Be It Ordained by the City Council of the City of Chicago:

Permission and authority are hereby given and granted to STANDING ROOM ONLY CHICAGO upon the terms and subject to the conditions of this ordinance, to maintain and use a portion of the public right of way for a sidewalk cafe adjacent to its premises located at 610 S. Dearborn St.. Said sidewalk cafe area #1 shall be fifty-one (51) feet in length and eight point six seven (8.67) feet in width for a total of four hundred forty-two point one seven (442.17) square feet and shall allow six (6) feet of clear space from the face of the curb/building line along S. DEARBORN ST.. The compensation for said space and the days and hours of operation for the sidewalk cafe shall be as follows:

Monday thru Saturday 11:00 a.m. to 9:00 p.m.
Compensation: $795.91
SEATING CAPACITY: 45

Sidewalk Cafe Permit and approved plan must be posted at all times.

This grant of privilege #1122218 for a sidewalk cafe shall be subject to the provisions of Section 10-28-800 though 10-28-885 of the Municipal Code of Chicago and the directions of the Commissioner of Department of Business Affairs and Consumer Protection, the Commissioner of Streets and Sanitation, and the Commissioner of Transportation.

The permit holder agrees to hold the City of Chicago harmless for any damage, relocation or replacement costs associated with damage, relocation or removal of private property caused by the City performing work in the public way.

Authority for the above named privilege is herein given and granted from and after March 1, 2016 through and including December 1, 2016.

Alderman _____

William D. Burns 4th Ward

Department of Business Affairs and Consumer Protection
Small Business Center - Public Way Use Unit
City Hall - 121 N LaSalle Street, Room 800 • Chicago, IL 60602
312-74-GOBIZ / 312-744-6249 • (312) 744-1944 (TTY)
http://www.cityofchicago.org/bacp

03/16/2016

Alderman **William D. Burns**
Ward # **04**
City of Chicago
City Hall, Room **305**
121 North LaSalle Street
Chicago, Illinois 60602

Re: An ordinance to use and maintain a portion of the public right-of-way for **one (1) sidewalk cafe(s)** for **STANDING ROOM ONLY CHICAGO**, adjacent to the premises known as **610 S. Dearborn St.**.

Dear Alderman **William D. Burns**:

The applicant referenced above has requested the use of the public right-of-way for a **sidewalk cafe(s)**. An ordinance has been prepared by the Department of Business Affairs and Consumer Protection – Small Business Center - Public Way Use Unit for presentation to the City Council. Because this request was made for properties located in your ward, as approved by you as per the attached, I respectfully request that you introduce the attached ordinance at the next City Council meeting.

If you have any questions regarding this ordinance, please contact Anthony Bertuca at (312) 744-5506.

Department of Business Affairs and Consumer Protection

City of Chicago

O2016-1905

Office of the City Clerk

Document Tracking Sheet

Meeting Date:	3/16/2016
Sponsor(s):	Dowell (3)
Type:	Ordinance
Title:	Sidewalk cafe(s) for Umai (for 4th Ward)
Committee(s) Assignment:	Committee on Transportation and Public Way

ORDINANCE
UMAI
Acct. No. 375082 - 1
Permit No. 1122073

Be It Ordained by the City Council of the City of Chicago:

Permission and authority are hereby given and granted to UMAI upon the terms and subject to the conditions of this ordinance, to maintain and use a portion of the public right of way for a sidewalk cafe adjacent to its premises located at 730 S. Clark St.. Said sidewalk cafe area #1 shall be twenty (20) feet in length and ten (10) feet in width for a total of two hundred (200) square feet and shall allow six (6) feet of clear space from the face of the curb/building line along S. Clark Street. The compensation for said space and the days and hours of operation for the sidewalk cafe shall be as follows:

Monday through Thursday 11:30 a.m. to 10:00 p.m. Friday and Saturday 11:30 a.m. to 10:30 p.m. Sunday 4:30 p.m. to 9:30 p.m.
Compensation: $600.00
SEATING CAPACITY: 32

Sidewalk Cafe Permit and approved plan must be posted at all times.

This grant of privilege #1122073 for a sidewalk cafe shall be subject to the provisions of Section 10-28-800 though 10-28-885 of the Municipal Code of Chicago and the directions of the Commissioner of Department of Business Affairs and Consumer Protection, the Commissioner of Streets and Sanitation, and the Commissioner of Transportation.

The permit holder agrees to hold the City of Chicago harmless for any damage, relocation or replacement costs associated with damage, relocation or removal of private property caused by the City performing work in the public way.

Authority for the above named privilege is herein given and granted from and after March 1, 2016 through and including December 1, 2016.

Alderman Pat Dowell for

William D. Burns 4th Ward

Department of Business Affairs and Consumer Protection
Small Business Center - Public Way Use Unit
City Hall - 121 N LaSalle Street, Room 800 • Chicago, IL 60602
312-74-GOBIZ / 312-744-6249 • (312) 744-1944 (TTY)
http //www.cityofchicago org/bacp

03/16/2016

Alderman **William D. Burns**
Ward # **04**
City of Chicago
City Hall, Room **305**
121 North LaSalle Street
Chicago, Illinois 60602

Re: An ordinance to use and maintain a portion of the public right-of-way for **one (1) sidewalk cafe(s)** for **UMAI**, adjacent to the premises known as **730 S. Clark St.**.

Dear Alderman **William D. Burns**:

The applicant referenced above has requested the use of the public right-of-way for a **sidewalk cafe(s)**. An ordinance has been prepared by the Department of Business Affairs and Consumer Protection – Small Business Center - Public Way Use Unit for presentation to the City Council. Because this request was made for properties located in your ward, as approved by you as per the attached, I respectfully request that you introduce the attached ordinance at the next City Council meeting.

If you have any questions regarding this ordinance, please contact Anthony Bertuca at (312) 744-5506.

Department of Business Affairs and Consumer Protection

City of Chicago

O2016-1907

Office of the City Clerk

Document Tracking Sheet

Meeting Date:	3/16/2016
Sponsor(s):	Dowell (3)
Type:	Ordinance
Title:	Sidewalk cafe(s) for Yusho HP (for 4th Ward)
Committee(s) Assignment:	Committee on Transportation and Public Way

ORDINANCE
YUSHO HP
Acct. No. 388880 - 1
Permit No. 1121888

Be It Ordained by the City Council of the City of Chicago:

Permission and authority are hereby given and granted to YUSHO HP upon the terms and subject to the conditions of this ordinance, to maintain and use a portion of the public right of way for a sidewalk cafe adjacent to its premises located at 1301 E. 53rd St.. Said sidewalk cafe area #1 shall be twenty-four point five eight (24.58) feet in length and eight point zero eight (8.08) feet in width for a total of one hundred ninety-eight point six one (198.61) square feet and shall allow six (6) feet of clear space from the face of the curb/building line along E. 53rd Street. The compensation for said space and the days and hours of operation for the sidewalk cafe shall be as follows:

Monday through Sunday 11:00 a.m. to 11:00 p.m.
Compensation: $600.00
SEATING CAPACITY: 16

Sidewalk Cafe Permit and approved plan must be posted at all times.

This grant of privilege #1121888 for a sidewalk cafe shall be subject to the provisions of Section 10-28-800 though 10-28-885 of the Municipal Code of Chicago and the directions of the Commissioner of Department of Business Affairs and Consumer Protection, the Commissioner of Streets and Sanitation, and the Commissioner of Transportation.

The permit holder agrees to hold the City of Chicago harmless for any damage, relocation or replacement costs associated with damage, relocation or removal of private property caused by the City performing work in the public way.

Authority for the above named privilege is herein given and granted from and after March 1, 2016 through and including December 1, 2016.

Alderman Pat Dowell

William D. Burns 4th Ward

Department of Business Affairs and Consumer Protection
Small Business Center - Public Way Use Unit
City Hall - 121 N. LaSalle Street, Room 800 • Chicago, IL 60602
312-74-GOBIZ / 312-744-6249 • (312) 744-1944 (TTY)
http //www cityofchicago org/bacp

03/16/2016

Alderman **William D. Burns**
Ward # **04**
City of Chicago
City Hall, Room **305**
121 North LaSalle Street
Chicago, Illinois 60602

Re: An ordinance to use and maintain a portion of the public right-of-way for **one (1) sidewalk cafe(s)** for **YUSHO HP**, adjacent to the premises known as **1301 E. 53rd St.**.

Dear Alderman **William D. Burns**:

The applicant referenced above has requested the use of the public right-of-way for a **sidewalk cafe(s)**. An ordinance has been prepared by the Department of Business Affairs and Consumer Protection – Small Business Center - Public Way Use Unit for presentation to the City Council. Because this request was made for properties located in your ward, as approved by you as per the attached, I respectfully request that you introduce the attached ordinance at the next City Council meeting.

If you have any questions regarding this ordinance, please contact Anthony Bertuca at (312) 744-5506.

Department of Business Affairs and Consumer Protection

City of Chicago

O2016-1933

Office of the City Clerk

Document Tracking Sheet

Meeting Date:	3/16/2016
Sponsor(s):	Hairston (5)
Type:	Ordinance
Title:	Sidewalk cafe(s) for Zaleski & Horvath Marketcafe Ltd.
Committee(s) Assignment:	Committee on Transportation and Public Way

ORDINANCE
ZALESKI & HORVATH MARKETCAFE, LTD.
Acct. No. 325618 - 3
Permit No. 1122251

Be It Ordained by the City Council of the City of Chicago:

Permission and authority are hereby given and granted to ZALESKI & HORVATH MARKETCAFE, LTD. upon the terms and subject to the conditions of this ordinance, to maintain and use a portion of the public right of way for a sidewalk cafe adjacent to its premises located at 1323 E. 57th St.. Said sidewalk cafe area #1 shall be fifteen (15) feet in length and eight (8) feet in width for a total of one hundred twenty (120) square feet and shall allow six (6) feet of clear space from the face of the curb/building line along E. 57th. The compensation for said space and the days and hours of operation for the sidewalk cafe shall be as follows:

Sunday through Saturday 8:00am until 9:00pm
Compensation: $600.00
SEATING CAPACITY: 17

Sidewalk Cafe Permit and approved plan must be posted at all times.

This grant of privilege #1122251 for a sidewalk cafe shall be subject to the provisions of Section 10-28-800 though 10-28-885 of the Municipal Code of Chicago and the directions of the Commissioner of Department of Business Affairs and Consumer Protection, the Commissioner of Streets and Sanitation, and the Commissioner of Transportation.

The permit holder agrees to hold the City of Chicago harmless for any damage, relocation or replacement costs associated with damage, relocation or removal of private property caused by the City performing work in the public way.

Authority for the above named privilege is herein given and granted from and after March 1, 2016 through and including December 1, 2016.

Alderman 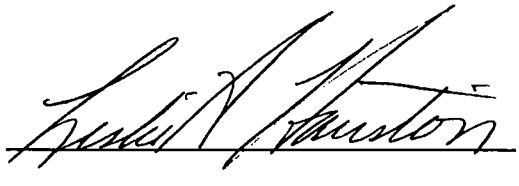

Leslie Hairston 5th Ward

Department of Business Affairs and Consumer Protection
Small Business Center - Public Way Use Unit
City Hall - 121 N. LaSalle Street, Room 800 • Chicago, IL 60602
312-74-GOBIZ / 312-744-6249 • (312) 744-1944 (TTY)
http://www.cityofchicago.org/bacp

03/16/2016

Alderman **Leslie Hairston**
Ward # **05**
City of Chicago
City Hall, Room **300**
121 North LaSalle Street
Chicago, Illinois 60602

Re: An ordinance to use and maintain a portion of the public right-of-way for **one (1) sidewalk cafe(s)** for **ZALESKI & HORVATH MARKETCAFE, LTD.**, adjacent to the premises known as **1323 E. 57th St.**.

Dear Alderman **Leslie Hairston**:

The applicant referenced above has requested the use of the public right-of-way for a **sidewalk cafe(s)**. An ordinance has been prepared by the Department of Business Affairs and Consumer Protection – Small Business Center - Public Way Use Unit for presentation to the City Council. Because this request was made for properties located in your ward, as approved by you as per the attached, I respectfully request that you introduce the attached ordinance at the next City Council meeting.

If you have any questions regarding this ordinance, please contact Anthony Bertuca at (312) 744-5506.

Department of Business Affairs and Consumer Protection

City of Chicago

O2016-1936

Office of the City Clerk

Document Tracking Sheet

Meeting Date:	3/16/2016
Sponsor(s):	Hairston (5)
Type:	Ordinance
Title:	Sidewalk cafe(s) for Pizza Capri
Committee(s) Assignment:	Committee on Transportation and Public Way

ORDINANCE
PIZZA CAPRI
Acct. No. 15766 - 1
Permit No. 1122374

Be It Ordained by the City Council of the City of Chicago:

Permission and authority are hereby given and granted to PIZZA CAPRI upon the terms and subject to the conditions of this ordinance, to maintain and use a portion of the public right of way for a sidewalk cafe adjacent to its premises located at 1501 E. 53rd St.. Said sidewalk cafe area #1 shall be twenty-eight point two five (28.25) feet in length and eight (8) feet in width, area #2 shall be twenty-six point two five (26.25) feet in length and eight (8) feet in width, area #3 shall be sixteen point two five (16.25) feet in length and eight (8) feet in width, area #4 shall be twenty-nine point two five (29.25) feet in length and eight (8) feet in width for a total of eight hundred (800) square feet and shall allow six (6) feet of clear space from the face of the curb/building line along South Harper, East 53rd street. The compensation for said space and the days and hours of operation for the sidewalk cafe shall be as follows:

Sunday through Thursday 11:00 a.m. to 10:00 p.m. Friday and Saturday 11:00 a.m. to 11:00 p.m.
Compensation: $880.00
SEATING CAPACITY: 40

Sidewalk Cafe Permit and approved plan must be posted at all times.

This grant of privilege #1122374 for a sidewalk cafe shall be subject to the provisions of Section 10-28-800 though 10-28-885 of the Municipal Code of Chicago and the directions of the Commissioner of Department of Business Affairs and Consumer Protection, the Commissioner of Streets and Sanitation, and the Commissioner of Transportation.

The permit holder agrees to hold the City of Chicago harmless for any damage, relocation or replacement costs associated with damage, relocation or removal of private property caused by the City performing work in the public way.

Authority for the above named privilege is herein given and granted from and after March 1, 2016 through and including December 1, 2016.

Alderman _____

Leslie Hairston 5th Ward

Department of Business Affairs and Consumer Protection
Small Business Center - Public Way Use Unit
City Hall - 121 N LaSalle Street, Room 800 • Chicago, IL 60602
312-74-GOBIZ / 312-744-6249 • (312) 744-1944 (TTY)
http://www.cityofchicago.org/bacp

03/16/2016

Alderman **Leslie Hairston**
Ward # **05**
City of Chicago
City Hall, Room **300**
121 North LaSalle Street
Chicago, Illinois 60602

Re: An ordinance to use and maintain a portion of the public right-of-way for **four (4) sidewalk cafe(s)** for **PIZZA CAPRI**, adjacent to the premises known as **1501 E. 53rd St.**.

Dear Alderman **Leslie Hairston**:

The applicant referenced above has requested the use of the public right-of-way for a **sidewalk cafe(s)**. An ordinance has been prepared by the Department of Business Affairs and Consumer Protection – Small Business Center - Public Way Use Unit for presentation to the City Council. Because this request was made for properties located in your ward, as approved by you as per the attached, I respectfully request that you introduce the attached ordinance at the next City Council meeting.

If you have any questions regarding this ordinance, please contact Anthony Bertuca at (312) 744-5506.

Department of Business Affairs and Consumer Protection

City of Chicago

O2016-1951

Office of the City Clerk

Document Tracking Sheet

Meeting Date:	3/16/2016
Sponsor(s):	Thompson (11)
Type:	Ordinance
Title:	Sidewalk cafe(s) for Bar Louie
Committee(s) Assignment:	Committee on Transportation and Public Way

ORDINANCE
BAR LOUIE
Acct. No. 397471 - 1
Permit No. 1121946

Be It Ordained by the City Council of the City of Chicago:

Permission and authority are hereby given and granted to BAR LOUIE upon the terms and subject to the conditions of this ordinance, to maintain and use a portion of the public right of way for a sidewalk cafe adjacent to its premises located at 1325 S. Halsted St.. Said sidewalk cafe area #1 shall be forty-four point six seven (44.67) feet in length and nine point three three (9.33) feet in width for a total of four hundred sixteen point seven seven (416.77) square feet and shall allow six (6) feet of clear space from the face of the curb/building line along Maxwell. The compensation for said space and the days and hours of operation for the sidewalk cafe shall be as follows:

Monday through Sunday 11:00 a.m. to 12:00 midnight
Compensation: $600.00
SEATING CAPACITY: 14

Sidewalk Cafe Permit and approved plan must be posted at all times.

This grant of privilege #1121946 for a sidewalk cafe shall be subject to the provisions of Section 10-28-800 though 10-28-885 of the Municipal Code of Chicago and the directions of the Commissioner of Department of Business Affairs and Consumer Protection, the Commissioner of Streets and Sanitation, and the Commissioner of Transportation.

The permit holder agrees to hold the City of Chicago harmless for any damage, relocation or replacement costs associated with damage, relocation or removal of private property caused by the City performing work in the public way.

Authority for the above named privilege is herein given and granted from and after March 1, 2016 through and including December 1, 2016.

Alderman _____

Patrick D. Thompson 11th Ward

Department of Business Affairs and Consumer Protection
Small Business Center - Public Way Use Unit
City Hall - 121 N. LaSalle Street, Room 800 • Chicago, IL 60602
312-74-GOBIZ / 312-744-6249 • (312) 744-1944 (TTY)
http://www.cityofchicago.org/bacp

03/16/2016

Alderman **Patrick D. Thompson**
Ward # **11**
City of Chicago
City Hall, Room **300**
121 North LaSalle Street
Chicago, Illinois 60602

Re: An ordinance to use and maintain a portion of the public right-of-way for **one (1) sidewalk cafe(s)** for **BAR LOUIE**, adjacent to the premises known as **1325 S. Halsted St.**.

Dear Alderman **Patrick D. Thompson**:

The applicant referenced above has requested the use of the public right-of-way for a **sidewalk cafe(s)**. An ordinance has been prepared by the Department of Business Affairs and Consumer Protection – Small Business Center - Public Way Use Unit for presentation to the City Council. Because this request was made for properties located in your ward, as approved by you as per the attached, I respectfully request that you introduce the attached ordinance at the next City Council meeting.

If you have any questions regarding this ordinance, please contact Anthony Bertuca at (312) 744-5506.

Department of Business Affairs and Consumer Protection

City of Chicago

O2016-1954

Office of the City Clerk

Document Tracking Sheet

Meeting Date:	3/16/2016
Sponsor(s):	Thompson (11)
Type:	Ordinance
Title:	Sidewalk cafe(s) for Bridgeport Coffee House, Inc.
Committee(s) Assignment:	Committee on Transportation and Public Way

ORDINANCE
BRIDGEPORT COFFEE HOUSE INC
Acct. No. 276924 - 1
Permit No. 1121998

Be It Ordained by the City Council of the City of Chicago:

Permission and authority are hereby given and granted to BRIDGEPORT COFFEE HOUSE INC upon the terms and subject to the conditions of this ordinance, to maintain and use a portion of the public right of way for a sidewalk cafe adjacent to its premises located at 3101 S. Morgan St.. Said sidewalk cafe area #1 shall be thirty-six (36) feet in length and six (6) feet in width, area #2 shall be twelve (12) feet in length and six (6) feet in width, area #3 shall be twelve (12) feet in length and six (6) feet in width for a total of three hundred sixty (360) square feet and shall allow six (6) feet of clear space from the face of the curb/building line along W. 31st Street, S Morgan St. The compensation for said space and the days and hours of operation for the sidewalk cafe shall be as follows:

Monday through Saturday 8:00 am to 10:00 pm. Sunday 8:00 am to 9:00 pm.
Compensation: $600.00
SEATING CAPACITY: 20

Sidewalk Cafe Permit and approved plan must be posted at all times.

This grant of privilege #1121998 for a sidewalk cafe shall be subject to the provisions of Section 10-28-800 though 10-28-885 of the Municipal Code of Chicago and the directions of the Commissioner of Department of Business Affairs and Consumer Protection, the Commissioner of Streets and Sanitation, and the Commissioner of Transportation.

The permit holder agrees to hold the City of Chicago harmless for any damage, relocation or replacement costs associated with damage, relocation or removal of private property caused by the City performing work in the public way.

Authority for the above named privilege is herein given and granted from and after March 1, 2016 through and including December 1, 2016.

Alderman _____

Patrick D. Thompson 11th Ward

Department of Business Affairs and Consumer Protection
Small Business Center - Public Way Use Unit
City Hall - 121 N. LaSalle Street, Room 800 • Chicago, IL 60602
312-74-GOBIZ / 312-744-6249 • (312) 744-1944 (TTY)
http //www.cityofchicago org/bacp

03/16/2016

Alderman **Patrick D. Thompson**
Ward # **11**
City of Chicago
City Hall, Room **300**
121 North LaSalle Street
Chicago, Illinois 60602

Re: An ordinance to use and maintain a portion of the public right-of-way for **three (3) sidewalk cafe(s)** for **BRIDGEPORT COFFEE HOUSE INC**, adjacent to the premises known as **3101 S. Morgan St.**.

Dear Alderman **Patrick D. Thompson**:

The applicant referenced above has requested the use of the public right-of-way for a **sidewalk cafe(s)**. An ordinance has been prepared by the Department of Business Affairs and Consumer Protection – Small Business Center - Public Way Use Unit for presentation to the City Council. Because this request was made for properties located in your ward, as approved by you as per the attached, I respectfully request that you introduce the attached ordinance at the next City Council meeting.

If you have any questions regarding this ordinance, please contact Anthony Bertuca at (312) 744-5506.

Department of Business Affairs and Consumer Protection

City of Chicago

O2016-1955

Office of the City Clerk

Document Tracking Sheet

Meeting Date:	3/16/2016
Sponsor(s):	Thompson (11)
Type:	Ordinance
Title:	Sidewalk cafe(s) for Kathy De's
Committee(s) Assignment:	Committee on Transportation and Public Way

ORDINANCE
KATHY DE'S
Acct. No. 308271 - 1
Permit No. 1122053

Be It Ordained by the City Council of the City of Chicago:

Permission and authority are hereby given and granted to KATHY DE'S upon the terms and subject to the conditions of this ordinance, to maintain and use a portion of the public right of way for a sidewalk cafe adjacent to its premises located at 3642 S. Parnell Ave.. Said sidewalk cafe area #1 shall be nineteen (19) feet in length and six point five (6.5) feet in width for a total of one hundred twenty-three point five (123.5) square feet and shall allow six (6) feet of clear space from the face of the curb/building line along S. Parnell Avenue. The compensation for said space and the days and hours of operation for the sidewalk cafe shall be as follows:

Monday through Sunday 8:00 a.m. to 9:00 p.m.
Compensation: $600.00
SEATING CAPACITY: 16

Sidewalk Cafe Permit and approved plan must be posted at all times.

This grant of privilege #1122053 for a sidewalk cafe shall be subject to the provisions of Section 10-28-800 though 10-28-885 of the Municipal Code of Chicago and the directions of the Commissioner of Department of Business Affairs and Consumer Protection, the Commissioner of Streets and Sanitation, and the Commissioner of Transportation.

The permit holder agrees to hold the City of Chicago harmless for any damage, relocation or replacement costs associated with damage, relocation or removal of private property caused by the City performing work in the public way.

Authority for the above named privilege is herein given and granted from and after March 1, 2016 through and including December 1, 2016.

Alderman _____

Patrick D. Thompson 11th Ward

Department of Business Affairs and Consumer Protection
Small Business Center - Public Way Use Unit
City Hall - 121 N. LaSalle Street, Room 800 • Chicago, IL 60602
312-74-GOBIZ / 312-744-6249 • (312) 744-1944 (TTY)
http //www.cityofchicago.org/bacp

03/16/2016

Alderman **Patrick D. Thompson**
Ward # **11**
City of Chicago
City Hall, Room **300**
121 North LaSalle Street
Chicago, Illinois 60602

Re: An ordinance to use and maintain a portion of the public right-of-way for **one (1) sidewalk cafe(s)** for **KATHY DE'S**, adjacent to the premises known as **3642 S. Parnell Ave.**.

Dear Alderman **Patrick D. Thompson**:

The applicant referenced above has requested the use of the public right-of-way for a **sidewalk cafe(s)**. An ordinance has been prepared by the Department of Business Affairs and Consumer Protection – Small Business Center - Public Way Use Unit for presentation to the City Council. Because this request was made for properties located in your ward, as approved by you as per the attached, I respectfully request that you introduce the attached ordinance at the next City Council meeting.

If you have any questions regarding this ordinance, please contact Anthony Bertuca at (312) 744-5506.

Department of Business Affairs and Consumer Protection

City of Chicago

O2016-1958

Office of the City Clerk

Document Tracking Sheet

Meeting Date:	3/16/2016
Sponsor(s):	Thompson (11)
Type:	Ordinance
Title:	Sidewalk cafe(s) for Nana
Committee(s) Assignment:	Committee on Transportation and Public Way

ORDINANCE
NANA
Acct. No. 340905 - 1
Permit No. 1122462

Be It Ordained by the City Council of the City of Chicago:

Permission and authority are hereby given and granted to NANA upon the terms and subject to the conditions of this ordinance, to maintain and use a portion of the public right of way for a sidewalk cafe adjacent to its premises located at 3267 S. Halsted St.. Said sidewalk cafe area #1 shall be forty-seven (47) feet in length and seven (7) feet in width for a total of three hundred twenty-nine (329) square feet and shall allow six (6) feet of clear space from the face of the curb/building line along W. 33RD. The compensation for said space and the days and hours of operation for the sidewalk cafe shall be as follows:

MONDAY - SUNDAY 8:00AM UNTIL 10:00PM
Compensation: $600.00
SEATING CAPACITY: 28

Sidewalk Cafe Permit and approved plan must be posted at all times.

This grant of privilege #1122462 for a sidewalk cafe shall be subject to the provisions of Section 10-28-800 though 10-28-885 of the Municipal Code of Chicago and the directions of the Commissioner of Department of Business Affairs and Consumer Protection, the Commissioner of Streets and Sanitation, and the Commissioner of Transportation.

The permit holder agrees to hold the City of Chicago harmless for any damage, relocation or replacement costs associated with damage, relocation or removal of private property caused by the City performing work in the public way.

Authority for the above named privilege is herein given and granted from and after March 1, 2016 through and including December 1, 2016.

Alderman _____

Patrick D. Thompson 11th Ward

Department of Business Affairs and Consumer Protection
Small Business Center - Public Way Use Unit
City Hall - 121 N. LaSalle Street, Room 800 • Chicago, IL 60602
312-74-GOBIZ / 312-744-6249 • (312) 744-1944 (TTY)
http://www.cityofchicago.org/bacp

03/16/2016

Alderman **Patrick D. Thompson**
Ward # **11**
City of Chicago
City Hall, Room **300**
121 North LaSalle Street
Chicago, Illinois 60602

Re: An ordinance to use and maintain a portion of the public right-of-way for **one (1) sidewalk cafe(s)** for **NANA**, adjacent to the premises known as **3267 S. Halsted St.**.

Dear Alderman **Patrick D. Thompson**:

The applicant referenced above has requested the use of the public right-of-way for a **sidewalk cafe(s)**. An ordinance has been prepared by the Department of Business Affairs and Consumer Protection – Small Business Center - Public Way Use Unit for presentation to the City Council. Because this request was made for properties located in your ward, as approved by you as per the attached, I respectfully request that you introduce the attached ordinance at the next City Council meeting.

If you have any questions regarding this ordinance, please contact Anthony Bertuca at (312) 744-5506.

Department of Business Affairs and Consumer Protection

City of Chicago

O2016-1961

Office of the City Clerk

Document Tracking Sheet

Meeting Date:	3/16/2016
Sponsor(s):	Thompson (11)
Type:	Ordinance
Title:	Sidewalk cafe(s) for Original Scoops Chicago, Inc., The
Committee(s) Assignment:	Committee on Transportation and Public Way

ORDINANCE
THE ORIGINAL SCOOPS CHICAGO INC.
Acct. No. 305048 - 1
Permit No. 1122232

Be It Ordained by the City Council of the City of Chicago:

Permission and authority are hereby given and granted to THE ORIGINAL SCOOPS CHICAGO INC. upon the terms and subject to the conditions of this ordinance, to maintain and use a portion of the public right of way for a sidewalk cafe adjacent to its premises located at 608 W. 31st St.. Said sidewalk cafe area #1 shall be twenty-five (25) feet in length and five (5) feet in width for a total of one hundred twenty-five (125) square feet and shall allow six (6) feet of clear space from the face of the curb/building line along W. 31st St.. The compensation for said space and the days and hours of operation for the sidewalk cafe shall be as follows:

Monday through Sunday 11:00 a.m. to 11:00 p.m.
Compensation: $600.00
SEATING CAPACITY: 12

Sidewalk Cafe Permit and approved plan must be posted at all times.

This grant of privilege #1122232 for a sidewalk cafe shall be subject to the provisions of Section 10-28-800 though 10-28-885 of the Municipal Code of Chicago and the directions of the Commissioner of Department of Business Affairs and Consumer Protection, the Commissioner of Streets and Sanitation, and the Commissioner of Transportation.

The permit holder agrees to hold the City of Chicago harmless for any damage, relocation or replacement costs associated with damage, relocation or removal of private property caused by the City performing work in the public way.

Authority for the above named privilege is herein given and granted from and after March 1, 2016 through and including December 1, 2016.

Alderman _____

Patrick D. Thompson 11th Ward

Department of Business Affairs and Consumer Protection
Small Business Center - Public Way Use Unit
City Hall - 121 N. LaSalle Street, Room 800 • Chicago, IL 60602
312-74-GOBIZ / 312-744-6249 • (312) 744-1944 (TTY)
http://www.cityofchicago.org/bacp

03/16/2016

Alderman **Patrick D. Thompson**
Ward # **11**
City of Chicago
City Hall, Room **300**
121 North LaSalle Street
Chicago, Illinois 60602

Re: An ordinance to use and maintain a portion of the public right-of-way for **one (1) sidewalk cafe(s)** for **THE ORIGINAL SCOOPS CHICAGO INC.**, adjacent to the premises known as **608 W. 31st St.**.

Dear Alderman **Patrick D. Thompson**:

The applicant referenced above has requested the use of the public right-of-way for a **sidewalk cafe(s)**. An ordinance has been prepared by the Department of Business Affairs and Consumer Protection – Small Business Center - Public Way Use Unit for presentation to the City Council. Because this request was made for properties located in your ward, as approved by you as per the attached, I respectfully request that you introduce the attached ordinance at the next City Council meeting.

If you have any questions regarding this ordinance, please contact Anthony Bertuca at (312) 744-5506.

Department of Business Affairs and Consumer Protection

City of Chicago

O2016-1970

Office of the City Clerk

Document Tracking Sheet

Meeting Date:	3/16/2016
Sponsor(s):	Thompson (11)
Type:	Ordinance
Title:	Sidewalk cafe(s) for Peet's Coffee & Tea
Committee(s) Assignment:	Committee on Transportation and Public Way

ORDINANCE
PEET'S COFFEE & TEA
Acct. No. 22622 - 7
Permit No. 1122156

Be It Ordained by the City Council of the City of Chicago:

Permission and authority are hereby given and granted to PEET'S COFFEE & TEA upon the terms and subject to the conditions of this ordinance, to maintain and use a portion of the public right of way for a sidewalk cafe adjacent to its premises located at 1328 S. Halsted St.. Said sidewalk cafe area #1 shall be eighteen (18) feet in length and three (3) feet in width, area #2 shall be eighteen (18) feet in length and three (3) feet in width for a total of one hundred eight (108) square feet and shall allow six (6) feet of clear space from the face of the curb/building line along S. Halsted Street, W. Maxwell Street. The compensation for said space and the days and hours of operation for the sidewalk cafe shall be as follows:

Monday through Sunday 8:00 a.m. to 10:00 p.m.
Compensation: $600.00
SEATING CAPACITY: 32

Sidewalk Cafe Permit and approved plan must be posted at all times.

This grant of privilege #1122156 for a sidewalk cafe shall be subject to the provisions of Section 10-28-800 though 10-28-885 of the Municipal Code of Chicago and the directions of the Commissioner of Department of Business Affairs and Consumer Protection, the Commissioner of Streets and Sanitation, and the Commissioner of Transportation.

The permit holder agrees to hold the City of Chicago harmless for any damage, relocation or replacement costs associated with damage, relocation or removal of private property caused by the City performing work in the public way.

Authority for the above named privilege is herein given and granted from and after March 1, 2016 through and including December 1, 2016.

Alderman _____

Patrick D. Thompson 11th Ward

Department of Business Affairs and Consumer Protection
Small Business Center - Public Way Use Unit
City Hall - 121 N. LaSalle Street, Room 800 • Chicago, IL 60602
312-74-GOBIZ / 312-744-6249 • (312) 744-1944 (TTY)
http://www.cityofchicago.org/bacp

03/16/2016

Alderman **Patrick D. Thompson**
Ward # **11**
City of Chicago
City Hall, Room **300**
121 North LaSalle Street
Chicago, Illinois 60602

Re: An ordinance to use and maintain a portion of the public right-of-way for **two (2) sidewalk cafe(s)** for **PEET'S COFFEE & TEA**, adjacent to the premises known as **1328 S. Halsted St.**.

Dear Alderman **Patrick D. Thompson**:

The applicant referenced above has requested the use of the public right-of-way for a **sidewalk cafe(s)**. An ordinance has been prepared by the Department of Business Affairs and Consumer Protection – Small Business Center - Public Way Use Unit for presentation to the City Council. Because this request was made for properties located in your ward, as approved by you as per the attached, I respectfully request that you introduce the attached ordinance at the next City Council meeting.

If you have any questions regarding this ordinance, please contact Anthony Bertuca at (312) 744-5506.

Department of Business Affairs and Consumer Protection

City of Chicago

O2016-2162

Office of the City Clerk

Document Tracking Sheet

Meeting Date:	3/16/2016
Sponsor(s):	Quinn (13)
Type:	Ordinance
Title:	Sidewalk cafe(s) for Valentina Restaurant
Committee(s) Assignment:	Committee on Transportation and Public Way

ORDINANCE
VALENTINA RESTAURANT
Acct. No. 6838 - 1
Permit No. 1121889

Be It Ordained by the City Council of the City of Chicago:

Permission and authority are hereby given and granted to VALENTINA RESTAURANT upon the terms and subject to the conditions of this ordinance, to maintain and use a portion of the public right of way for a sidewalk cafe adjacent to its premises located at 4506 W. 63rd St.. Said sidewalk cafe area #1 shall be forty-two point three three (42.33) feet in length and eight point one seven (8.17) feet in width for a total of three hundred forty-five point eight four (345.84) square feet and shall allow six (6) feet of clear space from the face of the curb/building line along W. 63rd Street. The compensation for said space and the days and hours of operation for the sidewalk cafe shall be as follows:

Sunday through Thursday 10:00 a.m. to 10:00 p.m. Friday & Saturday 10:00 a.m. to 11:00 p.m.
Compensation: $600.00
SEATING CAPACITY: 24

Sidewalk Cafe Permit and approved plan must be posted at all times.

This grant of privilege #1121889 for a sidewalk cafe shall be subject to the provisions of Section 10-28-800 though 10-28-885 of the Municipal Code of Chicago and the directions of the Commissioner of Department of Business Affairs and Consumer Protection, the Commissioner of Streets and Sanitation, and the Commissioner of Transportation.

The permit holder agrees to hold the City of Chicago harmless for any damage, relocation or replacement costs associated with damage, relocation or removal of private property caused by the City performing work in the public way.

Authority for the above named privilege is herein given and granted from and after March 1, 2016 through and including December 1, 2016.

Alderman _____ 13

Marty Quinn 13th Ward

Department of Business Affairs and Consumer Protection
Small Business Center- Public Way Use Unit
City Hall - 121 N LaSalle Street Room 800 • Chicago, IL 60602
312-74-GOBIZ / 312-744-6249 • (312) 744-1944 (TTY)
http://www.cityofchicago.org/bacp

03/16/2016

Alderman **Marty Quinn**
Ward # **13**
City of Chicago
City Hall, Room **300**
121 North LaSalle Street
Chicago, Illinois 60602

Re: An ordinance to use and maintain a portion of the public right-of-way for **one (1) sidewalk cafe(s)** for **VALENTINA RESTAURANT**, adjacent to the premises known as **4506 W. 63rd St.**.

Dear Alderman **Marty Quinn**:

The applicant referenced above has requested the use of the public right-of-way for a **sidewalk cafe(s)**. An ordinance has been prepared by the Department of Business Affairs and Consumer Protection – Small Business Center - Public Way Use Unit for presentation to the City Council. Because this request was made for properties located in your ward, as approved by you as per the attached, I respectfully request that you introduce the attached ordinance at the next City Council meeting.

If you have any questions regarding this ordinance, please contact Anthony Bertuca at (312) 744-5506.

Department of Business Affairs and Consumer Protection

City of Chicago

O2016-1985

Office of the City Clerk

Document Tracking Sheet

Meeting Date:	3/16/2016
Sponsor(s):	Solis (25)
Type:	Ordinance
Title:	Sidewalk cafe(s) for Cactus Bar & Grill
Committee(s) Assignment:	Committee on Transportation and Public Way

ORDINANCE
CACTUS BAR & GRILL
Acct. No. 272987 - 1
Permit No. 1122063

Be It Ordained by the City Council of the City of Chicago:

Permission and authority are hereby given and granted to CACTUS BAR & GRILL upon the terms and subject to the conditions of this ordinance, to maintain and use a portion of the public right of way for a sidewalk cafe adjacent to its premises located at 404-412 S. Wells St.. Said sidewalk cafe area #1 shall be thirty-four (34) feet in length and ten (10) feet in width, area #2 shall be thirty-four (34) feet in length and ten (10) feet in width for a total of six hundred eighty (680) square feet and shall allow six (6) feet of clear space from the face of the curb/building line along S. Wells Street. The compensation for said space and the days and hours of operation for the sidewalk cafe shall be as follows:

Monday through Sunday 11:00 a.m. to 11:00 p.m.
Compensation: $1,224.00
SEATING CAPACITY: 73

Sidewalk Cafe Permit and approved plan must be posted at all times.

This grant of privilege #1122063 for a sidewalk cafe shall be subject to the provisions of Section 10-28-800 though 10-28-885 of the Municipal Code of Chicago and the directions of the Commissioner of Department of Business Affairs and Consumer Protection, the Commissioner of Streets and Sanitation, and the Commissioner of Transportation.

The permit holder agrees to hold the City of Chicago harmless for any damage, relocation or replacement costs associated with damage, relocation or removal of private property caused by the City performing work in the public way.

Authority for the above named privilege is herein given and granted from and after March 1, 2016 through and including December 1, 2016.

Alderman _____

Daniel S. Solis 25th Ward

Department of Business Affairs and Consumer Protection
Small Business Center - Public Way Use Unit
City Hall - 121 N. LaSalle Street, Room 800 • Chicago, IL 60602
312-74-GOBIZ / 312-744-6249 • (312) 744-1944 (TTY)
http://www.cityofchicago.org/bacp

03/16/2016

Alderman **Daniel S. Solis**
Ward # **25**
City of Chicago
City Hall, Room **304**
121 North LaSalle Street
Chicago, Illinois 60602

Re: An ordinance to use and maintain a portion of the public right-of-way for **two (2) sidewalk cafe(s)** for **CACTUS BAR & GRILL**, adjacent to the premises known as **404-412 S. Wells St.**.

Dear Alderman **Daniel S. Solis**:

The applicant referenced above has requested the use of the public right-of-way for a **sidewalk cafe(s)**. An ordinance has been prepared by the Department of Business Affairs and Consumer Protection – Small Business Center - Public Way Use Unit for presentation to the City Council. Because this request was made for properties located in your ward, as approved by you as per the attached, I respectfully request that you introduce the attached ordinance at the next City Council meeting.

If you have any questions regarding this ordinance, please contact Anthony Bertuca at (312) 744-5506.

Department of Business Affairs and Consumer Protection

City of Chicago

O2016-2017

Office of the City Clerk

Document Tracking Sheet

Meeting Date:	3/16/2016
Sponsor(s):	Solis (25)
Type:	Ordinance
Title:	Sidewalk cafe(s) for Chicago Busy Burger
Committee(s) Assignment:	Committee on Transportation and Public Way

ORDINANCE
CHICAGO BUSY BURGER
Acct. No. 8797 - 1
Permit No. 1122195

Be It Ordained by the City Council of the City of Chicago:

Permission and authority are hereby given and granted to CHICAGO BUSY BURGER upon the terms and subject to the conditions of this ordinance, to maintain and use a portion of the public right of way for a sidewalk cafe adjacent to its premises located at 1120 W. Taylor St.. Said sidewalk cafe area #1 shall be seventy (70) feet in length and seven (7) feet in width for a total of four hundred ninety (490) square feet and shall allow six (6) feet of clear space from the face of the curb/building line along S. May Street. The compensation for said space and the days and hours of operation for the sidewalk cafe shall be as follows:

Monday through Sunday 10:00 a.m. to 10:00 p.m.
Compensation: $600.00
SEATING CAPACITY: 36

Sidewalk Cafe Permit and approved plan must be posted at all times.

This grant of privilege #1122195 for a sidewalk cafe shall be subject to the provisions of Section 10-28-800 though 10-28-885 of the Municipal Code of Chicago and the directions of the Commissioner of Department of Business Affairs and Consumer Protection, the Commissioner of Streets and Sanitation, and the Commissioner of Transportation.

The permit holder agrees to hold the City of Chicago harmless for any damage, relocation or replacement costs associated with damage, relocation or removal of private property caused by the City performing work in the public way.

Authority for the above named privilege is herein given and granted from and after March 1, 2016 through and including December 1, 2016.

Alderman _____

Daniel S. Solis 25th Ward

Department of Business Affairs and Consumer Protection
Small Business Center - Public Way Use Unit
City Hall - 121 N. LaSalle Street, Room 800 • Chicago, IL 60602
312-74-GOBIZ / 312-744-6249 • (312) 744-1944 (TTY)
http://www.cityofchicago.org/bacp

03/16/2016

Alderman **Daniel S. Solis**
Ward # **25**
City of Chicago
City Hall, Room **304**
121 North LaSalle Street
Chicago, Illinois 60602

Re: An ordinance to use and maintain a portion of the public right-of-way for **one (1) sidewalk cafe(s)** for **CHICAGO BUSY BURGER**, adjacent to the premises known as **1120 W. Taylor St.**.

Dear Alderman **Daniel S. Solis**:

The applicant referenced above has requested the use of the public right-of-way for a **sidewalk cafe(s)**. An ordinance has been prepared by the Department of Business Affairs and Consumer Protection – Small Business Center - Public Way Use Unit for presentation to the City Council. Because this request was made for properties located in your ward, as approved by you as per the attached, I respectfully request that you introduce the attached ordinance at the next City Council meeting.

If you have any questions regarding this ordinance, please contact Anthony Bertuca at (312) 744-5506.

Department of Business Affairs and Consumer Protection

City of Chicago

O2016-2021

Office of the City Clerk

Document Tracking Sheet

Meeting Date:	3/16/2016
Sponsor(s):	Solis (25)
Type:	Ordinance
Title:	Sidewalk cafe(s) for Cross Roads Bar & Grill, The
Committee(s) Assignment:	Committee on Transportation and Public Way

ORDINANCE
THE CROSS ROADS BAR & GRILL
Acct. No. 335912 - 1
Permit No. 1121949

Be It Ordained by the City Council of the City of Chicago:

Permission and authority are hereby given and granted to THE CROSS ROADS BAR & GRILL upon the terms and subject to the conditions of this ordinance, to maintain and use a portion of the public right of way for a sidewalk cafe adjacent to its premises located at 1120-1124 W. Madison St.. Said sidewalk cafe area #1 shall be sixty (60) feet in length and eight point five (8.5) feet in width, area #2 shall be seventy-one point six seven (71.67) feet in length and eight point five (8.5) feet in width for a total of one thousand one hundred nineteen point two (1119.2) square feet and shall allow six (6) feet of clear space from the face of the curb/building line along W. Madison Street, May Street. The compensation for said space and the days and hours of operation for the sidewalk cafe shall be as follows:

Sunday through Thursday 11:00 a.m. to 11:00 p.m. Friday and Saturday 11:00 a.m. to 12:00 a.m.
Compensation: $1,231.11
SEATING CAPACITY: 52

Sidewalk Cafe Permit and approved plan must be posted at all times.

This grant of privilege #1121949 for a sidewalk cafe shall be subject to the provisions of Section 10-28-800 though 10-28-885 of the Municipal Code of Chicago and the directions of the Commissioner of Department of Business Affairs and Consumer Protection, the Commissioner of Streets and Sanitation, and the Commissioner of Transportation.

The permit holder agrees to hold the City of Chicago harmless for any damage, relocation or replacement costs associated with damage, relocation or removal of private property caused by the City performing work in the public way.

Authority for the above named privilege is herein given and granted from and after March 1, 2016 through and including December 1, 2016.

Alderman _____

Daniel S. Solis 25th Ward

Department of Business Affairs and Consumer Protection
Small Business Center - Public Way Use Unit
City Hall - 121 N. LaSalle Street, Room 800 • Chicago, IL 60602
312-74-GOBIZ / 312-744-6249 • (312) 744-1944 (TTY)
http://www.cityofchicago.org/bacp

03/16/2016

Alderman **Daniel S. Solis**
Ward # **25**
City of Chicago
City Hall, Room **304**
121 North LaSalle Street
Chicago, Illinois 60602

Re: An ordinance to use and maintain a portion of the public right-of-way for **two (2) sidewalk cafe(s)** for **THE CROSS ROADS BAR & GRILL**, adjacent to the premises known as **1120-1124 W. Madison St.**.

Dear Alderman **Daniel S. Solis**:

The applicant referenced above has requested the use of the public right-of-way for a **sidewalk cafe(s)**. An ordinance has been prepared by the Department of Business Affairs and Consumer Protection – Small Business Center - Public Way Use Unit for presentation to the City Council. Because this request was made for properties located in your ward, as approved by you as per the attached, I respectfully request that you introduce the attached ordinance at the next City Council meeting.

If you have any questions regarding this ordinance, please contact Anthony Bertuca at (312) 744-5506.

Department of Business Affairs and Consumer Protection

City of Chicago

O2016-2025

Office of the City Clerk

Document Tracking Sheet

Meeting Date:	3/16/2016
Sponsor(s):	Solis (25)
Type:	Ordinance
Title:	Sidewalk cafe(s) for CrossTown Fitness
Committee(s) Assignment:	Committee on Transportation and Public Way

ORDINANCE
CrossTown Fitness
Acct. No. 377127 - 1
Permit No. 1122188

Be It Ordained by the City Council of the City of Chicago:

Permission and authority are hereby given and granted to CrossTown Fitness upon the terms and subject to the conditions of this ordinance, to maintain and use a portion of the public right of way for a sidewalk cafe adjacent to its premises located at 1031 W. Madison St.. Said sidewalk cafe area #1 shall be twenty-eight point two five (28.25) feet in length and six point zero eight (6.08) feet in width for a total of one hundred seventy-one point seven six (171.76) square feet and shall allow six (6) feet of clear space from the face of the curb/building line along W. Madison Street. The compensation for said space and the days and hours of operation for the sidewalk cafe shall be as follows:

Monday through Sunday 8:00 a.m. to 12:00 midnight
Compensation: $600.00
SEATING CAPACITY: 16

Sidewalk Cafe Permit and approved plan must be posted at all times.

This grant of privilege #1122188 for a sidewalk cafe shall be subject to the provisions of Section 10-28-800 though 10-28-885 of the Municipal Code of Chicago and the directions of the Commissioner of Department of Business Affairs and Consumer Protection, the Commissioner of Streets and Sanitation, and the Commissioner of Transportation.

The permit holder agrees to hold the City of Chicago harmless for any damage, relocation or replacement costs associated with damage, relocation or removal of private property caused by the City performing work in the public way.

Authority for the above named privilege is herein given and granted from and after March 1, 2016 through and including December 1, 2016.

Alderman _____

Daniel S. Solis 25th Ward

Department of Business Affairs and Consumer Protection
Small Business Center - Public Way Use Unit
City Hall - 121 N. LaSalle Street, Room 800 • Chicago, IL 60602
312-74-GOBIZ / 312-744-6249 • (312) 744-1944 (TTY)
http://www.cityofchicago.org/bacp

03/16/2016

Alderman **Daniel S. Solis**
Ward # **25**
City of Chicago
City Hall, Room **304**
121 North LaSalle Street
Chicago, Illinois 60602

Re: An ordinance to use and maintain a portion of the public right-of-way for **one (1) sidewalk cafe(s)** for **CrossTown Fitness**, adjacent to the premises known as **1031 W. Madison St.**.

Dear Alderman **Daniel S. Solis**:

The applicant referenced above has requested the use of the public right-of-way for a **sidewalk cafe(s)**. An ordinance has been prepared by the Department of Business Affairs and Consumer Protection – Small Business Center - Public Way Use Unit for presentation to the City Council. Because this request was made for properties located in your ward, as approved by you as per the attached, I respectfully request that you introduce the attached ordinance at the next City Council meeting.

If you have any questions regarding this ordinance, please contact Anthony Bertuca at (312) 744-5506.

Department of Business Affairs and Consumer Protection

City of Chicago

O2016-2028

Office of the City Clerk

Document Tracking Sheet

Meeting Date:	3/16/2016
Sponsor(s):	Solis (25)
Type:	Ordinance
Title:	Sidewalk cafe(s) for Dusek's Board and Beer/Punch House
Committee(s) Assignment:	Committee on Transportation and Public Way

ORDINANCE
DUSEK'S BOARD AND BEER / PUNCH HOUSE
Acct. No. 381369 - 1
Permit No. 1122318

Be It Ordained by the City Council of the City of Chicago:

Permission and authority are hereby given and granted to DUSEK'S BOARD AND BEER / PUNCH HOUSE upon the terms and subject to the conditions of this ordinance, to maintain and use a portion of the public right of way for a sidewalk cafe adjacent to its premises located at 1223-1227 W. 18th St.. Said sidewalk cafe area #1 shall be twenty-four point six seven (24.67) feet in length and seven point one seven (7.17) feet in width, area #2 shall be sixteen point five (16.5) feet in length and seven point six seven (7.67) feet in width for a total of three hundred three point four four (303.44) square feet and shall allow six (6) feet of clear space from the face of the curb/building line along S. Allport Street. The compensation for said space and the days and hours of operation for the sidewalk cafe shall be as follows:

Monday through Sunday 8:00 a.m. to 12:00 midnight
Compensation: $600.00
SEATING CAPACITY: 26

Sidewalk Cafe Permit and approved plan must be posted at all times.

This grant of privilege #1122318 for a sidewalk cafe shall be subject to the provisions of Section 10-28-800 though 10-28-885 of the Municipal Code of Chicago and the directions of the Commissioner of Department of Business Affairs and Consumer Protection, the Commissioner of Streets and Sanitation, and the Commissioner of Transportation.

The permit holder agrees to hold the City of Chicago harmless for any damage, relocation or replacement costs associated with damage, relocation or removal of private property caused by the City performing work in the public way.

Authority for the above named privilege is herein given and granted from and after March 1, 2016 through and including December 1, 2016.

Alderman _____

Daniel S. Solis 25th Ward

Department of Business Affairs and Consumer Protection
Small Business Center - Public Way Use Unit
City Hall - 121 N. LaSalle Street, Room 800 • Chicago, IL 60602
312-74-GOBIZ / 312-744-6249 • (312) 744-1944 (TTY)
http://www.cityofchicago.org/bacp

03/16/2016

Alderman **Daniel S. Solis**
Ward # **25**
City of Chicago
City Hall, Room **304**
121 North LaSalle Street
Chicago, Illinois 60602

Re: An ordinance to use and maintain a portion of the public right-of-way for **two (2) sidewalk cafe(s)** for **DUSEK'S BOARD AND BEER / PUNCH HOUSE**, adjacent to the premises known as **1223-1227 W. 18th St.**.

Dear Alderman **Daniel S. Solis**:

The applicant referenced above has requested the use of the public right-of-way for a **sidewalk cafe(s)**. An ordinance has been prepared by the Department of Business Affairs and Consumer Protection – Small Business Center - Public Way Use Unit for presentation to the City Council. Because this request was made for properties located in your ward, as approved by you as per the attached, I respectfully request that you introduce the attached ordinance at the next City Council meeting.

If you have any questions regarding this ordinance, please contact Anthony Bertuca at (312) 744-5506.

Department of Business Affairs and Consumer Protection

City of Chicago

O2016-2030

Office of the City Clerk

Document Tracking Sheet

Meeting Date:	3/16/2016
Sponsor(s):	Solis (25)
Type:	Ordinance
Title:	Sidewalk cafe(s) for Great American Bagel Enterprises, Inc., The
Committee(s) Assignment:	Committee on Transportation and Public Way

ORDINANCE
THE GREAT AMERICAN BAGEL ENTERPRISES INC.
Acct. No. 388601 - 1
Permit No. 1122163

Be It Ordained by the City Council of the City of Chicago:

Permission and authority are hereby given and granted to THE GREAT AMERICAN BAGEL ENTERPRISES INC. upon the terms and subject to the conditions of this ordinance, to maintain and use a portion of the public right of way for a sidewalk cafe adjacent to its premises located at 1154 W. Madison St.. Said sidewalk cafe area #1 shall be thirty-six (36) feet in length and seven (7) feet in width for a total of two hundred fifty-two (252) square feet and shall allow six (6) feet of clear space from the face of the curb/building line along North Racine. The compensation for said space and the days and hours of operation for the sidewalk cafe shall be as follows:

Monday through Friday 8:00 a.m. to 7:00 p.m. Saturday 8:00 a.m. to 5:00 p.m. Sunday 8:00 a.m. to 3:00 p.m.
Compensation: $600.00
SEATING CAPACITY: 18

Sidewalk Cafe Permit and approved plan must be posted at all times.

This grant of privilege #1122163 for a sidewalk cafe shall be subject to the provisions of Section 10-28-800 though 10-28-885 of the Municipal Code of Chicago and the directions of the Commissioner of Department of Business Affairs and Consumer Protection, the Commissioner of Streets and Sanitation, and the Commissioner of Transportation.

The permit holder agrees to hold the City of Chicago harmless for any damage, relocation or replacement costs associated with damage, relocation or removal of private property caused by the City performing work in the public way.

Authority for the above named privilege is herein given and granted from and after March 1, 2016 through and including December 1, 2016.

Alderman _____

Daniel S. Solis 25th Ward

Department of Business Affairs and Consumer Protection
Small Business Center - Public Way Use Unit
City Hall - 121 N. LaSalle Street, Room 800 • Chicago, IL 60602
312-74-GOBIZ / 312-744-6249 • (312) 744-1944 (TTY)
http://www.cityofchicago.org/bacp

03/16/2016

Alderman **Daniel S. Solis**
Ward # **25**
City of Chicago
City Hall, Room **304**
121 North LaSalle Street
Chicago, Illinois 60602

Re: An ordinance to use and maintain a portion of the public right-of-way for **one (1) sidewalk cafe(s)** for **THE GREAT AMERICAN BAGEL ENTERPRISES INC.**, adjacent to the premises known as **1154 W. Madison St.**.

Dear Alderman **Daniel S. Solis**:

The applicant referenced above has requested the use of the public right-of-way for a **sidewalk cafe(s)**. An ordinance has been prepared by the Department of Business Affairs and Consumer Protection – Small Business Center - Public Way Use Unit for presentation to the City Council. Because this request was made for properties located in your ward, as approved by you as per the attached, I respectfully request that you introduce the attached ordinance at the next City Council meeting.

If you have any questions regarding this ordinance, please contact Anthony Bertuca at (312) 744-5506.

Department of Business Affairs and Consumer Protection

City of Chicago

O2016-2033

Office of the City Clerk

Document Tracking Sheet

Meeting Date:	3/16/2016
Sponsor(s):	Solis (25)
Type:	Ordinance
Title:	Sidewalk cafe(s) for GRK Greek Kitchen
Committee(s) Assignment:	Committee on Transportation and Public Way

ORDINANCE
GRK GREEK KITCHEN
Acct. No. 391570 - 1
Permit No. 1122143

Be It Ordained by the City Council of the City of Chicago:

Permission and authority are hereby given and granted to GRK GREEK KITCHEN upon the terms and subject to the conditions of this ordinance, to maintain and use a portion of the public right of way for a sidewalk cafe adjacent to its premises located at 400 S. Wells St.. Said sidewalk cafe area #1 shall be sixteen (16) feet in length and eight (8) feet in width for a total of one hundred twenty-eight (128) square feet and shall allow six (6) feet of clear space from the face of the curb/building line along N. Wells Street. The compensation for said space and the days and hours of operation for the sidewalk cafe shall be as follows:

Monday through Friday 10:00 a.m. to 12:00 midnight
Compensation: $600.00
SEATING CAPACITY: 12

Sidewalk Cafe Permit and approved plan must be posted at all times.

This grant of privilege #1122143 for a sidewalk cafe shall be subject to the provisions of Section 10-28-800 though 10-28-885 of the Municipal Code of Chicago and the directions of the Commissioner of Department of Business Affairs and Consumer Protection, the Commissioner of Streets and Sanitation, and the Commissioner of Transportation.

The permit holder agrees to hold the City of Chicago harmless for any damage, relocation or replacement costs associated with damage, relocation or removal of private property caused by the City performing work in the public way.

Authority for the above named privilege is herein given and granted from and after March 1, 2016 through and including December 1, 2016.

Alderman _____

Daniel S. Solis 25th Ward

Department of Business Affairs and Consumer Protection
Small Business Center - Public Way Use Unit
City Hall - 121 N LaSalle Street, Room 800 • Chicago, IL 60602
312-74-GOBIZ / 312-744-6249 • (312) 744-1944 (TTY)
http://www.cityofchicago.org/bacp

03/16/2016

Alderman **Daniel S. Solis**
Ward # **25**
City of Chicago
City Hall, Room **304**
121 North LaSalle Street
Chicago, Illinois 60602

Re: An ordinance to use and maintain a portion of the public right-of-way for **one (1) sidewalk cafe(s)** for **GRK GREEK KITCHEN**, adjacent to the premises known as **400 S. Wells St.**.

Dear Alderman **Daniel S. Solis**:

The applicant referenced above has requested the use of the public right-of-way for a **sidewalk cafe(s)**. An ordinance has been prepared by the Department of Business Affairs and Consumer Protection – Small Business Center - Public Way Use Unit for presentation to the City Council. Because this request was made for properties located in your ward, as approved by you as per the attached, I respectfully request that you introduce the attached ordinance at the next City Council meeting.

If you have any questions regarding this ordinance, please contact Anthony Bertuca at (312) 744-5506.

Department of Business Affairs and Consumer Protection

City of Chicago

O2016-2034

Office of the City Clerk

Document Tracking Sheet

Meeting Date:	3/16/2016
Sponsor(s):	Solis (25)
Type:	Ordinance
Title:	Sidewalk cafe(s) for La Fontanella
Committee(s) Assignment:	Committee on Transportation and Public Way

ORDINANCE
LA FONTANELLA
Acct. No. 4023 - 1
Permit No. 1122162

Be It Ordained by the City Council of the City of Chicago:

Permission and authority are hereby given and granted to LA FONTANELLA upon the terms and subject to the conditions of this ordinance, to maintain and use a portion of the public right of way for a sidewalk cafe adjacent to its premises located at 2414 S. Oakley Ave.. Said sidewalk cafe area #1 shall be twelve (12) feet in length and eight point two five (8.25) feet in width for a total of ninety-nine (99) square feet and shall allow six (6) feet of clear space from the face of the curb/building line along S. Oakley Avenue. The compensation for said space and the days and hours of operation for the sidewalk cafe shall be as follows:

Monday through Thursday 11:00 a.m. to 9:00 p.m. Friday and Saturday 12:00 noon to 11:00 p.m. Sunday 12:00 noon to 9:00 p.m.
Compensation: $600.00
SEATING CAPACITY: 10

Sidewalk Cafe Permit and approved plan must be posted at all times.

This grant of privilege #1122162 for a sidewalk cafe shall be subject to the provisions of Section 10-28-800 though 10-28-885 of the Municipal Code of Chicago and the directions of the Commissioner of Department of Business Affairs and Consumer Protection, the Commissioner of Streets and Sanitation, and the Commissioner of Transportation.

The permit holder agrees to hold the City of Chicago harmless for any damage, relocation or replacement costs associated with damage, relocation or removal of private property caused by the City performing work in the public way.

Authority for the above named privilege is herein given and granted from and after March 1, 2016 through and including December 1, 2016.

Alderman _____

Daniel S. Solis 25th Ward

Department of Business Affairs and Consumer Protection
Small Business Center - Public Way Use Unit
City Hall - 121 N. LaSalle Street, Room 800 • Chicago, IL 60602
312-74-GOBIZ / 312-744-6249 • (312) 744-1944 (TTY)
http://www.cityofchicago.org/bacp

03/16/2016

Alderman **Daniel S. Solis**
Ward # **25**
City of Chicago
City Hall, Room **304**
121 North LaSalle Street
Chicago, Illinois 60602

Re: An ordinance to use and maintain a portion of the public right-of-way for **one (1) sidewalk cafe(s)** for **LA FONTANELLA**, adjacent to the premises known as **2414 S. Oakley Ave.**.

Dear Alderman **Daniel S. Solis**:

The applicant referenced above has requested the use of the public right-of-way for a **sidewalk cafe(s)**. An ordinance has been prepared by the Department of Business Affairs and Consumer Protection – Small Business Center - Public Way Use Unit for presentation to the City Council. Because this request was made for properties located in your ward, as approved by you as per the attached, I respectfully request that you introduce the attached ordinance at the next City Council meeting.

If you have any questions regarding this ordinance, please contact Anthony Bertuca at (312) 744-5506.

Department of Business Affairs and Consumer Protection

City of Chicago

O2016-2035

Office of the City Clerk

Document Tracking Sheet

Meeting Date:	3/16/2016
Sponsor(s):	Solis (25)
Type:	Ordinance
Title:	Sidewalk cafe(s) for Mad
Committee(s) Assignment:	Committee on Transportation and Public Way

ORDINANCE
MAD
Acct. No. 400370 - 1
Permit No. 1120042

Be It Ordained by the City Council of the City of Chicago:

Permission and authority are hereby given and granted to MAD upon the terms and subject to the conditions of this ordinance, to maintain and use a portion of the public right of way for a sidewalk cafe adjacent to its premises located at 1140 W. Madison St.. Said sidewalk cafe area #1 shall be twenty-five (25) feet in length and four (4) feet in width for a total of one hundred (100) square feet and shall allow six (6) feet of clear space from the face of the curb/building line along West Madison Street. The compensation for said space and the days and hours of operation for the sidewalk cafe shall be as follows:

Monday through Friday 4:00 p.m. to 12:00 midnight Saturday and Sunday 10:00 a.m. to 12:00 midnight
Compensation: $600.00
SEATING CAPACITY: 18

Sidewalk Cafe Permit and approved plan must be posted at all times.

This grant of privilege #1120042 for a sidewalk cafe shall be subject to the provisions of Section 10-28-800 though 10-28-885 of the Municipal Code of Chicago and the directions of the Commissioner of Department of Business Affairs and Consumer Protection, the Commissioner of Streets and Sanitation, and the Commissioner of Transportation.

The permit holder agrees to hold the City of Chicago harmless for any damage, relocation or replacement costs associated with damage, relocation or removal of private property caused by the City performing work in the public way.

Authority for the above named privilege is herein given and granted from and after March 1, 2016 through and including December 1, 2016.

Alderman _____

Daniel S. Solis 25th Ward

Department of Business Affairs and Consumer Protection
Small Business Center - Public Way Use Unit
City Hall - 121 N. LaSalle Street, Room 800 • Chicago, IL 60602
312-74-GOBIZ / 312-744-6249 • (312) 744-1944 (TTY)
http://www.cityofchicago.org/bacp

03/16/2016

Alderman **Daniel S. Solis**
Ward # **25**
City of Chicago
City Hall, Room **304**
121 North LaSalle Street
Chicago, Illinois 60602

Re: An ordinance to use and maintain a portion of the public right-of-way for **one (1) sidewalk cafe(s)** for **MAD**, adjacent to the premises known as **1140 W. Madison St.**.

Dear Alderman **Daniel S. Solis**:

The applicant referenced above has requested the use of the public right-of-way for a **sidewalk cafe(s)**. An ordinance has been prepared by the Department of Business Affairs and Consumer Protection – Small Business Center - Public Way Use Unit for presentation to the City Council. Because this request was made for properties located in your ward, as approved by you as per the attached, I respectfully request that you introduce the attached ordinance at the next City Council meeting.

If you have any questions regarding this ordinance, please contact Anthony Bertuca at (312) 744-5506.

Department of Business Affairs and Consumer Protection

City of Chicago

O2016-2039

Office of the City Clerk

Document Tracking Sheet

Meeting Date:	3/16/2016
Sponsor(s):	Solis (25)
Type:	Ordinance
Title:	Sidewalk cafe(s) for Monteverde
Committee(s) Assignment:	Committee on Transportation and Public Way

ORDINANCE
MONTEVERDE
Acct. No. 392794 - 1
Permit No. 1119508

Be It Ordained by the City Council of the City of Chicago:

Permission and authority are hereby given and granted to MONTEVERDE upon the terms and subject to the conditions of this ordinance, to maintain and use a portion of the public right of way for a sidewalk cafe adjacent to its premises located at 1020-1022 W. Madison St.. Said sidewalk cafe area #1 shall be thirty-four point six seven (34.67) feet in length and nine point eight three (9.83) feet in width, area #2 shall be sixteen point six seven (16.67) feet in length and seven point five (7.5) feet in width, area #3 shall be thirteen point two five (13.25) feet in length and seven point five (7.5) feet in width for a total of five hundred sixty-five point two one (565.21) square feet and shall allow six (6) feet of clear space from the face of the curb/building line along W. Madison Street, Carpenter Street. The compensation for said space and the days and hours of operation for the sidewalk cafe shall be as follows:

Tuesday through Saturday 5:00 p.m. to 12:00 midnight Sunday 4:00 p.m. to 11:00 p.m.
Compensation: $621.73
SEATING CAPACITY: 26

Sidewalk Cafe Permit and approved plan must be posted at all times.

This grant of privilege #1119508 for a sidewalk cafe shall be subject to the provisions of Section 10-28-800 though 10-28-885 of the Municipal Code of Chicago and the directions of the Commissioner of Department of Business Affairs and Consumer Protection, the Commissioner of Streets and Sanitation, and the Commissioner of Transportation.

The permit holder agrees to hold the City of Chicago harmless for any damage, relocation or replacement costs associated with damage, relocation or removal of private property caused by the City performing work in the public way.

Authority for the above named privilege is herein given and granted from and after March 1, 2016 through and including December 1, 2016.

Alderman _____

Daniel S. Solis 25th Ward

Department of Business Affairs and Consumer Protection
Small Business Center - Public Way Use Unit
City Hall - 121 N. LaSalle Street, Room 800 • Chicago, IL 60602
312-74-GOBIZ / 312-744-6249 • (312) 744-1944 (TTY)
http //www.cityofchicago.org/bacp

03/16/2016

Alderman **Daniel S. Solis**
Ward # **25**
City of Chicago
City Hall, Room **304**
121 North LaSalle Street
Chicago, Illinois 60602

Re: An ordinance to use and maintain a portion of the public right-of-way for **three (3) sidewalk cafe(s)** for **MONTEVERDE**, adjacent to the premises known as **1020-1022 W. Madison St.**.

Dear Alderman **Daniel S. Solis**:

The applicant referenced above has requested the use of the public right-of-way for a **sidewalk cafe(s)**. An ordinance has been prepared by the Department of Business Affairs and Consumer Protection – Small Business Center - Public Way Use Unit for presentation to the City Council. Because this request was made for properties located in your ward, as approved by you as per the attached, I respectfully request that you introduce the attached ordinance at the next City Council meeting.

If you have any questions regarding this ordinance, please contact Anthony Bertuca at (312) 744-5506.

Department of Business Affairs and Consumer Protection

City of Chicago

O2016-2048

Office of the City Clerk

Document Tracking Sheet

Meeting Date:	3/16/2016
Sponsor(s):	Solis (25)
Type:	Ordinance
Title:	Sidewalk cafe(s) for Noodles & Co. No. 673
Committee(s) Assignment:	Committee on Transportation and Public Way

ORDINANCE
NOODLES & COMPANY #673
Acct. No. 287445 - 9
Permit No. 1122453

Be It Ordained by the City Council of the City of Chicago:

Permission and authority are hereby given and granted to NOODLES & COMPANY #673 upon the terms and subject to the conditions of this ordinance, to maintain and use a portion of the public right of way for a sidewalk cafe adjacent to its premises located at 1100 S. Canal St.. Said sidewalk cafe area #1 shall be twenty-three point nine two (23.92) feet in length and six point five (6.5) feet in width, area #2 shall be eight point five eight (8.58) feet in length and six point one seven (6.17) feet in width for a total of two hundred eight point four two (208.42) square feet and shall allow six (6) feet of clear space from the face of the curb/building line along S. Canal. The compensation for said space and the days and hours of operation for the sidewalk cafe shall be as follows:

Monday through Sunday 10:30 a.m. to 10:00 p.m.
Compensation: $600.00
SEATING CAPACITY: 12

Sidewalk Cafe Permit and approved plan must be posted at all times.

This grant of privilege #1122453 for a sidewalk cafe shall be subject to the provisions of Section 10-28-800 though 10-28-885 of the Municipal Code of Chicago and the directions of the Commissioner of Department of Business Affairs and Consumer Protection, the Commissioner of Streets and Sanitation, and the Commissioner of Transportation.

The permit holder agrees to hold the City of Chicago harmless for any damage, relocation or replacement costs associated with damage, relocation or removal of private property caused by the City performing work in the public way.

Authority for the above named privilege is herein given and granted from and after March 1, 2016 through and including December 1, 2016.

Alderman _____

Daniel S. Solis 25th Ward

Department of Business Affairs and Consumer Protection
Small Business Center - Public Way Use Unit
City Hall - 121 N. LaSalle Street, Room 800 • Chicago, IL 60602
312-74-GOBIZ / 312-744-6249 • (312) 744-1944 (TTY)
http://www.cityofchicago.org/bacp

03/16/2016

Alderman **Daniel S. Solis**
Ward # **25**
City of Chicago
City Hall, Room **304**
121 North LaSalle Street
Chicago, Illinois 60602

Re: An ordinance to use and maintain a portion of the public right-of-way for **two (2) sidewalk cafe(s)** for **NOODLES & COMPANY #673**, adjacent to the premises known as **1100 S. Canal St.**.

Dear Alderman **Daniel S. Solis**:

The applicant referenced above has requested the use of the public right-of-way for a **sidewalk cafe(s)**. An ordinance has been prepared by the Department of Business Affairs and Consumer Protection – Small Business Center - Public Way Use Unit for presentation to the City Council. Because this request was made for properties located in your ward, as approved by you as per the attached, I respectfully request that you introduce the attached ordinance at the next City Council meeting.

If you have any questions regarding this ordinance, please contact Anthony Bertuca at (312) 744-5506.

Department of Business Affairs and Consumer Protection

City of Chicago

O2016-2050

Office of the City Clerk

Document Tracking Sheet

Meeting Date:	3/16/2016
Sponsor(s):	Solis (25)
Type:	Ordinance
Title:	Sidewalk cafe(s) for Third Rail Tavern
Committee(s) Assignment:	Committee on Transportation and Public Way

ORDINANCE
THIRD RAIL TAVERN
Acct. No. 296406 - 1
Permit No. 1122245

Be It Ordained by the City Council of the City of Chicago:

Permission and authority are hereby given and granted to THIRD RAIL TAVERN upon the terms and subject to the conditions of this ordinance, to maintain and use a portion of the public right of way for a sidewalk cafe adjacent to its premises located at 1133 W. Madison St.. Said sidewalk cafe area #1 shall be fourteen point nine two (14.92) feet in length and eight point five eight (8.58) feet in width for a total of one hundred twenty-eight point zero one (128.01) square feet and shall allow six (6) feet of clear space from the face of the curb/building line along W. Madison Street. The compensation for said space and the days and hours of operation for the sidewalk cafe shall be as follows:

Monday through Friday 11:00 a.m. to 12:00 midnight Saturday and Sunday 10:30 a.m. to 12:00 midnight
Compensation: $600.00
SEATING CAPACITY: 12

Sidewalk Cafe Permit and approved plan must be posted at all times.

This grant of privilege #1122245 for a sidewalk cafe shall be subject to the provisions of Section 10-28-800 though 10-28-885 of the Municipal Code of Chicago and the directions of the Commissioner of Department of Business Affairs and Consumer Protection, the Commissioner of Streets and Sanitation, and the Commissioner of Transportation.

The permit holder agrees to hold the City of Chicago harmless for any damage, relocation or replacement costs associated with damage, relocation or removal of private property caused by the City performing work in the public way.

Authority for the above named privilege is herein given and granted from and after March 1, 2016 through and including December 1, 2016.

Alderman _____

Daniel S. Solis 25th Ward

Department of Business Affairs and Consumer Protection
Small Business Center - Public Way Use Unit
City Hall - 121 N. LaSalle Street, Room 800 • Chicago, IL 60602
312-74-GOBIZ / 312-744-6249 • (312) 744-1944 (TTY)
http://www.cityofchicago.org/bacp

03/16/2016

Alderman **Daniel S. Solis**
Ward # **25**
City of Chicago
City Hall, Room **304**
121 North LaSalle Street
Chicago, Illinois 60602

Re: An ordinance to use and maintain a portion of the public right-of-way for **one (1) sidewalk cafe(s)** for **THIRD RAIL TAVERN**, adjacent to the premises known as **1133 W. Madison St.**.

Dear Alderman **Daniel S. Solis**:

The applicant referenced above has requested the use of the public right-of-way for a **sidewalk cafe(s)**. An ordinance has been prepared by the Department of Business Affairs and Consumer Protection – Small Business Center - Public Way Use Unit for presentation to the City Council. Because this request was made for properties located in your ward, as approved by you as per the attached, I respectfully request that you introduce the attached ordinance at the next City Council meeting.

If you have any questions regarding this ordinance, please contact Anthony Bertuca at (312) 744-5506.

Department of Business Affairs and Consumer Protection

City of Chicago

O2016-2053

Office of the City Clerk

Document Tracking Sheet

Meeting Date:	3/16/2016
Sponsor(s):	Solis (25)
Type:	Ordinance
Title:	Sidewalk cafe(s) for Tutto Italiano
Committee(s) Assignment:	Committee on Transportation and Public Way

ORDINANCE
TUTTO ITALIANO
Acct. No. 14853 - 1
Permit No. 1122172

Be It Ordained by the City Council of the City of Chicago:

Permission and authority are hereby given and granted to TUTTO ITALIANO upon the terms and subject to the conditions of this ordinance, to maintain and use a portion of the public right of way for a sidewalk cafe adjacent to its premises located at 501 S. Wells St.. Said sidewalk cafe area #1 shall be twenty-two (22) feet in length and five point five (5.5) feet in width, area #2 shall be twenty-eight (28) feet in length and five (5) feet in width for a total of two hundred sixty-one (261) square feet and shall allow six (6) feet of clear space from the face of the curb/building line along S. Wells Street, Congress Parkway. The compensation for said space and the days and hours of operation for the sidewalk cafe shall be as follows:

Monday through Saturday 11:30 a.m. to 11:00 p.m.
Compensation: $600.00
SEATING CAPACITY: 24

Sidewalk Cafe Permit and approved plan must be posted at all times.

This grant of privilege #1122172 for a sidewalk cafe shall be subject to the provisions of Section 10-28-800 though 10-28-885 of the Municipal Code of Chicago and the directions of the Commissioner of Department of Business Affairs and Consumer Protection, the Commissioner of Streets and Sanitation, and the Commissioner of Transportation.

The permit holder agrees to hold the City of Chicago harmless for any damage, relocation or replacement costs associated with damage, relocation or removal of private property caused by the City performing work in the public way.

Authority for the above named privilege is herein given and granted from and after March 1, 2016 through and including December 1, 2016.

Alderman _____

Daniel S. Solis 25th Ward

Department of Business Affairs and Consumer Protection
Small Business Center - Public Way Use Unit
City Hall - 121 N. LaSalle Street, Room 800 • Chicago, IL 60602
312-74-GOBIZ / 312-744-6249 • (312) 744-1944 (TTY)
http://www.cityofchicago.org/bacp

03/16/2016

Alderman **Daniel S. Solis**
Ward # **25**
City of Chicago
City Hall, Room **304**
121 North LaSalle Street
Chicago, Illinois 60602

Re: An ordinance to use and maintain a portion of the public right-of-way for **two (2) sidewalk cafe(s)** for **TUTTO ITALIANO**, adjacent to the premises known as **501 S. Wells St.**.

Dear Alderman **Daniel S. Solis**:

The applicant referenced above has requested the use of the public right-of-way for a **sidewalk cafe(s)**. An ordinance has been prepared by the Department of Business Affairs and Consumer Protection – Small Business Center - Public Way Use Unit for presentation to the City Council. Because this request was made for properties located in your ward, as approved by you as per the attached, I respectfully request that you introduce the attached ordinance at the next City Council meeting.

If you have any questions regarding this ordinance, please contact Anthony Bertuca at (312) 744-5506.

Department of Business Affairs and Consumer Protection

City of Chicago

O2016-2057

Office of the City Clerk

Document Tracking Sheet

Meeting Date:	3/16/2016
Sponsor(s):	Solis (25)
Type:	Ordinance
Title:	Sidewalk cafe(s) for Vernon Park Tap
Committee(s) Assignment:	Committee on Transportation and Public Way

ORDINANCE
VERNON PARK TAP
Acct. No. 216013 - 1
Permit No. 1122046

Be It Ordained by the City Council of the City of Chicago:

Permission and authority are hereby given and granted to VERNON PARK TAP upon the terms and subject to the conditions of this ordinance, to maintain and use a portion of the public right of way for a sidewalk cafe adjacent to its premises located at 1073 W. Vernon Park Pl.. Said sidewalk cafe area #1 shall be forty-five (45) feet in length and twenty-five (25) feet in width for a total of one thousand one hundred twenty-five (1125) square feet and shall allow six (6) feet of clear space from the face of the curb/building line along S. Aberdeen. The compensation for said space and the days and hours of operation for the sidewalk cafe shall be as follows:

Tuesday through Thursday 11:00 a.m.to 10:00 p.m.Friday 11:00 a.m. to 11:00 p.m. Saturday 4:00 p.m. to 11:00 p.m.Sunday 3:00 p.m.to 10:00 p.m.
Compensation: $1,237.50
SEATING CAPACITY: 40

Sidewalk Cafe Permit and approved plan must be posted at all times.

This grant of privilege #1122046 for a sidewalk cafe shall be subject to the provisions of Section 10-28-800 though 10-28-885 of the Municipal Code of Chicago and the directions of the Commissioner of Department of Business Affairs and Consumer Protection, the Commissioner of Streets and Sanitation, and the Commissioner of Transportation.

The permit holder agrees to hold the City of Chicago harmless for any damage, relocation or replacement costs associated with damage, relocation or removal of private property caused by the City performing work in the public way.

Authority for the above named privilege is herein given and granted from and after March 1, 2016 through and including December 1, 2016.

Alderman _____

Daniel S. Solis 25th Ward

Department of Business Affairs and Consumer Protection
Small Business Center - Public Way Use Unit
City Hall - 121 N. LaSalle Street, Room 800 • Chicago, IL 60602
312-74-GOBIZ / 312-744-6249 • (312) 744-1944 (TTY)
http://www.cityofchicago.org/bacp

03/16/2016

Alderman **Daniel S. Solis**
Ward # **25**
City of Chicago
City Hall, Room **304**
121 North LaSalle Street
Chicago, Illinois 60602

Re: An ordinance to use and maintain a portion of the public right-of-way for **one (1) sidewalk cafe(s)** for **VERNON PARK TAP**, adjacent to the premises known as **1073 W. Vernon Park Pl.**.

Dear Alderman **Daniel S. Solis**:

The applicant referenced above has requested the use of the public right-of-way for a **sidewalk cafe(s)**. An ordinance has been prepared by the Department of Business Affairs and Consumer Protection – Small Business Center - Public Way Use Unit for presentation to the City Council. Because this request was made for properties located in your ward, as approved by you as per the attached, I respectfully request that you introduce the attached ordinance at the next City Council meeting.

If you have any questions regarding this ordinance, please contact Anthony Bertuca at (312) 744-5506.

Department of Business Affairs and Consumer Protection

City of Chicago

O2016-2089

Office of the City Clerk

Document Tracking Sheet

Meeting Date:	3/16/2016
Sponsor(s):	Maldonado (26)
Type:	Ordinance
Title:	Sidewalk cafe(s) for Cafe Colao
Committee(s) Assignment:	Committee on Transportation and Public Way

ORDINANCE
CAFE COLAO
Acct. No. 311583 - 1
Permit No. 1122434

Be It Ordained by the City Council of the City of Chicago:

Permission and authority are hereby given and granted to CAFE COLAO upon the terms and subject to the conditions of this ordinance, to maintain and use a portion of the public right of way for a sidewalk cafe adjacent to its premises located at 2638 W. Division St.. Said sidewalk cafe area #1 shall be eleven point eight three (11.83) feet in length and seventeen (17) feet in width for a total of two hundred one point one one (201.11) square feet and shall allow six (6) feet of clear space from the face of the curb/building line along W. Division Street. The compensation for said space and the days and hours of operation for the sidewalk cafe shall be as follows:

Monday through Sunday 8:00 a.m. to 9:00 p.m.
Compensation: $600.00
SEATING CAPACITY: 24

Sidewalk Cafe Permit and approved plan must be posted at all times.

This grant of privilege #1122434 for a sidewalk cafe shall be subject to the provisions of Section 10-28-800 though 10-28-885 of the Municipal Code of Chicago and the directions of the Commissioner of Department of Business Affairs and Consumer Protection, the Commissioner of Streets and Sanitation, and the Commissioner of Transportation.

The permit holder agrees to hold the City of Chicago harmless for any damage, relocation or replacement costs associated with damage, relocation or removal of private property caused by the City performing work in the public way.

Authority for the above named privilege is herein given and granted from and after March 1, 2016 through and including December 1, 2016.

Alderman _____

Roberto Maldonado 26th Ward

Department of Business Affairs and Consumer Protection
Small Business Center - Public Way Use Unit
City Hall - 121 N LaSalle Street. Room 800 • Chicago, IL 60602
312-74-GOBIZ / 312-744-6249 • (312) 744-1944 (TTY)
http://www.cityofchicago.org/bacp

03/16/2016

Alderman **Roberto Maldonado**
Ward # **26**
City of Chicago
City Hall, Room **300**
121 North LaSalle Street
Chicago, Illinois 60602

Re: An ordinance to use and maintain a portion of the public right-of-way for **one (1) sidewalk cafe(s)** for **CAFE COLAO**, adjacent to the premises known as **2638 W. Division St.**.

Dear Alderman **Roberto Maldonado**:

The applicant referenced above has requested the use of the public right-of-way for a **sidewalk cafe(s)**. An ordinance has been prepared by the Department of Business Affairs and Consumer Protection – Small Business Center - Public Way Use Unit for presentation to the City Council. Because this request was made for properties located in your ward, as approved by you as per the attached, I respectfully request that you introduce the attached ordinance at the next City Council meeting.

If you have any questions regarding this ordinance, please contact Anthony Bertuca at (312) 744-5506.

Department of Business Affairs and Consumer Protection

City of Chicago

O2016-2094

Office of the City Clerk

Document Tracking Sheet

Meeting Date:	3/16/2016
Sponsor(s):	Maldonado (26)
Type:	Ordinance
Title:	Sidewalk cafe(s) for Ground Control Restaurant LLC
Committee(s) Assignment:	Committee on Transportation and Public Way

ORDINANCE
GROUND CONTROL RESTAURANT LLC
Acct. No. 368170 - 1
Permit No. 1122353

Be It Ordained by the City Council of the City of Chicago:

Permission and authority are hereby given and granted to GROUND CONTROL RESTAURANT LLC upon the terms and subject to the conditions of this ordinance, to maintain and use a portion of the public right of way for a sidewalk cafe adjacent to its premises located at 3313-3315 W. Armitage Ave.. Said sidewalk cafe area #1 shall be thirty-two point one seven (32.17) feet in length and five point five (5.5) feet in width for a total of one hundred seventy-six point nine four (176.94) square feet and shall allow six (6) feet of clear space from the face of the curb/building line along W. Armitage Ave. The compensation for said space and the days and hours of operation for the sidewalk cafe shall be as follows:

Tuesday through Thursday 5:00 p.m. to 10:00 p.m. Friday 5:00 p.m. to 11:00 p.m. Saturday 9:00 a.m. to 11:00 p.m. Sunday 9:00 a.m. to 9:00 p.m.
Compensation: $600.00
SEATING CAPACITY: 10

Sidewalk Cafe Permit and approved plan must be posted at all times.

This grant of privilege #1122353 for a sidewalk cafe shall be subject to the provisions of Section 10-28-800 though 10-28-885 of the Municipal Code of Chicago and the directions of the Commissioner of Department of Business Affairs and Consumer Protection, the Commissioner of Streets and Sanitation, and the Commissioner of Transportation.

The permit holder agrees to hold the City of Chicago harmless for any damage, relocation or replacement costs associated with damage, relocation or removal of private property caused by the City performing work in the public way.

Authority for the above named privilege is herein given and granted from and after March 1, 2016 through and including December 1, 2016.

Alderman _____

Roberto Maldonado 26th Ward

Department of Business Affairs and Consumer Protection
Small Business Center - Public Way Use Unit
City Hall - 121 N LaSalle Street, Room 800 • Chicago, IL 60602
312-74-GOBIZ / 312-744-6249 • (312) 744-1944 (TTY)
http://www.cityofchicago.org/bacp

03/16/2016

Alderman **Roberto Maldonado**
Ward # **26**
City of Chicago
City Hall, Room **300**
121 North LaSalle Street
Chicago, Illinois 60602

Re: An ordinance to use and maintain a portion of the public right-of-way for **one (1) sidewalk cafe(s)** for **GROUND CONTROL RESTAURANT LLC**, adjacent to the premises known as **3313-3315 W. Armitage Ave.**.

Dear Alderman **Roberto Maldonado**:

The applicant referenced above has requested the use of the public right-of-way for a **sidewalk cafe(s)**. An ordinance has been prepared by the Department of Business Affairs and Consumer Protection – Small Business Center - Public Way Use Unit for presentation to the City Council. Because this request was made for properties located in your ward, as approved by you as per the attached, I respectfully request that you introduce the attached ordinance at the next City Council meeting.

If you have any questions regarding this ordinance, please contact Anthony Bertuca at (312) 744-5506.

Department of Business Affairs and Consumer Protection

City of Chicago

O2016-2098

Office of the City Clerk

Document Tracking Sheet

Meeting Date:	3/16/2016
Sponsor(s):	Maldonado (26)
Type:	Ordinance
Title:	Sidewalk cafe(s) for Janina's Deli
Committee(s) Assignment:	Committee on Transportation and Public Way

ORDINANCE
JANINA'S DELI
Acct. No. 207577 - 1
Permit No. 1122086

Be It Ordained by the City Council of the City of Chicago:

Permission and authority are hereby given and granted to JANINA'S DELI upon the terms and subject to the conditions of this ordinance, to maintain and use a portion of the public right of way for a sidewalk cafe adjacent to its premises located at 1012 N. Western Ave.. Said sidewalk cafe area #1 shall be fourteen point five (14.5) feet in length and eight point five (8.5) feet in width for a total of one hundred twenty-three point two five (123.25) square feet and shall allow six (6) feet of clear space from the face of the curb/building line along North Western Avenue. The compensation for said space and the days and hours of operation for the sidewalk cafe shall be as follows:

Monday through Sunday 11:00 a.m. to 10:00 p.m.
Compensation: $600.00
SEATING CAPACITY: 16

Sidewalk Cafe Permit and approved plan must be posted at all times.

This grant of privilege #1122086 for a sidewalk cafe shall be subject to the provisions of Section 10-28-800 though 10-28-885 of the Municipal Code of Chicago and the directions of the Commissioner of Department of Business Affairs and Consumer Protection, the Commissioner of Streets and Sanitation, and the Commissioner of Transportation.

The permit holder agrees to hold the City of Chicago harmless for any damage, relocation or replacement costs associated with damage, relocation or removal of private property caused by the City performing work in the public way.

Authority for the above named privilege is herein given and granted from and after March 1, 2016 through and including December 1, 2016.

Alderman _____

Roberto Maldonado 26th Ward

Department of Business Affairs and Consumer Protection
Small Business Center - Public Way Use Unit
City Hall - 121 N. LaSalle Street, Room 800 • Chicago, IL 60602
312-74-GOBIZ / 312-744-6249 • (312) 744-1944 (TTY)
http://www.cityofchicago.org/baep

03/16/2016

Alderman **Roberto Maldonado**
Ward # **26**
City of Chicago
City Hall, Room **300**
121 North LaSalle Street
Chicago, Illinois 60602

Re: An ordinance to use and maintain a portion of the public right-of-way for **one (1) sidewalk cafe(s)** for **JANINA'S DELI**, adjacent to the premises known as **1012 N. Western Ave.**.

Dear Alderman **Roberto Maldonado**:

The applicant referenced above has requested the use of the public right-of-way for a **sidewalk cafe(s)**. An ordinance has been prepared by the Department of Business Affairs and Consumer Protection – Small Business Center - Public Way Use Unit for presentation to the City Council. Because this request was made for properties located in your ward, as approved by you as per the attached, I respectfully request that you introduce the attached ordinance at the next City Council meeting.

If you have any questions regarding this ordinance, please contact Anthony Bertuca at (312) 744-5506.

Department of Business Affairs and Consumer Protection

City of Chicago

O2016-2102

Office of the City Clerk

Document Tracking Sheet

Meeting Date:	3/16/2016
Sponsor(s):	Maldonado (26)
Type:	Ordinance
Title:	Sidewalk cafe(s) for La Havana Cafe
Committee(s) Assignment:	Committee on Transportation and Public Way

ORDINANCE
LA HAVANA CAFE
Acct. No. 313737 - 1
Permit No. 1122292

Be It Ordained by the City Council of the City of Chicago:

Permission and authority are hereby given and granted to LA HAVANA CAFE upon the terms and subject to the conditions of this ordinance, to maintain and use a portion of the public right of way for a sidewalk cafe adjacent to its premises located at 2525 W. Division St.. Said sidewalk cafe area #1 shall be sixteen (16) feet in length and eighteen (18) feet in width for a total of two hundred eighty-eight (288) square feet and shall allow six (6) feet of clear space from the face of the curb/building line along Division. The compensation for said space and the days and hours of operation for the sidewalk cafe shall be as follows:

Tuesday to Saturday 12:00 pm - 12:00 am Sunday 10:00 am - 10:00 pm
Compensation: $600.00
SEATING CAPACITY: 40

Sidewalk Cafe Permit and approved plan must be posted at all times.

This grant of privilege #1122292 for a sidewalk cafe shall be subject to the provisions of Section 10-28-800 though 10-28-885 of the Municipal Code of Chicago and the directions of the Commissioner of Department of Business Affairs and Consumer Protection, the Commissioner of Streets and Sanitation, and the Commissioner of Transportation.

The permit holder agrees to hold the City of Chicago harmless for any damage, relocation or replacement costs associated with damage, relocation or removal of private property caused by the City performing work in the public way.

Authority for the above named privilege is herein given and granted from and after March 1, 2016 through and including December 1, 2016.

Alderman _____

Roberto Maldonado 26th Ward

Department of Business Affairs and Consumer Protection
Small Business Center - Public Way Use Unit
City Hall - 121 N LaSalle Street, Room 800 • Chicago, IL 60602
312-74-GOBIZ / 312-744-6249 • (312) 744-1944 (TTY)
http://www.cityofchicago.org/bacp

03/16/2016

Alderman **Roberto Maldonado**
Ward # **26**
City of Chicago
City Hall, Room **300**
121 North LaSalle Street
Chicago, Illinois 60602

Re: An ordinance to use and maintain a portion of the public right-of-way for **one (1) sidewalk cafe(s)** for **LA HAVANA CAFE**, adjacent to the premises known as **2525 W. Division St.**.

Dear Alderman **Roberto Maldonado**:

The applicant referenced above has requested the use of the public right-of-way for a **sidewalk cafe(s)**. An ordinance has been prepared by the Department of Business Affairs and Consumer Protection – Small Business Center - Public Way Use Unit for presentation to the City Council. Because this request was made for properties located in your ward, as approved by you as per the attached, I respectfully request that you introduce the attached ordinance at the next City Council meeting.

If you have any questions regarding this ordinance, please contact Anthony Bertuca at (312) 744-5506.

Department of Business Affairs and Consumer Protection

City of Chicago

O2016-2131

Office of the City Clerk

Document Tracking Sheet

Meeting Date:	3/16/2016
Sponsor(s):	Maldonado (26)
Type:	Ordinance
Title:	Sidewalk cafe(s) for La Plena Restaurant
Committee(s) Assignment:	Committee on Transportation and Public Way

ORDINANCE
LA PLENA RESTAURANT
Acct. No. 320825 - 1
Permit No. 1122057

Be It Ordained by the City Council of the City of Chicago:

Permission and authority are hereby given and granted to LA PLENA RESTAURANT upon the terms and subject to the conditions of this ordinance, to maintain and use a portion of the public right of way for a sidewalk cafe adjacent to its premises located at 2617 W. Division St.. Said sidewalk cafe area #1 shall be twenty (20) feet in length and twelve point five (12.5) feet in width for a total of two hundred fifty (250) square feet and shall allow six (6) feet of clear space from the face of the curb/building line along W. Division Street. The compensation for said space and the days and hours of operation for the sidewalk cafe shall be as follows:

Sunday through Saturday 8:00 a.m. to 11:00 p.m.
Compensation: $600.00
SEATING CAPACITY: 16

Sidewalk Cafe Permit and approved plan must be posted at all times.

This grant of privilege #1122057 for a sidewalk cafe shall be subject to the provisions of Section 10-28-800 though 10-28-885 of the Municipal Code of Chicago and the directions of the Commissioner of Department of Business Affairs and Consumer Protection, the Commissioner of Streets and Sanitation, and the Commissioner of Transportation.

The permit holder agrees to hold the City of Chicago harmless for any damage, relocation or replacement costs associated with damage, relocation or removal of private property caused by the City performing work in the public way.

Authority for the above named privilege is herein given and granted from and after March 1, 2016 through and including December 1, 2016.

Alderman _____

Roberto Maldonado 26th Ward

Department of Business Affairs and Consumer Protection
Small Business Center - Public Way Use Unit
City Hall - 121 N LaSalle Street, Room 800 • Chicago, IL 60602
312-74-GOBIZ / 312-744-6249 • (312) 744-1944 (TTY)
http://www.cityofchicago.org/bacp

03/16/2016

Alderman **Roberto Maldonado**
Ward # **26**
City of Chicago
City Hall, Room **300**
121 North LaSalle Street
Chicago, Illinois 60602

Re: An ordinance to use and maintain a portion of the public right-of-way for **one (1) sidewalk cafe(s)** for **LA PLENA RESTAURANT**, adjacent to the premises known as **2617 W. Division St.**.

Dear Alderman **Roberto Maldonado**:

The applicant referenced above has requested the use of the public right-of-way for a **sidewalk cafe(s)**. An ordinance has been prepared by the Department of Business Affairs and Consumer Protection – Small Business Center - Public Way Use Unit for presentation to the City Council. Because this request was made for properties located in your ward, as approved by you as per the attached, I respectfully request that you introduce the attached ordinance at the next City Council meeting.

If you have any questions regarding this ordinance, please contact Anthony Bertuca at (312) 744-5506.

Department of Business Affairs and Consumer Protection

City of Chicago

O2016-2133

Office of the City Clerk

Document Tracking Sheet

Meeting Date:	3/16/2016
Sponsor(s):	Maldonado (26)
Type:	Ordinance
Title:	Sidewalk cafe(s) for Lockdown - 1022 N Western Ave
Committee(s) Assignment:	Committee on Transportation and Public Way

ORDINANCE
LOCKDOWN
Acct. No. 342561 - 2
Permit No. 1122362

Be It Ordained by the City Council of the City of Chicago:

Permission and authority are hereby given and granted to LOCKDOWN upon the terms and subject to the conditions of this ordinance, to maintain and use a portion of the public right of way for a sidewalk cafe adjacent to its premises located at 1022 N. Western Ave.. Said sidewalk cafe area #1 shall be ten (10) feet in length and six (6) feet in width for a total of sixty (60) square feet and shall allow six (6) feet of clear space from the face of the curb/building line along North Western Avenue. The compensation for said space and the days and hours of operation for the sidewalk cafe shall be as follows:

Monday through Sunday 11:00 a.m. to 12:00 midnight
Compensation: $600.00
SEATING CAPACITY: 8

Sidewalk Cafe Permit and approved plan must be posted at all times.

This grant of privilege #1122362 for a sidewalk cafe shall be subject to the provisions of Section 10-28-800 though 10-28-885 of the Municipal Code of Chicago and the directions of the Commissioner of Department of Business Affairs and Consumer Protection, the Commissioner of Streets and Sanitation, and the Commissioner of Transportation.

The permit holder agrees to hold the City of Chicago harmless for any damage, relocation or replacement costs associated with damage, relocation or removal of private property caused by the City performing work in the public way.

Authority for the above named privilege is herein given and granted from and after March 1, 2016 through and including December 1, 2016.

Alderman _____

Roberto Maldonado 26th Ward

Department of Business Affairs and Consumer Protection
Small Business Center - Public Way Use Unit
City Hall - 121 N. LaSalle Street, Room 800 • Chicago, IL 60602
312-74-GOBIZ / 312-744-6249 • (312) 744-1944 (TTY)
http://www.cityofchicago.org/bacp

03/16/2016

Alderman **Roberto Maldonado**
Ward # **26**
City of Chicago
City Hall, Room **300**
121 North LaSalle Street
Chicago, Illinois 60602

Re: An ordinance to use and maintain a portion of the public right-of-way for **one (1) sidewalk cafe(s)** for **LOCKDOWN**, adjacent to the premises known as **1022 N. Western Ave.**.

Dear Alderman **Roberto Maldonado**:

The applicant referenced above has requested the use of the public right-of-way for a **sidewalk cafe(s)**. An ordinance has been prepared by the Department of Business Affairs and Consumer Protection – Small Business Center - Public Way Use Unit for presentation to the City Council. Because this request was made for properties located in your ward, as approved by you as per the attached, I respectfully request that you introduce the attached ordinance at the next City Council meeting.

If you have any questions regarding this ordinance, please contact Anthony Bertuca at (312) 744-5506.

Department of Business Affairs and Consumer Protection

City of Chicago

O2016-2144

Office of the City Clerk

Document Tracking Sheet

Meeting Date:	3/16/2016
Sponsor(s):	Maldonado (26)
Type:	Ordinance
Title:	Sidewalk cafe(s) for Lockdown - 1024 N Western Ave
Committee(s) Assignment:	Committee on Transportation and Public Way

ORDINANCE
LOCKDOWN
Acct. No. 342561 - 1
Permit No. 1122363

Be It Ordained by the City Council of the City of Chicago:

Permission and authority are hereby given and granted to LOCKDOWN upon the terms and subject to the conditions of this ordinance, to maintain and use a portion of the public right of way for a sidewalk cafe adjacent to its premises located at 1024 N. Western Ave.. Said sidewalk cafe area #1 shall be fifteen (15) feet in length and six (6) feet in width, area #2 shall be forty-three (43) feet in length and seven (7) feet in width for a total of three hundred ninety-one (391) square feet and shall allow six (6) feet of clear space from the face of the curb/building line along N Western Ave, W. Cortez. The compensation for said space and the days and hours of operation for the sidewalk cafe shall be as follows:

Sunday through Saturday 11:00 a.m. 12:00 a.m.
Compensation: $600.00
SEATING CAPACITY: 29

Sidewalk Cafe Permit and approved plan must be posted at all times.

This grant of privilege #1122363 for a sidewalk cafe shall be subject to the provisions of Section 10-28-800 though 10-28-885 of the Municipal Code of Chicago and the directions of the Commissioner of Department of Business Affairs and Consumer Protection, the Commissioner of Streets and Sanitation, and the Commissioner of Transportation.

The permit holder agrees to hold the City of Chicago harmless for any damage, relocation or replacement costs associated with damage, relocation or removal of private property caused by the City performing work in the public way.

Authority for the above named privilege is herein given and granted from and after March 1, 2016 through and including December 1, 2016.

Alderman _____

Roberto Maldonado 26th Ward

Department of Business Affairs and Consumer Protection
Small Business Center - Public Way Use Unit
City Hall - 121 N. LaSalle Street, Room 800 • Chicago, IL 60602
312-74-GOBIZ / 312-744-6249 • (312) 744-1944 (TTY)
http://www.cityofchicago.org/bacp

03/16/2016

Alderman **Roberto Maldonado**
Ward # **26**
City of Chicago
City Hall, Room **300**
121 North LaSalle Street
Chicago, Illinois 60602

Re: An ordinance to use and maintain a portion of the public right-of-way for **two (2) sidewalk cafe(s)** for **LOCKDOWN**, adjacent to the premises known as **1024 N. Western Ave.**.

Dear Alderman **Roberto Maldonado**:

The applicant referenced above has requested the use of the public right-of-way for a **sidewalk cafe(s)**. An ordinance has been prepared by the Department of Business Affairs and Consumer Protection – Small Business Center - Public Way Use Unit for presentation to the City Council. Because this request was made for properties located in your ward, as approved by you as per the attached, I respectfully request that you introduce the attached ordinance at the next City Council meeting.

If you have any questions regarding this ordinance, please contact Anthony Bertuca at (312) 744-5506.

Department of Business Affairs and Consumer Protection

City of Chicago

O2016-2147

Office of the City Clerk

Document Tracking Sheet

Meeting Date:	3/16/2016
Sponsor(s):	Maldonado (26)
Type:	Ordinance
Title:	Sidewalk cafe(s) for Rootstock Wine & Beer Bar
Committee(s) Assignment:	Committee on Transportation and Public Way

ORDINANCE
ROOTSTOCK WINE & BEER BAR
Acct. No. 336518 - 1
Permit No. 1122477

Be It Ordained by the City Council of the City of Chicago:

Permission and authority are hereby given and granted to ROOTSTOCK WINE & BEER BAR upon the terms and subject to the conditions of this ordinance, to maintain and use a portion of the public right of way for a sidewalk cafe adjacent to its premises located at 954 N. California Ave.. Said sidewalk cafe area #1 shall be twenty-one (21) feet in length and nine point six seven (9.67) feet in width for a total of two hundred three point zero seven (203.07) square feet and shall allow six (6) feet of clear space from the face of the curb/building line along N CALIFORNIA AVE. The compensation for said space and the days and hours of operation for the sidewalk cafe shall be as follows:

Monday through Friday 5:00 p.m. until 12:00 midnight Saturday and Sunday 11:00 a.m. until 12:00 midnight
Compensation: $600.00
SEATING CAPACITY: 30

Sidewalk Cafe Permit and approved plan must be posted at all times.

This grant of privilege #1122477 for a sidewalk cafe shall be subject to the provisions of Section 10-28-800 though 10-28-885 of the Municipal Code of Chicago and the directions of the Commissioner of Department of Business Affairs and Consumer Protection, the Commissioner of Streets and Sanitation, and the Commissioner of Transportation.

The permit holder agrees to hold the City of Chicago harmless for any damage, relocation or replacement costs associated with damage, relocation or removal of private property caused by the City performing work in the public way.

Authority for the above named privilege is herein given and granted from and after March 1, 2016 through and including December 1, 2016.

Alderman _____

Roberto Maldonado 26th Ward

Department of Business Affairs and Consumer Protection
Small Business Center - Public Way Use Unit
City Hall - 121 N. LaSalle Street, Room 800 • Chicago, IL 60602
312-74-GOBIZ / 312-744-6249 • (312) 744-1944 (TTY)
http://www.cityofchicago.org/bacp

03/16/2016

Alderman **Roberto Maldonado**
Ward # **26**
City of Chicago
City Hall, Room **300**
121 North LaSalle Street
Chicago, Illinois 60602

Re: An ordinance to use and maintain a portion of the public right-of-way for **one (1) sidewalk cafe(s)** for **ROOTSTOCK WINE & BEER BAR**, adjacent to the premises known as **954 N. California Ave.**.

Dear Alderman **Roberto Maldonado**:

The applicant referenced above has requested the use of the public right-of-way for a **sidewalk cafe(s)**. An ordinance has been prepared by the Department of Business Affairs and Consumer Protection – Small Business Center - Public Way Use Unit for presentation to the City Council. Because this request was made for properties located in your ward, as approved by you as per the attached, I respectfully request that you introduce the attached ordinance at the next City Council meeting.

If you have any questions regarding this ordinance, please contact Anthony Bertuca at (312) 744-5506.

Department of Business Affairs and Consumer Protection

City of Chicago

O2016-2150

Office of the City Clerk

Document Tracking Sheet

Meeting Date:	3/16/2016
Sponsor(s):	Maldonado (26)
Type:	Ordinance
Title:	Sidewalk cafe(s) for Upton's Naturals Co.
Committee(s) Assignment:	Committee on Transportation and Public Way

ORDINANCE
UPTON' S NATURALS CO.
Acct. No. 367187 - 2
Permit No. 1122189

Be It Ordained by the City Council of the City of Chicago:

Permission and authority are hereby given and granted to UPTON' S NATURALS CO. upon the terms and subject to the conditions of this ordinance, to maintain and use a portion of the public right of way for a sidewalk cafe adjacent to its premises located at 2054 W. Grand Ave.. Said sidewalk cafe area #1 shall be twenty-seven (27) feet in length and six (6) feet in width for a total of one hundred sixty-two (162) square feet and shall allow six (6) feet of clear space from the face of the curb/building line along N. Hoyne. The compensation for said space and the days and hours of operation for the sidewalk cafe shall be as follows:

Monday through Sunday 9:00 a.m. to 9:00 p.m.
Compensation: $600.00
SEATING CAPACITY: 12

Sidewalk Cafe Permit and approved plan must be posted at all times.

This grant of privilege #1122189 for a sidewalk cafe shall be subject to the provisions of Section 10-28-800 though 10-28-885 of the Municipal Code of Chicago and the directions of the Commissioner of Department of Business Affairs and Consumer Protection, the Commissioner of Streets and Sanitation, and the Commissioner of Transportation.

The permit holder agrees to hold the City of Chicago harmless for any damage, relocation or replacement costs associated with damage, relocation or removal of private property caused by the City performing work in the public way.

Authority for the above named privilege is herein given and granted from and after March 1, 2016 through and including December 1, 2016.

Alderman _____

Roberto Maldonado 26th Ward

Department of Business Affairs and Consumer Protection
Small Business Center - Public Way Use Unit
City Hall - 121 N. LaSalle Street, Room 800 • Chicago, IL 60602
312-74-GOBIZ / 312-744-6249 • (312) 744-1944 (TTY)
http://www.cityofchicago.org/bacp

03/16/2016

Alderman **Roberto Maldonado**
Ward # **26**
City of Chicago
City Hall, Room **300**
121 North LaSalle Street
Chicago, Illinois 60602

Re: An ordinance to use and maintain a portion of the public right-of-way for **one (1) sidewalk cafe(s)** for **UPTON' S NATURALS CO.**, adjacent to the premises known as **2054 W. Grand Ave.**.

Dear Alderman **Roberto Maldonado**:

The applicant referenced above has requested the use of the public right-of-way for a **sidewalk cafe(s)**. An ordinance has been prepared by the Department of Business Affairs and Consumer Protection – Small Business Center - Public Way Use Unit for presentation to the City Council. Because this request was made for properties located in your ward, as approved by you as per the attached, I respectfully request that you introduce the attached ordinance at the next City Council meeting.

If you have any questions regarding this ordinance, please contact Anthony Bertuca at (312) 744-5506.

Department of Business Affairs and Consumer Protection

City of Chicago

O2016-2181

Office of the City Clerk

Document Tracking Sheet

Meeting Date:	3/16/2016
Sponsor(s):	Burnett (27)
Type:	Ordinance
Title:	Sidewalk cafe(s) for Alhambra Palace Restaurant
Committee(s) Assignment:	Committee on Transportation and Public Way

ORDINANCE
ALHAMBRA PALACE RESTAURANT
Acct. No. 289871 - 1
Permit No. 1122209

Be It Ordained by the City Council of the City of Chicago:

Permission and authority are hereby given and granted to ALHAMBRA PALACE RESTAURANT upon the terms and subject to the conditions of this ordinance, to maintain and use a portion of the public right of way for a sidewalk cafe adjacent to its premises located at 1240 W. Randolph St.. Said sidewalk cafe area #1 shall be sixty-three (63) feet in length and ten (10) feet in width for a total of six hundred thirty (630) square feet and shall allow six (6) feet of clear space from the face of the curb/building line along W. Randolph Street. The compensation for said space and the days and hours of operation for the sidewalk cafe shall be as follows:

Monday through Sunday 11:00 a.m. to 11:00 p.m.
Compensation: $693.00
SEATING CAPACITY: 24

Sidewalk Cafe Permit and approved plan must be posted at all times.

This grant of privilege #1122209 for a sidewalk cafe shall be subject to the provisions of Section 10-28-800 though 10-28-885 of the Municipal Code of Chicago and the directions of the Commissioner of Department of Business Affairs and Consumer Protection, the Commissioner of Streets and Sanitation, and the Commissioner of Transportation.

The permit holder agrees to hold the City of Chicago harmless for any damage, relocation or replacement costs associated with damage, relocation or removal of private property caused by the City performing work in the public way.

Authority for the above named privilege is herein given and granted from and after March 1, 2016 through and including December 1, 2016.

Alderman _____

Walter Burnett Jr. 27th Ward

City of Chicago

O2016-2184

Office of the City Clerk

Document Tracking Sheet

Meeting Date:	3/16/2016
Sponsor(s):	Burnett (27)
Type:	Ordinance
Title:	Sidewalk cafe(s) for Au Cheval
Committee(s) Assignment:	Committee on Transportation and Public Way

ORDINANCE
AU CHEVAL
Acct. No. 366751 - 1
Permit No. 1122205

Be It Ordained by the City Council of the City of Chicago:

Permission and authority are hereby given and granted to AU CHEVAL upon the terms and subject to the conditions of this ordinance, to maintain and use a portion of the public right of way for a sidewalk cafe adjacent to its premises located at 800 W. Randolph St.. Said sidewalk cafe area #1 shall be twenty-two (22) feet in length and four point one seven (4.17) feet in width for a total of ninety-one point seven four (91.74) square feet and shall allow six (6) feet of clear space from the face of the curb/building line along W. Randolph Street. The compensation for said space and the days and hours of operation for the sidewalk cafe shall be as follows:

Monday through Sunday 8:00 a.m. to 12:00 midnight
Compensation: $600.00
SEATING CAPACITY: 8

Sidewalk Cafe Permit and approved plan must be posted at all times.

This grant of privilege #1122205 for a sidewalk cafe shall be subject to the provisions of Section 10-28-800 though 10-28-885 of the Municipal Code of Chicago and the directions of the Commissioner of Department of Business Affairs and Consumer Protection, the Commissioner of Streets and Sanitation, and the Commissioner of Transportation.

The permit holder agrees to hold the City of Chicago harmless for any damage, relocation or replacement costs associated with damage, relocation or removal of private property caused by the City performing work in the public way.

Authority for the above named privilege is herein given and granted from and after March 1, 2016 through and including December 1, 2016.

Alderman _____

Walter Burnett Jr. 27th Ward

City of Chicago

O2016-2186

Office of the City Clerk

Document Tracking Sheet

Meeting Date:	3/16/2016
Sponsor(s):	Burnett (27)
Type:	Ordinance
Title:	Sidewalk cafe(s) for Awake Cafe
Committee(s) Assignment:	Committee on Transportation and Public Way

ORDINANCE
AWAKE CAFE
Acct. No. 308056 - 3
Permit No. 1122034

Be It Ordained by the City Council of the City of Chicago:

Permission and authority are hereby given and granted to AWAKE CAFE upon the terms and subject to the conditions of this ordinance, to maintain and use a portion of the public right of way for a sidewalk cafe adjacent to its premises located at 1357 W. Chicago Ave.. Said sidewalk cafe area #1 shall be twelve point five (12.5) feet in length and five (5) feet in width for a total of sixty-two point five (62.5) square feet and shall allow six (6) feet of clear space from the face of the curb/building line along W. Chicago Avenue. The compensation for said space and the days and hours of operation for the sidewalk cafe shall be as follows:

Monday through Friday 8:00 a.m. to 7:00 p.m. Saturday and Sunday 8:00 a.m. to 6:00 p.m.
Compensation: $600.00
SEATING CAPACITY: 8

Sidewalk Cafe Permit and approved plan must be posted at all times.

This grant of privilege #1122034 for a sidewalk cafe shall be subject to the provisions of Section 10-28-800 though 10-28-885 of the Municipal Code of Chicago and the directions of the Commissioner of Department of Business Affairs and Consumer Protection, the Commissioner of Streets and Sanitation, and the Commissioner of Transportation.

The permit holder agrees to hold the City of Chicago harmless for any damage, relocation or replacement costs associated with damage, relocation or removal of private property caused by the City performing work in the public way.

Authority for the above named privilege is herein given and granted from and after March 1, 2016 through and including December 1, 2016.

Alderman _____

Walter Burnett Jr. 27th Ward

City of Chicago

O2016-2188

Office of the City Clerk

Document Tracking Sheet

Meeting Date:	3/16/2016
Sponsor(s):	Burnett (27)
Type:	Ordinance
Title:	Sidewalk cafe(s) for Bar Takito
Committee(s) Assignment:	Committee on Transportation and Public Way

ORDINANCE
BAR TAKITO
Acct. No. 390382 - 1
Permit No. 1122002

Be It Ordained by the City Council of the City of Chicago:

Permission and authority are hereby given and granted to BAR TAKITO upon the terms and subject to the conditions of this ordinance, to maintain and use a portion of the public right of way for a sidewalk cafe adjacent to its premises located at 952 W. Lake St.. Said sidewalk cafe area #1 shall be thirty-seven point three three (37.33) feet in length and four (4) feet in width, area #2 shall be fifty-two point zero eight (52.08) feet in length and twelve (12) feet in width for a total of seven hundred seventy-four point two eight (774.28) square feet and shall allow six (6) feet of clear space from the face of the curb/building line along N. Morgan. The compensation for said space and the days and hours of operation for the sidewalk cafe shall be as follows:

Monday through Sunday 11:00 a.m. to 12:00 midnight
Compensation: $851.71
SEATING CAPACITY: 56

Sidewalk Cafe Permit and approved plan must be posted at all times.

This grant of privilege #1122002 for a sidewalk cafe shall be subject to the provisions of Section 10-28-800 though 10-28-885 of the Municipal Code of Chicago and the directions of the Commissioner of Department of Business Affairs and Consumer Protection, the Commissioner of Streets and Sanitation, and the Commissioner of Transportation.

The permit holder agrees to hold the City of Chicago harmless for any damage, relocation or replacement costs associated with damage, relocation or removal of private property caused by the City performing work in the public way.

Authority for the above named privilege is herein given and granted from and after March 1, 2016 through and including December 1, 2016.

Alderman

Walter Burnett Jr. 27th Ward

City of Chicago

O2016-2198

Office of the City Clerk

Document Tracking Sheet

Meeting Date:	3/16/2016
Sponsor(s):	Burnett (27)
Type:	Ordinance
Title:	Sidewalk cafe(s) for Belly Q/Urban Belly II
Committee(s) Assignment:	Committee on Transportation and Public Way

ORDINANCE
BELLY Q / URBAN BELLY II
Acct. No. 19446 - 1
Permit No. 1121925

Be It Ordained by the City Council of the City of Chicago:

Permission and authority are hereby given and granted to BELLY Q / URBAN BELLY II upon the terms and subject to the conditions of this ordinance, to maintain and use a portion of the public right of way for a sidewalk cafe adjacent to its premises located at 1400 W. Randolph St.. Said sidewalk cafe area #1 shall be fifty (50) feet in length and eight point seven five (8.75) feet in width for a total of four hundred thirty-seven point five (437.5) square feet and shall allow six (6) feet of clear space from the face of the curb/building line along W. Randolph. The compensation for said space and the days and hours of operation for the sidewalk cafe shall be as follows:

Monday through Saturday 11:00 a.m. until 11:00 p.m. Sunday 11:00 a.m. to 10:00 p.m.
Compensation: $1,006.25
SEATING CAPACITY: 28

Sidewalk Cafe Permit and approved plan must be posted at all times.

This grant of privilege #1121925 for a sidewalk cafe shall be subject to the provisions of Section 10-28-800 though 10-28-885 of the Municipal Code of Chicago and the directions of the Commissioner of Department of Business Affairs and Consumer Protection, the Commissioner of Streets and Sanitation, and the Commissioner of Transportation.

The permit holder agrees to hold the City of Chicago harmless for any damage, relocation or replacement costs associated with damage, relocation or removal of private property caused by the City performing work in the public way.

Authority for the above named privilege is herein given and granted from and after March 1, 2016 through and including December 1, 2016.

Alderman _____

Walter Burnett Jr. 27th Ward

City of Chicago

O2016-2201

Office of the City Clerk

Document Tracking Sheet

Meeting Date:	3/16/2016
Sponsor(s):	Burnett (27)
Type:	Ordinance
Title:	Sidewalk cafe(s) for Corned Beef Factory Sandwich Shop, The
Committee(s) Assignment:	Committee on Transportation and Public Way

ORDINANCE
THE CORNED BEEF FACTORY SANDWICH SHOP
Acct. No. 395264 - 1
Permit No. 1121942

Be It Ordained by the City Council of the City of Chicago:

Permission and authority are hereby given and granted to THE CORNED BEEF FACTORY SANDWICH SHOP upon the terms and subject to the conditions of this ordinance, to maintain and use a portion of the public right of way for a sidewalk cafe adjacent to its premises located at 1009-1011 W. Lake St.. Said sidewalk cafe area #1 shall be eighteen (18) feet in length and eight point six seven (8.67) feet in width for a total of one hundred fifty-six point zero six (156.06) square feet and shall allow six (6) feet of clear space from the face of the curb/building line along West Lake Street. The compensation for said space and the days and hours of operation for the sidewalk cafe shall be as follows:

Monday through Friday 8:00 a.m. to 3:00 p.m.
Compensation: $600.00
SEATING CAPACITY: 18

Sidewalk Cafe Permit and approved plan must be posted at all times.

This grant of privilege #1121942 for a sidewalk cafe shall be subject to the provisions of Section 10-28-800 though 10-28-885 of the Municipal Code of Chicago and the directions of the Commissioner of Department of Business Affairs and Consumer Protection, the Commissioner of Streets and Sanitation, and the Commissioner of Transportation.

The permit holder agrees to hold the City of Chicago harmless for any damage, relocation or replacement costs associated with damage, relocation or removal of private property caused by the City performing work in the public way.

Authority for the above named privilege is herein given and granted from and after March 1, 2016 through and including December 1, 2016.

Alderman _____

Walter Burnett Jr. 27th Ward

City of Chicago

O2016-2206

Office of the City Clerk

Document Tracking Sheet

Meeting Date:	3/16/2016
Sponsor(s):	Burnett (27)
Type:	Ordinance
Title:	Sidewalk cafe(s) for Damato Bakery No. 1
Committee(s) Assignment:	Committee on Transportation and Public Way

ORDINANCE
DAMATO BAKERY #1
Acct. No. 29369 - 2
Permit No. 1122087

Be It Ordained by the City Council of the City of Chicago:

Permission and authority are hereby given and granted to DAMATO BAKERY #1 upon the terms and subject to the conditions of this ordinance, to maintain and use a portion of the public right of way for a sidewalk cafe adjacent to its premises located at 1124 W. Grand Ave.. Said sidewalk cafe area #1 shall be thirty-eight point three three (38.33) feet in length and seven (7) feet in width for a total of two hundred sixty-eight point three one (268.31) square feet and shall allow six (6) feet of clear space from the face of the curb/building line along North May Street. The compensation for said space and the days and hours of operation for the sidewalk cafe shall be as follows:

Monday through Saturday 8:00 a.m. to 7:00 p.m. Sunday 8:00 a.m. to 4:00 p.m.
Compensation: $600.00
SEATING CAPACITY: 24

Sidewalk Cafe Permit and approved plan must be posted at all times.

This grant of privilege #1122087 for a sidewalk cafe shall be subject to the provisions of Section 10-28-800 though 10-28-885 of the Municipal Code of Chicago and the directions of the Commissioner of Department of Business Affairs and Consumer Protection, the Commissioner of Streets and Sanitation, and the Commissioner of Transportation.

The permit holder agrees to hold the City of Chicago harmless for any damage, relocation or replacement costs associated with damage, relocation or removal of private property caused by the City performing work in the public way.

Authority for the above named privilege is herein given and granted from and after March 1, 2016 through and including December 1, 2016.

Alderman _____

Walter Burnett Jr. 27th Ward

City of Chicago

O2016-2209

Office of the City Clerk

Document Tracking Sheet

Meeting Date:	3/16/2016
Sponsor(s):	Burnett (27)
Type:	Ordinance
Title:	Sidewalk cafe(s) for Dog House Grill, The
Committee(s) Assignment:	Committee on Transportation and Public Way

ORDINANCE
The Dog House Grill
Acct. No. 383968 - 1
Permit No. 1122452

Be It Ordained by the City Council of the City of Chicago:

Permission and authority are hereby given and granted to The Dog House Grill upon the terms and subject to the conditions of this ordinance, to maintain and use a portion of the public right of way for a sidewalk cafe adjacent to its premises located at 1534 N. Wells St.. Said sidewalk cafe area #1 shall be twenty-four point three three (24.33) feet in length and nine (9) feet in width for a total of two hundred eighteen point nine seven (218.97) square feet and shall allow six (6) feet of clear space from the face of the curb/building line along North Wells Street. The compensation for said space and the days and hours of operation for the sidewalk cafe shall be as follows:

Monday through Saturday 10:30 a.m. to 12:00 midnight Sunday 10:30 a.m. to 10:00 p.m.
Compensation: $600.00
SEATING CAPACITY: 28

Sidewalk Cafe Permit and approved plan must be posted at all times.

This grant of privilege #1122452 for a sidewalk cafe shall be subject to the provisions of Section 10-28-800 though 10-28-885 of the Municipal Code of Chicago and the directions of the Commissioner of Department of Business Affairs and Consumer Protection, the Commissioner of Streets and Sanitation, and the Commissioner of Transportation.

The permit holder agrees to hold the City of Chicago harmless for any damage, relocation or replacement costs associated with damage, relocation or removal of private property caused by the City performing work in the public way.

Authority for the above named privilege is herein given and granted from and after March 1, 2016 through and including December 1, 2016.

Alderman _____

Walter Burnett Jr. 27th Ward

City of Chicago

O2016-2211

Office of the City Clerk

Document Tracking Sheet

Meeting Date:	3/16/2016
Sponsor(s):	Burnett (27)
Type:	Ordinance
Title:	Sidewalk cafe(s) for Duck Duck Goat
Committee(s) Assignment:	Committee on Transportation and Public Way

ORDINANCE
DUCK DUCK GOAT
Acct. No. 398532 - 1
Permit No. 1122291

Be It Ordained by the City Council of the City of Chicago:

Permission and authority are hereby given and granted to DUCK DUCK GOAT upon the terms and subject to the conditions of this ordinance, to maintain and use a portion of the public right of way for a sidewalk cafe adjacent to its premises located at 851-857 W. Fulton Market . Said sidewalk cafe area #1 shall be forty-six point five (46.5) feet in length and five (5) feet in width for a total of two hundred thirty-two point five (232.5) square feet and shall allow six (6) feet of clear space from the face of the curb/building line along West Fulton Market. The compensation for said space and the days and hours of operation for the sidewalk cafe shall be as follows:

Monday through Friday 4:00 p.m. to 11:30 p.m. Saturday and Sunday 11:00 a.m. to 11:30 p.m.
Compensation: $600.00
SEATING CAPACITY: 24

Sidewalk Cafe Permit and approved plan must be posted at all times.

This grant of privilege #1122291 for a sidewalk cafe shall be subject to the provisions of Section 10-28-800 though 10-28-885 of the Municipal Code of Chicago and the directions of the Commissioner of Department of Business Affairs and Consumer Protection, the Commissioner of Streets and Sanitation, and the Commissioner of Transportation.

The permit holder agrees to hold the City of Chicago harmless for any damage, relocation or replacement costs associated with damage, relocation or removal of private property caused by the City performing work in the public way.

Authority for the above named privilege is herein given and granted from and after March 1, 2016 through and including December 1, 2016.

Alderman _____

Walter Burnett Jr. 27th Ward

City of Chicago

O2016-2215

Office of the City Clerk

Document Tracking Sheet

Meeting Date:	3/16/2016
Sponsor(s):	Burnett (27)
Type:	Ordinance
Title:	Sidewalk cafe(s) for Einstein Bros. Bagels No. 1200
Committee(s) Assignment:	Committee on Transportation and Public Way

ORDINANCE
EINSTEIN BROS. BAGELS # 1200
Acct. No. 230211 - 2
Permit No. 1122427

Be It Ordained by the City Council of the City of Chicago:

Permission and authority are hereby given and granted to EINSTEIN BROS. BAGELS # 1200 upon the terms and subject to the conditions of this ordinance, to maintain and use a portion of the public right of way for a sidewalk cafe adjacent to its premises located at 1549 N. Wells St.. Said sidewalk cafe area #1 shall be fifteen point five two (15.52) feet in length and seven point five two (7.52) feet in width for a total of one hundred sixteen point seven one (116.71) square feet and shall allow six (6) feet of clear space from the face of the curb/building line along N. Wells Street. The compensation for said space and the days and hours of operation for the sidewalk cafe shall be as follows:

Monday thru Sunday 8:00 a.m. to 8:00 p.m.
Compensation: $600.00
SEATING CAPACITY: 16

Sidewalk Cafe Permit and approved plan must be posted at all times.

This grant of privilege #1122427 for a sidewalk cafe shall be subject to the provisions of Section 10-28-800 though 10-28-885 of the Municipal Code of Chicago and the directions of the Commissioner of Department of Business Affairs and Consumer Protection, the Commissioner of Streets and Sanitation, and the Commissioner of Transportation.

The permit holder agrees to hold the City of Chicago harmless for any damage, relocation or replacement costs associated with damage, relocation or removal of private property caused by the City performing work in the public way.

Authority for the above named privilege is herein given and granted from and after March 1, 2016 through and including December 1, 2016.

Alderman _____

Walter Burnett Jr. 27th Ward

City of Chicago

O2016-2230

Office of the City Clerk

Document Tracking Sheet

Meeting Date:	3/16/2016
Sponsor(s):	Burnett (27)
Type:	Ordinance
Title:	Sidewalk cafe(s) for Farmhouse
Committee(s) Assignment:	Committee on Transportation and Public Way

ORDINANCE
FARMHOUSE
Acct. No. 314886 - 1
Permit No. 1122055

Be It Ordained by the City Council of the City of Chicago:

Permission and authority are hereby given and granted to FARMHOUSE upon the terms and subject to the conditions of this ordinance, to maintain and use a portion of the public right of way for a sidewalk cafe adjacent to its premises located at 228 W. Chicago Ave.. Said sidewalk cafe area #1 shall be twenty (20) feet in length and eight point five (8.5) feet in width for a total of one hundred seventy (170) square feet and shall allow six (6) feet of clear space from the face of the curb/building line along W. Chicago Avenue. The compensation for said space and the days and hours of operation for the sidewalk cafe shall be as follows:

Sunday through Saturday 8:00 a.m. to 12:00 a.m.
Compensation: $600.00
SEATING CAPACITY: 20

Sidewalk Cafe Permit and approved plan must be posted at all times.

This grant of privilege #1122055 for a sidewalk cafe shall be subject to the provisions of Section 10-28-800 though 10-28-885 of the Municipal Code of Chicago and the directions of the Commissioner of Department of Business Affairs and Consumer Protection, the Commissioner of Streets and Sanitation, and the Commissioner of Transportation.

The permit holder agrees to hold the City of Chicago harmless for any damage, relocation or replacement costs associated with damage, relocation or removal of private property caused by the City performing work in the public way.

Authority for the above named privilege is herein given and granted from and after March 1, 2016 through and including December 1, 2016.

Alderman _____

Walter Burnett Jr. 27th Ward

Department of Business Affairs and Consumer Protection
Small Business Center - Public Way Use Unit
City Hall - 121 N LaSalle Street, Room 800 • Chicago, IL 60602
312-74-GOBIZ / 312-744-6249 • (312) 744-1944 (TTY)
http //www.cityofchicago.org/bacp

03/16/2016

Alderman **Walter Burnett Jr.**
Ward # **27**
City of Chicago
City Hall, Room **300**
121 North LaSalle Street
Chicago, Illinois 60602

Re: An ordinance to use and maintain a portion of the public right-of-way for **one (1) sidewalk cafe(s)** for **FARMHOUSE**, adjacent to the premises known as **228 W. Chicago Ave.**.

Dear Alderman **Walter Burnett Jr.**:

The applicant referenced above has requested the use of the public right-of-way for a **sidewalk cafe(s)**. An ordinance has been prepared by the Department of Business Affairs and Consumer Protection – Small Business Center - Public Way Use Unit for presentation to the City Council. Because this request was made for properties located in your ward, as approved by you as per the attached, I respectfully request that you introduce the attached ordinance at the next City Council meeting.

If you have any questions regarding this ordinance, please contact Anthony Bertuca at (312) 744-5506.

Department of Business Affairs and Consumer Protection

City of Chicago

O2016-2233

Office of the City Clerk

Document Tracking Sheet

Meeting Date:	3/16/2016
Sponsor(s):	Burnett (27)
Type:	Ordinance
Title:	Sidewalk cafe(s) for Fire Place Inn, The
Committee(s) Assignment:	Committee on Transportation and Public Way

ORDINANCE
THE FIRE PLACE INN
Acct. No. 9454 - 35
Permit No. 1122310

Be It Ordained by the City Council of the City of Chicago:

Permission and authority are hereby given and granted to THE FIRE PLACE INN upon the terms and subject to the conditions of this ordinance, to maintain and use a portion of the public right of way for a sidewalk cafe adjacent to its premises located at 1448-1450 N. Wells St.. Said sidewalk cafe area #1 shall be twenty-four (24) feet in length and ten point five (10.5) feet in width, area #2 shall be twenty-eight (28) feet in length and fourteen point five (14.5) feet in width for a total of six hundred fifty-eight (658) square feet and shall allow six (6) feet of clear space from the face of the curb/building line along N. Wells Street. The compensation for said space and the days and hours of operation for the sidewalk cafe shall be as follows:

Monday through Thursday 11:00a.m. to 12:00 midnight Friday through Sunday 11:00 a.m. to 12:00 midnight
Compensation: $1,513.40
SEATING CAPACITY: 49

Sidewalk Cafe Permit and approved plan must be posted at all times.

This grant of privilege #1122310 for a sidewalk cafe shall be subject to the provisions of Section 10-28-800 though 10-28-885 of the Municipal Code of Chicago and the directions of the Commissioner of Department of Business Affairs and Consumer Protection, the Commissioner of Streets and Sanitation, and the Commissioner of Transportation.

The permit holder agrees to hold the City of Chicago harmless for any damage, relocation or replacement costs associated with damage, relocation or removal of private property caused by the City performing work in the public way.

Authority for the above named privilege is herein given and granted from and after March 1, 2016 through and including December 1, 2016.

Alderman

Walter Burnett Jr. 27th Ward

City of Chicago

O2016-2236

Office of the City Clerk

Document Tracking Sheet

Meeting Date:	3/16/2016
Sponsor(s):	Burnett (27)
Type:	Ordinance
Title:	Sidewalk cafe(s) for Goddess River North, The
Committee(s) Assignment:	Committee on Transportation and Public Way

ORDINANCE
THE GODDESS RIVER NORTH
Acct. No. 376757 - 1
Permit No. 1122372

Be It Ordained by the City Council of the City of Chicago:

Permission and authority are hereby given and granted to THE GODDESS RIVER NORTH upon the terms and subject to the conditions of this ordinance, to maintain and use a portion of the public right of way for a sidewalk cafe adjacent to its premises located at 901 N. Larrabee St.. Said sidewalk cafe area #1 shall be twenty-six (26) feet in length and seven point five (7.5) feet in width for a total of one hundred ninety-five (195) square feet and shall allow six (6) feet of clear space from the face of the curb/building line along Larrabee. The compensation for said space and the days and hours of operation for the sidewalk cafe shall be as follows:

Monday to Sunday 8:00 am - 9:00 pm
Compensation: $600.00
SEATING CAPACITY: 20

Sidewalk Cafe Permit and approved plan must be posted at all times.

This grant of privilege #1122372 for a sidewalk cafe shall be subject to the provisions of Section 10-28-800 though 10-28-885 of the Municipal Code of Chicago and the directions of the Commissioner of Department of Business Affairs and Consumer Protection, the Commissioner of Streets and Sanitation, and the Commissioner of Transportation.

The permit holder agrees to hold the City of Chicago harmless for any damage, relocation or replacement costs associated with damage, relocation or removal of private property caused by the City performing work in the public way.

Authority for the above named privilege is herein given and granted from and after March 1, 2016 through and including December 1, 2016.

Alderman _____

Walter Burnett Jr. 27th Ward

City of Chicago

O2016-2241

Office of the City Clerk

Document Tracking Sheet

Meeting Date:	3/16/2016
Sponsor(s):	Burnett (27)
Type:	Ordinance
Title:	Sidewalk cafe(s) for Grange Hall Burger Bar
Committee(s) Assignment:	Committee on Transportation and Public Way

ORDINANCE
GRANGE HALL BURGER BAR
Acct. No. 322240 - 1
Permit No. 1122079

Be It Ordained by the City Council of the City of Chicago:

Permission and authority are hereby given and granted to GRANGE HALL BURGER BAR upon the terms and subject to the conditions of this ordinance, to maintain and use a portion of the public right of way for a sidewalk cafe adjacent to its premises located at 844 W. Randolph St.. Said sidewalk cafe area #1 shall be eighteen (18) feet in length and thirteen (13) feet in width for a total of two hundred thirty-four (234) square feet and shall allow six (6) feet of clear space from the face of the curb/building line along W. Randolph Street. The compensation for said space and the days and hours of operation for the sidewalk cafe shall be as follows:

Monday through Sunday 8:00 a.m. until 12:00 Midnight
Compensation: $600.00
SEATING CAPACITY: 20

Sidewalk Cafe Permit and approved plan must be posted at all times.

This grant of privilege #1122079 for a sidewalk cafe shall be subject to the provisions of Section 10-28-800 though 10-28-885 of the Municipal Code of Chicago and the directions of the Commissioner of Department of Business Affairs and Consumer Protection, the Commissioner of Streets and Sanitation, and the Commissioner of Transportation.

The permit holder agrees to hold the City of Chicago harmless for any damage, relocation or replacement costs associated with damage, relocation or removal of private property caused by the City performing work in the public way.

Authority for the above named privilege is herein given and granted from and after March 1, 2016 through and including December 1, 2016.

Alderman _____

Walter Burnett Jr. 27th Ward

City of Chicago

O2016-2245

Office of the City Clerk

Document Tracking Sheet

Meeting Date:	3/16/2016
Sponsor(s):	Burnett (27)
Type:	Ordinance
Title:	Sidewalk cafe(s) for Greek Islands Restaurant
Committee(s) Assignment:	Committee on Transportation and Public Way

ORDINANCE
GREEK ISLANDS RESTAURANT
Acct. No. 1797 - 1
Permit No. 1122066

Be It Ordained by the City Council of the City of Chicago:

Permission and authority are hereby given and granted to GREEK ISLANDS RESTAURANT upon the terms and subject to the conditions of this ordinance, to maintain and use a portion of the public right of way for a sidewalk cafe adjacent to its premises located at 200 S. Halsted St.. Said sidewalk cafe area #1 shall be thirty point seven (30.7) feet in length and six point two (6.2) feet in width, area #2 shall be fifty-nine (59) feet in length and six point two (6.2) feet in width for a total of five hundred fifty-six point one four (556.14) square feet and shall allow six (6) feet of clear space from the face of the curb/building line along W. Adams Street. The compensation for said space and the days and hours of operation for the sidewalk cafe shall be as follows:

Monday thru Sunday 10:00 a.m. to 12:00 midnight
Compensation: $611.75
SEATING CAPACITY: 40

Sidewalk Cafe Permit and approved plan must be posted at all times.

This grant of privilege #1122066 for a sidewalk cafe shall be subject to the provisions of Section 10-28-800 though 10-28-885 of the Municipal Code of Chicago and the directions of the Commissioner of Department of Business Affairs and Consumer Protection, the Commissioner of Streets and Sanitation, and the Commissioner of Transportation.

The permit holder agrees to hold the City of Chicago harmless for any damage, relocation or replacement costs associated with damage, relocation or removal of private property caused by the City performing work in the public way.

Authority for the above named privilege is herein given and granted from and after March 1, 2016 through and including December 1, 2016.

Alderman _____

Walter Burnett Jr. 27th Ward

City of Chicago

O2016-2248

Office of the City Clerk

Document Tracking Sheet

Meeting Date:	3/16/2016
Sponsor(s):	Burnett (27)
Type:	Ordinance
Title:	Sidewalk cafe(s) for Green Street Local
Committee(s) Assignment:	Committee on Transportation and Public Way

ORDINANCE
GREEN STREET LOCAL
Acct. No. 401548 - 1
Permit No. 1122297

Be It Ordained by the City Council of the City of Chicago:

Permission and authority are hereby given and granted to GREEN STREET LOCAL upon the terms and subject to the conditions of this ordinance, to maintain and use a portion of the public right of way for a sidewalk cafe adjacent to its premises located at 130 S. Green St.. Said sidewalk cafe area #1 shall be twenty-nine (29) feet in length and seven (7) feet in width for a total of two hundred three (203) square feet and shall allow six (6) feet of clear space from the face of the curb/building line along South Green Street. The compensation for said space and the days and hours of operation for the sidewalk cafe shall be as follows:

Monday through Sunday 11:00 a.m. to 12:00 midnight
Compensation: $600.00
SEATING CAPACITY: 20

Sidewalk Cafe Permit and approved plan must be posted at all times.

This grant of privilege #1122297 for a sidewalk cafe shall be subject to the provisions of Section 10-28-800 though 10-28-885 of the Municipal Code of Chicago and the directions of the Commissioner of Department of Business Affairs and Consumer Protection, the Commissioner of Streets and Sanitation, and the Commissioner of Transportation.

The permit holder agrees to hold the City of Chicago harmless for any damage, relocation or replacement costs associated with damage, relocation or removal of private property caused by the City performing work in the public way.

Authority for the above named privilege is herein given and granted from and after March 1, 2016 through and including December 1, 2016.

Alderman _____

Walter Burnett Jr. 27th Ward

City of Chicago

O2016-2250

Office of the City Clerk

Document Tracking Sheet

Meeting Date:	3/16/2016
Sponsor(s):	Burnett (27)
Type:	Ordinance
Title:	Sidewalk cafe(s) for Gus's World Famous Fried Chicken
Committee(s) Assignment:	Committee on Transportation and Public Way

ORDINANCE
GUS'S WORLD FAMOUS FRIED CHICKEN
Acct. No. 400048 - 1
Permit No. 1122398

Be It Ordained by the City Council of the City of Chicago:

Permission and authority are hereby given and granted to GUS'S WORLD FAMOUS FRIED CHICKEN upon the terms and subject to the conditions of this ordinance, to maintain and use a portion of the public right of way for a sidewalk cafe adjacent to its premises located at 847 W. Fulton Market . Said sidewalk cafe area #1 shall be thirty-nine point one seven (39.17) feet in length and five point one seven (5.17) feet in width for a total of two hundred two point five one (202.51) square feet and shall allow six (6) feet of clear space from the face of the curb/building line along W. Fulton Market. The compensation for said space and the days and hours of operation for the sidewalk cafe shall be as follows:

Monday through Sunday 8:00 a.m. to 12:00 midnight
Compensation: $600.00
SEATING CAPACITY: 10

Sidewalk Cafe Permit and approved plan must be posted at all times.

This grant of privilege #1122398 for a sidewalk cafe shall be subject to the provisions of Section 10-28-800 though 10-28-885 of the Municipal Code of Chicago and the directions of the Commissioner of Department of Business Affairs and Consumer Protection, the Commissioner of Streets and Sanitation, and the Commissioner of Transportation.

The permit holder agrees to hold the City of Chicago harmless for any damage, relocation or replacement costs associated with damage, relocation or removal of private property caused by the City performing work in the public way.

Authority for the above named privilege is herein given and granted from and after March 1, 2016 through and including December 1, 2016.

Alderman _____

Walter Burnett Jr. 27th Ward

City of Chicago

O2016-2259

Office of the City Clerk

Document Tracking Sheet

Meeting Date:	3/16/2016
Sponsor(s):	Burnett (27)
Type:	Ordinance
Title:	Sidewalk cafe(s) for Haymarket Pub & Brewery
Committee(s) Assignment:	Committee on Transportation and Public Way

ORDINANCE
Haymarket Pub & Brewery
Acct. No. 351881 - 1
Permit No. 1122050

Be It Ordained by the City Council of the City of Chicago:

Permission and authority are hereby given and granted to Haymarket Pub & Brewery upon the terms and subject to the conditions of this ordinance, to maintain and use a portion of the public right of way for a sidewalk cafe adjacent to its premises located at 737-41 W. Randolph St.. Said sidewalk cafe area #1 shall be forty-five point five (45.5) feet in length and eight point two five (8.25) feet in width for a total of three hundred seventy-five point three eight (375.38) square feet and shall allow six (6) feet of clear space from the face of the curb/building line along W. Randolph Street. The compensation for said space and the days and hours of operation for the sidewalk cafe shall be as follows:

Sunday through Saturday 11:00am until 12:00am midnight
Compensation: $600.00
SEATING CAPACITY: 44

Sidewalk Cafe Permit and approved plan must be posted at all times.

This grant of privilege #1122050 for a sidewalk cafe shall be subject to the provisions of Section 10-28-800 though 10-28-885 of the Municipal Code of Chicago and the directions of the Commissioner of Department of Business Affairs and Consumer Protection, the Commissioner of Streets and Sanitation, and the Commissioner of Transportation.

The permit holder agrees to hold the City of Chicago harmless for any damage, relocation or replacement costs associated with damage, relocation or removal of private property caused by the City performing work in the public way.

Authority for the above named privilege is herein given and granted from and after March 1, 2016 through and including December 1, 2016.

Alderman _____

Walter Burnett Jr. 27th Ward

City of Chicago

O2016-2263

Office of the City Clerk

Document Tracking Sheet

Meeting Date:	3/16/2016
Sponsor(s):	Burnett (27)
Type:	Ordinance
Title:	Sidewalk cafe(s) for Hello Tacos! De Cero
Committee(s) Assignment:	Committee on Transportation and Public Way

ORDINANCE
HELLO TACOS! DE CERO
Acct. No. 273771 - 1
Permit No. 1122083

Be It Ordained by the City Council of the City of Chicago:

Permission and authority are hereby given and granted to HELLO TACOS! DE CERO upon the terms and subject to the conditions of this ordinance, to maintain and use a portion of the public right of way for a sidewalk cafe adjacent to its premises located at 812-816 W. Randolph St.. Said sidewalk cafe area #1 shall be fifty (50) feet in length and nine (9) feet in width for a total of four hundred fifty (450) square feet and shall allow six (6) feet of clear space from the face of the curb/building line along W. RANDOLPH ST.. The compensation for said space and the days and hours of operation for the sidewalk cafe shall be as follows:

Monday through Sunday 8:00 a.m. to 12:00 midnight
Compensation: $600.00
SEATING CAPACITY: 28

Sidewalk Cafe Permit and approved plan must be posted at all times.

This grant of privilege #1122083 for a sidewalk cafe shall be subject to the provisions of Section 10-28-800 though 10-28-885 of the Municipal Code of Chicago and the directions of the Commissioner of Department of Business Affairs and Consumer Protection, the Commissioner of Streets and Sanitation, and the Commissioner of Transportation.

The permit holder agrees to hold the City of Chicago harmless for any damage, relocation or replacement costs associated with damage, relocation or removal of private property caused by the City performing work in the public way.

Authority for the above named privilege is herein given and granted from and after March 1, 2016 through and including December 1, 2016.

Alderman _____

Walter Burnett Jr. 27th Ward

City of Chicago

O2016-2266

Office of the City Clerk

Document Tracking Sheet

Meeting Date:	3/16/2016
Sponsor(s):	Burnett (27)
Type:	Ordinance
Title:	Sidewalk cafe(s) for Jaipur
Committee(s) Assignment:	Committee on Transportation and Public Way

ORDINANCE
JAIPUR
Acct. No. 329635 - 1
Permit No. 1122459

Be It Ordained by the City Council of the City of Chicago:

Permission and authority are hereby given and granted to JAIPUR upon the terms and subject to the conditions of this ordinance, to maintain and use a portion of the public right of way for a sidewalk cafe adjacent to its premises located at 847 W. Randolph St.. Said sidewalk cafe area #1 shall be forty (40) feet in length and nine (9) feet in width for a total of three hundred sixty (360) square feet and shall allow six (6) feet of clear space from the face of the curb/building line along W. RANDOLPH ST.. The compensation for said space and the days and hours of operation for the sidewalk cafe shall be as follows:

Monday through Sunday 11:00 am to 11:00 pm.
Compensation: $600.00
SEATING CAPACITY: 20

Sidewalk Cafe Permit and approved plan must be posted at all times.

This grant of privilege #1122459 for a sidewalk cafe shall be subject to the provisions of Section 10-28-800 though 10-28-885 of the Municipal Code of Chicago and the directions of the Commissioner of Department of Business Affairs and Consumer Protection, the Commissioner of Streets and Sanitation, and the Commissioner of Transportation.

The permit holder agrees to hold the City of Chicago harmless for any damage, relocation or replacement costs associated with damage, relocation or removal of private property caused by the City performing work in the public way.

Authority for the above named privilege is herein given and granted from and after March 1, 2016 through and including December 1, 2016.

Alderman _____

Walter Burnett Jr. 27th Ward

City of Chicago

O2016-2271

Office of the City Clerk

Document Tracking Sheet

Meeting Date:	3/16/2016
Sponsor(s):	Burnett (27)
Type:	Ordinance
Title:	Sidewalk cafe(s) for Kaiser Tiger
Committee(s) Assignment:	Committee on Transportation and Public Way

ORDINANCE
KAISER TIGER
Acct. No. 22928 - 7
Permit No. 1122331

Be It Ordained by the City Council of the City of Chicago:

Permission and authority are hereby given and granted to KAISER TIGER upon the terms and subject to the conditions of this ordinance, to maintain and use a portion of the public right of way for a sidewalk cafe adjacent to its premises located at 1415 W. Randolph St.. Said sidewalk cafe area #1 shall be ninety (90) feet in length and eight point five eight (8.58) feet in width for a total of seven hundred seventy-two point two (772.2) square feet and shall allow six (6) feet of clear space from the face of the curb/building line along W. Randolph Street. The compensation for said space and the days and hours of operation for the sidewalk cafe shall be as follows:

Sunday through Thursday 11:00 a.m. to 11:00 p.m. Friday and Saturday 11:00 a.m. to 12:00 midnight
Compensation: $849.42
SEATING CAPACITY: 51

Sidewalk Cafe Permit and approved plan must be posted at all times.

This grant of privilege #1122331 for a sidewalk cafe shall be subject to the provisions of Section 10-28-800 though 10-28-885 of the Municipal Code of Chicago and the directions of the Commissioner of Department of Business Affairs and Consumer Protection, the Commissioner of Streets and Sanitation, and the Commissioner of Transportation.

The permit holder agrees to hold the City of Chicago harmless for any damage, relocation or replacement costs associated with damage, relocation or removal of private property caused by the City performing work in the public way.

Authority for the above named privilege is herein given and granted from and after March 1, 2016 through and including December 1, 2016.

Alderman _____

Walter Burnett Jr. 27th Ward

City of Chicago

O2016-2273

Office of the City Clerk

Document Tracking Sheet

Meeting Date:	3/16/2016
Sponsor(s):	Burnett (27)
Type:	Ordinance
Title:	Sidewalk cafe(s) for Kamehachi
Committee(s) Assignment:	Committee on Transportation and Public Way

ORDINANCE
KAMEHACHI
Acct. No. 356772 - 1
Permit No. 1122424

Be It Ordained by the City Council of the City of Chicago:

Permission and authority are hereby given and granted to KAMEHACHI upon the terms and subject to the conditions of this ordinance, to maintain and use a portion of the public right of way for a sidewalk cafe adjacent to its premises located at 1531 N. Wells St.. Said sidewalk cafe area #1 shall be twenty-nine point eight three (29.83) feet in length and nine point two five (9.25) feet in width for a total of two hundred seventy-five point nine three (275.93) square feet and shall allow six (6) feet of clear space from the face of the curb/building line along N. Wells. The compensation for said space and the days and hours of operation for the sidewalk cafe shall be as follows:

Monday - Saturday 10:30 am - midnight Sunday 11:00 am - midnight
Compensation: $634.63
SEATING CAPACITY: 28

Sidewalk Cafe Permit and approved plan must be posted at all times.

This grant of privilege #1122424 for a sidewalk cafe shall be subject to the provisions of Section 10-28-800 though 10-28-885 of the Municipal Code of Chicago and the directions of the Commissioner of Department of Business Affairs and Consumer Protection, the Commissioner of Streets and Sanitation, and the Commissioner of Transportation.

The permit holder agrees to hold the City of Chicago harmless for any damage, relocation or replacement costs associated with damage, relocation or removal of private property caused by the City performing work in the public way.

Authority for the above named privilege is herein given and granted from and after March 1, 2016 through and including December 1, 2016.

Alderman _____

Walter Burnett Jr. 27th Ward

City of Chicago

O2016-2277

Office of the City Clerk

Document Tracking Sheet

Meeting Date:	3/16/2016
Sponsor(s):	Burnett (27)
Type:	Ordinance
Title:	Sidewalk cafe(s) for Kanela Breakfast Club
Committee(s) Assignment:	Committee on Transportation and Public Way

ORDINANCE
KANELA BREAKFAST CLUB
Acct. No. 378508 - 1
Permit No. 1121970

Be It Ordained by the City Council of the City of Chicago:

Permission and authority are hereby given and granted to KANELA BREAKFAST CLUB upon the terms and subject to the conditions of this ordinance, to maintain and use a portion of the public right of way for a sidewalk cafe adjacent to its premises located at 1552 N. Wells St.. Said sidewalk cafe area #1 shall be thirteen point one seven (13.17) feet in length and eight (8) feet in width for a total of one hundred five point three six (105.36) square feet and shall allow six (6) feet of clear space from the face of the curb/building line along N. Wells Street. The compensation for said space and the days and hours of operation for the sidewalk cafe shall be as follows:

Monday through Sunday 8:00 a.m. to 3:30 p.m.
Compensation: $600.00
SEATING CAPACITY: 8

Sidewalk Cafe Permit and approved plan must be posted at all times.

This grant of privilege #1121970 for a sidewalk cafe shall be subject to the provisions of Section 10-28-800 though 10-28-885 of the Municipal Code of Chicago and the directions of the Commissioner of Department of Business Affairs and Consumer Protection, the Commissioner of Streets and Sanitation, and the Commissioner of Transportation.

The permit holder agrees to hold the City of Chicago harmless for any damage, relocation or replacement costs associated with damage, relocation or removal of private property caused by the City performing work in the public way.

Authority for the above named privilege is herein given and granted from and after March 1, 2016 through and including December 1, 2016.

Alderman _____

Walter Burnett Jr. 27th Ward

City of Chicago

O2016-2284

Office of the City Clerk

Document Tracking Sheet

Meeting Date:	3/16/2016
Sponsor(s):	Burnett (27)
Type:	Ordinance
Title:	Sidewalk cafe(s) for La Sirena Clandestina
Committee(s) Assignment:	Committee on Transportation and Public Way

ORDINANCE
LA SIRENA CLANDESTINA
Acct. No. 3330 - 1
Permit No. 1122320

Be It Ordained by the City Council of the City of Chicago:

Permission and authority are hereby given and granted to LA SIRENA CLANDESTINA upon the terms and subject to the conditions of this ordinance, to maintain and use a portion of the public right of way for a sidewalk cafe adjacent to its premises located at 954 W. Fulton Market . Said sidewalk cafe area #1 shall be nineteen point five eight (19.58) feet in length and eight point five (8.5) feet in width, area #2 shall be eighteen point seven five (18.75) feet in length and seven point five (7.5) feet in width for a total of three hundred seven point zero six (307.06) square feet and shall allow six (6) feet of clear space from the face of the curb/building line along W. Fulton Market, Morgan. The compensation for said space and the days and hours of operation for the sidewalk cafe shall be as follows:

Monday through Sunday 8:00 a.m. to 11:00 p.m.
Compensation: $600.00
SEATING CAPACITY: 24

Sidewalk Cafe Permit and approved plan must be posted at all times.

This grant of privilege #1122320 for a sidewalk cafe shall be subject to the provisions of Section 10-28-800 though 10-28-885 of the Municipal Code of Chicago and the directions of the Commissioner of Department of Business Affairs and Consumer Protection, the Commissioner of Streets and Sanitation, and the Commissioner of Transportation.

The permit holder agrees to hold the City of Chicago harmless for any damage, relocation or replacement costs associated with damage, relocation or removal of private property caused by the City performing work in the public way.

Authority for the above named privilege is herein given and granted from and after March 1, 2016 through and including December 1, 2016.

Alderman _____

Walter Burnett Jr. 27th Ward

City of Chicago

O2016-2288

Office of the City Clerk

Document Tracking Sheet

Meeting Date:	3/16/2016
Sponsor(s):	Burnett (27)
Type:	Ordinance
Title:	Sidewalk cafe(s) for Le Pain Quotidien
Committee(s) Assignment:	Committee on Transportation and Public Way

ORDINANCE
LE PAIN QUOTIDIEN
Acct. No. 398539 - 1
Permit No. 1122455

Be It Ordained by the City Council of the City of Chicago:

Permission and authority are hereby given and granted to LE PAIN QUOTIDIEN upon the terms and subject to the conditions of this ordinance, to maintain and use a portion of the public right of way for a sidewalk cafe adjacent to its premises located at 1562 N. Wells St.. Said sidewalk cafe area #1 shall be thirty-six point five (36.5) feet in length and seven point four two (7.42) feet in width for a total of two hundred seventy point eight three (270.83) square feet and shall allow six (6) feet of clear space from the face of the curb/building line along North Wells Street. The compensation for said space and the days and hours of operation for the sidewalk cafe shall be as follows:

Monday through Sunday 8:00 a.m. to 9:00 p.m.
Compensation: $622.91
SEATING CAPACITY: 20

Sidewalk Cafe Permit and approved plan must be posted at all times.

This grant of privilege #1122455 for a sidewalk cafe shall be subject to the provisions of Section 10-28-800 though 10-28-885 of the Municipal Code of Chicago and the directions of the Commissioner of Department of Business Affairs and Consumer Protection, the Commissioner of Streets and Sanitation, and the Commissioner of Transportation.

The permit holder agrees to hold the City of Chicago harmless for any damage, relocation or replacement costs associated with damage, relocation or removal of private property caused by the City performing work in the public way.

Authority for the above named privilege is herein given and granted from and after March 1, 2016 through and including December 1, 2016.

Alderman

Walter Burnett Jr. 27th Ward

City of Chicago

O2016-2290

Office of the City Clerk

Document Tracking Sheet

Meeting Date:	3/16/2016
Sponsor(s):	Burnett (27)
Type:	Ordinance
Title:	Sidewalk cafe(s) for Mama Milano
Committee(s) Assignment:	Committee on Transportation and Public Way

ORDINANCE
MAMA MILANO
Acct. No. 347242 - 1
Permit No. 1122460

Be It Ordained by the City Council of the City of Chicago:

Permission and authority are hereby given and granted to MAMA MILANO upon the terms and subject to the conditions of this ordinance, to maintain and use a portion of the public right of way for a sidewalk cafe adjacent to its premises located at 1419 N. Wells St.. Said sidewalk cafe area #1 shall be eighteen (18) feet in length and ten (10) feet in width for a total of one hundred eighty (180) square feet and shall allow six (6) feet of clear space from the face of the curb/building line along N. Wells. The compensation for said space and the days and hours of operation for the sidewalk cafe shall be as follows:

Monday through Friday 11:30 a.m. to 10:00 p.m. Saturday and Sunday 11:00 a.m. to 10:00 p.m.
Compensation: $600.00
SEATING CAPACITY: 24

Sidewalk Cafe Permit and approved plan must be posted at all times.

This grant of privilege #1122460 for a sidewalk cafe shall be subject to the provisions of Section 10-28-800 though 10-28-885 of the Municipal Code of Chicago and the directions of the Commissioner of Department of Business Affairs and Consumer Protection, the Commissioner of Streets and Sanitation, and the Commissioner of Transportation.

The permit holder agrees to hold the City of Chicago harmless for any damage, relocation or replacement costs associated with damage, relocation or removal of private property caused by the City performing work in the public way.

Authority for the above named privilege is herein given and granted from and after March 1, 2016 through and including December 1, 2016.

Alderman _____

Walter Burnett Jr. 27th Ward

City of Chicago

O2016-2292

Office of the City Clerk

Document Tracking Sheet

Meeting Date:	3/16/2016
Sponsor(s):	Burnett (27)
Type:	Ordinance
Title:	Sidewalk cafe(s) for Maude's
Committee(s) Assignment:	Committee on Transportation and Public Way

ORDINANCE
MAUDE'S
Acct. No. 354364 - 1
Permit No. 1122204

Be It Ordained by the City Council of the City of Chicago:

Permission and authority are hereby given and granted to MAUDE'S upon the terms and subject to the conditions of this ordinance, to maintain and use a portion of the public right of way for a sidewalk cafe adjacent to its premises located at 840 W. Randolph St.. Said sidewalk cafe area #1 shall be twenty-two point two five (22.25) feet in length and ten point five (10.5) feet in width for a total of two hundred thirty-three point six three (233.63) square feet and shall allow six (6) feet of clear space from the face of the curb/building line along W. Randolph. The compensation for said space and the days and hours of operation for the sidewalk cafe shall be as follows:

Sunday 11:00am until 11:00pm Monday through Saturday 8:00am until 12:00 midnight
Compensation: $600.00
SEATING CAPACITY: 18

Sidewalk Cafe Permit and approved plan must be posted at all times.

This grant of privilege #1122204 for a sidewalk cafe shall be subject to the provisions of Section 10-28-800 though 10-28-885 of the Municipal Code of Chicago and the directions of the Commissioner of Department of Business Affairs and Consumer Protection, the Commissioner of Streets and Sanitation, and the Commissioner of Transportation.

The permit holder agrees to hold the City of Chicago harmless for any damage, relocation or replacement costs associated with damage, relocation or removal of private property caused by the City performing work in the public way.

Authority for the above named privilege is herein given and granted from and after March 1, 2016 through and including December 1, 2016.

Alderman

Walter Burnett Jr. 27th Ward

City of Chicago

O2016-2296

Office of the City Clerk

Document Tracking Sheet

Meeting Date:	3/16/2016
Sponsor(s):	Burnett (27)
Type:	Ordinance
Title:	Sidewalk cafe(s) for Nando's Peri-Peri
Committee(s) Assignment:	Committee on Transportation and Public Way

ORDINANCE
NANDO'S PERI-PERI
Acct. No. 394369 - 1
Permit No. 1122370

Be It Ordained by the City Council of the City of Chicago:

Permission and authority are hereby given and granted to NANDO'S PERI-PERI upon the terms and subject to the conditions of this ordinance, to maintain and use a portion of the public right of way for a sidewalk cafe adjacent to its premises located at 949-953 W. Randolph St.. Said sidewalk cafe area #1 shall be eighteen point six three (18.63) feet in length and seven point six seven (7.67) feet in width, area #2 shall be seventeen point two five (17.25) feet in length and seven point six seven (7.67) feet in width for a total of two hundred seventy-five point two (275.2) square feet and shall allow six (6) feet of clear space from the face of the curb/building line along Randolph. The compensation for said space and the days and hours of operation for the sidewalk cafe shall be as follows:

Monday to Saturday 11:30 am - 11:00 pm Sunday 11:30 am - 10:00 pm
Compensation: $600.00
SEATING CAPACITY: 20

Sidewalk Cafe Permit and approved plan must be posted at all times.

This grant of privilege #1122370 for a sidewalk cafe shall be subject to the provisions of Section 10-28-800 though 10-28-885 of the Municipal Code of Chicago and the directions of the Commissioner of Department of Business Affairs and Consumer Protection, the Commissioner of Streets and Sanitation, and the Commissioner of Transportation.

The permit holder agrees to hold the City of Chicago harmless for any damage, relocation or replacement costs associated with damage, relocation or removal of private property caused by the City performing work in the public way.

Authority for the above named privilege is herein given and granted from and after March 1, 2016 through and including December 1, 2016.

Alderman _____

Walter Burnett Jr. 27th Ward

City of Chicago

O2016-2297

Office of the City Clerk

Document Tracking Sheet

Meeting Date:	3/16/2016
Sponsor(s):	Burnett (27)
Type:	Ordinance
Title:	Sidewalk cafe(s) for Nia
Committee(s) Assignment:	Committee on Transportation and Public Way

ORDINANCE
NIA
Acct. No. 322341 - 1
Permit No. 1122328

Be It Ordained by the City Council of the City of Chicago:

Permission and authority are hereby given and granted to NIA upon the terms and subject to the conditions of this ordinance, to maintain and use a portion of the public right of way for a sidewalk cafe adjacent to its premises located at 803 W. Randolph St.. Said sidewalk cafe area #1 shall be twenty (20) feet in length and ten (10) feet in width for a total of two hundred (200) square feet and shall allow six (6) feet of clear space from the face of the curb/building line along W. Randolph St.. The compensation for said space and the days and hours of operation for the sidewalk cafe shall be as follows:

Sunday through Saturday 11:00 a.m. until 11:00 p.m.
Compensation: $600.00
SEATING CAPACITY: 24

Sidewalk Cafe Permit and approved plan must be posted at all times.

This grant of privilege #1122328 for a sidewalk cafe shall be subject to the provisions of Section 10-28-800 though 10-28-885 of the Municipal Code of Chicago and the directions of the Commissioner of Department of Business Affairs and Consumer Protection, the Commissioner of Streets and Sanitation, and the Commissioner of Transportation.

The permit holder agrees to hold the City of Chicago harmless for any damage, relocation or replacement costs associated with damage, relocation or removal of private property caused by the City performing work in the public way.

Authority for the above named privilege is herein given and granted from and after March 1, 2016 through and including December 1, 2016.

Alderman _____

Walter Burnett Jr. 27th Ward

City of Chicago

O2016-2305

Office of the City Clerk

Document Tracking Sheet

Meeting Date:	3/16/2016
Sponsor(s):	Burnett (27)
Type:	Ordinance
Title:	Sidewalk cafe(s) for Old Jerusalem Restaurant
Committee(s) Assignment:	Committee on Transportation and Public Way

ORDINANCE
OLD JERUSALEM RESTAURANT
Acct. No. 63610 - 1
Permit No. 1121892

Be It Ordained by the City Council of the City of Chicago:

Permission and authority are hereby given and granted to OLD JERUSALEM RESTAURANT upon the terms and subject to the conditions of this ordinance, to maintain and use a portion of the public right of way for a sidewalk cafe adjacent to its premises located at 1411 N. Wells St.. Said sidewalk cafe area #1 shall be twenty-five (25) feet in length and ten point five (10.5) feet in width for a total of two hundred sixty-two point five (262.5) square feet and shall allow six (6) feet of clear space from the face of the curb/building line along N. Wells Street. The compensation for said space and the days and hours of operation for the sidewalk cafe shall be as follows:

Monday through Sunday 11:00 a.m. to 11:00 p.m.
Compensation: $603.75
SEATING CAPACITY: 22

Sidewalk Cafe Permit and approved plan must be posted at all times.

This grant of privilege #1121892 for a sidewalk cafe shall be subject to the provisions of Section 10-28-800 though 10-28-885 of the Municipal Code of Chicago and the directions of the Commissioner of Department of Business Affairs and Consumer Protection, the Commissioner of Streets and Sanitation, and the Commissioner of Transportation.

The permit holder agrees to hold the City of Chicago harmless for any damage, relocation or replacement costs associated with damage, relocation or removal of private property caused by the City performing work in the public way.

Authority for the above named privilege is herein given and granted from and after March 1, 2016 through and including December 1, 2016.

Alderman _____

Walter Burnett Jr. 27th Ward

City of Chicago

O2016-2307

Office of the City Clerk

Document Tracking Sheet

Meeting Date:	3/16/2016
Sponsor(s):	Burnett (27)
Type:	Ordinance
Title:	Sidewalk cafe(s) for Perez Mexican Food
Committee(s) Assignment:	Committee on Transportation and Public Way

ORDINANCE
PEREZ MEXICAN FOOD
Acct. No. 10141 - 2
Permit No. 1122378

Be It Ordained by the City Council of the City of Chicago:

Permission and authority are hereby given and granted to PEREZ MEXICAN FOOD upon the terms and subject to the conditions of this ordinance, to maintain and use a portion of the public right of way for a sidewalk cafe adjacent to its premises located at 853-55 W. Randolph St.. Said sidewalk cafe area #1 shall be twenty-eight (28) feet in length and ten (10) feet in width, area #2 shall be twenty-eight (28) feet in length and ten (10) feet in width for a total of five hundred sixty (560) square feet and shall allow six (6) feet of clear space from the face of the curb/building line along W Randolph St. The compensation for said space and the days and hours of operation for the sidewalk cafe shall be as follows:

Monday through Saturday 8:00 a.m. until 11:00 p.m.
Compensation: $616.00
SEATING CAPACITY: 26

Sidewalk Cafe Permit and approved plan must be posted at all times.

This grant of privilege #1122378 for a sidewalk cafe shall be subject to the provisions of Section 10-28-800 though 10-28-885 of the Municipal Code of Chicago and the directions of the Commissioner of Department of Business Affairs and Consumer Protection, the Commissioner of Streets and Sanitation, and the Commissioner of Transportation.

The permit holder agrees to hold the City of Chicago harmless for any damage, relocation or replacement costs associated with damage, relocation or removal of private property caused by the City performing work in the public way.

Authority for the above named privilege is herein given and granted from and after March 1, 2016 through and including December 1, 2016.

Alderman 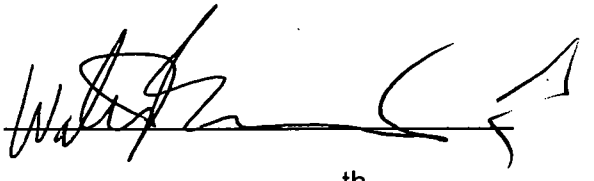

Walter Burnett Jr. 27th Ward

City of Chicago

O2016-2346

Office of the City Clerk

Document Tracking Sheet

Meeting Date:	3/16/2016
Sponsor(s):	Burnett (27)
Type:	Ordinance
Title:	Sidewalk cafe(s) for Porkchop
Committee(s) Assignment:	Committee on Transportation and Public Way

ORDINANCE
PORKCHOP
Acct. No. 271816 - 1
Permit No. 1122352

Be It Ordained by the City Council of the City of Chicago:

Permission and authority are hereby given and granted to PORKCHOP upon the terms and subject to the conditions of this ordinance, to maintain and use a portion of the public right of way for a sidewalk cafe adjacent to its premises located at 941 W. Randolph St.. Said sidewalk cafe area #1 shall be thirty-eight (38) feet in length and ten (10) feet in width for a total of three hundred eighty (380) square feet and shall allow six (6) feet of clear space from the face of the curb/building line along W. Randolph Street. The compensation for said space and the days and hours of operation for the sidewalk cafe shall be as follows:

Monday through Friday 11:00 a.m. to 3:30 p.m. & 5:30pm to 11:00pm Saturday & Sunday 5:30 a.m. to 11:00pm.
Compensation: $600.00
SEATING CAPACITY: 36

Sidewalk Cafe Permit and approved plan must be posted at all times.

This grant of privilege #1122352 for a sidewalk cafe shall be subject to the provisions of Section 10-28-800 though 10-28-885 of the Municipal Code of Chicago and the directions of the Commissioner of Department of Business Affairs and Consumer Protection, the Commissioner of Streets and Sanitation, and the Commissioner of Transportation.

The permit holder agrees to hold the City of Chicago harmless for any damage, relocation or replacement costs associated with damage, relocation or removal of private property caused by the City performing work in the public way.

Authority for the above named privilege is herein given and granted from and after March 1, 2016 through and including December 1, 2016.

Alderman _____

Walter Burnett Jr. 27th Ward

City of Chicago

O2016-2352

Office of the City Clerk

Document Tracking Sheet

Meeting Date:	3/16/2016
Sponsor(s):	Burnett (27)
Type:	Ordinance
Title:	Sidewalk cafe(s) for Publican Quality Meats
Committee(s) Assignment:	Committee on Transportation and Public Way

ORDINANCE
PUBLICAN QUALITY MEATS
Acct. No. 362776 - 1
Permit No. 1122405

Be It Ordained by the City Council of the City of Chicago:

Permission and authority are hereby given and granted to PUBLICAN QUALITY MEATS upon the terms and subject to the conditions of this ordinance, to maintain and use a portion of the public right of way for a sidewalk cafe adjacent to its premises located at 825 W. Fulton Market . Said sidewalk cafe area #1 shall be forty-one point five (41.5) feet in length and seven (7) feet in width, area #2 shall be twenty-five point five eight (25.58) feet in length and seven (7) feet in width, area #3 shall be twelve (12) feet in length and six point six seven (6.67) feet in width for a total of five hundred forty-nine point six (549.6) square feet and shall allow six (6) feet of clear space from the face of the curb/building line along N. Green Street, W. Fulton Market. The compensation for said space and the days and hours of operation for the sidewalk cafe shall be as follows:

Monday through Sunday 8:00 a.m. to 12:00 midnight
Compensation: $604.56
SEATING CAPACITY: 26

Sidewalk Cafe Permit and approved plan must be posted at all times.

This grant of privilege #1122405 for a sidewalk cafe shall be subject to the provisions of Section 10-28-800 though 10-28-885 of the Municipal Code of Chicago and the directions of the Commissioner of Department of Business Affairs and Consumer Protection, the Commissioner of Streets and Sanitation, and the Commissioner of Transportation.

The permit holder agrees to hold the City of Chicago harmless for any damage, relocation or replacement costs associated with damage, relocation or removal of private property caused by the City performing work in the public way.

Authority for the above named privilege is herein given and granted from and after March 1, 2016 through and including December 1, 2016.

Alderman _____

Walter Burnett Jr. 27th Ward

City of Chicago

O2016-2355

Office of the City Clerk

Document Tracking Sheet

Meeting Date:	3/16/2016
Sponsor(s):	Burnett (27)
Type:	Ordinance
Title:	Sidewalk cafe(s) for Santorini
Committee(s) Assignment:	Committee on Transportation and Public Way

ORDINANCE
SANTORINI
Acct. No. 64261 - 1
Permit No. 1122300

Be It Ordained by the City Council of the City of Chicago:

Permission and authority are hereby given and granted to SANTORINI upon the terms and subject to the conditions of this ordinance, to maintain and use a portion of the public right of way for a sidewalk cafe adjacent to its premises located at 138 S. Halsted St.. Said sidewalk cafe area #1 shall be eighty-three point four two (83.42) feet in length and seven point one seven (7.17) feet in width for a total of five hundred ninety-eight point one two (598.12) square feet and shall allow six (6) feet of clear space from the face of the curb/building line along W. Adams Street. The compensation for said space and the days and hours of operation for the sidewalk cafe shall be as follows:

Monday through Sunday 11:00 a.m. to 12:00 midnight
Compensation: $657.93
SEATING CAPACITY: 40

Sidewalk Cafe Permit and approved plan must be posted at all times.

This grant of privilege #1122300 for a sidewalk cafe shall be subject to the provisions of Section 10-28-800 though 10-28-885 of the Municipal Code of Chicago and the directions of the Commissioner of Department of Business Affairs and Consumer Protection, the Commissioner of Streets and Sanitation, and the Commissioner of Transportation.

The permit holder agrees to hold the City of Chicago harmless for any damage, relocation or replacement costs associated with damage, relocation or removal of private property caused by the City performing work in the public way.

Authority for the above named privilege is herein given and granted from and after March 1, 2016 through and including December 1, 2016.

Alderman _____

Walter Burnett Jr. 27th Ward

City of Chicago

O2016-2357

Office of the City Clerk

Document Tracking Sheet

Meeting Date:	3/16/2016
Sponsor(s):	Burnett (27)
Type:	Ordinance
Title:	Sidewalk cafe(s) for Sushi Dokku
Committee(s) Assignment:	Committee on Transportation and Public Way

ORDINANCE
SUSHI DOKKU
Acct. No. 373179 - 2
Permit No. 1122082

Be It Ordained by the City Council of the City of Chicago:

Permission and authority are hereby given and granted to SUSHI DOKKU upon the terms and subject to the conditions of this ordinance, to maintain and use a portion of the public right of way for a sidewalk cafe adjacent to its premises located at 823 W. Randolph St.. Said sidewalk cafe area #1 shall be twenty (20) feet in length and four point five (4.5) feet in width, area #2 shall be forty-five (45) feet in length and seven (7) feet in width for a total of four hundred five (405) square feet and shall allow six (6) feet of clear space from the face of the curb/building line along W. Randolph Street, N. Green Street. The compensation for said space and the days and hours of operation for the sidewalk cafe shall be as follows:

Monday through Sunday 11:00 a.m. to 12:00 midnight
Compensation: $600.00
SEATING CAPACITY: 34

Sidewalk Cafe Permit and approved plan must be posted at all times.

This grant of privilege #1122082 for a sidewalk cafe shall be subject to the provisions of Section 10-28-800 though 10-28-885 of the Municipal Code of Chicago and the directions of the Commissioner of Department of Business Affairs and Consumer Protection, the Commissioner of Streets and Sanitation, and the Commissioner of Transportation.

The permit holder agrees to hold the City of Chicago harmless for any damage, relocation or replacement costs associated with damage, relocation or removal of private property caused by the City performing work in the public way.

Authority for the above named privilege is herein given and granted from and after March 1, 2016 through and including December 1, 2016.

Alderman _____

Walter Burnett Jr. 27th Ward

City of Chicago

O2016-2362

Office of the City Clerk

Document Tracking Sheet

Meeting Date:	3/16/2016
Sponsor(s):	Burnett (27)
Type:	Ordinance
Title:	Sidewalk cafe(s) for Topo Gigio Ristorante
Committee(s) Assignment:	Committee on Transportation and Public Way

ORDINANCE
TOPO GIGIO RISTORANTE
Acct. No. 6526 - 1
Permit No. 1122160

Be It Ordained by the City Council of the City of Chicago:

Permission and authority are hereby given and granted to TOPO GIGIO RISTORANTE upon the terms and subject to the conditions of this ordinance, to maintain and use a portion of the public right of way for a sidewalk cafe adjacent to its premises located at 1514-16 N. Wells St.. Said sidewalk cafe area #1 shall be fifty (50) feet in length and nine point five (9.5) feet in width for a total of four hundred seventy-five (475) square feet and shall allow six (6) feet of clear space from the face of the curb/building line along N. WELLS ST. (Applicant paid $4.02 to much for 2015). The compensation for said space and the days and hours of operation for the sidewalk cafe shall be as follows:

Monday thru Saturday 11:30 a.m. to 11:00 p.m.Sunday 4:00 p.m.to 10:30 p.m.
Compensation: $1,092.50
SEATING CAPACITY: 33

Sidewalk Cafe Permit and approved plan must be posted at all times.

This grant of privilege #1122160 for a sidewalk cafe shall be subject to the provisions of Section 10-28-800 though 10-28-885 of the Municipal Code of Chicago and the directions of the Commissioner of Department of Business Affairs and Consumer Protection, the Commissioner of Streets and Sanitation, and the Commissioner of Transportation.

The permit holder agrees to hold the City of Chicago harmless for any damage, relocation or replacement costs associated with damage, relocation or removal of private property caused by the City performing work in the public way.

Authority for the above named privilege is herein given and granted from and after March 1, 2016 through and including December 1, 2016.

Alderman 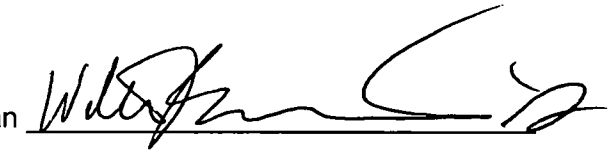

Walter Burnett Jr. 27th Ward

City of Chicago

O2016-2368

Office of the City Clerk

Document Tracking Sheet

Meeting Date:	3/16/2016
Sponsor(s):	Burnett (27)
Type:	Ordinance
Title:	Sidewalk cafe(s) for Tsukiji Fish Market, Inc.
Committee(s) Assignment:	Committee on Transportation and Public Way

ORDINANCE
TSUKIJI FISH MARKET, INC.
Acct. No. 392054 - 1
Permit No. 1122446

Be It Ordained by the City Council of the City of Chicago:

Permission and authority are hereby given and granted to TSUKIJI FISH MARKET, INC. upon the terms and subject to the conditions of this ordinance, to maintain and use a portion of the public right of way for a sidewalk cafe adjacent to its premises located at 1156 W. Grand Ave.. Said sidewalk cafe area #1 shall be twenty-two point six six (22.66) feet in length and five (5) feet in width for a total of one hundred thirteen point three (113.3) square feet and shall allow six (6) feet of clear space from the face of the curb/building line along West Grand Avenue. The compensation for said space and the days and hours of operation for the sidewalk cafe shall be as follows:

Sunday through Thursday 11:00 a.m. to 10:00 p.m. Friday and Saturday 11:00 a.m. to 11:00 p.m.
Compensation: $600.00
SEATING CAPACITY: 20

Sidewalk Cafe Permit and approved plan must be posted at all times.

This grant of privilege #1122446 for a sidewalk cafe shall be subject to the provisions of Section 10-28-800 though 10-28-885 of the Municipal Code of Chicago and the directions of the Commissioner of Department of Business Affairs and Consumer Protection, the Commissioner of Streets and Sanitation, and the Commissioner of Transportation.

The permit holder agrees to hold the City of Chicago harmless for any damage, relocation or replacement costs associated with damage, relocation or removal of private property caused by the City performing work in the public way.

Authority for the above named privilege is herein given and granted from and after March 1, 2016 through and including December 1, 2016.

Alderman _____

Walter Burnett Jr. 27th Ward

City of Chicago

O2016-2376

Office of the City Clerk

Document Tracking Sheet

Meeting Date:	3/16/2016
Sponsor(s):	Burnett (27)
Type:	Ordinance
Title:	Sidewalk cafe(s) for Viaggio
Committee(s) Assignment:	Committee on Transportation and Public Way

ORDINANCE
VIAGGIO
Acct. No. 275310 - 1
Permit No. 1121959

Be It Ordained by the City Council of the City of Chicago:

Permission and authority are hereby given and granted to VIAGGIO upon the terms and subject to the conditions of this ordinance, to maintain and use a portion of the public right of way for a sidewalk cafe adjacent to its premises located at 1330 W. Madison St.. Said sidewalk cafe area #1 shall be twenty-four (24) feet in length and four (4) feet in width, area #2 shall be ten (10) feet in length and four (4) feet in width, area #3 shall be ten (10) feet in length and four (4) feet in width for a total of one hundred seventy-six (176) square feet and shall allow six (6) feet of clear space from the face of the curb/building line along W. Madison Street. The compensation for said space and the days and hours of operation for the sidewalk cafe shall be as follows:

Monday through Sunday 8:00 a.m. to 12:00 midnight
Compensation: $600.00
SEATING CAPACITY: 26

Sidewalk Cafe Permit and approved plan must be posted at all times.

This grant of privilege #1121959 for a sidewalk cafe shall be subject to the provisions of Section 10-28-800 though 10-28-885 of the Municipal Code of Chicago and the directions of the Commissioner of Department of Business Affairs and Consumer Protection, the Commissioner of Streets and Sanitation, and the Commissioner of Transportation.

The permit holder agrees to hold the City of Chicago harmless for any damage, relocation or replacement costs associated with damage, relocation or removal of private property caused by the City performing work in the public way.

Authority for the above named privilege is herein given and granted from and after March 1, 2016 through and including December 1, 2016.

Alderman _____

Walter Burnett Jr. 27th Ward

City of Chicago

O2016-2378

Office of the City Clerk

Document Tracking Sheet

Meeting Date:	3/16/2016
Sponsor(s):	Burnett (27)
Type:	Ordinance
Title:	Sidewalk cafe(s) for Vivo Restaurant
Committee(s) Assignment:	Committee on Transportation and Public Way

ORDINANCE
VIVO RESTAURANT
Acct. No. 11184 - 1
Permit No. 1122458

Be It Ordained by the City Council of the City of Chicago:

Permission and authority are hereby given and granted to VIVO RESTAURANT upon the terms and subject to the conditions of this ordinance, to maintain and use a portion of the public right of way for a sidewalk cafe adjacent to its premises located at 838 W. Randolph St.. Said sidewalk cafe area #1 shall be nineteen (19) feet in length and nine (9) feet in width, area #2 shall be sixteen (16) feet in length and three (3) feet in width for a total of two hundred nineteen (219) square feet and shall allow six (6) feet of clear space from the face of the curb/building line along W. Randolph Street. The compensation for said space and the days and hours of operation for the sidewalk cafe shall be as follows:

Monday through Friday 11:00 a.m. to 12:00 midnight Saturday and Sunday 4:00 p.m. to 12:00 midnight
Compensation: $600.00
SEATING CAPACITY: 22

Sidewalk Cafe Permit and approved plan must be posted at all times.

This grant of privilege #1122458 for a sidewalk cafe shall be subject to the provisions of Section 10-28-800 though 10-28-885 of the Municipal Code of Chicago and the directions of the Commissioner of Department of Business Affairs and Consumer Protection, the Commissioner of Streets and Sanitation, and the Commissioner of Transportation.

The permit holder agrees to hold the City of Chicago harmless for any damage, relocation or replacement costs associated with damage, relocation or removal of private property caused by the City performing work in the public way.

Authority for the above named privilege is herein given and granted from and after March 1, 2016 through and including December 1, 2016.

Alderman _____

Walter Burnett Jr. 27th Ward

City of Chicago

O2016-2381

Office of the City Clerk

Document Tracking Sheet

Meeting Date:	3/16/2016
Sponsor(s):	Burnett (27)
Type:	Ordinance
Title:	Sidewalk cafe(s) for 1154 Fulton Market
Committee(s) Assignment:	Committee on Transportation and Public Way

ORDINANCE
1154 FULTON MARKET
Acct. No. 372309 - 1
Permit No. 1122428

Be It Ordained by the City Council of the City of Chicago:

Permission and authority are hereby given and granted to 1154 FULTON MARKET upon the terms and subject to the conditions of this ordinance, to maintain and use a portion of the public right of way for a sidewalk cafe adjacent to its premises located at 1154 W. Fulton Market . Said sidewalk cafe area #1 shall be sixty-four point five (64.5) feet in length and ten point six seven (10.67) feet in width for a total of six hundred eighty-eight point two two (688.22) square feet and shall allow six (6) feet of clear space from the face of the curb/building line along N. Racine Avenue. The compensation for said space and the days and hours of operation for the sidewalk cafe shall be as follows:

Monday through Saturday 11:00 a.m. to 10:00 p.m.
Compensation: $757.04
SEATING CAPACITY: 48

Sidewalk Cafe Permit and approved plan must be posted at all times.

This grant of privilege #1122428 for a sidewalk cafe shall be subject to the provisions of Section 10-28-800 though 10-28-885 of the Municipal Code of Chicago and the directions of the Commissioner of Department of Business Affairs and Consumer Protection, the Commissioner of Streets and Sanitation, and the Commissioner of Transportation.

The permit holder agrees to hold the City of Chicago harmless for any damage, relocation or replacement costs associated with damage, relocation or removal of private property caused by the City performing work in the public way.

Authority for the above named privilege is herein given and granted from and after March 1, 2016 through and including December 1, 2016.

Alderman _____

Walter Burnett Jr. 27th Ward

City of Chicago

O2016-2440

Office of the City Clerk

Document Tracking Sheet

Meeting Date:	3/16/2016
Sponsor(s):	Burnett (27)
Type:	Ordinance
Title:	Sidewalk cafe(s) for Publican, The
Committee(s) Assignment:	Committee on Transportation and Public Way

ORDINANCE
THE PUBLICAN
Acct. No. 317802 - 1
Permit No. 1122419

Be It Ordained by the City Council of the City of Chicago:

Permission and authority are hereby given and granted to THE PUBLICAN upon the terms and subject to the conditions of this ordinance, to maintain and use a portion of the public right of way for a sidewalk cafe adjacent to its premises located at 837 W. Fulton Market . Said sidewalk cafe area #1 shall be forty-two (42) feet in length and eight (8) feet in width for a total of three hundred thirty-six (336) square feet and shall allow six (6) feet of clear space from the face of the curb/building line along W. Fulton Market. The compensation for said space and the days and hours of operation for the sidewalk cafe shall be as follows:

Monday through Friday 3:30 p.m. to 12:00 midnight Saturday and Sunday 10:00 a.m. to 12:00 midnight
Compensation: $600.00
SEATING CAPACITY: 30

Sidewalk Cafe Permit and approved plan must be posted at all times.

This grant of privilege #1122419 for a sidewalk cafe shall be subject to the provisions of Section 10-28-800 though 10-28-885 of the Municipal Code of Chicago and the directions of the Commissioner of Department of Business Affairs and Consumer Protection, the Commissioner of Streets and Sanitation, and the Commissioner of Transportation.

The permit holder agrees to hold the City of Chicago harmless for any damage, relocation or replacement costs associated with damage, relocation or removal of private property caused by the City performing work in the public way.

Authority for the above named privilege is herein given and granted from and after March 1, 2016 through and including December 1, 2016.

Alderman _____

Walter Burnett Jr. 27th Ward

City of Chicago

O2016-2166

Office of the City Clerk

Document Tracking Sheet

Meeting Date:	3/16/2016
Sponsor(s):	Taliaferro (29)
Type:	Ordinance
Title:	Sidewalk cafe(s) for Abram Gale
Committee(s) Assignment:	Committee on Transportation and Public Way

ORDINANCE
ABRAM GALE
Acct. No. 350403 - 1
Permit No. 1121952

Be It Ordained by the City Council of the City of Chicago:

Permission and authority are hereby given and granted to ABRAM GALE upon the terms and subject to the conditions of this ordinance, to maintain and use a portion of the public right of way for a sidewalk cafe adjacent to its premises located at 2366-2370 N. Neva Ave.. Said sidewalk cafe area #1 shall be forty-three (43) feet in length and nine (9) feet in width for a total of three hundred eighty-seven (387) square feet and shall allow six (6) feet of clear space from the face of the curb/building line along N. Neva. The compensation for said space and the days and hours of operation for the sidewalk cafe shall be as follows:

Sunday through Saturday 10:00 a.m. until 12:00 midnight
Compensation: $600.00
SEATING CAPACITY: 36

Sidewalk Cafe Permit and approved plan must be posted at all times.

This grant of privilege #1121952 for a sidewalk cafe shall be subject to the provisions of Section 10-28-800 though 10-28-885 of the Municipal Code of Chicago and the directions of the Commissioner of Department of Business Affairs and Consumer Protection, the Commissioner of Streets and Sanitation, and the Commissioner of Transportation.

The permit holder agrees to hold the City of Chicago harmless for any damage, relocation or replacement costs associated with damage, relocation or removal of private property caused by the City performing work in the public way.

Authority for the above named privilege is herein given and granted from and after March 1, 2016 through and including December 1, 2016.

Alderman _____

Chris Taliaferro 29th Ward

Department of Business Affairs and Consumer Protection
Small Business Center - Public Way Use Unit
City Hall - 121 N. LaSalle Street, Room 800 • Chicago, IL 60602
312-74-GOBIZ / 312-744-6249 • (312) 744-1944 (TTY)
http://www.cityofchicago.org/bacp

03/16/2016

Alderman **Chris Taliaferro**
Ward # **29**
City of Chicago
City Hall, Room **300**
121 North LaSalle Street
Chicago, Illinois 60602

Re: An ordinance to use and maintain a portion of the public right-of-way for **one (1) sidewalk cafe(s)** for **ABRAM GALE**, adjacent to the premises known as **2366-2370 N. Neva Ave.**.

Dear Alderman **Chris Taliaferro**:

The applicant referenced above has requested the use of the public right-of-way for a **sidewalk cafe(s)**. An ordinance has been prepared by the Department of Business Affairs and Consumer Protection – Small Business Center - Public Way Use Unit for presentation to the City Council. Because this request was made for properties located in your ward, as approved by you as per the attached, I respectfully request that you introduce the attached ordinance at the next City Council meeting.

If you have any questions regarding this ordinance, please contact Anthony Bertuca at (312) 744-5506.

Department of Business Affairs and Consumer Protection

City of Chicago

O2016-2170

Office of the City Clerk

Document Tracking Sheet

Meeting Date:	3/16/2016
Sponsor(s):	Reboyras (30)
Type:	Ordinance
Title:	Sidewalk cafe(s) for New Polonia Club, Inc.
Committee(s) Assignment:	Committee on Transportation and Public Way

ORDINANCE
New Polonia Club Inc.
Acct. No. 7035 - 2
Permit No. 1122092

Be It Ordained by the City Council of the City of Chicago:

Permission and authority are hereby given and granted to New Polonia Club Inc. upon the terms and subject to the conditions of this ordinance, to maintain and use a portion of the public right of way for a sidewalk cafe adjacent to its premises located at 6101-6103 W. Belmont Ave.. Said sidewalk cafe area #1 shall be twenty-five (25) feet in length and seven point six (7.6) feet in width for a total of one hundred ninety (190) square feet and shall allow six (6) feet of clear space from the face of the curb/building line along N. Meade. The compensation for said space and the days and hours of operation for the sidewalk cafe shall be as follows:

Monday through Saturday 10am until 12:00am Sunday 11:00am until 12:00am
Compensation: $600.00
SEATING CAPACITY: 20

Sidewalk Cafe Permit and approved plan must be posted at all times.

This grant of privilege #1122092 for a sidewalk cafe shall be subject to the provisions of Section 10-28-800 though 10-28-885 of the Municipal Code of Chicago and the directions of the Commissioner of Department of Business Affairs and Consumer Protection, the Commissioner of Streets and Sanitation, and the Commissioner of Transportation.

The permit holder agrees to hold the City of Chicago harmless for any damage, relocation or replacement costs associated with damage, relocation or removal of private property caused by the City performing work in the public way.

Authority for the above named privilege is herein given and granted from and after March 1, 2016 through and including December 1, 2016.

Alderman 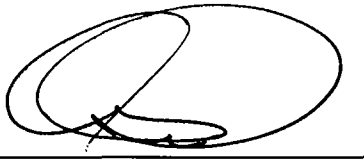

Ariel Reboyras 30th Ward

Department of Business Affairs and Consumer Protection
Small Business Center - Public Way Use Unit
City Hall - 121 N LaSalle Street, Room 800 • Chicago, IL 60602
312-74-GOBIZ / 312-744-6249 • (312) 744-1944 (TTY)
http://www.cityofchicago.org/bacp

03/16/2016

Alderman **Ariel Reboyras**
Ward # **30**
City of Chicago
City Hall, Room **300**
121 North LaSalle Street
Chicago, Illinois 60602

Re: An ordinance to use and maintain a portion of the public right-of-way for **one (1) sidewalk cafe(s)** for **New Polonia Club Inc.**, adjacent to the premises known as **6101-6103 W. Belmont Ave.**.

Dear Alderman **Ariel Reboyras**:

The applicant referenced above has requested the use of the public right-of-way for a **sidewalk cafe(s)**. An ordinance has been prepared by the Department of Business Affairs and Consumer Protection – Small Business Center - Public Way Use Unit for presentation to the City Council. Because this request was made for properties located in your ward, as approved by you as per the attached, I respectfully request that you introduce the attached ordinance at the next City Council meeting.

If you have any questions regarding this ordinance, please contact Anthony Bertuca at (312) 744-5506.

Department of Business Affairs and Consumer Protection

City of Chicago

O2016-2174

Office of the City Clerk

Document Tracking Sheet

Meeting Date:	3/16/2016
Sponsor(s):	Santiago (31)
Type:	Ordinance
Title:	Sidewalk cafe(s) for Taqueria El Kacheton
Committee(s) Assignment:	Committee on Transportation and Public Way

ORDINANCE
TAQUERIA EL KACHETON
Acct. No. 342683 - 1
Permit No. 1122381

Be It Ordained by the City Council of the City of Chicago:

Permission and authority are hereby given and granted to TAQUERIA EL KACHETON upon the terms and subject to the conditions of this ordinance, to maintain and use a portion of the public right of way for a sidewalk cafe adjacent to its premises located at 2446 N. Laramie Ave.. Said sidewalk cafe area #1 shall be twenty-five (25) feet in length and five (5) feet in width for a total of one hundred twenty-five (125) square feet and shall allow six (6) feet of clear space from the face of the curb/building line along N. Laramie. The compensation for said space and the days and hours of operation for the sidewalk cafe shall be as follows:

Sunday through Saturday 9:30 am until 10:00pm
Compensation: $600.00
SEATING CAPACITY: 6

Sidewalk Cafe Permit and approved plan must be posted at all times.

This grant of privilege #1122381 for a sidewalk cafe shall be subject to the provisions of Section 10-28-800 though 10-28-885 of the Municipal Code of Chicago and the directions of the Commissioner of Department of Business Affairs and Consumer Protection, the Commissioner of Streets and Sanitation, and the Commissioner of Transportation.

The permit holder agrees to hold the City of Chicago harmless for any damage, relocation or replacement costs associated with damage, relocation or removal of private property caused by the City performing work in the public way.

Authority for the above named privilege is herein given and granted from and after March 1, 2016 through and including December 1, 2016.

Alderman _____

Milagros "Milly" Santiago 31st Ward

Department of Business Affairs and Consumer Protection
Small Business Center - Public Way Use Unit
City Hall - 121 N. LaSalle Street, Room 800 • Chicago, IL 60602
312-74-GOBIZ / 312-744-6249 • (312) 744-1944 (TTY)
http://www.cityofchicago.org/bacp

03/16/2016

Alderman **Milagros "Milly" Santiago**
Ward # **31**
City of Chicago
City Hall, Room **300**
121 North LaSalle Street
Chicago, Illinois 60602

Re: An ordinance to use and maintain a portion of the public right-of-way for **one (1) sidewalk cafe(s)** for **TAQUERIA EL KACHETON**, adjacent to the premises known as **2446 N. Laramie Ave.**.

Dear Alderman **Milagros "Milly" Santiago**:

The applicant referenced above has requested the use of the public right-of-way for a **sidewalk cafe(s)**. An ordinance has been prepared by the Department of Business Affairs and Consumer Protection – Small Business Center - Public Way Use Unit for presentation to the City Council. Because this request was made for properties located in your ward, as approved by you as per the attached, I respectfully request that you introduce the attached ordinance at the next City Council meeting.

If you have any questions regarding this ordinance, please contact Anthony Bertuca at (312) 744-5506.

Department of Business Affairs and Consumer Protection

City of Chicago

O2016-2195

Office of the City Clerk

Document Tracking Sheet

Meeting Date:	3/16/2016
Sponsor(s):	Waguespack (32)
Type:	Ordinance
Title:	Sidewalk cafe(s) for Altiro
Committee(s) Assignment:	Committee on Transportation and Public Way

ORDINANCE
ALTIRO
Acct. No. 390824 - 1
Permit No. 1122224

Be It Ordained by the City Council of the City of Chicago:

Permission and authority are hereby given and granted to ALTIRO upon the terms and subject to the conditions of this ordinance, to maintain and use a portion of the public right of way for a sidewalk cafe adjacent to its premises located at 2116 W. Roscoe St.. Said sidewalk cafe area #1 shall be twenty-four (24) feet in length and eight point four two (8.42) feet in width for a total of two hundred two point zero eight (202.08) square feet and shall allow six (6) feet of clear space from the face of the curb/building line along W. Roscoe Street. The compensation for said space and the days and hours of operation for the sidewalk cafe shall be as follows:

Sunday through Thursday 11:00 a.m. to 10:00 p.m. Friday and Saturday 11:00 a.m. to 11:00 p.m
Compensation: $600.00
SEATING CAPACITY: 14

Sidewalk Cafe Permit and approved plan must be posted at all times.

This grant of privilege #1122224 for a sidewalk cafe shall be subject to the provisions of Section 10-28-800 though 10-28-885 of the Municipal Code of Chicago and the directions of the Commissioner of Department of Business Affairs and Consumer Protection, the Commissioner of Streets and Sanitation, and the Commissioner of Transportation.

The permit holder agrees to hold the City of Chicago harmless for any damage, relocation or replacement costs associated with damage, relocation or removal of private property caused by the City performing work in the public way.

Authority for the above named privilege is herein given and granted from and after March 1, 2016 through and including December 1, 2016.

Alderman Scott Waguespack

Scott Waguespack 32nd Ward

Department of Business Affairs and Consumer Protection
Small Business Center - Public Way Use Unit
City Hall - 121 N. LaSalle Street, Room 800 • Chicago, IL 60602
312-74-GOBIZ / 312-744-6249 • (312) 744-1944 (TTY)
http //www.cityofchicago.org/bacp

03/16/2016

Alderman **Scott Waguespack**
Ward # **32**
City of Chicago
City Hall, Room **300**
121 North LaSalle Street
Chicago, Illinois 60602

Re: An ordinance to use and maintain a portion of the public right-of-way for **one (1) sidewalk cafe(s)** for **ALTIRO**, adjacent to the premises known as **2116 W. Roscoe St.**.

Dear Alderman **Scott Waguespack**:

The applicant referenced above has requested the use of the public right-of-way for a **sidewalk cafe(s)**. An ordinance has been prepared by the Department of Business Affairs and Consumer Protection – Small Business Center - Public Way Use Unit for presentation to the City Council. Because this request was made for properties located in your ward, as approved by you as per the attached, I respectfully request that you introduce the attached ordinance at the next City Council meeting.

If you have any questions regarding this ordinance, please contact Anthony Bertuca at (312) 744-5506.

Department of Business Affairs and Consumer Protection

City of Chicago

O2016-2199

Office of the City Clerk

Document Tracking Sheet

Meeting Date:	3/16/2016
Sponsor(s):	Waguespack (32)
Type:	Ordinance
Title:	Sidewalk cafe(s) for Azucar Bar & Grill
Committee(s) Assignment:	Committee on Transportation and Public Way

ORDINANCE
AZUCAR BAR & GRILL
Acct. No. 297399 - 1
Permit No. 1122250

Be It Ordained by the City Council of the City of Chicago:

Permission and authority are hereby given and granted to AZUCAR BAR & GRILL upon the terms and subject to the conditions of this ordinance, to maintain and use a portion of the public right of way for a sidewalk cafe adjacent to its premises located at 2647 N. Kedzie Ave.. Said sidewalk cafe area #1 shall be twenty-two (22) feet in length and eight (8) feet in width for a total of one hundred seventy-six (176) square feet and shall allow six (6) feet of clear space from the face of the curb/building line along N. Kedzie Avenue. The compensation for said space and the days and hours of operation for the sidewalk cafe shall be as follows:

Tuesday through Sunday 4:30 p.m. to 12:00 midnight
Compensation: $600.00
SEATING CAPACITY: 12

Sidewalk Cafe Permit and approved plan must be posted at all times.

This grant of privilege #1122250 for a sidewalk cafe shall be subject to the provisions of Section 10-28-800 though 10-28-885 of the Municipal Code of Chicago and the directions of the Commissioner of Department of Business Affairs and Consumer Protection, the Commissioner of Streets and Sanitation, and the Commissioner of Transportation.

The permit holder agrees to hold the City of Chicago harmless for any damage, relocation or replacement costs associated with damage, relocation or removal of private property caused by the City performing work in the public way.

Authority for the above named privilege is herein given and granted from and after March 1, 2016 through and including December 1, 2016.

Alderman _____

Scott Waguespack 32nd Ward

Department of Business Affairs and Consumer Protection
Small Business Center - Public Way Use Unit
City Hall - 121 N. LaSalle Street, Room 800 • Chicago. IL 60602
312-74-GOBIZ / 312-744-6249 • (312) 744-1944 (TTY)
http //www.cityofchicago.org/bacp

03/16/2016

Alderman **Scott Waguespack**
Ward # **32**
City of Chicago
City Hall, Room **300**
121 North LaSalle Street
Chicago, Illinois 60602

Re: An ordinance to use and maintain a portion of the public right-of-way for **one (1) sidewalk cafe(s)** for **AZUCAR BAR & GRILL**, adjacent to the premises known as **2647 N. Kedzie Ave.**.

Dear Alderman **Scott Waguespack**:

The applicant referenced above has requested the use of the public right-of-way for a **sidewalk cafe(s)**. An ordinance has been prepared by the Department of Business Affairs and Consumer Protection – Small Business Center - Public Way Use Unit for presentation to the City Council. Because this request was made for properties located in your ward, as approved by you as per the attached, I respectfully request that you introduce the attached ordinance at the next City Council meeting.

If you have any questions regarding this ordinance, please contact Anthony Bertuca at (312) 744-5506.

Department of Business Affairs and Consumer Protection

City of Chicago

O2016-2202

Office of the City Clerk

Document Tracking Sheet

Meeting Date:	3/16/2016
Sponsor(s):	Waguespack (32)
Type:	Ordinance
Title:	Sidewalk cafe(s) for Beef & Barley
Committee(s) Assignment:	Committee on Transportation and Public Way

ORDINANCE
BEEF & BARLEY
Acct. No. 64184 - 1
Permit No. 1122067

Be It Ordained by the City Council of the City of Chicago:

Permission and authority are hereby given and granted to BEEF & BARLEY upon the terms and subject to the conditions of this ordinance, to maintain and use a portion of the public right of way for a sidewalk cafe adjacent to its premises located at 3001 N. Ashland Ave.. Said sidewalk cafe area #1 shall be nineteen (19) feet in length and eight point eight three (8.83) feet in width, area #2 shall be sixty-eight (68) feet in length and eight point eight three (8.83) feet in width for a total of seven hundred sixty-eight point two one (768.21) square feet and shall allow six (6) feet of clear space from the face of the curb/building line along W. Wellington. The compensation for said space and the days and hours of operation for the sidewalk cafe shall be as follows:

Monday thru Sunday 11:00 a.m. to 12:00 a.m.
Compensation: $845.03
SEATING CAPACITY: 84

Sidewalk Cafe Permit and approved plan must be posted at all times.

This grant of privilege #1122067 for a sidewalk cafe shall be subject to the provisions of Section 10-28-800 though 10-28-885 of the Municipal Code of Chicago and the directions of the Commissioner of Department of Business Affairs and Consumer Protection, the Commissioner of Streets and Sanitation, and the Commissioner of Transportation.

The permit holder agrees to hold the City of Chicago harmless for any damage, relocation or replacement costs associated with damage, relocation or removal of private property caused by the City performing work in the public way.

Authority for the above named privilege is herein given and granted from and after March 1, 2016 through and including December 1, 2016.

Alderman Scott Waguespack

Scott Waguespack 32nd Ward

Department of Business Affairs and Consumer Protection
Small Business Center - Public Way Use Unit
City Hall - 121 N. LaSalle Street, Room 800 • Chicago, IL 60602
312-74-GOBIZ / 312-744-6249 • (312) 744-1944 (TTY)
http://www.cityofchicago.org/bacp

03/16/2016

Alderman **Scott Waguespack**
Ward # **32**
City of Chicago
City Hall, Room **300**
121 North LaSalle Street
Chicago, Illinois 60602

Re: An ordinance to use and maintain a portion of the public right-of-way for **two (2) sidewalk cafe(s)** for **BEEF & BARLEY**, adjacent to the premises known as **3001 N. Ashland Ave.**.

Dear Alderman **Scott Waguespack**:

The applicant referenced above has requested the use of the public right-of-way for a **sidewalk cafe(s)**. An ordinance has been prepared by the Department of Business Affairs and Consumer Protection – Small Business Center - Public Way Use Unit for presentation to the City Council. Because this request was made for properties located in your ward, as approved by you as per the attached, I respectfully request that you introduce the attached ordinance at the next City Council meeting.

If you have any questions regarding this ordinance, please contact Anthony Bertuca at (312) 744-5506.

Department of Business Affairs and Consumer Protection

City of Chicago

O2016-2204

Office of the City Clerk

Document Tracking Sheet

Meeting Date:	3/16/2016
Sponsor(s):	Waguespack (32)
Type:	Ordinance
Title:	Sidewalk cafe(s) for Cortland's Garage
Committee(s) Assignment:	Committee on Transportation and Public Way

ORDINANCE
CORTLAND'S GARAGE
Acct. No. 24023 - 1
Permit No. 1121893

Be It Ordained by the City Council of the City of Chicago:

Permission and authority are hereby given and granted to CORTLAND'S GARAGE upon the terms and subject to the conditions of this ordinance, to maintain and use a portion of the public right of way for a sidewalk cafe adjacent to its premises located at 1645 W. Cortland St.. Said sidewalk cafe area #1 shall be twenty-three (23) feet in length and seven (7) feet in width for a total of one hundred sixty-one (161) square feet and shall allow six (6) feet of clear space from the face of the curb/building line along W. Cortland Street. The compensation for said space and the days and hours of operation for the sidewalk cafe shall be as follows:

Monday through Wednesday 11:00 a.m. to 11:00 p.m. Thursday thru Sunday 11:00 a.m. to 12:00 a.m.
Compensation: $600.00
SEATING CAPACITY: 26

Sidewalk Cafe Permit and approved plan must be posted at all times.

This grant of privilege #1121893 for a sidewalk cafe shall be subject to the provisions of Section 10-28-800 though 10-28-885 of the Municipal Code of Chicago and the directions of the Commissioner of Department of Business Affairs and Consumer Protection, the Commissioner of Streets and Sanitation, and the Commissioner of Transportation.

The permit holder agrees to hold the City of Chicago harmless for any damage, relocation or replacement costs associated with damage, relocation or removal of private property caused by the City performing work in the public way.

Authority for the above named privilege is herein given and granted from and after March 1, 2016 through and including December 1, 2016.

Alderman _____

Scott Waguespack 32nd Ward

Department of Business Affairs and Consumer Protection
Small Business Center - Public Way Use Unit
City Hall - 121 N. LaSalle Street, Room 800 • Chicago, IL 60602
312-74-GOBIZ / 312-744-6249 • (312) 744-1944 (TTY)
http //www.cityofchicago.org/bacp

03/16/2016

Alderman **Scott Waguespack**
Ward # **32**
City of Chicago
City Hall, Room **300**
121 North LaSalle Street
Chicago, Illinois 60602

Re: An ordinance to use and maintain a portion of the public right-of-way for **one (1) sidewalk cafe(s)** for **CORTLAND'S GARAGE**, adjacent to the premises known as **1645 W. Cortland St.**.

Dear Alderman **Scott Waguespack**:

The applicant referenced above has requested the use of the public right-of-way for a **sidewalk cafe(s)**. An ordinance has been prepared by the Department of Business Affairs and Consumer Protection – Small Business Center - Public Way Use Unit for presentation to the City Council. Because this request was made for properties located in your ward, as approved by you as per the attached, I respectfully request that you introduce the attached ordinance at the next City Council meeting.

If you have any questions regarding this ordinance, please contact Anthony Bertuca at (312) 744-5506.

Department of Business Affairs and Consumer Protection

City of Chicago

O2016-2207

Office of the City Clerk

Document Tracking Sheet

Meeting Date:	3/16/2016
Sponsor(s):	Waguespack (32)
Type:	Ordinance
Title:	Sidewalk cafe(s) for Cuba 312
Committee(s) Assignment:	Committee on Transportation and Public Way

ORDINANCE
CUBA 312
Acct. No. 392082 - 1
Permit No. 1122144

Be It Ordained by the City Council of the City of Chicago:

Permission and authority are hereby given and granted to CUBA 312 upon the terms and subject to the conditions of this ordinance, to maintain and use a portion of the public right of way for a sidewalk cafe adjacent to its premises located at 2054 W. Roscoe St.. Said sidewalk cafe area #1 shall be twenty-four (24) feet in length and seven point five (7.5) feet in width for a total of one hundred eighty (180) square feet and shall allow six (6) feet of clear space from the face of the curb/building line along W. Roscoe Street. The compensation for said space and the days and hours of operation for the sidewalk cafe shall be as follows:

Tuesday through Thursday 12:00 a.m. to 9:00 p.m. Friday 12:00 p.m. to 10:00 p.m. Saturday 11:00 a.m. to 10:00 p.m. Sunday 11:00 a.m. to 8:00 p.m.
Compensation: $600.00
SEATING CAPACITY: 12

Sidewalk Cafe Permit and approved plan must be posted at all times.

This grant of privilege #1122144 for a sidewalk cafe shall be subject to the provisions of Section 10-28-800 though 10-28-885 of the Municipal Code of Chicago and the directions of the Commissioner of Department of Business Affairs and Consumer Protection, the Commissioner of Streets and Sanitation, and the Commissioner of Transportation.

The permit holder agrees to hold the City of Chicago harmless for any damage, relocation or replacement costs associated with damage, relocation or removal of private property caused by the City performing work in the public way.

Authority for the above named privilege is herein given and granted from and after March 1, 2016 through and including December 1, 2016.

Alderman _____

Scott Waguespack 32nd Ward

Department of Business Affairs and Consumer Protection
Small Business Center - Public Way Use Unit
City Hall - 121 N LaSalle Street, Room 800 • Chicago, IL 60602
312-74-GOBIZ / 312-744-6249 • (312) 744-1944 (TTY)
http://www.cityofchicago.org/bacp

03/16/2016

Alderman **Scott Waguespack**
Ward # **32**
City of Chicago
City Hall, Room **300**
121 North LaSalle Street
Chicago, Illinois 60602

Re: An ordinance to use and maintain a portion of the public right-of-way for **one (1) sidewalk cafe(s)** for **CUBA 312**, adjacent to the premises known as **2054 W. Roscoe St.**.

Dear Alderman **Scott Waguespack**:

The applicant referenced above has requested the use of the public right-of-way for a **sidewalk cafe(s)**. An ordinance has been prepared by the Department of Business Affairs and Consumer Protection – Small Business Center - Public Way Use Unit for presentation to the City Council. Because this request was made for properties located in your ward, as approved by you as per the attached, I respectfully request that you introduce the attached ordinance at the next City Council meeting.

If you have any questions regarding this ordinance, please contact Anthony Bertuca at (312) 744-5506.

Department of Business Affairs and Consumer Protection

City of Chicago

O2016-2213

Office of the City Clerk

Document Tracking Sheet

Meeting Date:	3/16/2016
Sponsor(s):	Waguespack (32)
Type:	Ordinance
Title:	Sidewalk cafe(s) for El Cid Tacos No. 2
Committee(s) Assignment:	Committee on Transportation and Public Way

ORDINANCE
EL CID TACOS #2
Acct. No. 16296 - 2
Permit No. 1121996

Be It Ordained by the City Council of the City of Chicago:

Permission and authority are hereby given and granted to EL CID TACOS #2 upon the terms and subject to the conditions of this ordinance, to maintain and use a portion of the public right of way for a sidewalk cafe adjacent to its premises located at 2645 N. Kedzie Ave.. Said sidewalk cafe area #1 shall be twenty-five (25) feet in length and eleven (11) feet in width for a total of two hundred seventy-five (275) square feet and shall allow six (6) feet of clear space from the face of the curb/building line along N. Kedzie Avenue. The compensation for said space and the days and hours of operation for the sidewalk cafe shall be as follows:

Monday through Sunday 9:00 a.m. to 12:00 midnight.
Compensation: $600.00
SEATING CAPACITY: 18

Sidewalk Cafe Permit and approved plan must be posted at all times.

This grant of privilege #1121996 for a sidewalk cafe shall be subject to the provisions of Section 10-28-800 though 10-28-885 of the Municipal Code of Chicago and the directions of the Commissioner of Department of Business Affairs and Consumer Protection, the Commissioner of Streets and Sanitation, and the Commissioner of Transportation.

The permit holder agrees to hold the City of Chicago harmless for any damage, relocation or replacement costs associated with damage, relocation or removal of private property caused by the City performing work in the public way.

Authority for the above named privilege is herein given and granted from and after March 1, 2016 through and including December 1, 2016.

Alderman _____

Scott Waguespack 32nd Ward

Department of Business Affairs and Consumer Protection
Small Business Center- Public Way Use Unit
City Hall - 121 N. LaSalle Street Room 800 • Chicago, IL 60602
312-74-GOBIZ / 312-744-6249 • (312) 744-1944 (TTY)
http://www.cityofchicago.org/bacp

03/16/2016

Alderman **Scott Waguespack**
Ward # **32**
City of Chicago
City Hall, Room **300**
121 North LaSalle Street
Chicago, Illinois 60602

Re: An ordinance to use and maintain a portion of the public right-of-way for **one (1) sidewalk cafe(s)** for **EL CID TACOS #2**, adjacent to the premises known as **2645 N. Kedzie Ave.**.

Dear Alderman **Scott Waguespack**:

The applicant referenced above has requested the use of the public right-of-way for a **sidewalk cafe(s)**. An ordinance has been prepared by the Department of Business Affairs and Consumer Protection – Small Business Center - Public Way Use Unit for presentation to the City Council. Because this request was made for properties located in your ward, as approved by you as per the attached, I respectfully request that you introduce the attached ordinance at the next City Council meeting.

If you have any questions regarding this ordinance, please contact Anthony Bertuca at (312) 744-5506.

Department of Business Affairs and Consumer Protection

City of Chicago

O2016-2216

Office of the City Clerk

Document Tracking Sheet

Meeting Date:	3/16/2016
Sponsor(s):	Waguespack (32)
Type:	Ordinance
Title:	Sidewalk cafe(s) for Fat Willy's Rib Shack
Committee(s) Assignment:	Committee on Transportation and Public Way

ORDINANCE
FAT WILLY'S RIB SHACK
Acct. No. 242795 - 2
Permit No. 1121975

Be It Ordained by the City Council of the City of Chicago:

Permission and authority are hereby given and granted to FAT WILLY'S RIB SHACK upon the terms and subject to the conditions of this ordinance, to maintain and use a portion of the public right of way for a sidewalk cafe adjacent to its premises located at 2416-22 W. Schubert Ave.. Said sidewalk cafe area #1 shall be thirty-nine point eight three (39.83) feet in length and eleven (11) feet in width for a total of four hundred thirty-eight point one three (438.13) square feet and shall allow six (6) feet of clear space from the face of the curb/building line along W. Schubert Avenue. The compensation for said space and the days and hours of operation for the sidewalk cafe shall be as follows:

Sunday thru Thursday 11:30 a.m. to 10:00 p.m.Friday & Saturday 11:30 a.m. to 11:00 p.m.
Compensation: $600.00
SEATING CAPACITY: 32

Sidewalk Cafe Permit and approved plan must be posted at all times.

This grant of privilege #1121975 for a sidewalk cafe shall be subject to the provisions of Section 10-28-800 though 10-28-885 of the Municipal Code of Chicago and the directions of the Commissioner of Department of Business Affairs and Consumer Protection, the Commissioner of Streets and Sanitation, and the Commissioner of Transportation.

The permit holder agrees to hold the City of Chicago harmless for any damage, relocation or replacement costs associated with damage, relocation or removal of private property caused by the City performing work in the public way.

Authority for the above named privilege is herein given and granted from and after March 1, 2016 through and including December 1, 2016.

Alderman _____

Scott Waguespack 32nd Ward

Department of Business Affairs and Consumer Protection
Small Business Center - Public Way Use Unit
City Hall - 121 N. LaSalle Street, Room 800 • Chicago, IL 60602
312-74-GOBIZ / 312-744-6249 • (312) 744-1944 (TTY)
http://www.cityofchicago.org/bacp

03/16/2016

Alderman **Scott Waguespack**
Ward # **32**
City of Chicago
City Hall, Room **300**
121 North LaSalle Street
Chicago, Illinois 60602

Re: An ordinance to use and maintain a portion of the public right-of-way for **one (1) sidewalk cafe(s)** for **FAT WILLY'S RIB SHACK**, adjacent to the premises known as **2416-22 W. Schubert Ave.**.

Dear Alderman **Scott Waguespack**:

The applicant referenced above has requested the use of the public right-of-way for a **sidewalk cafe(s)**. An ordinance has been prepared by the Department of Business Affairs and Consumer Protection – Small Business Center - Public Way Use Unit for presentation to the City Council. Because this request was made for properties located in your ward, as approved by you as per the attached, I respectfully request that you introduce the attached ordinance at the next City Council meeting.

If you have any questions regarding this ordinance, please contact Anthony Bertuca at (312) 744-5506.

Department of Business Affairs and Consumer Protection

City of Chicago

O2016-2217

Office of the City Clerk

Document Tracking Sheet

Meeting Date:	3/16/2016
Sponsor(s):	Waguespack (32)
Type:	Ordinance
Title:	Sidewalk cafe(s) for Floyd's Pub
Committee(s) Assignment:	Committee on Transportation and Public Way

ORDINANCE
FLOYD'S PUB
Acct. No. 222699 - 1
Permit No. 1122322

Be It Ordained by the City Council of the City of Chicago:

Permission and authority are hereby given and granted to FLOYD'S PUB upon the terms and subject to the conditions of this ordinance, to maintain and use a portion of the public right of way for a sidewalk cafe adjacent to its premises located at 1944 N. Oakley Ave.. Said sidewalk cafe area #1 shall be fourteen (14) feet in length and seven (7) feet in width for a total of ninety-eight (98) square feet and shall allow six (6) feet of clear space from the face of the curb/building line along N. Oakley Avenue. The compensation for said space and the days and hours of operation for the sidewalk cafe shall be as follows:

Monday through Sunday 8:00 a.m. to 12:00 midnight
Compensation: $600.00
SEATING CAPACITY: 14

Sidewalk Cafe Permit and approved plan must be posted at all times.

This grant of privilege #1122322 for a sidewalk cafe shall be subject to the provisions of Section 10-28-800 though 10-28-885 of the Municipal Code of Chicago and the directions of the Commissioner of Department of Business Affairs and Consumer Protection, the Commissioner of Streets and Sanitation, and the Commissioner of Transportation.

The permit holder agrees to hold the City of Chicago harmless for any damage, relocation or replacement costs associated with damage, relocation or removal of private property caused by the City performing work in the public way.

Authority for the above named privilege is herein given and granted from and after March 1, 2016 through and including December 1, 2016.

Alderman Scott Waguespack

Scott Waguespack 32nd Ward

Department of Business Affairs and Consumer Protection
Small Business Center - Public Way Use Unit
City Hall - 121 N. LaSalle Street, Room 800 • Chicago, IL 60602
312-74-GOBIZ / 312-744-6249 • (312) 744-1944 (TTY)
http://www.cityofchicago.org/bacp

03/16/2016

Alderman **Scott Waguespack**
Ward # **32**
City of Chicago
City Hall, Room **300**
121 North LaSalle Street
Chicago, Illinois 60602

Re: An ordinance to use and maintain a portion of the public right-of-way for **one (1) sidewalk cafe(s)** for **FLOYD'S PUB**, adjacent to the premises known as **1944 N. Oakley Ave.**.

Dear Alderman **Scott Waguespack**:

The applicant referenced above has requested the use of the public right-of-way for a **sidewalk cafe(s)**. An ordinance has been prepared by the Department of Business Affairs and Consumer Protection – Small Business Center - Public Way Use Unit for presentation to the City Council. Because this request was made for properties located in your ward, as approved by you as per the attached, I respectfully request that you introduce the attached ordinance at the next City Council meeting.

If you have any questions regarding this ordinance, please contact Anthony Bertuca at (312) 744-5506.

Department of Business Affairs and Consumer Protection

City of Chicago

O2016-2220

Office of the City Clerk

Document Tracking Sheet

Meeting Date:	3/16/2016
Sponsor(s):	Waguespack (32)
Type:	Ordinance
Title:	Sidewalk cafe(s) for Jane's
Committee(s) Assignment:	Committee on Transportation and Public Way

ORDINANCE
JANE'S
Acct. No. 15254 - 2
Permit No. 1122294

Be It Ordained by the City Council of the City of Chicago:

Permission and authority are hereby given and granted to JANE'S upon the terms and subject to the conditions of this ordinance, to maintain and use a portion of the public right of way for a sidewalk cafe adjacent to its premises located at 1653-1655 W. Cortland St.. Said sidewalk cafe area #1 shall be twenty-two (22) feet in length and three point eight four (3.84) feet in width, area #2 shall be thirteen (13) feet in length and three point eight four (3.84) feet in width for a total of one hundred thirty-four point four (134.4) square feet and shall allow six (6) feet of clear space from the face of the curb/building line along Cortland. The compensation for said space and the days and hours of operation for the sidewalk cafe shall be as follows:

Tuesday - Thursday 5:00 pm to 10 :00 pm Friday 11:00 am to 10:00 pm Saturday & Sunday 8:00 am to 10:00 pm
Compensation: $600.00
SEATING CAPACITY: 24

Sidewalk Cafe Permit and approved plan must be posted at all times.

This grant of privilege #1122294 for a sidewalk cafe shall be subject to the provisions of Section 10-28-800 though 10-28-885 of the Municipal Code of Chicago and the directions of the Commissioner of Department of Business Affairs and Consumer Protection, the Commissioner of Streets and Sanitation, and the Commissioner of Transportation.

The permit holder agrees to hold the City of Chicago harmless for any damage, relocation or replacement costs associated with damage, relocation or removal of private property caused by the City performing work in the public way.

Authority for the above named privilege is herein given and granted from and after March 1, 2016 through and including December 1, 2016.

Alderman _____

Scott Waguespack 32nd Ward

Department of Business Affairs and Consumer Protection
Small Business Center - Public Way Use Unit
City Hall - 121 N. LaSalle Street, Room 800 • Chicago, IL 60602
312-74-GOBIZ / 312-744-6249 • (312) 744-1944 (TTY)
http://www.cityofchicago.org/bacp

03/16/2016

Alderman **Scott Waguespack**
Ward # **32**
City of Chicago
City Hall, Room **300**
121 North LaSalle Street
Chicago, Illinois 60602

Re: An ordinance to use and maintain a portion of the public right-of-way for **two (2) sidewalk cafe(s)** for **JANE'S**, adjacent to the premises known as **1653-1655 W. Cortland St.**.

Dear Alderman **Scott Waguespack**:

The applicant referenced above has requested the use of the public right-of-way for a **sidewalk cafe(s)**. An ordinance has been prepared by the Department of Business Affairs and Consumer Protection – Small Business Center - Public Way Use Unit for presentation to the City Council. Because this request was made for properties located in your ward, as approved by you as per the attached, I respectfully request that you introduce the attached ordinance at the next City Council meeting.

If you have any questions regarding this ordinance, please contact Anthony Bertuca at (312) 744-5506.

Department of Business Affairs and Consumer Protection

City of Chicago

O2016-2224

Office of the City Clerk

Document Tracking Sheet

Meeting Date:	3/16/2016
Sponsor(s):	Waguespack (32)
Type:	Ordinance
Title:	Sidewalk cafe(s) for Kitsch'n on Roscoe
Committee(s) Assignment:	Committee on Transportation and Public Way

ORDINANCE
KITSCH'N ON ROSCOE
Acct. No. 21010 - 1
Permit No. 1122332

Be It Ordained by the City Council of the City of Chicago:

Permission and authority are hereby given and granted to KITSCH'N ON ROSCOE upon the terms and subject to the conditions of this ordinance, to maintain and use a portion of the public right of way for a sidewalk cafe adjacent to its premises located at 2005 W. Roscoe St.. Said sidewalk cafe area #1 shall be twenty-five (25) feet in length and eight (8) feet in width for a total of two hundred (200) square feet and shall allow six (6) feet of clear space from the face of the curb/building line along W.ROSCOE. The compensation for said space and the days and hours of operation for the sidewalk cafe shall be as follows:

Monday through Sunday 8:00 a.m. to 12:00 midnight
Compensation: $600.00
SEATING CAPACITY: 24

Sidewalk Cafe Permit and approved plan must be posted at all times.

This grant of privilege #1122332 for a sidewalk cafe shall be subject to the provisions of Section 10-28-800 though 10-28-885 of the Municipal Code of Chicago and the directions of the Commissioner of Department of Business Affairs and Consumer Protection, the Commissioner of Streets and Sanitation, and the Commissioner of Transportation.

The permit holder agrees to hold the City of Chicago harmless for any damage, relocation or replacement costs associated with damage, relocation or removal of private property caused by the City performing work in the public way.

Authority for the above named privilege is herein given and granted from and after March 1, 2016 through and including December 1, 2016.

Alderman Scott Waguespack

Scott Waguespack 32nd Ward

Department of Business Affairs and Consumer Protection
Small Business Center - Public Way Use Unit
City Hall - 121 N. LaSalle Street, Room 800 • Chicago, IL 60602
312-74-GOBIZ / 312-744-6249 • (312) 744-1944 (TTY)
http //www cityofchicago org/bacp

03/16/2016

Alderman **Scott Waguespack**
Ward # **32**
City of Chicago
City Hall, Room **300**
121 North LaSalle Street
Chicago, Illinois 60602

Re: An ordinance to use and maintain a portion of the public right-of-way for **one (1) sidewalk cafe(s)** for **KITSCH'N ON ROSCOE**, adjacent to the premises known as **2005 W. Roscoe St.**.

Dear Alderman **Scott Waguespack**:

The applicant referenced above has requested the use of the public right-of-way for a **sidewalk cafe(s)**. An ordinance has been prepared by the Department of Business Affairs and Consumer Protection – Small Business Center - Public Way Use Unit for presentation to the City Council. Because this request was made for properties located in your ward, as approved by you as per the attached, I respectfully request that you introduce the attached ordinance at the next City Council meeting.

If you have any questions regarding this ordinance, please contact Anthony Bertuca at (312) 744-5506.

Department of Business Affairs and Consumer Protection

City of Chicago

O2016-2227

Office of the City Clerk

Document Tracking Sheet

Meeting Date:	3/16/2016
Sponsor(s):	Waguespack (32)
Type:	Ordinance
Title:	Sidewalk cafe(s) for Masa Azul
Committee(s) Assignment:	Committee on Transportation and Public Way

ORDINANCE
MASA AZUL
Acct. No. 359298 - 1
Permit No. 1122414

Be It Ordained by the City Council of the City of Chicago:

Permission and authority are hereby given and granted to MASA AZUL upon the terms and subject to the conditions of this ordinance, to maintain and use a portion of the public right of way for a sidewalk cafe adjacent to its premises located at 2901 W. Diversey Ave.. Said sidewalk cafe area #1 shall be forty-eight (48) feet in length and ten (10) feet in width for a total of four hundred eighty (480) square feet and shall allow six (6) feet of clear space from the face of the curb/building line along Francisco. The compensation for said space and the days and hours of operation for the sidewalk cafe shall be as follows:

Tuesday to Sunday 5:00 pm - 12:00 am
Compensation: $600.00
SEATING CAPACITY: 30

Sidewalk Cafe Permit and approved plan must be posted at all times.

This grant of privilege #1122414 for a sidewalk cafe shall be subject to the provisions of Section 10-28-800 though 10-28-885 of the Municipal Code of Chicago and the directions of the Commissioner of Department of Business Affairs and Consumer Protection, the Commissioner of Streets and Sanitation, and the Commissioner of Transportation.

The permit holder agrees to hold the City of Chicago harmless for any damage, relocation or replacement costs associated with damage, relocation or removal of private property caused by the City performing work in the public way.

Authority for the above named privilege is herein given and granted from and after March 1, 2016 through and including December 1, 2016.

Alderman Scott Waguespack

Scott Waguespack 32nd Ward

Department of Business Affairs and Consumer Protection
Small Business Center - Public Way Use Unit
City Hall - 121 N. LaSalle Street, Room 800 • Chicago, IL 60602
312-74-GOBIZ / 312-744-6249 • (312) 744-1944 (TTY)
http://www.cityofchicago.org/bacp

03/16/2016

Alderman **Scott Waguespack**
Ward # **32**
City of Chicago
City Hall, Room **300**
121 North LaSalle Street
Chicago, Illinois 60602

Re: An ordinance to use and maintain a portion of the public right-of-way for **one (1) sidewalk cafe(s)** for **MASA AZUL**, adjacent to the premises known as **2901 W. Diversey Ave.**.

Dear Alderman **Scott Waguespack**:

The applicant referenced above has requested the use of the public right-of-way for a **sidewalk cafe(s)**. An ordinance has been prepared by the Department of Business Affairs and Consumer Protection – Small Business Center - Public Way Use Unit for presentation to the City Council. Because this request was made for properties located in your ward, as approved by you as per the attached, I respectfully request that you introduce the attached ordinance at the next City Council meeting.

If you have any questions regarding this ordinance, please contact Anthony Bertuca at (312) 744-5506.

Department of Business Affairs and Consumer Protection

City of Chicago

O2016-2232

Office of the City Clerk

Document Tracking Sheet

Meeting Date:	3/16/2016
Sponsor(s):	Waguespack (32)
Type:	Ordinance
Title:	Sidewalk cafe(s) for Patsy's Place
Committee(s) Assignment:	Committee on Transportation and Public Way

ORDINANCE
PATSY'S PLACE
Acct. No. 280982 - 1
Permit No. 1121898

Be It Ordained by the City Council of the City of Chicago:

Permission and authority are hereby given and granted to PATSY'S PLACE upon the terms and subject to the conditions of this ordinance, to maintain and use a portion of the public right of way for a sidewalk cafe adjacent to its premises located at 2825 N. Lincoln Ave.. Said sidewalk cafe area #1 shall be twenty-five (25) feet in length and five (5) feet in width for a total of one hundred twenty-five (125) square feet and shall allow six (6) feet of clear space from the face of the curb/building line along N. Lincoln Ave.. The compensation for said space and the days and hours of operation for the sidewalk cafe shall be as follows:

Sunday through Saturday 8:00 a.m. until 12:00 Midnight
Compensation: $600.00
SEATING CAPACITY: 16

Sidewalk Cafe Permit and approved plan must be posted at all times.

This grant of privilege #1121898 for a sidewalk cafe shall be subject to the provisions of Section 10-28-800 though 10-28-885 of the Municipal Code of Chicago and the directions of the Commissioner of Department of Business Affairs and Consumer Protection, the Commissioner of Streets and Sanitation, and the Commissioner of Transportation.

The permit holder agrees to hold the City of Chicago harmless for any damage, relocation or replacement costs associated with damage, relocation or removal of private property caused by the City performing work in the public way.

Authority for the above named privilege is herein given and granted from and after March 1, 2016 through and including December 1, 2016.

Alderman _____

Scott Waguespack 32nd Ward

Department of Business Affairs and Consumer Protection
Small Business Center - Public Way Use Unit
City Hall - 121 N. LaSalle Street, Room 800 • Chicago, IL 60602
312-74-GOBIZ / 312-744-6249 • (312) 744-1944 (TTY)
http://www.cityofchicago.org/bacp

03/16/2016

Alderman **Scott Waguespack**
Ward # **32**
City of Chicago
City Hall, Room **300**
121 North LaSalle Street
Chicago, Illinois 60602

Re: An ordinance to use and maintain a portion of the public right-of-way for **one (1) sidewalk cafe(s)** for **PATSY'S PLACE**, adjacent to the premises known as **2825 N. Lincoln Ave.**.

Dear Alderman **Scott Waguespack**:

The applicant referenced above has requested the use of the public right-of-way for a **sidewalk cafe(s)**. An ordinance has been prepared by the Department of Business Affairs and Consumer Protection – Small Business Center - Public Way Use Unit for presentation to the City Council. Because this request was made for properties located in your ward, as approved by you as per the attached, I respectfully request that you introduce the attached ordinance at the next City Council meeting.

If you have any questions regarding this ordinance, please contact Anthony Bertuca at (312) 744-5506.

Department of Business Affairs and Consumer Protection

City of Chicago

O2016-2238

Office of the City Clerk

Document Tracking Sheet

Meeting Date:	3/16/2016
Sponsor(s):	Waguespack (32)
Type:	Ordinance
Title:	Sidewalk cafe(s) for Piazza Bella Osteria
Committee(s) Assignment:	Committee on Transportation and Public Way

ORDINANCE
PIAZZA BELLA OSTERIA
Acct. No. 297094 - 1
Permit No. 1122074

Be It Ordained by the City Council of the City of Chicago:

Permission and authority are hereby given and granted to PIAZZA BELLA OSTERIA upon the terms and subject to the conditions of this ordinance, to maintain and use a portion of the public right of way for a sidewalk cafe adjacent to its premises located at 2114 W. Roscoe St.. Said sidewalk cafe area #1 shall be twenty-four (24) feet in length and eight point eight three (8.83) feet in width for a total of two hundred eleven point nine two (211.92) square feet and shall allow six (6) feet of clear space from the face of the curb/building line along W. Roscoe. The compensation for said space and the days and hours of operation for the sidewalk cafe shall be as follows:

Monday Through Sunday 10:00 a.m. until 12:00 Midnight
Compensation: $600.00
SEATING CAPACITY: 20

Sidewalk Cafe Permit and approved plan must be posted at all times.

This grant of privilege #1122074 for a sidewalk cafe shall be subject to the provisions of Section 10-28-800 though 10-28-885 of the Municipal Code of Chicago and the directions of the Commissioner of Department of Business Affairs and Consumer Protection, the Commissioner of Streets and Sanitation, and the Commissioner of Transportation.

The permit holder agrees to hold the City of Chicago harmless for any damage, relocation or replacement costs associated with damage, relocation or removal of private property caused by the City performing work in the public way.

Authority for the above named privilege is herein given and granted from and after March 1, 2016 through and including December 1, 2016.

Alderman Scott Waguespack

Scott Waguespack 32nd Ward

Department of Business Affairs and Consumer Protection
Small Business Center - Public Way Use Unit
City Hall - 121 N LaSalle Street, Room 800 • Chicago, IL 60602
312-74-GOBIZ / 312-744-6249 • (312) 744-1944 (TTY)
http://www.cityofchicago.org/bacp

03/16/2016

Alderman **Scott Waguespack**
Ward # **32**
City of Chicago
City Hall, Room **300**
121 North LaSalle Street
Chicago, Illinois 60602

Re: An ordinance to use and maintain a portion of the public right-of-way for **one (1) sidewalk cafe(s)** for **PIAZZA BELLA OSTERIA**, adjacent to the premises known as **2114 W. Roscoe St.**.

Dear Alderman **Scott Waguespack**:

The applicant referenced above has requested the use of the public right-of-way for a **sidewalk cafe(s)**. An ordinance has been prepared by the Department of Business Affairs and Consumer Protection – Small Business Center - Public Way Use Unit for presentation to the City Council. Because this request was made for properties located in your ward, as approved by you as per the attached, I respectfully request that you introduce the attached ordinance at the next City Council meeting.

If you have any questions regarding this ordinance, please contact Anthony Bertuca at (312) 744-5506.

Department of Business Affairs and Consumer Protection

City of Chicago

O2016-2242

Office of the City Clerk

Document Tracking Sheet

Meeting Date:	3/16/2016
Sponsor(s):	Waguespack (32)
Type:	Ordinance
Title:	Sidewalk cafe(s) for Reno
Committee(s) Assignment:	Committee on Transportation and Public Way

ORDINANCE
RENO
Acct. No. 344481 - 1
Permit No. 1122069

Be It Ordained by the City Council of the City of Chicago:

Permission and authority are hereby given and granted to RENO upon the terms and subject to the conditions of this ordinance, to maintain and use a portion of the public right of way for a sidewalk cafe adjacent to its premises located at 2607 N. Milwaukee Ave.. Said sidewalk cafe area #1 shall be forty-five point one seven (45.17) feet in length and twelve (12) feet in width for a total of five hundred forty-two point zero four (542.04) square feet and shall allow six (6) feet of clear space from the face of the curb/building line along N Kedzie Ave. The compensation for said space and the days and hours of operation for the sidewalk cafe shall be as follows:

Monday through Friday 8:00 a.m. until 12:00 midnight Saturday & Sunday 9:00 a.m. until 12:00 midnight
Compensation: $600.00
SEATING CAPACITY: 34

Sidewalk Cafe Permit and approved plan must be posted at all times.

This grant of privilege #1122069 for a sidewalk cafe shall be subject to the provisions of Section 10-28-800 though 10-28-885 of the Municipal Code of Chicago and the directions of the Commissioner of Department of Business Affairs and Consumer Protection, the Commissioner of Streets and Sanitation, and the Commissioner of Transportation.

The permit holder agrees to hold the City of Chicago harmless for any damage, relocation or replacement costs associated with damage, relocation or removal of private property caused by the City performing work in the public way.

Authority for the above named privilege is herein given and granted from and after March 1, 2016 through and including December 1, 2016.

Alderman _____

Scott Waguespack 32nd Ward

Department of Business Affairs and Consumer Protection
Small Business Center - Public Way Use Unit
City Hall - 121 N. LaSalle Street, Room 800 • Chicago, IL 60602
312-74-GOBIZ / 312-744-6249 • (312) 744-1944 (TTY)
http://www.cityofchicago.org/bacp

03/16/2016

Alderman **Scott Waguespack**
Ward # **32**
City of Chicago
City Hall, Room **300**
121 North LaSalle Street
Chicago, Illinois 60602

Re: An ordinance to use and maintain a portion of the public right-of-way for **one (1) sidewalk cafe(s)** for **RENO**, adjacent to the premises known as **2607 N. Milwaukee Ave.**.

Dear Alderman **Scott Waguespack**:

The applicant referenced above has requested the use of the public right-of-way for a **sidewalk cafe(s)**. An ordinance has been prepared by the Department of Business Affairs and Consumer Protection – Small Business Center - Public Way Use Unit for presentation to the City Council. Because this request was made for properties located in your ward, as approved by you as per the attached, I respectfully request that you introduce the attached ordinance at the next City Council meeting.

If you have any questions regarding this ordinance, please contact Anthony Bertuca at (312) 744-5506.

Department of Business Affairs and Consumer Protection

City of Chicago

O2016-2247

Office of the City Clerk

Document Tracking Sheet

Meeting Date:	3/16/2016
Sponsor(s):	Waguespack (32)
Type:	Ordinance
Title:	Sidewalk cafe(s) for Riverview Tavern & Grill/Robey Pizza
Committee(s) Assignment:	Committee on Transportation and Public Way

ORDINANCE
RIVERVIEW TAVERN & GRILL / ROBEY PIZZA
Acct. No. 34063 - 1
Permit No. 1122154

Be It Ordained by the City Council of the City of Chicago:

Permission and authority are hereby given and granted to RIVERVIEW TAVERN & GRILL / ROBEY PIZZA upon the terms and subject to the conditions of this ordinance, to maintain and use a portion of the public right of way for a sidewalk cafe adjacent to its premises located at 1958 W. Roscoe St.. Said sidewalk cafe area #1 shall be thirty (30) feet in length and five (5) feet in width, area #2 shall be forty-six (46) feet in length and five (5) feet in width, area #3 shall be fifty (50) feet in length and five (5) feet in width for a total of six hundred thirty (630) square feet and shall allow six (6) feet of clear space from the face of the curb/building line along W. Roscoe Street, N. Damen Avenue. The compensation for said space and the days and hours of operation for the sidewalk cafe shall be as follows:

Monday through Saturday 12:00 noon to 12:00 midnight Sunday 12:00 noon to 11:00 p.m.
Compensation: $693.00
SEATING CAPACITY: 68

Sidewalk Cafe Permit and approved plan must be posted at all times.

This grant of privilege #1122154 for a sidewalk cafe shall be subject to the provisions of Section 10-28-800 though 10-28-885 of the Municipal Code of Chicago and the directions of the Commissioner of Department of Business Affairs and Consumer Protection, the Commissioner of Streets and Sanitation, and the Commissioner of Transportation.

The permit holder agrees to hold the City of Chicago harmless for any damage, relocation or replacement costs associated with damage, relocation or removal of private property caused by the City performing work in the public way.

Authority for the above named privilege is herein given and granted from and after March 1, 2016 through and including December 1, 2016.

Alderman Scott Waguespack

Scott Waguespack 32nd Ward

Department of Business Affairs and Consumer Protection
Small Business Center - Public Way Use Unit
City Hall - 121 N. LaSalle Street, Room 800 • Chicago, IL 60602
312-74-GOBIZ / 312-744-6249 • (312) 744-1944 (TTY)
http://www.cityofchicago.org/bacp

03/16/2016

Alderman **Scott Waguespack**
Ward # **32**
City of Chicago
City Hall, Room **300**
121 North LaSalle Street
Chicago, Illinois 60602

Re: An ordinance to use and maintain a portion of the public right-of-way for **three (3) sidewalk cafe(s)** for **RIVERVIEW TAVERN & GRILL / ROBEY PIZZA**, adjacent to the premises known as **1958 W. Roscoe St.**.

Dear Alderman **Scott Waguespack**:

The applicant referenced above has requested the use of the public right-of-way for a **sidewalk cafe(s)**. An ordinance has been prepared by the Department of Business Affairs and Consumer Protection – Small Business Center - Public Way Use Unit for presentation to the City Council. Because this request was made for properties located in your ward, as approved by you as per the attached, I respectfully request that you introduce the attached ordinance at the next City Council meeting.

If you have any questions regarding this ordinance, please contact Anthony Bertuca at (312) 744-5506.

Department of Business Affairs and Consumer Protection

City of Chicago

O2016-2251

Office of the City Clerk

Document Tracking Sheet

Meeting Date:	3/16/2016
Sponsor(s):	Waguespack (32)
Type:	Ordinance
Title:	Sidewalk cafe(s) for Schubas Tavern/Harmony Grill
Committee(s) Assignment:	Committee on Transportation and Public Way

ORDINANCE
SCHUBAS TAVERN/HARMONY GRILL
Acct. No. 63202 - 1
Permit No. 1122358

Be It Ordained by the City Council of the City of Chicago:

Permission and authority are hereby given and granted to SCHUBAS TAVERN/HARMONY GRILL upon the terms and subject to the conditions of this ordinance, to maintain and use a portion of the public right of way for a sidewalk cafe adjacent to its premises located at 3159 N. Southport Ave.. Said sidewalk cafe area #1 shall be thirty-three (33) feet in length and eleven (11) feet in width for a total of three hundred sixty-three (363) square feet and shall allow six (6) feet of clear space from the face of the curb/building line along N. Southport Avenue. The compensation for said space and the days and hours of operation for the sidewalk cafe shall be as follows:

Monday through Thursday 11:00 a.m. until 11:00 p.m. Friday 11:00 a.m. until 12:00 Midnight Saturday 9:00 a.m. until 12:00 midnight Sunday 9:00 a.m. until 10:00 p.m.
Compensation: $600.00
SEATING CAPACITY: 30

Sidewalk Cafe Permit and approved plan must be posted at all times.

This grant of privilege #1122358 for a sidewalk cafe shall be subject to the provisions of Section 10-28-800 though 10-28-885 of the Municipal Code of Chicago and the directions of the Commissioner of Department of Business Affairs and Consumer Protection, the Commissioner of Streets and Sanitation, and the Commissioner of Transportation.

The permit holder agrees to hold the City of Chicago harmless for any damage, relocation or replacement costs associated with damage, relocation or removal of private property caused by the City performing work in the public way.

Authority for the above named privilege is herein given and granted from and after March 1, 2016 through and including December 1, 2016.

Alderman Scott Waguespack

Scott Waguespack 32nd Ward

Department of Business Affairs and Consumer Protection
Small Business Center - Public Way Use Unit
City Hall - 121 N. LaSalle Street, Room 800 • Chicago, IL 60602
312-74-GOBIZ / 312-744-6249 • (312) 744-1944 (TTY)
http://www.cityofchicago.org/bacp

03/16/2016

Alderman **Scott Waguespack**
Ward # **32**
City of Chicago
City Hall, Room **300**
121 North LaSalle Street
Chicago, Illinois 60602

Re: An ordinance to use and maintain a portion of the public right-of-way for **one (1) sidewalk cafe(s)** for **SCHUBAS TAVERN/HARMONY GRILL**, adjacent to the premises known as **3159 N. Southport Ave.**.

Dear Alderman **Scott Waguespack**:

The applicant referenced above has requested the use of the public right-of-way for a **sidewalk cafe(s)**. An ordinance has been prepared by the Department of Business Affairs and Consumer Protection – Small Business Center - Public Way Use Unit for presentation to the City Council. Because this request was made for properties located in your ward, as approved by you as per the attached, I respectfully request that you introduce the attached ordinance at the next City Council meeting.

If you have any questions regarding this ordinance, please contact Anthony Bertuca at (312) 744-5506.

Department of Business Affairs and Consumer Protection

City of Chicago

O2016-2253

Office of the City Clerk

Document Tracking Sheet

Meeting Date:	3/16/2016
Sponsor(s):	Waguespack (32)
Type:	Ordinance
Title:	Sidewalk cafe(s) for Turquoise Cafe
Committee(s) Assignment:	Committee on Transportation and Public Way

ORDINANCE
TURQUOISE CAFE
Acct. No. 265878 - 5
Permit No. 1122070

Be It Ordained by the City Council of the City of Chicago:

Permission and authority are hereby given and granted to TURQUOISE CAFE upon the terms and subject to the conditions of this ordinance, to maintain and use a portion of the public right of way for a sidewalk cafe adjacent to its premises located at 2147 W. Roscoe St.. Said sidewalk cafe area #1 shall be twenty-eight (28) feet in length and seven point five (7.5) feet in width for a total of two hundred ten (210) square feet and shall allow six (6) feet of clear space from the face of the curb/building line along W. Roscoe Street. The compensation for said space and the days and hours of operation for the sidewalk cafe shall be as follows:

Monday through Thursday 11:00 a.m. to 11:00 p.m. Friday and Saturday 11:00 a.m to 12:00 midnight Sunday 9:00 a.m. to 10 p.m.
Compensation: $600.00
SEATING CAPACITY: 16

Sidewalk Cafe Permit and approved plan must be posted at all times.

This grant of privilege #1122070 for a sidewalk cafe shall be subject to the provisions of Section 10-28-800 though 10-28-885 of the Municipal Code of Chicago and the directions of the Commissioner of Department of Business Affairs and Consumer Protection, the Commissioner of Streets and Sanitation, and the Commissioner of Transportation.

The permit holder agrees to hold the City of Chicago harmless for any damage, relocation or replacement costs associated with damage, relocation or removal of private property caused by the City performing work in the public way.

Authority for the above named privilege is herein given and granted from and after March 1, 2016 through and including December 1, 2016.

Alderman Scott Waguespack

Scott Waguespack 32nd Ward

Department of Business Affairs and Consumer Protection
Small Business Center - Public Way Use Unit
City Hall - 121 N. LaSalle Street, Room 800 • Chicago, IL 60602
312-74-GOBIZ / 312-744-6249 • (312) 744-1944 (TTY)
http://www.cityofchicago.org/baep

03/16/2016

Alderman **Scott Waguespack**
Ward # **32**
City of Chicago
City Hall, Room **300**
121 North LaSalle Street
Chicago, Illinois 60602

Re: An ordinance to use and maintain a portion of the public right-of-way for **one (1) sidewalk cafe(s)** for **TURQUOISE CAFE**, adjacent to the premises known as **2147 W. Roscoe St.**.

Dear Alderman **Scott Waguespack**:

The applicant referenced above has requested the use of the public right-of-way for a **sidewalk cafe(s)**. An ordinance has been prepared by the Department of Business Affairs and Consumer Protection – Small Business Center - Public Way Use Unit for presentation to the City Council. Because this request was made for properties located in your ward, as approved by you as per the attached, I respectfully request that you introduce the attached ordinance at the next City Council meeting.

If you have any questions regarding this ordinance, please contact Anthony Bertuca at (312) 744-5506.

Department of Business Affairs and Consumer Protection

City of Chicago

O2016-2255

Office of the City Clerk

Document Tracking Sheet

Meeting Date:	3/16/2016
Sponsor(s):	Waguespack (32)
Type:	Ordinance
Title:	Sidewalk cafe(s) for Volo Restaurant
Committee(s) Assignment:	Committee on Transportation and Public Way

ORDINANCE
VOLO RESTAURANT
Acct. No. 282836 - 1
Permit No. 1122329

Be It Ordained by the City Council of the City of Chicago:

Permission and authority are hereby given and granted to VOLO RESTAURANT upon the terms and subject to the conditions of this ordinance, to maintain and use a portion of the public right of way for a sidewalk cafe adjacent to its premises located at 2008 W. Roscoe St.. Said sidewalk cafe area #1 shall be twenty point three three (20.33) feet in length and nine (9) feet in width for a total of one hundred eighty-two point nine seven (182.97) square feet and shall allow six (6) feet of clear space from the face of the curb/building line along W. Roscoe Street. The compensation for said space and the days and hours of operation for the sidewalk cafe shall be as follows:

Monday through Sunday 8:00 a.m. to 12:00 midnight
Compensation: $600.00
SEATING CAPACITY: 20

Sidewalk Cafe Permit and approved plan must be posted at all times.

This grant of privilege #1122329 for a sidewalk cafe shall be subject to the provisions of Section 10-28-800 though 10-28-885 of the Municipal Code of Chicago and the directions of the Commissioner of Department of Business Affairs and Consumer Protection, the Commissioner of Streets and Sanitation, and the Commissioner of Transportation.

The permit holder agrees to hold the City of Chicago harmless for any damage, relocation or replacement costs associated with damage, relocation or removal of private property caused by the City performing work in the public way.

Authority for the above named privilege is herein given and granted from and after March 1, 2016 through and including December 1, 2016.

Alderman Scott Waguespack

Scott Waguespack 32nd Ward

Department of Business Affairs and Consumer Protection
Small Business Center - Public Way Use Unit
City Hall - 121 N LaSalle Street, Room 800 • Chicago, IL 60602
312-74-GOBIZ / 312-744-6249 • (312) 744-1944 (TTY)
http://www.cityofchicago.org/bacp

03/16/2016

Alderman **Scott Waguespack**
Ward # **32**
City of Chicago
City Hall, Room **300**
121 North LaSalle Street
Chicago, Illinois 60602

Re: An ordinance to use and maintain a portion of the public right-of-way for **one (1) sidewalk cafe(s)** for **VOLO RESTAURANT**, adjacent to the premises known as **2008 W. Roscoe St.**.

Dear Alderman **Scott Waguespack**:

The applicant referenced above has requested the use of the public right-of-way for a **sidewalk cafe(s)**. An ordinance has been prepared by the Department of Business Affairs and Consumer Protection – Small Business Center - Public Way Use Unit for presentation to the City Council. Because this request was made for properties located in your ward, as approved by you as per the attached, I respectfully request that you introduce the attached ordinance at the next City Council meeting.

If you have any questions regarding this ordinance, please contact Anthony Bertuca at (312) 744-5506.

Department of Business Affairs and Consumer Protection

City of Chicago

O2016-2281

Office of the City Clerk

Document Tracking Sheet

Meeting Date:	3/16/2016
Sponsor(s):	Mell (33)
Type:	Ordinance
Title:	Sidewalk cafe(s) for Beograd Cafe and Restaurant
Committee(s) Assignment:	Committee on Transportation and Public Way

ORDINANCE
BEOGRAD CAFE AND RESTAURANT
Acct. No. 262142 - 4
Permit No. 1121967

Be It Ordained by the City Council of the City of Chicago:

Permission and authority are hereby given and granted to BEOGRAD CAFE AND RESTAURANT upon the terms and subject to the conditions of this ordinance, to maintain and use a portion of the public right of way for a sidewalk cafe adjacent to its premises located at 2933-2939 W. Irving Park Rd.. Said sidewalk cafe area #1 shall be fifty-seven (57) feet in length and eleven (11) feet in width for a total of six hundred twenty-seven (627) square feet and shall allow six (6) feet of clear space from the face of the curb/building line along N. Richmond. The compensation for said space and the days and hours of operation for the sidewalk cafe shall be as follows:

Monday through Sunday 8:00 am until 12:00 midnight
Compensation: $689.70
SEATING CAPACITY: 32

Sidewalk Cafe Permit and approved plan must be posted at all times.

This grant of privilege #1121967 for a sidewalk cafe shall be subject to the provisions of Section 10-28-800 though 10-28-885 of the Municipal Code of Chicago and the directions of the Commissioner of Department of Business Affairs and Consumer Protection, the Commissioner of Streets and Sanitation, and the Commissioner of Transportation.

The permit holder agrees to hold the City of Chicago harmless for any damage, relocation or replacement costs associated with damage, relocation or removal of private property caused by the City performing work in the public way.

Authority for the above named privilege is herein given and granted from and after March 1, 2016 through and including December 1, 2016.

Alderman _____

Deborah Mell 33rd Ward

Department of Business Affairs and Consumer Protection
Small Business Center - Public Way Use Unit
City Hall - 121 N. LaSalle Street, Room 800 • Chicago, IL 60602
312-74-GOBIZ / 312-744-6249 • (312) 744-1944 (TTY)
http://www.cityofchicago.org/bacp

03/16/2016

Alderman **Deborah Mell**
Ward # **33**
City of Chicago
City Hall, Room **200**
121 North LaSalle Street
Chicago, Illinois 60602

Re: An ordinance to use and maintain a portion of the public right-of-way for **one (1) sidewalk cafe(s)** for **BEOGRAD CAFE AND RESTAURANT**, adjacent to the premises known as **2933-2939 W. Irving Park Rd.**.

Dear Alderman **Deborah Mell**:

The applicant referenced above has requested the use of the public right-of-way for a **sidewalk cafe(s)**. An ordinance has been prepared by the Department of Business Affairs and Consumer Protection – Small Business Center - Public Way Use Unit for presentation to the City Council. Because this request was made for properties located in your ward, as approved by you as per the attached, I respectfully request that you introduce the attached ordinance at the next City Council meeting.

If you have any questions regarding this ordinance, please contact Anthony Bertuca at (312) 744-5506.

Department of Business Affairs and Consumer Protection

City of Chicago

O2016-2287

Office of the City Clerk

Document Tracking Sheet

Meeting Date:	3/16/2016
Sponsor(s):	Mell (33)
Type:	Ordinance
Title:	Sidewalk cafe(s) for Little Bucharest Bistro
Committee(s) Assignment:	Committee on Transportation and Public Way

ORDINANCE
LITTLE BUCHAREST BISTRO
Acct. No. 65358 - 1
Permit No. 1122407

Be It Ordained by the City Council of the City of Chicago:

Permission and authority are hereby given and granted to LITTLE BUCHAREST BISTRO upon the terms and subject to the conditions of this ordinance, to maintain and use a portion of the public right of way for a sidewalk cafe adjacent to its premises located at 3661-65 N. Elston Ave.. Said sidewalk cafe area #1 shall be fifty (50) feet in length and eleven (11) feet in width for a total of five hundred fifty (550) square feet and shall allow six (6) feet of clear space from the face of the curb/building line along Spaulding Ave.. The compensation for said space and the days and hours of operation for the sidewalk cafe shall be as follows:

Monday thru Sunday 12:00 noon to 10:00 p.m.
Compensation: $605.00
SEATING CAPACITY: 27

Sidewalk Cafe Permit and approved plan must be posted at all times.

This grant of privilege #1122407 for a sidewalk cafe shall be subject to the provisions of Section 10-28-800 though 10-28-885 of the Municipal Code of Chicago and the directions of the Commissioner of Department of Business Affairs and Consumer Protection, the Commissioner of Streets and Sanitation, and the Commissioner of Transportation.

The permit holder agrees to hold the City of Chicago harmless for any damage, relocation or replacement costs associated with damage, relocation or removal of private property caused by the City performing work in the public way.

Authority for the above named privilege is herein given and granted from and after March 1, 2016 through and including December 1, 2016.

Alderman _____

Deborah Mell 33rd Ward

Department of Business Affairs and Consumer Protection
Small Business Center - Public Way Use Unit
City Hall - 121 N. LaSalle Street, Room 800 • Chicago, IL 60602
312-74-GOBIZ / 312-744-6249 • (312) 744-1944 (TTY)
http://www.cityofchicago.org/bacp

03/16/2016

Alderman **Deborah Mell**
Ward # **33**
City of Chicago
City Hall, Room **200**
121 North LaSalle Street
Chicago, Illinois 60602

Re: An ordinance to use and maintain a portion of the public right-of-way for **one (1) sidewalk cafe(s)** for **LITTLE BUCHAREST BISTRO**, adjacent to the premises known as **3661-65 N. Elston Ave.**.

Dear Alderman **Deborah Mell**:

The applicant referenced above has requested the use of the public right-of-way for a **sidewalk cafe(s)**. An ordinance has been prepared by the Department of Business Affairs and Consumer Protection – Small Business Center - Public Way Use Unit for presentation to the City Council. Because this request was made for properties located in your ward, as approved by you as per the attached, I respectfully request that you introduce the attached ordinance at the next City Council meeting.

If you have any questions regarding this ordinance, please contact Anthony Bertuca at (312) 744-5506.

Department of Business Affairs and Consumer Protection

City of Chicago

O2016-2291

Office of the City Clerk

Document Tracking Sheet

Meeting Date:	3/16/2016
Sponsor(s):	Mell (33)
Type:	Ordinance
Title:	Sidewalk cafe(s) for O&W Enterprises
Committee(s) Assignment:	Committee on Transportation and Public Way

ORDINANCE
O & W ENTERPRISES
Acct. No. 10268 - 1
Permit No. 1122045

Be It Ordained by the City Council of the City of Chicago:

Permission and authority are hereby given and granted to O & W ENTERPRISES upon the terms and subject to the conditions of this ordinance, to maintain and use a portion of the public right of way for a sidewalk cafe adjacent to its premises located at 2977 N. Elston Ave.. Said sidewalk cafe area #1 shall be twenty-one point three three (21.33) feet in length and eleven point six seven (11.67) feet in width for a total of two hundred forty-eight point nine two (248.92) square feet and shall allow six (6) feet of clear space from the face of the curb/building line along N. Rockwell Street. The compensation for said space and the days and hours of operation for the sidewalk cafe shall be as follows:

Sunday through Saturday 5:00 p.m. to 12:00 midnight
Compensation: $600.00
SEATING CAPACITY: 24

Sidewalk Cafe Permit and approved plan must be posted at all times.

This grant of privilege #1122045 for a sidewalk cafe shall be subject to the provisions of Section 10-28-800 though 10-28-885 of the Municipal Code of Chicago and the directions of the Commissioner of Department of Business Affairs and Consumer Protection, the Commissioner of Streets and Sanitation, and the Commissioner of Transportation.

The permit holder agrees to hold the City of Chicago harmless for any damage, relocation or replacement costs associated with damage, relocation or removal of private property caused by the City performing work in the public way.

Authority for the above named privilege is herein given and granted from and after March 1, 2016 through and including December 1, 2016.

Alderman _____

Deborah Mell 33rd Ward

Department of Business Affairs and Consumer Protection
Small Business Center - Public Way Use Unit
City Hall - 121 N. LaSalle Street, Room 800 • Chicago, IL 60602
312-74-GOBIZ / 312-744-6249 • (312) 744-1944 (TTY)
http://www.cityofchicago.org/bacp

03/16/2016

Alderman **Deborah Mell**
Ward # **33**
City of Chicago
City Hall, Room **200**
121 North LaSalle Street
Chicago, Illinois 60602

Re: An ordinance to use and maintain a portion of the public right-of-way for **one (1) sidewalk cafe(s)** for **O & W ENTERPRISES**, adjacent to the premises known as **2977 N. Elston Ave.**.

Dear Alderman **Deborah Mell**:

The applicant referenced above has requested the use of the public right-of-way for a **sidewalk cafe(s)**. An ordinance has been prepared by the Department of Business Affairs and Consumer Protection – Small Business Center - Public Way Use Unit for presentation to the City Council. Because this request was made for properties located in your ward, as approved by you as per the attached, I respectfully request that you introduce the attached ordinance at the next City Council meeting.

If you have any questions regarding this ordinance, please contact Anthony Bertuca at (312) 744-5506.

Department of Business Affairs and Consumer Protection

City of Chicago

O2016-2294

Office of the City Clerk

Document Tracking Sheet

Meeting Date:	3/16/2016
Sponsor(s):	Mell (33)
Type:	Ordinance
Title:	Sidewalk cafe(s) for Pie Cafe LLC
Committee(s) Assignment:	Committee on Transportation and Public Way

ORDINANCE
Pie Cafe, LLC
Acct. No. 294900 - 3
Permit No. 1122483

Be It Ordained by the City Council of the City of Chicago:

Permission and authority are hereby given and granted to Pie Cafe, LLC upon the terms and subject to the conditions of this ordinance, to maintain and use a portion of the public right of way for a sidewalk cafe adjacent to its premises located at 4664 N. Manor Ave.. Said sidewalk cafe area #1 shall be seventeen point five (17.5) feet in length and eleven point two five (11.25) feet in width for a total of one hundred ninety-six point eight eight (196.88) square feet and shall allow six (6) feet of clear space from the face of the curb/building line along N. Manor. The compensation for said space and the days and hours of operation for the sidewalk cafe shall be as follows:

Sunday through Saturday 8:00am until 8:00pm
Compensation: $600.00
SEATING CAPACITY: 24

Sidewalk Cafe Permit and approved plan must be posted at all times.

This grant of privilege #1122483 for a sidewalk cafe shall be subject to the provisions of Section 10-28-800 though 10-28-885 of the Municipal Code of Chicago and the directions of the Commissioner of Department of Business Affairs and Consumer Protection, the Commissioner of Streets and Sanitation, and the Commissioner of Transportation.

The permit holder agrees to hold the City of Chicago harmless for any damage, relocation or replacement costs associated with damage, relocation or removal of private property caused by the City performing work in the public way.

Authority for the above named privilege is herein given and granted from and after March 1, 2016 through and including December 1, 2016.

Alderman _____

Deborah Mell 33rd Ward

Department of Business Affairs and Consumer Protection
Small Business Center - Public Way Use Unit
City Hall - 121 N LaSalle Street, Room 800 • Chicago, IL 60602
312-74-GOBIZ / 312-744-6249 • (312) 744-1944 (TTY)
http://www.cityofchicago.org/bacp

03/16/2016

Alderman **Deborah Mell**
Ward # **33**
City of Chicago
City Hall, Room **200**
121 North LaSalle Street
Chicago, Illinois 60602

Re: An ordinance to use and maintain a portion of the public right-of-way for **one (1) sidewalk cafe(s)** for **Pie Cafe, LLC**, adjacent to the premises known as **4664 N. Manor Ave.**.

Dear Alderman **Deborah Mell**:

The applicant referenced above has requested the use of the public right-of-way for a **sidewalk cafe(s)**. An ordinance has been prepared by the Department of Business Affairs and Consumer Protection – Small Business Center - Public Way Use Unit for presentation to the City Council. Because this request was made for properties located in your ward, as approved by you as per the attached, I respectfully request that you introduce the attached ordinance at the next City Council meeting.

If you have any questions regarding this ordinance, please contact Anthony Bertuca at (312) 744-5506.

Department of Business Affairs and Consumer Protection

City of Chicago

O2016-2308

Office of the City Clerk

Document Tracking Sheet

Meeting Date:	3/16/2016
Sponsor(s):	Ramirez-Rosa (35)
Type:	Ordinance
Title:	Sidewalk cafe(s) for Chiya Chai Cafe
Committee(s) Assignment:	Committee on Transportation and Public Way

ORDINANCE
CHIYA CHAI CAFÉ
Acct. No. 402284 - 1
Permit No. 1122437

Be It Ordained by the City Council of the City of Chicago:

Permission and authority are hereby given and granted to CHIYA CHAI CAFÉ upon the terms and subject to the conditions of this ordinance, to maintain and use a portion of the public right of way for a sidewalk cafe adjacent to its premises located at 2770 N. Milwaukee Ave.. Said sidewalk cafe area #1 shall be twenty-three (23) feet in length and four point seven five (4.75) feet in width for a total of one hundred nine point two five (109.25) square feet and shall allow six (6) feet of clear space from the face of the curb/building line along North Milwaukee Avenue. The compensation for said space and the days and hours of operation for the sidewalk cafe shall be as follows:

Sunday through Thursday 8:00 a.m. to 10:00 p.m. Friday and Saturday 8:00 a.m. to 11:00 p.m.
Compensation: $600.00
SEATING CAPACITY: 10

Sidewalk Cafe Permit and approved plan must be posted at all times.

This grant of privilege #1122437 for a sidewalk cafe shall be subject to the provisions of Section 10-28-800 though 10-28-885 of the Municipal Code of Chicago and the directions of the Commissioner of Department of Business Affairs and Consumer Protection, the Commissioner of Streets and Sanitation, and the Commissioner of Transportation.

The permit holder agrees to hold the City of Chicago harmless for any damage, relocation or replacement costs associated with damage, relocation or removal of private property caused by the City performing work in the public way.

Authority for the above named privilege is herein given and granted from and after March 1, 2016 through and including December 1, 2016.

Alderman _____

Carlos Ramirez-Rosa 35th Ward

City of Chicago

O2016-2312

Office of the City Clerk

Document Tracking Sheet

Meeting Date:	3/16/2016
Sponsor(s):	Ramirez-Rosa (35)
Type:	Ordinance
Title:	Sidewalk cafe(s) for Crown Liquors
Committee(s) Assignment:	Committee on Transportation and Public Way

ORDINANCE
CROWN LIQUORS
Acct. No. 246865 - 1
Permit No. 1122475

Be It Ordained by the City Council of the City of Chicago:

Permission and authority are hereby given and granted to CROWN LIQUORS upon the terms and subject to the conditions of this ordinance, to maintain and use a portion of the public right of way for a sidewalk cafe adjacent to its premises located at 2821 N. Milwaukee Ave.. Said sidewalk cafe area #1 shall be fifty-four (54) feet in length and eleven (11) feet in width for a total of five hundred ninety-four (594) square feet and shall allow six (6) feet of clear space from the face of the curb/building line along Milwaukee and Kimball. The compensation for said space and the days and hours of operation for the sidewalk cafe shall be as follows:

Monday through Sunday 11:00 a.m. to 12:00 midnight
Compensation: $653.40
SEATING CAPACITY: 48

Sidewalk Cafe Permit and approved plan must be posted at all times.

This grant of privilege #1122475 for a sidewalk cafe shall be subject to the provisions of Section 10-28-800 though 10-28-885 of the Municipal Code of Chicago and the directions of the Commissioner of Department of Business Affairs and Consumer Protection, the Commissioner of Streets and Sanitation, and the Commissioner of Transportation.

The permit holder agrees to hold the City of Chicago harmless for any damage, relocation or replacement costs associated with damage, relocation or removal of private property caused by the City performing work in the public way.

Authority for the above named privilege is herein given and granted from and after March 1, 2016 through and including December 1, 2016.

Alderman _____

Carlos Ramirez-Rosa 35th Ward

City of Chicago

O2016-2315

Office of the City Clerk

Document Tracking Sheet

Meeting Date:	3/16/2016
Sponsor(s):	Ramirez-Rosa (35)
Type:	Ordinance
Title:	Sidewalk cafe(s) for Intelligentsia Coffee and Tea
Committee(s) Assignment:	Committee on Transportation and Public Way

ORDINANCE
Intelligentsia Coffee and Tea
Acct. No. 86212 - 12
Permit No. 1122451

Be It Ordained by the City Council of the City of Chicago:

Permission and authority are hereby given and granted to Intelligentsia Coffee and Tea upon the terms and subject to the conditions of this ordinance, to maintain and use a portion of the public right of way for a sidewalk cafe adjacent to its premises located at 2642 N. Milwaukee Ave.. Said sidewalk cafe area #1 shall be thirteen (13) feet in length and four point six seven (4.67) feet in width for a total of sixty point seven one (60.71) square feet and shall allow six (6) feet of clear space from the face of the curb/building line along Milwaukee. The compensation for said space and the days and hours of operation for the sidewalk cafe shall be as follows:

Monday - Sunday 8:00 am - 8:00 pm
Compensation: $600.00
SEATING CAPACITY: 6

Sidewalk Cafe Permit and approved plan must be posted at all times.

This grant of privilege #1122451 for a sidewalk cafe shall be subject to the provisions of Section 10-28-800 though 10-28-885 of the Municipal Code of Chicago and the directions of the Commissioner of Department of Business Affairs and Consumer Protection, the Commissioner of Streets and Sanitation, and the Commissioner of Transportation.

The permit holder agrees to hold the City of Chicago harmless for any damage, relocation or replacement costs associated with damage, relocation or removal of private property caused by the City performing work in the public way.

Authority for the above named privilege is herein given and granted from and after March 1, 2016 through and including December 1, 2016.

Alderman 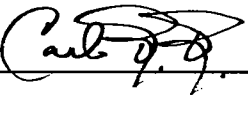

Carlos Ramirez-Rosa 35th Ward

City of Chicago

O2016-2319

Office of the City Clerk

Document Tracking Sheet

Meeting Date:	3/16/2016
Sponsor(s):	Ramirez-Rosa (35)
Type:	Ordinance
Title:	Sidewalk cafe(s) for Lafarine Bakery No. 2
Committee(s) Assignment:	Committee on Transportation and Public Way

ORDINANCE
LAFARINE BAKERY #2
Acct. No. 380181 - 1
Permit No. 1122153

Be It Ordained by the City Council of the City of Chicago:

Permission and authority are hereby given and granted to LAFARINE BAKERY #2 upon the terms and subject to the conditions of this ordinance, to maintain and use a portion of the public right of way for a sidewalk cafe adjacent to its premises located at 2909 N. Milwaukee Ave.. Said sidewalk cafe area #1 shall be forty (40) feet in length and five (5) feet in width for a total of two hundred (200) square feet and shall allow six (6) feet of clear space from the face of the curb/building line along N. Milwaukee Avenue. The compensation for said space and the days and hours of operation for the sidewalk cafe shall be as follows:

Monday through Sunday 8:00 a.m. to 7:00 p.m.
Compensation: $600.00
SEATING CAPACITY: 18

Sidewalk Cafe Permit and approved plan must be posted at all times.

This grant of privilege #1122153 for a sidewalk cafe shall be subject to the provisions of Section 10-28-800 though 10-28-885 of the Municipal Code of Chicago and the directions of the Commissioner of Department of Business Affairs and Consumer Protection, the Commissioner of Streets and Sanitation, and the Commissioner of Transportation.

The permit holder agrees to hold the City of Chicago harmless for any damage, relocation or replacement costs associated with damage, relocation or removal of private property caused by the City performing work in the public way.

Authority for the above named privilege is herein given and granted from and after March 1, 2016 through and including December 1, 2016.

Alderman _____

Carlos Ramirez-Rosa 35th Ward

City of Chicago

O2016-2322

Office of the City Clerk

Document Tracking Sheet

Meeting Date:	3/16/2016
Sponsor(s):	Ramirez-Rosa (35)
Type:	Ordinance
Title:	Sidewalk cafe(s) for Logan Theatre, The
Committee(s) Assignment:	Committee on Transportation and Public Way

ORDINANCE
THE LOGAN THEATRE
Acct. No. 356299 - 2
Permit No. 1121931

Be It Ordained by the City Council of the City of Chicago:

Permission and authority are hereby given and granted to THE LOGAN THEATRE upon the terms and subject to the conditions of this ordinance, to maintain and use a portion of the public right of way for a sidewalk cafe adjacent to its premises located at 2646-2648 N. Milwaukee Ave.. Said sidewalk cafe area #1 shall be twenty-eight point eight three (28.83) feet in length and four point eight three (4.83) feet in width for a total of one hundred thirty-nine point two five (139.25) square feet and shall allow six (6) feet of clear space from the face of the curb/building line along N. Milwaukee. The compensation for said space and the days and hours of operation for the sidewalk cafe shall be as follows:

Monday-Sunday 10:00 am to 12:00 am
Compensation: $600.00
SEATING CAPACITY: 20

Sidewalk Cafe Permit and approved plan must be posted at all times.

This grant of privilege #1121931 for a sidewalk cafe shall be subject to the provisions of Section 10-28-800 though 10-28-885 of the Municipal Code of Chicago and the directions of the Commissioner of Department of Business Affairs and Consumer Protection, the Commissioner of Streets and Sanitation, and the Commissioner of Transportation.

The permit holder agrees to hold the City of Chicago harmless for any damage, relocation or replacement costs associated with damage, relocation or removal of private property caused by the City performing work in the public way.

Authority for the above named privilege is herein given and granted from and after March 1, 2016 through and including December 1, 2016.

Alderman _____

Carlos Ramirez-Rosa 35th Ward

City of Chicago

O2016-2324

Office of the City Clerk

Document Tracking Sheet

Meeting Date:	3/16/2016
Sponsor(s):	Ramirez-Rosa (35)
Type:	Ordinance
Title:	Sidewalk cafe(s) for Parts and Labor
Committee(s) Assignment:	Committee on Transportation and Public Way

ORDINANCE
PARTS AND LABOR
Acct. No. 379233 - 1
Permit No. 1122166

Be It Ordained by the City Council of the City of Chicago:

Permission and authority are hereby given and granted to PARTS AND LABOR upon the terms and subject to the conditions of this ordinance, to maintain and use a portion of the public right of way for a sidewalk cafe adjacent to its premises located at 2700 N. Milwaukee Ave.. Said sidewalk cafe area #1 shall be twenty (20) feet in length and five (5) feet in width for a total of one hundred (100) square feet and shall allow six (6) feet of clear space from the face of the curb/building line along SAWYER AVENUE. The compensation for said space and the days and hours of operation for the sidewalk cafe shall be as follows:

SUNDAY THRU THURSDAY 12:00 PM - 11:00 PM, FRIDAY AND SATURDAY 12:00 PM - 12:00 AM.
Compensation: $600.00
SEATING CAPACITY: 9

Sidewalk Cafe Permit and approved plan must be posted at all times.

This grant of privilege #1122166 for a sidewalk cafe shall be subject to the provisions of Section 10-28-800 though 10-28-885 of the Municipal Code of Chicago and the directions of the Commissioner of Department of Business Affairs and Consumer Protection, the Commissioner of Streets and Sanitation, and the Commissioner of Transportation.

The permit holder agrees to hold the City of Chicago harmless for any damage, relocation or replacement costs associated with damage, relocation or removal of private property caused by the City performing work in the public way.

Authority for the above named privilege is herein given and granted from and after March 1, 2016 through and including December 1, 2016.

Alderman _____

Carlos Ramirez-Rosa 35th Ward

City of Chicago

O2016-2327

Office of the City Clerk

Document Tracking Sheet

Meeting Date:	3/16/2016
Sponsor(s):	Ramirez-Rosa (35)
Type:	Ordinance
Title:	Sidewalk cafe(s) for Tacos Tequilas
Committee(s) Assignment:	Committee on Transportation and Public Way

ORDINANCE
TACOS TEQUILAS
Acct. No. 384562 - 1
Permit No. 1122215

Be It Ordained by the City Council of the City of Chicago:

Permission and authority are hereby given and granted to TACOS TEQUILAS upon the terms and subject to the conditions of this ordinance, to maintain and use a portion of the public right of way for a sidewalk cafe adjacent to its premises located at 2919 N. Milwaukee Ave.. Said sidewalk cafe area #1 shall be five (5) feet in length and sixteen (16) feet in width for a total of eighty (80) square feet and shall allow six (6) feet of clear space from the face of the curb/building line along N. Milwaukee Avenue. The compensation for said space and the days and hours of operation for the sidewalk cafe shall be as follows:

Monday through Sunday 8:00 a.m. to 11:00 p.m.
Compensation: $600.00
SEATING CAPACITY: 20

Sidewalk Cafe Permit and approved plan must be posted at all times.

This grant of privilege #1122215 for a sidewalk cafe shall be subject to the provisions of Section 10-28-800 though 10-28-885 of the Municipal Code of Chicago and the directions of the Commissioner of Department of Business Affairs and Consumer Protection, the Commissioner of Streets and Sanitation, and the Commissioner of Transportation.

The permit holder agrees to hold the City of Chicago harmless for any damage, relocation or replacement costs associated with damage, relocation or removal of private property caused by the City performing work in the public way.

Authority for the above named privilege is herein given and granted from and after March 1, 2016 through and including December 1, 2016.

Alderman _____

Carlos Ramirez-Rosa 35th Ward

City of Chicago

O2016-2335

Office of the City Clerk

Document Tracking Sheet

Meeting Date:	3/16/2016
Sponsor(s):	Villegas (36)
Type:	Ordinance
Title:	Sidewalk cafe(s) for Cafe Prague
Committee(s) Assignment:	Committee on Transportation and Public Way

ORDINANCE
CAFE PRAGUE
Acct. No. 48210 - 2
Permit No. 1122194

Be It Ordained by the City Council of the City of Chicago:

Permission and authority are hereby given and granted to CAFE PRAGUE upon the terms and subject to the conditions of this ordinance, to maintain and use a portion of the public right of way for a sidewalk cafe adjacent to its premises located at 6710-12 W. Belmont Ave.. Said sidewalk cafe area #1 shall be sixteen (16) feet in length and six (6) feet in width, area #2 shall be sixteen (16) feet in length and six (6) feet in width for a total of one hundred ninety-two (192) square feet and shall allow six (6) feet of clear space from the face of the curb/building line along W. Belmont Avenue. The compensation for said space and the days and hours of operation for the sidewalk cafe shall be as follows:

Monday through Sunday 9:00 a.m. to 12:00 midnight.
Compensation: $600.00
SEATING CAPACITY: 16

Sidewalk Cafe Permit and approved plan must be posted at all times.

This grant of privilege #1122194 for a sidewalk cafe shall be subject to the provisions of Section 10-28-800 though 10-28-885 of the Municipal Code of Chicago and the directions of the Commissioner of Department of Business Affairs and Consumer Protection, the Commissioner of Streets and Sanitation, and the Commissioner of Transportation.

The permit holder agrees to hold the City of Chicago harmless for any damage, relocation or replacement costs associated with damage, relocation or removal of private property caused by the City performing work in the public way.

Authority for the above named privilege is herein given and granted from and after March 1, 2016 through and including December 1, 2016.

Alderman _____

Gilbert Villegas 36th Ward

Department of Business Affairs and Consumer Protection
Small Business Center - Public Way Use Unit
City Hall - 121 N. LaSalle Street, Room 800 • Chicago, IL 60602
312-74-GOBIZ / 312-744-6249 • (312) 744-1944 (TTY)
http //www.cityofchicago.org/bacp

03/16/2016

Alderman **Gilbert Villegas**
Ward # **36**
City of Chicago
City Hall, Room **200**
121 North LaSalle Street
Chicago, Illinois 60602

Re: An ordinance to use and maintain a portion of the public right-of-way for **two (2) sidewalk cafe(s)** for **CAFE PRAGUE**, adjacent to the premises known as **6710-12 W. Belmont Ave.**.

Dear Alderman **Gilbert Villegas**:

The applicant referenced above has requested the use of the public right-of-way for a **sidewalk cafe(s)**. An ordinance has been prepared by the Department of Business Affairs and Consumer Protection – Small Business Center - Public Way Use Unit for presentation to the City Council. Because this request was made for properties located in your ward, as approved by you as per the attached, I respectfully request that you introduce the attached ordinance at the next City Council meeting.

If you have any questions regarding this ordinance, please contact Anthony Bertuca at (312) 744-5506.

Department of Business Affairs and Consumer Protection

City of Chicago

O2016-2341

Office of the City Clerk

Document Tracking Sheet

Meeting Date:	3/16/2016
Sponsor(s):	Sposato (38)
Type:	Ordinance
Title:	Sidewalk cafe(s) for Be Bar and Restaurant
Committee(s) Assignment:	Committee on Transportation and Public Way

ORDINANCE
BE BAR AND RESTAURANT
Acct. No. 304004 - 1
Permit No. 1122465

Be It Ordained by the City Council of the City of Chicago:

Permission and authority are hereby given and granted to BE BAR AND RESTAURANT upon the terms and subject to the conditions of this ordinance, to maintain and use a portion of the public right of way for a sidewalk cafe adjacent to its premises located at 7958 W. Belmont Ave.. Said sidewalk cafe area #1 shall be forty-five (45) feet in length and fifteen (15) feet in width for a total of six hundred seventy-five (675) square feet and shall allow six (6) feet of clear space from the face of the curb/building line along N. Pacific Avenue. The compensation for said space and the days and hours of operation for the sidewalk cafe shall be as follows:

Monday through Sunday 8:00 a.m. to 12:00 midnight
Compensation: $742.50
SEATING CAPACITY: 40

Sidewalk Cafe Permit and approved plan must be posted at all times.

This grant of privilege #1122465 for a sidewalk cafe shall be subject to the provisions of Section 10-28-800 though 10-28-885 of the Municipal Code of Chicago and the directions of the Commissioner of Department of Business Affairs and Consumer Protection, the Commissioner of Streets and Sanitation, and the Commissioner of Transportation.

The permit holder agrees to hold the City of Chicago harmless for any damage, relocation or replacement costs associated with damage, relocation or removal of private property caused by the City performing work in the public way.

Authority for the above named privilege is herein given and granted from and after March 1, 2016 through and including December 1, 2016.

Alderman _____

Nicholas Sposato 38th Ward

Department of Business Affairs and Consumer Protection
Small Business Center - Public Way Use Unit
City Hall - 121 N. LaSalle Street, Room 800 • Chicago, IL 60602
312-74-GOBIZ / 312-744-6249 • (312) 744-1944 (TTY)
http://www.cityofchicago.org/bacp

03/16/2016

Alderman **Nicholas Sposato**
Ward # **38**
City of Chicago
City Hall, Room **200**
121 North LaSalle Street
Chicago, Illinois 60602

Re: An ordinance to use and maintain a portion of the public right-of-way for **one (1) sidewalk cafe(s)** for **BE BAR AND RESTAURANT**, adjacent to the premises known as **7958 W. Belmont Ave.**.

Dear Alderman **Nicholas Sposato**:

The applicant referenced above has requested the use of the public right-of-way for a **sidewalk cafe(s)**. An ordinance has been prepared by the Department of Business Affairs and Consumer Protection – Small Business Center - Public Way Use Unit for presentation to the City Council. Because this request was made for properties located in your ward, as approved by you as per the attached, I respectfully request that you introduce the attached ordinance at the next City Council meeting.

If you have any questions regarding this ordinance, please contact Anthony Bertuca at (312) 744-5506.

Department of Business Affairs and Consumer Protection

City of Chicago

O2016-2343

Office of the City Clerk

Document Tracking Sheet

Meeting Date:	3/16/2016
Sponsor(s):	Sposato (38)
Type:	Ordinance
Title:	Sidewalk cafe(s) for Euro Cafe'
Committee(s) Assignment:	Committee on Transportation and Public Way

ORDINANCE
EURO CAFE'
Acct. No. 274855 - 1
Permit No. 1121995

Be It Ordained by the City Council of the City of Chicago:

Permission and authority are hereby given and granted to EURO CAFE' upon the terms and subject to the conditions of this ordinance, to maintain and use a portion of the public right of way for a sidewalk cafe adjacent to its premises located at 3435 N. Harlem Ave.. Said sidewalk cafe area #1 shall be eighteen (18) feet in length and three (3) feet in width for a total of fifty-four (54) square feet and shall allow six (6) feet of clear space from the face of the curb/building line along N. Harlem Avenue. The compensation for said space and the days and hours of operation for the sidewalk cafe shall be as follows:

Monday through Sunday 8:00 a.m. to 11:00 p.m.
Compensation: $600.00
SEATING CAPACITY: 16

Sidewalk Cafe Permit and approved plan must be posted at all times.

This grant of privilege #1121995 for a sidewalk cafe shall be subject to the provisions of Section 10-28-800 though 10-28-885 of the Municipal Code of Chicago and the directions of the Commissioner of Department of Business Affairs and Consumer Protection, the Commissioner of Streets and Sanitation, and the Commissioner of Transportation.

The permit holder agrees to hold the City of Chicago harmless for any damage, relocation or replacement costs associated with damage, relocation or removal of private property caused by the City performing work in the public way.

Authority for the above named privilege is herein given and granted from and after March 1, 2016 through and including December 1, 2016.

Alderman _____

Nicholas Sposato 38th Ward

Department of Business Affairs and Consumer Protection
Small Business Center - Public Way Use Unit
City Hall - 121 N. LaSalle Street, Room 800 • Chicago, IL 60602
312-74-GOBIZ / 312-744-6249 • (312) 744-1944 (TTY)
http://www.cityofchicago.org/bacp

03/16/2016

Alderman **Nicholas Sposato**
Ward # **38**
City of Chicago
City Hall, Room **200**
121 North LaSalle Street
Chicago, Illinois 60602

Re: An ordinance to use and maintain a portion of the public right-of-way for **one (1) sidewalk cafe(s)** for **EURO CAFE'**, adjacent to the premises known as **3435 N. Harlem Ave.**.

Dear Alderman **Nicholas Sposato**:

The applicant referenced above has requested the use of the public right-of-way for a **sidewalk cafe(s)**. An ordinance has been prepared by the Department of Business Affairs and Consumer Protection – Small Business Center - Public Way Use Unit for presentation to the City Council. Because this request was made for properties located in your ward, as approved by you as per the attached, I respectfully request that you introduce the attached ordinance at the next City Council meeting.

If you have any questions regarding this ordinance, please contact Anthony Bertuca at (312) 744-5506.

Department of Business Affairs and Consumer Protection

City of Chicago

O2016-2348

Office of the City Clerk

Document Tracking Sheet

Meeting Date:	3/16/2016
Sponsor(s):	Laurino (39)
Type:	Ordinance
Title:	Sidewalk cafe(s) for Filonek's
Committee(s) Assignment:	Committee on Transportation and Public Way

ORDINANCE
FILONEK'S
Acct. No. 17022 - 1
Permit No. 1122255

Be It Ordained by the City Council of the City of Chicago:

Permission and authority are hereby given and granted to FILONEK'S upon the terms and subject to the conditions of this ordinance, to maintain and use a portion of the public right of way for a sidewalk cafe adjacent to its premises located at 6213 N. Milwaukee Ave.. Said sidewalk cafe area #1 shall be twenty-three (23) feet in length and nine (9) feet in width for a total of two hundred seven (207) square feet and shall allow six (6) feet of clear space from the face of the curb/building line along N. Milwaukee Avenue. The compensation for said space and the days and hours of operation for the sidewalk cafe shall be as follows:

Monday through Friday 11:00 a.m. to 10:00 p.m. Saturday and Sunday 12:00 noon to 10:00 p.m.
Compensation: $600.00
SEATING CAPACITY: 20

Sidewalk Cafe Permit and approved plan must be posted at all times.

This grant of privilege #1122255 for a sidewalk cafe shall be subject to the provisions of Section 10-28-800 though 10-28-885 of the Municipal Code of Chicago and the directions of the Commissioner of Department of Business Affairs and Consumer Protection, the Commissioner of Streets and Sanitation, and the Commissioner of Transportation.

The permit holder agrees to hold the City of Chicago harmless for any damage, relocation or replacement costs associated with damage, relocation or removal of private property caused by the City performing work in the public way.

Authority for the above named privilege is herein given and granted from and after March 1, 2016 through and including December 1, 2016.

Alderman Margaret Laurino

Margaret Laurino 39th Ward

City of Chicago

O2016-2350

Office of the City Clerk

Document Tracking Sheet

Meeting Date:	3/16/2016
Sponsor(s):	Laurino (39)
Type:	Ordinance
Title:	Sidewalk cafe(s) for Paddy Mac's
Committee(s) Assignment:	Committee on Transportation and Public Way

ORDINANCE
PADDY MAC'S
Acct. No. 3752 - 1
Permit No. 1122155

Be It Ordained by the City Council of the City of Chicago:

Permission and authority are hereby given and granted to PADDY MAC'S upon the terms and subject to the conditions of this ordinance, to maintain and use a portion of the public right of way for a sidewalk cafe adjacent to its premises located at 4157 N. Pulaski Rd.. Said sidewalk cafe area #1 shall be thirty-five (35) feet in length and eleven point seven five (11.75) feet in width for a total of four hundred eleven point two five (411.25) square feet and shall allow six (6) feet of clear space from the face of the curb/building line along W. Berteau Avenue. The compensation for said space and the days and hours of operation for the sidewalk cafe shall be as follows:

Monday thru Thursday & Sunday 11:00 a.m. to 10:00 p.m. Friday & Saturday 11:00 a.m. to 11:00 p.m.
Compensation: $600.00
SEATING CAPACITY: 32

Sidewalk Cafe Permit and approved plan must be posted at all times.

This grant of privilege #1122155 for a sidewalk cafe shall be subject to the provisions of Section 10-28-800 though 10-28-885 of the Municipal Code of Chicago and the directions of the Commissioner of Department of Business Affairs and Consumer Protection, the Commissioner of Streets and Sanitation, and the Commissioner of Transportation.

The permit holder agrees to hold the City of Chicago harmless for any damage, relocation or replacement costs associated with damage, relocation or removal of private property caused by the City performing work in the public way.

Authority for the above named privilege is herein given and granted from and after March 1, 2016 through and including December 1, 2016.

Alderman _____

Margaret Laurino 39th Ward

City of Chicago

O2016-2363

Office of the City Clerk

Document Tracking Sheet

Meeting Date:	3/16/2016
Sponsor(s):	Laurino (39)
Type:	Ordinance
Title:	Sidewalk cafe(s) for Rasmos
Committee(s) Assignment:	Committee on Transportation and Public Way

ORDINANCE
RASMOS
Acct. No. 206660 - 1
Permit No. 1121973

Be It Ordained by the City Council of the City of Chicago:

Permission and authority are hereby given and granted to RASMOS upon the terms and subject to the conditions of this ordinance, to maintain and use a portion of the public right of way for a sidewalk cafe adjacent to its premises located at 4788 N. Elston Ave.. Said sidewalk cafe area #1 shall be thirty (30) feet in length and fifteen (15) feet in width, area #2 shall be twenty-nine (29) feet in length and ten (10) feet in width for a total of seven hundred forty (740) square feet and shall allow six (6) feet of clear space from the face of the curb/building line along N. Kenneth Avenue, N. Kenneth Avenue. The compensation for said space and the days and hours of operation for the sidewalk cafe shall be as follows:

Monday thru Saturday 10:00 a.m. TO 10:00 p.m. Sunday 11:00 a.m. TO 10:00 p.m.
Compensation: $814.00
SEATING CAPACITY: 32

Sidewalk Cafe Permit and approved plan must be posted at all times.

This grant of privilege #1121973 for a sidewalk cafe shall be subject to the provisions of Section 10-28-800 though 10-28-885 of the Municipal Code of Chicago and the directions of the Commissioner of Department of Business Affairs and Consumer Protection, the Commissioner of Streets and Sanitation, and the Commissioner of Transportation.

The permit holder agrees to hold the City of Chicago harmless for any damage, relocation or replacement costs associated with damage, relocation or removal of private property caused by the City performing work in the public way.

Authority for the above named privilege is herein given and granted from and after March 1, 2016 through and including December 1, 2016.

Alderman Margaret Laurino

Margaret Laurino 39th Ward

City of Chicago

O2016-2367

Office of the City Clerk

Document Tracking Sheet

Meeting Date:	3/16/2016
Sponsor(s):	Laurino (39)
Type:	Ordinance
Title:	Sidewalk cafe(s) for Schuham Builders Supply Co., Inc.
Committee(s) Assignment:	Committee on Transportation and Public Way

ORDINANCE
SCHUHAM BUILDERS SUPPLY CO INC
Acct. No. 32076 - 1
Permit No. 1121613

Be It Ordained by the City Council of the City of Chicago:

SECTION 1. Permission and authority are hereby given and granted to SCHUHAM BUILDERS SUPPLY CO INC, upon the terms and subject to the conditions of this ordinance to maintain and use one (1) sign(s) projecting over the public right-of-way attached to its premises known as 4640 N. Elston Ave..

Said sign structure(s) measures as follows; along N. ELSTON AVE.:
One (1) at twenty-seven (27) feet in length, seven (7) feet in height and twenty-one (21) feet above grade level.

The location of said privilege shall be as shown on prints kept on file with the Department of Business Affairs and Consumer Protection and the Office of the City Clerk.

Said privilege shall be constructed in accordance with plans and specifications approved by the Department of Transportation (Division of Project Development) and Zoning Department - Signs.

This grant of privilege in the public way shall be subject to the provisions of Section 10-28-015 and all other required provisions of the Municipal Code of Chicago.

The grantee shall pay to the City of Chicago as compensation for the privilege #1121613 herein granted the sum of three hundred ($300.00) per annum in advance.

A 25% penalty will be added for payments received after due date.

The permit holder agrees to hold the City of Chicago harmless for any damage, relocation or replacement costs associated with damage, relocation or removal of private property caused by the City performing work in the public way.

Authority herein given and granted for a period of five (5) years from and after 02/09/2016.

Alderman _____

Margaret Laurino 39th Ward

Schuham Builder's Supply Co., Inc.
4640 N. Elston Ave
Chicago, IL 60630
Photo taken on 1/14/2016
Sign dimensions: 70' x 7'

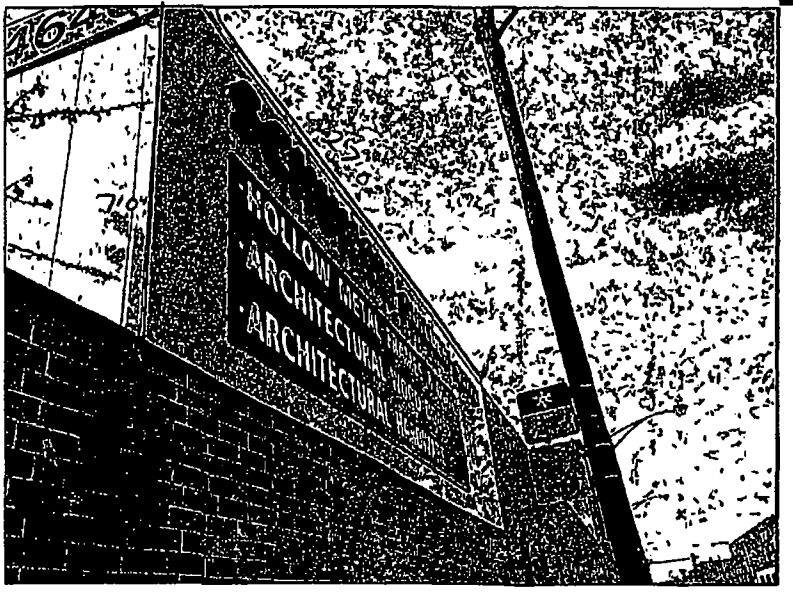

City of Chicago

O2016-2442

Office of the City Clerk

Document Tracking Sheet

Meeting Date:	3/16/2016
Sponsor(s):	O'Connor (40)
Type:	Ordinance
Title:	Sidewalk cafe(s) for Acre/Ombra
Committee(s) Assignment:	Committee on Transportation and Public Way

ORDINANCE
ACRE/ OMBRA
Acct. No. 206806 - 1
Permit No. 1122035

Be It Ordained by the City Council of the City of Chicago:

Permission and authority are hereby given and granted to ACRE/ OMBRA upon the terms and subject to the conditions of this ordinance, to maintain and use a portion of the public right of way for a sidewalk cafe adjacent to its premises located at 5308-10 N. Clark St.. Said sidewalk cafe area #1 shall be fifty (50) feet in length and six point two five (6.25) feet in width for a total of three hundred twelve point five (312.5) square feet and shall allow six (6) feet of clear space from the face of the curb/building line along N. Clark Street. The compensation for said space and the days and hours of operation for the sidewalk cafe shall be as follows:

Monday through Sunday 11:00 a.m. to 12:00 midnight
Compensation: $600.00
SEATING CAPACITY: 16

Sidewalk Cafe Permit and approved plan must be posted at all times.

This grant of privilege #1122035 for a sidewalk cafe shall be subject to the provisions of Section 10-28-800 though 10-28-885 of the Municipal Code of Chicago and the directions of the Commissioner of Department of Business Affairs and Consumer Protection, the Commissioner of Streets and Sanitation, and the Commissioner of Transportation.

The permit holder agrees to hold the City of Chicago harmless for any damage, relocation or replacement costs associated with damage, relocation or removal of private property caused by the City performing work in the public way.

Authority for the above named privilege is herein given and granted from and after March 1, 2016 through and including December 1, 2016.

Alderman _____

Patrick O'Connor 40th Ward

Department of Business Affairs and Consumer Protection
Small Business Center - Public Way Use Unit
City Hall - 121 N. LaSalle Street, Room 800 • Chicago, IL 60602
312-74-GOBIZ / 312-744-6249 • (312) 744-1944 (TTY)
http://www.cityofchicago.org/bacp

03/16/2016

Alderman **Patrick O'Connor**
Ward # **40**
City of Chicago
City Hall, Room **300**
121 North LaSalle Street
Chicago, Illinois 60602

Re: An ordinance to use and maintain a portion of the public right-of-way for **one (1) sidewalk cafe(s)** for **ACRE/ OMBRA**, adjacent to the premises known as **5308-10 N. Clark St.**.

Dear Alderman **Patrick O'Connor**:

The applicant referenced above has requested the use of the public right-of-way for a **sidewalk cafe(s)**. An ordinance has been prepared by the Department of Business Affairs and Consumer Protection – Small Business Center - Public Way Use Unit for presentation to the City Council. Because this request was made for properties located in your ward, as approved by you as per the attached, I respectfully request that you introduce the attached ordinance at the next City Council meeting.

If you have any questions regarding this ordinance, please contact Anthony Bertuca at (312) 744-5506.

Department of Business Affairs and Consumer Protection

City of Chicago

O2016-2443

Office of the City Clerk

Document Tracking Sheet

Meeting Date:	3/16/2016
Sponsor(s):	O'Connor (40)
Type:	Ordinance
Title:	Sidewalk cafe(s) for Bel-Ami Restaurant
Committee(s) Assignment:	Committee on Transportation and Public Way

ORDINANCE
BEL-AMI RESTAURANT
Acct. No. 210972 - 1
Permit No. 1122345

Be It Ordained by the City Council of the City of Chicago:

Permission and authority are hereby given and granted to BEL-AMI RESTAURANT upon the terms and subject to the conditions of this ordinance, to maintain and use a portion of the public right of way for a sidewalk cafe adjacent to its premises located at 5530 N. Lincoln Ave.. Said sidewalk cafe area #1 shall be twenty-five (25) feet in length and seven (7) feet in width for a total of one hundred seventy-five (175) square feet and shall allow six (6) feet of clear space from the face of the curb/building line along N. Lincoln Ave. The compensation for said space and the days and hours of operation for the sidewalk cafe shall be as follows:

Monday through Friday 9:00 a.m. to 11:00 p.m. Saturday & Sunday 9:00 a.m. to 12:00 midnight
Compensation: $600.00
SEATING CAPACITY: 24

Sidewalk Cafe Permit and approved plan must be posted at all times.

This grant of privilege #1122345 for a sidewalk cafe shall be subject to the provisions of Section 10-28-800 though 10-28-885 of the Municipal Code of Chicago and the directions of the Commissioner of Department of Business Affairs and Consumer Protection, the Commissioner of Streets and Sanitation, and the Commissioner of Transportation.

The permit holder agrees to hold the City of Chicago harmless for any damage, relocation or replacement costs associated with damage, relocation or removal of private property caused by the City performing work in the public way.

Authority for the above named privilege is herein given and granted from and after March 1, 2016 through and including December 1, 2016.

Alderman _____

Patrick O'Connor 40th Ward

Department of Business Affairs and Consumer Protection
Small Business Center - Public Way Use Unit
City Hall - 121 N LaSalle Street, Room 800 • Chicago, IL 60602
312-74-GOBIZ / 312-744-6249 • (312) 744-1944 (TTY)
http://www.cityofchicago.org/bacp

03/16/2016

Alderman **Patrick O'Connor**
Ward # **40**
City of Chicago
City Hall, Room **300**
121 North LaSalle Street
Chicago, Illinois 60602

Re: An ordinance to use and maintain a portion of the public right-of-way for **one (1) sidewalk cafe(s)** for **BEL-AMI RESTAURANT**, adjacent to the premises known as **5530 N. Lincoln Ave.**.

Dear Alderman **Patrick O'Connor**:

The applicant referenced above has requested the use of the public right-of-way for a **sidewalk cafe(s)**. An ordinance has been prepared by the Department of Business Affairs and Consumer Protection – Small Business Center - Public Way Use Unit for presentation to the City Council. Because this request was made for properties located in your ward, as approved by you as per the attached, I respectfully request that you introduce the attached ordinance at the next City Council meeting.

If you have any questions regarding this ordinance, please contact Anthony Bertuca at (312) 744-5506.

Department of Business Affairs and Consumer Protection

City of Chicago

O2016-2444

Office of the City Clerk

Document Tracking Sheet

Meeting Date:	3/16/2016
Sponsor(s):	O'Connor (40)
Type:	Ordinance
Title:	Sidewalk cafe(s) for Hub's Gyros II, Inc.
Committee(s) Assignment:	Committee on Transportation and Public Way

ORDINANCE
HUB'S GYROS II INC
Acct. No. 3640 - 1
Permit No. 1122360

Be It Ordained by the City Council of the City of Chicago:

Permission and authority are hereby given and granted to HUB'S GYROS II INC upon the terms and subject to the conditions of this ordinance, to maintain and use a portion of the public right of way for a sidewalk cafe adjacent to its premises located at 5540 N. Lincoln Ave.. Said sidewalk cafe area #1 shall be seventeen (17) feet in length and six point eight three (6.83) feet in width, area #2 shall be fifteen point one seven (15.17) feet in length and six point eight three (6.83) feet in width, area #3 shall be nine point four two (9.42) feet in length and six point eight three (6.83) feet in width for a total of two hundred eighty-four point zero six (284.06) square feet and shall allow six (6) feet of clear space from the face of the curb/building line along N. LINCOLN. The compensation for said space and the days and hours of operation for the sidewalk cafe shall be as follows:

Sunday through Saturday 10:00am until 12:00am midnight
Compensation: $600.00
SEATING CAPACITY: 32

Sidewalk Cafe Permit and approved plan must be posted at all times.

This grant of privilege #1122360 for a sidewalk cafe shall be subject to the provisions of Section 10-28-800 though 10-28-885 of the Municipal Code of Chicago and the directions of the Commissioner of Department of Business Affairs and Consumer Protection, the Commissioner of Streets and Sanitation, and the Commissioner of Transportation.

The permit holder agrees to hold the City of Chicago harmless for any damage, relocation or replacement costs associated with damage, relocation or removal of private property caused by the City performing work in the public way.

Authority for the above named privilege is herein given and granted from and after March 1, 2016 through and including December 1, 2016.

Alderman _____

Patrick O'Connor 40th Ward

Department of Business Affairs and Consumer Protection
Small Business Center - Public Way Use Unit
City Hall - 121 N. LaSalle Street, Room 800 • Chicago, IL 60602
312-74-GOBIZ / 312-744-6249 • (312) 744-1944 (TTY)
http://www.cityofchicago.org/bacp

03/16/2016

Alderman **Patrick O'Connor**
Ward # **40**
City of Chicago
City Hall, Room **300**
121 North LaSalle Street
Chicago, Illinois 60602

Re: An ordinance to use and maintain a portion of the public right-of-way for **three (3) sidewalk cafe(s)** for **HUB'S GYROS II INC**, adjacent to the premises known as **5540 N. Lincoln Ave.**.

Dear Alderman **Patrick O'Connor**:

The applicant referenced above has requested the use of the public right-of-way for a **sidewalk cafe(s)**. An ordinance has been prepared by the Department of Business Affairs and Consumer Protection – Small Business Center - Public Way Use Unit for presentation to the City Council. Because this request was made for properties located in your ward, as approved by you as per the attached, I respectfully request that you introduce the attached ordinance at the next City Council meeting.

If you have any questions regarding this ordinance, please contact Anthony Bertuca at (312) 744-5506.

Department of Business Affairs and Consumer Protection

City of Chicago

O2016-2445

Office of the City Clerk

Document Tracking Sheet

Meeting Date:	3/16/2016
Sponsor(s):	O'Connor (40)
Type:	Ordinance
Title:	Sidewalk cafe(s) for Johnny Brown Bag
Committee(s) Assignment:	Committee on Transportation and Public Way

ORDINANCE
JOHNNY BROWN BAG
Acct. No. 370960 - 1
Permit No. 1122473

Be It Ordained by the City Council of the City of Chicago:

Permission and authority are hereby given and granted to JOHNNY BROWN BAG upon the terms and subject to the conditions of this ordinance, to maintain and use a portion of the public right of way for a sidewalk cafe adjacent to its premises located at 5406 N. Clark St.. Said sidewalk cafe area #1 shall be sixteen (16) feet in length and four point five (4.5) feet in width for a total of seventy-two (72) square feet and shall allow six (6) feet of clear space from the face of the curb/building line along N. Clark Street. The compensation for said space and the days and hours of operation for the sidewalk cafe shall be as follows:

Sunday through Thursday 11:00 am. to 10:00 p.m. Friday and Saturday 11:00 a.m. to 11:00 p.m.
Compensation: $600.00
SEATING CAPACITY: 16

Sidewalk Cafe Permit and approved plan must be posted at all times.

This grant of privilege #1122473 for a sidewalk cafe shall be subject to the provisions of Section 10-28-800 though 10-28-885 of the Municipal Code of Chicago and the directions of the Commissioner of Department of Business Affairs and Consumer Protection, the Commissioner of Streets and Sanitation, and the Commissioner of Transportation.

The permit holder agrees to hold the City of Chicago harmless for any damage, relocation or replacement costs associated with damage, relocation or removal of private property caused by the City performing work in the public way.

Authority for the above named privilege is herein given and granted from and after March 1, 2016 through and including December 1, 2016.

Alderman _____

Patrick O'Connor 40th Ward

Department of Business Affairs and Consumer Protection
Small Business Center - Public Way Use Unit
City Hall - 121 N. LaSalle Street, Room 800 • Chicago, IL 60602
312-74-GOBIZ / 312-744-6249 • (312) 744-1944 (TTY)
http://www.cityofchicago.org/bacp

03/16/2016

Alderman **Patrick O'Connor**
Ward # **40**
City of Chicago
City Hall, Room **300**
121 North LaSalle Street
Chicago, Illinois 60602

Re: An ordinance to use and maintain a portion of the public right-of-way for **onc (1) sidewalk cafe(s)** for **JOHNNY BROWN BAG**, adjacent to the premises known as **5406 N. Clark St.**.

Dear Alderman **Patrick O'Connor**:

The applicant referenced above has requested the use of the public right-of-way for a **sidewalk cafe(s)**. An ordinance has been prepared by the Department of Business Affairs and Consumer Protection – Small Business Center - Public Way Use Unit for presentation to the City Council. Because this request was made for properties located in your ward, as approved by you as per the attached, I respectfully request that you introduce the attached ordinance at the next City Council meeting.

If you have any questions regarding this ordinance, please contact Anthony Bertuca at (312) 744-5506.

Department of Business Affairs and Consumer Protection

City of Chicago

O2016-2446

Office of the City Clerk

Document Tracking Sheet

Meeting Date:	3/16/2016
Sponsor(s):	O'Connor (40)
Type:	Ordinance
Title:	Sidewalk cafe(s) for Leadway Liquors & Cafe
Committee(s) Assignment:	Committee on Transportation and Public Way

ORDINANCE
LEADWAY LIQUORS & CAFE
Acct. No. 307 - 1
Permit No. 1122234

Be It Ordained by the City Council of the City of Chicago:

Permission and authority are hereby given and granted to LEADWAY LIQUORS & CAFE upon the terms and subject to the conditions of this ordinance, to maintain and use a portion of the public right of way for a sidewalk cafe adjacent to its premises located at 5233 N. Damen Ave.. Said sidewalk cafe area #1 shall be seventeen point six seven (17.67) feet in length and eleven (11) feet in width, area #2 shall be thirty-eight (38) feet in length and eight (8) feet in width for a total of four hundred ninety-eight point three seven (498.37) square feet and shall allow six (6) feet of clear space from the face of the curb/building line along W. Damen, W. Farragut. The compensation for said space and the days and hours of operation for the sidewalk cafe shall be as follows:

Monday thru Saturday 11:00a.m. to 11:00p.m.Sunday 12:00 noon to 11:00p.m.
Compensation: $600.00
SEATING CAPACITY: 28

Sidewalk Cafe Permit and approved plan must be posted at all times.

This grant of privilege #1122234 for a sidewalk cafe shall be subject to the provisions of Section 10-28-800 though 10-28-885 of the Municipal Code of Chicago and the directions of the Commissioner of Department of Business Affairs and Consumer Protection, the Commissioner of Streets and Sanitation, and the Commissioner of Transportation.

The permit holder agrees to hold the City of Chicago harmless for any damage, relocation or replacement costs associated with damage, relocation or removal of private property caused by the City performing work in the public way.

Authority for the above named privilege is herein given and granted from and after March 1, 2016 through and including December 1, 2016.

Alderman 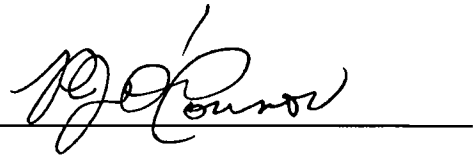

Patrick O'Connor 40th Ward

Department of Business Affairs and Consumer Protection
Small Business Center - Public Way Use Unit
City Hall - 121 N. LaSalle Street, Room 800 • Chicago, IL 60602
312-74-GOBIZ / 312-744-6249 • (312) 744-1944 (TTY)
http //www.cityofchicago org/bacp

03/16/2016

Alderman **Patrick O'Connor**
Ward # **40**
City of Chicago
City Hall, Room **300**
121 North LaSalle Street
Chicago, Illinois 60602

Re: An ordinance to use and maintain a portion of the public right-of-way for **two (2) sidewalk cafe(s)** for **LEADWAY LIQUORS & CAFE**, adjacent to the premises known as **5233 N. Damen Ave.**.

Dear Alderman **Patrick O'Connor**:

The applicant referenced above has requested the use of the public right-of-way for a **sidewalk cafe(s)**. An ordinance has been prepared by the Department of Business Affairs and Consumer Protection – Small Business Center - Public Way Use Unit for presentation to the City Council. Because this request was made for properties located in your ward, as approved by you as per the attached, I respectfully request that you introduce the attached ordinance at the next City Council meeting.

If you have any questions regarding this ordinance, please contact Anthony Bertuca at (312) 744-5506.

Department of Business Affairs and Consumer Protection

City of Chicago

O2016-2447

Office of the City Clerk

Document Tracking Sheet

Meeting Date:	3/16/2016
Sponsor(s):	O'Connor (40)
Type:	Ordinance
Title:	Sidewalk cafe(s) for Little Bad Wolf
Committee(s) Assignment:	Committee on Transportation and Public Way

ORDINANCE
LITTLE BAD WOLF
Acct. No. 361059 - 1
Permit No. 1122302

Be It Ordained by the City Council of the City of Chicago:

Permission and authority are hereby given and granted to LITTLE BAD WOLF upon the terms and subject to the conditions of this ordinance, to maintain and use a portion of the public right of way for a sidewalk cafe adjacent to its premises located at 1541 W. Bryn Mawr Ave.. Said sidewalk cafe area #1 shall be forty-two (42) feet in length and nine (9) feet in width for a total of three hundred seventy-eight (378) square feet and shall allow six (6) feet of clear space from the face of the curb/building line along W. Bryn Mawr. The compensation for said space and the days and hours of operation for the sidewalk cafe shall be as follows:

Sunday through Saturday 11:00 am until 12:00 midnight
Compensation: $600.00
SEATING CAPACITY: 32

Sidewalk Cafe Permit and approved plan must be posted at all times.

This grant of privilege #1122302 for a sidewalk cafe shall be subject to the provisions of Section 10-28-800 though 10-28-885 of the Municipal Code of Chicago and the directions of the Commissioner of Department of Business Affairs and Consumer Protection, the Commissioner of Streets and Sanitation, and the Commissioner of Transportation.

The permit holder agrees to hold the City of Chicago harmless for any damage, relocation or replacement costs associated with damage, relocation or removal of private property caused by the City performing work in the public way.

Authority for the above named privilege is herein given and granted from and after March 1, 2016 through and including December 1, 2016.

Alderman _____

Patrick O'Connor 40th Ward

Department of Business Affairs and Consumer Protection
Small Business Center - Public Way Use Unit
City Hall - 121 N. LaSalle Street, Room 800 • Chicago, IL 60602
312-74-GOBIZ / 312-744-6249 • (312) 744-1944 (TTY)
http://www.cityofchicago.org/bacp

03/16/2016

Alderman **Patrick O'Connor**
Ward # **40**
City of Chicago
City Hall, Room **300**
121 North LaSalle Street
Chicago, Illinois 60602

Re: An ordinance to use and maintain a portion of the public right-of-way for **one (1) sidewalk cafe(s)** for **LITTLE BAD WOLF**, adjacent to the premises known as **1541 W. Bryn Mawr Ave.**.

Dear Alderman **Patrick O'Connor**:

The applicant referenced above has requested the use of the public right-of-way for a **sidewalk cafe(s)**. An ordinance has been prepared by the Department of Business Affairs and Consumer Protection – Small Business Center - Public Way Use Unit for presentation to the City Council. Because this request was made for properties located in your ward, as approved by you as per the attached, I respectfully request that you introduce the attached ordinance at the next City Council meeting.

If you have any questions regarding this ordinance, please contact Anthony Bertuca at (312) 744-5506.

Department of Business Affairs and Consumer Protection

City of Chicago

O2016-2448

Office of the City Clerk

Document Tracking Sheet

Meeting Date:	3/16/2016
Sponsor(s):	O'Connor (40)
Type:	Ordinance
Title:	Sidewalk cafe(s) for Paulines
Committee(s) Assignment:	Committee on Transportation and Public Way

ORDINANCE
Paulines
Acct. No. 369507 - 1
Permit No. 1121927

Be It Ordained by the City Council of the City of Chicago:

Permission and authority are hereby given and granted to Paulines upon the terms and subject to the conditions of this ordinance, to maintain and use a portion of the public right of way for a sidewalk cafe adjacent to its premises located at 1752-1754 W. Balmoral Ave.. Said sidewalk cafe area #1 shall be thirty (30) feet in length and ten (10) feet in width for a total of three hundred (300) square feet and shall allow six (6) feet of clear space from the face of the curb/building line along W. Balmoral Avenue. The compensation for said space and the days and hours of operation for the sidewalk cafe shall be as follows:

Monday through Sunday 8:00 a.m. to 4:00 p.m.
Compensation: $600.00
SEATING CAPACITY: 32

Sidewalk Cafe Permit and approved plan must be posted at all times.

This grant of privilege #1121927 for a sidewalk cafe shall be subject to the provisions of Section 10-28-800 though 10-28-885 of the Municipal Code of Chicago and the directions of the Commissioner of Department of Business Affairs and Consumer Protection, the Commissioner of Streets and Sanitation, and the Commissioner of Transportation.

The permit holder agrees to hold the City of Chicago harmless for any damage, relocation or replacement costs associated with damage, relocation or removal of private property caused by the City performing work in the public way.

Authority for the above named privilege is herein given and granted from and after March 1, 2016 through and including December 1, 2016.

Alderman _____

Patrick O'Connor 40th Ward

Department of Business Affairs and Consumer Protection
Small Business Center - Public Way Use Unit
City Hall - 121 N. LaSalle Street, Room 800 • Chicago, IL 60602
312-74-GOBIZ / 312-744-6249 • (312) 744-1944 (TTY)
http://www.cityofchicago.org/bacp

03/16/2016

Alderman **Patrick O'Connor**
Ward # **40**
City of Chicago
City Hall, Room **300**
121 North LaSalle Street
Chicago, Illinois 60602

Re: An ordinance to use and maintain a portion of the public right-of-way for **one (1) sidewalk cafe(s)** for **Paulines**, adjacent to the premises known as **1752-1754 W. Balmoral Ave.**.

Dear Alderman **Patrick O'Connor**:

The applicant referenced above has requested the use of the public right-of-way for a **sidewalk cafe(s)**. An ordinance has been prepared by the Department of Business Affairs and Consumer Protection – Small Business Center - Public Way Use Unit for presentation to the City Council. Because this request was made for properties located in your ward, as approved by you as per the attached, I respectfully request that you introduce the attached ordinance at the next City Council meeting.

If you have any questions regarding this ordinance, please contact Anthony Bertuca at (312) 744-5506.

Department of Business Affairs and Consumer Protection

City of Chicago

O2016-2450

Office of the City Clerk

Document Tracking Sheet

Meeting Date:	3/16/2016
Sponsor(s):	O'Connor (40)
Type:	Ordinance
Title:	Sidewalk cafe(s) for Pie Cafe
Committee(s) Assignment:	Committee on Transportation and Public Way

ORDINANCE
Pie cafe
Acct. No. 294900 - 4
Permit No. 1122482

Be It Ordained by the City Council of the City of Chicago:

Permission and authority are hereby given and granted to Pie cafe upon the terms and subject to the conditions of this ordinance, to maintain and use a portion of the public right of way for a sidewalk cafe adjacent to its premises located at 5357 N. Ashland Ave.. Said sidewalk cafe area #1 shall be seventeen point five (17.5) feet in length and six point two five (6.25) feet in width, area #2 shall be twelve point three three (12.33) feet in length and five point seven five (5.75) feet in width for a total of one hundred eighty point two seven (180.27) square feet and shall allow six (6) feet of clear space from the face of the curb/building line along Balmoral, Ashland. The compensation for said space and the days and hours of operation for the sidewalk cafe shall be as follows:

Monday thru Thursday 10:00 a.m. until 9:00 p.m. Friday 10:00 a.m. until 10:00 p.m. Saturday 9:00 a.m. until 10:00 p.m. Sunday 9:00 a.m. until 9:00 p.m.
Compensation: $600.00
SEATING CAPACITY: 20

Sidewalk Cafe Permit and approved plan must be posted at all times.

This grant of privilege #1122482 for a sidewalk cafe shall be subject to the provisions of Section 10-28-800 though 10-28-885 of the Municipal Code of Chicago and the directions of the Commissioner of Department of Business Affairs and Consumer Protection, the Commissioner of Streets and Sanitation, and the Commissioner of Transportation.

The permit holder agrees to hold the City of Chicago harmless for any damage, relocation or replacement costs associated with damage, relocation or removal of private property caused by the City performing work in the public way.

Authority for the above named privilege is herein given and granted from and after March 1, 2016 through and including December 1, 2016.

Alderman _____

Patrick O'Connor 40th Ward

Department of Business Affairs and Consumer Protection
Small Business Center - Public Way Use Unit
City Hall - 121 N LaSalle Street, Room 800 • Chicago, IL 60602
312-74-GOBIZ / 312-744-6249 • (312) 744-1944 (TTY)
http://www.cityofchicago.org/bacp

03/16/2016

Alderman **Patrick O'Connor**
Ward # **40**
City of Chicago
City Hall, Room **300**
121 North LaSalle Street
Chicago, Illinois 60602

Re: An ordinance to use and maintain a portion of the public right-of-way for **two (2) sidewalk cafe(s)** for **Pie cafe**, adjacent to the premises known as **5357 N. Ashland Ave.**.

Dear Alderman **Patrick O'Connor**:

The applicant referenced above has requested the use of the public right-of-way for a **sidewalk cafe(s)**. An ordinance has been prepared by the Department of Business Affairs and Consumer Protection – Small Business Center - Public Way Use Unit for presentation to the City Council. Because this request was made for properties located in your ward, as approved by you as per the attached, I respectfully request that you introduce the attached ordinance at the next City Council meeting.

If you have any questions regarding this ordinance, please contact Anthony Bertuca at (312) 744-5506.

Department of Business Affairs and Consumer Protection

City of Chicago

O2016-2451

Office of the City Clerk

Document Tracking Sheet

Meeting Date:	3/16/2016
Sponsor(s):	O'Connor (40)
Type:	Ordinance
Title:	Sidewalk cafe(s) for Ranallis
Committee(s) Assignment:	Committee on Transportation and Public Way

ORDINANCE
RANALLIS
Acct. No. 306632 - 1
Permit No. 1122147

Be It Ordained by the City Council of the City of Chicago:

Permission and authority are hereby given and granted to RANALLIS upon the terms and subject to the conditions of this ordinance, to maintain and use a portion of the public right of way for a sidewalk cafe adjacent to its premises located at 1512 W. Berwyn Ave.. Said sidewalk cafe area #1 shall be eighty-two point seven five (82.75) feet in length and six point six seven (6.67) feet in width for a total of five hundred fifty-one point nine four (551.94) square feet and shall allow six (6) feet of clear space from the face of the curb/building line along Berwyn. The compensation for said space and the days and hours of operation for the sidewalk cafe shall be as follows:

Monday through Sunday 11:30 a.m. to 12:00am.
Compensation: $607.14
SEATING CAPACITY: 40

Sidewalk Cafe Permit and approved plan must be posted at all times.

This grant of privilege #1122147 for a sidewalk cafe shall be subject to the provisions of Section 10-28-800 though 10-28-885 of the Municipal Code of Chicago and the directions of the Commissioner of Department of Business Affairs and Consumer Protection, the Commissioner of Streets and Sanitation, and the Commissioner of Transportation.

The permit holder agrees to hold the City of Chicago harmless for any damage, relocation or replacement costs associated with damage, relocation or removal of private property caused by the City performing work in the public way.

Authority for the above named privilege is herein given and granted from and after March 1, 2016 through and including December 1, 2016.

Alderman _____

Patrick O'Connor 40th Ward

Department of Business Affairs and Consumer Protection
Small Business Center - Public Way Use Unit
City Hall - 121 N LaSalle Street, Room 800 • Chicago, IL 60602
312-74-GOBIZ / 312-744-6249 • (312) 744-1944 (TTY)
http //www.cityofchicago.org/bacp

03/16/2016

Alderman **Patrick O'Connor**
Ward # **40**
City of Chicago
City Hall, Room **300**
121 North LaSalle Street
Chicago, Illinois 60602

Re: An ordinance to use and maintain a portion of the public right-of-way for **one (1) sidewalk cafe(s)** for **RANALLIS**, adjacent to the premises known as **1512 W. Berwyn Ave.**.

Dear Alderman **Patrick O'Connor**:

The applicant referenced above has requested the use of the public right-of-way for a **sidewalk cafe(s)**. An ordinance has been prepared by the Department of Business Affairs and Consumer Protection – Small Business Center - Public Way Use Unit for presentation to the City Council. Because this request was made for properties located in your ward, as approved by you as per the attached, I respectfully request that you introduce the attached ordinance at the next City Council meeting.

If you have any questions regarding this ordinance, please contact Anthony Bertuca at (312) 744-5506.

Department of Business Affairs and Consumer Protection

City of Chicago

O2016-2453

Office of the City Clerk

Document Tracking Sheet

Meeting Date:	3/16/2016
Sponsor(s):	O'Connor (40)
Type:	Ordinance
Title:	Sidewalk cafe(s) for Red Lion Lincoln Square, The
Committee(s) Assignment:	Committee on Transportation and Public Way

ORDINANCE
THE RED LION LINCOLN SQUARE
Acct. No. 354309 - 1
Permit No. 1122219

Be It Ordained by the City Council of the City of Chicago:

Permission and authority are hereby given and granted to THE RED LION LINCOLN SQUARE upon the terms and subject to the conditions of this ordinance, to maintain and use a portion of the public right of way for a sidewalk cafe adjacent to its premises located at 4749-4753 N. Rockwell St.. Said sidewalk cafe area #1 shall be twenty point eight three (20.83) feet in length and eight (8) feet in width for a total of one hundred sixty-six point six four (166.64) square feet and shall allow six (6) feet of clear space from the face of the curb/building line along N Rockwell St. The compensation for said space and the days and hours of operation for the sidewalk cafe shall be as follows:

Tusday through Sunday 1:00 p.m. until 10:00 p.m.
Compensation: $600.00
SEATING CAPACITY: 14

Sidewalk Cafe Permit and approved plan must be posted at all times.

This grant of privilege #1122219 for a sidewalk cafe shall be subject to the provisions of Section 10-28-800 though 10-28-885 of the Municipal Code of Chicago and the directions of the Commissioner of Department of Business Affairs and Consumer Protection, the Commissioner of Streets and Sanitation, and the Commissioner of Transportation.

The permit holder agrees to hold the City of Chicago harmless for any damage, relocation or replacement costs associated with damage, relocation or removal of private property caused by the City performing work in the public way.

Authority for the above named privilege is herein given and granted from and after March 1, 2016 through and including December 1, 2016.

Alderman _____
Patrick O'Connor 40th Ward

'Department of Business Affairs and Consumer Protection
Small Business Center - Public Way Use Unit
City Hall - 121 N. LaSalle Street, Room 800 • Chicago, IL 60602
312-74-GOBIZ / 312-744-6249 • (312) 744-1944 (TTY)
http://www.cityofchicago.org/bacp

03/16/2016

Alderman **Patrick O'Connor**
Ward # **40**
City of Chicago
City Hall, Room **300**
121 North LaSalle Street
Chicago, Illinois 60602

Re: An ordinance to use and maintain a portion of the public right-of-way for **one (1) sidewalk cafe(s)** for **THE RED LION LINCOLN SQUARE**, adjacent to the premises known as **4749-4753 N. Rockwell St.**.

Dear Alderman **Patrick O'Connor**:

The applicant referenced above has requested the use of the public right-of-way for a **sidewalk cafe(s)**. An ordinance has been prepared by the Department of Business Affairs and Consumer Protection – Small Business Center - Public Way Use Unit for presentation to the City Council. Because this request was made for properties located in your ward, as approved by you as per the attached, I respectfully request that you introduce the attached ordinance at the next City Council meeting.

If you have any questions regarding this ordinance, please contact Anthony Bertuca at (312) 744-5506.

Department of Business Affairs and Consumer Protection

City of Chicago

O2016-2454

Office of the City Clerk

Document Tracking Sheet

Meeting Date:	3/16/2016
Sponsor(s):	O'Connor (40)
Type:	Ordinance
Title:	Sidewalk cafe(s) for Replay/Elixir
Committee(s) Assignment:	Committee on Transportation and Public Way

ORDINANCE
REPLAY / ELIXIR
Acct. No. 396554 - 1
Permit No. 1121966

Be It Ordained by the City Council of the City of Chicago:

Permission and authority are hereby given and granted to REPLAY / ELIXIR upon the terms and subject to the conditions of this ordinance, to maintain and use a portion of the public right of way for a sidewalk cafe adjacent to its premises located at 5356-5358 N. Clark St.. Said sidewalk cafe area #1 shall be seventy-eight (78) feet in length and eleven point five (11.5) feet in width for a total of eight hundred ninety-seven (897) square feet and shall allow six (6) feet of clear space from the face of the curb/building line along West Balmoral. The compensation for said space and the days and hours of operation for the sidewalk cafe shall be as follows:

Monday through Sunday 8:00 a.m. to 12:00 midnight
Compensation: $986.70
SEATING CAPACITY: 68

Sidewalk Cafe Permit and approved plan must be posted at all times.

This grant of privilege #1121966 for a sidewalk cafe shall be subject to the provisions of Section 10-28-800 though 10-28-885 of the Municipal Code of Chicago and the directions of the Commissioner of Department of Business Affairs and Consumer Protection, the Commissioner of Streets and Sanitation, and the Commissioner of Transportation.

The permit holder agrees to hold the City of Chicago harmless for any damage, relocation or replacement costs associated with damage, relocation or removal of private property caused by the City performing work in the public way.

Authority for the above named privilege is herein given and granted from and after March 1, 2016 through and including December 1, 2016.

Alderman 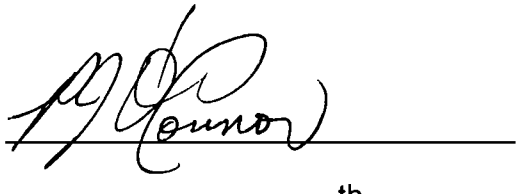

Patrick O'Connor 40th Ward

Department of Business Affairs and Consumer Protection
Small Business Center - Public Way Use Unit
City Hall - 121 N LaSalle Street, Room 800 • Chicago, IL 60602
312-74-GOBIZ / 312-744-6249 • (312) 744-1944 (TTY)
http://www.cityofchicago.org/bacp

03/16/2016

Alderman **Patrick O'Connor**
Ward # **40**
City of Chicago
City Hall, Room **300**
121 North LaSalle Street
Chicago, Illinois 60602

Re: An ordinance to use and maintain a portion of the public right-of-way for **one (1) sidewalk cafe(s)** for **REPLAY / ELIXIR**, adjacent to the premises known as **5356-5358 N. Clark St.**.

Dear Alderman **Patrick O'Connor**:

The applicant referenced above has requested the use of the public right-of-way for a **sidewalk cafe(s)**. An ordinance has been prepared by the Department of Business Affairs and Consumer Protection – Small Business Center - Public Way Use Unit for presentation to the City Council. Because this request was made for properties located in your ward, as approved by you as per the attached, I respectfully request that you introduce the attached ordinance at the next City Council meeting.

If you have any questions regarding this ordinance, please contact Anthony Bertuca at (312) 744-5506.

Department of Business Affairs and Consumer Protection

City of Chicago

O2016-2456

Office of the City Clerk

Document Tracking Sheet

Meeting Date:	3/16/2016
Sponsor(s):	O'Connor (40)
Type:	Ordinance
Title:	Sidewalk cafe(s) for Rim Seafood, The
Committee(s) Assignment:	Committee on Transportation and Public Way

ORDINANCE
THE RIM SEAFOOD
Acct. No. 400051 - 1
Permit No. 1122355

Be It Ordained by the City Council of the City of Chicago:

Permission and authority are hereby given and granted to THE RIM SEAFOOD upon the terms and subject to the conditions of this ordinance, to maintain and use a portion of the public right of way for a sidewalk cafe adjacent to its premises located at 5657 N. Lincoln Ave.. Said sidewalk cafe area #1 shall be twenty-six point five (26.5) feet in length and five point zero eight (5.08) feet in width, area #2 shall be thirty point four two (30.42) feet in length and eleven (11) feet in width for a total of four hundred sixty-nine point two four (469.24) square feet and shall allow six (6) feet of clear space from the face of the curb/building line along N Linoln Ave, N Washtenaw Ave. The compensation for said space and the days and hours of operation for the sidewalk cafe shall be as follows:

Sunday thru Saturday 11:00 a.m. until 10:00 p.m.
Compensation: $600.00
SEATING CAPACITY: 44

Sidewalk Cafe Permit and approved plan must be posted at all times.

This grant of privilege #1122355 for a sidewalk cafe shall be subject to the provisions of Section 10-28-800 though 10-28-885 of the Municipal Code of Chicago and the directions of the Commissioner of Department of Business Affairs and Consumer Protection, the Commissioner of Streets and Sanitation, and the Commissioner of Transportation.

The permit holder agrees to hold the City of Chicago harmless for any damage, relocation or replacement costs associated with damage, relocation or removal of private property caused by the City performing work in the public way.

Authority for the above named privilege is herein given and granted from and after March 1, 2016 through and including December 1, 2016.

Alderman _____

Patrick O'Connor 40th Ward

Department of Business Affairs and Consumer Protection
Small Business Center - Public Way Use Unit
City Hall - 121 N. LaSalle Street, Room 800 • Chicago, IL 60602
312-74-GOBIZ / 312-744-6249 • (312) 744-1944 (TTY)
http://www.cityofchicago.org/bacp

03/16/2016

Alderman **Patrick O'Connor**
Ward # **40**
City of Chicago
City Hall, Room **300**
121 North LaSalle Street
Chicago, Illinois 60602

Re: An ordinance to use and maintain a portion of the public right-of-way for **two (2) sidewalk cafe(s)** for **THE RIM SEAFOOD**, adjacent to the premises known as **5657 N. Lincoln Ave.**.

Dear Alderman **Patrick O'Connor**:

The applicant referenced above has requested the use of the public right-of-way for a **sidewalk cafe(s)**. An ordinance has been prepared by the Department of Business Affairs and Consumer Protection – Small Business Center - Public Way Use Unit for presentation to the City Council. Because this request was made for properties located in your ward, as approved by you as per the attached, I respectfully request that you introduce the attached ordinance at the next City Council meeting.

If you have any questions regarding this ordinance, please contact Anthony Bertuca at (312) 744-5506.

Department of Business Affairs and Consumer Protection

City of Chicago

O2016-2457

Office of the City Clerk

Document Tracking Sheet

Meeting Date:	3/16/2016
Sponsor(s):	O'Connor (40)
Type:	Ordinance
Title:	Sidewalk cafe(s) for Select
Committee(s) Assignment:	Committee on Transportation and Public Way

ORDINANCE
SELECT
Acct. No. 322208 - 1
Permit No. 1122336

Be It Ordained by the City Council of the City of Chicago:

Permission and authority are hereby given and granted to SELECT upon the terms and subject to the conditions of this ordinance, to maintain and use a portion of the public right of way for a sidewalk cafe adjacent to its premises located at 2542-2544 W. Peterson Ave.. Said sidewalk cafe area #1 shall be twenty-six (26) feet in length and fifteen (15) feet in width for a total of three hundred ninety (390) square feet and shall allow six (6) feet of clear space from the face of the curb/building line along W. Peterson. The compensation for said space and the days and hours of operation for the sidewalk cafe shall be as follows:

Monday through Saturday 8:00am until 12:00 am Sunday 11:00am until 12:00am
Compensation: $600.00
SEATING CAPACITY: 32

Sidewalk Cafe Permit and approved plan must be posted at all times.

This grant of privilege #1122336 for a sidewalk cafe shall be subject to the provisions of Section 10-28-800 though 10-28-885 of the Municipal Code of Chicago and the directions of the Commissioner of Department of Business Affairs and Consumer Protection, the Commissioner of Streets and Sanitation, and the Commissioner of Transportation.

The permit holder agrees to hold the City of Chicago harmless for any damage, relocation or replacement costs associated with damage, relocation or removal of private property caused by the City performing work in the public way.

Authority for the above named privilege is herein given and granted from and after March 1, 2016 through and including December 1, 2016.

Alderman _____

Patrick O'Connor 40th Ward

Department of Business Affairs and Consumer Protection
Small Business Center - Public Way Use Unit
City Hall - 121 N. LaSalle Street, Room 800 • Chicago, IL 60602
312-74-GOBIZ / 312-744-6249 • (312) 744-1944 (TTY)
http://www.cityofchicago.org/bacp

03/16/2016

Alderman **Patrick O'Connor**
Ward # **40**
City of Chicago
City Hall, Room **300**
121 North LaSalle Street
Chicago, Illinois 60602

Re: An ordinance to use and maintain a portion of the public right-of-way for **one (1) sidewalk cafe(s)** for **SELECT**, adjacent to the premises known as **2542-2544 W. Peterson Ave.**.

Dear Alderman **Patrick O'Connor**:

The applicant referenced above has requested the use of the public right-of-way for a **sidewalk cafe(s)**. An ordinance has been prepared by the Department of Business Affairs and Consumer Protection – Small Business Center - Public Way Use Unit for presentation to the City Council. Because this request was made for properties located in your ward, as approved by you as per the attached, I respectfully request that you introduce the attached ordinance at the next City Council meeting.

If you have any questions regarding this ordinance, please contact Anthony Bertuca at (312) 744-5506.

Department of Business Affairs and Consumer Protection

City of Chicago

O2016-2386

Office of the City Clerk

Document Tracking Sheet

Meeting Date:	3/16/2016
Sponsor(s):	Napolitano (41)
Type:	Ordinance
Title:	Sidewalk cafe(s) for Cafe Touche
Committee(s) Assignment:	Committee on Transportation and Public Way

ORDINANCE
CAFE TOUCHE
Acct. No. 326675 - 1
Permit No. 1122481

Be It Ordained by the City Council of the City of Chicago:

Permission and authority are hereby given and granted to CAFE TOUCHE upon the terms and subject to the conditions of this ordinance, to maintain and use a portion of the public right of way for a sidewalk cafe adjacent to its premises located at 6731 N. Northwest Hwy.. Said sidewalk cafe area #1 shall be sixty-six (66) feet in length and six point five (6.5) feet in width for a total of four hundred twenty-nine (429) square feet and shall allow six (6) feet of clear space from the face of the curb/building line along Oshkosh Avenue. The compensation for said space and the days and hours of operation for the sidewalk cafe shall be as follows:

Tuesday through Friday 11:30 a.m. to 12:00 midnight Saturday and Sunday 8:00 a.m. to 12:00 midnight
Compensation: $600.00
SEATING CAPACITY: 30

Sidewalk Cafe Permit and approved plan must be posted at all times.

This grant of privilege #1122481 for a sidewalk cafe shall be subject to the provisions of Section 10-28-800 though 10-28-885 of the Municipal Code of Chicago and the directions of the Commissioner of Department of Business Affairs and Consumer Protection, the Commissioner of Streets and Sanitation, and the Commissioner of Transportation.

The permit holder agrees to hold the City of Chicago harmless for any damage, relocation or replacement costs associated with damage, relocation or removal of private property caused by the City performing work in the public way.

Authority for the above named privilege is herein given and granted from and after March 1, 2016 through and including December 1, 2016.

Alderman _____

Anthony V. Napolitano 41st Ward

Department of Business Affairs and Consumer Protection
Small Business Center - Public Way Use Unit
City Hall - 121 N. LaSalle Street, Room 800 • Chicago, IL 60602
312-74-GOBIZ / 312-744-6249 • (312) 744-1944 (TTY)
http://www.cityofchicago.org/bacp

03/16/2016

Alderman **Anthony V. Napolitano**
Ward # **41**
City of Chicago
City Hall, Room **200**
121 North LaSalle Street
Chicago, Illinois 60602

Re: An ordinance to use and maintain a portion of the public right-of-way for **one (1) sidewalk cafe(s)** for **CAFE TOUCHE**, adjacent to the premises known as **6731 N. Northwest Hwy.**.

Dear Alderman **Anthony V. Napolitano**:

The applicant referenced above has requested the use of the public right-of-way for a **sidewalk cafe(s)**. An ordinance has been prepared by the Department of Business Affairs and Consumer Protection – Small Business Center - Public Way Use Unit for presentation to the City Council. Because this request was made for properties located in your ward, as approved by you as per the attached, I respectfully request that you introduce the attached ordinance at the next City Council meeting.

If you have any questions regarding this ordinance, please contact Anthony Bertuca at (312) 744-5506.

Department of Business Affairs and Consumer Protection

City of Chicago

O2016-2389

Office of the City Clerk

Document Tracking Sheet

Meeting Date:	3/16/2016
Sponsor(s):	Napolitano (41)
Type:	Ordinance
Title:	Sidewalk cafe(s) for Don Juan
Committee(s) Assignment:	Committee on Transportation and Public Way

ORDINANCE
DON JUAN
Acct. No. 3348 - 1
Permit No. 1121941

Be It Ordained by the City Council of the City of Chicago:

Permission and authority are hereby given and granted to DON JUAN upon the terms and subject to the conditions of this ordinance, to maintain and use a portion of the public right of way for a sidewalk cafe adjacent to its premises located at 6730 N. Northwest Hwy.. Said sidewalk cafe area #1 shall be seventy-eight (78) feet in length and eight (8) feet in width for a total of six hundred twenty-four (624) square feet and shall allow six (6) feet of clear space from the face of the curb/building line along N. OSHKOSH. The compensation for said space and the days and hours of operation for the sidewalk cafe shall be as follows:

SUNDAY 12:00PM UNTIL 12:00AM MIDNIGHT MONDAY THROUGH SATURDAY 11:00AM UNTIL 12:00AM MIDNIGHT
Compensation: $686.40
SEATING CAPACITY: 36

Sidewalk Cafe Permit and approved plan must be posted at all times.

This grant of privilege #1121941 for a sidewalk cafe shall be subject to the provisions of Section 10-28-800 though 10-28-885 of the Municipal Code of Chicago and the directions of the Commissioner of Department of Business Affairs and Consumer Protection, the Commissioner of Streets and Sanitation, and the Commissioner of Transportation.

The permit holder agrees to hold the City of Chicago harmless for any damage, relocation or replacement costs associated with damage, relocation or removal of private property caused by the City performing work in the public way.

Authority for the above named privilege is herein given and granted from and after March 1, 2016 through and including December 1, 2016.

Alderman 4/15/T
Anthony V. Napolitano 41st Ward

Department of Business Affairs and Consumer Protection
Small Business Center- Public Way Use Unit
City Hall - 121 N LaSalle Street Room 800 • Chicago, IL 60602
312-74-GOBIZ / 312-744-6249 • (312) 744-1944 (TTY)
http://www.cityofchicago.org/bacp

03/16/2016

Alderman **Anthony V. Napolitano**
Ward # **41**
City of Chicago
City Hall, Room **200**
121 North LaSalle Street
Chicago, Illinois 60602

Re: An ordinance to use and maintain a portion of the public right-of-way for **one (1) sidewalk cafe(s)** for **DON JUAN**, adjacent to the premises known as **6730 N. Northwest Hwy.**.

Dear Alderman **Anthony V. Napolitano**:

The applicant referenced above has requested the use of the public right-of-way for a **sidewalk cafe(s)**. An ordinance has been prepared by the Department of Business Affairs and Consumer Protection – Small Business Center - Public Way Use Unit for presentation to the City Council. Because this request was made for properties located in your ward, as approved by you as per the attached, I respectfully request that you introduce the attached ordinance at the next City Council meeting.

If you have any questions regarding this ordinance, please contact Anthony Bertuca at (312) 744-5506.

Department of Business Affairs and Consumer Protection

City of Chicago

O2016-2393

Office of the City Clerk

Document Tracking Sheet

Meeting Date:	3/16/2016
Sponsor(s):	Napolitano (41)
Type:	Ordinance
Title:	Sidewalk cafe(s) for Firewater Saloon
Committee(s) Assignment:	Committee on Transportation and Public Way

ORDINANCE
FIREWATER SALOON
Acct. No. 46344 - 2
Permit No. 1121957

Be It Ordained by the City Council of the City of Chicago:

Permission and authority are hereby given and granted to FIREWATER SALOON upon the terms and subject to the conditions of this ordinance, to maintain and use a portion of the public right of way for a sidewalk cafe adjacent to its premises located at 6689-6695 N. Oliphant Ave.. Said sidewalk cafe area #1 shall be forty-five (45) feet in length and six (6) feet in width for a total of two hundred seventy (270) square feet and shall allow six (6) feet of clear space from the face of the curb/building line along N. Oliphant Avenue. The compensation for said space and the days and hours of operation for the sidewalk cafe shall be as follows:

Monday thorugh Saturday 8:00 a.m. to 12:00 midnight Sunday 11:00 a.m. to 12:00 midnight
Compensation: $600.00
SEATING CAPACITY: 24

Sidewalk Cafe Permit and approved plan must be posted at all times.

This grant of privilege #1121957 for a sidewalk cafe shall be subject to the provisions of Section 10-28-800 though 10-28-885 of the Municipal Code of Chicago and the directions of the Commissioner of Department of Business Affairs and Consumer Protection, the Commissioner of Streets and Sanitation, and the Commissioner of Transportation.

The permit holder agrees to hold the City of Chicago harmless for any damage, relocation or replacement costs associated with damage, relocation or removal of private property caused by the City performing work in the public way.

Authority for the above named privilege is herein given and granted from and after March 1, 2016 through and including December 1, 2016.

Alderman _____ 4/13

Anthony V. Napolitano 41st Ward

Department of Business Affairs and Consumer Protection
Small Business Center - Public Way Use Unit
City Hall - 121 N. LaSalle Street, Room 800 • Chicago, IL 60602
312-74-GOBIZ / 312-744-6249 • (312) 744-1944 (TTY)
http://www.cityofchicago.org/bacp

03/16/2016

Alderman **Anthony V. Napolitano**
Ward # **41**
City of Chicago
City Hall, Room **200**
121 North LaSalle Street
Chicago, Illinois 60602

Re: An ordinance to use and maintain a portion of the public right-of-way for **one (1) sidewalk cafe(s)** for **FIREWATER SALOON**, adjacent to the premises known as **6689-6695 N. Oliphant Ave.**.

Dear Alderman **Anthony V. Napolitano**:

The applicant referenced above has requested the use of the public right-of-way for a **sidewalk cafe(s)**. An ordinance has been prepared by the Department of Business Affairs and Consumer Protection – Small Business Center - Public Way Use Unit for presentation to the City Council. Because this request was made for properties located in your ward, as approved by you as per the attached, I respectfully request that you introduce the attached ordinance at the next City Council meeting.

If you have any questions regarding this ordinance, please contact Anthony Bertuca at (312) 744-5506.

Department of Business Affairs and Consumer Protection

City of Chicago

O2016-1882

Office of the City Clerk

Document Tracking Sheet

Meeting Date:	3/16/2016
Sponsor(s):	Reilly (42)
Type:	Ordinance
Title:	Sidewalk cafe(s) for Arturo Express
Committee(s) Assignment:	Committee on Transportation and Public Way

ORDINANCE
ARTURO EXPRESS
Acct. No. 64582 - 2
Permit No. 1122343

Be It Ordained by the City Council of the City of Chicago:

Permission and authority are hereby given and granted to ARTURO EXPRESS upon the terms and subject to the conditions of this ordinance, to maintain and use a portion of the public right of way for a sidewalk cafe adjacent to its premises located at 130 S. Canal St.. Said sidewalk cafe area #1 shall be thirty (30) feet in length and nine (9) feet in width for a total of two hundred seventy (270) square feet and shall allow six (6) feet of clear space from the face of the curb/building line along S. Canal. The compensation for said space and the days and hours of operation for the sidewalk cafe shall be as follows:

Monday through Friday 8:00 a.m. to 4:00 p.m.
Compensation: $600.00
SEATING CAPACITY: 22

Sidewalk Cafe Permit and approved plan must be posted at all times.

This grant of privilege #1122343 for a sidewalk cafe shall be subject to the provisions of Section 10-28-800 though 10-28-885 of the Municipal Code of Chicago and the directions of the Commissioner of Department of Business Affairs and Consumer Protection, the Commissioner of Streets and Sanitation, and the Commissioner of Transportation.

The permit holder agrees to hold the City of Chicago harmless for any damage, relocation or replacement costs associated with damage, relocation or removal of private property caused by the City performing work in the public way.

Authority for the above named privilege is herein given and granted from and after March 1, 2016 through and including December 1, 2016.

Alderman _____

Brendan Reilly 42nd Ward

City of Chicago

O2016-1893

Office of the City Clerk

Document Tracking Sheet

Meeting Date:	3/16/2016
Sponsor(s):	Reilly (42)
Type:	Ordinance
Title:	Sidewalk cafe(s) for Avec
Committee(s) Assignment:	Committee on Transportation and Public Way

ORDINANCE
AVEC
Acct. No. 253657 - 1
Permit No. 1122435

Be It Ordained by the City Council of the City of Chicago:

Permission and authority are hereby given and granted to AVEC upon the terms and subject to the conditions of this ordinance, to maintain and use a portion of the public right of way for a sidewalk cafe adjacent to its premises located at 615 W. Randolph St.. Said sidewalk cafe area #1 shall be twenty-one (21) feet in length and eight (8) feet in width for a total of one hundred sixty-eight (168) square feet and shall allow six (6) feet of clear space from the face of the curb/building line along W. RANDOLPH ST.. The compensation for said space and the days and hours of operation for the sidewalk cafe shall be as follows:

Sunday thru Thursday 3:30 p.m. to 11:00 p.m. Friday & Saturday 3:30 p.m. to 11:00 p.m.
Compensation: $600.00
SEATING CAPACITY: 12

Sidewalk Cafe Permit and approved plan must be posted at all times.

This grant of privilege #1122435 for a sidewalk cafe shall be subject to the provisions of Section 10-28-800 though 10-28-885 of the Municipal Code of Chicago and the directions of the Commissioner of Department of Business Affairs and Consumer Protection, the Commissioner of Streets and Sanitation, and the Commissioner of Transportation.

The permit holder agrees to hold the City of Chicago harmless for any damage, relocation or replacement costs associated with damage, relocation or removal of private property caused by the City performing work in the public way.

Authority for the above named privilege is herein given and granted from and after March 1, 2016 through and including December 1, 2016.

Alderman _____

Brendan Reilly 42nd Ward

City of Chicago

O2016-1895

Office of the City Clerk

Document Tracking Sheet

Meeting Date:	3/16/2016
Sponsor(s):	Reilly (42)
Type:	Ordinance
Title:	Sidewalk cafe(s) for Blackbird
Committee(s) Assignment:	Committee on Transportation and Public Way

ORDINANCE
BLACKBIRD
Acct. No. 38029 - 1
Permit No. 1122418

Be It Ordained by the City Council of the City of Chicago:

Permission and authority are hereby given and granted to BLACKBIRD upon the terms and subject to the conditions of this ordinance, to maintain and use a portion of the public right of way for a sidewalk cafe adjacent to its premises located at 619 W. Randolph St.. Said sidewalk cafe area #1 shall be twenty-four point five (24.5) feet in length and nine point five (9.5) feet in width for a total of two hundred thirty-two point seven five (232.75) square feet and shall allow six (6) feet of clear space from the face of the curb/building line along W.RANDOLPH. The compensation for said space and the days and hours of operation for the sidewalk cafe shall be as follows:

Monday thru Sunday 11:00 a.m. to 12:00 Midnight
Compensation: $600.00
SEATING CAPACITY: 14

Sidewalk Cafe Permit and approved plan must be posted at all times.

This grant of privilege #1122418 for a sidewalk cafe shall be subject to the provisions of Section 10-28-800 though 10-28-885 of the Municipal Code of Chicago and the directions of the Commissioner of Department of Business Affairs and Consumer Protection, the Commissioner of Streets and Sanitation, and the Commissioner of Transportation.

The permit holder agrees to hold the City of Chicago harmless for any damage, relocation or replacement costs associated with damage, relocation or removal of private property caused by the City performing work in the public way.

Authority for the above named privilege is herein given and granted from and after March 1, 2016 through and including December 1, 2016.

Alderman _____

Brendan Reilly 42nd Ward

City of Chicago

O2016-1900

Office of the City Clerk

Document Tracking Sheet

Meeting Date:	3/16/2016
Sponsor(s):	Reilly (42)
Type:	Ordinance
Title:	Sidewalk cafe(s) for Blackstone Hotel
Committee(s) Assignment:	Committee on Transportation and Public Way

ORDINANCE
BLACKSTONE HOTEL
Acct. No. 322493 - 1
Permit No. 1122299

Be It Ordained by the City Council of the City of Chicago:

Permission and authority are hereby given and granted to BLACKSTONE HOTEL upon the terms and subject to the conditions of this ordinance, to maintain and use a portion of the public right of way for a sidewalk cafe adjacent to its premises located at 636-638 S. Michigan Ave.. Said sidewalk cafe area #1 shall be thirty-four point six seven (34.67) feet in length and thirteen point three three (13.33) feet in width, area #2 shall be thirty-four point six seven (34.67) feet in length and thirteen point three three (13.33) feet in width for a total of nine hundred twenty-four point three (924.3) square feet and shall allow six (6) feet of clear space from the face of the curb/building line along S. Michigan Ave.. The compensation for said space and the days and hours of operation for the sidewalk cafe shall be as follows:

Monday through Sunday 8:00 a.m. until 12:00 midnight
Compensation: $1,663.74
SEATING CAPACITY: 40

Sidewalk Cafe Permit and approved plan must be posted at all times.

This grant of privilege #1122299 for a sidewalk cafe shall be subject to the provisions of Section 10-28-800 though 10-28-885 of the Municipal Code of Chicago and the directions of the Commissioner of Department of Business Affairs and Consumer Protection, the Commissioner of Streets and Sanitation, and the Commissioner of Transportation.

The permit holder agrees to hold the City of Chicago harmless for any damage, relocation or replacement costs associated with damage, relocation or removal of private property caused by the City performing work in the public way.

Authority for the above named privilege is herein given and granted from and after March 1, 2016 through and including December 1, 2016.

Alderman _____

Brendan Reilly 42nd Ward

City of Chicago

O2016-1904

Office of the City Clerk

Document Tracking Sheet

Meeting Date:	3/16/2016
Sponsor(s):	Reilly (42)
Type:	Ordinance
Title:	Sidewalk cafe(s) for Blackwood BBQ
Committee(s) Assignment:	Committee on Transportation and Public Way

ORDINANCE
BLACKWOOD BBQ
Acct. No. 381102 - 4
Permit No. 1122088

Be It Ordained by the City Council of the City of Chicago:

Permission and authority are hereby given and granted to BLACKWOOD BBQ upon the terms and subject to the conditions of this ordinance, to maintain and use a portion of the public right of way for a sidewalk cafe adjacent to its premises located at 28 S. Clinton St.. Said sidewalk cafe area #1 shall be twenty-three (23) feet in length and fourteen point four two (14.42) feet in width for a total of three hundred thirty-one point six six (331.66) square feet and shall allow six (6) feet of clear space from the face of the curb/building line along S. Clinton Street. The compensation for said space and the days and hours of operation for the sidewalk cafe shall be as follows:

Monday to Sunday 8:00 a.m. to 8:00 p.m
Compensation: $600.00
SEATING CAPACITY: 30

Sidewalk Cafe Permit and approved plan must be posted at all times.

This grant of privilege #1122088 for a sidewalk cafe shall be subject to the provisions of Section 10-28-800 though 10-28-885 of the Municipal Code of Chicago and the directions of the Commissioner of Department of Business Affairs and Consumer Protection, the Commissioner of Streets and Sanitation, and the Commissioner of Transportation.

The permit holder agrees to hold the City of Chicago harmless for any damage, relocation or replacement costs associated with damage, relocation or removal of private property caused by the City performing work in the public way.

Authority for the above named privilege is herein given and granted from and after March 1, 2016 through and including December 1, 2016.

Alderman _____

Brendan Reilly 42nd Ward

City of Chicago

O2016-1908

Office of the City Clerk

Document Tracking Sheet

Meeting Date:	3/16/2016
Sponsor(s):	Reilly (42)
Type:	Ordinance
Title:	Sidewalk cafe(s) for Blaze Pizza - 24 S Clinton St
Committee(s) Assignment:	Committee on Transportation and Public Way

ORDINANCE
BLAZE PIZZA
Acct. No. 391276 - 1
Permit No. 1122236

Be It Ordained by the City Council of the City of Chicago:

Permission and authority are hereby given and granted to BLAZE PIZZA upon the terms and subject to the conditions of this ordinance, to maintain and use a portion of the public right of way for a sidewalk cafe adjacent to its premises located at 24 S. Clinton St.. Said sidewalk cafe area #1 shall be eleven point five (11.5) feet in length and twenty-four point eight three (24.83) feet in width for a total of two hundred eighty-five point five five (285.55) square feet and shall allow six (6) feet of clear space from the face of the curb/building line along South Clinton Street. The compensation for said space and the days and hours of operation for the sidewalk cafe shall be as follows:

Monday through Friday 11:00 a.m. to 8:00 p.m. Saturday and Sunday 12:00 p.m. to 7:00 p.m.
Compensation: $600.00
SEATING CAPACITY: 20

Sidewalk Cafe Permit and approved plan must be posted at all times.

This grant of privilege #1122236 for a sidewalk cafe shall be subject to the provisions of Section 10-28-800 though 10-28-885 of the Municipal Code of Chicago and the directions of the Commissioner of Department of Business Affairs and Consumer Protection, the Commissioner of Streets and Sanitation, and the Commissioner of Transportation.

The permit holder agrees to hold the City of Chicago harmless for any damage, relocation or replacement costs associated with damage, relocation or removal of private property caused by the City performing work in the public way.

Authority for the above named privilege is herein given and granted from and after March 1, 2016 through and including December 1, 2016.

Alderman _____

Brendan Reilly 42nd Ward

City of Chicago

O2016-1914

Office of the City Clerk

Document Tracking Sheet

Meeting Date:	3/16/2016
Sponsor(s):	Reilly (42)
Type:	Ordinance
Title:	Sidewalk cafe(s) for Blaze Pizza - 227 E Ontario St
Committee(s) Assignment:	Committee on Transportation and Public Way

ORDINANCE
BLAZE PIZZA
Acct. No. 387683 - 1
Permit No. 1122237

Be It Ordained by the City Council of the City of Chicago:

Permission and authority are hereby given and granted to BLAZE PIZZA upon the terms and subject to the conditions of this ordinance, to maintain and use a portion of the public right of way for a sidewalk cafe adjacent to its premises located at 227 E. Ontario St.. Said sidewalk cafe area #1 shall be twenty-three point five (23.5) feet in length and twelve point five eight (12.58) feet in width for a total of two hundred ninety-five point six three (295.63) square feet and shall allow six (6) feet of clear space from the face of the curb/building line along E. Ontario Street. The compensation for said space and the days and hours of operation for the sidewalk cafe shall be as follows:

Monday through Thursday 11:00 a.m. to 10:00 p.m. Friday and Saturday 11:00 a.m. to 11:00 p.m. Sunday 11:00 a.m. to 9:00 p.m.
Compensation: $679.95
SEATING CAPACITY: 20

Sidewalk Cafe Permit and approved plan must be posted at all times.

This grant of privilege #1122237 for a sidewalk cafe shall be subject to the provisions of Section 10-28-800 though 10-28-885 of the Municipal Code of Chicago and the directions of the Commissioner of Department of Business Affairs and Consumer Protection, the Commissioner of Streets and Sanitation, and the Commissioner of Transportation.

The permit holder agrees to hold the City of Chicago harmless for any damage, relocation or replacement costs associated with damage, relocation or removal of private property caused by the City performing work in the public way.

Authority for the above named privilege is herein given and granted from and after March 1, 2016 through and including December 1, 2016.

Alderman _____

Brendan Reilly 42nd Ward

City of Chicago

O2016-1919

Office of the City Clerk

Document Tracking Sheet

Meeting Date:	3/16/2016
Sponsor(s):	Reilly (42)
Type:	Ordinance
Title:	Sidewalk cafe(s) for Boarding House
Committee(s) Assignment:	Committee on Transportation and Public Way

ORDINANCE
BOARDING HOUSE
Acct. No. 368359 - 1
Permit No. 1122078

Be It Ordained by the City Council of the City of Chicago:

Permission and authority are hereby given and granted to BOARDING HOUSE upon the terms and subject to the conditions of this ordinance, to maintain and use a portion of the public right of way for a sidewalk cafe adjacent to its premises located at 720 N. Wells St.. Said sidewalk cafe area #1 shall be fifty-eight (58) feet in length and seven (7) feet in width for a total of four hundred six (406) square feet and shall allow six (6) feet of clear space from the face of the curb/building line along W. Superior. The compensation for said space and the days and hours of operation for the sidewalk cafe shall be as follows:

Monday through Sunday 11:00 a.m. to 12:00 midnight
Compensation: $600.00
SEATING CAPACITY: 22

Sidewalk Cafe Permit and approved plan must be posted at all times.

This grant of privilege #1122078 for a sidewalk cafe shall be subject to the provisions of Section 10-28-800 though 10-28-885 of the Municipal Code of Chicago and the directions of the Commissioner of Department of Business Affairs and Consumer Protection, the Commissioner of Streets and Sanitation, and the Commissioner of Transportation.

The permit holder agrees to hold the City of Chicago harmless for any damage, relocation or replacement costs associated with damage, relocation or removal of private property caused by the City performing work in the public way.

Authority for the above named privilege is herein given and granted from and after March 1, 2016 through and including December 1, 2016.

Alderman _____

Brendan Reilly 42nd Ward

City of Chicago

O2016-1920

Office of the City Clerk

Document Tracking Sheet

Meeting Date:	3/16/2016
Sponsor(s):	Reilly (42)
Type:	Ordinance
Title:	Sidewalk cafe(s) for Bull & Bear
Committee(s) Assignment:	Committee on Transportation and Public Way

ORDINANCE
BULL & BEAR
Acct. No. 318717 - 1
Permit No. 1122248

Be It Ordained by the City Council of the City of Chicago:

Permission and authority are hereby given and granted to BULL & BEAR upon the terms and subject to the conditions of this ordinance, to maintain and use a portion of the public right of way for a sidewalk cafe adjacent to its premises located at 431 N. Wells St.. Said sidewalk cafe area #1 shall be twenty-five (25) feet in length and nine point five (9.5) feet in width, area #2 shall be ninety-five (95) feet in length and seven point eight (7.8) feet in width for a total of nine hundred seventy-eight point five (978.5) square feet and shall allow six (6) feet of clear space from the face of the curb/building line along Wells St, Hubbard St. The compensation for said space and the days and hours of operation for the sidewalk cafe shall be as follows:

Monday through Sunday 8:00 a.m. to 12:00 midnight
Compensation: $2,250.55
SEATING CAPACITY: 84

Sidewalk Cafe Permit and approved plan must be posted at all times.

This grant of privilege #1122248 for a sidewalk cafe shall be subject to the provisions of Section 10-28-800 though 10-28-885 of the Municipal Code of Chicago and the directions of the Commissioner of Department of Business Affairs and Consumer Protection, the Commissioner of Streets and Sanitation, and the Commissioner of Transportation.

The permit holder agrees to hold the City of Chicago harmless for any damage, relocation or replacement costs associated with damage, relocation or removal of private property caused by the City performing work in the public way.

Authority for the above named privilege is herein given and granted from and after March 1, 2016 through and including December 1, 2016.

Alderman _____

Brendan Reilly 42nd Ward

City of Chicago

O2016-1925

Office of the City Clerk

Document Tracking Sheet

Meeting Date:	3/16/2016
Sponsor(s):	Reilly (42)
Type:	Ordinance
Title:	Sidewalk cafe(s) for Caffe Baci
Committee(s) Assignment:	Committee on Transportation and Public Way

ORDINANCE
CAFFE BACI
Acct. No. 216822 - 1
Permit No. 1122096

Be It Ordained by the City Council of the City of Chicago:

Permission and authority are hereby given and granted to CAFFE BACI upon the terms and subject to the conditions of this ordinance, to maintain and use a portion of the public right of way for a sidewalk cafe adjacent to its premises located at 2 N. La Salle St.. Said sidewalk cafe area #1 shall be forty-eight (48) feet in length and six (6) feet in width for a total of two hundred eighty-eight (288) square feet and shall allow six (6) feet of clear space from the face of the curb/building line along W. MADISON ST.. The compensation for said space and the days and hours of operation for the sidewalk cafe shall be as follows:

Monday through Friday 8:00 a.m. until 6:00 p.m.
Compensation: $1,296.00
SEATING CAPACITY: 20

Sidewalk Cafe Permit and approved plan must be posted at all times.

This grant of privilege #1122096 for a sidewalk cafe shall be subject to the provisions of Section 10-28-800 though 10-28-885 of the Municipal Code of Chicago and the directions of the Commissioner of Department of Business Affairs and Consumer Protection, the Commissioner of Streets and Sanitation, and the Commissioner of Transportation.

The permit holder agrees to hold the City of Chicago harmless for any damage, relocation or replacement costs associated with damage, relocation or removal of private property caused by the City performing work in the public way.

Authority for the above named privilege is herein given and granted from and after March 1, 2016 through and including December 1, 2016.

Alderman _____

Brendan Reilly 42nd Ward

City of Chicago

O2016-1935

Office of the City Clerk

Document Tracking Sheet

Meeting Date:	3/16/2016
Sponsor(s):	Reilly (42)
Type:	Ordinance
Title:	Sidewalk cafe(s) for Chick-Fil-A
Committee(s) Assignment:	Committee on Transportation and Public Way

ORDINANCE
CHICK-FIL-A
Acct. No. 360411 - 1
Permit No. 1122478

Be It Ordained by the City Council of the City of Chicago:

Permission and authority are hereby given and granted to CHICK-FIL-A upon the terms and subject to the conditions of this ordinance, to maintain and use a portion of the public right of way for a sidewalk cafe adjacent to its premises located at 30 E. Chicago Ave.. Said sidewalk cafe area #1 shall be nineteen point three three (19.33) feet in length and five point five eight (5.58) feet in width, area #2 shall be forty-six (46) feet in length and five point five eight (5.58) feet in width for a total of three hundred sixty-four point five four (364.54) square feet and shall allow six (6) feet of clear space from the face of the curb/building line along N. Wabash. The compensation for said space and the days and hours of operation for the sidewalk cafe shall be as follows:

Monday through Saturday 8:00am until 11:00pm
Compensation: $838.45
SEATING CAPACITY: 30

Sidewalk Cafe Permit and approved plan must be posted at all times.

This grant of privilege #1122478 for a sidewalk cafe shall be subject to the provisions of Section 10-28-800 though 10-28-885 of the Municipal Code of Chicago and the directions of the Commissioner of Department of Business Affairs and Consumer Protection, the Commissioner of Streets and Sanitation, and the Commissioner of Transportation.

The permit holder agrees to hold the City of Chicago harmless for any damage, relocation or replacement costs associated with damage, relocation or removal of private property caused by the City performing work in the public way.

Authority for the above named privilege is herein given and granted from and after March 1, 2016 through and including December 1, 2016.

Alderman _____

Brendan Reilly 42nd Ward

City of Chicago

O2016-1941

Office of the City Clerk

Document Tracking Sheet

Meeting Date:	3/16/2016
Sponsor(s):	Reilly (42)
Type:	Ordinance
Title:	Sidewalk cafe(s) for Chick-Fil-A State & Lake
Committee(s) Assignment:	Committee on Transportation and Public Way

ORDINANCE
CHICK-FIL-A STATE & LAKE
Acct. No. 380113 - 1
Permit No. 1122185

Be It Ordained by the City Council of the City of Chicago:

Permission and authority are hereby given and granted to CHICK-FIL-A STATE & LAKE upon the terms and subject to the conditions of this ordinance, to maintain and use a portion of the public right of way for a sidewalk cafe adjacent to its premises located at 177 N. State St.. Said sidewalk cafe area #1 shall be twenty-nine point six seven (29.67) feet in length and nine point four two (9.42) feet in width for a total of two hundred seventy-nine point four nine (279.49) square feet and shall allow six (6) feet of clear space from the face of the curb/building line along N. State Street. The compensation for said space and the days and hours of operation for the sidewalk cafe shall be as follows:

Monday through Saturday 8:00 a.m. to 10:30 p.m.
Compensation: $1,257.71
SEATING CAPACITY: 16

Sidewalk Cafe Permit and approved plan must be posted at all times.

This grant of privilege #1122185 for a sidewalk cafe shall be subject to the provisions of Section 10-28-800 though 10-28-885 of the Municipal Code of Chicago and the directions of the Commissioner of Department of Business Affairs and Consumer Protection, the Commissioner of Streets and Sanitation, and the Commissioner of Transportation.

The permit holder agrees to hold the City of Chicago harmless for any damage, relocation or replacement costs associated with damage, relocation or removal of private property caused by the City performing work in the public way.

Authority for the above named privilege is herein given and granted from and after March 1, 2016 through and including December 1, 2016.

Alderman _____

Brendan Reilly 42nd Ward

City of Chicago

O2016-1945

Office of the City Clerk

Document Tracking Sheet

Meeting Date:	3/16/2016
Sponsor(s):	Reilly (42)
Type:	Ordinance
Title:	Sidewalk cafe(s) for Chipotle
Committee(s) Assignment:	Committee on Transportation and Public Way

ORDINANCE
CHIPOTLE
Acct. No. 22633 - 35
Permit No. 1122230

Be It Ordained by the City Council of the City of Chicago:

Permission and authority are hereby given and granted to CHIPOTLE upon the terms and subject to the conditions of this ordinance, to maintain and use a portion of the public right of way for a sidewalk cafe adjacent to its premises located at 311 S. Wacker Dr.. Said sidewalk cafe area #1 shall be twenty-three point five (23.5) feet in length and seven point two five (7.25) feet in width for a total of one hundred seventy point three eight (170.38) square feet and shall allow six (6) feet of clear space from the face of the curb/building line along S. Franklin Street. The compensation for said space and the days and hours of operation for the sidewalk cafe shall be as follows:

Monday through Sunday 11:00 a.m. to 10:00 p.m.
Compensation: $600.00
SEATING CAPACITY: 6

Sidewalk Cafe Permit and approved plan must be posted at all times.

This grant of privilege #1122230 for a sidewalk cafe shall be subject to the provisions of Section 10-28-800 though 10-28-885 of the Municipal Code of Chicago and the directions of the Commissioner of Department of Business Affairs and Consumer Protection, the Commissioner of Streets and Sanitation, and the Commissioner of Transportation.

The permit holder agrees to hold the City of Chicago harmless for any damage, relocation or replacement costs associated with damage, relocation or removal of private property caused by the City performing work in the public way.

Authority for the above named privilege is herein given and granted from and after March 1, 2016 through and including December 1, 2016.

Alderman _____

Brendan Reilly 42nd Ward

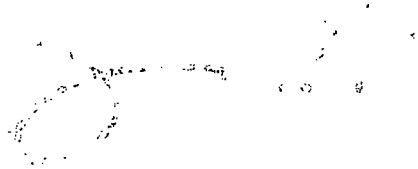

City of Chicago

O2016-1948

Office of the City Clerk

Document Tracking Sheet

Meeting Date:	3/16/2016
Sponsor(s):	Reilly (42)
Type:	Ordinance
Title:	Sidewalk cafe(s) for Chipotle Mexican Grill
Committee(s) Assignment:	Committee on Transportation and Public Way

ORDINANCE
CHIPOTLE MEXICAN GRILL
Acct. No. 22633 - 7
Permit No. 1122231

Be It Ordained by the City Council of the City of Chicago:

Permission and authority are hereby given and granted to CHIPOTLE MEXICAN GRILL upon the terms and subject to the conditions of this ordinance, to maintain and use a portion of the public right of way for a sidewalk cafe adjacent to its premises located at 291 E. Ontario St.. Said sidewalk cafe area #1 shall be twenty-seven point eight three (27.83) feet in length and nine point three three (9.33) feet in width for a total of two hundred fifty-nine point six five (259.65) square feet and shall allow six (6) feet of clear space from the face of the curb/building line along E. Ontario Street. The compensation for said space and the days and hours of operation for the sidewalk cafe shall be as follows:

Monday through Sunday 11:00 a.m. to 10:00 p.m.
Compensation: $600.00
SEATING CAPACITY: 16

Sidewalk Cafe Permit and approved plan must be posted at all times.

This grant of privilege #1122231 for a sidewalk cafe shall be subject to the provisions of Section 10-28-800 though 10-28-885 of the Municipal Code of Chicago and the directions of the Commissioner of Department of Business Affairs and Consumer Protection, the Commissioner of Streets and Sanitation, and the Commissioner of Transportation.

The permit holder agrees to hold the City of Chicago harmless for any damage, relocation or replacement costs associated with damage, relocation or removal of private property caused by the City performing work in the public way.

Authority for the above named privilege is herein given and granted from and after March 1, 2016 through and including December 1, 2016.

Alderman _____

Brendan Reilly 42nd Ward

City of Chicago

O2016-1950

Office of the City Clerk

Document Tracking Sheet

Meeting Date:	3/16/2016
Sponsor(s):	Reilly (42)
Type:	Ordinance
Title:	Sidewalk cafe(s) for Club Lago
Committee(s) Assignment:	Committee on Transportation and Public Way

ORDINANCE
CLUB LAGO
Acct. No. 3732 - 1
Permit No. 1122077

Be It Ordained by the City Council of the City of Chicago:

Permission and authority are hereby given and granted to CLUB LAGO upon the terms and subject to the conditions of this ordinance, to maintain and use a portion of the public right of way for a sidewalk cafe adjacent to its premises located at 331 W. Superior St.. Said sidewalk cafe area #1 shall be forty-six point four two (46.42) feet in length and four (4) feet in width, area #2 shall be twenty-three (23) feet in length and four (4) feet in width for a total of two hundred seventy-seven point six eight (277.68) square feet and shall allow six (6) feet of clear space from the face of the curb/building line along Orleans St. The compensation for said space and the days and hours of operation for the sidewalk cafe shall be as follows:

Monday through Thursday 11:00 a.m. until 10:00 p.m. Friday and Saturday 11:00 a.m. until 12:00 a.m. Midnight.
Compensation: $600.00
SEATING CAPACITY: 24

Sidewalk Cafe Permit and approved plan must be posted at all times.

This grant of privilege #1122077 for a sidewalk cafe shall be subject to the provisions of Section 10-28-800 though 10-28-885 of the Municipal Code of Chicago and the directions of the Commissioner of Department of Business Affairs and Consumer Protection, the Commissioner of Streets and Sanitation, and the Commissioner of Transportation.

The permit holder agrees to hold the City of Chicago harmless for any damage, relocation or replacement costs associated with damage, relocation or removal of private property caused by the City performing work in the public way.

Authority for the above named privilege is herein given and granted from and after March 1, 2016 through and including December 1, 2016.

Alderman _____

Brendan Reilly 42nd Ward

City of Chicago

O2016-1953

Office of the City Clerk

Document Tracking Sheet

Meeting Date:	3/16/2016
Sponsor(s):	Reilly (42)
Type:	Ordinance
Title:	Sidewalk cafe(s) for Cochan Volant
Committee(s) Assignment:	Committee on Transportation and Public Way

ORDINANCE
COCHAN VOLANT
Acct. No. 393277 - 1
Permit No. 1122305

Be It Ordained by the City Council of the City of Chicago:

Permission and authority are hereby given and granted to COCHAN VOLANT upon the terms and subject to the conditions of this ordinance, to maintain and use a portion of the public right of way for a sidewalk cafe adjacent to its premises located at 100 W. Monroe St.. Said sidewalk cafe area #1 shall be forty-seven point five (47.5) feet in length and five point one seven (5.17) feet in width, area #2 shall be twenty-seven (27) feet in length and six point nine two (6.92) feet in width, area #3 shall be thirty-one (31) feet in length and nine (9) feet in width for a total of seven hundred eleven point four two (711.42) square feet and shall allow six (6) feet of clear space from the face of the curb/building line along West Monroe Street, South Clark Street. The compensation for said space and the days and hours of operation for the sidewalk cafe shall be as follows:

Monday through Sunday 8:00 a.m. to 12:00 midnight
Compensation: $3,201.37
SEATING CAPACITY: 44

Sidewalk Cafe Permit and approved plan must be posted at all times.

This grant of privilege #1122305 for a sidewalk cafe shall be subject to the provisions of Section 10-28-800 though 10-28-885 of the Municipal Code of Chicago and the directions of the Commissioner of Department of Business Affairs and Consumer Protection, the Commissioner of Streets and Sanitation, and the Commissioner of Transportation.

The permit holder agrees to hold the City of Chicago harmless for any damage, relocation or replacement costs associated with damage, relocation or removal of private property caused by the City performing work in the public way.

Authority for the above named privilege is herein given and granted from and after March 1, 2016 through and including December 1, 2016.

Alderman _____

Brendan Reilly 42nd Ward

City of Chicago

O2016-1959

Office of the City Clerk

Document Tracking Sheet

Meeting Date:	3/16/2016
Sponsor(s):	Reilly (42)
Type:	Ordinance
Title:	Sidewalk cafe(s) for Corner Bakery Cafe - 36 E Monroe St
Committee(s) Assignment:	Committee on Transportation and Public Way

ORDINANCE
CORNER BAKERY CAFE
Acct. No. 298727 - 14
Permit No. 1122346

Be It Ordained by the City Council of the City of Chicago:

Permission and authority are hereby given and granted to CORNER BAKERY CAFE upon the terms and subject to the conditions of this ordinance, to maintain and use a portion of the public right of way for a sidewalk cafe adjacent to its premises located at 35 E. Monroe St.. Said sidewalk cafe area #1 shall be forty-one (41) feet in length and eight point eight three (8.83) feet in width for a total of three hundred sixty-two point zero three (362.03) square feet and shall allow six (6) feet of clear space from the face of the curb/building line along N. Wabash Avenue. The compensation for said space and the days and hours of operation for the sidewalk cafe shall be as follows:

Monday - Thursday 8:00 a.m.-8:00 p.m. Friday and Saturday 8:00 a.m.-9:00 p.m. Sunday 8:00 a.m. to 6:00 p.m.
Compensation: $1,629.14
SEATING CAPACITY: 24

Sidewalk Cafe Permit and approved plan must be posted at all times.

This grant of privilege #1122346 for a sidewalk cafe shall be subject to the provisions of Section 10-28-800 though 10-28-885 of the Municipal Code of Chicago and the directions of the Commissioner of Department of Business Affairs and Consumer Protection, the Commissioner of Streets and Sanitation, and the Commissioner of Transportation.

The permit holder agrees to hold the City of Chicago harmless for any damage, relocation or replacement costs associated with damage, relocation or removal of private property caused by the City performing work in the public way.

Authority for the above named privilege is herein given and granted from and after March 1, 2016 through and including December 1, 2016.

Alderman _____

Brendan Reilly 42nd Ward

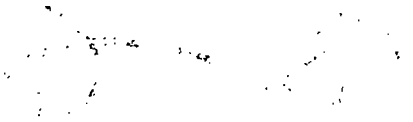

City of Chicago

O2016-1962

Office of the City Clerk

Document Tracking Sheet

Meeting Date:	3/16/2016
Sponsor(s):	Reilly (42)
Type:	Ordinance
Title:	Sidewalk cafe(s) for Corner Bakery Cafe - 120 S LaSalle St
Committee(s) Assignment:	Committee on Transportation and Public Way

ORDINANCE
CORNER BAKERY CAFE
Acct. No. 298727 - 10
Permit No. 1122351

Be It Ordained by the City Council of the City of Chicago:

Permission and authority are hereby given and granted to CORNER BAKERY CAFE upon the terms and subject to the conditions of this ordinance, to maintain and use a portion of the public right of way for a sidewalk cafe adjacent to its premises located at 120 S. La Salle St.. Said sidewalk cafe area #1 shall be seventeen point zero eight (17.08) feet in length and six (6) feet in width for a total of one hundred two point four eight (102.48) square feet and shall allow six (6) feet of clear space from the face of the curb/building line along S. La Salle St.. The compensation for said space and the days and hours of operation for the sidewalk cafe shall be as follows:

Monday through Friday 8:00 am to 5:00 pm
Compensation: $600.00
SEATING CAPACITY: 10

Sidewalk Cafe Permit and approved plan must be posted at all times.

This grant of privilege #1122351 for a sidewalk cafe shall be subject to the provisions of Section 10-28-800 though 10-28-885 of the Municipal Code of Chicago and the directions of the Commissioner of Department of Business Affairs and Consumer Protection, the Commissioner of Streets and Sanitation, and the Commissioner of Transportation.

The permit holder agrees to hold the City of Chicago harmless for any damage, relocation or replacement costs associated with damage, relocation or removal of private property caused by the City performing work in the public way.

Authority for the above named privilege is herein given and granted from and after March 1, 2016 through and including December 1, 2016.

Alderman _____

Brendan Reilly 42nd Ward

City of Chicago

O2016-1966

Office of the City Clerk

Document Tracking Sheet

Meeting Date:	3/16/2016
Sponsor(s):	Reilly (42)
Type:	Ordinance
Title:	Sidewalk cafe(s) for Corner Bakery Cafe - 224 S Michigan Ave
Committee(s) Assignment:	Committee on Transportation and Public Way

ORDINANCE
CORNER BAKERY CAFE
Acct. No. 298727 - 6
Permit No. 1122350

Be It Ordained by the City Council of the City of Chicago:

Permission and authority are hereby given and granted to CORNER BAKERY CAFE upon the terms and subject to the conditions of this ordinance, to maintain and use a portion of the public right of way for a sidewalk cafe adjacent to its premises located at 224 S. Michigan Ave.. Said sidewalk cafe area #1 shall be twelve (12) feet in length and eight (8) feet in width, area #2 shall be fifteen point seven five (15.75) feet in length and eight (8) feet in width, area #3 shall be thirty-three point zero eight (33.08) feet in length and eight point one seven (8.17) feet in width for a total of four hundred ninety-two point two six (492.26) square feet and shall allow six (6) feet of clear space from the face of the curb/building line along S. Michigan Ave., and E. Jackson Blvd.. The compensation for said space and the days and hours of operation for the sidewalk cafe shall be as follows:

Monday through Friday 8:00 a.m. to 8:30 p.m. Saturday 8:00 a.m. to 8:30 pm Sunday 8:00 a.m. to 6:00 p.m.
Compensation: $886.07
SEATING CAPACITY: 38

Sidewalk Cafe Permit and approved plan must be posted at all times.

This grant of privilege #1122350 for a sidewalk cafe shall be subject to the provisions of Section 10-28-800 though 10-28-885 of the Municipal Code of Chicago and the directions of the Commissioner of Department of Business Affairs and Consumer Protection, the Commissioner of Streets and Sanitation, and the Commissioner of Transportation.

The permit holder agrees to hold the City of Chicago harmless for any damage, relocation or replacement costs associated with damage, relocation or removal of private property caused by the City performing work in the public way.

Authority for the above named privilege is herein given and granted from and after March 1, 2016 through and including December 1, 2016.

Alderman _____

Brendan Reilly 42nd Ward

City of Chicago

O2016-1969

Office of the City Clerk

Document Tracking Sheet

Meeting Date:	3/16/2016
Sponsor(s):	Reilly (42)
Type:	Ordinance
Title:	Sidewalk cafe(s) for Corner Bakery Cafe - 360 N Michigan Ave
Committee(s) Assignment:	Committee on Transportation and Public Way

ORDINANCE
CORNER BAKERY CAFE
Acct. No. 298727 - 11
Permit No. 1122295

Be It Ordained by the City Council of the City of Chicago:

Permission and authority are hereby given and granted to CORNER BAKERY CAFE upon the terms and subject to the conditions of this ordinance, to maintain and use a portion of the public right of way for a sidewalk cafe adjacent to its premises located at 360 N. Michigan Ave.. Said sidewalk cafe area #1 shall be eighty-six (86) feet in length and fifteen (15) feet in width for a total of one thousand two hundred ninety (1290) square feet and shall allow six (6) feet of clear space from the face of the curb/building line along N. Wacker. The compensation for said space and the days and hours of operation for the sidewalk cafe shall be as follows:

Monday through Sunday 8:00 a.m. to 8:00 p.m.
Compensation: $5,805.00
SEATING CAPACITY: 66

Sidewalk Cafe Permit and approved plan must be posted at all times.

This grant of privilege #1122295 for a sidewalk cafe shall be subject to the provisions of Section 10-28-800 though 10-28-885 of the Municipal Code of Chicago and the directions of the Commissioner of Department of Business Affairs and Consumer Protection, the Commissioner of Streets and Sanitation, and the Commissioner of Transportation.

The permit holder agrees to hold the City of Chicago harmless for any damage, relocation or replacement costs associated with damage, relocation or removal of private property caused by the City performing work in the public way.

Authority for the above named privilege is herein given and granted from and after March 1, 2016 through and including December 1, 2016.

Alderman _____

Brendan Reilly 42nd Ward

City of Chicago

O2016-1981

Office of the City Clerk

Document Tracking Sheet

Meeting Date:	3/16/2016
Sponsor(s):	Reilly (42)
Type:	Ordinance
Title:	Sidewalk cafe(s) for Corner Bakery Cafe - 56 S Randolph St
Committee(s) Assignment:	Committee on Transportation and Public Way

ORDINANCE
CORNER BAKERY CAFE
Acct. No. 298727 - 13
Permit No. 1122348

Be It Ordained by the City Council of the City of Chicago:

Permission and authority are hereby given and granted to CORNER BAKERY CAFE upon the terms and subject to the conditions of this ordinance, to maintain and use a portion of the public right of way for a sidewalk cafe adjacent to its premises located at 56 W. Randolph St.. Said sidewalk cafe area #1 shall be thirty (30) feet in length and eight (8) feet in width, area #2 shall be twenty-seven (27) feet in length and eight (8) feet in width for a total of four hundred fifty-six (456) square feet and shall allow six (6) feet of clear space from the face of the curb/building line along W. Randolph Street. The compensation for said space and the days and hours of operation for the sidewalk cafe shall be as follows:

Monday through Friday 8:00 a.m. to 8:00 p.m. Saturday 8:00 a.m. to 8:00 p.m. Sunday 8:00 a.m. to 7:00 p.m.
Compensation: $2,052.00
SEATING CAPACITY: 30

Sidewalk Cafe Permit and approved plan must be posted at all times.

This grant of privilege #1122348 for a sidewalk cafe shall be subject to the provisions of Section 10-28-800 though 10-28-885 of the Municipal Code of Chicago and the directions of the Commissioner of Department of Business Affairs and Consumer Protection, the Commissioner of Streets and Sanitation, and the Commissioner of Transportation.

The permit holder agrees to hold the City of Chicago harmless for any damage, relocation or replacement costs associated with damage, relocation or removal of private property caused by the City performing work in the public way.

Authority for the above named privilege is herein given and granted from and after March 1, 2016 through and including December 1, 2016.

Alderman _____

Brendan Reilly 42nd Ward

City of Chicago

O2016-2075

Office of the City Clerk

Document Tracking Sheet

Meeting Date:	3/16/2016
Sponsor(s):	Reilly (42)
Type:	Ordinance
Title:	Sidewalk cafe(s) for Corner Bakery Cafe - 188 W Washington St
Committee(s) Assignment:	Committee on Transportation and Public Way

ORDINANCE
CORNER BAKERY CAFE
Acct. No. 298727 - 12
Permit No. 1122347

Be It Ordained by the City Council of the City of Chicago:

Permission and authority are hereby given and granted to CORNER BAKERY CAFE upon the terms and subject to the conditions of this ordinance, to maintain and use a portion of the public right of way for a sidewalk cafe adjacent to its premises located at 188 W. Washington St.. Said sidewalk cafe area #1 shall be twenty-four point zero eight (24.08) feet in length and six (6) feet in width, area #2 shall be ninety-seven point nine two (97.92) feet in length and seven point four two (7.42) feet in width for a total of eight hundred seventy-one point zero five (871.05) square feet and shall allow six (6) feet of clear space from the face of the curb/building line along W. Washington St., N. Wells St.. The compensation for said space and the days and hours of operation for the sidewalk cafe shall be as follows:

Monday through Friday 8:00am to 6:00PM Saturday from 8:00 am to 3:00 PM
Compensation: $3,919.71
SEATING CAPACITY: 34

Sidewalk Cafe Permit and approved plan must be posted at all times.

This grant of privilege #1122347 for a sidewalk cafe shall be subject to the provisions of Section 10-28-800 though 10-28-885 of the Municipal Code of Chicago and the directions of the Commissioner of Department of Business Affairs and Consumer Protection, the Commissioner of Streets and Sanitation, and the Commissioner of Transportation.

The permit holder agrees to hold the City of Chicago harmless for any damage, relocation or replacement costs associated with damage, relocation or removal of private property caused by the City performing work in the public way.

Authority for the above named privilege is herein given and granted from and after March 1, 2016 through and including December 1, 2016.

Alderman _____

Brendan Reilly 42nd Ward

City of Chicago

O2016-2081

Office of the City Clerk

Document Tracking Sheet

Meeting Date:	3/16/2016
Sponsor(s):	Reilly (42)
Type:	Ordinance
Title:	Sidewalk cafe(s) for Corner Bakery Cafe - 676 N St. Clair St
Committee(s) Assignment:	Committee on Transportation and Public Way

ORDINANCE
CORNER BAKERY CAFE
Acct. No. 298727 - 2
Permit No. 1122349

Be It Ordained by the City Council of the City of Chicago:

Permission and authority are hereby given and granted to CORNER BAKERY CAFE upon the terms and subject to the conditions of this ordinance, to maintain and use a portion of the public right of way for a sidewalk cafe adjacent to its premises located at 676 N. St Clair St.. Said sidewalk cafe area #1 shall be one hundred (100) feet in length and twelve point one seven (12.17) feet in width, area #2 shall be sixty-nine (69) feet in length and fifteen point one seven (15.17) feet in width for a total of two thousand two hundred sixty-three point seven three (2263.73) square feet and shall allow six (6) feet of clear space from the face of the curb/building line along E. Erie Street, N. St. Clair Street. The compensation for said space and the days and hours of operation for the sidewalk cafe shall be as follows:

Monday through Friday 8:00 am to 8:30 pm Saturday 8:00 am to 8:30 pm Sunday 8:00 am to 6:00 pm
Compensation: $5,206.58
SEATING CAPACITY: 106

Sidewalk Cafe Permit and approved plan must be posted at all times.

This grant of privilege #1122349 for a sidewalk cafe shall be subject to the provisions of Section 10-28-800 though 10-28-885 of the Municipal Code of Chicago and the directions of the Commissioner of Department of Business Affairs and Consumer Protection, the Commissioner of Streets and Sanitation, and the Commissioner of Transportation.

The permit holder agrees to hold the City of Chicago harmless for any damage, relocation or replacement costs associated with damage, relocation or removal of private property caused by the City performing work in the public way.

Authority for the above named privilege is herein given and granted from and after March 1, 2016 through and including December 1, 2016.

Alderman _____

Brendan Reilly 42nd Ward

City of Chicago

O2016-2086

Office of the City Clerk

Document Tracking Sheet

Meeting Date:	3/16/2016
Sponsor(s):	Reilly (42)
Type:	Ordinance
Title:	Sidewalk cafe(s) for Da Lobsta River North
Committee(s) Assignment:	Committee on Transportation and Public Way

ORDINANCE
DA LOBSTA RIVER NORTH
Acct. No. 311123 - 1
Permit No. 1122296

Be It Ordained by the City Council of the City of Chicago:

Permission and authority are hereby given and granted to DA LOBSTA RIVER NORTH upon the terms and subject to the conditions of this ordinance, to maintain and use a portion of the public right of way for a sidewalk cafe adjacent to its premises located at 416 N. Clark St.. Said sidewalk cafe area #1 shall be fifteen point six seven (15.67) feet in length and nine point five (9.5) feet in width for a total of one hundred forty-eight point eight seven (148.87) square feet and shall allow six (6) feet of clear space from the face of the curb/building line along North Clark Street. The compensation for said space and the days and hours of operation for the sidewalk cafe shall be as follows:

Monday through Sunday 10:00 a.m. to 11:00 p.m.
Compensation: $600.00
SEATING CAPACITY: 12

Sidewalk Cafe Permit and approved plan must be posted at all times.

This grant of privilege #1122296 for a sidewalk cafe shall be subject to the provisions of Section 10-28-800 though 10-28-885 of the Municipal Code of Chicago and the directions of the Commissioner of Department of Business Affairs and Consumer Protection, the Commissioner of Streets and Sanitation, and the Commissioner of Transportation.

The permit holder agrees to hold the City of Chicago harmless for any damage, relocation or replacement costs associated with damage, relocation or removal of private property caused by the City performing work in the public way.

Authority for the above named privilege is herein given and granted from and after March 1, 2016 through and including December 1, 2016.

Alderman _____

Brendan Reilly 42nd Ward

City of Chicago

O2016-2092

Office of the City Clerk

Document Tracking Sheet

Meeting Date:	3/16/2016
Sponsor(s):	Reilly (42)
Type:	Ordinance
Title:	Sidewalk cafe(s) for Doc B's
Committee(s) Assignment:	Committee on Transportation and Public Way

ORDINANCE
DOC B'S
Acct. No. 387642 - 1
Permit No. 1121964

Be It Ordained by the City Council of the City of Chicago:

Permission and authority are hereby given and granted to DOC B'S upon the terms and subject to the conditions of this ordinance, to maintain and use a portion of the public right of way for a sidewalk cafe adjacent to its premises located at 55 E. Grand Ave.. Said sidewalk cafe area #1 shall be fifteen point nine two (15.92) feet in length and eight point eight three (8.83) feet in width for a total of one hundred forty point five seven (140.57) square feet and shall allow six (6) feet of clear space from the face of the curb/building line along E. Grand Avenue. The compensation for said space and the days and hours of operation for the sidewalk cafe shall be as follows:

Monday through Sunday 8:00 a.m. to 12:00 midnight
Compensation: $600.00
SEATING CAPACITY: 10

Sidewalk Cafe Permit and approved plan must be posted at all times.

This grant of privilege #1121964 for a sidewalk cafe shall be subject to the provisions of Section 10-28-800 though 10-28-885 of the Municipal Code of Chicago and the directions of the Commissioner of Department of Business Affairs and Consumer Protection, the Commissioner of Streets and Sanitation, and the Commissioner of Transportation.

The permit holder agrees to hold the City of Chicago harmless for any damage, relocation or replacement costs associated with damage, relocation or removal of private property caused by the City performing work in the public way.

Authority for the above named privilege is herein given and granted from and after March 1, 2016 through and including December 1, 2016.

Alderman _____

Brendan Reilly 42nd Ward

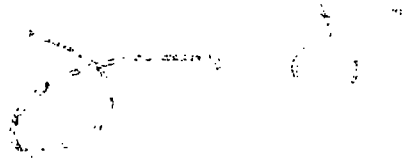

City of Chicago

O2016-2096

Office of the City Clerk

Document Tracking Sheet

Meeting Date:	3/16/2016
Sponsor(s):	Reilly (42)
Type:	Ordinance
Title:	Sidewalk cafe(s) for Doc B's Fresh Kitchen
Committee(s) Assignment:	Committee on Transportation and Public Way

ORDINANCE
DOC B'S FRESH KITCHEN
Acct. No. 379567 - 1
Permit No. 1121968

Be It Ordained by the City Council of the City of Chicago:

Permission and authority are hereby given and granted to DOC B'S FRESH KITCHEN upon the terms and subject to the conditions of this ordinance, to maintain and use a portion of the public right of way for a sidewalk cafe adjacent to its premises located at 100 E. Walton St.. Said sidewalk cafe area #1 shall be thirty-five (35) feet in length and nine point five (9.5) feet in width for a total of three hundred thirty-two point five (332.5) square feet and shall allow six (6) feet of clear space from the face of the curb/building line along E. Walton Street. The compensation for said space and the days and hours of operation for the sidewalk cafe shall be as follows:

Sunday through Thursday 8:00 a.m. to 10:00 p.m. Friday and Saturday 8:00 a.m. to 11:00 p.m.
Compensation: $764.75
SEATING CAPACITY: 20

Sidewalk Cafe Permit and approved plan must be posted at all times.

This grant of privilege #1121968 for a sidewalk cafe shall be subject to the provisions of Section 10-28-800 though 10-28-885 of the Municipal Code of Chicago and the directions of the Commissioner of Department of Business Affairs and Consumer Protection, the Commissioner of Streets and Sanitation, and the Commissioner of Transportation.

The permit holder agrees to hold the City of Chicago harmless for any damage, relocation or replacement costs associated with damage, relocation or removal of private property caused by the City performing work in the public way.

Authority for the above named privilege is herein given and granted from and after March 1, 2016 through and including December 1, 2016.

Alderman _____

Brendan Reilly 42nd Ward

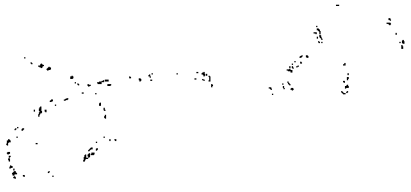

City of Chicago

O2016-2099

Office of the City Clerk

Document Tracking Sheet

Meeting Date:	3/16/2016
Sponsor(s):	Reilly (42)
Type:	Ordinance
Title:	Sidewalk cafe(s) for Erie Cafe
Committee(s) Assignment:	Committee on Transportation and Public Way

ORDINANCE
ERIE CAFE
Acct. No. 33336 - 1
Permit No. 1121930

Be It Ordained by the City Council of the City of Chicago:

Permission and authority are hereby given and granted to ERIE CAFE upon the terms and subject to the conditions of this ordinance, to maintain and use a portion of the public right of way for a sidewalk cafe adjacent to its premises located at 536 W. Erie St.. Said sidewalk cafe area #1 shall be forty-two point three (42.3) feet in length and twenty-one point two five (21.25) feet in width, area #2 shall be forty (40) feet in length and thirty-six point two five (36.25) feet in width for a total of two thousand three hundred forty-eight point eight eight (2348.88) square feet and shall allow six (6) feet of clear space from the face of the curb/building line along Wolf Point Park. The compensation for said space and the days and hours of operation for the sidewalk cafe shall be as follows:

Monday thru Sunday 11:00 a.m.to 11:00 p.m.
Compensation: $2,583.76
SEATING CAPACITY: 58

Sidewalk Cafe Permit and approved plan must be posted at all times.

This grant of privilege #1121930 for a sidewalk cafe shall be subject to the provisions of Section 10-28-800 though 10-28-885 of the Municipal Code of Chicago and the directions of the Commissioner of Department of Business Affairs and Consumer Protection, the Commissioner of Streets and Sanitation, and the Commissioner of Transportation.

The permit holder agrees to hold the City of Chicago harmless for any damage, relocation or replacement costs associated with damage, relocation or removal of private property caused by the City performing work in the public way.

Authority for the above named privilege is herein given and granted from and after March 1, 2016 through and including December 1, 2016.

Alderman _____

Brendan Reilly 42nd Ward

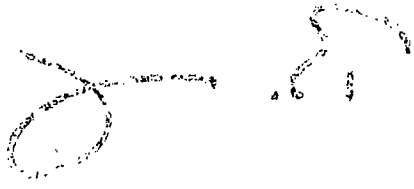

City of Chicago

O2016-2105

Office of the City Clerk

Document Tracking Sheet

Meeting Date:	3/16/2016
Sponsor(s):	Reilly (42)
Type:	Ordinance
Title:	Sidewalk cafe(s) for Freshii - 26 S Clinton St
Committee(s) Assignment:	Committee on Transportation and Public Way

ORDINANCE
FRESHII
Acct. No. 381691 - 2
Permit No. 1122056

Be It Ordained by the City Council of the City of Chicago:

Permission and authority are hereby given and granted to FRESHII upon the terms and subject to the conditions of this ordinance, to maintain and use a portion of the public right of way for a sidewalk cafe adjacent to its premises located at 26 S. Clinton St.. Said sidewalk cafe area #1 shall be twenty-six (26) feet in length and fourteen point five (14.5) feet in width for a total of three hundred seventy-seven (377) square feet and shall allow six (6) feet of clear space from the face of the curb/building line along S. Clinton Street. The compensation for said space and the days and hours of operation for the sidewalk cafe shall be as follows:

Monday through Sunday 8:00 a.m. to 11:00 p.m.
Compensation: $600.00
SEATING CAPACITY: 36

Sidewalk Cafe Permit and approved plan must be posted at all times.

This grant of privilege #1122056 for a sidewalk cafe shall be subject to the provisions of Section 10-28-800 though 10-28-885 of the Municipal Code of Chicago and the directions of the Commissioner of Department of Business Affairs and Consumer Protection, the Commissioner of Streets and Sanitation, and the Commissioner of Transportation.

The permit holder agrees to hold the City of Chicago harmless for any damage, relocation or replacement costs associated with damage, relocation or removal of private property caused by the City performing work in the public way.

Authority for the above named privilege is herein given and granted from and after March 1, 2016 through and including December 1, 2016.

Alderman _____

Brendan Reilly 42nd Ward

City of Chicago

O2016-2107

Office of the City Clerk

Document Tracking Sheet

Meeting Date:	3/16/2016
Sponsor(s):	Reilly (42)
Type:	Ordinance
Title:	Sidewalk cafe(s) for Freshii - 50 E Washington St
Committee(s) Assignment:	Committee on Transportation and Public Way

ORDINANCE
FRESHII
Acct. No. 388239 - 1
Permit No. 1122054

Be It Ordained by the City Council of the City of Chicago:

Permission and authority are hereby given and granted to FRESHII upon the terms and subject to the conditions of this ordinance, to maintain and use a portion of the public right of way for a sidewalk cafe adjacent to its premises located at 50 E. Washington St.. Said sidewalk cafe area #1 shall be thirty-one point six seven (31.67) feet in length and eight point two five (8.25) feet in width for a total of two hundred sixty-one point two eight (261.28) square feet and shall allow six (6) feet of clear space from the face of the curb/building line along E. Washington Street. The compensation for said space and the days and hours of operation for the sidewalk cafe shall be as follows:

Monday through Friday 8:00 a.m. to 10:00 p.m. Saturday and Sunday 8:00 a.m. to 8:00 p.m.
Compensation: $1,175.75
SEATING CAPACITY: 12

Sidewalk Cafe Permit and approved plan must be posted at all times.

This grant of privilege #1122054 for a sidewalk cafe shall be subject to the provisions of Section 10-28-800 though 10-28-885 of the Municipal Code of Chicago and the directions of the Commissioner of Department of Business Affairs and Consumer Protection, the Commissioner of Streets and Sanitation, and the Commissioner of Transportation.

The permit holder agrees to hold the City of Chicago harmless for any damage, relocation or replacement costs associated with damage, relocation or removal of private property caused by the City performing work in the public way.

Authority for the above named privilege is herein given and granted from and after March 1, 2016 through and including December 1, 2016.

Alderman _____

Brendan Reilly 42nd Ward

City of Chicago

O2016-2110

Office of the City Clerk

Document Tracking Sheet

Meeting Date:	3/16/2016
Sponsor(s):	Reilly (42)
Type:	Ordinance
Title:	Sidewalk cafe(s) for Freshii - 200 W Randolph St
Committee(s) Assignment:	Committee on Transportation and Public Way

ORDINANCE
FRESHII
Acct. No. 398296 - 1
Permit No. 1122457

Be It Ordained by the City Council of the City of Chicago:

Permission and authority are hereby given and granted to FRESHII upon the terms and subject to the conditions of this ordinance, to maintain and use a portion of the public right of way for a sidewalk cafe adjacent to its premises located at 200 W. Randolph St.. Said sidewalk cafe area #1 shall be nineteen (19) feet in length and four point seven five (4.75) feet in width for a total of ninety point two five (90.25) square feet and shall allow six (6) feet of clear space from the face of the curb/building line along West Randolph Street. The compensation for said space and the days and hours of operation for the sidewalk cafe shall be as follows:

Monday through Friday 8:00 a.m. to 8:00 p.m.
Compensation: $600.00
SEATING CAPACITY: 11

Sidewalk Cafe Permit and approved plan must be posted at all times.

This grant of privilege #1122457 for a sidewalk cafe shall be subject to the provisions of Section 10-28-800 though 10-28-885 of the Municipal Code of Chicago and the directions of the Commissioner of Department of Business Affairs and Consumer Protection, the Commissioner of Streets and Sanitation, and the Commissioner of Transportation.

The permit holder agrees to hold the City of Chicago harmless for any damage, relocation or replacement costs associated with damage, relocation or removal of private property caused by the City performing work in the public way.

Authority for the above named privilege is herein given and granted from and after March 1, 2016 through and including December 1, 2016.

Alderman _____

Brendan Reilly 42nd Ward

City of Chicago

O2016-2114

Office of the City Clerk

Document Tracking Sheet

Meeting Date:	3/16/2016
Sponsor(s):	Reilly (42)
Type:	Ordinance
Title:	Sidewalk cafe(s) for Fontano Subs
Committee(s) Assignment:	Committee on Transportation and Public Way

ORDINANCE
FONTANO SUBS
Acct. No. 17808 - 5
Permit No. 1122065

Be It Ordained by the City Council of the City of Chicago:

Permission and authority are hereby given and granted to FONTANO SUBS upon the terms and subject to the conditions of this ordinance, to maintain and use a portion of the public right of way for a sidewalk cafe adjacent to its premises located at 332 S. Michigan Ave.. Said sidewalk cafe area #1 shall be thirty-four point two five (34.25) feet in length and eight point five (8.5) feet in width for a total of two hundred ninety-one point one three (291.13) square feet and shall allow six (6) feet of clear space from the face of the curb/building line along S. Michigan Avenue. The compensation for said space and the days and hours of operation for the sidewalk cafe shall be as follows:

Monday through Sunday 8:00 a.m. to 12:00 midnight
Compensation: $600.00
SEATING CAPACITY: 24

Sidewalk Cafe Permit and approved plan must be posted at all times.

This grant of privilege #1122065 for a sidewalk cafe shall be subject to the provisions of Section 10-28-800 though 10-28-885 of the Municipal Code of Chicago and the directions of the Commissioner of Department of Business Affairs and Consumer Protection, the Commissioner of Streets and Sanitation, and the Commissioner of Transportation.

The permit holder agrees to hold the City of Chicago harmless for any damage, relocation or replacement costs associated with damage, relocation or removal of private property caused by the City performing work in the public way.

Authority for the above named privilege is herein given and granted from and after March 1, 2016 through and including December 1, 2016.

Alderman _____

Brendan Reilly 42nd Ward

City of Chicago

O2016-2118

Office of the City Clerk

Document Tracking Sheet

Meeting Date:	3/16/2016
Sponsor(s):	Reilly (42)
Type:	Ordinance
Title:	Sidewalk cafe(s) for Frontera Grill/Topolobampo
Committee(s) Assignment:	Committee on Transportation and Public Way

ORDINANCE
FRONTERA GRILL/TOPOLOBAMPO
Acct. No. 5948 - 8
Permit No. 1122243

Be It Ordained by the City Council of the City of Chicago:

Permission and authority are hereby given and granted to FRONTERA GRILL/TOPOLOBAMPO upon the terms and subject to the conditions of this ordinance, to maintain and use a portion of the public right of way for a sidewalk cafe adjacent to its premises located at 443-447 N. Clark St.. Said sidewalk cafe area #1 shall be seventy-two (72) feet in length and eight point five (8.5) feet in width for a total of six hundred twelve (612) square feet and shall allow six (6) feet of clear space from the face of the curb/building line along N CLARK ST. The compensation for said space and the days and hours of operation for the sidewalk cafe shall be as follows:

Tuesday thru Saturday 10:30 a.m. until 11:00 p.m.
Compensation: $1,407.60
SEATING CAPACITY: 48

Sidewalk Cafe Permit and approved plan must be posted at all times.

This grant of privilege #1122243 for a sidewalk cafe shall be subject to the provisions of Section 10-28-800 though 10-28-885 of the Municipal Code of Chicago and the directions of the Commissioner of Department of Business Affairs and Consumer Protection, the Commissioner of Streets and Sanitation, and the Commissioner of Transportation.

The permit holder agrees to hold the City of Chicago harmless for any damage, relocation or replacement costs associated with damage, relocation or removal of private property caused by the City performing work in the public way.

Authority for the above named privilege is herein given and granted from and after March 1, 2016 through and including December 1, 2016.

Alderman _____

Brendan Reilly 42nd Ward

City of Chicago

O2016-2120

Office of the City Clerk

Document Tracking Sheet

Meeting Date:	3/16/2016
Sponsor(s):	Reilly (42)
Type:	Ordinance
Title:	Sidewalk cafe(s) for Franklin Tap, The
Committee(s) Assignment:	Committee on Transportation and Public Way

ORDINANCE
THE FRANKLIN TAP
Acct. No. 313994 - 2
Permit No. 1122061

Be It Ordained by the City Council of the City of Chicago:

Permission and authority are hereby given and granted to THE FRANKLIN TAP upon the terms and subject to the conditions of this ordinance, to maintain and use a portion of the public right of way for a sidewalk cafe adjacent to its premises located at 325 S. Franklin St.. Said sidewalk cafe area #1 shall be forty-five (45) feet in length and thirteen point five (13.5) feet in width for a total of six hundred seven point five (607.5) square feet and shall allow six (6) feet of clear space from the face of the curb/building line along S. FRANKLIN ST.. The compensation for said space and the days and hours of operation for the sidewalk cafe shall be as follows:

Monday through Sunday 11:00 am to 12:00 midnight
Compensation: $1,093.50
SEATING CAPACITY: 43

Sidewalk Cafe Permit and approved plan must be posted at all times.

This grant of privilege #1122061 for a sidewalk cafe shall be subject to the provisions of Section 10-28-800 though 10-28-885 of the Municipal Code of Chicago and the directions of the Commissioner of Department of Business Affairs and Consumer Protection, the Commissioner of Streets and Sanitation, and the Commissioner of Transportation.

The permit holder agrees to hold the City of Chicago harmless for any damage, relocation or replacement costs associated with damage, relocation or removal of private property caused by the City performing work in the public way.

Authority for the above named privilege is herein given and granted from and after March 1, 2016 through and including December 1, 2016.

Alderman _____

Brendan Reilly 42nd Ward

City of Chicago

O2016-2121

Office of the City Clerk

Document Tracking Sheet

Meeting Date:	3/16/2016
Sponsor(s):	Reilly (42)
Type:	Ordinance
Title:	Sidewalk cafe(s) for Friends Sushi
Committee(s) Assignment:	Committee on Transportation and Public Way

ORDINANCE
FRIENDS SUSHI
Acct. No. 312827 - 1
Permit No. 1121943

Be It Ordained by the City Council of the City of Chicago:

Permission and authority are hereby given and granted to FRIENDS SUSHI upon the terms and subject to the conditions of this ordinance, to maintain and use a portion of the public right of way for a sidewalk cafe adjacent to its premises located at 710 N. Rush St.. Said sidewalk cafe area #1 shall be fifteen point four two (15.42) feet in length and eight point one seven (8.17) feet in width for a total of one hundred twenty-five point nine eight (125.98) square feet and shall allow six (6) feet of clear space from the face of the curb/building line along N. Rush Street. The compensation for said space and the days and hours of operation for the sidewalk cafe shall be as follows:

Sunday through Thursday 11:30 a.m. to 11:00 p.m. Friday and Saturday 11:30 a.m. to 11:00 p.m.
Compensation: $600.00
SEATING CAPACITY: 10

Sidewalk Cafe Permit and approved plan must be posted at all times.

This grant of privilege #1121943 for a sidewalk cafe shall be subject to the provisions of Section 10-28-800 though 10-28-885 of the Municipal Code of Chicago and the directions of the Commissioner of Department of Business Affairs and Consumer Protection, the Commissioner of Streets and Sanitation, and the Commissioner of Transportation.

The permit holder agrees to hold the City of Chicago harmless for any damage, relocation or replacement costs associated with damage, relocation or removal of private property caused by the City performing work in the public way.

Authority for the above named privilege is herein given and granted from and after March 1, 2016 through and including December 1, 2016.

Alderman _____

Brendan Reilly 42nd Ward

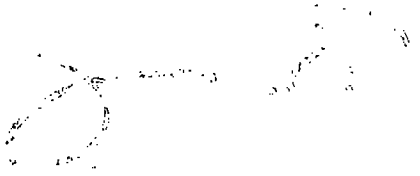

City of Chicago

O2016-2127

Office of the City Clerk

Document Tracking Sheet

Meeting Date:	3/16/2016
Sponsor(s):	Reilly (42)
Type:	Ordinance
Title:	Sidewalk cafe(s) for Ghirardelli Chocolate Company
Committee(s) Assignment:	Committee on Transportation and Public Way

ORDINANCE
GHIRARDELLI CHOCOLATE CO
Acct. No. 10057 - 4
Permit No. 1122165

Be It Ordained by the City Council of the City of Chicago:

Permission and authority are hereby given and granted to GHIRARDELLI CHOCOLATE CO upon the terms and subject to the conditions of this ordinance, to maintain and use a portion of the public right of way for a sidewalk cafe adjacent to its premises located at 400-410 N. Michigan Ave.. Said sidewalk cafe area #1 shall be thirty-nine (39) feet in length and fourteen (14) feet in width for a total of five hundred forty-six (546) square feet and shall allow six (6) feet of clear space from the face of the curb/building line along North Michigan Avenue. The compensation for said space and the days and hours of operation for the sidewalk cafe shall be as follows:

Monday through Sunday 9:00 a.m. to 12:00 midnight
Compensation: $3,931.20
SEATING CAPACITY: 24

Sidewalk Cafe Permit and approved plan must be posted at all times.

This grant of privilege #1122165 for a sidewalk cafe shall be subject to the provisions of Section 10-28-800 though 10-28-885 of the Municipal Code of Chicago and the directions of the Commissioner of Department of Business Affairs and Consumer Protection, the Commissioner of Streets and Sanitation, and the Commissioner of Transportation.

The permit holder agrees to hold the City of Chicago harmless for any damage, relocation or replacement costs associated with damage, relocation or removal of private property caused by the City performing work in the public way.

Authority for the above named privilege is herein given and granted from and after March 1, 2016 through and including December 1, 2016.

Alderman _____

Brendan Reilly 42nd Ward

City of Chicago

O2016-2130

Office of the City Clerk

Document Tracking Sheet

Meeting Date:	3/16/2016
Sponsor(s):	Reilly (42)
Type:	Ordinance
Title:	Sidewalk cafe(s) for Ghirardelli Chocolate Shop & Soda Fountain
Committee(s) Assignment:	Committee on Transportation and Public Way

ORDINANCE
GHIRARDELLI CHOCOLATE SHOP & SODA FOUNTAIN
Acct. No. 10057 - 2
Permit No. 1122164

Be It Ordained by the City Council of the City of Chicago:

Permission and authority are hereby given and granted to GHIRARDELLI CHOCOLATE SHOP & SODA FOUNTAIN upon the terms and subject to the conditions of this ordinance, to maintain and use a portion of the public right of way for a sidewalk cafe adjacent to its premises located at 118 E. Pearson St.. Said sidewalk cafe area #1 shall be twenty-four point eight three (24.83) feet in length and fifteen (15) feet in width for a total of three hundred seventy-two point four five (372.45) square feet and shall allow six (6) feet of clear space from the face of the curb/building line along E. Pearson Street. The compensation for said space and the days and hours of operation for the sidewalk cafe shall be as follows:

Sunday through Friday 10:00am until 11:00 P.M.Saturday 9:00am until 11:00 P.M.
Compensation: $856.64
SEATING CAPACITY: 20

Sidewalk Cafe Permit and approved plan must be posted at all times.

This grant of privilege #1122164 for a sidewalk cafe shall be subject to the provisions of Section 10-28-800 though 10-28-885 of the Municipal Code of Chicago and the directions of the Commissioner of Department of Business Affairs and Consumer Protection, the Commissioner of Streets and Sanitation, and the Commissioner of Transportation.

The permit holder agrees to hold the City of Chicago harmless for any damage, relocation or replacement costs associated with damage, relocation or removal of private property caused by the City performing work in the public way.

Authority for the above named privilege is herein given and granted from and after March 1, 2016 through and including December 1, 2016.

Alderman _____

Brendan Reilly 42nd Ward

City of Chicago

O2016-2134

Office of the City Clerk

Document Tracking Sheet

Meeting Date:	3/16/2016
Sponsor(s):	Reilly (42)
Type:	Ordinance
Title:	Sidewalk cafe(s) for Gilt Bar/Doughnut Vault
Committee(s) Assignment:	Committee on Transportation and Public Way

ORDINANCE
GILT BAR/DOUGHNUT VAULT
Acct. No. 346733 - 1
Permit No. 1122196

Be It Ordained by the City Council of the City of Chicago:

Permission and authority are hereby given and granted to GILT BAR/DOUGHNUT VAULT upon the terms and subject to the conditions of this ordinance, to maintain and use a portion of the public right of way for a sidewalk cafe adjacent to its premises located at 228-230 W. Kinzie St.. Said sidewalk cafe area #1 shall be forty-three point nine two (43.92) feet in length and six point two five (6.25) feet in width, area #2 shall be sixty-six point eight three (66.83) feet in length and five point seven five (5.75) feet in width for a total of six hundred fifty-eight point seven seven (658.77) square feet and shall allow six (6) feet of clear space from the face of the curb/building line along W. Kinzie Street, N. Franklin Street. The compensation for said space and the days and hours of operation for the sidewalk cafe shall be as follows:

Monday through Sunday 11:00 a.m. to 12:00 midnight
Compensation: $724.65
SEATING CAPACITY: 42

Sidewalk Cafe Permit and approved plan must be posted at all times.

This grant of privilege #1122196 for a sidewalk cafe shall be subject to the provisions of Section 10-28-800 though 10-28-885 of the Municipal Code of Chicago and the directions of the Commissioner of Department of Business Affairs and Consumer Protection, the Commissioner of Streets and Sanitation, and the Commissioner of Transportation.

The permit holder agrees to hold the City of Chicago harmless for any damage, relocation or replacement costs associated with damage, relocation or removal of private property caused by the City performing work in the public way.

Authority for the above named privilege is herein given and granted from and after March 1, 2016 through and including December 1, 2016.

Alderman _____

Brendan Reilly 42nd Ward

City of Chicago

O2016-2136

Office of the City Clerk

Document Tracking Sheet

Meeting Date:	3/16/2016
Sponsor(s):	Reilly (42)
Type:	Ordinance
Title:	Sidewalk cafe(s) for Giordano's on Rush
Committee(s) Assignment:	Committee on Transportation and Public Way

ORDINANCE
GIORDANO'S ON RUSH
Acct. No. 369743 - 5
Permit No. 1122085

Be It Ordained by the City Council of the City of Chicago:

Permission and authority are hereby given and granted to GIORDANO'S ON RUSH upon the terms and subject to the conditions of this ordinance, to maintain and use a portion of the public right of way for a sidewalk cafe adjacent to its premises located at 730 N. Rush St.. Said sidewalk cafe area #1 shall be one hundred twenty-five (125) feet in length and seven (7) feet in width, area #2 shall be forty-one point two five (41.25) feet in length and eight (8) feet in width for a total of one thousand two hundred five (1205) square feet and shall allow six (6) feet of clear space from the face of the curb/building line along E. Superior Street, N. Rush Street. The compensation for said space and the days and hours of operation for the sidewalk cafe shall be as follows:

Monday through Sunday 11:00 a.m. to 11:00 p.m.
Compensation: $2,771.50
SEATING CAPACITY: 92

Sidewalk Cafe Permit and approved plan must be posted at all times.

This grant of privilege #1122085 for a sidewalk cafe shall be subject to the provisions of Section 10-28-800 though 10-28-885 of the Municipal Code of Chicago and the directions of the Commissioner of Department of Business Affairs and Consumer Protection, the Commissioner of Streets and Sanitation, and the Commissioner of Transportation.

The permit holder agrees to hold the City of Chicago harmless for any damage, relocation or replacement costs associated with damage, relocation or removal of private property caused by the City performing work in the public way.

Authority for the above named privilege is herein given and granted from and after March 1, 2016 through and including December 1, 2016.

Alderman _____

Brendan Reilly 42nd Ward

City of Chicago

O2016-2138

Office of the City Clerk

Document Tracking Sheet

Meeting Date:	3/16/2016
Sponsor(s):	Reilly (42)
Type:	Ordinance
Title:	Sidewalk cafe(s) for Gloria Jeans Coffee
Committee(s) Assignment:	Committee on Transportation and Public Way

ORDINANCE
Gloria Jeans Coffee
Acct. No. 391952 - 1
Permit No. 1122175

Be It Ordained by the City Council of the City of Chicago:

Permission and authority are hereby given and granted to Gloria Jeans Coffee upon the terms and subject to the conditions of this ordinance, to maintain and use a portion of the public right of way for a sidewalk cafe adjacent to its premises located at 79 E. Madison St.. Said sidewalk cafe area #1 shall be twenty point zero eight (20.08) feet in length and nine point two five (9.25) feet in width for a total of one hundred eighty-five point seven four (185.74) square feet and shall allow six (6) feet of clear space from the face of the curb/building line along East Madison Street. The compensation for said space and the days and hours of operation for the sidewalk cafe shall be as follows:

Monday through Sunday 8:00 a.m. to 12:00 midnight
Compensation: $835.83
SEATING CAPACITY: 26

Sidewalk Cafe Permit and approved plan must be posted at all times.

This grant of privilege #1122175 for a sidewalk cafe shall be subject to the provisions of Section 10-28-800 though 10-28-885 of the Municipal Code of Chicago and the directions of the Commissioner of Department of Business Affairs and Consumer Protection, the Commissioner of Streets and Sanitation, and the Commissioner of Transportation.

The permit holder agrees to hold the City of Chicago harmless for any damage, relocation or replacement costs associated with damage, relocation or removal of private property caused by the City performing work in the public way.

Authority for the above named privilege is herein given and granted from and after March 1, 2016 through and including December 1, 2016.

Alderman _____

Brendan Reilly 42nd Ward

City of Chicago

O2016-2141

Office of the City Clerk

Document Tracking Sheet

Meeting Date:	3/16/2016
Sponsor(s):	Reilly (42)
Type:	Ordinance
Title:	Sidewalk cafe(s) for GRK Greek Kitchen
Committee(s) Assignment:	Committee on Transportation and Public Way

ORDINANCE
GRK GREEK KITCHEN
Acct. No. 391571 - 1
Permit No. 1122184

Be It Ordained by the City Council of the City of Chicago:

Permission and authority are hereby given and granted to GRK GREEK KITCHEN upon the terms and subject to the conditions of this ordinance, to maintain and use a portion of the public right of way for a sidewalk cafe adjacent to its premises located at 111 W. Monroe St.. Said sidewalk cafe area #1 shall be thirteen point eight three (13.83) feet in length and eighteen (18) feet in width for a total of two hundred forty-eight point nine four (248.94) square feet and shall allow six (6) feet of clear space from the face of the curb/building line along South Clark Street. The compensation for said space and the days and hours of operation for the sidewalk cafe shall be as follows:

Monday through Thursday 10:00 a.m. to 7:00 p.m. Friday 10:00 a.m. to 3:00 p.m.
Compensation: $1,120.23
SEATING CAPACITY: 22

Sidewalk Cafe Permit and approved plan must be posted at all times.

This grant of privilege #1122184 for a sidewalk cafe shall be subject to the provisions of Section 10-28-800 though 10-28-885 of the Municipal Code of Chicago and the directions of the Commissioner of Department of Business Affairs and Consumer Protection, the Commissioner of Streets and Sanitation, and the Commissioner of Transportation.

The permit holder agrees to hold the City of Chicago harmless for any damage, relocation or replacement costs associated with damage, relocation or removal of private property caused by the City performing work in the public way.

Authority for the above named privilege is herein given and granted from and after March 1, 2016 through and including December 1, 2016.

Alderman _____

Brendan Reilly 42nd Ward

City of Chicago

O2016-2146

Office of the City Clerk

Document Tracking Sheet

Meeting Date:	3/16/2016
Sponsor(s):	Reilly (42)
Type:	Ordinance
Title:	Sidewalk cafe(s) for Hannahs Bretzel 180 W Washington LLC
Committee(s) Assignment:	Committee on Transportation and Public Way

ORDINANCE
Hannahs Bretzel 180 W. Washington LLC
Acct. No. 290063 - 1
Permit No. 1122417

Be It Ordained by the City Council of the City of Chicago:

Permission and authority are hereby given and granted to Hannahs Bretzel 180 W. Washington LLC upon the terms and subject to the conditions of this ordinance, to maintain and use a portion of the public right of way for a sidewalk cafe adjacent to its premises located at 180 W. Washington St.. Said sidewalk cafe area #1 shall be twelve (12) feet in length and nine point five (9.5) feet in width for a total of one hundred fourteen (114) square feet and shall allow six (6) feet of clear space from the face of the curb/building line along W. Washington Street. The compensation for said space and the days and hours of operation for the sidewalk cafe shall be as follows:

Sunday through Friday 8:00 a.m. to 6:00 p.m. Saturday 10:00 a.m. to 3:00 p.m.
Compensation: $600.00
SEATING CAPACITY: 8

Sidewalk Cafe Permit and approved plan must be posted at all times.

This grant of privilege #1122417 for a sidewalk cafe shall be subject to the provisions of Section 10-28-800 though 10-28-885 of the Municipal Code of Chicago and the directions of the Commissioner of Department of Business Affairs and Consumer Protection, the Commissioner of Streets and Sanitation, and the Commissioner of Transportation.

The permit holder agrees to hold the City of Chicago harmless for any damage, relocation or replacement costs associated with damage, relocation or removal of private property caused by the City performing work in the public way.

Authority for the above named privilege is herein given and granted from and after March 1, 2016 through and including December 1, 2016.

Alderman _____

Brendan Reilly 42nd Ward

City of Chicago

O2016-2149

Office of the City Clerk

Document Tracking Sheet

Meeting Date:	3/16/2016
Sponsor(s):	Reilly (42)
Type:	Ordinance
Title:	Sidewalk cafe(s) for Hard Rock Hotel - Privilege No. 1122356
Committee(s) Assignment:	Committee on Transportation and Public Way

ORDINANCE
HARD ROCK HOTEL
Acct. No. 298020 - 5
Permit No. 1122356

Be It Ordained by the City Council of the City of Chicago:

Permission and authority are hereby given and granted to HARD ROCK HOTEL upon the terms and subject to the conditions of this ordinance, to maintain and use a portion of the public right of way for a sidewalk cafe adjacent to its premises located at 224-230 N. Michigan Ave.. Said sidewalk cafe area #1 shall be fifty (50) feet in length and six point three three (6.33) feet in width for a total of three hundred sixteen point five (316.5) square feet and shall allow six (6) feet of clear space from the face of the curb/building line along Wacker Place. The compensation for said space and the days and hours of operation for the sidewalk cafe shall be as follows:

Monday through Sunday 11:00 through 12:00 midnight
Compensation: $1,424.25
SEATING CAPACITY: 24

Sidewalk Cafe Permit and approved plan must be posted at all times.

This grant of privilege #1122356 for a sidewalk cafe shall be subject to the provisions of Section 10-28-800 though 10-28-885 of the Municipal Code of Chicago and the directions of the Commissioner of Department of Business Affairs and Consumer Protection, the Commissioner of Streets and Sanitation, and the Commissioner of Transportation.

The permit holder agrees to hold the City of Chicago harmless for any damage, relocation or replacement costs associated with damage, relocation or removal of private property caused by the City performing work in the public way.

Authority for the above named privilege is herein given and granted from and after March 1, 2016 through and including December 1, 2016.

Alderman _____

Brendan Reilly 42nd Ward

City of Chicago

O2016-2153

Office of the City Clerk

Document Tracking Sheet

Meeting Date:	3/16/2016
Sponsor(s):	Reilly (42)
Type:	Ordinance
Title:	Sidewalk cafe(s) for Hard Rock Hotel - Privilege No. 1122357
Committee(s) Assignment:	Committee on Transportation and Public Way

ORDINANCE
HARD ROCK HOTEL
Acct. No. 298020 - 5
Permit No. 1122357

Be It Ordained by the City Council of the City of Chicago:

Permission and authority are hereby given and granted to HARD ROCK HOTEL upon the terms and subject to the conditions of this ordinance, to maintain and use a portion of the public right of way for a sidewalk cafe adjacent to its premises located at 224-230 N. Michigan Ave.. Said sidewalk cafe area #1 shall be forty-four (44) feet in length and eleven point five (11.5) feet in width for a total of five hundred six (506) square feet and shall allow six (6) feet of clear space from the face of the curb/building line along 224 N. Michigan Avenue (1 of 3 seperate sections around hotel). The compensation for said space and the days and hours of operation for the sidewalk cafe shall be as follows:

Monday through Sunday 11:00 a.m. to 11:00 p.m.
Compensation: $2,277.00
SEATING CAPACITY: 24

Sidewalk Cafe Permit and approved plan must be posted at all times.

This grant of privilege #1122357 for a sidewalk cafe shall be subject to the provisions of Section 10-28-800 though 10-28-885 of the Municipal Code of Chicago and the directions of the Commissioner of Department of Business Affairs and Consumer Protection, the Commissioner of Streets and Sanitation, and the Commissioner of Transportation.

The permit holder agrees to hold the City of Chicago harmless for any damage, relocation or replacement costs associated with damage, relocation or removal of private property caused by the City performing work in the public way.

Authority for the above named privilege is herein given and granted from and after March 1, 2016 through and including December 1, 2016.

Alderman _____

Brendan Reilly 42nd Ward

City of Chicago

O2016-2155

Office of the City Clerk

Document Tracking Sheet

Meeting Date:	3/16/2016
Sponsor(s):	Reilly (42)
Type:	Ordinance
Title:	Sidewalk cafe(s) for Hotel Burnham/Atwood Cafe
Committee(s) Assignment:	Committee on Transportation and Public Way

ORDINANCE
HOTEL BURNHAM / ATWOOD CAFE
Acct. No. 229993 - 6
Permit No. 1122081

Be It Ordained by the City Council of the City of Chicago:

Permission and authority are hereby given and granted to HOTEL BURNHAM / ATWOOD CAFE upon the terms and subject to the conditions of this ordinance, to maintain and use a portion of the public right of way for a sidewalk cafe adjacent to its premises located at 1 W. Washington St.. Said sidewalk cafe area #1 shall be forty-one (41) feet in length and nine point six seven (9.67) feet in width for a total of three hundred ninety-six point four seven (396.47) square feet and shall allow six (6) feet of clear space from the face of the curb/building line along N. State. The compensation for said space and the days and hours of operation for the sidewalk cafe shall be as follows:

Monday thru Sunday 8:00 a.m. to 11:00 p.m.
Compensation: $1,784.12
SEATING CAPACITY: 22

Sidewalk Cafe Permit and approved plan must be posted at all times.

This grant of privilege #1122081 for a sidewalk cafe shall be subject to the provisions of Section 10-28-800 though 10-28-885 of the Municipal Code of Chicago and the directions of the Commissioner of Department of Business Affairs and Consumer Protection, the Commissioner of Streets and Sanitation, and the Commissioner of Transportation.

The permit holder agrees to hold the City of Chicago harmless for any damage, relocation or replacement costs associated with damage, relocation or removal of private property caused by the City performing work in the public way.

Authority for the above named privilege is herein given and granted from and after March 1, 2016 through and including December 1, 2016.

Alderman _____

Brendan Reilly 42nd Ward

City of Chicago

O2016-2156

Office of the City Clerk

Document Tracking Sheet

Meeting Date:	3/16/2016
Sponsor(s):	Reilly (42)
Type:	Ordinance
Title:	Sidewalk cafe(s) for Howl at the Moon
Committee(s) Assignment:	Committee on Transportation and Public Way

ORDINANCE
Howl at the Moon
Acct. No. 212791 - 1
Permit No. 1122168

Be It Ordained by the City Council of the City of Chicago:

Permission and authority are hereby given and granted to Howl at the Moon upon the terms and subject to the conditions of this ordinance, to maintain and use a portion of the public right of way for a sidewalk cafe adjacent to its premises located at 26-30 W. Hubbard St.. Said sidewalk cafe area #1 shall be twenty-four point seven five (24.75) feet in length and five point eight three (5.83) feet in width for a total of one hundred forty-four point two nine (144.29) square feet and shall allow six (6) feet of clear space from the face of the curb/building line along W. Hubbard Street. The compensation for said space and the days and hours of operation for the sidewalk cafe shall be as follows:

Monday through Saturday 5:00 p.m. to 12:00 a.m. Sunday 7:00 p.m. to 12:00 a.m.
Compensation: $600.00
SEATING CAPACITY: 9

Sidewalk Cafe Permit and approved plan must be posted at all times.

This grant of privilege #1122168 for a sidewalk cafe shall be subject to the provisions of Section 10-28-800 though 10-28-885 of the Municipal Code of Chicago and the directions of the Commissioner of Department of Business Affairs and Consumer Protection, the Commissioner of Streets and Sanitation, and the Commissioner of Transportation.

The permit holder agrees to hold the City of Chicago harmless for any damage, relocation or replacement costs associated with damage, relocation or removal of private property caused by the City performing work in the public way.

Authority for the above named privilege is herein given and granted from and after March 1, 2016 through and including December 1, 2016.

Alderman _____

Brendan Reilly 42nd Ward

City of Chicago

O2016-2178

Office of the City Clerk

Document Tracking Sheet

Meeting Date:	3/16/2016
Sponsor(s):	Reilly (42)
Type:	Ordinance
Title:	Sidewalk cafe(s) for IL Porcellino/Studio Paris/Ramen-San
Committee(s) Assignment:	Committee on Transportation and Public Way

ORDINANCE
IL PORCELLINO/STUDIO PARIS/RAMEN-SAN
Acct. No. 16260 - 2
Permit No. 1122402

Be It Ordained by the City Council of the City of Chicago:

Permission and authority are hereby given and granted to IL PORCELLINO/STUDIO PARIS/RAMEN-SAN upon the terms and subject to the conditions of this ordinance, to maintain and use a portion of the public right of way for a sidewalk cafe adjacent to its premises located at 59 W. Hubbard St.. Said sidewalk cafe area #1 shall be twenty-four (24) feet in length and six point three three (6.33) feet in width for a total of one hundred fifty-one point nine two (151.92) square feet and shall allow six (6) feet of clear space from the face of the curb/building line along W. Hubbard Street. The compensation for said space and the days and hours of operation for the sidewalk cafe shall be as follows:

Sunday through Saturday 11:00 a.m. to 12:00 midnight
Compensation: $600.00
SEATING CAPACITY: 16

Sidewalk Cafe Permit and approved plan must be posted at all times.

This grant of privilege #1122402 for a sidewalk cafe shall be subject to the provisions of Section 10-28-800 though 10-28-885 of the Municipal Code of Chicago and the directions of the Commissioner of Department of Business Affairs and Consumer Protection, the Commissioner of Streets and Sanitation, and the Commissioner of Transportation.

The permit holder agrees to hold the City of Chicago harmless for any damage, relocation or replacement costs associated with damage, relocation or removal of private property caused by the City performing work in the public way.

Authority for the above named privilege is herein given and granted from and after March 1, 2016 through and including December 1, 2016.

Alderman _____

Brendan Reilly 42nd Ward

City of Chicago

O2016-2187

Office of the City Clerk

Document Tracking Sheet

Meeting Date:	3/16/2016
Sponsor(s):	Reilly (42)
Type:	Ordinance
Title:	Sidewalk cafe(s) for Intelligentsia Coffee & Tea
Committee(s) Assignment:	Committee on Transportation and Public Way

ORDINANCE
Intelligentsia Coffee & Tea
Acct. No. 86212 - 4
Permit No. 1122048

Be It Ordained by the City Council of the City of Chicago:

Permission and authority are hereby given and granted to Intelligentsia Coffee & Tea upon the terms and subject to the conditions of this ordinance, to maintain and use a portion of the public right of way for a sidewalk cafe adjacent to its premises located at 53 E. Randolph St.. Said sidewalk cafe area #1 shall be twenty-four point four two (24.42) feet in length and seven (7) feet in width for a total of one hundred seventy point nine four (170.94) square feet and shall allow six (6) feet of clear space from the face of the curb/building line along W.Randolph St.. The compensation for said space and the days and hours of operation for the sidewalk cafe shall be as follows:

Monday through Thursday 8:00am until 8:00pm Friday and Saturday 8:00am until 9:00pm Sunday 8:00am until 7:00pm
Compensation: $769.23
SEATING CAPACITY: 18

Sidewalk Cafe Permit and approved plan must be posted at all times.

This grant of privilege #1122048 for a sidewalk cafe shall be subject to the provisions of Section 10-28-800 though 10-28-885 of the Municipal Code of Chicago and the directions of the Commissioner of Department of Business Affairs and Consumer Protection, the Commissioner of Streets and Sanitation, and the Commissioner of Transportation.

The permit holder agrees to hold the City of Chicago harmless for any damage, relocation or replacement costs associated with damage, relocation or removal of private property caused by the City performing work in the public way.

Authority for the above named privilege is herein given and granted from and after March 1, 2016 through and including December 1, 2016.

Alderman _____

Brendan Reilly 42nd Ward

City of Chicago

O2016-2193

Office of the City Clerk

Document Tracking Sheet

Meeting Date:	3/16/2016
Sponsor(s):	Reilly (42)
Type:	Ordinance
Title:	Sidewalk cafe(s) for Intercontinental Hotel Chicago - Privilege No. 1122408
Committee(s) Assignment:	Committee on Transportation and Public Way

ORDINANCE
INTERCONTINENTAL HOTEL CHICAGO
Acct. No. 402670 - 1
Permit No. 1122408

Be It Ordained by the City Council of the City of Chicago:

Permission and authority are hereby given and granted to INTERCONTINENTAL HOTEL CHICAGO upon the terms and subject to the conditions of this ordinance, to maintain and use a portion of the public right of way for a sidewalk cafe adjacent to its premises located at 505 N. Michigan Ave.. Said sidewalk cafe area #1 shall be fifty-two (52) feet in length and ten (10) feet in width for a total of five hundred twenty (520) square feet and shall allow six (6) feet of clear space from the face of the curb/building line along E. Illinois St.. The compensation for said space and the days and hours of operation for the sidewalk cafe shall be as follows:

Monday through Sunday 8:00 a.m. until 11:00 p.m.
Compensation: $1,196.00
SEATING CAPACITY: 20

Sidewalk Cafe Permit and approved plan must be posted at all times.

This grant of privilege #1122408 for a sidewalk cafe shall be subject to the provisions of Section 10-28-800 though 10-28-885 of the Municipal Code of Chicago and the directions of the Commissioner of Department of Business Affairs and Consumer Protection, the Commissioner of Streets and Sanitation, and the Commissioner of Transportation.

The permit holder agrees to hold the City of Chicago harmless for any damage, relocation or replacement costs associated with damage, relocation or removal of private property caused by the City performing work in the public way.

Authority for the above named privilege is herein given and granted from and after March 1, 2016 through and including December 1, 2016.

Alderman _____

Brendan Reilly 42nd Ward

City of Chicago

O2016-2197

Office of the City Clerk

Document Tracking Sheet

Meeting Date:	3/16/2016
Sponsor(s):	Reilly (42)
Type:	Ordinance
Title:	Sidewalk cafe(s) for Intercontinental Hotel Chicago - No. 1122409
Committee(s) Assignment:	Committee on Transportation and Public Way

ORDINANCE
INTERCONTINENTAL HOTEL CHICAGO
Acct. No. 402670 - 1
Permit No. 1122409

Be It Ordained by the City Council of the City of Chicago:

Permission and authority are hereby given and granted to INTERCONTINENTAL HOTEL CHICAGO upon the terms and subject to the conditions of this ordinance, to maintain and use a portion of the public right of way for a sidewalk cafe adjacent to its premises located at 505 N. Michigan Ave.. Said sidewalk cafe area #1 shall be sixty-five point four two (65.42) feet in length and two point three three (2.33) feet in width for a total of one hundred fifty-two point four three (152.43) square feet and shall allow six (6) feet of clear space from the face of the curb/building line along W. Grand Avenue on pedestrian bridge. The compensation for said space and the days and hours of operation for the sidewalk cafe shall be as follows:

Sunday through Thursday 8:00 a.m. to 8:00 p.m. Friday and Saturday 8:00 a.m. to 9:00 p.m.
Compensation: $600.00
SEATING CAPACITY: 16

Sidewalk Cafe Permit and approved plan must be posted at all times.

This grant of privilege #1122409 for a sidewalk cafe shall be subject to the provisions of Section 10-28-800 though 10-28-885 of the Municipal Code of Chicago and the directions of the Commissioner of Department of Business Affairs and Consumer Protection, the Commissioner of Streets and Sanitation, and the Commissioner of Transportation.

The permit holder agrees to hold the City of Chicago harmless for any damage, relocation or replacement costs associated with damage, relocation or removal of private property caused by the City performing work in the public way.

Authority for the above named privilege is herein given and granted from and after March 1, 2016 through and including December 1, 2016.

Alderman _____

Brendan Reilly 42nd Ward

City of Chicago

O2016-2200

Office of the City Clerk

Document Tracking Sheet

Meeting Date:	3/16/2016
Sponsor(s):	Reilly (42)
Type:	Ordinance
Title:	Sidewalk cafe(s) for Kafenio
Committee(s) Assignment:	Committee on Transportation and Public Way

ORDINANCE
KAFENIO
Acct. No. 392603 - 1
Permit No. 1122254

Be It Ordained by the City Council of the City of Chicago:

Permission and authority are hereby given and granted to KAFENIO upon the terms and subject to the conditions of this ordinance, to maintain and use a portion of the public right of way for a sidewalk cafe adjacent to its premises located at 162 E. Ohio St.. Said sidewalk cafe area #1 shall be twenty point seven five (20.75) feet in length and seven (7) feet in width for a total of one hundred forty-five point two five (145.25) square feet and shall allow six (6) feet of clear space from the face of the curb/building line along E. Ohio Street. The compensation for said space and the days and hours of operation for the sidewalk cafe shall be as follows:

Sunday through Wednesday 8:00 a.m. to 8:00 p.m. Thursday through Saturday 8:00 a.m. to 9:00 p.m.
Compensation: $600.00
SEATING CAPACITY: 6

Sidewalk Cafe Permit and approved plan must be posted at all times.

This grant of privilege #1122254 for a sidewalk cafe shall be subject to the provisions of Section 10-28-800 though 10-28-885 of the Municipal Code of Chicago and the directions of the Commissioner of Department of Business Affairs and Consumer Protection, the Commissioner of Streets and Sanitation, and the Commissioner of Transportation.

The permit holder agrees to hold the City of Chicago harmless for any damage, relocation or replacement costs associated with damage, relocation or removal of private property caused by the City performing work in the public way.

Authority for the above named privilege is herein given and granted from and after March 1, 2016 through and including December 1, 2016.

Alderman _____

Brendan Reilly 42nd Ward

City of Chicago

O2016-2203

Office of the City Clerk

Document Tracking Sheet

Meeting Date:	3/16/2016
Sponsor(s):	Reilly (42)
Type:	Ordinance
Title:	Sidewalk cafe(s) for Kanela Breakfast Club
Committee(s) Assignment:	Committee on Transportation and Public Way

ORDINANCE
KANELA BREAKFAST CLUB
Acct. No. 393697 - 1
Permit No. 1122075

Be It Ordained by the City Council of the City of Chicago:

Permission and authority are hereby given and granted to KANELA BREAKFAST CLUB upon the terms and subject to the conditions of this ordinance, to maintain and use a portion of the public right of way for a sidewalk cafe adjacent to its premises located at 502 E. Illinois St.. Said sidewalk cafe area #1 shall be thirty-eight (38) feet in length and seven point three three (7.33) feet in width, area #2 shall be twenty-four point five eight (24.58) feet in length and five point one seven (5.17) feet in width, area #3 shall be twenty (20) feet in length and seven point three three (7.33) feet in width for a total of five hundred fifty-two point two two (552.22) square feet and shall allow six (6) feet of clear space from the face of the curb/building line along Illinois, Peshtigo, Illinois. The compensation for said space and the days and hours of operation for the sidewalk cafe shall be as follows:

Monday through Sunday 8:00 a.m. to 5:00 p.m.
Compensation: $1,270.10
SEATING CAPACITY: 44

Sidewalk Cafe Permit and approved plan must be posted at all times.

This grant of privilege #1122075 for a sidewalk cafe shall be subject to the provisions of Section 10-28-800 though 10-28-885 of the Municipal Code of Chicago and the directions of the Commissioner of Department of Business Affairs and Consumer Protection, the Commissioner of Streets and Sanitation, and the Commissioner of Transportation.

The permit holder agrees to hold the City of Chicago harmless for any damage, relocation or replacement costs associated with damage, relocation or removal of private property caused by the City performing work in the public way.

Authority for the above named privilege is herein given and granted from and after March 1, 2016 through and including December 1, 2016.

Alderman _____

Brendan Reilly 42nd Ward

 

City of Chicago

O2016-2205

Office of the City Clerk

Document Tracking Sheet

Meeting Date:	3/16/2016
Sponsor(s):	Reilly (42)
Type:	Ordinance
Title:	Sidewalk cafe(s) for Kinmont
Committee(s) Assignment:	Committee on Transportation and Public Way

ORDINANCE
KINMONT
Acct. No. 385067 - 1
Permit No. 1122371

Be It Ordained by the City Council of the City of Chicago:

Permission and authority are hereby given and granted to KINMONT upon the terms and subject to the conditions of this ordinance, to maintain and use a portion of the public right of way for a sidewalk cafe adjacent to its premises located at 419 W. Superior St.. Said sidewalk cafe area #1 shall be fifty point three three (50.33) feet in length and six point eight three (6.83) feet in width, area #2 shall be seven point five (7.5) feet in length and six point eight three (6.83) feet in width for a total of three hundred ninety-four point nine eight (394.98) square feet and shall allow six (6) feet of clear space from the face of the curb/building line along W. Superior Street. The compensation for said space and the days and hours of operation for the sidewalk cafe shall be as follows:

Monday through Friday 11:00 a.m. to 12:00 midnight Saturday and Sunday 9:00 a.m. to 12:00 midnight
Compensation: $600.00
SEATING CAPACITY: 40

Sidewalk Cafe Permit and approved plan must be posted at all times.

This grant of privilege #1122371 for a sidewalk cafe shall be subject to the provisions of Section 10-28-800 though 10-28-885 of the Municipal Code of Chicago and the directions of the Commissioner of Department of Business Affairs and Consumer Protection, the Commissioner of Streets and Sanitation, and the Commissioner of Transportation.

The permit holder agrees to hold the City of Chicago harmless for any damage, relocation or replacement costs associated with damage, relocation or removal of private property caused by the City performing work in the public way.

Authority for the above named privilege is herein given and granted from and after March 1, 2016 through and including December 1, 2016.

Alderman _____

Brendan Reilly 42nd Ward

City of Chicago

O2016-2208

Office of the City Clerk

Document Tracking Sheet

Meeting Date:	3/16/2016
Sponsor(s):	Reilly (42)
Type:	Ordinance
Title:	Sidewalk cafe(s) for Kinzie St. Chop House
Committee(s) Assignment:	Committee on Transportation and Public Way

ORDINANCE
KINZIE ST. CHOP HOUSE
Acct. No. 82023 - 1
Permit No. 1121954

Be It Ordained by the City Council of the City of Chicago:

Permission and authority are hereby given and granted to KINZIE ST. CHOP HOUSE upon the terms and subject to the conditions of this ordinance, to maintain and use a portion of the public right of way for a sidewalk cafe adjacent to its premises located at 400 N. Wells St.. Said sidewalk cafe area #1 shall be fifty-two (52) feet in length and nine (9) feet in width for a total of four hundred sixty-eight (468) square feet and shall allow six (6) feet of clear space from the face of the curb/building line along W. Kinzie St.. The compensation for said space and the days and hours of operation for the sidewalk cafe shall be as follows:

Monday through Saturday 11:00 a.m. to 11:00 p.m. Sunday 4:00 p.m. to 10:00 p.m.
Compensation: $600.00
SEATING CAPACITY: 32

Sidewalk Cafe Permit and approved plan must be posted at all times.

This grant of privilege #1121954 for a sidewalk cafe shall be subject to the provisions of Section 10-28-800 though 10-28-885 of the Municipal Code of Chicago and the directions of the Commissioner of Department of Business Affairs and Consumer Protection, the Commissioner of Streets and Sanitation, and the Commissioner of Transportation.

The permit holder agrees to hold the City of Chicago harmless for any damage, relocation or replacement costs associated with damage, relocation or removal of private property caused by the City performing work in the public way.

Authority for the above named privilege is herein given and granted from and after March 1, 2016 through and including December 1, 2016.

Alderman _____

Brendan Reilly 42nd Ward

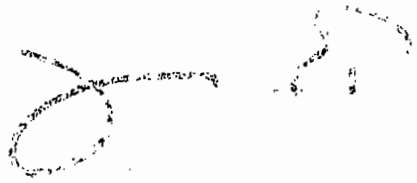

City of Chicago

O2016-2212

Office of the City Clerk

Document Tracking Sheet

Meeting Date:	3/16/2016
Sponsor(s):	Reilly (42)
Type:	Ordinance
Title:	Sidewalk cafe(s) for Le Colonial
Committee(s) Assignment:	Committee on Transportation and Public Way

ORDINANCE
LE COLONIAL
Acct. No. 16851 - 1
Permit No. 1122341

Be It Ordained by the City Council of the City of Chicago:

Permission and authority are hereby given and granted to LE COLONIAL upon the terms and subject to the conditions of this ordinance, to maintain and use a portion of the public right of way for a sidewalk cafe adjacent to its premises located at 937 N. Rush St.. Said sidewalk cafe area #1 shall be thirty-two (32) feet in length and nine (9) feet in width for a total of two hundred eighty-eight (288) square feet and shall allow six (6) feet of clear space from the face of the curb/building line along N. Rush Street. The compensation for said space and the days and hours of operation for the sidewalk cafe shall be as follows:

Monday through Sunday 11:00 a.m. to 12:00 a.m.
Compensation: $662.40
SEATING CAPACITY: 26

Sidewalk Cafe Permit and approved plan must be posted at all times.

This grant of privilege #1122341 for a sidewalk cafe shall be subject to the provisions of Section 10-28-800 though 10-28-885 of the Municipal Code of Chicago and the directions of the Commissioner of Department of Business Affairs and Consumer Protection, the Commissioner of Streets and Sanitation, and the Commissioner of Transportation.

The permit holder agrees to hold the City of Chicago harmless for any damage, relocation or replacement costs associated with damage, relocation or removal of private property caused by the City performing work in the public way.

Authority for the above named privilege is herein given and granted from and after March 1, 2016 through and including December 1, 2016.

Alderman _____

Brendan Reilly 42nd Ward

City of Chicago

O2016-2214

Office of the City Clerk

Document Tracking Sheet

Meeting Date:	3/16/2016
Sponsor(s):	Reilly (42)
Type:	Ordinance
Title:	Sidewalk cafe(s) for Lou Mitchell's
Committee(s) Assignment:	Committee on Transportation and Public Way

ORDINANCE
LOU MITCHELL'S
Acct. No. 86063 - 1
Permit No. 1122182

Be It Ordained by the City Council of the City of Chicago:

Permission and authority are hereby given and granted to LOU MITCHELL'S upon the terms and subject to the conditions of this ordinance, to maintain and use a portion of the public right of way for a sidewalk cafe adjacent to its premises located at 565 W. Jackson Blvd.. Said sidewalk cafe area #1 shall be forty (40) feet in length and seven point six seven (7.67) feet in width for a total of three hundred six point eight (306.8) square feet and shall allow six (6) feet of clear space from the face of the curb/building line along W. Jackson Blvd.. The compensation for said space and the days and hours of operation for the sidewalk cafe shall be as follows:

Monday through Sunday 8:00 a.m. to 12:00 Midnight
Compensation: $600.00
SEATING CAPACITY: 35

Sidewalk Cafe Permit and approved plan must be posted at all times.

This grant of privilege #1122182 for a sidewalk cafe shall be subject to the provisions of Section 10-28-800 though 10-28-885 of the Municipal Code of Chicago and the directions of the Commissioner of Department of Business Affairs and Consumer Protection, the Commissioner of Streets and Sanitation, and the Commissioner of Transportation.

The permit holder agrees to hold the City of Chicago harmless for any damage, relocation or replacement costs associated with damage, relocation or removal of private property caused by the City performing work in the public way.

Authority for the above named privilege is herein given and granted from and after March 1, 2016 through and including December 1, 2016.

Alderman _____

Brendan Reilly 42nd Ward

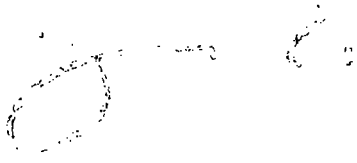

City of Chicago

O2016-2218

Office of the City Clerk

Document Tracking Sheet

Meeting Date:	3/16/2016
Sponsor(s):	Reilly (42)
Type:	Ordinance
Title:	Sidewalk cafe(s) for Lyfe Kitchen - 259 E Erie St
Committee(s) Assignment:	Committee on Transportation and Public Way

ORDINANCE
LYFE KITCHEN
Acct. No. 384125 - 1
Permit No. 1121963

Be It Ordained by the City Council of the City of Chicago:

Permission and authority are hereby given and granted to LYFE KITCHEN upon the terms and subject to the conditions of this ordinance, to maintain and use a portion of the public right of way for a sidewalk cafe adjacent to its premises located at 259 E. Erie St.. Said sidewalk cafe area #1 shall be twenty-eight (28) feet in length and ten point one seven (10.17) feet in width for a total of two hundred eighty-four point seven six (284.76) square feet and shall allow six (6) feet of clear space from the face of the curb/building line along N. Fairbanks. The compensation for said space and the days and hours of operation for the sidewalk cafe shall be as follows:

Monday through Sunday 8:00 a.m. to 9:30 p.m.
Compensation: $654.95
SEATING CAPACITY: 14

Sidewalk Cafe Permit and approved plan must be posted at all times.

This grant of privilege #1121963 for a sidewalk cafe shall be subject to the provisions of Section 10-28-800 though 10-28-885 of the Municipal Code of Chicago and the directions of the Commissioner of Department of Business Affairs and Consumer Protection, the Commissioner of Streets and Sanitation, and the Commissioner of Transportation.

The permit holder agrees to hold the City of Chicago harmless for any damage, relocation or replacement costs associated with damage, relocation or removal of private property caused by the City performing work in the public way.

Authority for the above named privilege is herein given and granted from and after March 1, 2016 through and including December 1, 2016.

Alderman _____

Brendan Reilly 42nd Ward

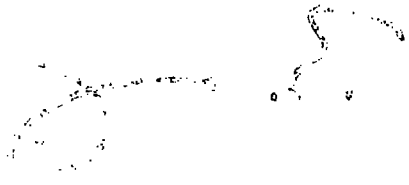

City of Chicago

O2016-2222

Office of the City Clerk

Document Tracking Sheet

Meeting Date:	3/16/2016
Sponsor(s):	Reilly (42)
Type:	Ordinance
Title:	Sidewalk cafe(s) for Lyfe Kitchen - 413 -- 419 N Clark St
Committee(s) Assignment:	Committee on Transportation and Public Way

ORDINANCE
LYFE KITCHEN
Acct. No. 382225 - 1
Permit No. 1121962

Be It Ordained by the City Council of the City of Chicago:

Permission and authority are hereby given and granted to LYFE KITCHEN upon the terms and subject to the conditions of this ordinance, to maintain and use a portion of the public right of way for a sidewalk cafe adjacent to its premises located at 413-419 N. Clark St.. Said sidewalk cafe area #1 shall be seventy-nine point one seven (79.17) feet in length and eight point six seven (8.67) feet in width for a total of six hundred eighty-six point four (686.4) square feet and shall allow six (6) feet of clear space from the face of the curb/building line along North Clark Street. The compensation for said space and the days and hours of operation for the sidewalk cafe shall be as follows:

Monday through Thursday 8:00 a.m.-10:00 p.m. Friday and Saturday 8:00 a.m.-11:00 p.m. Sunday 8:00 a.m.-9:30 p.m.
Compensation: $1,578.73
SEATING CAPACITY: 28

Sidewalk Cafe Permit and approved plan must be posted at all times.

This grant of privilege #1121962 for a sidewalk cafe shall be subject to the provisions of Section 10-28-800 though 10-28-885 of the Municipal Code of Chicago and the directions of the Commissioner of Department of Business Affairs and Consumer Protection, the Commissioner of Streets and Sanitation, and the Commissioner of Transportation.

The permit holder agrees to hold the City of Chicago harmless for any damage, relocation or replacement costs associated with damage, relocation or removal of private property caused by the City performing work in the public way.

Authority for the above named privilege is herein given and granted from and after March 1, 2016 through and including December 1, 2016.

Alderman _____

Brendan Reilly 42nd Ward

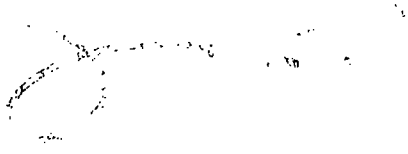

City of Chicago

O2016-2225

Office of the City Clerk

Document Tracking Sheet

Meeting Date:	3/16/2016
Sponsor(s):	Reilly (42)
Type:	Ordinance
Title:	Sidewalk cafe(s) for Macy's
Committee(s) Assignment:	Committee on Transportation and Public Way

ORDINANCE
MACY'S
Acct. No. 32101 - 3
Permit No. 1122301

Be It Ordained by the City Council of the City of Chicago:

Permission and authority are hereby given and granted to MACY'S upon the terms and subject to the conditions of this ordinance, to maintain and use a portion of the public right of way for a sidewalk cafe adjacent to its premises located at 111 N. State St.. Said sidewalk cafe area #1 shall be twenty-two point eight three (22.83) feet in length and nine point eight three (9.83) feet in width for a total of two hundred twenty-four point four two (224.42) square feet and shall allow six (6) feet of clear space from the face of the curb/building line along N Wabash Ave. The compensation for said space and the days and hours of operation for the sidewalk cafe shall be as follows:

Monday through Sunday 8:00 a.m. until 9:00 p.m. Saturday 8:00 a.m. until 10:00 p.m. Sunday 10:00 a.m. until 6:00 p.m.
Compensation: $1,009.89
SEATING CAPACITY: 10

Sidewalk Cafe Permit and approved plan must be posted at all times.

This grant of privilege #1122301 for a sidewalk cafe shall be subject to the provisions of Section 10-28-800 though 10-28-885 of the Municipal Code of Chicago and the directions of the Commissioner of Department of Business Affairs and Consumer Protection, the Commissioner of Streets and Sanitation, and the Commissioner of Transportation.

The permit holder agrees to hold the City of Chicago harmless for any damage, relocation or replacement costs associated with damage, relocation or removal of private property caused by the City performing work in the public way.

Authority for the above named privilege is herein given and granted from and after March 1, 2016 through and including December 1, 2016.

Alderman _____

Brendan Reilly 42nd Ward

City of Chicago

O2016-2229

Office of the City Clerk

Document Tracking Sheet

Meeting Date:	3/16/2016
Sponsor(s):	Reilly (42)
Type:	Ordinance
Title:	Sidewalk cafe(s) for Maggiano's Little Italy
Committee(s) Assignment:	Committee on Transportation and Public Way

ORDINANCE
MAGGIANO'S LITTLE ITALY
Acct. No. 85312 - 2
Permit No. 1121887

Be It Ordained by the City Council of the City of Chicago:

Permission and authority are hereby given and granted to MAGGIANO'S LITTLE ITALY upon the terms and subject to the conditions of this ordinance, to maintain and use a portion of the public right of way for a sidewalk cafe adjacent to its premises located at 516 N. Clark St.. Said sidewalk cafe area #1 shall be sixty-five (65) feet in length and eight point nine five (8.95) feet in width for a total of five hundred eighty-one point seven five (581.75) square feet and shall allow six (6) feet of clear space from the face of the curb/building line along N. Clark Street. The compensation for said space and the days and hours of operation for the sidewalk cafe shall be as follows:

Monday thru Sunday 8:00 a.m. to 9:00 p.m.
Compensation: $1,338.03
SEATING CAPACITY: 32

Sidewalk Cafe Permit and approved plan must be posted at all times.

This grant of privilege #1121887 for a sidewalk cafe shall be subject to the provisions of Section 10-28-800 though 10-28-885 of the Municipal Code of Chicago and the directions of the Commissioner of Department of Business Affairs and Consumer Protection, the Commissioner of Streets and Sanitation, and the Commissioner of Transportation.

The permit holder agrees to hold the City of Chicago harmless for any damage, relocation or replacement costs associated with damage, relocation or removal of private property caused by the City performing work in the public way.

Authority for the above named privilege is herein given and granted from and after March 1, 2016 through and including December 1, 2016.

Alderman _____

Brendan Reilly 42nd Ward

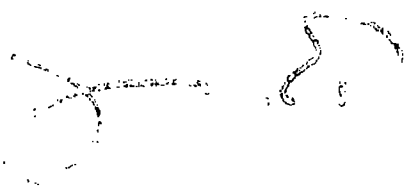

City of Chicago

Office of the City Clerk

Document Tracking Sheet

O2016-2235

Meeting Date:	3/16/2016
Sponsor(s):	Reilly (42)
Type:	Ordinance
Title:	Sidewalk cafe(s) for Mastro's Steakhouse
Committee(s) Assignment:	Committee on Transportation and Public Way

ORDINANCE
MASTRO'S STEAKHOUSE
Acct. No. 351813 - 1
Permit No. 1122178

Be It Ordained by the City Council of the City of Chicago:

Permission and authority are hereby given and granted to MASTRO'S STEAKHOUSE upon the terms and subject to the conditions of this ordinance, to maintain and use a portion of the public right of way for a sidewalk cafe adjacent to its premises located at 520 N. Dearborn St.. Said sidewalk cafe area #1 shall be fifty-seven point zero eight (57.08) feet in length and five (5) feet in width for a total of two hundred eighty-five point four (285.4) square feet and shall allow six (6) feet of clear space from the face of the curb/building line along N. Dearborn Street. The compensation for said space and the days and hours of operation for the sidewalk cafe shall be as follows:

Monday through Sunday 4:00 p.m. to 12:00 midnight
Compensation: $656.42
SEATING CAPACITY: 28

Sidewalk Cafe Permit and approved plan must be posted at all times.

This grant of privilege #1122178 for a sidewalk cafe shall be subject to the provisions of Section 10-28-800 though 10-28-885 of the Municipal Code of Chicago and the directions of the Commissioner of Department of Business Affairs and Consumer Protection, the Commissioner of Streets and Sanitation, and the Commissioner of Transportation.

The permit holder agrees to hold the City of Chicago harmless for any damage, relocation or replacement costs associated with damage, relocation or removal of private property caused by the City performing work in the public way.

Authority for the above named privilege is herein given and granted from and after March 1, 2016 through and including December 1, 2016.

Alderman _____

Brendan Reilly 42nd Ward

City of Chicago

O2016-2239

Office of the City Clerk

Document Tracking Sheet

Meeting Date:	3/16/2016
Sponsor(s):	Reilly (42)
Type:	Ordinance
Title:	Sidewalk cafe(s) for McCormick & Schmick's Seafood Restaurant
Committee(s) Assignment:	Committee on Transportation and Public Way

ORDINANCE
MCCORMICK & SCHMICK'S SEAFOOD RESTAURANT
Acct. No. 217437 - 1
Permit No. 1122177

Be It Ordained by the City Council of the City of Chicago:

Permission and authority are hereby given and granted to MCCORMICK & SCHMICK'S SEAFOOD RESTAURANT upon the terms and subject to the conditions of this ordinance, to maintain and use a portion of the public right of way for a sidewalk cafe adjacent to its premises located at 41 E. Chestnut St.. Said sidewalk cafe area #1 shall be twenty-seven (27) feet in length and ten (10) feet in width, area #2 shall be thirty-four (34) feet in length and ten (10) feet in width for a total of six hundred ten (610) square feet and shall allow six (6) feet of clear space from the face of the curb/building line along E. Chestnut Street. The compensation for said space and the days and hours of operation for the sidewalk cafe shall be as follows:

Monday through Sunday 11:30 a.m. until 12:00 a.m. Midnight.
Compensation: $1,403.00
SEATING CAPACITY: 46

Sidewalk Cafe Permit and approved plan must be posted at all times.

This grant of privilege #1122177 for a sidewalk cafe shall be subject to the provisions of Section 10-28-800 though 10-28-885 of the Municipal Code of Chicago and the directions of the Commissioner of Department of Business Affairs and Consumer Protection, the Commissioner of Streets and Sanitation, and the Commissioner of Transportation.

The permit holder agrees to hold the City of Chicago harmless for any damage, relocation or replacement costs associated with damage, relocation or removal of private property caused by the City performing work in the public way.

Authority for the above named privilege is herein given and granted from and after March 1, 2016 through and including December 1, 2016.

Alderman _____

Brendan Reilly 42nd Ward

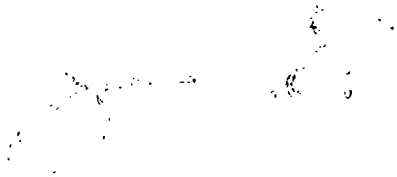

City of Chicago

O2016-2244

Office of the City Clerk

Document Tracking Sheet

Meeting Date:	3/16/2016
Sponsor(s):	Reilly (42)
Type:	Ordinance
Title:	Sidewalk cafe(s) for Med Kitchen
Committee(s) Assignment:	Committee on Transportation and Public Way

ORDINANCE
MED KITCHEN
Acct. No. 356373 - 1
Permit No. 1122311

Be It Ordained by the City Council of the City of Chicago:

Permission and authority are hereby given and granted to MED KITCHEN upon the terms and subject to the conditions of this ordinance, to maintain and use a portion of the public right of way for a sidewalk cafe adjacent to its premises located at 219 W. Washington St.. Said sidewalk cafe area #1 shall be twenty point four two (20.42) feet in length and seven point six seven (7.67) feet in width for a total of one hundred fifty-six point six two (156.62) square feet and shall allow six (6) feet of clear space from the face of the curb/building line along W. WASHINGTON. The compensation for said space and the days and hours of operation for the sidewalk cafe shall be as follows:

Monday through Friday 10:30 a.m.-8:00 p.m.
Compensation: $704.80
SEATING CAPACITY: 16

Sidewalk Cafe Permit and approved plan must be posted at all times.

This grant of privilege #1122311 for a sidewalk cafe shall be subject to the provisions of Section 10-28-800 though 10-28-885 of the Municipal Code of Chicago and the directions of the Commissioner of Department of Business Affairs and Consumer Protection, the Commissioner of Streets and Sanitation, and the Commissioner of Transportation.

The permit holder agrees to hold the City of Chicago harmless for any damage, relocation or replacement costs associated with damage, relocation or removal of private property caused by the City performing work in the public way.

Authority for the above named privilege is herein given and granted from and after March 1, 2016 through and including December 1, 2016.

Alderman _____

Brendan Reilly 42nd Ward

City of Chicago

O2016-2246

Office of the City Clerk

Document Tracking Sheet

Meeting Date:	3/16/2016
Sponsor(s):	Reilly (42)
Type:	Ordinance
Title:	Sidewalk cafe(s) for Mike Ditka's Restaurant
Committee(s) Assignment:	Committee on Transportation and Public Way

ORDINANCE
MIKE DITKA'S RESTAURANT
Acct. No. 17774 - 2
Permit No. 1122426

Be It Ordained by the City Council of the City of Chicago:

Permission and authority are hereby given and granted to MIKE DITKA'S RESTAURANT upon the terms and subject to the conditions of this ordinance, to maintain and use a portion of the public right of way for a sidewalk cafe adjacent to its premises located at 100 E. Chestnut St.. Said sidewalk cafe area #1 shall be fourteen point zero eight (14.08) feet in length and four point five (4.5) feet in width, area #2 shall be sixteen (16) feet in length and seven point nine six (7.96) feet in width, area #3 shall be fourteen point six seven (14.67) feet in length and four point four two (4.42) feet in width, area #4 shall be sixteen (16) feet in length and seven point nine six (7.96) feet in width for a total of three hundred eighty-two point nine two (382.92) square feet and shall allow six (6) feet of clear space from the face of the curb/building line along E. Chestnut Street. The compensation for said space and the days and hours of operation for the sidewalk cafe shall be as follows:

Monday through Sunday: 8:00 a.m. to 12:00 midnight
Compensation: $880.72
SEATING CAPACITY: 30

Sidewalk Cafe Permit and approved plan must be posted at all times.

This grant of privilege #1122426 for a sidewalk cafe shall be subject to the provisions of Section 10-28-800 though 10-28-885 of the Municipal Code of Chicago and the directions of the Commissioner of Department of Business Affairs and Consumer Protection, the Commissioner of Streets and Sanitation, and the Commissioner of Transportation.

The permit holder agrees to hold the City of Chicago harmless for any damage, relocation or replacement costs associated with damage, relocation or removal of private property caused by the City performing work in the public way.

Authority for the above named privilege is herein given and granted from and after March 1, 2016 through and including December 1, 2016.

Alderman _____

Brendan Reilly 42nd Ward

City of Chicago

O2016-2249

Office of the City Clerk

Document Tracking Sheet

Meeting Date:	3/16/2016
Sponsor(s):	Reilly (42)
Type:	Ordinance
Title:	Sidewalk cafe(s) for Mila 1
Committee(s) Assignment:	Committee on Transportation and Public Way

ORDINANCE
MILA 1
Acct. No. 397359 - 1
Permit No. 1122030

Be It Ordained by the City Council of the City of Chicago:

Permission and authority are hereby given and granted to MILA 1 upon the terms and subject to the conditions of this ordinance, to maintain and use a portion of the public right of way for a sidewalk cafe adjacent to its premises located at 540 W. Madison St.. Said sidewalk cafe area #1 shall be ninety-eight (98) feet in length and ten (10) feet in width for a total of nine hundred eighty (980) square feet and shall allow six (6) feet of clear space from the face of the curb/building line along North Clinton Avenue. The compensation for said space and the days and hours of operation for the sidewalk cafe shall be as follows:

Monday through Friday 11:00 a.m. to 3:00 p.m.
Compensation: $1,078.00
SEATING CAPACITY: 60

Sidewalk Cafe Permit and approved plan must be posted at all times.

This grant of privilege #1122030 for a sidewalk cafe shall be subject to the provisions of Section 10-28-800 though 10-28-885 of the Municipal Code of Chicago and the directions of the Commissioner of Department of Business Affairs and Consumer Protection, the Commissioner of Streets and Sanitation, and the Commissioner of Transportation.

The permit holder agrees to hold the City of Chicago harmless for any damage, relocation or replacement costs associated with damage, relocation or removal of private property caused by the City performing work in the public way.

Authority for the above named privilege is herein given and granted from and after March 1, 2016 through and including December 1, 2016.

Alderman _____

Brendan Reilly 42nd Ward

City of Chicago

O2016-2252

Office of the City Clerk

Document Tracking Sheet

Meeting Date:	3/16/2016
Sponsor(s):	Reilly (42)
Type:	Ordinance
Title:	Sidewalk cafe(s) for Morton's Steakhouse-Wacker Place
Committee(s) Assignment:	Committee on Transportation and Public Way

ORDINANCE
MORTON'S STEAKHOUSE-WACKER PLACE
Acct. No. 276172 - 1
Permit No. 1122179

Be It Ordained by the City Council of the City of Chicago:

Permission and authority are hereby given and granted to MORTON'S STEAKHOUSE-WACKER PLACE upon the terms and subject to the conditions of this ordinance, to maintain and use a portion of the public right of way for a sidewalk cafe adjacent to its premises located at 65 E. Wacker Pl.. Said sidewalk cafe area #1 shall be thirty-three point six seven (33.67) feet in length and seven point zero eight (7.08) feet in width for a total of two hundred thirty-eight point three eight (238.38) square feet and shall allow six (6) feet of clear space from the face of the curb/building line along E Wacker Pl. The compensation for said space and the days and hours of operation for the sidewalk cafe shall be as follows:

Monday thru Friday 11:30 a.m. until 11:00 p.m. Saturday 5:00 p.m. until 11:00 p.m. Sunday 5:00 p.m. until 10:00 p.m.
Compensation: $1,072.73
SEATING CAPACITY: 16

Sidewalk Cafe Permit and approved plan must be posted at all times.

This grant of privilege #1122179 for a sidewalk cafe shall be subject to the provisions of Section 10-28-800 though 10-28-885 of the Municipal Code of Chicago and the directions of the Commissioner of Department of Business Affairs and Consumer Protection, the Commissioner of Streets and Sanitation, and the Commissioner of Transportation.

The permit holder agrees to hold the City of Chicago harmless for any damage, relocation or replacement costs associated with damage, relocation or removal of private property caused by the City performing work in the public way.

Authority for the above named privilege is herein given and granted from and after March 1, 2016 through and including December 1, 2016.

Alderman _____

Brendan Reilly 42nd Ward

City of Chicago

O2016-2254

Office of the City Clerk

Document Tracking Sheet

Meeting Date:	3/16/2016
Sponsor(s):	Reilly (42)
Type:	Ordinance
Title:	Sidewalk cafe(s) for Nacional 27/Tallboy Taco
Committee(s) Assignment:	Committee on Transportation and Public Way

ORDINANCE
NACIONAL 27 / TALLBOY TACO
Acct. No. 67774 - 2
Permit No. 1122330

Be It Ordained by the City Council of the City of Chicago:

Permission and authority are hereby given and granted to NACIONAL 27 / TALLBOY TACO upon the terms and subject to the conditions of this ordinance, to maintain and use a portion of the public right of way for a sidewalk cafe adjacent to its premises located at 325 W. Huron St.. Said sidewalk cafe area #1 shall be thirty-seven point two five (37.25) feet in length and nine point six seven (9.67) feet in width for a total of three hundred sixty point two one (360.21) square feet and shall allow six (6) feet of clear space from the face of the curb/building line along W. Huron St.. The compensation for said space and the days and hours of operation for the sidewalk cafe shall be as follows:

Monday thru Sunday 11:00 a.m. to 11:00 p.m.
Compensation: $600.00
SEATING CAPACITY: 36

Sidewalk Cafe Permit and approved plan must be posted at all times.

This grant of privilege #1122330 for a sidewalk cafe shall be subject to the provisions of Section 10-28-800 though 10-28-885 of the Municipal Code of Chicago and the directions of the Commissioner of Department of Business Affairs and Consumer Protection, the Commissioner of Streets and Sanitation, and the Commissioner of Transportation.

The permit holder agrees to hold the City of Chicago harmless for any damage, relocation or replacement costs associated with damage, relocation or removal of private property caused by the City performing work in the public way.

Authority for the above named privilege is herein given and granted from and after March 1, 2016 through and including December 1, 2016.

Alderman _____

Brendan Reilly 42nd Ward

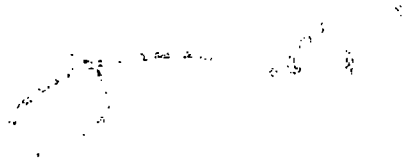

City of Chicago

O2016-2257

Office of the City Clerk

Document Tracking Sheet

Meeting Date:	3/16/2016
Sponsor(s):	Reilly (42)
Type:	Ordinance
Title:	Sidewalk cafe(s) for New Rebozo Chicago
Committee(s) Assignment:	Committee on Transportation and Public Way

ORDINANCE
NEW REBOZO CHICAGO
Acct. No. 331284 - 1
Permit No. 1122400

Be It Ordained by the City Council of the City of Chicago:

Permission and authority are hereby given and granted to NEW REBOZO CHICAGO upon the terms and subject to the conditions of this ordinance, to maintain and use a portion of the public right of way for a sidewalk cafe adjacent to its premises located at 46 E. Superior St.. Said sidewalk cafe area #1 shall be twenty-five (25) feet in length and twelve point eight three (12.83) feet in width for a total of three hundred twenty point seven five (320.75) square feet and shall allow six (6) feet of clear space from the face of the curb/building line along E. SUPERIOR. The compensation for said space and the days and hours of operation for the sidewalk cafe shall be as follows:

Tuesday through Thursday 5:00 PM to 10:00 PM Friday through Sunday 12:00PM to 10:00 PM
Compensation: $737.73
SEATING CAPACITY: 24

Sidewalk Cafe Permit and approved plan must be posted at all times.

This grant of privilege #1122400 for a sidewalk cafe shall be subject to the provisions of Section 10-28-800 though 10-28-885 of the Municipal Code of Chicago and the directions of the Commissioner of Department of Business Affairs and Consumer Protection, the Commissioner of Streets and Sanitation, and the Commissioner of Transportation.

The permit holder agrees to hold the City of Chicago harmless for any damage, relocation or replacement costs associated with damage, relocation or removal of private property caused by the City performing work in the public way.

Authority for the above named privilege is herein given and granted from and after March 1, 2016 through and including December 1, 2016.

Alderman _____

Brendan Reilly 42nd Ward

City of Chicago

O2016-2260

Office of the City Clerk

Document Tracking Sheet

Meeting Date:	3/16/2016
Sponsor(s):	Reilly (42)
Type:	Ordinance
Title:	Sidewalk cafe(s) for Nico
Committee(s) Assignment:	Committee on Transportation and Public Way

ORDINANCE
NICO
Acct. No. 381522 - 1
Permit No. 1122431

Be It Ordained by the City Council of the City of Chicago:

Permission and authority are hereby given and granted to NICO upon the terms and subject to the conditions of this ordinance, to maintain and use a portion of the public right of way for a sidewalk cafe adjacent to its premises located at 1015 N. Rush St.. Said sidewalk cafe area #1 shall be thirty-nine point three three (39.33) feet in length and eleven (11) feet in width, area #2 shall be fifty-four point eight three (54.83) feet in length and three point one seven (3.17) feet in width, area #3 shall be sixty-one point seven five (61.75) feet in length and five point three three (5.33) feet in width for a total of nine hundred thirty-five point five seven (935.57) square feet and shall allow six (6) feet of clear space from the face of the curb/building line along E. Bellevue Place, N. Rush Street. The compensation for said space and the days and hours of operation for the sidewalk cafe shall be as follows:

Monday through Sunday 8:00 a.m. to 12:00 midgnight
Compensation: $2,151.81
SEATING CAPACITY: 80

Sidewalk Cafe Permit and approved plan must be posted at all times.

This grant of privilege #1122431 for a sidewalk cafe shall be subject to the provisions of Section 10-28-800 though 10-28-885 of the Municipal Code of Chicago and the directions of the Commissioner of Department of Business Affairs and Consumer Protection, the Commissioner of Streets and Sanitation, and the Commissioner of Transportation.

The permit holder agrees to hold the City of Chicago harmless for any damage, relocation or replacement costs associated with damage, relocation or removal of private property caused by the City performing work in the public way.

Authority for the above named privilege is herein given and granted from and after March 1, 2016 through and including December 1, 2016.

Alderman _____

Brendan Reilly 42nd Ward

City of Chicago

O2016-2264

Office of the City Clerk

Document Tracking Sheet

Meeting Date:	3/16/2016
Sponsor(s):	Reilly (42)
Type:	Ordinance
Title:	Sidewalk cafe(s) for O'Leary's Public House
Committee(s) Assignment:	Committee on Transportation and Public Way

ORDINANCE
O'LEARY'S PUBLIC HOUSE
Acct. No. 14614 - 1
Permit No. 1122368

Be It Ordained by the City Council of the City of Chicago:

Permission and authority are hereby given and granted to O'LEARY'S PUBLIC HOUSE upon the terms and subject to the conditions of this ordinance, to maintain and use a portion of the public right of way for a sidewalk cafe adjacent to its premises located at 541 N. Wells St.. Said sidewalk cafe area #1 shall be thirty (30) feet in length and eight (8) feet in width for a total of two hundred forty (240) square feet and shall allow six (6) feet of clear space from the face of the curb/building line along N. Wells Street. The compensation for said space and the days and hours of operation for the sidewalk cafe shall be as follows:

Sunday through Saturday 11:00 a.m. to 11:00 p.m.
Compensation: $600.00
SEATING CAPACITY: 40

Sidewalk Cafe Permit and approved plan must be posted at all times.

This grant of privilege #1122368 for a sidewalk cafe shall be subject to the provisions of Section 10-28-800 though 10-28-885 of the Municipal Code of Chicago and the directions of the Commissioner of Department of Business Affairs and Consumer Protection, the Commissioner of Streets and Sanitation, and the Commissioner of Transportation.

The permit holder agrees to hold the City of Chicago harmless for any damage, relocation or replacement costs associated with damage, relocation or removal of private property caused by the City performing work in the public way.

Authority for the above named privilege is herein given and granted from and after March 1, 2016 through and including December 1, 2016.

Alderman _____

Brendan Reilly 42nd Ward

City of Chicago

O2016-2268

Office of the City Clerk

Document Tracking Sheet

Meeting Date:	3/16/2016
Sponsor(s):	Reilly (42)
Type:	Ordinance
Title:	Sidewalk cafe(s) for Oysy
Committee(s) Assignment:	Committee on Transportation and Public Way

ORDINANCE
OYSY
Acct. No. 286081 - 1
Permit No. 1122037

Be It Ordained by the City Council of the City of Chicago:

Permission and authority are hereby given and granted to OYSY upon the terms and subject to the conditions of this ordinance, to maintain and use a portion of the public right of way for a sidewalk cafe adjacent to its premises located at 50 E. Grand Ave.. Said sidewalk cafe area #1 shall be forty (40) feet in length and five point five (5.5) feet in width for a total of two hundred twenty (220) square feet and shall allow six (6) feet of clear space from the face of the curb/building line along E. Grand Avenue. The compensation for said space and the days and hours of operation for the sidewalk cafe shall be as follows:

Monday through Thursday 11:30 a.m. to 10:30 p.m. Friday and Saturday 11:30 a.m. to 11:00 p.m. Sunday 12:00 noon to 9:30 p.m.
Compensation: $600.00
SEATING CAPACITY: 24

Sidewalk Cafe Permit and approved plan must be posted at all times.

This grant of privilege #1122037 for a sidewalk cafe shall be subject to the provisions of Section 10-28-800 though 10-28-885 of the Municipal Code of Chicago and the directions of the Commissioner of Department of Business Affairs and Consumer Protection, the Commissioner of Streets and Sanitation, and the Commissioner of Transportation.

The permit holder agrees to hold the City of Chicago harmless for any damage, relocation or replacement costs associated with damage, relocation or removal of private property caused by the City performing work in the public way.

Authority for the above named privilege is herein given and granted from and after March 1, 2016 through and including December 1, 2016.

Alderman _____

Brendan Reilly 42nd Ward

City of Chicago

O2016-2270

Office of the City Clerk

Document Tracking Sheet

Meeting Date:	3/16/2016
Sponsor(s):	Reilly (42)
Type:	Ordinance
Title:	Sidewalk cafe(s) for Pastoral
Committee(s) Assignment:	Committee on Transportation and Public Way

ORDINANCE
PASTORAL
Acct. No. 317488 - 1
Permit No. 1122450

Be It Ordained by the City Council of the City of Chicago:

Permission and authority are hereby given and granted to PASTORAL upon the terms and subject to the conditions of this ordinance, to maintain and use a portion of the public right of way for a sidewalk cafe adjacent to its premises located at 53 E. Lake St.. Said sidewalk cafe area #1 shall be twenty-two (22) feet in length and four (4) feet in width, area #2 shall be twelve (12) feet in length and five point five (5.5) feet in width for a total of one hundred fifty-four (154) square feet and shall allow six (6) feet of clear space from the face of the curb/building line along E. Lake Street. The compensation for said space and the days and hours of operation for the sidewalk cafe shall be as follows:

Monday through Sunday 10:00 a.m. to 10:00 p.m.
Compensation: $693.00
SEATING CAPACITY: 16

Sidewalk Cafe Permit and approved plan must be posted at all times.

This grant of privilege #1122450 for a sidewalk cafe shall be subject to the provisions of Section 10-28-800 though 10-28-885 of the Municipal Code of Chicago and the directions of the Commissioner of Department of Business Affairs and Consumer Protection, the Commissioner of Streets and Sanitation, and the Commissioner of Transportation.

The permit holder agrees to hold the City of Chicago harmless for any damage, relocation or replacement costs associated with damage, relocation or removal of private property caused by the City performing work in the public way.

Authority for the above named privilege is herein given and granted from and after March 1, 2016 through and including December 1, 2016.

Alderman _____

Brendan Reilly 42nd Ward

City of Chicago

O2016-2275

Office of the City Clerk

Document Tracking Sheet

Meeting Date:	3/16/2016
Sponsor(s):	Reilly (42)
Type:	Ordinance
Title:	Sidewalk cafe(s) for Toni Patisserie
Committee(s) Assignment:	Committee on Transportation and Public Way

ORDINANCE
TONI PATISSERIE
Acct. No. 364791 - 1
Permit No. 1122203

Be It Ordained by the City Council of the City of Chicago:

Permission and authority are hereby given and granted to TONI PATISSERIE upon the terms and subject to the conditions of this ordinance, to maintain and use a portion of the public right of way for a sidewalk cafe adjacent to its premises located at 65 E. Washington St.. Said sidewalk cafe area #1 shall be twelve point six seven (12.67) feet in length and five point three three (5.33) feet in width for a total of sixty-seven point five three (67.53) square feet and shall allow six (6) feet of clear space from the face of the curb/building line along E. Washington. The compensation for said space and the days and hours of operation for the sidewalk cafe shall be as follows:

Monday to Saturday 8:00 a.m. - 11:00 p.m. Sunday 8:00 a.m. - 8:00 p.m.
Compensation: $600.00
SEATING CAPACITY: 6

Sidewalk Cafe Permit and approved plan must be posted at all times.

This grant of privilege #1122203 for a sidewalk cafe shall be subject to the provisions of Section 10-28-800 though 10-28-885 of the Municipal Code of Chicago and the directions of the Commissioner of Department of Business Affairs and Consumer Protection, the Commissioner of Streets and Sanitation, and the Commissioner of Transportation.

The permit holder agrees to hold the City of Chicago harmless for any damage, relocation or replacement costs associated with damage, relocation or removal of private property caused by the City performing work in the public way.

Authority for the above named privilege is herein given and granted from and after March 1, 2016 through and including December 1, 2016.

Alderman _____

Brendan Reilly 42nd Ward

City of Chicago

O2016-2279

Office of the City Clerk

Document Tracking Sheet

Meeting Date:	3/16/2016
Sponsor(s):	Reilly (42)
Type:	Ordinance
Title:	Sidewalk cafe(s) for Peet's Coffee & Tea - 20 N Michigan Ave
Committee(s) Assignment:	Committee on Transportation and Public Way

ORDINANCE
PEET'S COFFEE & TEA
Acct. No. 22622 - 6
Permit No. 1122157

Be It Ordained by the City Council of the City of Chicago:

Permission and authority are hereby given and granted to PEET'S COFFEE & TEA upon the terms and subject to the conditions of this ordinance, to maintain and use a portion of the public right of way for a sidewalk cafe adjacent to its premises located at 20 N. Michigan Ave.. Said sidewalk cafe area #1 shall be fourteen (14) feet in length and ten (10) feet in width for a total of one hundred forty (140) square feet and shall allow six (6) feet of clear space from the face of the curb/building line along N. Michigan Avenue. The compensation for said space and the days and hours of operation for the sidewalk cafe shall be as follows:

Monday through Sunday 8:00 a.m. to 8:00 p.m.
Compensation: $630.00
SEATING CAPACITY: 8

Sidewalk Cafe Permit and approved plan must be posted at all times.

This grant of privilege #1122157 for a sidewalk cafe shall be subject to the provisions of Section 10-28-800 though 10-28-885 of the Municipal Code of Chicago and the directions of the Commissioner of Department of Business Affairs and Consumer Protection, the Commissioner of Streets and Sanitation, and the Commissioner of Transportation.

The permit holder agrees to hold the City of Chicago harmless for any damage, relocation or replacement costs associated with damage, relocation or removal of private property caused by the City performing work in the public way.

Authority for the above named privilege is herein given and granted from and after March 1, 2016 through and including December 1, 2016.

Alderman _____

Brendan Reilly 42nd Ward

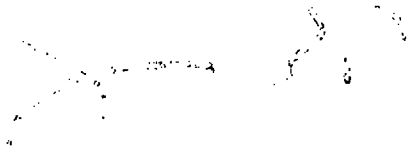

City of Chicago

O2016-2280

Office of the City Clerk

Document Tracking Sheet

Meeting Date:	3/16/2016
Sponsor(s):	Reilly (42)
Type:	Ordinance
Title:	Sidewalk cafe(s) for Peet's Coffee & Tea - 400 -- 410 N Michigan Ave
Committee(s) Assignment:	Committee on Transportation and Public Way

ORDINANCE
PEET'S COFFEE & TEA
Acct. No. 22622 - 8
Permit No. 1122158

Be It Ordained by the City Council of the City of Chicago:

Permission and authority are hereby given and granted to PEET'S COFFEE & TEA upon the terms and subject to the conditions of this ordinance, to maintain and use a portion of the public right of way for a sidewalk cafe adjacent to its premises located at 400-410 N. Michigan Ave.. Said sidewalk cafe area #1 shall be fifty-eight point four two (58.42) feet in length and fourteen (14) feet in width for a total of eight hundred seventeen point eight eight (817.88) square feet and shall allow six (6) feet of clear space from the face of the curb/building line along North Michigan Avenue Breezway over Water Street. The compensation for said space and the days and hours of operation for the sidewalk cafe shall be as follows:

Monday through Sunday 8:00 a.m. to 8:00 p.m.
Compensation: $5,888.74
SEATING CAPACITY: 34

Sidewalk Cafe Permit and approved plan must be posted at all times.

This grant of privilege #1122158 for a sidewalk cafe shall be subject to the provisions of Section 10-28-800 though 10-28-885 of the Municipal Code of Chicago and the directions of the Commissioner of Department of Business Affairs and Consumer Protection, the Commissioner of Streets and Sanitation, and the Commissioner of Transportation.

The permit holder agrees to hold the City of Chicago harmless for any damage, relocation or replacement costs associated with damage, relocation or removal of private property caused by the City performing work in the public way.

Authority for the above named privilege is herein given and granted from and after March 1, 2016 through and including December 1, 2016.

Alderman _____

Brendan Reilly 42nd Ward

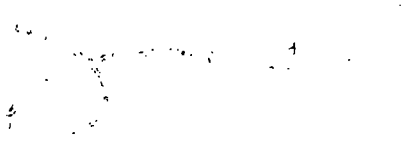

City of Chicago

O2016-2293

Office of the City Clerk

Document Tracking Sheet

Meeting Date:	3/16/2016
Sponsor(s):	Reilly (42)
Type:	Ordinance
Title:	Sidewalk cafe(s) for Pei Wei Asian Diner
Committee(s) Assignment:	Committee on Transportation and Public Way

ORDINANCE
PEI WEI ASIAN DINER
Acct. No. 352886 - 2
Permit No. 1121901

Be It Ordained by the City Council of the City of Chicago:

Permission and authority are hereby given and granted to PEI WEI ASIAN DINER upon the terms and subject to the conditions of this ordinance, to maintain and use a portion of the public right of way for a sidewalk cafe adjacent to its premises located at 227-229 E. Ontario St.. Said sidewalk cafe area #1 shall be twenty-eight point three three (28.33) feet in length and ten point five eight (10.58) feet in width for a total of two hundred ninety-nine point seven three (299.73) square feet and shall allow six (6) feet of clear space from the face of the curb/building line along E. Ontario Street. The compensation for said space and the days and hours of operation for the sidewalk cafe shall be as follows:

Sunday through Saturday 11:00 a.m. to 10:00 p.m.
Compensation: $689.38
SEATING CAPACITY: 14

Sidewalk Cafe Permit and approved plan must be posted at all times.

This grant of privilege #1121901 for a sidewalk cafe shall be subject to the provisions of Section 10-28-800 though 10-28-885 of the Municipal Code of Chicago and the directions of the Commissioner of Department of Business Affairs and Consumer Protection, the Commissioner of Streets and Sanitation, and the Commissioner of Transportation.

The permit holder agrees to hold the City of Chicago harmless for any damage, relocation or replacement costs associated with damage, relocation or removal of private property caused by the City performing work in the public way.

Authority for the above named privilege is herein given and granted from and after March 1, 2016 through and including December 1, 2016.

Alderman _____

Brendan Reilly 42nd Ward

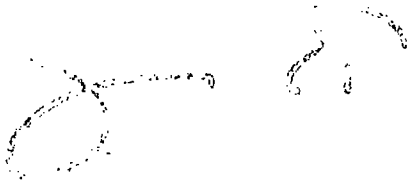

City of Chicago

O2016-2298

Office of the City Clerk

Document Tracking Sheet

Meeting Date:	3/16/2016
Sponsor(s):	Reilly (42)
Type:	Ordinance
Title:	Sidewalk cafe(s) for Pizzeria Uno Chicago Bar & Grill
Committee(s) Assignment:	Committee on Transportation and Public Way

ORDINANCE
PIZZERIA UNO CHICAGO BAR & GRILL
Acct. No. 220603 - 1
Permit No. 1122247

Be It Ordained by the City Council of the City of Chicago:

Permission and authority are hereby given and granted to PIZZERIA UNO CHICAGO BAR & GRILL upon the terms and subject to the conditions of this ordinance, to maintain and use a portion of the public right of way for a sidewalk cafe adjacent to its premises located at 29 E. Ohio St.. Said sidewalk cafe area #1 shall be twenty-two point four two (22.42) feet in length and four (4) feet in width, area #2 shall be twenty-two point four two (22.42) feet in length and four (4) feet in width for a total of one hundred seventy-nine point three six (179.36) square feet and shall allow six (6) feet of clear space from the face of the curb/building line along N.WABASH. The compensation for said space and the days and hours of operation for the sidewalk cafe shall be as follows:

Monday through Sunday 10:30 a.m. to 12:00 midnight
Compensation: $600.00
SEATING CAPACITY: 12

Sidewalk Cafe Permit and approved plan must be posted at all times.

This grant of privilege #1122247 for a sidewalk cafe shall be subject to the provisions of Section 10-28-800 though 10-28-885 of the Municipal Code of Chicago and the directions of the Commissioner of Department of Business Affairs and Consumer Protection, the Commissioner of Streets and Sanitation, and the Commissioner of Transportation.

The permit holder agrees to hold the City of Chicago harmless for any damage, relocation or replacement costs associated with damage, relocation or removal of private property caused by the City performing work in the public way.

Authority for the above named privilege is herein given and granted from and after March 1, 2016 through and including December 1, 2016.

Alderman _____

Brendan Reilly 42nd Ward

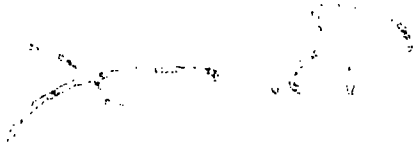

City of Chicago

O2016-2301

Office of the City Clerk

Document Tracking Sheet

Meeting Date:	3/16/2016
Sponsor(s):	Reilly (42)
Type:	Ordinance
Title:	Sidewalk cafe(s) for Popeyes Chicken
Committee(s) Assignment:	Committee on Transportation and Public Way

ORDINANCE
POPEYES CHICKEN
Acct. No. 329616 - 1
Permit No. 1121947

Be It Ordained by the City Council of the City of Chicago:

Permission and authority are hereby given and granted to POPEYES CHICKEN upon the terms and subject to the conditions of this ordinance, to maintain and use a portion of the public right of way for a sidewalk cafe adjacent to its premises located at 17 S. Wabash Ave.. Said sidewalk cafe area #1 shall be sixteen (16) feet in length and eight (8) feet in width for a total of one hundred twenty-eight (128) square feet and shall allow six (6) feet of clear space from the face of the curb/building line along S. Wabash. The compensation for said space and the days and hours of operation for the sidewalk cafe shall be as follows:

Monday through Satruday 9:30 a.m.-8:00 p.m. Sunday 10:30 a.m.-7:00 p.m.
Compensation: $600.00
SEATING CAPACITY: 8

Sidewalk Cafe Permit and approved plan must be posted at all times.

This grant of privilege #1121947 for a sidewalk cafe shall be subject to the provisions of Section 10-28-800 though 10-28-885 of the Municipal Code of Chicago and the directions of the Commissioner of Department of Business Affairs and Consumer Protection, the Commissioner of Streets and Sanitation, and the Commissioner of Transportation.

The permit holder agrees to hold the City of Chicago harmless for any damage, relocation or replacement costs associated with damage, relocation or removal of private property caused by the City performing work in the public way.

Authority for the above named privilege is herein given and granted from and after March 1, 2016 through and including December 1, 2016.

Alderman _____

Brendan Reilly 42nd Ward

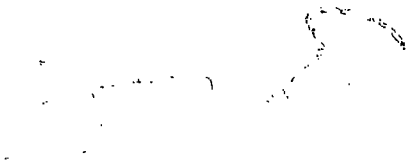

City of Chicago

O2016-2303

Office of the City Clerk

Document Tracking Sheet

Meeting Date:	3/16/2016
Sponsor(s):	Reilly (42)
Type:	Ordinance
Title:	Sidewalk cafe(s) for Popeyes/Gold Coast Dogs
Committee(s) Assignment:	Committee on Transportation and Public Way

ORDINANCE
POPEYES/GOLD COAST DOGS
Acct. No. 19277 - 1
Permit No. 1121948

Be It Ordained by the City Council of the City of Chicago:

Permission and authority are hereby given and granted to POPEYES/GOLD COAST DOGS upon the terms and subject to the conditions of this ordinance, to maintain and use a portion of the public right of way for a sidewalk cafe adjacent to its premises located at 159 N. Wabash Ave.. Said sidewalk cafe area #1 shall be thirty-two (32) feet in length and eight (8) feet in width for a total of two hundred fifty-six (256) square feet and shall allow six (6) feet of clear space from the face of the curb/building line along N. Wabash Avenue. The compensation for said space and the days and hours of operation for the sidewalk cafe shall be as follows:

Monday thru Friday 9:30 a.m. to 8:30 p.m. Saturday 9:30 a.m. to 7:00 p.m. Sunday 10:30am to 6:00 p.m.
Compensation: $1,152.00
SEATING CAPACITY: 16

Sidewalk Cafe Permit and approved plan must be posted at all times.

This grant of privilege #1121948 for a sidewalk cafe shall be subject to the provisions of Section 10-28-800 though 10-28-885 of the Municipal Code of Chicago and the directions of the Commissioner of Department of Business Affairs and Consumer Protection, the Commissioner of Streets and Sanitation, and the Commissioner of Transportation.

The permit holder agrees to hold the City of Chicago harmless for any damage, relocation or replacement costs associated with damage, relocation or removal of private property caused by the City performing work in the public way.

Authority for the above named privilege is herein given and granted from and after March 1, 2016 through and including December 1, 2016.

Alderman _____

Brendan Reilly 42nd Ward

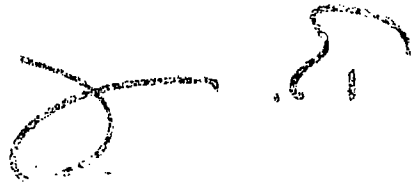

City of Chicago

O2016-2306

Office of the City Clerk

Document Tracking Sheet

Meeting Date:	3/16/2016
Sponsor(s):	Reilly (42)
Type:	Ordinance
Title:	Sidewalk cafe(s) for Pops for Champagne
Committee(s) Assignment:	Committee on Transportation and Public Way

ORDINANCE
POPS FOR CHAMPAGNE
Acct. No. 295045 - 1
Permit No. 1122170

Be It Ordained by the City Council of the City of Chicago:

Permission and authority are hereby given and granted to POPS FOR CHAMPAGNE upon the terms and subject to the conditions of this ordinance, to maintain and use a portion of the public right of way for a sidewalk cafe adjacent to its premises located at 601-05 N. State St.. Said sidewalk cafe area #1 shall be six point six seven (6.67) feet in length and five point one seven (5.17) feet in width, area #2 shall be twenty-six point six seven (26.67) feet in length and five point one seven (5.17) feet in width, area #3 shall be ten point two five (10.25) feet in length and four point one seven (4.17) feet in width for a total of two hundred fifteen point one one (215.11) square feet and shall allow six (6) feet of clear space from the face of the curb/building line along E. Ohio Street. The compensation for said space and the days and hours of operation for the sidewalk cafe shall be as follows:

Monday through Sunday 3:00 p.m. to 11:00 p.m.
Compensation: $600.00
SEATING CAPACITY: 22

Sidewalk Cafe Permit and approved plan must be posted at all times.

This grant of privilege #1122170 for a sidewalk cafe shall be subject to the provisions of Section 10-28-800 though 10-28-885 of the Municipal Code of Chicago and the directions of the Commissioner of Department of Business Affairs and Consumer Protection, the Commissioner of Streets and Sanitation, and the Commissioner of Transportation.

The permit holder agrees to hold the City of Chicago harmless for any damage, relocation or replacement costs associated with damage, relocation or removal of private property caused by the City performing work in the public way.

Authority for the above named privilege is herein given and granted from and after March 1, 2016 through and including December 1, 2016.

Alderman _____

Brendan Reilly 42nd Ward

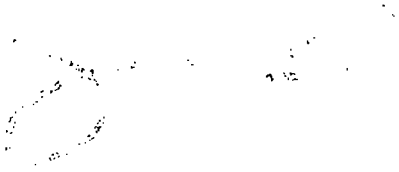

City of Chicago

O2016-2309

Office of the City Clerk

Document Tracking Sheet

Meeting Date:	3/16/2016
Sponsor(s):	Reilly (42)
Type:	Ordinance
Title:	Sidewalk cafe(s) for Potbelly Sandwich Works - 57 E Chicago Ave
Committee(s) Assignment:	Committee on Transportation and Public Way

ORDINANCE
POTBELLY SANDWICH WORKS
Acct. No. 65004 - 54
Permit No. 1121913

Be It Ordained by the City Council of the City of Chicago:

Permission and authority are hereby given and granted to POTBELLY SANDWICH WORKS upon the terms and subject to the conditions of this ordinance, to maintain and use a portion of the public right of way for a sidewalk cafe adjacent to its premises located at 57 E. Chicago Ave.. Said sidewalk cafe area #1 shall be sixteen point zero eight (16.08) feet in length and nine point nine two (9.92) feet in width, area #2 shall be nine point eight three (9.83) feet in length and nine point eight three (9.83) feet in width for a total of two hundred fifty-six point one four (256.14) square feet and shall allow six (6) feet of clear space from the face of the curb/building line along E Chicago Ave. The compensation for said space and the days and hours of operation for the sidewalk cafe shall be as follows:

Monday through Sunday 10:00 a.m. until 10:00 p.m.
Compensation: $600.00
SEATING CAPACITY: 18

Sidewalk Cafe Permit and approved plan must be posted at all times.

This grant of privilege #1121913 for a sidewalk cafe shall be subject to the provisions of Section 10-28-800 though 10-28-885 of the Municipal Code of Chicago and the directions of the Commissioner of Department of Business Affairs and Consumer Protection, the Commissioner of Streets and Sanitation, and the Commissioner of Transportation.

The permit holder agrees to hold the City of Chicago harmless for any damage, relocation or replacement costs associated with damage, relocation or removal of private property caused by the City performing work in the public way.

Authority for the above named privilege is herein given and granted from and after March 1, 2016 through and including December 1, 2016.

Alderman _____

Brendan Reilly 42nd Ward

City of Chicago

O2016-2314

Office of the City Clerk

Document Tracking Sheet

Meeting Date:	3/16/2016
Sponsor(s):	Reilly (42)
Type:	Ordinance
Title:	Sidewalk cafe(s) for Potbelly Sandwich Works - 200 S Michigan Ave
Committee(s) Assignment:	Committee on Transportation and Public Way

ORDINANCE
POTBELLY SANDWICH WORKS
Acct. No. 65004 - 56
Permit No. 1121914

Be It Ordained by the City Council of the City of Chicago:

Permission and authority are hereby given and granted to POTBELLY SANDWICH WORKS upon the terms and subject to the conditions of this ordinance, to maintain and use a portion of the public right of way for a sidewalk cafe adjacent to its premises located at 200 S. Michigan Ave.. Said sidewalk cafe area #1 shall be twenty-six point three seven (26.37) feet in length and thirteen point five four (13.54) feet in width for a total of three hundred fifty-seven point zero five (357.05) square feet and shall allow six (6) feet of clear space from the face of the curb/building line along S. Michigan. The compensation for said space and the days and hours of operation for the sidewalk cafe shall be as follows:

Monday through Thursday 11:00 until 10:00pm Friday through Sunday 11:00am until 11:00pm
Compensation: $821.21
SEATING CAPACITY: 32

Sidewalk Cafe Permit and approved plan must be posted at all times.

This grant of privilege #1121914 for a sidewalk cafe shall be subject to the provisions of Section 10-28-800 though 10-28-885 of the Municipal Code of Chicago and the directions of the Commissioner of Department of Business Affairs and Consumer Protection, the Commissioner of Streets and Sanitation, and the Commissioner of Transportation.

The permit holder agrees to hold the City of Chicago harmless for any damage, relocation or replacement costs associated with damage, relocation or removal of private property caused by the City performing work in the public way.

Authority for the above named privilege is herein given and granted from and after March 1, 2016 through and including December 1, 2016.

Alderman _____

Brendan Reilly 42nd Ward

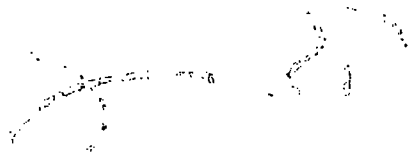

City of Chicago

O2016-2317

Office of the City Clerk

Document Tracking Sheet

Meeting Date:	3/16/2016
Sponsor(s):	Reilly (42)
Type:	Ordinance
Title:	Sidewalk cafe(s) for Potbelly Sandwich Works - 545 W Madison St
Committee(s) Assignment:	Committee on Transportation and Public Way

ORDINANCE
POTBELLY SANDWICH WORKS
Acct. No. 65004 - 31
Permit No. 1121911

Be It Ordained by the City Council of the City of Chicago:

Permission and authority are hereby given and granted to POTBELLY SANDWICH WORKS upon the terms and subject to the conditions of this ordinance, to maintain and use a portion of the public right of way for a sidewalk cafe adjacent to its premises located at 545 W. Madison St.. Said sidewalk cafe area #1 shall be twenty-nine point five (29.5) feet in length and eight point one seven (8.17) feet in width for a total of two hundred forty-one point zero two (241.02) square feet and shall allow six (6) feet of clear space from the face of the curb/building line along N. Clinton Street. The compensation for said space and the days and hours of operation for the sidewalk cafe shall be as follows:

Monday through Friday 8:00 a.m. to 9:00 p.m. Saturday and Sunday 11:00 a.m. to 7:00 p.m.
Compensation: $600.00
SEATING CAPACITY: 10

Sidewalk Cafe Permit and approved plan must be posted at all times.

This grant of privilege #1121911 for a sidewalk cafe shall be subject to the provisions of Section 10-28-800 though 10-28-885 of the Municipal Code of Chicago and the directions of the Commissioner of Department of Business Affairs and Consumer Protection, the Commissioner of Streets and Sanitation, and the Commissioner of Transportation.

The permit holder agrees to hold the City of Chicago harmless for any damage, relocation or replacement costs associated with damage, relocation or removal of private property caused by the City performing work in the public way.

Authority for the above named privilege is herein given and granted from and after March 1, 2016 through and including December 1, 2016.

Alderman _____

Brendan Reilly 42nd Ward

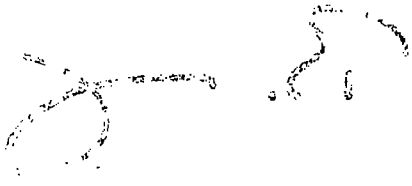

City of Chicago

O2016-2321

Office of the City Clerk

Document Tracking Sheet

Meeting Date:	3/16/2016
Sponsor(s):	Reilly (42)
Type:	Ordinance
Title:	Sidewalk cafe(s) for Potbelly Sandwich Works - 547 W Jackson Blvd
Committee(s) Assignment:	Committee on Transportation and Public Way

ORDINANCE
POTBELLY SANDWICH WORKS
Acct. No. 65004 - 39
Permit No. 1121912

Be It Ordained by the City Council of the City of Chicago:

Permission and authority are hereby given and granted to POTBELLY SANDWICH WORKS upon the terms and subject to the conditions of this ordinance, to maintain and use a portion of the public right of way for a sidewalk cafe adjacent to its premises located at 547 W. Jackson Blvd.. Said sidewalk cafe area #1 shall be thirty-eight (38) feet in length and nine point zero eight (9.08) feet in width for a total of three hundred forty-five point zero four (345.04) square feet and shall allow six (6) feet of clear space from the face of the curb/building line along S. Clinton Street. The compensation for said space and the days and hours of operation for the sidewalk cafe shall be as follows:

Monday through Friday 8:00 a.m. to 9:00 p.m. Saturday and Sunday 11:00 a.m. to 9:00 p.m.
Compensation: $600.00
SEATING CAPACITY: 18

Sidewalk Cafe Permit and approved plan must be posted at all times.

This grant of privilege #1121912 for a sidewalk cafe shall be subject to the provisions of Section 10-28-800 though 10-28-885 of the Municipal Code of Chicago and the directions of the Commissioner of Department of Business Affairs and Consumer Protection, the Commissioner of Streets and Sanitation, and the Commissioner of Transportation.

The permit holder agrees to hold the City of Chicago harmless for any damage, relocation or replacement costs associated with damage, relocation or removal of private property caused by the City performing work in the public way.

Authority for the above named privilege is herein given and granted from and after March 1, 2016 through and including December 1, 2016.

Alderman _____

Brendan Reilly 42nd Ward

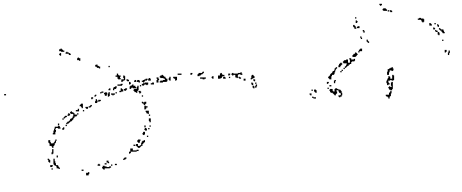

City of Chicago

O2016-2325

Office of the City Clerk

Document Tracking Sheet

Meeting Date:	3/16/2016
Sponsor(s):	Reilly (42)
Type:	Ordinance
Title:	Sidewalk cafe(s) for Potbelly Sandwich Works LLC - 1 N LaSalle St
Committee(s) Assignment:	Committee on Transportation and Public Way

ORDINANCE
POTBELLY SANDWICH WORKS LLC
Acct. No. 65004 - 11
Permit No. 1121904

Be It Ordained by the City Council of the City of Chicago:

Permission and authority are hereby given and granted to POTBELLY SANDWICH WORKS LLC upon the terms and subject to the conditions of this ordinance, to maintain and use a portion of the public right of way for a sidewalk cafe adjacent to its premises located at 1 N. La Salle St.. Said sidewalk cafe area #1 shall be nineteen point six seven (19.67) feet in length and six point one two (6.12) feet in width for a total of one hundred twenty point three eight (120.38) square feet and shall allow six (6) feet of clear space from the face of the curb/building line along N. La Salle St.. The compensation for said space and the days and hours of operation for the sidewalk cafe shall be as follows:

Monday through Friday 10:00am until 4:00pm
Compensation: $600.00
SEATING CAPACITY: 10

Sidewalk Cafe Permit and approved plan must be posted at all times.

This grant of privilege #1121904 for a sidewalk cafe shall be subject to the provisions of Section 10-28-800 though 10-28-885 of the Municipal Code of Chicago and the directions of the Commissioner of Department of Business Affairs and Consumer Protection, the Commissioner of Streets and Sanitation, and the Commissioner of Transportation.

The permit holder agrees to hold the City of Chicago harmless for any damage, relocation or replacement costs associated with damage, relocation or removal of private property caused by the City performing work in the public way.

Authority for the above named privilege is herein given and granted from and after March 1, 2016 through and including December 1, 2016.

Alderman _____

Brendan Reilly 42nd Ward

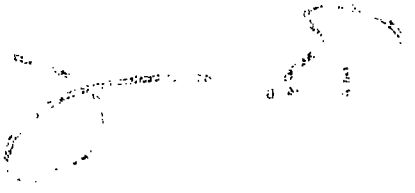

City of Chicago

O2016-2329

Office of the City Clerk

Document Tracking Sheet

Meeting Date:	3/16/2016
Sponsor(s):	Reilly (42)
Type:	Ordinance
Title:	Sidewalk cafe(s) for Potbelly Sandwich Works LLC - 175 W Jackson Blvd
Committee(s) Assignment:	Committee on Transportation and Public Way

ORDINANCE
POTBELLY SANDWICH WORKS LLC
Acct. No. 65004 - 13
Permit No. 1121906

Be It Ordained by the City Council of the City of Chicago:

Permission and authority are hereby given and granted to POTBELLY SANDWICH WORKS LLC upon the terms and subject to the conditions of this ordinance, to maintain and use a portion of the public right of way for a sidewalk cafe adjacent to its premises located at 175 W. Jackson Blvd.. Said sidewalk cafe area #1 shall be twenty-six (26) feet in length and six point five eight (6.58) feet in width for a total of one hundred seventy-one point zero eight (171.08) square feet and shall allow six (6) feet of clear space from the face of the curb/building line along S. FINANCIAL. The compensation for said space and the days and hours of operation for the sidewalk cafe shall be as follows:

Monday thru Friday 8:00 a.m. to 7:00 p.m.
Compensation: $600.00
SEATING CAPACITY: 8

Sidewalk Cafe Permit and approved plan must be posted at all times.

This grant of privilege #1121906 for a sidewalk cafe shall be subject to the provisions of Section 10-28-800 though 10-28-885 of the Municipal Code of Chicago and the directions of the Commissioner of Department of Business Affairs and Consumer Protection, the Commissioner of Streets and Sanitation, and the Commissioner of Transportation.

The permit holder agrees to hold the City of Chicago harmless for any damage, relocation or replacement costs associated with damage, relocation or removal of private property caused by the City performing work in the public way.

Authority for the above named privilege is herein given and granted from and after March 1, 2016 through and including December 1, 2016.

Alderman _____

Brendan Reilly 42nd Ward

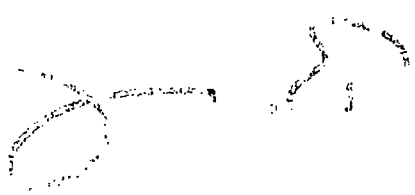

City of Chicago

O2016-2330

Office of the City Clerk

Document Tracking Sheet

Meeting Date:	3/16/2016
Sponsor(s):	Reilly (42)
Type:	Ordinance
Title:	Sidewalk cafe(s) for Potbelly Sandwich Works LLC - 190 N State St
Committee(s) Assignment:	Committee on Transportation and Public Way

ORDINANCE
POTBELLY SANDWICH WORKS LLC
Acct. No. 65004 - 1
Permit No. 1121902

Be It Ordained by the City Council of the City of Chicago:

Permission and authority are hereby given and granted to POTBELLY SANDWICH WORKS LLC upon the terms and subject to the conditions of this ordinance, to maintain and use a portion of the public right of way for a sidewalk cafe adjacent to its premises located at 190 N. State St.. Said sidewalk cafe area #1 shall be thirty-one point five (31.5) feet in length and eight point five (8.5) feet in width for a total of two hundred sixty-seven point seven five (267.75) square feet and shall allow six (6) feet of clear space from the face of the curb/building line along N. State Street. The compensation for said space and the days and hours of operation for the sidewalk cafe shall be as follows:

Monday through Friday 8:00 a.m. to 10:00 p.m. Saturday and Sunday 11:00 a.m. to 10:00 p.m.
Compensation: $1,204.88
SEATING CAPACITY: 18

Sidewalk Cafe Permit and approved plan must be posted at all times.

This grant of privilege #1121902 for a sidewalk cafe shall be subject to the provisions of Section 10-28-800 though 10-28-885 of the Municipal Code of Chicago and the directions of the Commissioner of Department of Business Affairs and Consumer Protection, the Commissioner of Streets and Sanitation, and the Commissioner of Transportation.

The permit holder agrees to hold the City of Chicago harmless for any damage, relocation or replacement costs associated with damage, relocation or removal of private property caused by the City performing work in the public way.

Authority for the above named privilege is herein given and granted from and after March 1, 2016 through and including December 1, 2016.

Alderman _____

Brendan Reilly 42nd Ward

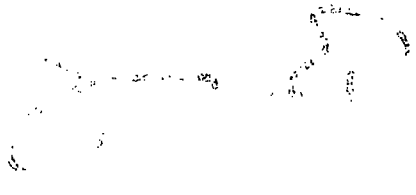

City of Chicago

O2016-2332

Office of the City Clerk

Document Tracking Sheet

Meeting Date:	3/16/2016
Sponsor(s):	Reilly (42)
Type:	Ordinance
Title:	Sidewalk cafe(s) for Potbelly Sandwich Works LLC - 277 E Ontario St
Committee(s) Assignment:	Committee on Transportation and Public Way

ORDINANCE
POTBELLY SANDWICH WORKS LLC
Acct. No. 65004 - 21
Permit No. 1121907

Be It Ordained by the City Council of the City of Chicago:

Permission and authority are hereby given and granted to POTBELLY SANDWICH WORKS LLC upon the terms and subject to the conditions of this ordinance, to maintain and use a portion of the public right of way for a sidewalk cafe adjacent to its premises located at 277 E. Ontario St.. Said sidewalk cafe area #1 shall be thirty (30) feet in length and ten (10) feet in width for a total of three hundred (300) square feet and shall allow six (6) feet of clear space from the face of the curb/building line along E. ONTARIO ST.. The compensation for said space and the days and hours of operation for the sidewalk cafe shall be as follows:

Monday through Sunday 11:00 a.m. to 9:00 p.m.
Compensation: $690.00
SEATING CAPACITY: 16

Sidewalk Cafe Permit and approved plan must be posted at all times.

This grant of privilege #1121907 for a sidewalk cafe shall be subject to the provisions of Section 10-28-800 though 10-28-885 of the Municipal Code of Chicago and the directions of the Commissioner of Department of Business Affairs and Consumer Protection, the Commissioner of Streets and Sanitation, and the Commissioner of Transportation.

The permit holder agrees to hold the City of Chicago harmless for any damage, relocation or replacement costs associated with damage, relocation or removal of private property caused by the City performing work in the public way.

Authority for the above named privilege is herein given and granted from and after March 1, 2016 through and including December 1, 2016.

Alderman _____

Brendan Reilly 42nd Ward

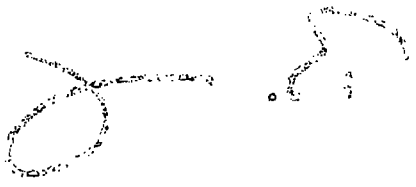

City of Chicago

O2016-2333

Office of the City Clerk

Document Tracking Sheet

Meeting Date:	3/16/2016
Sponsor(s):	Reilly (42)
Type:	Ordinance
Title:	Sidewalk cafe(s) for Potbelly Sandwich Works LLC - 508 N Clark St
Committee(s) Assignment:	Committee on Transportation and Public Way

ORDINANCE
POTBELLY SANDWICH WORKS LLC
Acct. No. 65004 - 12
Permit No. 1121905

Be It Ordained by the City Council of the City of Chicago:

Permission and authority are hereby given and granted to POTBELLY SANDWICH WORKS LLC upon the terms and subject to the conditions of this ordinance, to maintain and use a portion of the public right of way for a sidewalk cafe adjacent to its premises located at 508 N. Clark St.. Said sidewalk cafe area #1 shall be thirty-nine point zero eight (39.08) feet in length and five point four two (5.42) feet in width for a total of two hundred eleven point eight one (211.81) square feet and shall allow six (6) feet of clear space from the face of the curb/building line along N. Clark St. The compensation for said space and the days and hours of operation for the sidewalk cafe shall be as follows:

Monday through Friday 8:00 a.m. to 7:00 p.m. Saturday & Sunday 8:00 a.m. to 5:00 p.m.
Compensation: $600.00
SEATING CAPACITY: 12

Sidewalk Cafe Permit and approved plan must be posted at all times.

This grant of privilege #1121905 for a sidewalk cafe shall be subject to the provisions of Section 10-28-800 though 10-28-885 of the Municipal Code of Chicago and the directions of the Commissioner of Department of Business Affairs and Consumer Protection, the Commissioner of Streets and Sanitation, and the Commissioner of Transportation.

The permit holder agrees to hold the City of Chicago harmless for any damage, relocation or replacement costs associated with damage, relocation or removal of private property caused by the City performing work in the public way.

Authority for the above named privilege is herein given and granted from and after March 1, 2016 through and including December 1, 2016.

Alderman _____

Brendan Reilly 42nd Ward

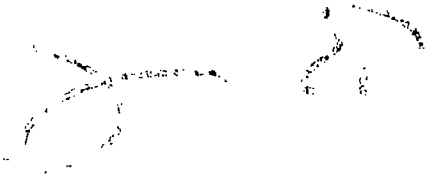

City of Chicago

O2016-2334

Office of the City Clerk

Document Tracking Sheet

Meeting Date:	3/16/2016
Sponsor(s):	Reilly (42)
Type:	Ordinance
Title:	Sidewalk cafe(s) for Potbelly Sandwich Works No. 100
Committee(s) Assignment:	Committee on Transportation and Public Way

ORDINANCE
POTBELLY SANDWICH WORKS # 100
Acct. No. 65004 - 28
Permit No. 1121910

Be It Ordained by the City Council of the City of Chicago:

Permission and authority are hereby given and granted to POTBELLY SANDWICH WORKS # 100 upon the terms and subject to the conditions of this ordinance, to maintain and use a portion of the public right of way for a sidewalk cafe adjacent to its premises located at 209 S. La Salle St.. Said sidewalk cafe area #1 shall be thirty-three point zero eight (33.08) feet in length and seven (7) feet in width for a total of two hundred thirty-one point five six (231.56) square feet and shall allow six (6) feet of clear space from the face of the curb/building line along W. Adams Street. The compensation for said space and the days and hours of operation for the sidewalk cafe shall be as follows:

Monday through Friday 8:00am to 7:00pm
Compensation: $600.00
SEATING CAPACITY: 14

Sidewalk Cafe Permit and approved plan must be posted at all times.

This grant of privilege #1121910 for a sidewalk cafe shall be subject to the provisions of Section 10-28-800 though 10-28-885 of the Municipal Code of Chicago and the directions of the Commissioner of Department of Business Affairs and Consumer Protection, the Commissioner of Streets and Sanitation, and the Commissioner of Transportation.

The permit holder agrees to hold the City of Chicago harmless for any damage, relocation or replacement costs associated with damage, relocation or removal of private property caused by the City performing work in the public way.

Authority for the above named privilege is herein given and granted from and after March 1, 2016 through and including December 1, 2016.

Alderman _____

Brendan Reilly 42nd Ward

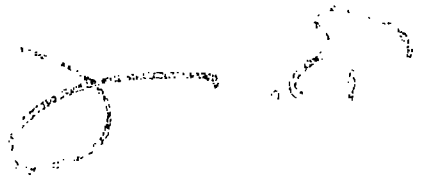

City of Chicago

O2016-2336

Office of the City Clerk

Document Tracking Sheet

Meeting Date:	3/16/2016
Sponsor(s):	Reilly (42)
Type:	Ordinance
Title:	Sidewalk cafe(s) for Piggy Back
Committee(s) Assignment:	Committee on Transportation and Public Way

ORDINANCE
PIGGY BACK
Acct. No. 399676 - 1
Permit No. 1119483

Be It Ordained by the City Council of the City of Chicago:

Permission and authority are hereby given and granted to PIGGY BACK upon the terms and subject to the conditions of this ordinance, to maintain and use a portion of the public right of way for a sidewalk cafe adjacent to its premises located at 500 W. Madison St.. Said sidewalk cafe area #1 shall be forty-eight point five (48.5) feet in length and ten (10) feet in width for a total of four hundred eighty-five (485) square feet and shall allow six (6) feet of clear space from the face of the curb/building line along North Canal Street. The compensation for said space and the days and hours of operation for the sidewalk cafe shall be as follows:

Monday through Friday 11:00 a.m. to 8:00 p.m.
Compensation: $600.00
SEATING CAPACITY: 64

Sidewalk Cafe Permit and approved plan must be posted at all times.

This grant of privilege #1119483 for a sidewalk cafe shall be subject to the provisions of Section 10-28-800 though 10-28-885 of the Municipal Code of Chicago and the directions of the Commissioner of Department of Business Affairs and Consumer Protection, the Commissioner of Streets and Sanitation, and the Commissioner of Transportation.

The permit holder agrees to hold the City of Chicago harmless for any damage, relocation or replacement costs associated with damage, relocation or removal of private property caused by the City performing work in the public way.

Authority for the above named privilege is herein given and granted from and after March 1, 2016 through and including December 1, 2016.

Alderman _____

Brendan Reilly 42nd Ward

City of Chicago

O2016-2337

Office of the City Clerk

Document Tracking Sheet

Meeting Date:	3/16/2016
Sponsor(s):	Reilly (42)
Type:	Ordinance
Title:	Sidewalk cafe(s) for Prosecco
Committee(s) Assignment:	Committee on Transportation and Public Way

ORDINANCE
PROSECCO
Acct. No. 316198 - 2
Permit No. 1122186

Be It Ordained by the City Council of the City of Chicago:

Permission and authority are hereby given and granted to PROSECCO upon the terms and subject to the conditions of this ordinance, to maintain and use a portion of the public right of way for a sidewalk cafe adjacent to its premises located at 710 N. Wells St.. Said sidewalk cafe area #1 shall be forty (40) feet in length and nine (9) feet in width for a total of three hundred sixty (360) square feet and shall allow six (6) feet of clear space from the face of the curb/building line along N. Wells Street. The compensation for said space and the days and hours of operation for the sidewalk cafe shall be as follows:

Monday through Saturday 11:30 a.m. to 11:00 p.m.
Compensation: $828.00
SEATING CAPACITY: 30

Sidewalk Cafe Permit and approved plan must be posted at all times.

This grant of privilege #1122186 for a sidewalk cafe shall be subject to the provisions of Section 10-28-800 though 10-28-885 of the Municipal Code of Chicago and the directions of the Commissioner of Department of Business Affairs and Consumer Protection, the Commissioner of Streets and Sanitation, and the Commissioner of Transportation.

The permit holder agrees to hold the City of Chicago harmless for any damage, relocation or replacement costs associated with damage, relocation or removal of private property caused by the City performing work in the public way.

Authority for the above named privilege is herein given and granted from and after March 1, 2016 through and including December 1, 2016.

Alderman _____

Brendan Reilly 42nd Ward

City of Chicago

O2016-2340

Office of the City Clerk

Document Tracking Sheet

Meeting Date:	3/16/2016
Sponsor(s):	Reilly (42)
Type:	Ordinance
Title:	Sidewalk cafe(s) for Protein Bar - 151 N Michigan Ave
Committee(s) Assignment:	Committee on Transportation and Public Way

ORDINANCE
Protein Bar
Acct. No. 387416 - 3
Permit No. 1122470

Be It Ordained by the City Council of the City of Chicago:

Permission and authority are hereby given and granted to Protein Bar upon the terms and subject to the conditions of this ordinance, to maintain and use a portion of the public right of way for a sidewalk cafe adjacent to its premises located at 151 N. Michigan Ave.. Said sidewalk cafe area #1 shall be ten point three three (10.33) feet in length and ten (10) feet in width, area #2 shall be fourteen point three three (14.33) feet in length and seven point five (7.5) feet in width for a total of two hundred ten point seven eight (210.78) square feet and shall allow six (6) feet of clear space from the face of the curb/building line along North Michigan Avenue. The compensation for said space and the days and hours of operation for the sidewalk cafe shall be as follows:

Monday through Friday 8:00 a.m. to 8:00 p.m. Saturday and Sunday 9:00 a.m. to 6:00 p.m.
Compensation: $948.49
SEATING CAPACITY: 14

Sidewalk Cafe Permit and approved plan must be posted at all times.

This grant of privilege #1122470 for a sidewalk cafe shall be subject to the provisions of Section 10-28-800 though 10-28-885 of the Municipal Code of Chicago and the directions of the Commissioner of Department of Business Affairs and Consumer Protection, the Commissioner of Streets and Sanitation, and the Commissioner of Transportation.

The permit holder agrees to hold the City of Chicago harmless for any damage, relocation or replacement costs associated with damage, relocation or removal of private property caused by the City performing work in the public way.

Authority for the above named privilege is herein given and granted from and after March 1, 2016 through and including December 1, 2016.

Alderman _____

Brendan Reilly 42nd Ward

City of Chicago

O2016-2342

Office of the City Clerk

Document Tracking Sheet

Meeting Date:	3/16/2016
Sponsor(s):	Reilly (42)
Type:	Ordinance
Title:	Sidewalk cafe(s) for Protein Bar - 221 W Washington St
Committee(s) Assignment:	Committee on Transportation and Public Way

ORDINANCE
PROTEIN BAR
Acct. No. 359707 - 1
Permit No. 1122469

Be It Ordained by the City Council of the City of Chicago:

Permission and authority are hereby given and granted to PROTEIN BAR upon the terms and subject to the conditions of this ordinance, to maintain and use a portion of the public right of way for a sidewalk cafe adjacent to its premises located at 221 W. Washington St.. Said sidewalk cafe area #1 shall be twenty-six (26) feet in length and nine point eight three (9.83) feet in width for a total of two hundred fifty-five point five eight (255.58) square feet and shall allow six (6) feet of clear space from the face of the curb/building line along Washington St. The compensation for said space and the days and hours of operation for the sidewalk cafe shall be as follows:

Monday through Friday 8:00 a.m. until 8:00 p.m.
Compensation: $600.00
SEATING CAPACITY: 16

Sidewalk Cafe Permit and approved plan must be posted at all times.

This grant of privilege #1122469 for a sidewalk cafe shall be subject to the provisions of Section 10-28-800 though 10-28-885 of the Municipal Code of Chicago and the directions of the Commissioner of Department of Business Affairs and Consumer Protection, the Commissioner of Streets and Sanitation, and the Commissioner of Transportation.

The permit holder agrees to hold the City of Chicago harmless for any damage, relocation or replacement costs associated with damage, relocation or removal of private property caused by the City performing work in the public way.

Authority for the above named privilege is herein given and granted from and after March 1, 2016 through and including December 1, 2016.

Alderman _____

Brendan Reilly 42nd Ward

City of Chicago

Office of the City Clerk

Document Tracking Sheet

O2016-2344

Meeting Date:	3/16/2016
Sponsor(s):	Reilly (42)
Type:	Ordinance
Title:	Sidewalk cafe(s) for Protein Bar - 352 N Clark St
Committee(s) Assignment:	Committee on Transportation and Public Way

ORDINANCE
PROTEIN BAR
Acct. No. 359705 - 1
Permit No. 1122466

Be It Ordained by the City Council of the City of Chicago:

Permission and authority are hereby given and granted to PROTEIN BAR upon the terms and subject to the conditions of this ordinance, to maintain and use a portion of the public right of way for a sidewalk cafe adjacent to its premises located at 352 N. Clark St.. Said sidewalk cafe area #1 shall be twenty-eight point six seven (28.67) feet in length and six point eight three (6.83) feet in width for a total of one hundred ninety-five point eight two (195.82) square feet and shall allow six (6) feet of clear space from the face of the curb/building line along N Clark St. The compensation for said space and the days and hours of operation for the sidewalk cafe shall be as follows:

Monday through Saturday 8:00 a.m. until 9:00 p.m.
Compensation: $600.00
SEATING CAPACITY: 14

Sidewalk Cafe Permit and approved plan must be posted at all times.

This grant of privilege #1122466 for a sidewalk cafe shall be subject to the provisions of Section 10-28-800 though 10-28-885 of the Municipal Code of Chicago and the directions of the Commissioner of Department of Business Affairs and Consumer Protection, the Commissioner of Streets and Sanitation, and the Commissioner of Transportation.

The permit holder agrees to hold the City of Chicago harmless for any damage, relocation or replacement costs associated with damage, relocation or removal of private property caused by the City performing work in the public way.

Authority for the above named privilege is herein given and granted from and after March 1, 2016 through and including December 1, 2016.

Alderman _____

Brendan Reilly 42nd Ward

City of Chicago

O2016-2345

Office of the City Clerk

Document Tracking Sheet

Meeting Date:	3/16/2016
Sponsor(s):	Reilly (42)
Type:	Ordinance
Title:	Sidewalk cafe(s) for Roka Akor/Enolo Wine Bar
Committee(s) Assignment:	Committee on Transportation and Public Way

ORDINANCE
ROKA AKOR/ENOLO WINE BAR
Acct. No. 357515 - 1
Permit No. 1121937

Be It Ordained by the City Council of the City of Chicago:

Permission and authority are hereby given and granted to ROKA AKOR/ENOLO WINE BAR upon the terms and subject to the conditions of this ordinance, to maintain and use a portion of the public right of way for a sidewalk cafe adjacent to its premises located at 111 W. Illinois St.. Said sidewalk cafe area #1 shall be thirty-four (34) feet in length and nine point five (9.5) feet in width, area #2 shall be ten point five eight (10.58) feet in length and nine point five (9.5) feet in width for a total of four hundred twenty-three point five one (423.51) square feet and shall allow six (6) feet of clear space from the face of the curb/building line along N. Clark Street. The compensation for said space and the days and hours of operation for the sidewalk cafe shall be as follows:

Monday and Sunday 11:00 a.m. to 12:00 Midnight
Compensation: $974.07
SEATING CAPACITY: 48

Sidewalk Cafe Permit and approved plan must be posted at all times.

This grant of privilege #1121937 for a sidewalk cafe shall be subject to the provisions of Section 10-28-800 though 10-28-885 of the Municipal Code of Chicago and the directions of the Commissioner of Department of Business Affairs and Consumer Protection, the Commissioner of Streets and Sanitation, and the Commissioner of Transportation.

The permit holder agrees to hold the City of Chicago harmless for any damage, relocation or replacement costs associated with damage, relocation or removal of private property caused by the City performing work in the public way.

Authority for the above named privilege is herein given and granted from and after March 1, 2016 through and including December 1, 2016.

Alderman _____

Brendan Reilly 42nd Ward

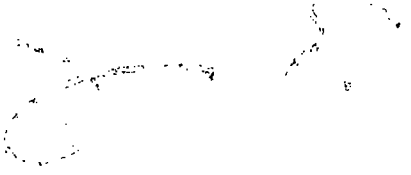

City of Chicago

O2016-2347

Office of the City Clerk

Document Tracking Sheet

Meeting Date:	3/16/2016
Sponsor(s):	Reilly (42)
Type:	Ordinance
Title:	Sidewalk cafe(s) for Roti Mediterranean Grill
Committee(s) Assignment:	Committee on Transportation and Public Way

ORDINANCE
ROTI MEDITERRANEAN GRILL
Acct. No. 356856 - 1
Permit No. 1122212

Be It Ordained by the City Council of the City of Chicago:

Permission and authority are hereby given and granted to ROTI MEDITERRANEAN GRILL upon the terms and subject to the conditions of this ordinance, to maintain and use a portion of the public right of way for a sidewalk cafe adjacent to its premises located at 33 N. Dearborn St.. Said sidewalk cafe area #1 shall be seventeen point six seven (17.67) feet in length and seven point eight three (7.83) feet in width for a total of one hundred thirty-eight point three six (138.36) square feet and shall allow six (6) feet of clear space from the face of the curb/building line along W Washington St. The compensation for said space and the days and hours of operation for the sidewalk cafe shall be as follows:

Monday through Friday 10:00 a.m. until 8:00 p.m. Saturday 11:00 a.m. to 8:00 p.m. Sunday 11:00 a.m. to 6:00 p.m.
Compensation: $622.60
SEATING CAPACITY: 12

Sidewalk Cafe Permit and approved plan must be posted at all times.

This grant of privilege #1122212 for a sidewalk cafe shall be subject to the provisions of Section 10-28-800 though 10-28-885 of the Municipal Code of Chicago and the directions of the Commissioner of Department of Business Affairs and Consumer Protection, the Commissioner of Streets and Sanitation, and the Commissioner of Transportation.

The permit holder agrees to hold the City of Chicago harmless for any damage, relocation or replacement costs associated with damage, relocation or removal of private property caused by the City performing work in the public way.

Authority for the above named privilege is herein given and granted from and after March 1, 2016 through and including December 1, 2016.

Alderman _____

Brendan Reilly 42nd Ward

City of Chicago

O2016-2349

Office of the City Clerk

Document Tracking Sheet

Meeting Date:	3/16/2016
Sponsor(s):	Reilly (42)
Type:	Ordinance
Title:	Sidewalk cafe(s) for Roti 200 West Randolph LLC
Committee(s) Assignment:	Committee on Transportation and Public Way

ORDINANCE
ROTI 200 WEST RANDOLPH, LLC
Acct. No. 360497 - 1
Permit No. 1122216

Be It Ordained by the City Council of the City of Chicago:

Permission and authority are hereby given and granted to ROTI 200 WEST RANDOLPH, LLC upon the terms and subject to the conditions of this ordinance, to maintain and use a portion of the public right of way for a sidewalk cafe adjacent to its premises located at 200 W. Randolph St.. Said sidewalk cafe area #1 shall be twenty-four point six six (24.66) feet in length and five point eight three (5.83) feet in width, area #2 shall be eighteen point three three (18.33) feet in length and three point five eight (3.58) feet in width for a total of two hundred nine point three nine (209.39) square feet and shall allow six (6) feet of clear space from the face of the curb/building line along N. Wells, W. Randolph. The compensation for said space and the days and hours of operation for the sidewalk cafe shall be as follows:

Sunday closed Monday through Friday 10:00am until 8:00pm Saturday 11:00am until 4:00pm
Compensation: $942.25
SEATING CAPACITY: 21

Sidewalk Cafe Permit and approved plan must be posted at all times.

This grant of privilege #1122216 for a sidewalk cafe shall be subject to the provisions of Section 10-28-800 though 10-28-885 of the Municipal Code of Chicago and the directions of the Commissioner of Department of Business Affairs and Consumer Protection, the Commissioner of Streets and Sanitation, and the Commissioner of Transportation.

The permit holder agrees to hold the City of Chicago harmless for any damage, relocation or replacement costs associated with damage, relocation or removal of private property caused by the City performing work in the public way.

Authority for the above named privilege is herein given and granted from and after March 1, 2016 through and including December 1, 2016.

Alderman _____

Brendan Reilly 42nd Ward

City of Chicago

O2016-2351

Office of the City Clerk

Document Tracking Sheet

Meeting Date:	3/16/2016
Sponsor(s):	Reilly (42)
Type:	Ordinance
Title:	Sidewalk cafe(s) for Sepia
Committee(s) Assignment:	Committee on Transportation and Public Way

ORDINANCE
SEPIA
Acct. No. 311235 - 1
Permit No. 1122183

Be It Ordained by the City Council of the City of Chicago:

Permission and authority are hereby given and granted to SEPIA upon the terms and subject to the conditions of this ordinance, to maintain and use a portion of the public right of way for a sidewalk cafe adjacent to its premises located at 123 N. Jefferson St.. Said sidewalk cafe area #1 shall be twenty-two (22) feet in length and eight (8) feet in width for a total of one hundred seventy-six (176) square feet and shall allow six (6) feet of clear space from the face of the curb/building line along N. Jefferson St.. The compensation for said space and the days and hours of operation for the sidewalk cafe shall be as follows:

Monday through Friday 11:30 a.m. until 10:00 p.m. Friday . Saturday 5:15 p.m. until 10:30 p.m. Sunday 10:30 a.m. until 10:00 p.m.
Compensation: $600.00
SEATING CAPACITY: 20

Sidewalk Cafe Permit and approved plan must be posted at all times.

This grant of privilege #1122183 for a sidewalk cafe shall be subject to the provisions of Section 10-28-800 though 10-28-885 of the Municipal Code of Chicago and the directions of the Commissioner of Department of Business Affairs and Consumer Protection, the Commissioner of Streets and Sanitation, and the Commissioner of Transportation.

The permit holder agrees to hold the City of Chicago harmless for any damage, relocation or replacement costs associated with damage, relocation or removal of private property caused by the City performing work in the public way.

Authority for the above named privilege is herein given and granted from and after March 1, 2016 through and including December 1, 2016.

Alderman _____

Brendan Reilly 42nd Ward

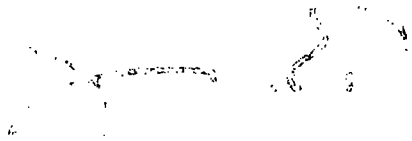

City of Chicago

O2016-2353

Office of the City Clerk

Document Tracking Sheet

Meeting Date:	3/16/2016
Sponsor(s):	Reilly (42)
Type:	Ordinance
Title:	Sidewalk cafe(s) for Shake Shack
Committee(s) Assignment:	Committee on Transportation and Public Way

ORDINANCE
SHAKE SHACK
Acct. No. 394000 - 1
Permit No. 1122235

Be It Ordained by the City Council of the City of Chicago:

Permission and authority are hereby given and granted to SHAKE SHACK upon the terms and subject to the conditions of this ordinance, to maintain and use a portion of the public right of way for a sidewalk cafe adjacent to its premises located at 12 S. Michigan Ave.. Said sidewalk cafe area #1 shall be thirty-one point eight three (31.83) feet in length and twelve point one seven (12.17) feet in width for a total of three hundred eighty-seven point three seven (387.37) square feet and shall allow six (6) feet of clear space from the face of the curb/building line along S. Michigan. The compensation for said space and the days and hours of operation for the sidewalk cafe shall be as follows:

Monday to Sunday 11:00 am - 11:00 pm
Compensation: $1,743.17
SEATING CAPACITY: 28

Sidewalk Cafe Permit and approved plan must be posted at all times.

This grant of privilege #1122235 for a sidewalk cafe shall be subject to the provisions of Section 10-28-800 though 10-28-885 of the Municipal Code of Chicago and the directions of the Commissioner of Department of Business Affairs and Consumer Protection, the Commissioner of Streets and Sanitation, and the Commissioner of Transportation.

The permit holder agrees to hold the City of Chicago harmless for any damage, relocation or replacement costs associated with damage, relocation or removal of private property caused by the City performing work in the public way.

Authority for the above named privilege is herein given and granted from and after March 1, 2016 through and including December 1, 2016.

Alderman _____

Brendan Reilly 42nd Ward

City of Chicago

O2016-2354

Office of the City Clerk

Document Tracking Sheet

Meeting Date:	3/16/2016
Sponsor(s):	Reilly (42)
Type:	Ordinance
Title:	Sidewalk cafe(s) for Shake Shack - 66 E Ohio St
Committee(s) Assignment:	Committee on Transportation and Public Way

ORDINANCE
SHAKE SHACK
Acct. No. 390179 - 1
Permit No. 1122238

Be It Ordained by the City Council of the City of Chicago:

Permission and authority are hereby given and granted to SHAKE SHACK upon the terms and subject to the conditions of this ordinance, to maintain and use a portion of the public right of way for a sidewalk cafe adjacent to its premises located at 66 E. Ohio St.. Said sidewalk cafe area #1 shall be twenty-one point five (21.5) feet in length and eight point two five (8.25) feet in width, area #2 shall be fourteen (14) feet in length and eight point one seven (8.17) feet in width for a total of two hundred ninety-one point seven six (291.76) square feet and shall allow six (6) feet of clear space from the face of the curb/building line along Rush Street. The compensation for said space and the days and hours of operation for the sidewalk cafe shall be as follows:

Monday through Sunday 11:00 a.m. to 12:00 midnight
Compensation: $671.04
SEATING CAPACITY: 16

Sidewalk Cafe Permit and approved plan must be posted at all times.

This grant of privilege #1122238 for a sidewalk cafe shall be subject to the provisions of Section 10-28-800 though 10-28-885 of the Municipal Code of Chicago and the directions of the Commissioner of Department of Business Affairs and Consumer Protection, the Commissioner of Streets and Sanitation, and the Commissioner of Transportation.

The permit holder agrees to hold the City of Chicago harmless for any damage, relocation or replacement costs associated with damage, relocation or removal of private property caused by the City performing work in the public way.

Authority for the above named privilege is herein given and granted from and after March 1, 2016 through and including December 1, 2016.

Alderman _____

Brendan Reilly 42nd Ward

City of Chicago

O2016-2356

Office of the City Clerk

Document Tracking Sheet

Meeting Date:	3/16/2016
Sponsor(s):	Reilly (42)
Type:	Ordinance
Title:	Sidewalk cafe(s) for Stans Donuts Erie Street
Committee(s) Assignment:	Committee on Transportation and Public Way

ORDINANCE
Stans Donuts Erie Street
Acct. No. 393306 - 1
Permit No. 1122043

Be It Ordained by the City Council of the City of Chicago:

Permission and authority are hereby given and granted to Stans Donuts Erie Street upon the terms and subject to the conditions of this ordinance, to maintain and use a portion of the public right of way for a sidewalk cafe adjacent to its premises located at 259 E. Erie St.. Said sidewalk cafe area #1 shall be thirty-one point five eight (31.58) feet in length and fifteen point seven five (15.75) feet in width for a total of four hundred ninety-seven point three nine (497.39) square feet and shall allow six (6) feet of clear space from the face of the curb/building line along North Fairbanks Court. The compensation for said space and the days and hours of operation for the sidewalk cafe shall be as follows:

Monday through Sunday 8:00 a.m. to 12:00 midnight
Compensation: $1,143.99
SEATING CAPACITY: 38

Sidewalk Cafe Permit and approved plan must be posted at all times.

This grant of privilege #1122043 for a sidewalk cafe shall be subject to the provisions of Section 10-28-800 though 10-28-885 of the Municipal Code of Chicago and the directions of the Commissioner of Department of Business Affairs and Consumer Protection, the Commissioner of Streets and Sanitation, and the Commissioner of Transportation.

The permit holder agrees to hold the City of Chicago harmless for any damage, relocation or replacement costs associated with damage, relocation or removal of private property caused by the City performing work in the public way.

Authority for the above named privilege is herein given and granted from and after March 1, 2016 through and including December 1, 2016.

Alderman _____

Brendan Reilly 42nd Ward

City of Chicago

O2016-2358

Office of the City Clerk

Document Tracking Sheet

Meeting Date:	3/16/2016
Sponsor(s):	Reilly (42)
Type:	Ordinance
Title:	Sidewalk cafe(s) for Subway 7709
Committee(s) Assignment:	Committee on Transportation and Public Way

ORDINANCE
Subway 7709
Acct. No. 267891 - 19
Permit No. 1122221

Be It Ordained by the City Council of the City of Chicago:

Permission and authority are hereby given and granted to Subway 7709 upon the terms and subject to the conditions of this ordinance, to maintain and use a portion of the public right of way for a sidewalk cafe adjacent to its premises located at 177 N. Wells St.. Said sidewalk cafe area #1 shall be fourteen (14) feet in length and five (5) feet in width for a total of seventy (70) square feet and shall allow six (6) feet of clear space from the face of the curb/building line along N. Wells Street. The compensation for said space and the days and hours of operation for the sidewalk cafe shall be as follows:

Monday through Friday 8:00 a.m. to 9:00 p.m. Saturday and Sunday 9:00 a.m. to 5:00 p.m.
Compensation: $600.00
SEATING CAPACITY: 8

Sidewalk Cafe Permit and approved plan must be posted at all times.

This grant of privilege #1122221 for a sidewalk cafe shall be subject to the provisions of Section 10-28-800 though 10-28-885 of the Municipal Code of Chicago and the directions of the Commissioner of Department of Business Affairs and Consumer Protection, the Commissioner of Streets and Sanitation, and the Commissioner of Transportation.

The permit holder agrees to hold the City of Chicago harmless for any damage, relocation or replacement costs associated with damage, relocation or removal of private property caused by the City performing work in the public way.

Authority for the above named privilege is herein given and granted from and after March 1, 2016 through and including December 1, 2016.

Alderman _____

Brendan Reilly 42nd Ward

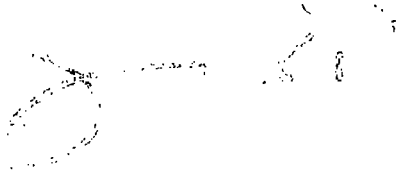

City of Chicago

O2016-2361

Office of the City Clerk

Document Tracking Sheet

Meeting Date:	3/16/2016
Sponsor(s):	Reilly (42)
Type:	Ordinance
Title:	Sidewalk cafe(s) for Su Casa
Committee(s) Assignment:	Committee on Transportation and Public Way

ORDINANCE
SU CASA
Acct. No. 220608 - 1
Permit No. 1122246

Be It Ordained by the City Council of the City of Chicago:

Permission and authority are hereby given and granted to SU CASA upon the terms and subject to the conditions of this ordinance, to maintain and use a portion of the public right of way for a sidewalk cafe adjacent to its premises located at 49 E. Ontario St.. Said sidewalk cafe area #1 shall be twenty-five (25) feet in length and four point three three (4.33) feet in width for a total of one hundred eight point two five (108.25) square feet and shall allow six (6) feet of clear space from the face of the curb/building line along E.ONTARIO ST.. The compensation for said space and the days and hours of operation for the sidewalk cafe shall be as follows:

Monday thru Sunday 11:30 a.m. to 9:00 p.m.
Compensation: $600.00
SEATING CAPACITY: 14

Sidewalk Cafe Permit and approved plan must be posted at all times.

This grant of privilege #1122246 for a sidewalk cafe shall be subject to the provisions of Section 10-28-800 though 10-28-885 of the Municipal Code of Chicago and the directions of the Commissioner of Department of Business Affairs and Consumer Protection, the Commissioner of Streets and Sanitation, and the Commissioner of Transportation.

The permit holder agrees to hold the City of Chicago harmless for any damage, relocation or replacement costs associated with damage, relocation or removal of private property caused by the City performing work in the public way.

Authority for the above named privilege is herein given and granted from and after March 1, 2016 through and including December 1, 2016.

Alderman _____

Brendan Reilly 42nd Ward

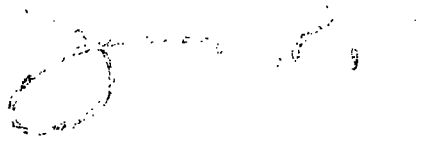

City of Chicago

O2016-2365

Office of the City Clerk

Document Tracking Sheet

Meeting Date:	3/16/2016
Sponsor(s):	Reilly (42)
Type:	Ordinance
Title:	Sidewalk cafe(s) for Subway 24453
Committee(s) Assignment:	Committee on Transportation and Public Way

ORDINANCE
Subway 24453
Acct. No. 267891 - 15
Permit No. 1122222

Be It Ordained by the City Council of the City of Chicago:

Permission and authority are hereby given and granted to Subway 24453 upon the terms and subject to the conditions of this ordinance, to maintain and use a portion of the public right of way for a sidewalk cafe adjacent to its premises located at 66 E. Washington St.. Said sidewalk cafe area #1 shall be ten (10) feet in length and five (5) feet in width for a total of fifty (50) square feet and shall allow six (6) feet of clear space from the face of the curb/building line along E. Washington Street. The compensation for said space and the days and hours of operation for the sidewalk cafe shall be as follows:

Monday through Sunday 8:00 a.m. to 12:00 Midnight
Compensation: $600.00
SEATING CAPACITY: 8

Sidewalk Cafe Permit and approved plan must be posted at all times.

This grant of privilege #1122222 for a sidewalk cafe shall be subject to the provisions of Section 10-28-800 though 10-28-885 of the Municipal Code of Chicago and the directions of the Commissioner of Department of Business Affairs and Consumer Protection, the Commissioner of Streets and Sanitation, and the Commissioner of Transportation.

The permit holder agrees to hold the City of Chicago harmless for any damage, relocation or replacement costs associated with damage, relocation or removal of private property caused by the City performing work in the public way.

Authority for the above named privilege is herein given and granted from and after March 1, 2016 through and including December 1, 2016.

Alderman _____

Brendan Reilly 42nd Ward

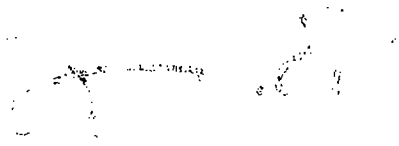

City of Chicago

O2016-2370

Office of the City Clerk

Document Tracking Sheet

Meeting Date:	3/16/2016
Sponsor(s):	Reilly (42)
Type:	Ordinance
Title:	Sidewalk cafe(s) for Subway No. 51581
Committee(s) Assignment:	Committee on Transportation and Public Way

ORDINANCE
SUBWAY #51581
Acct. No. 341488 - 7
Permit No. 1122223

Be It Ordained by the City Council of the City of Chicago:

Permission and authority are hereby given and granted to SUBWAY #51581 upon the terms and subject to the conditions of this ordinance, to maintain and use a portion of the public right of way for a sidewalk cafe adjacent to its premises located at 29 W. Lake St.. Said sidewalk cafe area #1 shall be twelve (12) feet in length and six (6) feet in width for a total of seventy-two (72) square feet and shall allow six (6) feet of clear space from the face of the curb/building line along W. Lake Street. The compensation for said space and the days and hours of operation for the sidewalk cafe shall be as follows:

Monday through Friday 8:00 a.m. to 12:00 midnight Saturday and Sunday 9:00 a.m. to 11:00 p.m.
Compensation: $600.00
SEATING CAPACITY: 8

Sidewalk Cafe Permit and approved plan must be posted at all times.

This grant of privilege #1122223 for a sidewalk cafe shall be subject to the provisions of Section 10-28-800 though 10-28-885 of the Municipal Code of Chicago and the directions of the Commissioner of Department of Business Affairs and Consumer Protection, the Commissioner of Streets and Sanitation, and the Commissioner of Transportation.

The permit holder agrees to hold the City of Chicago harmless for any damage, relocation or replacement costs associated with damage, relocation or removal of private property caused by the City performing work in the public way.

Authority for the above named privilege is herein given and granted from and after March 1, 2016 through and including December 1, 2016.

Alderman _____

Brendan Reilly 42nd Ward

City of Chicago

O2016-2374

Office of the City Clerk

Document Tracking Sheet

Meeting Date:	3/16/2016
Sponsor(s):	Reilly (42)
Type:	Ordinance
Title:	Sidewalk cafe(s) for Mr. Submarine
Committee(s) Assignment:	Committee on Transportation and Public Way

ORDINANCE
MR. SUBMARINE
Acct. No. 11041 - 1
Permit No. 1122421

Be It Ordained by the City Council of the City of Chicago:

Permission and authority are hereby given and granted to MR. SUBMARINE upon the terms and subject to the conditions of this ordinance, to maintain and use a portion of the public right of way for a sidewalk cafe adjacent to its premises located at 37 N. Wells St.. Said sidewalk cafe area #1 shall be twenty-five point two five (25.25) feet in length and seven point five (7.5) feet in width for a total of one hundred eighty-nine point three eight (189.38) square feet and shall allow six (6) feet of clear space from the face of the curb/building line along N. Wells Street. The compensation for said space and the days and hours of operation for the sidewalk cafe shall be as follows:

Monday through Thursday 8:00 a.m.to 8:00 p.m. Friday 8:00 am to 7:00 pm. Saturday 10:00 am to 3:00 pm.
Compensation: $852.19
SEATING CAPACITY: 24

Sidewalk Cafe Permit and approved plan must be posted at all times.

This grant of privilege #1122421 for a sidewalk cafe shall be subject to the provisions of Section 10-28-800 though 10-28-885 of the Municipal Code of Chicago and the directions of the Commissioner of Department of Business Affairs and Consumer Protection, the Commissioner of Streets and Sanitation, and the Commissioner of Transportation.

The permit holder agrees to hold the City of Chicago harmless for any damage, relocation or replacement costs associated with damage, relocation or removal of private property caused by the City performing work in the public way.

Authority for the above named privilege is herein given and granted from and after March 1, 2016 through and including December 1, 2016.

Alderman _____

Brendan Reilly 42nd Ward

City of Chicago

O2016-2379

Office of the City Clerk

Document Tracking Sheet

Meeting Date:	3/16/2016
Sponsor(s):	Reilly (42)
Type:	Ordinance
Title:	Sidewalk cafe(s) for Trattoria Isabella
Committee(s) Assignment:	Committee on Transportation and Public Way

ORDINANCE
TRATTORIA ISABELLA
Acct. No. 320408 - 1
Permit No. 1122068

Be It Ordained by the City Council of the City of Chicago:

Permission and authority are hereby given and granted to TRATTORIA ISABELLA upon the terms and subject to the conditions of this ordinance, to maintain and use a portion of the public right of way for a sidewalk cafe adjacent to its premises located at 217 N. Jefferson St.. Said sidewalk cafe area #1 shall be ninety-five (95) feet in length and ten (10) feet in width, area #2 shall be sixteen (16) feet in length and nine point two five (9.25) feet in width, area #3 shall be ten (10) feet in length and nine point two five (9.25) feet in width for a total of one thousand one hundred ninety point five (1190.5) square feet and shall allow six (6) feet of clear space from the face of the curb/building line along N Jefferson St. The compensation for said space and the days and hours of operation for the sidewalk cafe shall be as follows:

Monday through Sunday 10:00 a.m. until 12:00 a.m.
Compensation: $1,309.55
SEATING CAPACITY: 131

Sidewalk Cafe Permit and approved plan must be posted at all times.

This grant of privilege #1122068 for a sidewalk cafe shall be subject to the provisions of Section 10-28-800 though 10-28-885 of the Municipal Code of Chicago and the directions of the Commissioner of Department of Business Affairs and Consumer Protection, the Commissioner of Streets and Sanitation, and the Commissioner of Transportation.

The permit holder agrees to hold the City of Chicago harmless for any damage, relocation or replacement costs associated with damage, relocation or removal of private property caused by the City performing work in the public way.

Authority for the above named privilege is herein given and granted from and after March 1, 2016 through and including December 1, 2016.

Alderman _____

Brendan Reilly 42nd Ward

City of Chicago

O2016-2384

Office of the City Clerk

Document Tracking Sheet

Meeting Date:	3/16/2016
Sponsor(s):	Reilly (42)
Type:	Ordinance
Title:	Sidewalk cafe(s) for VHC Lower LLC
Committee(s) Assignment:	Committee on Transportation and Public Way

ORDINANCE
VHC LOWER, LLC
Acct. No. 388593 - 1
Permit No. 1122192

Be It Ordained by the City Council of the City of Chicago:

Permission and authority are hereby given and granted to VHC LOWER, LLC upon the terms and subject to the conditions of this ordinance, to maintain and use a portion of the public right of way for a sidewalk cafe adjacent to its premises located at 203 N. Wabash Ave.. Said sidewalk cafe area #1 shall be seventy (70) feet in length and ten point five (10.5) feet in width for a total of seven hundred thirty-five (735) square feet and shall allow six (6) feet of clear space from the face of the curb/building line along North Wabash Avenue. The compensation for said space and the days and hours of operation for the sidewalk cafe shall be as follows:

Monday through Sunday 8:00 a.m. to 12:00 midnight
Compensation: $3,307.50
SEATING CAPACITY: 28

Sidewalk Cafe Permit and approved plan must be posted at all times.

This grant of privilege #1122192 for a sidewalk cafe shall be subject to the provisions of Section 10-28-800 though 10-28-885 of the Municipal Code of Chicago and the directions of the Commissioner of Department of Business Affairs and Consumer Protection, the Commissioner of Streets and Sanitation, and the Commissioner of Transportation.

The permit holder agrees to hold the City of Chicago harmless for any damage, relocation or replacement costs associated with damage, relocation or removal of private property caused by the City performing work in the public way.

Authority for the above named privilege is herein given and granted from and after March 1, 2016 through and including December 1, 2016.

Alderman _____

Brendan Reilly 42nd Ward

City of Chicago

O2016-2388

Office of the City Clerk

Document Tracking Sheet

Meeting Date:	3/16/2016
Sponsor(s):	Reilly (42)
Type:	Ordinance
Title:	Sidewalk cafe(s) for Walgreens No. 15921
Committee(s) Assignment:	Committee on Transportation and Public Way

ORDINANCE
WALGREENS #15921
Acct. No. 7551 - 90
Permit No. 1122373

Be It Ordained by the City Council of the City of Chicago:

Permission and authority are hereby given and granted to WALGREENS #15921 upon the terms and subject to the conditions of this ordinance, to maintain and use a portion of the public right of way for a sidewalk cafe adjacent to its premises located at 410 N. Michigan Ave.. Said sidewalk cafe area #1 shall be fifty-one point five (51.5) feet in length and thirteen point zero eight (13.08) feet in width for a total of six hundred seventy-three point six two (673.62) square feet and shall allow six (6) feet of clear space from the face of the curb/building line along MICHIGAN AVNEUE. The compensation for said space and the days and hours of operation for the sidewalk cafe shall be as follows:

MONDAY THRU SUNDAY 8:00 AM - 10:00 PM
Compensation: $1,549.33
SEATING CAPACITY: 28

Sidewalk Cafe Permit and approved plan must be posted at all times.

This grant of privilege #1122373 for a sidewalk cafe shall be subject to the provisions of Section 10-28-800 though 10-28-885 of the Municipal Code of Chicago and the directions of the Commissioner of Department of Business Affairs and Consumer Protection, the Commissioner of Streets and Sanitation, and the Commissioner of Transportation.

The permit holder agrees to hold the City of Chicago harmless for any damage, relocation or replacement costs associated with damage, relocation or removal of private property caused by the City performing work in the public way.

Authority for the above named privilege is herein given and granted from and after March 1, 2016 through and including December 1, 2016.

Alderman _____

Brendan Reilly 42nd Ward

City of Chicago

O2016-2390

Office of the City Clerk

Document Tracking Sheet

Meeting Date:	3/16/2016
Sponsor(s):	Reilly (42)
Type:	Ordinance
Title:	Sidewalk cafe(s) for West Egg Cafe
Committee(s) Assignment:	Committee on Transportation and Public Way

ORDINANCE
WEST EGG CAFE
Acct. No. 85857 - 2
Permit No. 1122369

Be It Ordained by the City Council of the City of Chicago:

Permission and authority are hereby given and granted to WEST EGG CAFE upon the terms and subject to the conditions of this ordinance, to maintain and use a portion of the public right of way for a sidewalk cafe adjacent to its premises located at 620 N. Fairbanks Ct.. Said sidewalk cafe area #1 shall be eighteen (18) feet in length and fourteen (14) feet in width for a total of two hundred fifty-two (252) square feet and shall allow six (6) feet of clear space from the face of the curb/building line along E.ONTARIO. The compensation for said space and the days and hours of operation for the sidewalk cafe shall be as follows:

Monday thru Sunday 8:00 a.m.to 3:00 p.m.
Compensation: $600.00
SEATING CAPACITY: 20

Sidewalk Cafe Permit and approved plan must be posted at all times.

This grant of privilege #1122369 for a sidewalk cafe shall be subject to the provisions of Section 10-28-800 though 10-28-885 of the Municipal Code of Chicago and the directions of the Commissioner of Department of Business Affairs and Consumer Protection, the Commissioner of Streets and Sanitation, and the Commissioner of Transportation.

The permit holder agrees to hold the City of Chicago harmless for any damage, relocation or replacement costs associated with damage, relocation or removal of private property caused by the City performing work in the public way.

Authority for the above named privilege is herein given and granted from and after March 1, 2016 through and including December 1, 2016.

Alderman _____

Brendan Reilly 42nd Ward

City of Chicago

O2016-2394

Office of the City Clerk

Document Tracking Sheet

Meeting Date:	3/16/2016
Sponsor(s):	Reilly (42)
Type:	Ordinance
Title:	Sidewalk cafe(s) for Wit, The
Committee(s) Assignment:	Committee on Transportation and Public Way

ORDINANCE
THE WIT
Acct. No. 306327 - 1
Permit No. 1122487

Be It Ordained by the City Council of the City of Chicago:

Permission and authority are hereby given and granted to THE WIT upon the terms and subject to the conditions of this ordinance, to maintain and use a portion of the public right of way for a sidewalk cafe adjacent to its premises located at 201 N. State St.. Said sidewalk cafe area #1 shall be twelve point two five (12.25) feet in length and eleven point six seven (11.67) feet in width for a total of one hundred forty-two point nine six (142.96) square feet and shall allow six (6) feet of clear space from the face of the curb/building line along North State Street. The compensation for said space and the days and hours of operation for the sidewalk cafe shall be as follows:

Monday through Sunday 8:00 a.m. until 9:00 p.m.
Compensation: $643.31
SEATING CAPACITY: 14

Sidewalk Cafe Permit and approved plan must be posted at all times.

This grant of privilege #1122487 for a sidewalk cafe shall be subject to the provisions of Section 10-28-800 though 10-28-885 of the Municipal Code of Chicago and the directions of the Commissioner of Department of Business Affairs and Consumer Protection, the Commissioner of Streets and Sanitation, and the Commissioner of Transportation.

The permit holder agrees to hold the City of Chicago harmless for any damage, relocation or replacement costs associated with damage, relocation or removal of private property caused by the City performing work in the public way.

Authority for the above named privilege is herein given and granted from and after March 1, 2016 through and including December 1, 2016.

Alderman _____

Brendan Reilly 42nd Ward

City of Chicago

O2016-2395

Office of the City Clerk

Document Tracking Sheet

Meeting Date:	3/16/2016
Sponsor(s):	Reilly (42)
Type:	Ordinance
Title:	Sidewalk cafe(s) for Xoco
Committee(s) Assignment:	Committee on Transportation and Public Way

ORDINANCE
XOCO
Acct. No. 5948 - 7
Permit No. 1122244

Be It Ordained by the City Council of the City of Chicago:

Permission and authority are hereby given and granted to XOCO upon the terms and subject to the conditions of this ordinance, to maintain and use a portion of the public right of way for a sidewalk cafe adjacent to its premises located at 65 W. Illinois St.. Said sidewalk cafe area #1 shall be sixteen (16) feet in length and four point six seven (4.67) feet in width, area #2 shall be eight (8) feet in length and four point six seven (4.67) feet in width, area #3 shall be eight (8) feet in length and four point six seven (4.67) feet in width, area #4 shall be five (5) feet in length and four point six seven (4.67) feet in width for a total of one hundred seventy-two point seven nine (172.79) square feet and shall allow six (6) feet of clear space from the face of the curb/building line along W. Illinois. The compensation for said space and the days and hours of operation for the sidewalk cafe shall be as follows:

Tuesday through Saturday 8:00am until 12:00am Midnight Closed Sunday & Monday
Compensation: $600.00
SEATING CAPACITY: 26

Sidewalk Cafe Permit and approved plan must be posted at all times.

This grant of privilege #1122244 for a sidewalk cafe shall be subject to the provisions of Section 10-28-800 though 10-28-885 of the Municipal Code of Chicago and the directions of the Commissioner of Department of Business Affairs and Consumer Protection, the Commissioner of Streets and Sanitation, and the Commissioner of Transportation.

The permit holder agrees to hold the City of Chicago harmless for any damage, relocation or replacement costs associated with damage, relocation or removal of private property caused by the City performing work in the public way.

Authority for the above named privilege is herein given and granted from and after March 1, 2016 through and including December 1, 2016.

Alderman _____

Brendan Reilly 42nd Ward

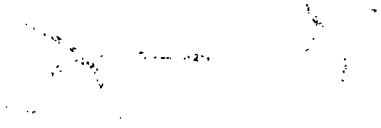

City of Chicago

O2016-2396

Office of the City Clerk

Document Tracking Sheet

Meeting Date:	3/16/2016
Sponsor(s):	Reilly (42)
Type:	Ordinance
Title:	Sidewalk cafe(s) for 3 Greens Market
Committee(s) Assignment:	Committee on Transportation and Public Way

ORDINANCE
3 GREENS MARKET
Acct. No. 379375 - 1
Permit No. 1122198

Be It Ordained by the City Council of the City of Chicago:

Permission and authority are hereby given and granted to 3 GREENS MARKET upon the terms and subject to the conditions of this ordinance, to maintain and use a portion of the public right of way for a sidewalk cafe adjacent to its premises located at 354 W. Hubbard St.. Said sidewalk cafe area #1 shall be fifty (50) feet in length and ten (10) feet in width, area #2 shall be twenty-five point eight three (25.83) feet in length and seven (7) feet in width for a total of six hundred eighty point eight one (680.81) square feet and shall allow six (6) feet of clear space from the face of the curb/building line along W. Hubbard Street. The compensation for said space and the days and hours of operation for the sidewalk cafe shall be as follows:

Monday through Sunday 8:00 a.m. to 12:00 midnight
Compensation: $748.89
SEATING CAPACITY: 50

Sidewalk Cafe Permit and approved plan must be posted at all times.

This grant of privilege #1122198 for a sidewalk cafe shall be subject to the provisions of Section 10-28-800 though 10-28-885 of the Municipal Code of Chicago and the directions of the Commissioner of Department of Business Affairs and Consumer Protection, the Commissioner of Streets and Sanitation, and the Commissioner of Transportation.

The permit holder agrees to hold the City of Chicago harmless for any damage, relocation or replacement costs associated with damage, relocation or removal of private property caused by the City performing work in the public way.

Authority for the above named privilege is herein given and granted from and after March 1, 2016 through and including December 1, 2016.

Alderman _____

Brendan Reilly 42nd Ward

City of Chicago

O2016-2398

Office of the City Clerk

Document Tracking Sheet

Meeting Date:	3/16/2016
Sponsor(s):	Reilly (42)
Type:	Ordinance
Title:	Sidewalk cafe(s) for 7 Lions Bar and Cellar
Committee(s) Assignment:	Committee on Transportation and Public Way

ORDINANCE
7 LIONS BAR AND CELLAR
Acct. No. 390355 - 1
Permit No. 1122335

Be It Ordained by the City Council of the City of Chicago:

Permission and authority are hereby given and granted to 7 LIONS BAR AND CELLAR upon the terms and subject to the conditions of this ordinance, to maintain and use a portion of the public right of way for a sidewalk cafe adjacent to its premises located at 130 S. Michigan Ave.. Said sidewalk cafe area #1 shall be sixty-one point six seven (61.67) feet in length and twelve (12) feet in width for a total of seven hundred forty point zero four (740.04) square feet and shall allow six (6) feet of clear space from the face of the curb/building line along S. Michigan. The compensation for said space and the days and hours of operation for the sidewalk cafe shall be as follows:

Monday to Friday 11:00 am - 12:00 am Saturday & Sunday 10:00 am - 12:00 am
Compensation: $3,330.18
SEATING CAPACITY: 50

Sidewalk Cafe Permit and approved plan must be posted at all times.

This grant of privilege #1122335 for a sidewalk cafe shall be subject to the provisions of Section 10-28-800 though 10-28-885 of the Municipal Code of Chicago and the directions of the Commissioner of Department of Business Affairs and Consumer Protection, the Commissioner of Streets and Sanitation, and the Commissioner of Transportation.

The permit holder agrees to hold the City of Chicago harmless for any damage, relocation or replacement costs associated with damage, relocation or removal of private property caused by the City performing work in the public way.

Authority for the above named privilege is herein given and granted from and after March 1, 2016 through and including December 1, 2016.

Alderman _____

Brendan Reilly 42nd Ward

City of Chicago

O2016-2399

Office of the City Clerk

Document Tracking Sheet

Meeting Date:	3/16/2016
Sponsor(s):	Reilly (42)
Type:	Ordinance
Title:	Sidewalk cafe(s) for 312 Chicago
Committee(s) Assignment:	Committee on Transportation and Public Way

ORDINANCE
312 CHICAGO
Acct. No. 314818 - 2
Permit No. 1122226

Be It Ordained by the City Council of the City of Chicago:

Permission and authority are hereby given and granted to 312 CHICAGO upon the terms and subject to the conditions of this ordinance, to maintain and use a portion of the public right of way for a sidewalk cafe adjacent to its premises located at 136 N. La Salle St.. Said sidewalk cafe area #1 shall be forty-two (42) feet in length and ten (10) feet in width for a total of four hundred twenty (420) square feet and shall allow six (6) feet of clear space from the face of the curb/building line along N. La Salle St.. The compensation for said space and the days and hours of operation for the sidewalk cafe shall be as follows:

Monday through Friday 11:00 a.m. to 11:00 p.m. Saturday 11:00 a.m. to 11:00 p.m. Sunday 11:00 a.m. to 10:00 p.m.
Compensation: $1,890.00
SEATING CAPACITY: 20

Sidewalk Cafe Permit and approved plan must be posted at all times.

This grant of privilege #1122226 for a sidewalk cafe shall be subject to the provisions of Section 10-28-800 though 10-28-885 of the Municipal Code of Chicago and the directions of the Commissioner of Department of Business Affairs and Consumer Protection, the Commissioner of Streets and Sanitation, and the Commissioner of Transportation.

The permit holder agrees to hold the City of Chicago harmless for any damage, relocation or replacement costs associated with damage, relocation or removal of private property caused by the City performing work in the public way.

Authority for the above named privilege is herein given and granted from and after March 1, 2016 through and including December 1, 2016.

Alderman _____

Brendan Reilly 42nd Ward

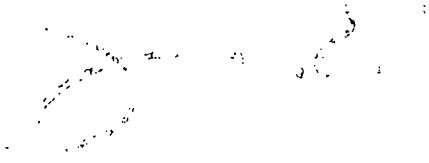

City of Chicago

O2016-2400

Office of the City Clerk

Document Tracking Sheet

Meeting Date:	3/16/2016
Sponsor(s):	Smith (43)
Type:	Ordinance
Title:	Sidewalk cafe(s) for Athenian Room Restaurant
Committee(s) Assignment:	Committee on Transportation and Public Way

ORDINANCE
ATHENIAN ROOM RESTAURANT
Acct. No. 3044 - 1
Permit No. 1122173

Be It Ordained by the City Council of the City of Chicago:

Permission and authority are hereby given and granted to ATHENIAN ROOM RESTAURANT upon the terms and subject to the conditions of this ordinance, to maintain and use a portion of the public right of way for a sidewalk cafe adjacent to its premises located at 807 W. Webster Ave.. Said sidewalk cafe area #1 shall be fifty point eight three (50.83) feet in length and five point six seven (5.67) feet in width for a total of two hundred eighty-eight point two one (288.21) square feet and shall allow six (6) feet of clear space from the face of the curb/building line along W. Webster Avenue. The compensation for said space and the days and hours of operation for the sidewalk cafe shall be as follows:

Monday through Saturday 11:30 a.m.to 10:30 p.m.Sunday 12:00 noon to 9:30 p.m.
Compensation: $600.00
SEATING CAPACITY: 24

Sidewalk Cafe Permit and approved plan must be posted at all times.

This grant of privilege #1122173 for a sidewalk cafe shall be subject to the provisions of Section 10-28-800 though 10-28-885 of the Municipal Code of Chicago and the directions of the Commissioner of Department of Business Affairs and Consumer Protection, the Commissioner of Streets and Sanitation, and the Commissioner of Transportation.

The permit holder agrees to hold the City of Chicago harmless for any damage, relocation or replacement costs associated with damage, relocation or removal of private property caused by the City performing work in the public way.

Authority for the above named privilege is herein given and granted from and after March 1, 2016 through and including December 1, 2016.

Alderman _____

Michele Smith 43rd Ward

City of Chicago

O2016-2402

Office of the City Clerk

Document Tracking Sheet

Meeting Date:	3/16/2016
Sponsor(s):	Smith (43)
Type:	Ordinance
Title:	Sidewalk cafe(s) for Basil Leaf Cafe/Sage
Committee(s) Assignment:	Committee on Transportation and Public Way

ORDINANCE
BASIL LEAF CAFE/SAGE
Acct. No. 280339 - 3
Permit No. 1122344

Be It Ordained by the City Council of the City of Chicago:

Permission and authority are hereby given and granted to BASIL LEAF CAFE/SAGE upon the terms and subject to the conditions of this ordinance, to maintain and use a portion of the public right of way for a sidewalk cafe adjacent to its premises located at 2461-2465 N. Clark St.. Said sidewalk cafe area #1 shall be fifty-three point five (53.5) feet in length and four point six seven (4.67) feet in width, area #2 shall be six (6) feet in length and four point six seven (4.67) feet in width for a total of two hundred seventy-seven point eight seven (277.87) square feet and shall allow six (6) feet of clear space from the face of the curb/building line along W. Roslyn Place, W. Roslyn Place. The compensation for said space and the days and hours of operation for the sidewalk cafe shall be as follows:

Monday through Sunday 10:00 a.m. to 12:00 midnight
Compensation: $600.00
SEATING CAPACITY: 20

Sidewalk Cafe Permit and approved plan must be posted at all times.

This grant of privilege #1122344 for a sidewalk cafe shall be subject to the provisions of Section 10-28-800 though 10-28-885 of the Municipal Code of Chicago and the directions of the Commissioner of Department of Business Affairs and Consumer Protection, the Commissioner of Streets and Sanitation, and the Commissioner of Transportation.

The permit holder agrees to hold the City of Chicago harmless for any damage, relocation or replacement costs associated with damage, relocation or removal of private property caused by the City performing work in the public way.

Authority for the above named privilege is herein given and granted from and after March 1, 2016 through and including December 1, 2016.

Alderman _____

Michele Smith 43rd Ward

City of Chicago

O2016-2403

Office of the City Clerk

Document Tracking Sheet

Meeting Date:	3/16/2016
Sponsor(s):	Smith (43)
Type:	Ordinance
Title:	Sidewalk cafe(s) for Chez Moi
Committee(s) Assignment:	Committee on Transportation and Public Way

ORDINANCE
CHEZ MOI
Acct. No. 183 - 1
Permit No. 1122201

Be It Ordained by the City Council of the City of Chicago:

Permission and authority are hereby given and granted to CHEZ MOI upon the terms and subject to the conditions of this ordinance, to maintain and use a portion of the public right of way for a sidewalk cafe adjacent to its premises located at 2100 N. Halsted St.. Said sidewalk cafe area #1 shall be sixteen point eight three (16.83) feet in length and eight (8) feet in width, area #2 shall be fourteen point five (14.5) feet in length and eight (8) feet in width, area #3 shall be eighteen (18) feet in length and eight (8) feet in width for a total of three hundred ninety-four point six four (394.64) square feet and shall allow six (6) feet of clear space from the face of the curb/building line along W. DICKENS. The compensation for said space and the days and hours of operation for the sidewalk cafe shall be as follows:

Sunday through Thursday 9:30 a.m. to 10:00 p.m. Friday and Saturday 9:30 a.m. to 11:00 p.m.
Compensation: $600.00
SEATING CAPACITY: 32

Sidewalk Cafe Permit and approved plan must be posted at all times.

This grant of privilege #1122201 for a sidewalk cafe shall be subject to the provisions of Section 10-28-800 though 10-28-885 of the Municipal Code of Chicago and the directions of the Commissioner of Department of Business Affairs and Consumer Protection, the Commissioner of Streets and Sanitation, and the Commissioner of Transportation.

The permit holder agrees to hold the City of Chicago harmless for any damage, relocation or replacement costs associated with damage, relocation or removal of private property caused by the City performing work in the public way.

Authority for the above named privilege is herein given and granted from and after March 1, 2016 through and including December 1, 2016.

Alderman _____

Michele Smith 43rd Ward

City of Chicago

O2016-2410

Office of the City Clerk

Document Tracking Sheet

Meeting Date:	3/16/2016
Sponsor(s):	Smith (43)
Type:	Ordinance
Title:	Sidewalk cafe(s) for Floriole Bakery LLC
Committee(s) Assignment:	Committee on Transportation and Public Way

ORDINANCE
FLORIOLE BAKERY LLC
Acct. No. 330859 - 2
Permit No. 1122354

Be It Ordained by the City Council of the City of Chicago:

Permission and authority are hereby given and granted to FLORIOLE BAKERY LLC upon the terms and subject to the conditions of this ordinance, to maintain and use a portion of the public right of way for a sidewalk cafe adjacent to its premises located at 1220 W. Webster Ave.. Said sidewalk cafe area #1 shall be twenty-four point one seven (24.17) feet in length and six point five (6.5) feet in width for a total of one hundred fifty-seven point one one (157.11) square feet and shall allow six (6) feet of clear space from the face of the curb/building line along W. Webster Ave. The compensation for said space and the days and hours of operation for the sidewalk cafe shall be as follows:

Sunday through Saturday 8:00am until 10:00pm
Compensation: $600.00
SEATING CAPACITY: 16

Sidewalk Cafe Permit and approved plan must be posted at all times.

This grant of privilege #1122354 for a sidewalk cafe shall be subject to the provisions of Section 10-28-800 though 10-28-885 of the Municipal Code of Chicago and the directions of the Commissioner of Department of Business Affairs and Consumer Protection, the Commissioner of Streets and Sanitation, and the Commissioner of Transportation.

The permit holder agrees to hold the City of Chicago harmless for any damage, relocation or replacement costs associated with damage, relocation or removal of private property caused by the City performing work in the public way.

Authority for the above named privilege is herein given and granted from and after March 1, 2016 through and including December 1, 2016.

Alderman _____

Michele Smith 43rd Ward

City of Chicago

O2016-2417

Office of the City Clerk

Document Tracking Sheet

Meeting Date:	3/16/2016
Sponsor(s):	Smith (43)
Type:	Ordinance
Title:	Sidewalk cafe(s) for Frances' Restaurant & Deli, Inc.
Committee(s) Assignment:	Committee on Transportation and Public Way

ORDINANCE
FRANCES' REST & DELI INC
Acct. No. 7293 - 1
Permit No. 1121896

Be It Ordained by the City Council of the City of Chicago:

Permission and authority are hereby given and granted to FRANCES' REST & DELI INC upon the terms and subject to the conditions of this ordinance, to maintain and use a portion of the public right of way for a sidewalk cafe adjacent to its premises located at 2552-54 N. Clark St.. Said sidewalk cafe area #1 shall be forty (40) feet in length and four (4) feet in width for a total of one hundred sixty (160) square feet and shall allow six (6) feet of clear space from the face of the curb/building line along N. Clark. The compensation for said space and the days and hours of operation for the sidewalk cafe shall be as follows:

Monday 10:00am until 3:00pm Tuesday through Friday 9:00am until 10:00pm Saturday and Sunday 8:00am until 10:00pm
Compensation: $600.00
SEATING CAPACITY: 24

Sidewalk Cafe Permit and approved plan must be posted at all times.

This grant of privilege #1121896 for a sidewalk cafe shall be subject to the provisions of Section 10-28-800 though 10-28-885 of the Municipal Code of Chicago and the directions of the Commissioner of Department of Business Affairs and Consumer Protection, the Commissioner of Streets and Sanitation, and the Commissioner of Transportation.

The permit holder agrees to hold the City of Chicago harmless for any damage, relocation or replacement costs associated with damage, relocation or removal of private property caused by the City performing work in the public way.

Authority for the above named privilege is herein given and granted from and after March 1, 2016 through and including December 1, 2016.

Alderman Michele Smith

Michele Smith 43rd Ward

City of Chicago

O2016-2422

Office of the City Clerk

Document Tracking Sheet

Meeting Date:	3/16/2016
Sponsor(s):	Smith (43)
Type:	Ordinance
Title:	Sidewalk cafe(s) for Glascott's Groggery
Committee(s) Assignment:	Committee on Transportation and Public Way

ORDINANCE
GLASCOTT'S GROGGERY
Acct. No. 34110 - 1
Permit No. 1122174

Be It Ordained by the City Council of the City of Chicago:

Permission and authority are hereby given and granted to GLASCOTT'S GROGGERY upon the terms and subject to the conditions of this ordinance, to maintain and use a portion of the public right of way for a sidewalk cafe adjacent to its premises located at 2158 N. Halsted St.. Said sidewalk cafe area #1 shall be forty (40) feet in length and seven point five eight (7.58) feet in width for a total of three hundred three point two (303.2) square feet and shall allow six (6) feet of clear space from the face of the curb/building line along W. Webster. The compensation for said space and the days and hours of operation for the sidewalk cafe shall be as follows:

Monday through Sunday 11:00 a.m. to 10:00 p.m.
Compensation: $600.00
SEATING CAPACITY: 18

Sidewalk Cafe Permit and approved plan must be posted at all times.

This grant of privilege #1122174 for a sidewalk cafe shall be subject to the provisions of Section 10-28-800 though 10-28-885 of the Municipal Code of Chicago and the directions of the Commissioner of Department of Business Affairs and Consumer Protection, the Commissioner of Streets and Sanitation, and the Commissioner of Transportation.

The permit holder agrees to hold the City of Chicago harmless for any damage, relocation or replacement costs associated with damage, relocation or removal of private property caused by the City performing work in the public way.

Authority for the above named privilege is herein given and granted from and after March 1, 2016 through and including December 1, 2016.

Alderman _____

Michele Smith 43rd Ward

City of Chicago

O2016-2427

Office of the City Clerk

Document Tracking Sheet

Meeting Date:	3/16/2016
Sponsor(s):	Smith (43)
Type:	Ordinance
Title:	Sidewalk cafe(s) for Le Pain Quotidien
Committee(s) Assignment:	Committee on Transportation and Public Way

ORDINANCE
LE PAIN QUOTIDIEN
Acct. No. 387532 - 1
Permit No. 1122456

Be It Ordained by the City Council of the City of Chicago:

Permission and authority are hereby given and granted to LE PAIN QUOTIDIEN upon the terms and subject to the conditions of this ordinance, to maintain and use a portion of the public right of way for a sidewalk cafe adjacent to its premises located at 1000-1002 W. Armitage Ave.. Said sidewalk cafe area #1 shall be nine (9) feet in length and three point one seven (3.17) feet in width, area #2 shall be nine (9) feet in length and three point one seven (3.17) feet in width, area #3 shall be eight point nine two (8.92) feet in length and three point one seven (3.17) feet in width, area #4 shall be fourteen point six seven (14.67) feet in length and three point one seven (3.17) feet in width, area #5 shall be seventeen point four two (17.42) feet in length and five point one seven (5.17) feet in width for a total of two hundred twenty-one point nine (221.9) square feet and shall allow six (6) feet of clear space from the face of the curb/building line along W. Armitage Avenue, N. Sheffield Avenue. The compensation for said space and the days and hours of operation for the sidewalk cafe shall be as follows:

Monday through Sunday 8:00 a.m. to 10:00 p.m.
Compensation: $600.00
SEATING CAPACITY: 22

Sidewalk Cafe Permit and approved plan must be posted at all times.

This grant of privilege #1122456 for a sidewalk cafe shall be subject to the provisions of Section 10-28-800 though 10-28-885 of the Municipal Code of Chicago and the directions of the Commissioner of Department of Business Affairs and Consumer Protection, the Commissioner of Streets and Sanitation, and the Commissioner of Transportation.

The permit holder agrees to hold the City of Chicago harmless for any damage, relocation or replacement costs associated with damage, relocation or removal of private property caused by the City performing work in the public way.

Authority for the above named privilege is herein given and granted from and after March 1, 2016 through and including December 1, 2016.

Alderman _____

Michele Smith 43rd Ward

City of Chicago

O2016-2430

Office of the City Clerk

Document Tracking Sheet

Meeting Date:	3/16/2016
Sponsor(s):	Smith (43)
Type:	Ordinance
Title:	Sidewalk cafe(s) for Sapori
Committee(s) Assignment:	Committee on Transportation and Public Way

ORDINANCE
SAPORI
Acct. No. 21550 - 4
Permit No. 1122303

Be It Ordained by the City Council of the City of Chicago:

Permission and authority are hereby given and granted to SAPORI upon the terms and subject to the conditions of this ordinance, to maintain and use a portion of the public right of way for a sidewalk cafe adjacent to its premises located at 2701 N. Halsted St.. Said sidewalk cafe area #1 shall be forty-eight (48) feet in length and three (3) feet in width, area #2 shall be sixty-eight (68) feet in length and three (3) feet in width for a total of three hundred forty-eight (348) square feet and shall allow six (6) feet of clear space from the face of the curb/building line along W. Schubert Avenue. The compensation for said space and the days and hours of operation for the sidewalk cafe shall be as follows:

Monday through Sunday 3:00 p.m. to 11:00 p.m.
Compensation: $626.40
SEATING CAPACITY: 68

Sidewalk Cafe Permit and approved plan must be posted at all times.

This grant of privilege #1122303 for a sidewalk cafe shall be subject to the provisions of Section 10-28-800 though 10-28-885 of the Municipal Code of Chicago and the directions of the Commissioner of Department of Business Affairs and Consumer Protection, the Commissioner of Streets and Sanitation, and the Commissioner of Transportation.

The permit holder agrees to hold the City of Chicago harmless for any damage, relocation or replacement costs associated with damage, relocation or removal of private property caused by the City performing work in the public way.

Authority for the above named privilege is herein given and granted from and after March 1, 2016 through and including December 1, 2016.

Alderman _____

Michele Smith 43rd Ward

City of Chicago

O2016-2436

Office of the City Clerk

Document Tracking Sheet

Meeting Date:	3/16/2016
Sponsor(s):	Smith (43)
Type:	Ordinance
Title:	Sidewalk cafe(s) for Snarf's Sandwiches
Committee(s) Assignment:	Committee on Transportation and Public Way

ORDINANCE
SNARF'S SANDWICHES
Acct. No. 390127 - 1
Permit No. 1122432

Be It Ordained by the City Council of the City of Chicago:

Permission and authority are hereby given and granted to SNARF'S SANDWICHES upon the terms and subject to the conditions of this ordinance, to maintain and use a portion of the public right of way for a sidewalk cafe adjacent to its premises located at 2201 N. Lincoln Ave.. Said sidewalk cafe area #1 shall be twenty-two (22) feet in length and five (5) feet in width, area #2 shall be twenty-two (22) feet in length and five (5) feet in width for a total of two hundred twenty (220) square feet and shall allow six (6) feet of clear space from the face of the curb/building line along N. Geneva Terrace. The compensation for said space and the days and hours of operation for the sidewalk cafe shall be as follows:

Monday through Sunday 9:00 a.m. to 10:00 p.m.
Compensation: $600.00
SEATING CAPACITY: 32

Sidewalk Cafe Permit and approved plan must be posted at all times.

This grant of privilege #1122432 for a sidewalk cafe shall be subject to the provisions of Section 10-28-800 though 10-28-885 of the Municipal Code of Chicago and the directions of the Commissioner of Department of Business Affairs and Consumer Protection, the Commissioner of Streets and Sanitation, and the Commissioner of Transportation.

The permit holder agrees to hold the City of Chicago harmless for any damage, relocation or replacement costs associated with damage, relocation or removal of private property caused by the City performing work in the public way.

Authority for the above named privilege is herein given and granted from and after March 1, 2016 through and including December 1, 2016.

Alderman _____

Michele Smith 43rd Ward

City of Chicago

O2016-2438

Office of the City Clerk

Document Tracking Sheet

Meeting Date:	3/16/2016
Sponsor(s):	Smith (43)
Type:	Ordinance
Title:	Sidewalk cafe(s) for Tarantino's
Committee(s) Assignment:	Committee on Transportation and Public Way

ORDINANCE
TARANTINO'S
Acct. No. 15435 - 1
Permit No. 1121929

Be It Ordained by the City Council of the City of Chicago:

Permission and authority are hereby given and granted to TARANTINO'S upon the terms and subject to the conditions of this ordinance, to maintain and use a portion of the public right of way for a sidewalk cafe adjacent to its premises located at 1112 W. Armitage Ave.. Said sidewalk cafe area #1 shall be seventy (70) feet in length and eleven (11) feet in width for a total of seven hundred seventy (770) square feet and shall allow six (6) feet of clear space from the face of the curb/building line along N.SEMINARY. The compensation for said space and the days and hours of operation for the sidewalk cafe shall be as follows:

Sunday thru Thursday 10:00 a.m. to 11:00 p.m.Friday & Saturday 10:00 a.m. to 11:00 p.m.
Compensation: $847.00
SEATING CAPACITY: 56

Sidewalk Cafe Permit and approved plan must be posted at all times.

This grant of privilege #1121929 for a sidewalk cafe shall be subject to the provisions of Section 10-28-800 though 10-28-885 of the Municipal Code of Chicago and the directions of the Commissioner of Department of Business Affairs and Consumer Protection, the Commissioner of Streets and Sanitation, and the Commissioner of Transportation.

The permit holder agrees to hold the City of Chicago harmless for any damage, relocation or replacement costs associated with damage, relocation or removal of private property caused by the City performing work in the public way.

Authority for the above named privilege is herein given and granted from and after March 1, 2016 through and including December 1, 2016.

Alderman _____

Michele Smith 43rd Ward

City of Chicago

O2016-2462

Office of the City Clerk

Document Tracking Sheet

Meeting Date:	3/16/2016
Sponsor(s):	Tunney (44)
Type:	Ordinance
Title:	Sidewalk cafe(s) for Als Beef
Committee(s) Assignment:	Committee on Transportation and Public Way

ORDINANCE
Als Beef
Acct. No. 360246 - 1
Permit No. 1122377

Be It Ordained by the City Council of the City of Chicago:

Permission and authority are hereby given and granted to Als Beef upon the terms and subject to the conditions of this ordinance, to maintain and use a portion of the public right of way for a sidewalk cafe adjacent to its premises located at 3420 N. Clark St.. Said sidewalk cafe area #1 shall be seventy-two (72) feet in length and twelve point five (12.5) feet in width for a total of nine hundred (900) square feet and shall allow six (6) feet of clear space from the face of the curb/building line along N. Sheffield. The compensation for said space and the days and hours of operation for the sidewalk cafe shall be as follows:

Sunday through Saturday 10:00am until 10:00pm
Compensation: $990.00
SEATING CAPACITY: 28

Sidewalk Cafe Permit and approved plan must be posted at all times.

This grant of privilege #1122377 for a sidewalk cafe shall be subject to the provisions of Section 10-28-800 though 10-28-885 of the Municipal Code of Chicago and the directions of the Commissioner of Department of Business Affairs and Consumer Protection, the Commissioner of Streets and Sanitation, and the Commissioner of Transportation.

The permit holder agrees to hold the City of Chicago harmless for any damage, relocation or replacement costs associated with damage, relocation or removal of private property caused by the City performing work in the public way.

Authority for the above named privilege is herein given and granted from and after March 1, 2016 through and including December 1, 2016.

Alderman Thomas Tunney

Thomas Tunney 44th Ward

City of Chicago

O2016-2463

Office of the City Clerk

Document Tracking Sheet

Meeting Date:	3/16/2016
Sponsor(s):	Tunney (44)
Type:	Ordinance
Title:	Sidewalk cafe(s) for Avenue Tavern
Committee(s) Assignment:	Committee on Transportation and Public Way

ORDINANCE
AVENUE TAVERN
Acct. No. 245413 - 1
Permit No. 1122044

Be It Ordained by the City Council of the City of Chicago:

Permission and authority are hereby given and granted to AVENUE TAVERN upon the terms and subject to the conditions of this ordinance, to maintain and use a portion of the public right of way for a sidewalk cafe adjacent to its premises located at 2914-16 N. Broadway . Said sidewalk cafe area #1 shall be twelve (12) feet in length and six (6) feet in width, area #2 shall be sixteen (16) feet in length and six (6) feet in width, area #3 shall be thirty-two (32) feet in length and six (6) feet in width for a total of three hundred sixty (360) square feet and shall allow six (6) feet of clear space from the face of the curb/building line along N. Broadway, and W. Oakdale. The compensation for said space and the days and hours of operation for the sidewalk cafe shall be as follows:

Monday through Thursday 10:00 a.m. to 10:00 p.m. Friday and Saturday 10:00 a.m. to 11:00 p.m. Sunday 11:00 a.m. to 10:00 p.m.
Compensation: $648.00
SEATING CAPACITY: 40

Sidewalk Cafe Permit and approved plan must be posted at all times.

This grant of privilege #1122044 for a sidewalk cafe shall be subject to the provisions of Section 10-28-800 though 10-28-885 of the Municipal Code of Chicago and the directions of the Commissioner of Department of Business Affairs and Consumer Protection, the Commissioner of Streets and Sanitation, and the Commissioner of Transportation.

The permit holder agrees to hold the City of Chicago harmless for any damage, relocation or replacement costs associated with damage, relocation or removal of private property caused by the City performing work in the public way.

Authority for the above named privilege is herein given and granted from and after March 1, 2016 through and including December 1, 2016.

Alderman Thomas Tunney

Thomas Tunney 44th Ward

City of Chicago

O2016-2464

Office of the City Clerk

Document Tracking Sheet

Meeting Date:	3/16/2016
Sponsor(s):	Tunney (44)
Type:	Ordinance
Title:	Sidewalk cafe(s) for Beezzee
Committee(s) Assignment:	Committee on Transportation and Public Way

ORDINANCE
Beezzee
Acct. No. 366728 - 1
Permit No. 1122307

Be It Ordained by the City Council of the City of Chicago:

Permission and authority are hereby given and granted to Beezzee upon the terms and subject to the conditions of this ordinance, to maintain and use a portion of the public right of way for a sidewalk cafe adjacent to its premises located at 2807 N. Sheffield Ave.. Said sidewalk cafe area #1 shall be twelve point one seven (12.17) feet in length and five (5) feet in width for a total of sixty point eight five (60.85) square feet and shall allow six (6) feet of clear space from the face of the curb/building line along N. Sheffield Avenue. The compensation for said space and the days and hours of operation for the sidewalk cafe shall be as follows:

Monday through Friday 11:00 a.m. to 10:00 p.m. Saturday and Sunday 10:00 a.m. to 10:00 p.m.
Compensation: $600.00
SEATING CAPACITY: 12

Sidewalk Cafe Permit and approved plan must be posted at all times.

This grant of privilege #1122307 for a sidewalk cafe shall be subject to the provisions of Section 10-28-800 though 10-28-885 of the Municipal Code of Chicago and the directions of the Commissioner of Department of Business Affairs and Consumer Protection, the Commissioner of Streets and Sanitation, and the Commissioner of Transportation.

The permit holder agrees to hold the City of Chicago harmless for any damage, relocation or replacement costs associated with damage, relocation or removal of private property caused by the City performing work in the public way.

Authority for the above named privilege is herein given and granted from and after March 1, 2016 through and including December 1, 2016.

Alderman Thomas Tunney

Thomas Tunney 44th Ward

City of Chicago

O2016-2465

Office of the City Clerk

Document Tracking Sheet

Meeting Date:	3/16/2016
Sponsor(s):	Tunney (44)
Type:	Ordinance
Title:	Sidewalk cafe(s) for Belmont Cafe
Committee(s) Assignment:	Committee on Transportation and Public Way

ORDINANCE
BELMONT CAFE
Acct. No. 398202 - 1
Permit No. 1122401

Be It Ordained by the City Council of the City of Chicago:

Permission and authority are hereby given and granted to BELMONT CAFE upon the terms and subject to the conditions of this ordinance, to maintain and use a portion of the public right of way for a sidewalk cafe adjacent to its premises located at 928-930 W. Belmont Ave.. Said sidewalk cafe area #1 shall be fifty (50) feet in length and eight (8) feet in width for a total of four hundred (400) square feet and shall allow six (6) feet of clear space from the face of the curb/building line along N. Wilton Avenue. The compensation for said space and the days and hours of operation for the sidewalk cafe shall be as follows:

Monday through Sunday 10:00 a.m. to 10:00 p.m.
Compensation: $600.00
SEATING CAPACITY: 30

Sidewalk Cafe Permit and approved plan must be posted at all times.

This grant of privilege #1122401 for a sidewalk cafe shall be subject to the provisions of Section 10-28-800 though 10-28-885 of the Municipal Code of Chicago and the directions of the Commissioner of Department of Business Affairs and Consumer Protection, the Commissioner of Streets and Sanitation, and the Commissioner of Transportation.

The permit holder agrees to hold the City of Chicago harmless for any damage, relocation or replacement costs associated with damage, relocation or removal of private property caused by the City performing work in the public way.

Authority for the above named privilege is herein given and granted from and after March 1, 2016 through and including December 1, 2016.

Alderman Thomas Tunney

Thomas Tunney 44th Ward

City of Chicago

O2016-2466

Office of the City Clerk

Document Tracking Sheet

Meeting Date:	3/16/2016
Sponsor(s):	Tunney (44)
Type:	Ordinance
Title:	Sidewalk cafe(s) for Blackwood BBQ
Committee(s) Assignment:	Committee on Transportation and Public Way

ORDINANCE
BLACKWOOD BBQ
Acct. No. 403576 - 1
Permit No. 1121945

Be It Ordained by the City Council of the City of Chicago:

Permission and authority are hereby given and granted to BLACKWOOD BBQ upon the terms and subject to the conditions of this ordinance, to maintain and use a portion of the public right of way for a sidewalk cafe adjacent to its premises located at 962 W. Belmont Ave.. Said sidewalk cafe area #1 shall be thirty-three (33) feet in length and six point five eight (6.58) feet in width for a total of two hundred seventeen point one four (217.14) square feet and shall allow six (6) feet of clear space from the face of the curb/building line along North Sheffield. The compensation for said space and the days and hours of operation for the sidewalk cafe shall be as follows:

Sunday through Thursday 8:00 a.m. to 10:00 p.m. Friday and Saturday 8:00 a.m. to 11:00 p.m.
Compensation: $600.00
SEATING CAPACITY: 25

Sidewalk Cafe Permit and approved plan must be posted at all times.

This grant of privilege #1121945 for a sidewalk cafe shall be subject to the provisions of Section 10-28-800 though 10-28-885 of the Municipal Code of Chicago and the directions of the Commissioner of Department of Business Affairs and Consumer Protection, the Commissioner of Streets and Sanitation, and the Commissioner of Transportation.

The permit holder agrees to hold the City of Chicago harmless for any damage, relocation or replacement costs associated with damage, relocation or removal of private property caused by the City performing work in the public way.

Authority for the above named privilege is herein given and granted from and after March 1, 2016 through and including December 1, 2016.

Alderman Thomas Tunney

Thomas Tunney 44th Ward

City of Chicago

O2016-2467

Office of the City Clerk

Document Tracking Sheet

Meeting Date:	3/16/2016
Sponsor(s):	Tunney (44)
Type:	Ordinance
Title:	Sidewalk cafe(s) for Bobtail Soda Fountain
Committee(s) Assignment:	Committee on Transportation and Public Way

ORDINANCE
BOBTAIL SODA FOUNTAIN
Acct. No. 270780 - 1
Permit No. 1122239

Be It Ordained by the City Council of the City of Chicago:

Permission and authority are hereby given and granted to BOBTAIL SODA FOUNTAIN upon the terms and subject to the conditions of this ordinance, to maintain and use a portion of the public right of way for a sidewalk cafe adjacent to its premises located at 2951 N. Broadway . Said sidewalk cafe area #1 shall be twenty point three three (20.33) feet in length and nine point three three (9.33) feet in width for a total of one hundred eighty-nine point six eight (189.68) square feet and shall allow six (6) feet of clear space from the face of the curb/building line along W. Wellington Av.. The compensation for said space and the days and hours of operation for the sidewalk cafe shall be as follows:

Sunday through Thursday 10:00am until 10:00pm Friday and Saturday 10:00am until 11:00pm
Compensation: $600.00
SEATING CAPACITY: 16

Sidewalk Cafe Permit and approved plan must be posted at all times.

This grant of privilege #1122239 for a sidewalk cafe shall be subject to the provisions of Section 10-28-800 though 10-28-885 of the Municipal Code of Chicago and the directions of the Commissioner of Department of Business Affairs and Consumer Protection, the Commissioner of Streets and Sanitation, and the Commissioner of Transportation.

The permit holder agrees to hold the City of Chicago harmless for any damage, relocation or replacement costs associated with damage, relocation or removal of private property caused by the City performing work in the public way.

Authority for the above named privilege is herein given and granted from and after March 1, 2016 through and including December 1, 2016.

Alderman Thomas Tunney

Thomas Tunney 44th Ward

City of Chicago

O2016-2468

Office of the City Clerk

Document Tracking Sheet

Meeting Date:	3/16/2016
Sponsor(s):	Tunney (44)
Type:	Ordinance
Title:	Sidewalk cafe(s) for Cafe L' Appetito
Committee(s) Assignment:	Committee on Transportation and Public Way

ORDINANCE
CAFE L' APPETITO
Acct. No. 395323 - 1
Permit No. 1122076

Be It Ordained by the City Council of the City of Chicago:

Permission and authority are hereby given and granted to CAFE L' APPETITO upon the terms and subject to the conditions of this ordinance, to maintain and use a portion of the public right of way for a sidewalk cafe adjacent to its premises located at 3332 N. Broadway . Said sidewalk cafe area #1 shall be twenty-five (25) feet in length and six (6) feet in width, area #2 shall be twenty (20) feet in length and ten point five (10.5) feet in width for a total of three hundred sixty (360) square feet and shall allow six (6) feet of clear space from the face of the curb/building line along North Broadway, West Buckingham Place. The compensation for said space and the days and hours of operation for the sidewalk cafe shall be as follows:

Monday through Thursday 8:00 a.m. to 9:00 p.m. Friday and Saturday 8:00 a.m. to 10:00 p.m. Sunday 9:00 a.m. to 8:00 p.m.
Compensation: $600.00
SEATING CAPACITY: 24

Sidewalk Cafe Permit and approved plan must be posted at all times.

This grant of privilege #1122076 for a sidewalk cafe shall be subject to the provisions of Section 10-28-800 though 10-28-885 of the Municipal Code of Chicago and the directions of the Commissioner of Department of Business Affairs and Consumer Protection, the Commissioner of Streets and Sanitation, and the Commissioner of Transportation.

The permit holder agrees to hold the City of Chicago harmless for any damage, relocation or replacement costs associated with damage, relocation or removal of private property caused by the City performing work in the public way.

Authority for the above named privilege is herein given and granted from and after March 1, 2016 through and including December 1, 2016.

Alderman Thomas Tunney

Thomas Tunney 44th Ward

City of Chicago

O2016-2469

Office of the City Clerk

Document Tracking Sheet

Meeting Date:	3/16/2016
Sponsor(s):	Tunney (44)
Type:	Ordinance
Title:	Sidewalk cafe(s) for Cafe Tola
Committee(s) Assignment:	Committee on Transportation and Public Way

ORDINANCE
CAFE TOLA
Acct. No. 370391 - 1
Permit No. 1122484

Be It Ordained by the City Council of the City of Chicago:

Permission and authority are hereby given and granted to CAFE TOLA upon the terms and subject to the conditions of this ordinance, to maintain and use a portion of the public right of way for a sidewalk cafe adjacent to its premises located at 3612 N. Southport Ave.. Said sidewalk cafe area #1 shall be twelve point five (12.5) feet in length and eleven point five (11.5) feet in width for a total of one hundred forty-three point seven five (143.75) square feet and shall allow six (6) feet of clear space from the face of the curb/building line along N Southport Ave. The compensation for said space and the days and hours of operation for the sidewalk cafe shall be as follows:

Sunday thru Saturday 8:00 am until 9:00 pm
Compensation: $600.00
SEATING CAPACITY: 16

Sidewalk Cafe Permit and approved plan must be posted at all times.

This grant of privilege #1122484 for a sidewalk cafe shall be subject to the provisions of Section 10-28-800 though 10-28-885 of the Municipal Code of Chicago and the directions of the Commissioner of Department of Business Affairs and Consumer Protection, the Commissioner of Streets and Sanitation, and the Commissioner of Transportation.

The permit holder agrees to hold the City of Chicago harmless for any damage, relocation or replacement costs associated with damage, relocation or removal of private property caused by the City performing work in the public way.

Authority for the above named privilege is herein given and granted from and after March 1, 2016 through and including December 1, 2016.

Alderman Thomas Tunney

Thomas Tunney 44th Ward

City of Chicago

O2016-2470

Office of the City Clerk

Document Tracking Sheet

Meeting Date:	3/16/2016
Sponsor(s):	Tunney (44)
Type:	Ordinance
Title:	Sidewalk cafe(s) for Cesar's on Broadway
Committee(s) Assignment:	Committee on Transportation and Public Way

ORDINANCE
CESAR'S ON BROADWAY
Acct. No. 222095 - 1
Permit No. 1122241

Be It Ordained by the City Council of the City of Chicago:

Permission and authority are hereby given and granted to CESAR'S ON BROADWAY upon the terms and subject to the conditions of this ordinance, to maintain and use a portion of the public right of way for a sidewalk cafe adjacent to its premises located at 2924-2926 N. Broadway . Said sidewalk cafe area #1 shall be sixty (60) feet in length and eight (8) feet in width, area #2 shall be twenty-four (24) feet in length and seven (7) feet in width for a total of six hundred forty-eight (648) square feet and shall allow six (6) feet of clear space from the face of the curb/building line along W. Oakdale Avenue, N Broadway. The compensation for said space and the days and hours of operation for the sidewalk cafe shall be as follows:

Monday through Thursday 12:00 noon until 10:00 p.m. Friday 12:00 noon until 11:00 p.m. Saturday 11:00 a.m. until 11:00 p.m. Sunday 12:00 noon until 10:00 p.m.
Compensation: $1,166.40
SEATING CAPACITY: 34

Sidewalk Cafe Permit and approved plan must be posted at all times.

This grant of privilege #1122241 for a sidewalk cafe shall be subject to the provisions of Section 10-28-800 though 10-28-885 of the Municipal Code of Chicago and the directions of the Commissioner of Department of Business Affairs and Consumer Protection, the Commissioner of Streets and Sanitation, and the Commissioner of Transportation.

The permit holder agrees to hold the City of Chicago harmless for any damage, relocation or replacement costs associated with damage, relocation or removal of private property caused by the City performing work in the public way.

Authority for the above named privilege is herein given and granted from and after March 1, 2016 through and including December 1, 2016.

Alderman Thomas Tunney

Thomas Tunney 44th Ward

City of Chicago

O2016-2471

Office of the City Clerk

Document Tracking Sheet

Meeting Date:	3/16/2016
Sponsor(s):	Tunney (44)
Type:	Ordinance
Title:	Sidewalk cafe(s) for Chicago's Blarney Stone
Committee(s) Assignment:	Committee on Transportation and Public Way

ORDINANCE
Chicago's Blarney Stone
Acct. No. 11604 - 2
Permit No. 1122240

Be It Ordained by the City Council of the City of Chicago:

Permission and authority are hereby given and granted to Chicago's Blarney Stone upon the terms and subject to the conditions of this ordinance, to maintain and use a portion of the public right of way for a sidewalk cafe adjacent to its premises located at 3422-24 N. Sheffield Ave.. Said sidewalk cafe area #1 shall be thirty-four (34) feet in length and seven (7) feet in width for a total of two hundred thirty-eight (238) square feet and shall allow six (6) feet of clear space from the face of the curb/building line along W. Newport Avenue. The compensation for said space and the days and hours of operation for the sidewalk cafe shall be as follows:

Sunday thru Thursday 11:00 a.m.to 10:00 p.m. Friday & Saturday 11:00 a.m. to 11:00 p.m.
Compensation: $600.00
SEATING CAPACITY: 26

Sidewalk Cafe Permit and approved plan must be posted at all times.

This grant of privilege #1122240 for a sidewalk cafe shall be subject to the provisions of Section 10-28-800 though 10-28-885 of the Municipal Code of Chicago and the directions of the Commissioner of Department of Business Affairs and Consumer Protection, the Commissioner of Streets and Sanitation, and the Commissioner of Transportation.

The permit holder agrees to hold the City of Chicago harmless for any damage, relocation or replacement costs associated with damage, relocation or removal of private property caused by the City performing work in the public way.

Authority for the above named privilege is herein given and granted from and after March 1, 2016 through and including December 1, 2016.

Alderman Thomas Tunney

Thomas Tunney 44th Ward

City of Chicago

O2016-2474

Office of the City Clerk

Document Tracking Sheet

Meeting Date:	3/16/2016
Sponsor(s):	Tunney (44)
Type:	Ordinance
Title:	Sidewalk cafe(s) for Efes Restaurant
Committee(s) Assignment:	Committee on Transportation and Public Way

ORDINANCE
EFES RESTAURANT
Acct. No. 368009 - 1
Permit No. 1122207

Be It Ordained by the City Council of the City of Chicago:

Permission and authority are hereby given and granted to EFES RESTAURANT upon the terms and subject to the conditions of this ordinance, to maintain and use a portion of the public right of way for a sidewalk cafe adjacent to its premises located at 2833 N. Broadway . Said sidewalk cafe area #1 shall be twenty-seven (27) feet in length and eight (8) feet in width for a total of two hundred sixteen (216) square feet and shall allow six (6) feet of clear space from the face of the curb/building line along Broadway. The compensation for said space and the days and hours of operation for the sidewalk cafe shall be as follows:

Sunday through Thursday 10:30 am to 10:00 pm Friday and Saturday 10:30 a.m. to 11:00 p.m.
Compensation: $600.00
SEATING CAPACITY: 16

Sidewalk Cafe Permit and approved plan must be posted at all times.

This grant of privilege #1122207 for a sidewalk cafe shall be subject to the provisions of Section 10-28-800 though 10-28-885 of the Municipal Code of Chicago and the directions of the Commissioner of Department of Business Affairs and Consumer Protection, the Commissioner of Streets and Sanitation, and the Commissioner of Transportation.

The permit holder agrees to hold the City of Chicago harmless for any damage, relocation or replacement costs associated with damage, relocation or removal of private property caused by the City performing work in the public way.

Authority for the above named privilege is herein given and granted from and after March 1, 2016 through and including December 1, 2016.

Alderman Thomas Tunney

Thomas Tunney 44th Ward

City of Chicago

O2016-2475

Office of the City Clerk

Document Tracking Sheet

Meeting Date:	3/16/2016
Sponsor(s):	Tunney (44)
Type:	Ordinance
Title:	Sidewalk cafe(s) for Esencia Urban Kitchen
Committee(s) Assignment:	Committee on Transportation and Public Way

ORDINANCE
ESENCIA URBAN KITCHEN
Acct. No. 379627 - 1
Permit No. 1121932

Be It Ordained by the City Council of the City of Chicago:

Permission and authority are hereby given and granted to ESENCIA URBAN KITCHEN upon the terms and subject to the conditions of this ordinance, to maintain and use a portion of the public right of way for a sidewalk cafe adjacent to its premises located at 3351 N. Broadway . Said sidewalk cafe area #1 shall be twenty-four (24) feet in length and ten (10) feet in width for a total of two hundred forty (240) square feet and shall allow six (6) feet of clear space from the face of the curb/building line along West Roscoe Street. The compensation for said space and the days and hours of operation for the sidewalk cafe shall be as follows:

Monday through Sunday 8:00 a.m. to 10:00 p.m.
Compensation: $600.00
SEATING CAPACITY: 16

Sidewalk Cafe Permit and approved plan must be posted at all times.

This grant of privilege #1121932 for a sidewalk cafe shall be subject to the provisions of Section 10-28-800 though 10-28-885 of the Municipal Code of Chicago and the directions of the Commissioner of Department of Business Affairs and Consumer Protection, the Commissioner of Streets and Sanitation, and the Commissioner of Transportation.

The permit holder agrees to hold the City of Chicago harmless for any damage, relocation or replacement costs associated with damage, relocation or removal of private property caused by the City performing work in the public way.

Authority for the above named privilege is herein given and granted from and after March 1, 2016 through and including December 1, 2016.

Alderman Thomas Tunney

Thomas Tunney 44th Ward

City of Chicago

O2016-2476

Office of the City Clerk

Document Tracking Sheet

Meeting Date:	3/16/2016
Sponsor(s):	Tunney (44)
Type:	Ordinance
Title:	Sidewalk cafe(s) for Fahlstrom's Fresh Fish Market
Committee(s) Assignment:	Committee on Transportation and Public Way

ORDINANCE
FAHLSTROM'S FRESH FISH MARKET
Acct. No. 391404 - 1
Permit No. 1122242

Be It Ordained by the City Council of the City of Chicago:

Permission and authority are hereby given and granted to FAHLSTROM'S FRESH FISH MARKET upon the terms and subject to the conditions of this ordinance, to maintain and use a portion of the public right of way for a sidewalk cafe adjacent to its premises located at 1258 W. Belmont Ave.. Said sidewalk cafe area #1 shall be fifty-eight (58) feet in length and eleven (11) feet in width for a total of six hundred thirty-eight (638) square feet and shall allow six (6) feet of clear space from the face of the curb/building line along N. Lakewood. The compensation for said space and the days and hours of operation for the sidewalk cafe shall be as follows:

Monday - Thursday 11:00 am to 10:00pm Friday 11:00 am to 11:00 pm Saturday 9:00 am to 11:00 pm Sunday 9:00 am to 10:00 pm
Compensation: $701.80
SEATING CAPACITY: 32

Sidewalk Cafe Permit and approved plan must be posted at all times.

This grant of privilege #1122242 for a sidewalk cafe shall be subject to the provisions of Section 10-28-800 though 10-28-885 of the Municipal Code of Chicago and the directions of the Commissioner of Department of Business Affairs and Consumer Protection, the Commissioner of Streets and Sanitation, and the Commissioner of Transportation.

The permit holder agrees to hold the City of Chicago harmless for any damage, relocation or replacement costs associated with damage, relocation or removal of private property caused by the City performing work in the public way.

Authority for the above named privilege is herein given and granted from and after March 1, 2016 through and including December 1, 2016.

Alderman

Thomas Tunney 44th Ward

City of Chicago

O2016-2477

Office of the City Clerk

Document Tracking Sheet

Meeting Date:	3/16/2016
Sponsor(s):	Tunney (44)
Type:	Ordinance
Title:	Sidewalk cafe(s) for Fishbar
Committee(s) Assignment:	Committee on Transportation and Public Way

ORDINANCE
FISHBAR
Acct. No. 355734 - 1
Permit No. 1122309

Be It Ordained by the City Council of the City of Chicago:

Permission and authority are hereby given and granted to FISHBAR upon the terms and subject to the conditions of this ordinance, to maintain and use a portion of the public right of way for a sidewalk cafe adjacent to its premises located at 2956 N. Sheffield Ave.. Said sidewalk cafe area #1 shall be twenty-nine point nine two (29.92) feet in length and thirteen point five (13.5) feet in width, area #2 shall be twelve point seven five (12.75) feet in length and nine (9) feet in width for a total of five hundred eighteen point six seven (518.67) square feet and shall allow six (6) feet of clear space from the face of the curb/building line along W.Wellington. The compensation for said space and the days and hours of operation for the sidewalk cafe shall be as follows:

Sunday through Thursday 11:30 a.m. to 10:00 p.m. Friday and Saturday 11:30 a.m. to 11:00 p.m.
Compensation: $600.00
SEATING CAPACITY: 36

Sidewalk Cafe Permit and approved plan must be posted at all times.

This grant of privilege #1122309 for a sidewalk cafe shall be subject to the provisions of Section 10-28-800 though 10-28-885 of the Municipal Code of Chicago and the directions of the Commissioner of Department of Business Affairs and Consumer Protection, the Commissioner of Streets and Sanitation, and the Commissioner of Transportation.

The permit holder agrees to hold the City of Chicago harmless for any damage, relocation or replacement costs associated with damage, relocation or removal of private property caused by the City performing work in the public way.

Authority for the above named privilege is herein given and granted from and after March 1, 2016 through and including December 1, 2016.

Alderman Thomas Tunney

Thomas Tunney 44th Ward

City of Chicago

O2016-2478

Office of the City Clerk

Document Tracking Sheet

Meeting Date:	3/16/2016
Sponsor(s):	Tunney (44)
Type:	Ordinance
Title:	Sidewalk cafe(s) for Flub a Dub Chub's
Committee(s) Assignment:	Committee on Transportation and Public Way

ORDINANCE
FLUB A DUB CHUB'S
Acct. No. 323529 - 1
Permit No. 1122151

Be It Ordained by the City Council of the City of Chicago:

Permission and authority are hereby given and granted to FLUB A DUB CHUB'S upon the terms and subject to the conditions of this ordinance, to maintain and use a portion of the public right of way for a sidewalk cafe adjacent to its premises located at 3021 N. Broadway . Said sidewalk cafe area #1 shall be fifteen (15) feet in length and six point four two (6.42) feet in width for a total of ninety-six point three (96.3) square feet and shall allow six (6) feet of clear space from the face of the curb/building line along N. Broadway. The compensation for said space and the days and hours of operation for the sidewalk cafe shall be as follows:

Sunday through Thursday 11:00 a.m. to 10:00 p.m. Friday and Saturday 11:00 a.m. to 11:00 p.m.
Compensation: $600.00
SEATING CAPACITY: 12

Sidewalk Cafe Permit and approved plan must be posted at all times.

This grant of privilege #1122151 for a sidewalk cafe shall be subject to the provisions of Section 10-28-800 though 10-28-885 of the Municipal Code of Chicago and the directions of the Commissioner of Department of Business Affairs and Consumer Protection, the Commissioner of Streets and Sanitation, and the Commissioner of Transportation.

The permit holder agrees to hold the City of Chicago harmless for any damage, relocation or replacement costs associated with damage, relocation or removal of private property caused by the City performing work in the public way.

Authority for the above named privilege is herein given and granted from and after March 1, 2016 through and including December 1, 2016.

Alderman Thomas Tunney

Thomas Tunney 44th Ward

City of Chicago

O2016-2479

Office of the City Clerk

Document Tracking Sheet

Meeting Date:	3/16/2016
Sponsor(s):	Tunney (44)
Type:	Ordinance
Title:	Sidewalk cafe(s) for Froyo Chicago Cafe
Committee(s) Assignment:	Committee on Transportation and Public Way

ORDINANCE
Froyo Chicago Cafe
Acct. No. 390926 - 3
Permit No. 1122315

Be It Ordained by the City Council of the City of Chicago:

Permission and authority are hereby given and granted to Froyo Chicago Cafe upon the terms and subject to the conditions of this ordinance, to maintain and use a portion of the public right of way for a sidewalk cafe adjacent to its premises located at 3746 N. Southport Ave.. Said sidewalk cafe area #1 shall be five (5) feet in length and five (5) feet in width, area #2 shall be eighteen (18) feet in length and ten (10) feet in width for a total of two hundred five (205) square feet and shall allow six (6) feet of clear space from the face of the curb/building line along Notth Southport Avenue. The compensation for said space and the days and hours of operation for the sidewalk cafe shall be as follows:

Sunday through Thursday 8:00 a.m. to 10:00 p.m. Friday and Saturday 8:00 a.m. to 11:00 p.m.
Compensation: $600.00
SEATING CAPACITY: 28

Sidewalk Cafe Permit and approved plan must be posted at all times.

This grant of privilege #1122315 for a sidewalk cafe shall be subject to the provisions of Section 10-28-800 though 10-28-885 of the Municipal Code of Chicago and the directions of the Commissioner of Department of Business Affairs and Consumer Protection, the Commissioner of Streets and Sanitation, and the Commissioner of Transportation.

The permit holder agrees to hold the City of Chicago harmless for any damage, relocation or replacement costs associated with damage, relocation or removal of private property caused by the City performing work in the public way.

Authority for the above named privilege is herein given and granted from and after March 1, 2016 through and including December 1, 2016.

Alderman Thomas Tunney

Thomas Tunney 44th Ward

City of Chicago

O2016-2480

Office of the City Clerk

Document Tracking Sheet

Meeting Date:	3/16/2016
Sponsor(s):	Tunney (44)
Type:	Ordinance
Title:	Sidewalk cafe(s) for Grassroots
Committee(s) Assignment:	Committee on Transportation and Public Way

ORDINANCE
GRASSROOTS
Acct. No. 361243 - 1
Permit No. 1122220

Be It Ordained by the City Council of the City of Chicago:

Permission and authority are hereby given and granted to GRASSROOTS upon the terms and subject to the conditions of this ordinance, to maintain and use a portion of the public right of way for a sidewalk cafe adjacent to its premises located at 3747 N. Southport Ave.. Said sidewalk cafe area #1 shall be fifty point three three (50.33) feet in length and eleven (11) feet in width for a total of five hundred fifty-three point six three (553.63) square feet and shall allow six (6) feet of clear space from the face of the curb/building line along N. Southport. The compensation for said space and the days and hours of operation for the sidewalk cafe shall be as follows:

Monday thru Thursday 9:00AM to 10:00pm, Friday 9:00AM-11:00PM Saturday 9:00AM-11:00PM Sunday 9:00AM-10:00PM
Compensation: $608.99
SEATING CAPACITY: 55

Sidewalk Cafe Permit and approved plan must be posted at all times.

This grant of privilege #1122220 for a sidewalk cafe shall be subject to the provisions of Section 10-28-800 though 10-28-885 of the Municipal Code of Chicago and the directions of the Commissioner of Department of Business Affairs and Consumer Protection, the Commissioner of Streets and Sanitation, and the Commissioner of Transportation.

The permit holder agrees to hold the City of Chicago harmless for any damage, relocation or replacement costs associated with damage, relocation or removal of private property caused by the City performing work in the public way.

Authority for the above named privilege is herein given and granted from and after March 1, 2016 through and including December 1, 2016.

Alderman Thomas Tunney

Thomas Tunney 44th Ward

City of Chicago

O2016-2481

Office of the City Clerk

Document Tracking Sheet

Meeting Date:	3/16/2016
Sponsor(s):	Tunney (44)
Type:	Ordinance
Title:	Sidewalk cafe(s) for Hutch
Committee(s) Assignment:	Committee on Transportation and Public Way

ORDINANCE
HUTCH
Acct. No. 382446 - 1
Permit No. 1122146

Be It Ordained by the City Council of the City of Chicago:

Permission and authority are hereby given and granted to HUTCH upon the terms and subject to the conditions of this ordinance, to maintain and use a portion of the public right of way for a sidewalk cafe adjacent to its premises located at 3301 N. Clark St.. Said sidewalk cafe area #1 shall be thirty-four point eight three (34.83) feet in length and eight point three three (8.33) feet in width for a total of two hundred ninety point one three (290.13) square feet and shall allow six (6) feet of clear space from the face of the curb/building line along W. Aldine. The compensation for said space and the days and hours of operation for the sidewalk cafe shall be as follows:

Monday through Sunday 10:00 a.m. to 10:00 p.m.
Compensation: $600.00
SEATING CAPACITY: 20

Sidewalk Cafe Permit and approved plan must be posted at all times.

This grant of privilege #1122146 for a sidewalk cafe shall be subject to the provisions of Section 10-28-800 though 10-28-885 of the Municipal Code of Chicago and the directions of the Commissioner of Department of Business Affairs and Consumer Protection, the Commissioner of Streets and Sanitation, and the Commissioner of Transportation.

The permit holder agrees to hold the City of Chicago harmless for any damage, relocation or replacement costs associated with damage, relocation or removal of private property caused by the City performing work in the public way.

Authority for the above named privilege is herein given and granted from and after March 1, 2016 through and including December 1, 2016.

Alderman Thomas Tunney

Thomas Tunney 44th Ward

City of Chicago

O2016-2482

Office of the City Clerk

Document Tracking Sheet

Meeting Date:	3/16/2016
Sponsor(s):	Tunney (44)
Type:	Ordinance
Title:	Sidewalk cafe(s) for Icebox
Committee(s) Assignment:	Committee on Transportation and Public Way

ORDINANCE
ICEBOX
Acct. No. 16167 - 2
Permit No. 1122342

Be It Ordained by the City Council of the City of Chicago:

Permission and authority are hereby given and granted to ICEBOX upon the terms and subject to the conditions of this ordinance, to maintain and use a portion of the public right of way for a sidewalk cafe adjacent to its premises located at 2943 N. Broadway . Said sidewalk cafe area #1 shall be thirteen (13) feet in length and five point six seven (5.67) feet in width for a total of seventy-three point seven one (73.71) square feet and shall allow six (6) feet of clear space from the face of the curb/building line along North Broadway. The compensation for said space and the days and hours of operation for the sidewalk cafe shall be as follows:

Monday through Sunday 11:00am - 10:00 pm
Compensation: $600.00
SEATING CAPACITY: 9

Sidewalk Cafe Permit and approved plan must be posted at all times.

This grant of privilege #1122342 for a sidewalk cafe shall be subject to the provisions of Section 10-28-800 though 10-28-885 of the Municipal Code of Chicago and the directions of the Commissioner of Department of Business Affairs and Consumer Protection, the Commissioner of Streets and Sanitation, and the Commissioner of Transportation.

The permit holder agrees to hold the City of Chicago harmless for any damage, relocation or replacement costs associated with damage, relocation or removal of private property caused by the City performing work in the public way.

Authority for the above named privilege is herein given and granted from and after March 1, 2016 through and including December 1, 2016.

Alderman Thomas Tunney

Thomas Tunney 44th Ward

City of Chicago

O2016-2484

Office of the City Clerk

Document Tracking Sheet

Meeting Date:	3/16/2016
Sponsor(s):	Tunney (44)
Type:	Ordinance
Title:	Sidewalk cafe(s) for Intelligentsia Coffee & Tea, Inc.
Committee(s) Assignment:	Committee on Transportation and Public Way

ORDINANCE
INTELLIGENTSIA COFFEE & TEA, INC.
Acct. No. 86212 - 1
Permit No. 1122150

Be It Ordained by the City Council of the City of Chicago:

Permission and authority are hereby given and granted to INTELLIGENTSIA COFFEE & TEA, INC. upon the terms and subject to the conditions of this ordinance, to maintain and use a portion of the public right of way for a sidewalk cafe adjacent to its premises located at 3123 N. Broadway . Said sidewalk cafe area #1 shall be fifteen point one seven (15.17) feet in length and seven point one seven (7.17) feet in width, area #2 shall be sixteen (16) feet in length and seven point one seven (7.17) feet in width for a total of two hundred twenty-three point four nine (223.49) square feet and shall allow six (6) feet of clear space from the face of the curb/building line along N. Broadway. The compensation for said space and the days and hours of operation for the sidewalk cafe shall be as follows:

Sunday through Saturday 8:00 a.m. to 9:00 p.m.
Compensation: $600.00
SEATING CAPACITY: 15

Sidewalk Cafe Permit and approved plan must be posted at all times.

This grant of privilege #1122150 for a sidewalk cafe shall be subject to the provisions of Section 10-28-800 though 10-28-885 of the Municipal Code of Chicago and the directions of the Commissioner of Department of Business Affairs and Consumer Protection, the Commissioner of Streets and Sanitation, and the Commissioner of Transportation.

The permit holder agrees to hold the City of Chicago harmless for any damage, relocation or replacement costs associated with damage, relocation or removal of private property caused by the City performing work in the public way.

Authority for the above named privilege is herein given and granted from and after March 1, 2016 through and including December 1, 2016.

Alderman Thomas Tunney

Thomas Tunney 44th Ward

City of Chicago

O2016-2485

Office of the City Clerk

Document Tracking Sheet

Meeting Date:	3/16/2016
Sponsor(s):	Tunney (44)
Type:	Ordinance
Title:	Sidewalk cafe(s) for Joys
Committee(s) Assignment:	Committee on Transportation and Public Way

ORDINANCE
JOYS
Acct. No. 18118 - 2
Permit No. 1121999

Be It Ordained by the City Council of the City of Chicago:

Permission and authority are hereby given and granted to JOYS upon the terms and subject to the conditions of this ordinance, to maintain and use a portion of the public right of way for a sidewalk cafe adjacent to its premises located at 3257-59 N. Broadway . Said sidewalk cafe area #1 shall be thirty-seven point five (37.5) feet in length and seven (7) feet in width for a total of two hundred sixty-two point five (262.5) square feet and shall allow six (6) feet of clear space from the face of the curb/building line along N. Broadway. The compensation for said space and the days and hours of operation for the sidewalk cafe shall be as follows:

Sunday through Thursday 11:00 a.m. to 10:00 p.m. Friday and Saturday 11:00 a.m. to 11:00 p.m.
Compensation: $600.00
SEATING CAPACITY: 20

Sidewalk Cafe Permit and approved plan must be posted at all times.

This grant of privilege #1121999 for a sidewalk cafe shall be subject to the provisions of Section 10-28-800 though 10-28-885 of the Municipal Code of Chicago and the directions of the Commissioner of Department of Business Affairs and Consumer Protection, the Commissioner of Streets and Sanitation, and the Commissioner of Transportation.

The permit holder agrees to hold the City of Chicago harmless for any damage, relocation or replacement costs associated with damage, relocation or removal of private property caused by the City performing work in the public way.

Authority for the above named privilege is herein given and granted from and after March 1, 2016 through and including December 1, 2016.

Alderman Thomas Tunney

Thomas Tunney 44th Ward

City of Chicago

O2016-2486

Office of the City Clerk

Document Tracking Sheet

Meeting Date:	3/16/2016
Sponsor(s):	Tunney (44)
Type:	Ordinance
Title:	Sidewalk cafe(s) for Kumas Too
Committee(s) Assignment:	Committee on Transportation and Public Way

ORDINANCE
KUMAS TOO
Acct. No. 376825 - 1
Permit No. 1122059

Be It Ordained by the City Council of the City of Chicago:

Permission and authority are hereby given and granted to KUMAS TOO upon the terms and subject to the conditions of this ordinance, to maintain and use a portion of the public right of way for a sidewalk cafe adjacent to its premises located at 666 W. Diversey Pkwy.. Said sidewalk cafe area #1 shall be twenty-three point two five (23.25) feet in length and six (6) feet in width for a total of one hundred thirty-nine point five (139.5) square feet and shall allow six (6) feet of clear space from the face of the curb/building line along W. Diversey Parkway. The compensation for said space and the days and hours of operation for the sidewalk cafe shall be as follows:

Sunday through Thursday 11:00 a.m. to 10:00 p.m. Friday and Saturday 11:00 a.m. to 11:00 p.m.
Compensation: $600.00
SEATING CAPACITY: 18

Sidewalk Cafe Permit and approved plan must be posted at all times.

This grant of privilege #1122059 for a sidewalk cafe shall be subject to the provisions of Section 10-28-800 though 10-28-885 of the Municipal Code of Chicago and the directions of the Commissioner of Department of Business Affairs and Consumer Protection, the Commissioner of Streets and Sanitation, and the Commissioner of Transportation.

The permit holder agrees to hold the City of Chicago harmless for any damage, relocation or replacement costs associated with damage, relocation or removal of private property caused by the City performing work in the public way.

Authority for the above named privilege is herein given and granted from and after March 1, 2016 through and including December 1, 2016.

Alderman Thomas Tunney

Thomas Tunney 44th Ward

City of Chicago

O2016-2487

Office of the City Clerk

Document Tracking Sheet

Meeting Date:	3/16/2016
Sponsor(s):	Tunney (44)
Type:	Ordinance
Title:	Sidewalk cafe(s) for Mad River Bat & Grille
Committee(s) Assignment:	Committee on Transportation and Public Way

ORDINANCE
MAD RIVER BAR & GRILLE
Acct. No. 257900 - 1
Permit No. 1122376

Be It Ordained by the City Council of the City of Chicago:

Permission and authority are hereby given and granted to MAD RIVER BAR & GRILLE upon the terms and subject to the conditions of this ordinance, to maintain and use a portion of the public right of way for a sidewalk cafe adjacent to its premises located at 2909-11 N. Sheffield Ave.. Said sidewalk cafe area #1 shall be thirty-nine point two five (39.25) feet in length and six (6) feet in width for a total of two hundred thirty-five point five (235.5) square feet and shall allow six (6) feet of clear space from the face of the curb/building line along N. Sheffield. The compensation for said space and the days and hours of operation for the sidewalk cafe shall be as follows:

Sunday through Saturday 11:00am until 10:00pm
Compensation: $600.00
SEATING CAPACITY: 22

Sidewalk Cafe Permit and approved plan must be posted at all times.

This grant of privilege #1122376 for a sidewalk cafe shall be subject to the provisions of Section 10-28-800 though 10-28-885 of the Municipal Code of Chicago and the directions of the Commissioner of Department of Business Affairs and Consumer Protection, the Commissioner of Streets and Sanitation, and the Commissioner of Transportation.

The permit holder agrees to hold the City of Chicago harmless for any damage, relocation or replacement costs associated with damage, relocation or removal of private property caused by the City performing work in the public way.

Authority for the above named privilege is herein given and granted from and after March 1, 2016 through and including December 1, 2016.

Alderman Thomas Tunney

Thomas Tunney 44th Ward

City of Chicago

O2016-2488

Office of the City Clerk

Document Tracking Sheet

Meeting Date:	3/16/2016
Sponsor(s):	Tunney (44)
Type:	Ordinance
Title:	Sidewalk cafe(s) for Melrose Diner
Committee(s) Assignment:	Committee on Transportation and Public Way

ORDINANCE
MELROSE DINER
Acct. No. 394590 - 1
Permit No. 1122327

Be It Ordained by the City Council of the City of Chicago:

Permission and authority are hereby given and granted to MELROSE DINER upon the terms and subject to the conditions of this ordinance, to maintain and use a portion of the public right of way for a sidewalk cafe adjacent to its premises located at 3231-3233 N. Broadway . Said sidewalk cafe area #1 shall be seventy-seven (77) feet in length and eighteen (18) feet in width for a total of one thousand three hundred eighty-six (1386) square feet and shall allow six (6) feet of clear space from the face of the curb/building line along West Melrose and North Broadway. The compensation for said space and the days and hours of operation for the sidewalk cafe shall be as follows:

Monday through Friday 8:00 a.m. to 12:00 midnight
Compensation: $2,079.00
SEATING CAPACITY: 76

Sidewalk Cafe Permit and approved plan must be posted at all times.

This grant of privilege #1122327 for a sidewalk cafe shall be subject to the provisions of Section 10-28-800 though 10-28-885 of the Municipal Code of Chicago and the directions of the Commissioner of Department of Business Affairs and Consumer Protection, the Commissioner of Streets and Sanitation, and the Commissioner of Transportation.

The permit holder agrees to hold the City of Chicago harmless for any damage, relocation or replacement costs associated with damage, relocation or removal of private property caused by the City performing work in the public way.

Authority for the above named privilege is herein given and granted from and after March 1, 2016 through and including December 1, 2016.

Alderman Thomas Tunney

Thomas Tunney 44th Ward

City of Chicago

O2016-2489

Office of the City Clerk

Document Tracking Sheet

Meeting Date:	3/16/2016
Sponsor(s):	Tunney (44)
Type:	Ordinance
Title:	Sidewalk cafe(s) for MFK
Committee(s) Assignment:	Committee on Transportation and Public Way

ORDINANCE
MFK
Acct. No. 20074 - 2
Permit No. 1122463

Be It Ordained by the City Council of the City of Chicago:

Permission and authority are hereby given and granted to MFK upon the terms and subject to the conditions of this ordinance, to maintain and use a portion of the public right of way for a sidewalk cafe adjacent to its premises located at 432 W. Diversey Pkwy.. Said sidewalk cafe area #1 shall be twenty-one point six seven (21.67) feet in length and six point six seven (6.67) feet in width for a total of one hundred forty-four point five four (144.54) square feet and shall allow six (6) feet of clear space from the face of the curb/building line along W. Diversey Parkway. The compensation for said space and the days and hours of operation for the sidewalk cafe shall be as follows:

Sunday through Thursday 8:00 a.m. to 10:00 p.m. Friday and Saturday 8:00 a.m. to 11:00 p.m.
Compensation: $600.00
SEATING CAPACITY: 10

Sidewalk Cafe Permit and approved plan must be posted at all times.

This grant of privilege #1122463 for a sidewalk cafe shall be subject to the provisions of Section 10-28-800 though 10-28-885 of the Municipal Code of Chicago and the directions of the Commissioner of Department of Business Affairs and Consumer Protection, the Commissioner of Streets and Sanitation, and the Commissioner of Transportation.

The permit holder agrees to hold the City of Chicago harmless for any damage, relocation or replacement costs associated with damage, relocation or removal of private property caused by the City performing work in the public way.

Authority for the above named privilege is herein given and granted from and after March 1, 2016 through and including December 1, 2016.

Alderman Thomas Tunney

Thomas Tunney 44th Ward

City of Chicago

O2016-2491

Office of the City Clerk

Document Tracking Sheet

Meeting Date:	3/16/2016
Sponsor(s):	Tunney (44)
Type:	Ordinance
Title:	Sidewalk cafe(s) for Monsignor Murphy's
Committee(s) Assignment:	Committee on Transportation and Public Way

ORDINANCE
MONSIGNOR MURPHY'S
Acct. No. 6126 - 1
Permit No. 1121974

Be It Ordained by the City Council of the City of Chicago:

Permission and authority are hereby given and granted to MONSIGNOR MURPHY'S upon the terms and subject to the conditions of this ordinance, to maintain and use a portion of the public right of way for a sidewalk cafe adjacent to its premises located at 3019 N. Broadway . Said sidewalk cafe area #1 shall be nineteen point five eight (19.58) feet in length and six (6) feet in width for a total of one hundred seventeen point four eight (117.48) square feet and shall allow six (6) feet of clear space from the face of the curb/building line along N. Broadway. The compensation for said space and the days and hours of operation for the sidewalk cafe shall be as follows:

Monday through Thursday 5:00 p.m. to 10:00 p.m. Friday 10:00am to 11:00pm Saturday 11:00am to 11:00pm Sunday 11:00 a.m. to 10:00 p.m.
Compensation: $600.00
SEATING CAPACITY: 12

Sidewalk Cafe Permit and approved plan must be posted at all times.

This grant of privilege #1121974 for a sidewalk cafe shall be subject to the provisions of Section 10-28-800 though 10-28-885 of the Municipal Code of Chicago and the directions of the Commissioner of Department of Business Affairs and Consumer Protection, the Commissioner of Streets and Sanitation, and the Commissioner of Transportation.

The permit holder agrees to hold the City of Chicago harmless for any damage, relocation or replacement costs associated with damage, relocation or removal of private property caused by the City performing work in the public way.

Authority for the above named privilege is herein given and granted from and after March 1, 2016 through and including December 1, 2016.

Alderman Thomas Tunney

Thomas Tunney 44th Ward

City of Chicago

O2016-2492

Office of the City Clerk

Document Tracking Sheet

Meeting Date:	3/16/2016
Sponsor(s):	Tunney (44)
Type:	Ordinance
Title:	Sidewalk cafe(s) for Music Box Theatre
Committee(s) Assignment:	Committee on Transportation and Public Way

ORDINANCE
MUSIC BOX THEATRE
Acct. No. 271463 - 3
Permit No. 1122340

Be It Ordained by the City Council of the City of Chicago:

Permission and authority are hereby given and granted to MUSIC BOX THEATRE upon the terms and subject to the conditions of this ordinance, to maintain and use a portion of the public right of way for a sidewalk cafe adjacent to its premises located at 3733-3735 N. Southport Ave.. Said sidewalk cafe area #1 shall be twenty-five point zero eight (25.08) feet in length and six point three three (6.33) feet in width for a total of one hundred fifty-eight point seven six (158.76) square feet and shall allow six (6) feet of clear space from the face of the curb/building line along North Southport Avenue. The compensation for said space and the days and hours of operation for the sidewalk cafe shall be as follows:

Sunday through Thursday 8:00 a.m. to 10:00 p.m. Friday and Saturday 8:00 a.m. to 11:00 p.m.
Compensation: $600.00
SEATING CAPACITY: 16

Sidewalk Cafe Permit and approved plan must be posted at all times.

This grant of privilege #1122340 for a sidewalk cafe shall be subject to the provisions of Section 10-28-800 though 10-28-885 of the Municipal Code of Chicago and the directions of the Commissioner of Department of Business Affairs and Consumer Protection, the Commissioner of Streets and Sanitation, and the Commissioner of Transportation.

The permit holder agrees to hold the City of Chicago harmless for any damage, relocation or replacement costs associated with damage, relocation or removal of private property caused by the City performing work in the public way.

Authority for the above named privilege is herein given and granted from and after March 1, 2016 through and including December 1, 2016.

Alderman Thomas Tunney

Thomas Tunney 44th Ward

City of Chicago

O2016-2493

Office of the City Clerk

Document Tracking Sheet

Meeting Date:	3/16/2016
Sponsor(s):	Tunney (44)
Type:	Ordinance
Title:	Sidewalk cafe(s) for Paddy Long's
Committee(s) Assignment:	Committee on Transportation and Public Way

ORDINANCE
PADDY LONG'S
Acct. No. 243806 - 1
Permit No. 1122334

Be It Ordained by the City Council of the City of Chicago:

Permission and authority are hereby given and granted to PADDY LONG'S upon the terms and subject to the conditions of this ordinance, to maintain and use a portion of the public right of way for a sidewalk cafe adjacent to its premises located at 1028 W. Diversey Pkwy.. Said sidewalk cafe area #1 shall be twenty-two (22) feet in length and five point nine two (5.92) feet in width for a total of one hundred thirty point two four (130.24) square feet and shall allow six (6) feet of clear space from the face of the curb/building line along W. Diversey Parkway. The compensation for said space and the days and hours of operation for the sidewalk cafe shall be as follows:

Monday through Sunday 11:00 a.m. to 10:00 p.m.
Compensation: $600.00
SEATING CAPACITY: 10

Sidewalk Cafe Permit and approved plan must be posted at all times.

This grant of privilege #1122334 for a sidewalk cafe shall be subject to the provisions of Section 10-28-800 though 10-28-885 of the Municipal Code of Chicago and the directions of the Commissioner of Department of Business Affairs and Consumer Protection, the Commissioner of Streets and Sanitation, and the Commissioner of Transportation.

The permit holder agrees to hold the City of Chicago harmless for any damage, relocation or replacement costs associated with damage, relocation or removal of private property caused by the City performing work in the public way.

Authority for the above named privilege is herein given and granted from and after March 1, 2016 through and including December 1, 2016.

Alderman Thomas Tunney

Thomas Tunney 44th Ward

City of Chicago

O2016-2494

Office of the City Clerk

Document Tracking Sheet

Meeting Date:	3/16/2016
Sponsor(s):	Tunney (44)
Type:	Ordinance
Title:	Sidewalk cafe(s) for Pastoral
Committee(s) Assignment:	Committee on Transportation and Public Way

ORDINANCE
PASTORAL
Acct. No. 274206 - 2
Permit No. 1121965

Be It Ordained by the City Council of the City of Chicago:

Permission and authority are hereby given and granted to PASTORAL upon the terms and subject to the conditions of this ordinance, to maintain and use a portion of the public right of way for a sidewalk cafe adjacent to its premises located at 2945-2947 N. Broadway . Said sidewalk cafe area #1 shall be forty-two (42) feet in length and seven (7) feet in width for a total of two hundred ninety-four (294) square feet and shall allow six (6) feet of clear space from the face of the curb/building line along N. Broadway. The compensation for said space and the days and hours of operation for the sidewalk cafe shall be as follows:

Sunday through Thursday 8:00 a.m. to 10:00 p.m; Friday and Saturday 8:00 a.m. to 11:00 p.m.
Compensation: $600.00
SEATING CAPACITY: 40

Sidewalk Cafe Permit and approved plan must be posted at all times.

This grant of privilege #1121965 for a sidewalk cafe shall be subject to the provisions of Section 10-28-800 though 10-28-885 of the Municipal Code of Chicago and the directions of the Commissioner of Department of Business Affairs and Consumer Protection, the Commissioner of Streets and Sanitation, and the Commissioner of Transportation.

The permit holder agrees to hold the City of Chicago harmless for any damage, relocation or replacement costs associated with damage, relocation or removal of private property caused by the City performing work in the public way.

Authority for the above named privilege is herein given and granted from and after March 1, 2016 through and including December 1, 2016.

Alderman Thomas Tunney

Thomas Tunney 44th Ward

City of Chicago

O2016-2495

Office of the City Clerk

Document Tracking Sheet

Meeting Date:	3/16/2016
Sponsor(s):	Tunney (44)
Type:	Ordinance
Title:	Sidewalk cafe(s) for Peet's Coffee & Tea
Committee(s) Assignment:	Committee on Transportation and Public Way

ORDINANCE
PEET'S COFFEE & TEA
Acct. No. 22622 - 3
Permit No. 1122199

Be It Ordained by the City Council of the City of Chicago:

Permission and authority are hereby given and granted to PEET'S COFFEE & TEA upon the terms and subject to the conditions of this ordinance, to maintain and use a portion of the public right of way for a sidewalk cafe adjacent to its premises located at 3500 N. Halsted St.. Said sidewalk cafe area #1 shall be nineteen (19) feet in length and ten point five (10.5) feet in width for a total of one hundred ninety-nine point five (199.5) square feet and shall allow six (6) feet of clear space from the face of the curb/building line along Cornelia. The compensation for said space and the days and hours of operation for the sidewalk cafe shall be as follows:

Monday to Sunday 8:00 am - 9:00 pm
Compensation: $600.00
SEATING CAPACITY: 15

Sidewalk Cafe Permit and approved plan must be posted at all times.

This grant of privilege #1122199 for a sidewalk cafe shall be subject to the provisions of Section 10-28-800 though 10-28-885 of the Municipal Code of Chicago and the directions of the Commissioner of Department of Business Affairs and Consumer Protection, the Commissioner of Streets and Sanitation, and the Commissioner of Transportation.

The permit holder agrees to hold the City of Chicago harmless for any damage, relocation or replacement costs associated with damage, relocation or removal of private property caused by the City performing work in the public way.

Authority for the above named privilege is herein given and granted from and after March 1, 2016 through and including December 1, 2016.

Alderman Thomas Tunney

Thomas Tunney 44th Ward

City of Chicago

O2016-2496

Office of the City Clerk

Document Tracking Sheet

Meeting Date:	3/16/2016
Sponsor(s):	Tunney (44)
Type:	Ordinance
Title:	Sidewalk cafe(s) for Ping Pong
Committee(s) Assignment:	Committee on Transportation and Public Way

ORDINANCE
PING PONG
Acct. No. 259039 - 2
Permit No. 1122448

Be It Ordained by the City Council of the City of Chicago:

Permission and authority are hereby given and granted to PING PONG upon the terms and subject to the conditions of this ordinance, to maintain and use a portion of the public right of way for a sidewalk cafe adjacent to its premises located at 3322-3326 N. Broadway . Said sidewalk cafe area #1 shall be nineteen point five (19.5) feet in length and seven (7) feet in width, area #2 shall be nineteen point five (19.5) feet in length and seven (7) feet in width for a total of two hundred seventy-three (273) square feet and shall allow six (6) feet of clear space from the face of the curb/building line along N. Broadway. The compensation for said space and the days and hours of operation for the sidewalk cafe shall be as follows:

Sunday Noon - 10:00 pm Monday through Thursday 4:00pm - 10:00pm Friday 4:00pm - 11:00pm Saturday Noon - 11:00 pm
Compensation: $600.00
SEATING CAPACITY: 32

Sidewalk Cafe Permit and approved plan must be posted at all times.

This grant of privilege #1122448 for a sidewalk cafe shall be subject to the provisions of Section 10-28-800 though 10-28-885 of the Municipal Code of Chicago and the directions of the Commissioner of Department of Business Affairs and Consumer Protection, the Commissioner of Streets and Sanitation, and the Commissioner of Transportation.

The permit holder agrees to hold the City of Chicago harmless for any damage, relocation or replacement costs associated with damage, relocation or removal of private property caused by the City performing work in the public way.

Authority for the above named privilege is herein given and granted from and after March 1, 2016 through and including December 1, 2016.

Alderman Thomas Tunney

Thomas Tunney 44th Ward

City of Chicago

O2016-2497

Office of the City Clerk

Document Tracking Sheet

Meeting Date:	3/16/2016
Sponsor(s):	Tunney (44)
Type:	Ordinance
Title:	Sidewalk cafe(s) for Roscoe's Tavern Ltd.
Committee(s) Assignment:	Committee on Transportation and Public Way

ORDINANCE
ROSCOE'S TAVERN LTD
Acct. No. 14298 - 1
Permit No. 1122337

Be It Ordained by the City Council of the City of Chicago:

Permission and authority are hereby given and granted to ROSCOE'S TAVERN LTD upon the terms and subject to the conditions of this ordinance, to maintain and use a portion of the public right of way for a sidewalk cafe adjacent to its premises located at 3354-56 N. Halsted St.. Said sidewalk cafe area #1 shall be sixty-one (61) feet in length and fifteen (15) feet in width for a total of nine hundred fifteen (915) square feet and shall allow six (6) feet of clear space from the face of the curb/building line along W. Roscoe Street. The compensation for said space and the days and hours of operation for the sidewalk cafe shall be as follows:

Sunday thru Thursday 8:00 a.m.to 10:00 p.m.Friday & Saturday 8:00 a.m.to 11:00 p.m.
Compensation: $1,372.50
SEATING CAPACITY: 48

Sidewalk Cafe Permit and approved plan must be posted at all times.

This grant of privilege #1122337 for a sidewalk cafe shall be subject to the provisions of Section 10-28-800 though 10-28-885 of the Municipal Code of Chicago and the directions of the Commissioner of Department of Business Affairs and Consumer Protection, the Commissioner of Streets and Sanitation, and the Commissioner of Transportation.

The permit holder agrees to hold the City of Chicago harmless for any damage, relocation or replacement costs associated with damage, relocation or removal of private property caused by the City performing work in the public way.

Authority for the above named privilege is herein given and granted from and after March 1, 2016 through and including December 1, 2016.

Alderman _____

Thomas Tunney 44th Ward

City of Chicago

O2016-2498

Office of the City Clerk

Document Tracking Sheet

Meeting Date:	3/16/2016
Sponsor(s):	Tunney (44)
Type:	Ordinance
Title:	Sidewalk cafe(s) for Sakura Teppanyaki and Sushi
Committee(s) Assignment:	Committee on Transportation and Public Way

ORDINANCE
SAKURA TEPPANYAKI AND SUSHI
Acct. No. 357462 - 1
Permit No. 1122187

Be It Ordained by the City Council of the City of Chicago:

Permission and authority are hereby given and granted to SAKURA TEPPANYAKI AND SUSHI upon the terms and subject to the conditions of this ordinance, to maintain and use a portion of the public right of way for a sidewalk cafe adjacent to its premises located at 730 W. Diversey Pkwy.. Said sidewalk cafe area #1 shall be fifty point one seven (50.17) feet in length and six (6) feet in width for a total of three hundred one point zero two (301.02) square feet and shall allow six (6) feet of clear space from the face of the curb/building line along N. Burling Street. The compensation for said space and the days and hours of operation for the sidewalk cafe shall be as follows:

Sunday through Thursday 11:30 am until 10:00 p.m. Friday and Saturday 11:30 am. until 11:00 p.m.
Compensation: $600.00
SEATING CAPACITY: 24

Sidewalk Cafe Permit and approved plan must be posted at all times.

This grant of privilege #1122187 for a sidewalk cafe shall be subject to the provisions of Section 10-28-800 though 10-28-885 of the Municipal Code of Chicago and the directions of the Commissioner of Department of Business Affairs and Consumer Protection, the Commissioner of Streets and Sanitation, and the Commissioner of Transportation.

The permit holder agrees to hold the City of Chicago harmless for any damage, relocation or replacement costs associated with damage, relocation or removal of private property caused by the City performing work in the public way.

Authority for the above named privilege is herein given and granted from and after March 1, 2016 through and including December 1, 2016.

Alderman Thomas Tunney

Thomas Tunney 44th Ward

City of Chicago

O2016-2499

Office of the City Clerk

Document Tracking Sheet

Meeting Date:	3/16/2016
Sponsor(s):	Tunney (44)
Type:	Ordinance
Title:	Sidewalk cafe(s) for Sports Corner
Committee(s) Assignment:	Committee on Transportation and Public Way

ORDINANCE
SPORTS CORNER
Acct. No. 85280 - 5
Permit No. 1121994

Be It Ordained by the City Council of the City of Chicago:

Permission and authority are hereby given and granted to SPORTS CORNER upon the terms and subject to the conditions of this ordinance, to maintain and use a portion of the public right of way for a sidewalk cafe adjacent to its premises located at 952-956 W. Addison St.. Said sidewalk cafe area #1 shall be fifty-seven (57) feet in length and eleven point eight three (11.83) feet in width for a total of six hundred seventy-four point three one (674.31) square feet and shall allow six (6) feet of clear space from the face of the curb/building line along N. Sheffield. The compensation for said space and the days and hours of operation for the sidewalk cafe shall be as follows:

Sunday through Thursday 8:00am until 10:00pm Friday & Saturday 8:00am until 11:00pm
Compensation: $1,011.47
SEATING CAPACITY: 64

Sidewalk Cafe Permit and approved plan must be posted at all times.

This grant of privilege #1121994 for a sidewalk cafe shall be subject to the provisions of Section 10-28-800 though 10-28-885 of the Municipal Code of Chicago and the directions of the Commissioner of Department of Business Affairs and Consumer Protection, the Commissioner of Streets and Sanitation, and the Commissioner of Transportation.

The permit holder agrees to hold the City of Chicago harmless for any damage, relocation or replacement costs associated with damage, relocation or removal of private property caused by the City performing work in the public way.

Authority for the above named privilege is herein given and granted from and after March 1, 2016 through and including December 1, 2016.

Alderman Thomas Tunney

Thomas Tunney 44th Ward

City of Chicago

O2016-2500

Office of the City Clerk

Document Tracking Sheet

Meeting Date:	3/16/2016
Sponsor(s):	Tunney (44)
Type:	Ordinance
Title:	Sidewalk cafe(s) for Vivial
Committee(s) Assignment:	Committee on Transportation and Public Way

ORDINANCE
VIVIAL
Acct. No. 387134 - 1
Permit No. 1122159

Be It Ordained by the City Council of the City of Chicago:

Permission and authority are hereby given and granted to VIVIAL upon the terms and subject to the conditions of this ordinance, to maintain and use a portion of the public right of way for a sidewalk cafe adjacent to its premises located at 3755 N. Southport Ave.. Said sidewalk cafe area #1 shall be twenty-two (22) feet in length and ten (10) feet in width for a total of two hundred twenty (220) square feet and shall allow six (6) feet of clear space from the face of the curb/building line along N. Southport Avenue. The compensation for said space and the days and hours of operation for the sidewalk cafe shall be as follows:

Sunday through Thursday 8:00 a.m. to 10:00 p.m. Friday and Saturday 8:00 a.m. to 11:00 p.m.
Compensation: $600.00
SEATING CAPACITY: 18

Sidewalk Cafe Permit and approved plan must be posted at all times.

This grant of privilege #1122159 for a sidewalk cafe shall be subject to the provisions of Section 10-28-800 though 10-28-885 of the Municipal Code of Chicago and the directions of the Commissioner of Department of Business Affairs and Consumer Protection, the Commissioner of Streets and Sanitation, and the Commissioner of Transportation.

The permit holder agrees to hold the City of Chicago harmless for any damage, relocation or replacement costs associated with damage, relocation or removal of private property caused by the City performing work in the public way.

Authority for the above named privilege is herein given and granted from and after March 1, 2016 through and including December 1, 2016.

Alderman Thomas Tunney

Thomas Tunney 44th Ward

City of Chicago

O2016-2501

Office of the City Clerk

Document Tracking Sheet

Meeting Date:	3/16/2016
Sponsor(s):	Tunney (44)
Type:	Ordinance
Title:	Sidewalk cafe(s) for Wakamono
Committee(s) Assignment:	Committee on Transportation and Public Way

ORDINANCE
WAKAMONO
Acct. No. 257616 - 3
Permit No. 1122359

Be It Ordained by the City Council of the City of Chicago:

Permission and authority are hereby given and granted to WAKAMONO upon the terms and subject to the conditions of this ordinance, to maintain and use a portion of the public right of way for a sidewalk cafe adjacent to its premises located at 3313-17 N. Broadway . Said sidewalk cafe area #1 shall be forty-five point five (45.5) feet in length and seven (7) feet in width for a total of three hundred eighteen point five (318.5) square feet and shall allow six (6) feet of clear space from the face of the curb/building line along N. Broadway. The compensation for said space and the days and hours of operation for the sidewalk cafe shall be as follows:

Sunday Noon - 10:00 pm Monday to Thursday 4:00 p.m.-10:00 p.m. Friday 4:00pm-11:00pm Saturday 4:00 pm - 11:00 pm
Compensation: $600.00
SEATING CAPACITY: 32

Sidewalk Cafe Permit and approved plan must be posted at all times.

This grant of privilege #1122359 for a sidewalk cafe shall be subject to the provisions of Section 10-28-800 though 10-28-885 of the Municipal Code of Chicago and the directions of the Commissioner of Department of Business Affairs and Consumer Protection, the Commissioner of Streets and Sanitation, and the Commissioner of Transportation.

The permit holder agrees to hold the City of Chicago harmless for any damage, relocation or replacement costs associated with damage, relocation or removal of private property caused by the City performing work in the public way.

Authority for the above named privilege is herein given and granted from and after March 1, 2016 through and including December 1, 2016.

Alderman Thomas Tunney

Thomas Tunney 44th Ward

City of Chicago

O2016-2502

Office of the City Clerk

Document Tracking Sheet

Meeting Date:	3/16/2016
Sponsor(s):	Tunney (44)
Type:	Ordinance
Title:	Sidewalk cafe(s) for Wrigleyville Dairy Queen
Committee(s) Assignment:	Committee on Transportation and Public Way

ORDINANCE
WRIGLEYVILLE DAIRY QUEEN
Acct. No. 290302 - 1
Permit No. 1122227

Be It Ordained by the City Council of the City of Chicago:

Permission and authority are hereby given and granted to WRIGLEYVILLE DAIRY QUEEN upon the terms and subject to the conditions of this ordinance, to maintain and use a portion of the public right of way for a sidewalk cafe adjacent to its premises located at 3811 N. Southport Ave.. Said sidewalk cafe area #1 shall be twenty-one point five (21.5) feet in length and eight point five (8.5) feet in width for a total of one hundred eighty-two point seven five (182.75) square feet and shall allow six (6) feet of clear space from the face of the curb/building line along N. Southport Avenue. The compensation for said space and the days and hours of operation for the sidewalk cafe shall be as follows:

Sunday thru Thursday 11:00 a.m. to 10:00 p.m. Friday & Saturday 11:00 a.m. to 11:00 p.m.
Compensation: $600.00
SEATING CAPACITY: 20

Sidewalk Cafe Permit and approved plan must be posted at all times.

This grant of privilege #1122227 for a sidewalk cafe shall be subject to the provisions of Section 10-28-800 though 10-28-885 of the Municipal Code of Chicago and the directions of the Commissioner of Department of Business Affairs and Consumer Protection, the Commissioner of Streets and Sanitation, and the Commissioner of Transportation.

The permit holder agrees to hold the City of Chicago harmless for any damage, relocation or replacement costs associated with damage, relocation or removal of private property caused by the City performing work in the public way.

Authority for the above named privilege is herein given and granted from and after March 1, 2016 through and including December 1, 2016.

Alderman Thomas Tunney

Thomas Tunney 44th Ward

City of Chicago

O2016-2503

Office of the City Clerk

Document Tracking Sheet

Meeting Date:	3/16/2016
Sponsor(s):	Tunney (44)
Type:	Ordinance
Title:	Sidewalk cafe(s) for Yoshi's Cafe
Committee(s) Assignment:	Committee on Transportation and Public Way

ORDINANCE
YOSHI'S CAFE
Acct. No. 420 - 1
Permit No. 1122379

Be It Ordained by the City Council of the City of Chicago:

Permission and authority are hereby given and granted to YOSHI'S CAFE upon the terms and subject to the conditions of this ordinance, to maintain and use a portion of the public right of way for a sidewalk cafe adjacent to its premises located at 3257 N. Halsted St.. Said sidewalk cafe area #1 shall be sixty (60) feet in length and twelve point eight three (12.83) feet in width for a total of seven hundred sixty-nine point eight (769.8) square feet and shall allow six (6) feet of clear space from the face of the curb/building line along W.ALDINE AVE. The compensation for said space and the days and hours of operation for the sidewalk cafe shall be as follows:

Tuesday thru Thursday 5:00 p.m. to 10:30 p.m. Friday & Saturday 5:00 p.m.to 11:00 p.m. Sunday 11:00 a.m.to 10:00 p.m.
Compensation: $1,154.70
SEATING CAPACITY: 56

Sidewalk Cafe Permit and approved plan must be posted at all times.

This grant of privilege #1122379 for a sidewalk cafe shall be subject to the provisions of Section 10-28-800 though 10-28-885 of the Municipal Code of Chicago and the directions of the Commissioner of Department of Business Affairs and Consumer Protection, the Commissioner of Streets and Sanitation, and the Commissioner of Transportation.

The permit holder agrees to hold the City of Chicago harmless for any damage, relocation or replacement costs associated with damage, relocation or removal of private property caused by the City performing work in the public way.

Authority for the above named privilege is herein given and granted from and after March 1, 2016 through and including December 1, 2016.

Alderman Thomas Tunney

Thomas Tunney 44th Ward

City of Chicago

O2016-2401

Office of the City Clerk

Document Tracking Sheet

Meeting Date:	3/16/2016
Sponsor(s):	Arena (45)
Type:	Ordinance
Title:	Sidewalk cafe(s) for GNPH No. Nine, Inc.
Committee(s) Assignment:	Committee on Transportation and Public Way

ORDINANCE
G N P H #NINE INC
Acct. No. 15417 - 1
Permit No. 1122233

Be It Ordained by the City Council of the City of Chicago:

Permission and authority are hereby given and granted to G N P H #NINE INC upon the terms and subject to the conditions of this ordinance, to maintain and use a portion of the public right of way for a sidewalk cafe adjacent to its premises located at 4229 W. Irving Park Rd.. Said sidewalk cafe area #1 shall be twenty (20) feet in length and sixteen point three three (16.33) feet in width for a total of three hundred twenty-six point six (326.6) square feet and shall allow six (6) feet of clear space from the face of the curb/building line along Irving Park Rd.. The compensation for said space and the days and hours of operation for the sidewalk cafe shall be as follows:

Monday to Sunday 9:00 a.m. - 11:00 p.m.
Compensation: $600.00
SEATING CAPACITY: 24

Sidewalk Cafe Permit and approved plan must be posted at all times.

This grant of privilege #1122233 for a sidewalk cafe shall be subject to the provisions of Section 10-28-800 though 10-28-885 of the Municipal Code of Chicago and the directions of the Commissioner of Department of Business Affairs and Consumer Protection, the Commissioner of Streets and Sanitation, and the Commissioner of Transportation.

The permit holder agrees to hold the City of Chicago harmless for any damage, relocation or replacement costs associated with damage, relocation or removal of private property caused by the City performing work in the public way.

Authority for the above named privilege is herein given and granted from and after March 1, 2016 through and including December 1, 2016.

Alderman

John Arena 45th Ward

Department of Business Affairs and Consumer Protection
Small Business Center - Public Way Use Unit
City Hall - 121 N. LaSalle Street, Room 800 • Chicago, IL 60602
312-74-GOBIZ / 312-744-6249 • (312) 744-1944 (TTY)
http://www.cityofchicago.org/bacp

03/16/2016

Alderman **John Arena**
Ward # **45**
City of Chicago
City Hall, Room **300**
121 North LaSalle Street
Chicago, Illinois 60602

Re: An ordinance to use and maintain a portion of the public right-of-way for **one (1) sidewalk cafe(s)** for **G N P H #NINE INC**, adjacent to the premises known as **4229 W. Irving Park Rd.**.

Dear Alderman **John Arena**:

The applicant referenced above has requested the use of the public right-of-way for a **sidewalk cafe(s)**. An ordinance has been prepared by the Department of Business Affairs and Consumer Protection – Small Business Center - Public Way Use Unit for presentation to the City Council. Because this request was made for properties located in your ward, as approved by you as per the attached, I respectfully request that you introduce the attached ordinance at the next City Council meeting.

If you have any questions regarding this ordinance, please contact Anthony Bertuca at (312) 744-5506.

Department of Business Affairs and Consumer Protection

City of Chicago

O2016-2404

Office of the City Clerk

Document Tracking Sheet

Meeting Date:	3/16/2016
Sponsor(s):	Arena (45)
Type:	Ordinance
Title:	Sidewalk cafe(s) for Galvin's Public House
Committee(s) Assignment:	Committee on Transportation and Public Way

ORDINANCE
GALVIN'S PUBLIC HOUSE
Acct. No. 68427 - 1
Permit No. 1122252

Be It Ordained by the City Council of the City of Chicago:

Permission and authority are hereby given and granted to GALVIN'S PUBLIC HOUSE upon the terms and subject to the conditions of this ordinance, to maintain and use a portion of the public right of way for a sidewalk cafe adjacent to its premises located at 5901 W. Lawrence Ave.. Said sidewalk cafe area #1 shall be thirty-five (35) feet in length and ten (10) feet in width for a total of three hundred fifty (350) square feet and shall allow six (6) feet of clear space from the face of the curb/building line along N. Mamora Avenue. The compensation for said space and the days and hours of operation for the sidewalk cafe shall be as follows:

Monday through Sunday 11:00 a.m. until 11:00 p.m.
Compensation: $600.00
SEATING CAPACITY: 16

Sidewalk Cafe Permit and approved plan must be posted at all times.

This grant of privilege #1122252 for a sidewalk cafe shall be subject to the provisions of Section 10-28-800 though 10-28-885 of the Municipal Code of Chicago and the directions of the Commissioner of Department of Business Affairs and Consumer Protection, the Commissioner of Streets and Sanitation, and the Commissioner of Transportation.

The permit holder agrees to hold the City of Chicago harmless for any damage, relocation or replacement costs associated with damage, relocation or removal of private property caused by the City performing work in the public way.

Authority for the above named privilege is herein given and granted from and after March 1, 2016 through and including December 1, 2016.

Alderman _____
John Arena 45th Ward

Department of Business Affairs and Consumer Protection
Small Business Center - Public Way Use Unit
City Hall - 121 N. LaSalle Street, Room 800 • Chicago, IL 60602
312-74-GOBIZ / 312-744-6249 • (312) 744-1944 (TTY)
http://www.cityofchicago.org/bacp

03/16/2016

Alderman **John Arena**
Ward # **45**
City of Chicago
City Hall, Room **300**
121 North LaSalle Street
Chicago, Illinois 60602

Re: An ordinance to use and maintain a portion of the public right-of-way for **one (1) sidewalk cafe(s)** for **GALVIN'S PUBLIC HOUSE**, adjacent to the premises known as **5901 W. Lawrence Ave.**.

Dear Alderman **John Arena**:

The applicant referenced above has requested the use of the public right-of-way for a **sidewalk cafe(s)**. An ordinance has been prepared by the Department of Business Affairs and Consumer Protection – Small Business Center - Public Way Use Unit for presentation to the City Council. Because this request was made for properties located in your ward; as approved by you as per the attached, I respectfully request that you introduce the attached ordinance at the next City Council meeting.

If you have any questions regarding this ordinance, please contact Anthony Bertuca at (312) 744-5506.

Department of Business Affairs and Consumer Protection

City of Chicago

O2016-2407

Office of the City Clerk

Document Tracking Sheet

Meeting Date:	3/16/2016
Sponsor(s):	Arena (45)
Type:	Ordinance
Title:	Sidewalk cafe(s) for Hops and Barley
Committee(s) Assignment:	Committee on Transportation and Public Way

ORDINANCE
HOPS AND BARLEY
Acct. No. 269560 - 1
Permit No. 1122047

Be It Ordained by the City Council of the City of Chicago:

Permission and authority are hereby given and granted to HOPS AND BARLEY upon the terms and subject to the conditions of this ordinance, to maintain and use a portion of the public right of way for a sidewalk cafe adjacent to its premises located at 4359-61 N. Milwaukee Ave.. Said sidewalk cafe area #1 shall be twenty-five (25) feet in length and five (5) feet in width for a total of one hundred twenty-five (125) square feet and shall allow six (6) feet of clear space from the face of the curb/building line along N. Milwaukee Avenue. The compensation for said space and the days and hours of operation for the sidewalk cafe shall be as follows:

Sunday through Saturday 3:00 p.m. until 11:00 p.m.
Compensation: $600.00
SEATING CAPACITY: 12

Sidewalk Cafe Permit and approved plan must be posted at all times.

This grant of privilege #1122047 for a sidewalk cafe shall be subject to the provisions of Section 10-28-800 though 10-28-885 of the Municipal Code of Chicago and the directions of the Commissioner of Department of Business Affairs and Consumer Protection, the Commissioner of Streets and Sanitation, and the Commissioner of Transportation.

The permit holder agrees to hold the City of Chicago harmless for any damage, relocation or replacement costs associated with damage, relocation or removal of private property caused by the City performing work in the public way.

Authority for the above named privilege is herein given and granted from and after March 1, 2016 through and including December 1, 2016.

Alderman _____

John Arena 45th Ward

Department of Business Affairs and Consumer Protection
Small Business Center - Public Way Use Unit
City Hall - 121 N. LaSalle Street, Room 800 • Chicago, IL 60602
312-74-GOBIZ / 312-744-6249 • (312) 744-1944 (TTY)
http://www.cityofchicago.org/bacp

03/16/2016

Alderman **John Arena**
Ward # **45**
City of Chicago
City Hall, Room **300**
121 North LaSalle Street
Chicago, Illinois 60602

Re: An ordinance to use and maintain a portion of the public right-of-way for **one (1) sidewalk cafe(s)** for **HOPS AND BARLEY**, adjacent to the premises known as **4359-61 N. Milwaukee Ave.**.

Dear Alderman **John Arena**:

The applicant referenced above has requested the use of the public right-of-way for a **sidewalk cafe(s)**. An ordinance has been prepared by the Department of Business Affairs and Consumer Protection – Small Business Center - Public Way Use Unit for presentation to the City Council. Because this request was made for properties located in your ward, as approved by you as per the attached, I respectfully request that you introduce the attached ordinance at the next City Council meeting.

If you have any questions regarding this ordinance, please contact Anthony Bertuca at (312) 744-5506.

Department of Business Affairs and Consumer Protection

City of Chicago

O2016-2412

Office of the City Clerk

Document Tracking Sheet

Meeting Date:	3/16/2016
Sponsor(s):	Arena (45)
Type:	Ordinance
Title:	Sidewalk cafe(s) for Hot Dog Express
Committee(s) Assignment:	Committee on Transportation and Public Way

ORDINANCE
HOT DOG EXPRESS
Acct. No. 390478 - 1
Permit No. 1122485

Be It Ordained by the City Council of the City of Chicago:

Permission and authority are hereby given and granted to HOT DOG EXPRESS upon the terms and subject to the conditions of this ordinance, to maintain and use a portion of the public right of way for a sidewalk cafe adjacent to its premises located at 4300 N. Milwaukee Ave.. Said sidewalk cafe area #1 shall be thirty-eight (38) feet in length and twelve (12) feet in width for a total of four hundred fifty-six (456) square feet and shall allow six (6) feet of clear space from the face of the curb/building line along West Cullom. The compensation for said space and the days and hours of operation for the sidewalk cafe shall be as follows:

Monday through Saturday 10:30 a.m. to 9:00 p.m. Sunday 11:00 a.m. to 7:00 p.m.
Compensation: $600.00
SEATING CAPACITY: 40

Sidewalk Cafe Permit and approved plan must be posted at all times.

This grant of privilege #1122485 for a sidewalk cafe shall be subject to the provisions of Section 10-28-800 though 10-28-885 of the Municipal Code of Chicago and the directions of the Commissioner of Department of Business Affairs and Consumer Protection, the Commissioner of Streets and Sanitation, and the Commissioner of Transportation.

The permit holder agrees to hold the City of Chicago harmless for any damage, relocation or replacement costs associated with damage, relocation or removal of private property caused by the City performing work in the public way.

Authority for the above named privilege is herein given and granted from and after March 1, 2016 through and including December 1, 2016.

Alderman _____

John Arena 45th Ward

Department of Business Affairs and Consumer Protection
Small Business Center - Public Way Use Unit
City Hall - 121 N. LaSalle Street, Room 800 • Chicago, IL 60602
312-74-GOBIZ / 312-744-6249 • (312) 744-1944 (TTY)
http://www.cityofchicago.org/bacp

03/16/2016

Alderman **John Arena**
Ward # **45**
City of Chicago
City Hall, Room **300**
121 North LaSalle Street
Chicago, Illinois 60602

Re: An ordinance to use and maintain a portion of the public right-of-way for **one (1) sidewalk cafe(s)** for **HOT DOG EXPRESS**, adjacent to the premises known as **4300 N. Milwaukee Ave.**.

Dear Alderman **John Arena**:

The applicant referenced above has requested the use of the public right-of-way for a **sidewalk cafe(s)**. An ordinance has been prepared by the Department of Business Affairs and Consumer Protection – Small Business Center - Public Way Use Unit for presentation to the City Council. Because this request was made for properties located in your ward, as approved by you as per the attached, I respectfully request that you introduce the attached ordinance at the next City Council meeting.

If you have any questions regarding this ordinance, please contact Anthony Bertuca at (312) 744-5506.

Department of Business Affairs and Consumer Protection

City of Chicago

O2016-2423

Office of the City Clerk

Document Tracking Sheet

Meeting Date:	3/16/2016
Sponsor(s):	Arena (45)
Type:	Ordinance
Title:	Sidewalk cafe(s) for McNamara's Food & Drinks
Committee(s) Assignment:	Committee on Transportation and Public Way

ORDINANCE
MC NAMARA'S FOOD & DRINKS
Acct. No. 17090 - 1
Permit No. 1122152

Be It Ordained by the City Council of the City of Chicago:

Permission and authority are hereby given and granted to MC NAMARA'S FOOD & DRINKS upon the terms and subject to the conditions of this ordinance, to maintain and use a portion of the public right of way for a sidewalk cafe adjacent to its premises located at 4326-28 W. Irving Park Rd.. Said sidewalk cafe area #1 shall be thirty-two (32) feet in length and thirteen point five eight (13.58) feet in width, area #2 shall be twenty-five (25) feet in length and thirteen point five eight (13.58) feet in width for a total of seven hundred seventy-four point zero six (774.06) square feet and shall allow six (6) feet of clear space from the face of the curb/building line along W. Irving Park Road, N. Lowell Ave.. The compensation for said space and the days and hours of operation for the sidewalk cafe shall be as follows:

Sunday through Thursday 11:00 a.m. to 10:00 p.m.Friday and Saturday 11:00 a.m. to 11:00 p.m.
Compensation: $851.47
SEATING CAPACITY: 76

Sidewalk Cafe Permit and approved plan must be posted at all times.

This grant of privilege #1122152 for a sidewalk cafe shall be subject to the provisions of Section 10-28-800 though 10-28-885 of the Municipal Code of Chicago and the directions of the Commissioner of Department of Business Affairs and Consumer Protection, the Commissioner of Streets and Sanitation, and the Commissioner of Transportation.

The permit holder agrees to hold the City of Chicago harmless for any damage, relocation or replacement costs associated with damage, relocation or removal of private property caused by the City performing work in the public way.

Authority for the above named privilege is herein given and granted from and after March 1, 2016 through and including December 1, 2016.

Alderman _____

John Arena 45th Ward

Department of Business Affairs and Consumer Protection
Small Business Center - Public Way Use Unit
City Hall - 121 N LaSalle Street, Room 800 • Chicago, IL 60602
312-74-GOBIZ / 312-744-6249 • (312) 744-1944 (TTY)
http://www.cityofchicago.org/bacp

03/16/2016

Alderman **John Arena**
Ward # **45**
City of Chicago
City Hall, Room **300**
121 North LaSalle Street
Chicago, Illinois 60602

Re: An ordinance to use and maintain a portion of the public right-of-way for **two (2) sidewalk cafe(s)** for **MC NAMARA'S FOOD & DRINKS**, adjacent to the premises known as **4326-28 W. Irving Park Rd.**.

Dear Alderman **John Arena**:

The applicant referenced above has requested the use of the public right-of-way for a **sidewalk cafe(s)**. An ordinance has been prepared by the Department of Business Affairs and Consumer Protection – Small Business Center - Public Way Use Unit for presentation to the City Council. Because this request was made for properties located in your ward, as approved by you as per the attached, I respectfully request that you introduce the attached ordinance at the next City Council meeting.

If you have any questions regarding this ordinance, please contact Anthony Bertuca at (312) 744-5506.

Department of Business Affairs and Consumer Protection

City of Chicago

O2016-2428

Office of the City Clerk

Document Tracking Sheet

Meeting Date:	3/16/2016
Sponsor(s):	Arena (45)
Type:	Ordinance
Title:	Sidewalk cafe(s) for Ray's Round Up Bar-Grill
Committee(s) Assignment:	Committee on Transportation and Public Way

ORDINANCE
RAY'S ROUND UP BAR-GRILL
Acct. No. 387698 - 1
Permit No. 1122404

Be It Ordained by the City Council of the City of Chicago:

Permission and authority are hereby given and granted to RAY'S ROUND UP BAR-GRILL upon the terms and subject to the conditions of this ordinance, to maintain and use a portion of the public right of way for a sidewalk cafe adjacent to its premises located at 3930 N. Cicero Ave.. Said sidewalk cafe area #1 shall be twenty (20) feet in length and twelve (12) feet in width, area #2 shall be eleven (11) feet in length and six (6) feet in width for a total of three hundred six (306) square feet and shall allow six (6) feet of clear space from the face of the curb/building line along Dakin Street and Cicero Avenue, North Cicero Avenue. The compensation for said space and the days and hours of operation for the sidewalk cafe shall be as follows:

Monday through Sunday 8:00 a.m. to 12:00 midnight
Compensation: $600.00
SEATING CAPACITY: 36

Sidewalk Cafe Permit and approved plan must be posted at all times.

This grant of privilege #1122404 for a sidewalk cafe shall be subject to the provisions of Section 10-28-800 though 10-28-885 of the Municipal Code of Chicago and the directions of the Commissioner of Department of Business Affairs and Consumer Protection, the Commissioner of Streets and Sanitation, and the Commissioner of Transportation.

The permit holder agrees to hold the City of Chicago harmless for any damage, relocation or replacement costs associated with damage, relocation or removal of private property caused by the City performing work in the public way.

Authority for the above named privilege is herein given and granted from and after March 1, 2016 through and including December 1, 2016.

Alderman _____

John Arena 45th Ward

Department of Business Affairs and Consumer Protection
Small Business Center - Public Way Use Unit
City Hall - 121 N. LaSalle Street, Room 800 • Chicago, IL 60602
312-74-GOBIZ / 312-744-6249 • (312) 744-1944 (TTY)
http://www.cityofchicago.org/bacp

03/16/2016

Alderman **John Arena**
Ward # **45**
City of Chicago
City Hall, Room **300**
121 North LaSalle Street
Chicago, Illinois 60602

Re: An ordinance to use and maintain a portion of the public right-of-way for **two (2) sidewalk cafe(s)** for **RAY'S ROUND UP BAR-GRILL**, adjacent to the premises known as **3930 N. Cicero Ave.**.

Dear Alderman **John Arena**:

The applicant referenced above has requested the use of the public right-of-way for a **sidewalk cafe(s)**. An ordinance has been prepared by the Department of Business Affairs and Consumer Protection – Small Business Center - Public Way Use Unit for presentation to the City Council. Because this request was made for properties located in your ward, as approved by you as per the attached, I respectfully request that you introduce the attached ordinance at the next City Council meeting.

If you have any questions regarding this ordinance, please contact Anthony Bertuca at (312) 744-5506.

Department of Business Affairs and Consumer Protection

City of Chicago

O2016-2432

Office of the City Clerk

Document Tracking Sheet

Meeting Date:	3/16/2016
Sponsor(s):	Arena (45)
Type:	Ordinance
Title:	Sidewalk cafe(s) for Smoque BBQ
Committee(s) Assignment:	Committee on Transportation and Public Way

ORDINANCE
SMOQUE BBQ
Acct. No. 302771 - 1
Permit No. 1122479

Be It Ordained by the City Council of the City of Chicago:

Permission and authority are hereby given and granted to SMOQUE BBQ upon the terms and subject to the conditions of this ordinance, to maintain and use a portion of the public right of way for a sidewalk cafe adjacent to its premises located at 3800 N. Pulaski Rd.. Said sidewalk cafe area #1 shall be forty-four point five (44.5) feet in length and nine point five (9.5) feet in width, area #2 shall be twenty-three point five (23.5) feet in length and nine point five (9.5) feet in width for a total of six hundred forty-six (646) square feet and shall allow six (6) feet of clear space from the face of the curb/building line along West Grace. The compensation for said space and the days and hours of operation for the sidewalk cafe shall be as follows:

Sunday 11:00am until 9:00pm Monday closed Tuesday through Thursday 11:00am until 9:00pm Friday & Saturday 11:00am until 10:00pm
Compensation: $710.60
SEATING CAPACITY: 36

Sidewalk Cafe Permit and approved plan must be posted at all times.

This grant of privilege #1122479 for a sidewalk cafe shall be subject to the provisions of Section 10-28-800 though 10-28-885 of the Municipal Code of Chicago and the directions of the Commissioner of Department of Business Affairs and Consumer Protection, the Commissioner of Streets and Sanitation, and the Commissioner of Transportation.

The permit holder agrees to hold the City of Chicago harmless for any damage, relocation or replacement costs associated with damage, relocation or removal of private property caused by the City performing work in the public way.

Authority for the above named privilege is herein given and granted from and after March 1, 2016 through and including December 1, 2016.

Alderman _____
John Arena 45th Ward

Department of Business Affairs and Consumer Protection
Small Business Center - Public Way Use Unit
City Hall - 121 N LaSalle Street, Room 800 • Chicago, IL 60602
312-74-GOBIZ / 312-744-6249 • (312) 744-1944 (TTY)
http //www.cityofchicago org/baep

03/16/2016

Alderman **John Arena**
Ward # **45**
City of Chicago
City Hall, Room **300**
121 North LaSallc Street
Chicago, Illinois 60602

Re: An ordinance to use and maintain a portion of the public right-of-way for **two (2) sidewalk cafe(s)** for **SMOQUE BBQ**, adjacent to the premises known as **3800 N. Pulaski Rd.**.

Dear Alderman **John Arena**:

The applicant referenced above has requested the use of the public right-of-way for a **sidewalk cafe(s)**. An ordinance has been prepared by the Department of Business Affairs and Consumer Protection – Small Business Center - Public Way Use Unit for presentation to the City Council. Because this request was made for properties located in your ward, as approved by you as per the attached, I respectfully request that you introduce the attached ordinance at the next City Council meeting.

If you have any questions regarding this ordinance, please contact Anthony Bertuca at (312) 744-5506.

Department of Business Affairs and Consumer Protection

City of Chicago

O2016-2405

Office of the City Clerk

Document Tracking Sheet

Meeting Date:	3/16/2016
Sponsor(s):	Cappleman (46)
Type:	Ordinance
Title:	Sidewalk cafe(s) for Clark El Ranchito Corp.
Committee(s) Assignment:	Committee on Transportation and Public Way

ORDINANCE
CLARK EL RANCHITO CORP.
Acct. No. 403014 - 1
Permit No. 1122032

Be It Ordained by the City Council of the City of Chicago:

Permission and authority are hereby given and granted to CLARK EL RANCHITO CORP. upon the terms and subject to the conditions of this ordinance, to maintain and use a portion of the public right of way for a sidewalk cafe adjacent to its premises located at 4651 N. Clark St.. Said sidewalk cafe area #1 shall be twenty-eight (28) feet in length and five (5) feet in width for a total of one hundred forty (140) square feet and shall allow six (6) feet of clear space from the face of the curb/building line along N. Clark Street. The compensation for said space and the days and hours of operation for the sidewalk cafe shall be as follows:

Monday through Sunday 8:00 a.m. to 10:00 p.m.
Compensation: $600.00
SEATING CAPACITY: 16

Sidewalk Cafe Permit and approved plan must be posted at all times.

This grant of privilege #1122032 for a sidewalk cafe shall be subject to the provisions of Section 10-28-800 though 10-28-885 of the Municipal Code of Chicago and the directions of the Commissioner of Department of Business Affairs and Consumer Protection, the Commissioner of Streets and Sanitation, and the Commissioner of Transportation.

The permit holder agrees to hold the City of Chicago harmless for any damage, relocation or replacement costs associated with damage, relocation or removal of private property caused by the City performing work in the public way.

Authority for the above named privilege is herein given and granted from and after March 1, 2016 through and including December 1, 2016.

Alderman James Cappleman
James Cappleman 46th Ward

Department of Business Affairs and Consumer Protection
Small Business Center - Public Way Use Unit
City Hall - 121 N LaSalle Street, Room 800 • Chicago, IL 60602
312-74-GOBIZ / 312-744-6249 • (312) 744-1944 (TTY)
http://www.cityofchicago.org/bacp

03/16/2016

Alderman **James Cappleman**
Ward # **46**
City of Chicago
City Hall, Room **200**
121 North LaSalle Street
Chicago, Illinois 60602

Re: An ordinance to use and maintain a portion of the public right-of-way for **one (1) sidewalk cafe(s)** for **CLARK EL RANCHITO CORP.**, adjacent to the premises known as **4651 N. Clark St.**.

Dear Alderman **James Cappleman**:

The applicant referenced above has requested the use of the public right-of-way for a **sidewalk cafe(s)**. An ordinance has been prepared by the Department of Business Affairs and Consumer Protection – Small Business Center - Public Way Use Unit for presentation to the City Council. Because this request was made for properties located in your ward, as approved by you as per the attached, I respectfully request that you introduce the attached ordinance at the next City Council meeting.

If you have any questions regarding this ordinance, please contact Anthony Bertuca at (312) 744-5506.

Department of Business Affairs and Consumer Protection

City of Chicago

O2016-2406

Office of the City Clerk

Document Tracking Sheet

Meeting Date:	3/16/2016
Sponsor(s):	Cappleman (46)
Type:	Ordinance
Title:	Sidewalk cafe(s) for Dollop Coffee and Tea
Committee(s) Assignment:	Committee on Transportation and Public Way

ORDINANCE
Dollop Coffee and Tea
Acct. No. 370469 - 1
Permit No. 1122317

Be It Ordained by the City Council of the City of Chicago:

Permission and authority are hereby given and granted to Dollop Coffee and Tea upon the terms and subject to the conditions of this ordinance, to maintain and use a portion of the public right of way for a sidewalk cafe adjacent to its premises located at 4181 N. Clarendon Ave.. Said sidewalk cafe area #1 shall be nine point five (9.5) feet in length and six (6) feet in width, area #2 shall be thirteen point two five (13.25) feet in length and three (3) feet in width for a total of ninety-six point seven five (96.75) square feet and shall allow six (6) feet of clear space from the face of the curb/building line along N. Clarendon Avenue, W. Gordon Avenue. The compensation for said space and the days and hours of operation for the sidewalk cafe shall be as follows:

Monday through Sunday 8:00 a.m. to 9:00 p.m.
Compensation: $600.00
SEATING CAPACITY: 10

Sidewalk Cafe Permit and approved plan must be posted at all times.

This grant of privilege #1122317 for a sidewalk cafe shall be subject to the provisions of Section 10-28-800 though 10-28-885 of the Municipal Code of Chicago and the directions of the Commissioner of Department of Business Affairs and Consumer Protection, the Commissioner of Streets and Sanitation, and the Commissioner of Transportation.

The permit holder agrees to hold the City of Chicago harmless for any damage, relocation or replacement costs associated with damage, relocation or removal of private property caused by the City performing work in the public way.

Authority for the above named privilege is herein given and granted from and after March 1, 2016 through and including December 1, 2016.

Alderman James Cappleman

James Cappleman 46th Ward

Department of Business Affairs and Consumer Protection
Small Business Center - Public Way Use Unit
City Hall - 121 N. LaSalle Street, Room 800 • Chicago, IL 60602
312-74-GOBIZ / 312-744-6249 • (312) 744-1944 (TTY)
http //www.cityofchicago.org/bacp

03/16/2016

Alderman **James Cappleman**
Ward # **46**
City of Chicago
City Hall, Room **200**
121 North LaSalle Street
Chicago, Illinois 60602

Re: An ordinance to use and maintain a portion of the public right-of-way for **two (2) sidewalk cafe(s)** for **Dollop Coffee and Tea**, adjacent to the premises known as **4181 N. Clarendon Ave.**.

Dear Alderman **James Cappleman**:

The applicant referenced above has requested the use of the public right-of-way for a **sidewalk cafe(s)**. An ordinance has been prepared by the Department of Business Affairs and Consumer Protection – Small Business Center - Public Way Use Unit for presentation to the City Council. Because this request was made for properties located in your ward, as approved by you as per the attached, I respectfully request that you introduce the attached ordinance at the next City Council meeting.

If you have any questions regarding this ordinance, please contact Anthony Bertuca at (312) 744-5506.

Department of Business Affairs and Consumer Protection

City of Chicago

O2016-2408

Office of the City Clerk

Document Tracking Sheet

Meeting Date:	3/16/2016
Sponsor(s):	Cappleman (46)
Type:	Ordinance
Title:	Sidewalk cafe(s) for Fat Cat
Committee(s) Assignment:	Committee on Transportation and Public Way

ORDINANCE
FAT CAT
Acct. No. 283879 - 1
Permit No. 1122256

Be It Ordained by the City Council of the City of Chicago:

Permission and authority are hereby given and granted to FAT CAT upon the terms and subject to the conditions of this ordinance, to maintain and use a portion of the public right of way for a sidewalk cafe adjacent to its premises located at 4840 N. Broadway . Said sidewalk cafe area #1 shall be thirty-three point eight three (33.83) feet in length and twelve point six seven (12.67) feet in width, area #2 shall be sixty (60) feet in length and ten point six seven (10.67) feet in width for a total of one thousand sixty-eight point eight three (1068.83) square feet and shall allow six (6) feet of clear space from the face of the curb/building line along N. Broadway, W. Gunnison. The compensation for said space and the days and hours of operation for the sidewalk cafe shall be as follows:

Monday through Sunday 11:00 a.m. to 12:00 midnight
Compensation: $1,175.71
SEATING CAPACITY: 77

Sidewalk Cafe Permit and approved plan must be posted at all times.

This grant of privilege #1122256 for a sidewalk cafe shall be subject to the provisions of Section 10-28-800 though 10-28-885 of the Municipal Code of Chicago and the directions of the Commissioner of Department of Business Affairs and Consumer Protection, the Commissioner of Streets and Sanitation, and the Commissioner of Transportation.

The permit holder agrees to hold the City of Chicago harmless for any damage, relocation or replacement costs associated with damage, relocation or removal of private property caused by the City performing work in the public way.

Authority for the above named privilege is herein given and granted from and after March 1, 2016 through and including December 1, 2016.

Alderman James Cappleman

James Cappleman 46th Ward

Department of Business Affairs and Consumer Protection
Small Business Center - Public Way Use Unit
City Hall - 121 N. LaSalle Street, Room 800 • Chicago, IL 60602
312-74-GOBIZ / 312-744-6249 • (312) 744-1944 (TTY)
http://www.cityofchicago.org/bacp

03/16/2016

Alderman **James Cappleman**
Ward # **46**
City of Chicago
City Hall, Room **200**
121 North LaSalle Street
Chicago, Illinois 60602

Re: An ordinance to use and maintain a portion of the public right-of-way for **two (2) sidewalk cafe(s)** for **FAT CAT**, adjacent to the premises known as **4840 N. Broadway** .

Dear Alderman **James Cappleman**:

The applicant referenced above has requested the use of the public right-of-way for a **sidewalk cafe(s)**. An ordinance has been prepared by the Department of Business Affairs and Consumer Protection – Small Business Center - Public Way Use Unit for presentation to the City Council. Because this request was made for properties located in your ward, as approved by you as per the attached, I respectfully request that you introduce the attached ordinance at the next City Council meeting.

If you have any questions regarding this ordinance, please contact Anthony Bertuca at (312) 744-5506.

Department of Business Affairs and Consumer Protection

City of Chicago

O2016-2411

Office of the City Clerk

Document Tracking Sheet

Meeting Date:	3/16/2016
Sponsor(s):	Cappleman (46)
Type:	Ordinance
Title:	Sidewalk cafe(s) for Finley Mahony's
Committee(s) Assignment:	Committee on Transportation and Public Way

ORDINANCE
FINLEY MAHONY'S
Acct. No. 314187 - 1
Permit No. 1121976

Be It Ordained by the City Council of the City of Chicago:

Permission and authority are hereby given and granted to FINLEY MAHONY'S upon the terms and subject to the conditions of this ordinance, to maintain and use a portion of the public right of way for a sidewalk cafe adjacent to its premises located at 3701 N. Broadway . Said sidewalk cafe area #1 shall be fifty-two (52) feet in length and ten point six seven (10.67) feet in width for a total of five hundred fifty-four point eight four (554.84) square feet and shall allow six (6) feet of clear space from the face of the curb/building line along Waveland Ave. The compensation for said space and the days and hours of operation for the sidewalk cafe shall be as follows:

Sunday through Thursday 11:00 a.m. until 10:00 p.m. Friday and Saturday 11:00 a.m. until 11:00 p.m.
Compensation: $610.32
SEATING CAPACITY: 44

Sidewalk Cafe Permit and approved plan must be posted at all times.

This grant of privilege #1121976 for a sidewalk cafe shall be subject to the provisions of Section 10-28-800 though 10-28-885 of the Municipal Code of Chicago and the directions of the Commissioner of Department of Business Affairs and Consumer Protection, the Commissioner of Streets and Sanitation, and the Commissioner of Transportation.

The permit holder agrees to hold the City of Chicago harmless for any damage, relocation or replacement costs associated with damage, relocation or removal of private property caused by the City performing work in the public way.

Authority for the above named privilege is herein given and granted from and after March 1, 2016 through and including December 1, 2016.

Alderman James Cappleman

James Cappleman 46th Ward

Department of Business Affairs and Consumer Protection
Small Business Center - Public Way Use Unit
City Hall - 121 N. LaSalle Street, Room 800 • Chicago, IL 60602
312-74-GOBIZ / 312-744-6249 • (312) 744-1944 (TTY)
http://www.cityofchicago.org/bacp

03/16/2016

Alderman **James Cappleman**
Ward # **46**
City of Chicago
City Hall, Room **200**
121 North LaSalle Street
Chicago, Illinois 60602

Re: An ordinance to use and maintain a portion of the public right-of-way for **one (1) sidewalk cafe(s)** for **FINLEY MAHONY'S**, adjacent to the premises known as **3701 N. Broadway** .

Dear Alderman **James Cappleman**:

The applicant referenced above has requested the use of the public right-of-way for a **sidewalk cafe(s)**. An ordinance has been prepared by the Department of Business Affairs and Consumer Protection – Small Business Center - Public Way Use Unit for presentation to the City Council. Because this request was made for properties located in your ward, as approved by you as per the attached, I respectfully request that you introduce the attached ordinance at the next City Council meeting.

If you have any questions regarding this ordinance, please contact Anthony Bertuca at (312) 744-5506.

Department of Business Affairs and Consumer Protection

City of Chicago

O2016-2413

Office of the City Clerk

Document Tracking Sheet

Meeting Date:	3/16/2016
Sponsor(s):	Cappleman (46)
Type:	Ordinance
Title:	Sidewalk cafe(s) for Holiday Club
Committee(s) Assignment:	Committee on Transportation and Public Way

ORDINANCE
HOLIDAY CLUB
Acct. No. 386252 - 1
Permit No. 1122447

Be It Ordained by the City Council of the City of Chicago:

Permission and authority are hereby given and granted to HOLIDAY CLUB upon the terms and subject to the conditions of this ordinance, to maintain and use a portion of the public right of way for a sidewalk cafe adjacent to its premises located at 4000 N. Sheridan Rd.. Said sidewalk cafe area #1 shall be fifty (50) feet in length and eight (8) feet in width for a total of four hundred (400) square feet and shall allow six (6) feet of clear space from the face of the curb/building line along N. Sheridan Rd.. The compensation for said space and the days and hours of operation for the sidewalk cafe shall be as follows:

Monday through Sunday 8:00 a.m. to 12:00 midnight
Compensation: $600.00
SEATING CAPACITY: 46

Sidewalk Cafe Permit and approved plan must be posted at all times.

This grant of privilege #1122447 for a sidewalk cafe shall be subject to the provisions of Section 10-28-800 though 10-28-885 of the Municipal Code of Chicago and the directions of the Commissioner of Department of Business Affairs and Consumer Protection, the Commissioner of Streets and Sanitation, and the Commissioner of Transportation.

The permit holder agrees to hold the City of Chicago harmless for any damage, relocation or replacement costs associated with damage, relocation or removal of private property caused by the City performing work in the public way.

Authority for the above named privilege is herein given and granted from and after March 1, 2016 through and including December 1, 2016.

Alderman James Cappleman

James Cappleman 46th Ward

Department of Business Affairs and Consumer Protection
Small Business Center - Public Way Use Unit
City Hall - 121 N. LaSalle Street, Room 800 • Chicago, IL 60602
312-74-GOBIZ / 312-744-6249 • (312) 744-1944 (TTY)
http //www cityofchicago.org/bacp

03/16/2016

Alderman **James Cappleman**
Ward # **46**
City of Chicago
City Hall, Room **200**
121 North LaSalle Street
Chicago, Illinois 60602

Re: An ordinance to use and maintain a portion of the public right-of-way for **one (1) sidewalk cafe(s)** for **HOLIDAY CLUB**, adjacent to the premises known as **4000 N. Sheridan Rd.**.

Dear Alderman **James Cappleman**:

The applicant referenced above has requested the use of the public right-of-way for a **sidewalk cafe(s)**. An ordinance has been prepared by the Department of Business Affairs and Consumer Protection – Small Business Center - Public Way Use Unit for presentation to the City Council. Because this request was made for properties located in your ward, as approved by you as per the attached, I respectfully request that you introduce the attached ordinance at the next City Council meeting.

If you have any questions regarding this ordinance, please contact Anthony Bertuca at (312) 744-5506.

Department of Business Affairs and Consumer Protection

City of Chicago

O2016-2415

Office of the City Clerk

Document Tracking Sheet

Meeting Date:	3/16/2016
Sponsor(s):	Cappleman (46)
Type:	Ordinance
Title:	Sidewalk cafe(s) for Inspiration Kitchens Uptown
Committee(s) Assignment:	Committee on Transportation and Public Way

ORDINANCE
Inspiration Kitchens Uptown
Acct. No. 23498 - 3
Permit No. 1122180

Be It Ordained by the City Council of the City of Chicago:

Permission and authority are hereby given and granted to Inspiration Kitchens Uptown upon the terms and subject to the conditions of this ordinance, to maintain and use a portion of the public right of way for a sidewalk cafe adjacent to its premises located at 4715 N. Sheridan Rd.. Said sidewalk cafe area #1 shall be eighteen (18) feet in length and ten (10) feet in width for a total of one hundred eighty (180) square feet and shall allow six (6) feet of clear space from the face of the curb/building line along N. Sheridan Road. The compensation for said space and the days and hours of operation for the sidewalk cafe shall be as follows:

Sunday through Saturday 8:00 a.m. to 10:00 p.m.
Compensation: $600.00
SEATING CAPACITY: 16

Sidewalk Cafe Permit and approved plan must be posted at all times.

This grant of privilege #1122180 for a sidewalk cafe shall be subject to the provisions of Section 10-28-800 though 10-28-885 of the Municipal Code of Chicago and the directions of the Commissioner of Department of Business Affairs and Consumer Protection, the Commissioner of Streets and Sanitation, and the Commissioner of Transportation.

The permit holder agrees to hold the City of Chicago harmless for any damage, relocation or replacement costs associated with damage, relocation or removal of private property caused by the City performing work in the public way.

Authority for the above named privilege is herein given and granted from and after March 1, 2016 through and including December 1, 2016.

Alderman James Cappleman
James Cappleman 46th Ward

Department of Business Affairs and Consumer Protection
Small Business Center - Public Way Use Unit
City Hall - 121 N. LaSalle Street, Room 800 • Chicago, IL 60602
312-74-GOBIZ / 312-744-6249 • (312) 744-1944 (TTY)
http://www.cityofchicago.org/bacp

03/16/2016

Alderman **James Cappleman**
Ward # **46**
City of Chicago
City Hall, Room **200**
121 North LaSalle Street
Chicago, Illinois 60602

Re: An ordinance to use and maintain a portion of the public right-of-way for **one (1) sidewalk cafe(s)** for **Inspiration Kitchens Uptown**, adjacent to the premises known as **4715 N. Sheridan Rd.**.

Dear Alderman **James Cappleman**:

The applicant referenced above has requested the use of the public right-of-way for a **sidewalk cafe(s)**. An ordinance has been prepared by the Department of Business Affairs and Consumer Protection – Small Business Center - Public Way Use Unit for presentation to the City Council. Because this request was made for properties located in your ward, as approved by you as per the attached, I respectfully request that you introduce the attached ordinance at the next City Council meeting.

If you have any questions regarding this ordinance, please contact Anthony Bertuca at (312) 744-5506.

Department of Business Affairs and Consumer Protection

City of Chicago

O2016-2418

Office of the City Clerk

Document Tracking Sheet

Meeting Date:	3/16/2016
Sponsor(s):	Cappleman (46)
Type:	Ordinance
Title:	Sidewalk cafe(s) for Jake's Pup in the Ruf, Inc.
Committee(s) Assignment:	Committee on Transportation and Public Way

ORDINANCE
JAKE'S PUP IN THE RUF INC
Acct. No. 3085 - 1
Permit No. 1121891

Be It Ordained by the City Council of the City of Chicago:

Permission and authority are hereby given and granted to JAKE'S PUP IN THE RUF INC upon the terms and subject to the conditions of this ordinance, to maintain and use a portion of the public right of way for a sidewalk cafe adjacent to its premises located at 4401 N. Sheridan Rd.. Said sidewalk cafe area #1 shall be sixteen (16) feet in length and eight (8) feet in width for a total of one hundred twenty-eight (128) square feet and shall allow six (6) feet of clear space from the face of the curb/building line along N. Sheridan Road. The compensation for said space and the days and hours of operation for the sidewalk cafe shall be as follows:

Monday thru Sunday 8:00 a.m. to 9:00 p.m.
Compensation: $600.00
SEATING CAPACITY: 16

Sidewalk Cafe Permit and approved plan must be posted at all times.

This grant of privilege #1121891 for a sidewalk cafe shall be subject to the provisions of Section 10-28-800 though 10-28-885 of the Municipal Code of Chicago and the directions of the Commissioner of Department of Business Affairs and Consumer Protection, the Commissioner of Streets and Sanitation, and the Commissioner of Transportation.

The permit holder agrees to hold the City of Chicago harmless for any damage, relocation or replacement costs associated with damage, relocation or removal of private property caused by the City performing work in the public way.

Authority for the above named privilege is herein given and granted from and after March 1, 2016 through and including December 1, 2016.

Alderman James Cappleman

James Cappleman 46th Ward

Department of Business Affairs and Consumer Protection
Small Business Center- Public Way Use Unit
City Hall- 121 N. LaSalle Street Room 800 • Chicago, IL 60602
312-74-GOBIZ / 312-744-6249 • (312) 744-1944 (TTY)
http://www.cityofchicago.org/bacp

03/16/2016

Alderman **James Cappleman**
Ward # **46**
City of Chicago
City Hall, Room **200**
121 North LaSalle Street
Chicago, Illinois 60602

Re: An ordinance to use and maintain a portion of the public right-of-way for **one (1) sidewalk cafe(s)** for **JAKE'S PUP IN THE RUF INC**, adjacent to the premises known as **4401 N. Sheridan Rd.**.

Dear Alderman **James Cappleman**:

The applicant referenced above has requested the use of the public right-of-way for a **sidewalk cafe(s)**. An ordinance has been prepared by the Department of Business Affairs and Consumer Protection – Small Business Center - Public Way Use Unit for presentation to the City Council. Because this request was made for properties located in your ward, as approved by you as per the attached, I respectfully request that you introduce the attached ordinance at the next City Council meeting.

If you have any questions regarding this ordinance, please contact Anthony Bertuca at (312) 744-5506.

Department of Business Affairs and Consumer Protection

City of Chicago

O2016-2420

Office of the City Clerk

Document Tracking Sheet

Meeting Date:	3/16/2016
Sponsor(s):	Cappleman (46)
Type:	Ordinance
Title:	Sidewalk cafe(s) for Michael's Restaurant, Inc.
Committee(s) Assignment:	Committee on Transportation and Public Way

ORDINANCE
MICHAEL'S RESTAURANT, INC.
Acct. No. 16625 - 1
Permit No. 1122449

Be It Ordained by the City Council of the City of Chicago:

Permission and authority are hereby given and granted to MICHAEL'S RESTAURANT, INC. upon the terms and subject to the conditions of this ordinance, to maintain and use a portion of the public right of way for a sidewalk cafe adjacent to its premises located at 4089-91 N. Broadway . Said sidewalk cafe area #1 shall be eighteen point six seven (18.67) feet in length and six point eight three (6.83) feet in width, area #2 shall be fifty-four (54) feet in length and five (5) feet in width for a total of three hundred ninety-seven point five two (397.52) square feet and shall allow six (6) feet of clear space from the face of the curb/building line along N. Broadway, and W. Belle Plaine. The compensation for said space and the days and hours of operation for the sidewalk cafe shall be as follows:

Monday through Thursday 11:30 a.m. until 10:00 p.m. Friday 11:30 a.m. until 11:00 p.m.
Saturday 11:00 a.m. until 11:00 p.m. Sunday 11:00 a.m. until 10:00 p.m.
Compensation: $600.00
SEATING CAPACITY: 40

Sidewalk Cafe Permit and approved plan must be posted at all times.

This grant of privilege #1122449 for a sidewalk cafe shall be subject to the provisions of Section 10-28-800 though 10-28-885 of the Municipal Code of Chicago and the directions of the Commissioner of Department of Business Affairs and Consumer Protection, the Commissioner of Streets and Sanitation, and the Commissioner of Transportation.

The permit holder agrees to hold the City of Chicago harmless for any damage, relocation or replacement costs associated with damage, relocation or removal of private property caused by the City performing work in the public way.

Authority for the above named privilege is herein given and granted from and after March 1, 2016 through and including December 1, 2016.

Alderman James Cappleman

James Cappleman 46th Ward

Department of Business Affairs and Consumer Protection
Small Business Center - Public Way Use Unit
City Hall - 121 N LaSalle Street, Room 800 • Chicago, IL 60602
312-74-GOBIZ / 312-744-6249 • (312) 744-1944 (TTY)
http://www.cityofchicago.org/bacp

03/16/2016

Alderman **James Cappleman**
Ward # **46**
City of Chicago
City Hall, Room **200**
121 North LaSalle Street
Chicago, Illinois 60602

Re: An ordinance to use and maintain a portion of the public right-of-way for **two (2) sidewalk cafe(s)** for **MICHAEL'S RESTAURANT, INC.**, adjacent to the premises known as **4089-91 N. Broadway** .

Dear Alderman **James Cappleman**:

The applicant referenced above has requested the use of the public right-of-way for a **sidewalk cafe(s)**. An ordinance has been prepared by the Department of Business Affairs and Consumer Protection – Small Business Center - Public Way Use Unit for presentation to the City Council. Because this request was made for properties located in your ward, as approved by you as per the attached, I respectfully request that you introduce the attached ordinance at the next City Council meeting.

If you have any questions regarding this ordinance, please contact Anthony Bertuca at (312) 744-5506.

Department of Business Affairs and Consumer Protection

City of Chicago

O2016-2421

Office of the City Clerk

Document Tracking Sheet

Meeting Date:	3/16/2016
Sponsor(s):	Cappleman (46)
Type:	Ordinance
Title:	Sidewalk cafe(s) for North Buena Market
Committee(s) Assignment:	Committee on Transportation and Public Way

ORDINANCE
NORTH BUENA MARKET
Acct. No. 377784 - 1
Permit No. 1122041

Be It Ordained by the City Council of the City of Chicago:

Permission and authority are hereby given and granted to NORTH BUENA MARKET upon the terms and subject to the conditions of this ordinance, to maintain and use a portion of the public right of way for a sidewalk cafe adjacent to its premises located at 4200 N. Broadway . Said sidewalk cafe area #1 shall be twenty-one (21) feet in length and seven (7) feet in width for a total of one hundred forty-seven (147) square feet and shall allow six (6) feet of clear space from the face of the curb/building line along W. Buena St.. The compensation for said space and the days and hours of operation for the sidewalk cafe shall be as follows:

Monday through Thursday 10:00 a.m. to 10:00 p.m. Friday 10:00 a.m. to 11:00 p.m. Saturday 9:00 a.m. to 11:00 p.m. Sunday 11:00 a.m. to 10:00 p.m.
Compensation: $600.00
SEATING CAPACITY: 12

Sidewalk Cafe Permit and approved plan must be posted at all times.

This grant of privilege #1122041 for a sidewalk cafe shall be subject to the provisions of Section 10-28-800 though 10-28-885 of the Municipal Code of Chicago and the directions of the Commissioner of Department of Business Affairs and Consumer Protection, the Commissioner of Streets and Sanitation, and the Commissioner of Transportation.

The permit holder agrees to hold the City of Chicago harmless for any damage, relocation or replacement costs associated with damage, relocation or removal of private property caused by the City performing work in the public way.

Authority for the above named privilege is herein given and granted from and after March 1, 2016 through and including December 1, 2016.

Alderman James Cappleman

James Cappleman 46th Ward

Department of Business Affairs and Consumer Protection
Small Business Center - Public Way Use Unit
City Hall - 121 N. LaSalle Street, Room 800 • Chicago, IL 60602
312-74-GOBIZ / 312-744-6249 • (312) 744-1944 (TTY)
http://www.cityofchicago.org/bacp

03/16/2016

Alderman **James Cappleman**
Ward # **46**
City of Chicago
City Hall, Room **200**
121 North LaSalle Street
Chicago, Illinois 60602

Re: An ordinance to use and maintain a portion of the public right-of-way for **one (1) sidewalk cafe(s)** for **NORTH BUENA MARKET**, adjacent to the premises known as **4200 N. Broadway** .

Dear Alderman **James Cappleman**:

The applicant referenced above has requested the use of the public right-of-way for a **sidewalk cafe(s)**. An ordinance has been prepared by the Department of Business Affairs and Consumer Protection – Small Business Center - Public Way Use Unit for presentation to the City Council. Because this request was made for properties located in your ward, as approved by you as per the attached, I respectfully request that you introduce the attached ordinance at the next City Council meeting.

If you have any questions regarding this ordinance, please contact Anthony Bertuca at (312) 744-5506.

Department of Business Affairs and Consumer Protection

City of Chicago

O2016-2425

Office of the City Clerk

Document Tracking Sheet

Meeting Date:	3/16/2016
Sponsor(s):	Cappleman (46)
Type:	Ordinance
Title:	Sidewalk cafe(s) for Panino's Pizzeria
Committee(s) Assignment:	Committee on Transportation and Public Way

ORDINANCE
Panino's Pizzeria
Acct. No. 256138 - 2
Permit No. 1121939

Be It Ordained by the City Council of the City of Chicago:

Permission and authority are hereby given and granted to Panino's Pizzeria upon the terms and subject to the conditions of this ordinance, to maintain and use a portion of the public right of way for a sidewalk cafe adjacent to its premises located at 3702-04 N. Broadway . Said sidewalk cafe area #1 shall be fifteen point five eight (15.58) feet in length and seven point five (7.5) feet in width, area #2 shall be twenty (20) feet in length and five point five (5.5) feet in width for a total of two hundred twenty-six point eight five (226.85) square feet and shall allow six (6) feet of clear space from the face of the curb/building line along W. Waveland Avenue. The compensation for said space and the days and hours of operation for the sidewalk cafe shall be as follows:

Monday thru Saturday 12:00 noon to 11:00 p.m. Sunday 12:00 noon to 10:00 p.m.
Compensation: $600.00
SEATING CAPACITY: 18

Sidewalk Cafe Permit and approved plan must be posted at all times.

This grant of privilege #1121939 for a sidewalk cafe shall be subject to the provisions of Section 10-28-800 though 10-28-885 of the Municipal Code of Chicago and the directions of the Commissioner of Department of Business Affairs and Consumer Protection, the Commissioner of Streets and Sanitation, and the Commissioner of Transportation.

The permit holder agrees to hold the City of Chicago harmless for any damage, relocation or replacement costs associated with damage, relocation or removal of private property caused by the City performing work in the public way.

Authority for the above named privilege is herein given and granted from and after March 1, 2016 through and including December 1, 2016.

Alderman James Cappleman

James Cappleman 46th Ward

Department of Business Affairs and Consumer Protection
Small Business Center - Public Way Use Unit
City Hall - 121 N. LaSalle Street, Room 800 • Chicago, IL 60602
312-74-GOBIZ / 312-744-6249 • (312) 744-1944 (TTY)
http://www.cityofchicago.org/bacp

03/16/2016

Alderman **James Cappleman**
Ward # **46**
City of Chicago
City Hall, Room **200**
121 North LaSalle Street
Chicago, Illinois 60602

Re: An ordinance to use and maintain a portion of the public right-of-way for **two (2) sidewalk cafe(s)** for **Panino's Pizzeria**, adjacent to the premises known as **3702-04 N. Broadway** .

Dear Alderman **James Cappleman**:

The applicant referenced above has requested the use of the public right-of-way for a **sidewalk cafe(s)**. An ordinance has been prepared by the Department of Business Affairs and Consumer Protection – Small Business Center - Public Way Use Unit for presentation to the City Council. Because this request was made for properties located in your ward, as approved by you as per the attached, I respectfully request that you introduce the attached ordinance at the next City Council meeting.

If you have any questions regarding this ordinance, please contact Anthony Bertuca at (312) 744-5506.

Department of Business Affairs and Consumer Protection

City of Chicago

O2016-2426

Office of the City Clerk

Document Tracking Sheet

Meeting Date:	3/16/2016
Sponsor(s):	Cappleman (46)
Type:	Ordinance
Title:	Sidewalk cafe(s) for Pizza Rustica, Inc.
Committee(s) Assignment:	Committee on Transportation and Public Way

ORDINANCE
PIZZA RUSTICA, INC
Acct. No. 289180 - 2
Permit No. 1122093

Be It Ordained by the City Council of the City of Chicago:

Permission and authority are hereby given and granted to PIZZA RUSTICA, INC upon the terms and subject to the conditions of this ordinance, to maintain and use a portion of the public right of way for a sidewalk cafe adjacent to its premises located at 3908-3910 N. Sheridan Rd.. Said sidewalk cafe area #1 shall be thirty-five (35) feet in length and twelve point five (12.5) feet in width for a total of four hundred thirty-seven point five (437.5) square feet and shall allow six (6) feet of clear space from the face of the curb/building line along Sheridan. The compensation for said space and the days and hours of operation for the sidewalk cafe shall be as follows:

Monday through Thursday 3:00 p.m. to 11:00 p.m. Friday 3:00 p.m. to 12:00 midnight Saturday 11:00 a.m. to 12:00 midnight Sunday 11:00 a.m. to 11:00 p.m.
Compensation: $600.00
SEATING CAPACITY: 48

Sidewalk Cafe Permit and approved plan must be posted at all times.

This grant of privilege #1122093 for a sidewalk cafe shall be subject to the provisions of Section 10-28-800 though 10-28-885 of the Municipal Code of Chicago and the directions of the Commissioner of Department of Business Affairs and Consumer Protection, the Commissioner of Streets and Sanitation, and the Commissioner of Transportation.

The permit holder agrees to hold the City of Chicago harmless for any damage, relocation or replacement costs associated with damage, relocation or removal of private property caused by the City performing work in the public way.

Authority for the above named privilege is herein given and granted from and after March 1, 2016 through and including December 1, 2016.

Alderman James Cappleman

James Cappleman 46th Ward

Department of Business Affairs and Consumer Protection
Small Business Center - Public Way Use Unit
City Hall - 121 N. LaSalle Street, Room 800 • Chicago, IL 60602
312-74-GOBIZ / 312-744-6249 • (312) 744-1944 (TTY)
http://www.cityofchicago.org/bacp

03/16/2016

Alderman **James Cappleman**
Ward # **46**
City of Chicago
City Hall, Room **200**
121 North LaSalle Street
Chicago, Illinois 60602

Re: An ordinance to use and maintain a portion of the public right-of-way for **one (1) sidewalk cafe(s)** for **PIZZA RUSTICA, INC**, adjacent to the premises known as **3908-3910 N. Sheridan Rd.**.

Dear Alderman **James Cappleman**:

The applicant referenced above has requested the use of the public right-of-way for a **sidewalk cafe(s)**. An ordinance has been prepared by the Department of Business Affairs and Consumer Protection – Small Business Center - Public Way Use Unit for presentation to the City Council. Because this request was made for properties located in your ward, as approved by you as per the attached, I respectfully request that you introduce the attached ordinance at the next City Council meeting.

If you have any questions regarding this ordinance, please contact Anthony Bertuca at (312) 744-5506.

Department of Business Affairs and Consumer Protection

City of Chicago

O2016-2359

Office of the City Clerk

Document Tracking Sheet

Meeting Date:	3/16/2016
Sponsor(s):	Pawar (47)
Type:	Ordinance
Title:	Sidewalk cafe(s) for Ampersand Wine Bar
Committee(s) Assignment:	Committee on Transportation and Public Way

ORDINANCE
AMPERSAND WINE BAR
Acct. No. 389047 - 2
Permit No. 1118631

Be It Ordained by the City Council of the City of Chicago:

Permission and authority are hereby given and granted to AMPERSAND WINE BAR upon the terms and subject to the conditions of this ordinance, to maintain and use a portion of the public right of way for a sidewalk cafe adjacent to its premises located at 4845 N. Damen Ave.. Said sidewalk cafe area #1 shall be twenty-three point seven five (23.75) feet in length and nine point three three (9.33) feet in width for a total of two hundred twenty-one point five nine (221.59) square feet and shall allow six (6) feet of clear space from the face of the curb/building line along N. Damen Avenue. The compensation for said space and the days and hours of operation for the sidewalk cafe shall be as follows:

Tuesday through Friday 3:00 p.m. to 10:00 p.m. Saturday 11:00 a.m. to 10:00 p.m. Sunday 11:00 a.m. to 9:00 p.m.
Compensation: $600.00
SEATING CAPACITY: 10

Sidewalk Cafe Permit and approved plan must be posted at all times.

This grant of privilege #1118631 for a sidewalk cafe shall be subject to the provisions of Section 10-28-800 though 10-28-885 of the Municipal Code of Chicago and the directions of the Commissioner of Department of Business Affairs and Consumer Protection, the Commissioner of Streets and Sanitation, and the Commissioner of Transportation.

The permit holder agrees to hold the City of Chicago harmless for any damage, relocation or replacement costs associated with damage, relocation or removal of private property caused by the City performing work in the public way.

Authority for the above named privilege is herein given and granted from and after March 1, 2016 through and including December 1, 2016.

Alderman _____
Ameya Pawar 47th Ward

Department of Business Affairs and Consumer Protection
Small Business Center - Public Way Use Unit
City Hall - 121 N. LaSalle Street, Room 800 • Chicago, IL 60602
312-74-GOBIZ / 312-744-6249 • (312) 744-1944 (TTY)
http://www.cityofchicago.org/bacp

03/16/2016

Alderman **Ameya Pawar**
Ward # **47**
City of Chicago
City Hall, Room **200**
121 North LaSalle Street
Chicago, Illinois 60602

Re: An ordinance to use and maintain a portion of the public right-of-way for **one (1) sidewalk cafe(s)** for **AMPERSAND WINE BAR**, adjacent to the premises known as **4845 N. Damen Ave.**.

Dear Alderman **Ameya Pawar**:

The applicant referenced above has requested the use of the public right-of-way for a **sidewalk cafe(s)**. An ordinance has been prepared by the Department of Business Affairs and Consumer Protection – Small Business Center - Public Way Use Unit for presentation to the City Council. Because this request was made for properties located in your ward, as approved by you as per the attached, I respectfully request that you introduce the attached ordinance at the next City Council meeting.

If you have any questions regarding this ordinance, please contact Anthony Bertuca at (312) 744-5506.

Department of Business Affairs and Consumer Protection

City of Chicago

O2016-2360

Office of the City Clerk

Document Tracking Sheet

Meeting Date:	3/16/2016
Sponsor(s):	Pawar (47)
Type:	Ordinance
Title:	Sidewalk cafe(s) for Bale Sandwich and Bakery
Committee(s) Assignment:	Committee on Transportation and Public Way

ORDINANCE
BALE SANDWICH AND BAKERY
Acct. No. 351201 - 1
Permit No. 1121895

Be It Ordained by the City Council of the City of Chicago:

Permission and authority are hereby given and granted to BALE SANDWICH AND BAKERY upon the terms and subject to the conditions of this ordinance, to maintain and use a portion of the public right of way for a sidewalk cafe adjacent to its premises located at 5014 N. Broadway . Said sidewalk cafe area #1 shall be seventeen (17) feet in length and thirteen (13) feet in width for a total of two hundred twenty-one (221) square feet and shall allow six (6) feet of clear space from the face of the curb/building line along N. Broadway. The compensation for said space and the days and hours of operation for the sidewalk cafe shall be as follows:

SUNDAY THROUGH SATURDAY 8:00AM UNTIL 10:00PM
Compensation: $600.00
SEATING CAPACITY: 24

Sidewalk Cafe Permit and approved plan must be posted at all times.

This grant of privilege #1121895 for a sidewalk cafe shall be subject to the provisions of Section 10-28-800 though 10-28-885 of the Municipal Code of Chicago and the directions of the Commissioner of Department of Business Affairs and Consumer Protection, the Commissioner of Streets and Sanitation, and the Commissioner of Transportation.

The permit holder agrees to hold the City of Chicago harmless for any damage, relocation or replacement costs associated with damage, relocation or removal of private property caused by the City performing work in the public way.

Authority for the above named privilege is herein given and granted from and after March 1, 2016 through and including December 1, 2016.

Alderman _____

Ameya Pawar 47th Ward

Department of Business Affairs and Consumer Protection
Small Business Center - Public Way Use Unit
City Hall - 121 N. LaSalle Street, Room 800 • Chicago, IL 60602
312-74-GOBIZ / 312-744-6249 • (312) 744-1944 (TTY)
http://www.cityofchicago.org/bacp

03/16/2016

Alderman **Ameya Pawar**
Ward # **47**
City of Chicago
City Hall, Room **200**
121 North LaSalle Street
Chicago, Illinois 60602

Re: An ordinance to use and maintain a portion of the public right-of-way for **one (1) sidewalk cafe(s)** for **BALE SANDWICH AND BAKERY**, adjacent to the premises known as **5014 N. Broadway** .

Dear Alderman **Ameya Pawar**:

The applicant referenced above has requested the use of the public right-of-way for a **sidewalk cafe(s)**. An ordinance has been prepared by the Department of Business Affairs and Consumer Protection – Small Business Center - Public Way Use Unit for presentation to the City Council. Because this request was made for properties located in your ward, as approved by you as per the attached, I respectfully request that you introduce the attached ordinance at the next City Council meeting.

If you have any questions regarding this ordinance, please contact Anthony Bertuca at (312) 744-5506.

Department of Business Affairs and Consumer Protection

City of Chicago

O2016-2364

Office of the City Clerk

Document Tracking Sheet

Meeting Date:	3/16/2016
Sponsor(s):	Pawar (47)
Type:	Ordinance
Title:	Sidewalk cafe(s) for Bella 'Mbriana Caffe
Committee(s) Assignment:	Committee on Transportation and Public Way

ORDINANCE
BELLA 'MBRIANA CAFFE
Acct. No. 400996 - 1
Permit No. 1121885

Be It Ordained by the City Council of the City of Chicago:

Permission and authority are hereby given and granted to BELLA 'MBRIANA CAFFE upon the terms and subject to the conditions of this ordinance, to maintain and use a portion of the public right of way for a sidewalk cafe adjacent to its premises located at 4656 N. Clark St.. Said sidewalk cafe area #1 shall be twenty-eight (28) feet in length and sixteen (16) feet in width for a total of four hundred forty-eight (448) square feet and shall allow six (6) feet of clear space from the face of the curb/building line along W. Leland Avenue. The compensation for said space and the days and hours of operation for the sidewalk cafe shall be as follows:

Sunday through Thursday 8:00 a.m. to 10:00 p.m. Friday and Saturday 8:00 a.m. to 11:00 p.m.
Compensation: $600.00
SEATING CAPACITY: 12

Sidewalk Cafe Permit and approved plan must be posted at all times.

This grant of privilege #1121885 for a sidewalk cafe shall be subject to the provisions of Section 10-28-800 though 10-28-885 of the Municipal Code of Chicago and the directions of the Commissioner of Department of Business Affairs and Consumer Protection, the Commissioner of Streets and Sanitation, and the Commissioner of Transportation.

The permit holder agrees to hold the City of Chicago harmless for any damage, relocation or replacement costs associated with damage, relocation or removal of private property caused by the City performing work in the public way.

Authority for the above named privilege is herein given and granted from and after March 1, 2016 through and including December 1, 2016.

Alderman _____

Ameya Pawar 47th Ward

Department of Business Affairs and Consumer Protection
Small Business Center - Public Way Use Unit
City Hall - 121 N. LaSalle Street, Room 800 • Chicago, IL 60602
312-74-GOBIZ / 312-744-6249 • (312) 744-1944 (TTY)
http://www.cityofchicago.org/bacp

03/16/2016

Alderman **Ameya Pawar**
Ward # **47**
City of Chicago
City Hall, Room **200**
121 North LaSalle Street
Chicago, Illinois 60602

Re: An ordinance to use and maintain a portion of the public right-of-way for **one (1) sidewalk cafe(s)** for **BELLA 'MBRIANA CAFFE**, adjacent to the premises known as **4656 N. Clark St.**.

Dear Alderman **Ameya Pawar**:

The applicant referenced above has requested the use of the public right-of-way for a **sidewalk cafe(s)**. An ordinance has been prepared by the Department of Business Affairs and Consumer Protection – Small Business Center - Public Way Use Unit for presentation to the City Council. Because this request was made for properties located in your ward, as approved by you as per the attached, I respectfully request that you introduce the attached ordinance at the next City Council meeting.

If you have any questions regarding this ordinance, please contact Anthony Bertuca at (312) 744-5506.

Department of Business Affairs and Consumer Protection

City of Chicago

O2016-2366

Office of the City Clerk

Document Tracking Sheet

Meeting Date:	3/16/2016
Sponsor(s):	Pawar (47)
Type:	Ordinance
Title:	Sidewalk cafe(s) for Blue Sky Bakery & Cafe
Committee(s) Assignment:	Committee on Transportation and Public Way

ORDINANCE
Blue Sky Bakery & Cafe
Acct. No. 329367 - 2
Permit No. 1122366

Be It Ordained by the City Council of the City of Chicago:

Permission and authority are hereby given and granted to Blue Sky Bakery & Cafe upon the terms and subject to the conditions of this ordinance, to maintain and use a portion of the public right of way for a sidewalk cafe adjacent to its premises located at 3720 N. Lincoln Ave.. Said sidewalk cafe area #1 shall be twenty (20) feet in length and four (4) feet in width for a total of eighty (80) square feet and shall allow six (6) feet of clear space from the face of the curb/building line along N. Lincoln Avenue. The compensation for said space and the days and hours of operation for the sidewalk cafe shall be as follows:

Tuesday through Friday 8:00 a.m. to 3:00 p.m. Satuday 8:00 a.m. to 5:00 p.m. Sunday 9:00 a.m. to 2:00 p.m.
Compensation: $600.00
SEATING CAPACITY: 12

Sidewalk Cafe Permit and approved plan must be posted at all times.

This grant of privilege #1122366 for a sidewalk cafe shall be subject to the provisions of Section 10-28-800 though 10-28-885 of the Municipal Code of Chicago and the directions of the Commissioner of Department of Business Affairs and Consumer Protection, the Commissioner of Streets and Sanitation, and the Commissioner of Transportation.

The permit holder agrees to hold the City of Chicago harmless for any damage, relocation or replacement costs associated with damage, relocation or removal of private property caused by the City performing work in the public way.

Authority for the above named privilege is herein given and granted from and after March 1, 2016 through and including December 1, 2016.

Alderman _____

Ameya Pawar 47th Ward

Department of Business Affairs and Consumer Protection
Small Business Center - Public Way Use Unit
City Hall - 121 N. LaSalle Street, Room 800 • Chicago, IL 60602
312-74-GOBIZ / 312-744-6249 • (312) 744-1944 (TTY)
http://www.cityofchicago.org/bacp

03/16/2016

Alderman **Ameya Pawar**
Ward # **47**
City of Chicago
City Hall, Room **200**
121 North LaSalle Street
Chicago, Illinois 60602

Re: An ordinance to use and maintain a portion of the public right-of-way for **one (1) sidewalk cafe(s)** for **Blue Sky Bakery & Cafe**, adjacent to the premises known as **3720 N. Lincoln Ave.**.

Dear Alderman **Ameya Pawar**:

The applicant referenced above has requested the use of the public right-of-way for a **sidewalk cafe(s)**. An ordinance has been prepared by the Department of Business Affairs and Consumer Protection – Small Business Center - Public Way Use Unit for presentation to the City Council. Because this request was made for properties located in your ward, as approved by you as per the attached, I respectfully request that you introduce the attached ordinance at the next City Council meeting.

If you have any questions regarding this ordinance, please contact Anthony Bertuca at (312) 744-5506.

Department of Business Affairs and Consumer Protection

City of Chicago

O2016-2369

Office of the City Clerk

Document Tracking Sheet

Meeting Date:	3/16/2016
Sponsor(s):	Pawar (47)
Type:	Ordinance
Title:	Sidewalk cafe(s) for Cafe Restaurant Art
Committee(s) Assignment:	Committee on Transportation and Public Way

ORDINANCE
CAFE RESTAURANT ART
Acct. No. 215265 - 1
Permit No. 1121926

Be It Ordained by the City Council of the City of Chicago:

Permission and authority are hereby given and granted to CAFE RESTAURANT ART upon the terms and subject to the conditions of this ordinance, to maintain and use a portion of the public right of way for a sidewalk cafe adjacent to its premises located at 4658 N. Rockwell St.. Said sidewalk cafe area #1 shall be twenty-five (25) feet in length and seven (7) feet in width for a total of one hundred seventy-five (175) square feet and shall allow six (6) feet of clear space from the face of the curb/building line along N. ROCKWELL. The compensation for said space and the days and hours of operation for the sidewalk cafe shall be as follows:

Tuesday through Thursday, Sunday 4:30 p.m. to 10:00 p.m. Friday and Saturday 4:30 p.m. to 11:00 p.m.
Compensation: $600.00
SEATING CAPACITY: 16

Sidewalk Cafe Permit and approved plan must be posted at all times.

This grant of privilege #1121926 for a sidewalk cafe shall be subject to the provisions of Section 10-28-800 though 10-28-885 of the Municipal Code of Chicago and the directions of the Commissioner of Department of Business Affairs and Consumer Protection, the Commissioner of Streets and Sanitation, and the Commissioner of Transportation.

The permit holder agrees to hold the City of Chicago harmless for any damage, relocation or replacement costs associated with damage, relocation or removal of private property caused by the City performing work in the public way.

Authority for the above named privilege is herein given and granted from and after March 1, 2016 through and including December 1, 2016.

Alderman _____

Ameya Pawar 47th Ward

Department of Business Affairs and Consumer Protection
Small Business Center - Public Way Use Unit
City Hall - 121 N. LaSalle Street, Room 800 • Chicago, IL 60602
312-74-GOBIZ / 312-744-6249 • (312) 744-1944 (TTY)
http://www.cityofchicago.org/bacp

03/16/2016

Alderman **Ameya Pawar**
Ward # **47**
City of Chicago
City Hall, Room **200**
121 North LaSalle Street
Chicago, Illinois 60602

Re: An ordinance to use and maintain a portion of the public right-of-way for **one (1) sidewalk cafe(s)** for **CAFE RESTAURANT ART**, adjacent to the premises known as **4658 N. Rockwell St.**.

Dear Alderman **Ameya Pawar**:

The applicant referenced above has requested the use of the public right-of-way for a **sidewalk cafe(s)**. An ordinance has been prepared by the Department of Business Affairs and Consumer Protection – Small Business Center - Public Way Use Unit for presentation to the City Council. Because this request was made for properties located in your ward, as approved by you as per the attached, I respectfully request that you introduce the attached ordinance at the next City Council meeting.

If you have any questions regarding this ordinance, please contact Anthony Bertuca at (312) 744-5506.

Department of Business Affairs and Consumer Protection

City of Chicago

O2016-2371

Office of the City Clerk

Document Tracking Sheet

Meeting Date:	3/16/2016
Sponsor(s):	Pawar (47)
Type:	Ordinance
Title:	Sidewalk cafe(s) for Earth's Healing Cafe
Committee(s) Assignment:	Committee on Transportation and Public Way

ORDINANCE
Earth's Healing Cafe
Acct. No. 359094 - 1
Permit No. 1122445

Be It Ordained by the City Council of the City of Chicago:

Permission and authority are hereby given and granted to Earth's Healing Cafe upon the terms and subject to the conditions of this ordinance, to maintain and use a portion of the public right of way for a sidewalk cafe adjacent to its premises located at 1942 W. Montrose Ave.. Said sidewalk cafe area #1 shall be fifteen (15) feet in length and eight (8) feet in width for a total of one hundred twenty (120) square feet and shall allow six (6) feet of clear space from the face of the curb/building line along West Montrose Avenue. The compensation for said space and the days and hours of operation for the sidewalk cafe shall be as follows:

Monday through Sunday 9:00 a.m. to 6:00 p.m.
Compensation: $600.00
SEATING CAPACITY: 12

Sidewalk Cafe Permit and approved plan must be posted at all times.

This grant of privilege #1122445 for a sidewalk cafe shall be subject to the provisions of Section 10-28-800 though 10-28-885 of the Municipal Code of Chicago and the directions of the Commissioner of Department of Business Affairs and Consumer Protection, the Commissioner of Streets and Sanitation, and the Commissioner of Transportation.

The permit holder agrees to hold the City of Chicago harmless for any damage, relocation or replacement costs associated with damage, relocation or removal of private property caused by the City performing work in the public way.

Authority for the above named privilege is herein given and granted from and after March 1, 2016 through and including December 1, 2016.

Alderman _____

Ameya Pawar 47th Ward

Department of Business Affairs and Consumer Protection
Small Business Center - Public Way Use Unit
City Hall - 121 N. LaSalle Street, Room 800 • Chicago, IL 60602
312-74-GOBIZ / 312-744-6249 • (312) 744-1944 (TTY)
http://www.cityofchicago.org/bacp

03/16/2016

Alderman **Ameya Pawar**
Ward # **47**
City of Chicago
City Hall, Room **200**
121 North LaSalle Street
Chicago, Illinois 60602

Re: An ordinance to use and maintain a portion of the public right-of-way for **one (1) sidewalk cafe(s)** for **Earth's Healing Cafe**, adjacent to the premises known as **1942 W. Montrose Ave.**.

Dear Alderman **Ameya Pawar**:

The applicant referenced above has requested the use of the public right-of-way for a **sidewalk cafe(s)**. An ordinance has been prepared by the Department of Business Affairs and Consumer Protection – Small Business Center - Public Way Use Unit for presentation to the City Council. Because this request was made for properties located in your ward, as approved by you as per the attached, I respectfully request that you introduce the attached ordinance at the next City Council meeting.

If you have any questions regarding this ordinance, please contact Anthony Bertuca at (312) 744-5506.

Department of Business Affairs and Consumer Protection

City of Chicago

O2016-2372

Office of the City Clerk

Document Tracking Sheet

Meeting Date:	3/16/2016
Sponsor(s):	Pawar (47)
Type:	Ordinance
Title:	Sidewalk cafe(s) for Essence of India
Committee(s) Assignment:	Committee on Transportation and Public Way

ORDINANCE
ESSENCE OF INDIA
Acct. No. 277999 - 1
Permit No. 1121972

Be It Ordained by the City Council of the City of Chicago:

Permission and authority are hereby given and granted to ESSENCE OF INDIA upon the terms and subject to the conditions of this ordinance, to maintain and use a portion of the public right of way for a sidewalk cafe adjacent to its premises located at 4601 N. Lincoln Ave.. Said sidewalk cafe area #1 shall be thirty (30) feet in length and five point five (5.5) feet in width for a total of one hundred sixty-five (165) square feet and shall allow six (6) feet of clear space from the face of the curb/building line along W. Wilson Avenue. The compensation for said space and the days and hours of operation for the sidewalk cafe shall be as follows:

Monday 5:00 pm to 10:00 pm. Wednesday and Thursday 5:00 pm to 10:00 pm. Friday and Saturday 12:00 noon to 11:00 pm. Sunday 12:00 noon to 10:00 pm.
Compensation: $600.00
SEATING CAPACITY: 14

Sidewalk Cafe Permit and approved plan must be posted at all times.

This grant of privilege #1121972 for a sidewalk cafe shall be subject to the provisions of Section 10-28-800 though 10-28-885 of the Municipal Code of Chicago and the directions of the Commissioner of Department of Business Affairs and Consumer Protection, the Commissioner of Streets and Sanitation, and the Commissioner of Transportation.

The permit holder agrees to hold the City of Chicago harmless for any damage, relocation or replacement costs associated with damage, relocation or removal of private property caused by the City performing work in the public way.

Authority for the above named privilege is herein given and granted from and after March 1, 2016 through and including December 1, 2016.

Alderman _____

Ameya Pawar 47th Ward

Department of Business Affairs and Consumer Protection
Small Business Center - Public Way Use Unit
City Hall - 121 N LaSalle Street, Room 800 • Chicago, IL 60602
312-74-GOBIZ / 312-744-6249 • (312) 744-1944 (TTY)
http://www.cityofchicago.org/bacp

03/16/2016

Alderman **Ameya Pawar**
Ward # **47**
City of Chicago
City Hall, Room **200**
121 North LaSalle Street
Chicago, Illinois 60602

Re: An ordinance to use and maintain a portion of the public right-of-way for **one (1) sidewalk cafe(s)** for **ESSENCE OF INDIA**, adjacent to the premises known as **4601 N. Lincoln Ave.**.

Dear Alderman **Ameya Pawar**:

The applicant referenced above has requested the use of the public right-of-way for a **sidewalk cafe(s)**. An ordinance has been prepared by the Department of Business Affairs and Consumer Protection – Small Business Center - Public Way Use Unit for presentation to the City Council. Because this request was made for properties located in your ward, as approved by you as per the attached, I respectfully request that you introduce the attached ordinance at the next City Council meeting.

If you have any questions regarding this ordinance, please contact Anthony Bertuca at (312) 744-5506.

Department of Business Affairs and Consumer Protection

City of Chicago

O2016-2375

Office of the City Clerk

Document Tracking Sheet

Meeting Date:	3/16/2016
Sponsor(s):	Pawar (47)
Type:	Ordinance
Title:	Sidewalk cafe(s) for Fin Sushi Bar
Committee(s) Assignment:	Committee on Transportation and Public Way

ORDINANCE
FIN SUSHI BAR
Acct. No. 359530 - 1
Permit No. 1122208

Be It Ordained by the City Council of the City of Chicago:

Permission and authority are hereby given and granted to FIN SUSHI BAR upon the terms and subject to the conditions of this ordinance, to maintain and use a portion of the public right of way for a sidewalk cafe adjacent to its premises located at 1742 W. Wilson Ave.. Said sidewalk cafe area #1 shall be forty-one (41) feet in length and eleven (11) feet in width, area #2 shall be forty-three (43) feet in length and twelve (12) feet in width for a total of nine hundred sixty-seven (967) square feet and shall allow six (6) feet of clear space from the face of the curb/building line along W Wilson Ave, N. Hermitage Ave. The compensation for said space and the days and hours of operation for the sidewalk cafe shall be as follows:

Tuesday through Thursday 11:30 a.m. until 10:00 p.m. Friday and Saturday 11:30 a.m. until 10:30 p.m. Sunday 12:00 Noon until 10:00 p.m.
Compensation: $1,063.70
SEATING CAPACITY: 46

Sidewalk Cafe Permit and approved plan must be posted at all times.

This grant of privilege #1122208 for a sidewalk cafe shall be subject to the provisions of Section 10-28-800 though 10-28-885 of the Municipal Code of Chicago and the directions of the Commissioner of Department of Business Affairs and Consumer Protection, the Commissioner of Streets and Sanitation, and the Commissioner of Transportation.

The permit holder agrees to hold the City of Chicago harmless for any damage, relocation or replacement costs associated with damage, relocation or removal of private property caused by the City performing work in the public way.

Authority for the above named privilege is herein given and granted from and after March 1, 2016 through and including December 1, 2016.

Alderman _____

Ameya Pawar 47th Ward

Department of Business Affairs and Consumer Protection
Small Business Center - Public Way Use Unit
City Hall - 121 N. LaSalle Street, Room 800 • Chicago, IL 60602
312-74-GOBIZ / 312-744-6249 • (312) 744-1944 (TTY)
http://www.cityofchicago.org/bacp

03/16/2016

Alderman **Ameya Pawar**
Ward # **47**
City of Chicago
City Hall, Room **200**
121 North LaSalle Street
Chicago, Illinois 60602

Re: An ordinance to use and maintain a portion of the public right-of-way for **two (2) sidewalk cafe(s)** for **FIN SUSHI BAR**, adjacent to the premises known as **1742 W. Wilson Ave.**.

Dear Alderman **Ameya Pawar**:

The applicant referenced above has requested the use of the public right-of-way for a **sidewalk cafe(s)**. An ordinance has been prepared by the Department of Business Affairs and Consumer Protection – Small Business Center - Public Way Use Unit for presentation to the City Council. Because this request was made for properties located in your ward, as approved by you as per the attached, I respectfully request that you introduce the attached ordinance at the next City Council meeting.

If you have any questions regarding this ordinance, please contact Anthony Bertuca at (312) 744-5506.

Department of Business Affairs and Consumer Protection

City of Chicago

O2016-2377

Office of the City Clerk

Document Tracking Sheet

Meeting Date:	3/16/2016
Sponsor(s):	Pawar (47)
Type:	Ordinance
Title:	Sidewalk cafe(s) for Fork
Committee(s) Assignment:	Committee on Transportation and Public Way

ORDINANCE
FORK
Acct. No. 252742 - 1
Permit No. 1122403

Be It Ordained by the City Council of the City of Chicago:

Permission and authority are hereby given and granted to FORK upon the terms and subject to the conditions of this ordinance, to maintain and use a portion of the public right of way for a sidewalk cafe adjacent to its premises located at 4600 N. Lincoln Ave.. Said sidewalk cafe area #1 shall be sixty-seven point five (67.5) feet in length and six (6) feet in width, area #2 shall be thirty-six (36) feet in length and five (5) feet in width for a total of five hundred eighty-five (585) square feet and shall allow six (6) feet of clear space from the face of the curb/building line along W. Wilson Avenue, N. Lincoln. The compensation for said space and the days and hours of operation for the sidewalk cafe shall be as follows:

Monday through Friday 4:30 p.m. to 10:00 p.m. Saturday 9:30 a.m. to 11:00 p.m. and Sunday 9:30 a.m. to 10:00 p.m.
Compensation: $643.50
SEATING CAPACITY: 70

Sidewalk Cafe Permit and approved plan must be posted at all times.

This grant of privilege #1122403 for a sidewalk cafe shall be subject to the provisions of Section 10-28-800 though 10-28-885 of the Municipal Code of Chicago and the directions of the Commissioner of Department of Business Affairs and Consumer Protection, the Commissioner of Streets and Sanitation, and the Commissioner of Transportation.

The permit holder agrees to hold the City of Chicago harmless for any damage, relocation or replacement costs associated with damage, relocation or removal of private property caused by the City performing work in the public way.

Authority for the above named privilege is herein given and granted from and after March 1, 2016 through and including December 1, 2016.

Alderman _____

Ameya Pawar 47th Ward

Department of Business Affairs and Consumer Protection
Small Business Center - Public Way Use Unit
City Hall - 121 N. LaSalle Street. Room 800 • Chicago, IL 60602
312-74-GOBIZ / 312-744-6249 • (312) 744-1944 (TTY)
http://www.cityofchicago.org/bacp

03/16/2016

Alderman **Ameya Pawar**
Ward # **47**
City of Chicago
City Hall, Room **200**
121 North LaSalle Street
Chicago, Illinois 60602

Re: An ordinance to use and maintain a portion of the public right-of-way for **two (2) sidewalk cafe(s)** for **FORK**, adjacent to the premises known as **4600 N. Lincoln Ave.**.

Dear Alderman **Ameya Pawar**:

The applicant referenced above has requested the use of the public right-of-way for a **sidewalk cafe(s)**. An ordinance has been prepared by the Department of Business Affairs and Consumer Protection – Small Business Center - Public Way Use Unit for presentation to the City Council. Because this request was made for properties located in your ward, as approved by you as per the attached, I respectfully request that you introduce the attached ordinance at the next City Council meeting.

If you have any questions regarding this ordinance, please contact Anthony Bertuca at (312) 744-5506.

Department of Business Affairs and Consumer Protection

City of Chicago

O2016-2380

Office of the City Clerk

Document Tracking Sheet

Meeting Date:	3/16/2016
Sponsor(s):	Pawar (47)
Type:	Ordinance
Title:	Sidewalk cafe(s) for GNPH No. Two, Inc.
Committee(s) Assignment:	Committee on Transportation and Public Way

ORDINANCE
G N P H # TWO INC
Acct. No. 15509 - 1
Permit No. 1122443

Be It Ordained by the City Council of the City of Chicago:

Permission and authority are hereby given and granted to G N P H # TWO INC upon the terms and subject to the conditions of this ordinance, to maintain and use a portion of the public right of way for a sidewalk cafe adjacent to its premises located at 1765 W. Lawrence Ave.. Said sidewalk cafe area #1 shall be forty-seven point six seven (47.67) feet in length and five point five (5.5) feet in width for a total of two hundred sixty-two point one nine (262.19) square feet and shall allow six (6) feet of clear space from the face of the curb/building line along West Lawrence Avenue. The compensation for said space and the days and hours of operation for the sidewalk cafe shall be as follows:

Mondya through Sunday 8:00 a.m. to 10:00 p.m.
Compensation: $600.00
SEATING CAPACITY: 18

Sidewalk Cafe Permit and approved plan must be posted at all times.

This grant of privilege #1122443 for a sidewalk cafe shall be subject to the provisions of Section 10-28-800 though 10-28-885 of the Municipal Code of Chicago and the directions of the Commissioner of Department of Business Affairs and Consumer Protection, the Commissioner of Streets and Sanitation, and the Commissioner of Transportation.

The permit holder agrees to hold the City of Chicago harmless for any damage, relocation or replacement costs associated with damage, relocation or removal of private property caused by the City performing work in the public way.

Authority for the above named privilege is herein given and granted from and after March 1, 2016 through and including December 1, 2016.

Alderman _____

Ameya Pawar 47th Ward

Department of Business Affairs and Consumer Protection
Small Business Center - Public Way Use Unit
City Hall - 121 N LaSalle Street, Room 800 • Chicago, IL 60602
312-74-GOBIZ / 312-744-6249 • (312) 744-1944 (TTY)
http://www.cityofchicago.org/bacp

03/16/2016

Alderman **Ameya Pawar**
Ward # **47**
City of Chicago
City Hall, Room **200**
121 North LaSalle Street
Chicago, Illinois 60602

Re: An ordinance to use and maintain a portion of the public right-of-way for **one (1) sidewalk cafe(s)** for **G N P H # TWO INC**, adjacent to the premises known as **1765 W. Lawrence Ave.**.

Dear Alderman **Ameya Pawar**:

The applicant referenced above has requested the use of the public right-of-way for a **sidewalk cafe(s)**. An ordinance has been prepared by the Department of Business Affairs and Consumer Protection – Small Business Center - Public Way Use Unit for presentation to the City Council. Because this request was made for properties located in your ward, as approved by you as per the attached, I respectfully request that you introduce the attached ordinance at the next City Council meeting.

If you have any questions regarding this ordinance, please contact Anthony Bertuca at (312) 744-5506.

Department of Business Affairs and Consumer Protection

City of Chicago

O2016-2382

Office of the City Clerk

Document Tracking Sheet

Meeting Date:	3/16/2016
Sponsor(s):	Pawar (47)
Type:	Ordinance
Title:	Sidewalk cafe(s) for Hacienda La Amistad Restaurant Corp.
Committee(s) Assignment:	Committee on Transportation and Public Way

ORDINANCE
HACIENDA LA AMISTAD RESTAURANT, CORPORATION
Acct. No. 390335 - 1
Permit No. 1121900

Be It Ordained by the City Council of the City of Chicago:

Permission and authority are hereby given and granted to HACIENDA LA AMISTAD RESTAURANT, CORPORATION upon the terms and subject to the conditions of this ordinance, to maintain and use a portion of the public right of way for a sidewalk cafe adjacent to its premises located at 1914 W. Montrose Ave.. Said sidewalk cafe area #1 shall be twenty-one (21) feet in length and twelve (12) feet in width for a total of two hundred fifty-two (252) square feet and shall allow six (6) feet of clear space from the face of the curb/building line along W. Montrose. The compensation for said space and the days and hours of operation for the sidewalk cafe shall be as follows:

Monday through Thursday 11:00 a..m. to 11:00 p.m. Friday and Saturday 9:00 a.m. to 12:00 midnight Sunday 9:00 a.m. to 10:30 p.m.
Compensation: $600.00
SEATING CAPACITY: 21

Sidewalk Cafe Permit and approved plan must be posted at all times.

This grant of privilege #1121900 for a sidewalk cafe shall be subject to the provisions of Section 10-28-800 though 10-28-885 of the Municipal Code of Chicago and the directions of the Commissioner of Department of Business Affairs and Consumer Protection, the Commissioner of Streets and Sanitation, and the Commissioner of Transportation.

The permit holder agrees to hold the City of Chicago harmless for any damage, relocation or replacement costs associated with damage, relocation or removal of private property caused by the City performing work in the public way.

Authority for the above named privilege is herein given and granted from and after March 1, 2016 through and including December 1, 2016.

Alderman _____

Ameya Pawar 47th Ward

Department of Business Affairs and Consumer Protection
Small Business Center - Public Way Use Unit
City Hall - 121 N. LaSalle Street, Room 800 • Chicago, IL 60602
312-74-GOBIZ / 312-744-6249 • (312) 744-1944 (TTY)
http://www.cityofchicago.org/bacp

03/16/2016

Alderman **Ameya Pawar**
Ward # **47**
City of Chicago
City Hall, Room **200**
121 North LaSalle Street
Chicago, Illinois 60602

Re: An ordinance to use and maintain a portion of the public right-of-way for **one (1) sidewalk cafe(s)** for **HACIENDA LA AMISTAD RESTAURANT, CORPORATION**, adjacent to the premises known as **1914 W. Montrose Ave.**.

Dear Alderman **Ameya Pawar**:

The applicant referenced above has requested the use of the public right-of-way for a **sidewalk cafe(s)**. An ordinance has been prepared by the Department of Business Affairs and Consumer Protection – Small Business Center - Public Way Use Unit for presentation to the City Council. Because this request was made for properties located in your ward, as approved by you as per the attached, I respectfully request that you introduce the attached ordinance at the next City Council meeting.

If you have any questions regarding this ordinance, please contact Anthony Bertuca at (312) 744-5506.

Department of Business Affairs and Consumer Protection

City of Chicago

O2016-2383

Office of the City Clerk

Document Tracking Sheet

Meeting Date:	3/16/2016
Sponsor(s):	Pawar (47)
Type:	Ordinance
Title:	Sidewalk cafe(s) for Jerry's Sandwiches
Committee(s) Assignment:	Committee on Transportation and Public Way

ORDINANCE
JERRY'S SANDWICHES
Acct. No. 399498 - 1
Permit No. 1120887

Be It Ordained by the City Council of the City of Chicago:

Permission and authority are hereby given and granted to JERRY'S SANDWICHES upon the terms and subject to the conditions of this ordinance, to maintain and use a portion of the public right of way for a sidewalk cafe adjacent to its premises located at 4739-4743 N. Lincoln Ave.. Said sidewalk cafe area #1 shall be sixty (60) feet in length and ten (10) feet in width for a total of six hundred (600) square feet and shall allow six (6) feet of clear space from the face of the curb/building line along Giddings Plaza. The compensation for said space and the days and hours of operation for the sidewalk cafe shall be as follows:

Sunday through Thursday 11:00 a.m. to 10:00 p.m. Friday and Saturday 11:00 a.m. to 11:00 p.m.
Compensation: $660.00
SEATING CAPACITY: 64

Sidewalk Cafe Permit and approved plan must be posted at all times.

This grant of privilege #1120887 for a sidewalk cafe shall be subject to the provisions of Section 10-28-800 though 10-28-885 of the Municipal Code of Chicago and the directions of the Commissioner of Department of Business Affairs and Consumer Protection, the Commissioner of Streets and Sanitation, and the Commissioner of Transportation.

The permit holder agrees to hold the City of Chicago harmless for any damage, relocation or replacement costs associated with damage, relocation or removal of private property caused by the City performing work in the public way.

Authority for the above named privilege is herein given and granted from and after March 1, 2016 through and including December 1, 2016.

Alderman _____

Ameya Pawar 47th Ward

Department of Business Affairs and Consumer Protection
Small Business Center - Public Way Use Unit
City Hall - 121 N. LaSalle Street, Room 800 • Chicago, IL 60602
312-74-GOBIZ / 312-744-6249 • (312) 744-1944 (TTY)
http://www.cityofchicago.org/bacp

03/16/2016

Alderman **Ameya Pawar**
Ward # **47**
City of Chicago
City Hall, Room **200**
121 North LaSalle Street
Chicago, Illinois 60602

Re: An ordinance to use and maintain a portion of the public right-of-way for **one (1) sidewalk cafe(s)** for **JERRY'S SANDWICHES**, adjacent to the premises known as **4739-4743 N. Lincoln Ave.**.

Dear Alderman **Ameya Pawar**:

The applicant referenced above has requested the use of the public right-of-way for a **sidewalk cafe(s)**. An ordinance has been prepared by the Department of Business Affairs and Consumer Protection – Small Business Center - Public Way Use Unit for presentation to the City Council. Because this request was made for properties located in your ward, as approved by you as per the attached, I respectfully request that you introduce the attached ordinance at the next City Council meeting.

If you have any questions regarding this ordinance, please contact Anthony Bertuca at (312) 744-5506.

Department of Business Affairs and Consumer Protection

City of Chicago

O2016-2385

Office of the City Clerk

Document Tracking Sheet

Meeting Date:	3/16/2016
Sponsor(s):	Pawar (47)
Type:	Ordinance
Title:	Sidewalk cafe(s) for Margies Candies
Committee(s) Assignment:	Committee on Transportation and Public Way

ORDINANCE
MARGIES CANDIES
Acct. No. 295980 - 1
Permit No. 1122190

Be It Ordained by the City Council of the City of Chicago:

Permission and authority are hereby given and granted to MARGIES CANDIES upon the terms and subject to the conditions of this ordinance, to maintain and use a portion of the public right of way for a sidewalk cafe adjacent to its premises located at 1813 W. Montrose Ave.. Said sidewalk cafe area #1 shall be twenty-eight (28) feet in length and ten (10) feet in width for a total of two hundred eighty (280) square feet and shall allow six (6) feet of clear space from the face of the curb/building line along W. MONTROSE. The compensation for said space and the days and hours of operation for the sidewalk cafe shall be as follows:

SUNDAY 11:00AM UNTIL 10:00PM MONDAY THROUGH THURSDAY 9:00AM UNTIL10:00PM FRIDAY 9:00AM UNTIL 11:00PM SATURDAY 10:00AM UNTIL 11:00PM
Compensation: $600.00
SEATING CAPACITY: 30

Sidewalk Cafe Permit and approved plan must be posted at all times.

This grant of privilege #1122190 for a sidewalk cafe shall be subject to the provisions of Section 10-28-800 though 10-28-885 of the Municipal Code of Chicago and the directions of the Commissioner of Department of Business Affairs and Consumer Protection, the Commissioner of Streets and Sanitation, and the Commissioner of Transportation.

The permit holder agrees to hold the City of Chicago harmless for any damage, relocation or replacement costs associated with damage, relocation or removal of private property caused by the City performing work in the public way.

Authority for the above named privilege is herein given and granted from and after March 1, 2016 through and including December 1, 2016.

Alderman _____

Ameya Pawar 47th Ward

Department of Business Affairs and Consumer Protection
Small Business Center - Public Way Use Unit
City Hall - 121 N LaSalle Street, Room 800 • Chicago, IL 60602
312-74-GOBIZ / 312-744-6249 • (312) 744-1944 (TTY)
http://www.cityofchicago.org/baep

03/16/2016

Alderman **Ameya Pawar**
Ward # **47**
City of Chicago
City Hall, Room **200**
121 North LaSalle Street
Chicago, Illinois 60602

Re: An ordinance to use and maintain a portion of the public right-of-way for **one (1) sidewalk cafe(s)** for **MARGIES CANDIES**, adjacent to the premises known as **1813 W. Montrose Ave.**.

Dear Alderman **Ameya Pawar**:

The applicant referenced above has requested the use of the public right-of-way for a **sidewalk cafe(s)**. An ordinance has been prepared by the Department of Business Affairs and Consumer Protection – Small Business Center - Public Way Use Unit for presentation to the City Council. Because this request was made for properties located in your ward, as approved by you as per the attached, I respectfully request that you introduce the attached ordinance at the next City Council meeting.

If you have any questions regarding this ordinance, please contact Anthony Bertuca at (312) 744-5506.

Department of Business Affairs and Consumer Protection

City of Chicago

O2016-2387

Office of the City Clerk

Document Tracking Sheet

Meeting Date:	3/16/2016
Sponsor(s):	Pawar (47)
Type:	Ordinance
Title:	Sidewalk cafe(s) for Miku Sushi
Committee(s) Assignment:	Committee on Transportation and Public Way

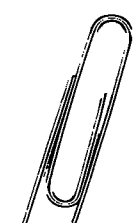

ORDINANCE
MIKU SUSHI
Acct. No. 395476 - 1
Permit No. 1122094

Be It Ordained by the City Council of the City of Chicago:

Permission and authority are hereby given and granted to MIKU SUSHI upon the terms and subject to the conditions of this ordinance, to maintain and use a portion of the public right of way for a sidewalk cafe adjacent to its premises located at 4514 N. Lincoln Ave.. Said sidewalk cafe area #1 shall be twenty-five (25) feet in length and five point seven five (5.75) feet in width for a total of one hundred forty-three point seven five (143.75) square feet and shall allow six (6) feet of clear space from the face of the curb/building line along N. Lincoln Avenue. The compensation for said space and the days and hours of operation for the sidewalk cafe shall be as follows:

Sunday through Thursday 11:00 a.m. to 10:00 p.m. Friday and Saturday 11:00 a.m. to 11:00 p.m.
Compensation: $600.00
SEATING CAPACITY: 16

Sidewalk Cafe Permit and approved plan must be posted at all times.

This grant of privilege #1122094 for a sidewalk cafe shall be subject to the provisions of Section 10-28-800 though 10-28-885 of the Municipal Code of Chicago and the directions of the Commissioner of Department of Business Affairs and Consumer Protection, the Commissioner of Streets and Sanitation, and the Commissioner of Transportation.

The permit holder agrees to hold the City of Chicago harmless for any damage, relocation or replacement costs associated with damage, relocation or removal of private property caused by the City performing work in the public way.

Authority for the above named privilege is herein given and granted from and after March 1, 2016 through and including December 1, 2016.

Alderman _____

Ameya Pawar 47th Ward

Department of Business Affairs and Consumer Protection
Small Business Center - Public Way Use Unit
City Hall - 121 N LaSalle Street, Room 800 • Chicago, IL 60602
312-74-GOBIZ / 312-744-6249 • (312) 744-1944 (TTY)
http://www.cityofchicago.org/bacp

03/16/2016

Alderman **Ameya Pawar**
Ward # **47**
City of Chicago
City Hall, Room **200**
121 North LaSalle Street
Chicago, Illinois 60602

Re: An ordinance to use and maintain a portion of the public right-of-way for **one (1) sidewalk cafe(s)** for **MIKU SUSHI**, adjacent to the premises known as **4514 N. Lincoln Ave.**.

Dear Alderman **Ameya Pawar**:

The applicant referenced above has requested the use of the public right-of-way for a **sidewalk cafe(s)**. An ordinance has been prepared by the Department of Business Affairs and Consumer Protection – Small Business Center - Public Way Use Unit for presentation to the City Council. Because this request was made for properties located in your ward, as approved by you as per the attached, I respectfully request that you introduce the attached ordinance at the next City Council meeting.

If you have any questions regarding this ordinance, please contact Anthony Bertuca at (312) 744-5506.

Department of Business Affairs and Consumer Protection

City of Chicago

O2016-2391

Office of the City Clerk

Document Tracking Sheet

Meeting Date:	3/16/2016
Sponsor(s):	Pawar (47)
Type:	Ordinance
Title:	Sidewalk cafe(s) for Sticky Rice
Committee(s) Assignment:	Committee on Transportation and Public Way

ORDINANCE
STICKY RICE
Acct. No. 279712 - 1
Permit No. 1122089

Be It Ordained by the City Council of the City of Chicago:

Permission and authority are hereby given and granted to STICKY RICE upon the terms and subject to the conditions of this ordinance, to maintain and use a portion of the public right of way for a sidewalk cafe adjacent to its premises located at 4018 N. Western Ave.. Said sidewalk cafe area #1 shall be twenty-three point five (23.5) feet in length and eight (8) feet in width for a total of one hundred eighty-eight (188) square feet and shall allow six (6) feet of clear space from the face of the curb/building line along N. Western Avenue. The compensation for said space and the days and hours of operation for the sidewalk cafe shall be as follows:

Monday through Thursday 11:30am until 10:00pm Friday and Saturday 11:30am until 11:00pm Sunday 12:00 Noon until 10:00 p.m.
Compensation: $600.00
SEATING CAPACITY: 22

Sidewalk Cafe Permit and approved plan must be posted at all times.

This grant of privilege #1122089 for a sidewalk cafe shall be subject to the provisions of Section 10-28-800 though 10-28-885 of the Municipal Code of Chicago and the directions of the Commissioner of Department of Business Affairs and Consumer Protection, the Commissioner of Streets and Sanitation, and the Commissioner of Transportation.

The permit holder agrees to hold the City of Chicago harmless for any damage, relocation or replacement costs associated with damage, relocation or removal of private property caused by the City performing work in the public way.

Authority for the above named privilege is herein given and granted from and after March 1, 2016 through and including December 1, 2016.

Alderman _____

Ameya Pawar 47th Ward

Department of Business Affairs and Consumer Protection
Small Business Center - Public Way Use Unit
City Hall - 121 N LaSalle Street, Room 800 • Chicago, IL 60602
312-74-GOBIZ / 312-744-6249 • (312) 744-1944 (TTY)
http://www.cityofchicago.org/bacp

03/16/2016

Alderman **Ameya Pawar**
Ward # **47**
City of Chicago
City Hall, Room **200**
121 North LaSalle Street
Chicago, Illinois 60602

Re: An ordinance to use and maintain a portion of the public right-of-way for **one (1) sidewalk cafe(s)** for **STICKY RICE**, adjacent to the premises known as **4018 N. Western Ave.**.

Dear Alderman **Ameya Pawar**:

The applicant referenced above has requested the use of the public right-of-way for a **sidewalk cafe(s)**. An ordinance has been prepared by the Department of Business Affairs and Consumer Protection – Small Business Center - Public Way Use Unit for presentation to the City Council. Because this request was made for properties located in your ward, as approved by you as per the attached, I respectfully request that you introduce the attached ordinance at the next City Council meeting.

If you have any questions regarding this ordinance, please contact Anthony Bertuca at (312) 744-5506.

Department of Business Affairs and Consumer Protection

City of Chicago

O2016-2392

Office of the City Clerk

Document Tracking Sheet

Meeting Date:	3/16/2016
Sponsor(s):	Pawar (47)
Type:	Ordinance
Title:	Sidewalk cafe(s) for Yin Dee Restaurant
Committee(s) Assignment:	Committee on Transportation and Public Way

ORDINANCE
YIN DEE RESTAURANT
Acct. No. 349204 - 1
Permit No. 1122038

Be It Ordained by the City Council of the City of Chicago:

Permission and authority are hereby given and granted to YIN DEE RESTAURANT upon the terms and subject to the conditions of this ordinance, to maintain and use a portion of the public right of way for a sidewalk cafe adjacent to its premises located at 1824 W. Addison St.. Said sidewalk cafe area #1 shall be twenty-seven (27) feet in length and nine (9) feet in width for a total of two hundred forty-three (243) square feet and shall allow six (6) feet of clear space from the face of the curb/building line along W. Addison. The compensation for said space and the days and hours of operation for the sidewalk cafe shall be as follows:

sunday through thursday 11:00 AM to 10:00PM friday and saturday 11:00AM to 11:00PM
Compensation: $600.00
SEATING CAPACITY: 16

Sidewalk Cafe Permit and approved plan must be posted at all times.

This grant of privilege #1122038 for a sidewalk cafe shall be subject to the provisions of Section 10-28-800 though 10-28-885 of the Municipal Code of Chicago and the directions of the Commissioner of Department of Business Affairs and Consumer Protection, the Commissioner of Streets and Sanitation, and the Commissioner of Transportation.

The permit holder agrees to hold the City of Chicago harmless for any damage, relocation or replacement costs associated with damage, relocation or removal of private property caused by the City performing work in the public way.

Authority for the above named privilege is herein given and granted from and after March 1, 2016 through and including December 1, 2016.

Alderman _____

Ameya Pawar 47th Ward

Department of Business Affairs and Consumer Protection
Small Business Center - Public Way Use Unit
City Hall - 121 N. LaSalle Street, Room 800 • Chicago, IL 60602
312-74-GOBIZ / 312-744-6249 • (312) 744-1944 (TTY)
http://www.cityofchicago.org/bacp

03/16/2016

Alderman **Ameya Pawar**
Ward # **47**
City of Chicago
City Hall, Room **200**
121 North LaSalle Street
Chicago, Illinois 60602

Re: An ordinance to use and maintain a portion of the public right-of-way for **one (1) sidewalk cafe(s)** for **YIN DEE RESTAURANT**, adjacent to the premises known as **1824 W. Addison St.**.

Dear Alderman **Ameya Pawar**:

The applicant referenced above has requested the use of the public right-of-way for a **sidewalk cafe(s)**. An ordinance has been prepared by the Department of Business Affairs and Consumer Protection – Small Business Center - Public Way Use Unit for presentation to the City Council. Because this request was made for properties located in your ward, as approved by you as per the attached, I respectfully request that you introduce the attached ordinance at the next City Council meeting.

If you have any questions regarding this ordinance, please contact Anthony Bertuca at (312) 744-5506.

Department of Business Affairs and Consumer Protection

City of Chicago

O2016-2409

Office of the City Clerk

Document Tracking Sheet

Meeting Date:	3/16/2016
Sponsor(s):	Osterman (48)
Type:	Ordinance
Title:	Sidewalk cafe(s) for A Taste of Heaven
Committee(s) Assignment:	Committee on Transportation and Public Way

ORDINANCE
A TASTE OF HEAVEN
Acct. No. 15769 - 4
Permit No. 1122148

Be It Ordained by the City Council of the City of Chicago:

Permission and authority are hereby given and granted to A TASTE OF HEAVEN upon the terms and subject to the conditions of this ordinance, to maintain and use a portion of the public right of way for a sidewalk cafe adjacent to its premises located at 5401 N. Clark St.. Said sidewalk cafe area #1 shall be thirty-five (35) feet in length and ten (10) feet in width for a total of three hundred fifty (350) square feet and shall allow six (6) feet of clear space from the face of the curb/building line along W. Balmoral. The compensation for said space and the days and hours of operation for the sidewalk cafe shall be as follows:

Monday thru Sunday 9:00am to 9:00pm.
Compensation: $600.00
SEATING CAPACITY: 28

Sidewalk Cafe Permit and approved plan must be posted at all times.

This grant of privilege #1122148 for a sidewalk cafe shall be subject to the provisions of Section 10-28-800 though 10-28-885 of the Municipal Code of Chicago and the directions of the Commissioner of Department of Business Affairs and Consumer Protection, the Commissioner of Streets and Sanitation, and the Commissioner of Transportation.

The permit holder agrees to hold the City of Chicago harmless for any damage, relocation or replacement costs associated with damage, relocation or removal of private property caused by the City performing work in the public way.

Authority for the above named privilege is herein given and granted from and after March 1, 2016 through and including December 1, 2016.

Alderman _____

Harry Osterman 48th Ward

Department of Business Affairs and Consumer Protection
Small Business Center - Public Way Use Unit
City Hall - 121 N LaSalle Street, Room 800 • Chicago, IL 60602
312-74-GOBIZ / 312-744-6249 • (312) 744-1944 (TTY)
http://www.cityofchicago.org/bacp

03/16/2016

Alderman **Harry Osterman**
Ward # **48**
City of Chicago
City Hall, Room **300**
121 North LaSalle Street
Chicago, Illinois 60602

Re: An ordinance to use and maintain a portion of the public right-of-way for **one (1) sidewalk cafe(s)** for **A TASTE OF HEAVEN**, adjacent to the premises known as **5401 N. Clark St.**.

Dear Alderman **Harry Osterman**:

The applicant referenced above has requested the use of the public right-of-way for a **sidewalk cafe(s)**. An ordinance has been prepared by the Department of Business Affairs and Consumer Protection – Small Business Center - Public Way Use Unit for presentation to the City Council. Because this request was made for properties located in your ward, as approved by you as per the attached, I respectfully request that you introduce the attached ordinance at the next City Council meeting.

If you have any questions regarding this ordinance, please contact Anthony Bertuca at (312) 744-5506.

Department of Business Affairs and Consumer Protection

City of Chicago

O2016-2414

Office of the City Clerk

Document Tracking Sheet

Meeting Date:	3/16/2016
Sponsor(s):	Osterman (48)
Type:	Ordinance
Title:	Sidewalk cafe(s) for Broadway Cellars
Committee(s) Assignment:	Committee on Transportation and Public Way

ORDINANCE
BROADWAY CELLARS
Acct. No. 305425 - 1
Permit No. 1122229

Be It Ordained by the City Council of the City of Chicago:

Permission and authority are hereby given and granted to BROADWAY CELLARS upon the terms and subject to the conditions of this ordinance, to maintain and use a portion of the public right of way for a sidewalk cafe adjacent to its premises located at 5900 N. Broadway . Said sidewalk cafe area #1 shall be forty-three point nine two (43.92) feet in length and ten point five eight (10.58) feet in width for a total of four hundred sixty-four point six seven (464.67) square feet and shall allow six (6) feet of clear space from the face of the curb/building line along W. Rosedale. The compensation for said space and the days and hours of operation for the sidewalk cafe shall be as follows:

Monday through Thursday 11:00 a.m. to 10:00 p.m. Friday and Saturday 11:00 a.m. to 11:00 p.m. Sunday 10:30 a.m. to 9:00 p.m.
Compensation: $600.00
SEATING CAPACITY: 40

Sidewalk Cafe Permit and approved plan must be posted at all times.

This grant of privilege #1122229 for a sidewalk cafe shall be subject to the provisions of Section 10-28-800 though 10-28-885 of the Municipal Code of Chicago and the directions of the Commissioner of Department of Business Affairs and Consumer Protection, the Commissioner of Streets and Sanitation, and the Commissioner of Transportation.

The permit holder agrees to hold the City of Chicago harmless for any damage, relocation or replacement costs associated with damage, relocation or removal of private property caused by the City performing work in the public way.

Authority for the above named privilege is herein given and granted from and after March 1, 2016 through and including December 1, 2016.

Alderman _____

Harry Osterman 48th Ward

Department of Business Affairs and Consumer Protection
Small Business Center - Public Way Use Unit
City Hall - 121 N. LaSalle Street, Room 800 • Chicago, IL 60602
312-74-GOBIZ / 312-744-6249 • (312) 744-1944 (TTY)
http://www.cityofchicago.org/bacp

03/16/2016

Alderman **Harry Osterman**
Ward # **48**
City of Chicago
City Hall, Room **300**
121 North LaSalle Street
Chicago, Illinois 60602

Re: An ordinance to use and maintain a portion of the public right-of-way for **one (1) sidewalk cafe(s)** for **BROADWAY CELLARS**, adjacent to the premises known as **5900 N. Broadway** .

Dear Alderman **Harry Osterman**:

The applicant referenced above has requested the use of the public right-of-way for a **sidewalk cafe(s)**. An ordinance has been prepared by the Department of Business Affairs and Consumer Protection – Small Business Center - Public Way Use Unit for presentation to the City Council. Because this request was made for properties located in your ward, as approved by you as per the attached, I respectfully request that you introduce the attached ordinance at the next City Council meeting.

If you have any questions regarding this ordinance, please contact Anthony Bertuca at (312) 744-5506.

Department of Business Affairs and Consumer Protection

City of Chicago

O2016-2416

Office of the City Clerk

Document Tracking Sheet

Meeting Date:	3/16/2016
Sponsor(s):	Osterman (48)
Type:	Ordinance
Title:	Sidewalk cafe(s) for Chicago Grind
Committee(s) Assignment:	Committee on Transportation and Public Way

ORDINANCE
CHICAGO GRIND
Acct. No. 390293 - 1
Permit No. 1122326

Be It Ordained by the City Council of the City of Chicago:

Permission and authority are hereby given and granted to CHICAGO GRIND upon the terms and subject to the conditions of this ordinance, to maintain and use a portion of the public right of way for a sidewalk cafe adjacent to its premises located at 5256 N. Broadway . Said sidewalk cafe area #1 shall be forty (40) feet in length and ten (10) feet in width for a total of four hundred (400) square feet and shall allow six (6) feet of clear space from the face of the curb/building line along W. Berwyn. The compensation for said space and the days and hours of operation for the sidewalk cafe shall be as follows:

Monday through Sunday 8:00 a.m. to 9:00 p.m.
Compensation: $600.00
SEATING CAPACITY: 18

Sidewalk Cafe Permit and approved plan must be posted at all times.

This grant of privilege #1122326 for a sidewalk cafe shall be subject to the provisions of Section 10-28-800 though 10-28-885 of the Municipal Code of Chicago and the directions of the Commissioner of Department of Business Affairs and Consumer Protection, the Commissioner of Streets and Sanitation, and the Commissioner of Transportation.

The permit holder agrees to hold the City of Chicago harmless for any damage, relocation or replacement costs associated with damage, relocation or removal of private property caused by the City performing work in the public way.

Authority for the above named privilege is herein given and granted from and after March 1, 2016 through and including December 1, 2016.

Alderman _____

Harry Osterman 48th Ward

Department of Business Affairs and Consumer Protection
Small Business Center - Public Way Use Unit
City Hall - 121 N. LaSalle Street, Room 800 • Chicago, IL 60602
312-74-GOBIZ / 312-744-6249 • (312) 744-1944 (TTY)
http://www.cityofchicago.org/bacp

03/16/2016

Alderman **Harry Osterman**
Ward # **48**
City of Chicago
City Hall, Room **300**
121 North LaSalle Street
Chicago, Illinois 60602

Re: An ordinance to use and maintain a portion of the public right-of-way for **one (1) sidewalk cafe(s)** for **CHICAGO GRIND**, adjacent to the premises known as **5256 N. Broadway** .

Dear Alderman **Harry Osterman**:

The applicant referenced above has requested the use of the public right-of-way for a **sidewalk cafe(s)**. An ordinance has been prepared by the Department of Business Affairs and Consumer Protection – Small Business Center - Public Way Use Unit for presentation to the City Council. Because this request was made for properties located in your ward, as approved by you as per the attached, I respectfully request that you introduce the attached ordinance at the next City Council meeting.

If you have any questions regarding this ordinance, please contact Anthony Bertuca at (312) 744-5506.

Department of Business Affairs and Consumer Protection

City of Chicago

O2016-2424

Office of the City Clerk

Document Tracking Sheet

Meeting Date:	3/16/2016
Sponsor(s):	Osterman (48)
Type:	Ordinance
Title:	Sidewalk cafe(s) for Ethiopian Diamond Restaurant
Committee(s) Assignment:	Committee on Transportation and Public Way

ORDINANCE
ETHIOPIAN DIAMOND RESTAURANT
Acct. No. 17168 - 1
Permit No. 1122324

Be It Ordained by the City Council of the City of Chicago:

Permission and authority are hereby given and granted to ETHIOPIAN DIAMOND RESTAURANT upon the terms and subject to the conditions of this ordinance, to maintain and use a portion of the public right of way for a sidewalk cafe adjacent to its premises located at 6120-6122 N. Broadway . Said sidewalk cafe area #1 shall be twenty-six (26) feet in length and twelve (12) feet in width for a total of three hundred twelve (312) square feet and shall allow six (6) feet of clear space from the face of the curb/building line along Broadway. The compensation for said space and the days and hours of operation for the sidewalk cafe shall be as follows:

Monday to Sunday 11:00 am - 10:00 pm
Compensation: $600.00
SEATING CAPACITY: 24

Sidewalk Cafe Permit and approved plan must be posted at all times.

This grant of privilege #1122324 for a sidewalk cafe shall be subject to the provisions of Section 10-28-800 though 10-28-885 of the Municipal Code of Chicago and the directions of the Commissioner of Department of Business Affairs and Consumer Protection, the Commissioner of Streets and Sanitation, and the Commissioner of Transportation.

The permit holder agrees to hold the City of Chicago harmless for any damage, relocation or replacement costs associated with damage, relocation or removal of private property caused by the City performing work in the public way.

Authority for the above named privilege is herein given and granted from and after March 1, 2016 through and including December 1, 2016.

Alderman

Harry Osterman 48th Ward

Department of Business Affairs and Consumer Protection
Small Business Center - Public Way Use Unit
City Hall - 121 N LaSalle Street, Room 800 • Chicago, IL 60602
312-74-GOBIZ / 312-744-6249 • (312) 744-1944 (TTY)
http://www.cityofchicago.org/bacp

03/16/2016

Alderman **Harry Osterman**
Ward # **48**
City of Chicago
City Hall, Room **300**
121 North LaSalle Street
Chicago, Illinois 60602

Re: An ordinance to use and maintain a portion of the public right-of-way for **one (1) sidewalk cafe(s)** for **ETHIOPIAN DIAMOND RESTAURANT**, adjacent to the premises known as **6120-6122 N. Broadway** .

Dear Alderman **Harry Osterman**:

The applicant referenced above has requested the use of the public right-of-way for a **sidewalk cafe(s)**. An ordinance has been prepared by the Department of Business Affairs and Consumer Protection – Small Business Center - Public Way Use Unit for presentation to the City Council. Because this request was made for properties located in your ward, as approved by you as per the attached, I respectfully request that you introduce the attached ordinance at the next City Council meeting.

If you have any questions regarding this ordinance, please contact Anthony Bertuca at (312) 744-5506.

Department of Business Affairs and Consumer Protection

City of Chicago

O2016-2429

Office of the City Clerk

Document Tracking Sheet

Meeting Date:	3/16/2016
Sponsor(s):	Osterman (48)
Type:	Ordinance
Title:	Sidewalk cafe(s) for Kitchen Sink
Committee(s) Assignment:	Committee on Transportation and Public Way

ORDINANCE
Kitchen Sink
Acct. No. 349132 - 1
Permit No. 1122476

Be It Ordained by the City Council of the City of Chicago:

Permission and authority are hereby given and granted to Kitchen Sink upon the terms and subject to the conditions of this ordinance, to maintain and use a portion of the public right of way for a sidewalk cafe adjacent to its premises located at 1107 W. Berwyn Ave.. Said sidewalk cafe area #1 shall be sixteen (16) feet in length and nine (9) feet in width for a total of one hundred forty-four (144) square feet and shall allow six (6) feet of clear space from the face of the curb/building line along W Berwyn Ave. The compensation for said space and the days and hours of operation for the sidewalk cafe shall be as follows:

Monday through Saturday 8:00 a.m. until 9:30 p.m. Sunday 8:00 a.m. until 8:30 p.m.
Compensation: $600.00
SEATING CAPACITY: 15

Sidewalk Cafe Permit and approved plan must be posted at all times.

This grant of privilege #1122476 for a sidewalk cafe shall be subject to the provisions of Section 10-28-800 though 10-28-885 of the Municipal Code of Chicago and the directions of the Commissioner of Department of Business Affairs and Consumer Protection, the Commissioner of Streets and Sanitation, and the Commissioner of Transportation.

The permit holder agrees to hold the City of Chicago harmless for any damage, relocation or replacement costs associated with damage, relocation or removal of private property caused by the City performing work in the public way.

Authority for the above named privilege is herein given and granted from and after March 1, 2016 through and including December 1, 2016.

Alderman _____

Harry Osterman 48th Ward

Department of Business Affairs and Consumer Protection
Small Business Center - Public Way Use Unit
City Hall - 121 N. LaSalle Street, Room 800 • Chicago, IL 60602
312-74-GOBIZ / 312-744-6249 • (312) 744-1944 (TTY)
http://www.cityofchicago.org/bacp

03/16/2016

Alderman **Harry Osterman**
Ward # **48**
City of Chicago
City Hall, Room **300**
121 North LaSalle Street
Chicago, Illinois 60602

Re: An ordinance to use and maintain a portion of the public right-of-way for **one (1) sidewalk cafe(s)** for **Kitchen Sink**, adjacent to the premises known as **1107 W. Berwyn Ave.**.

Dear Alderman **Harry Osterman**:

The applicant referenced above has requested the use of the public right-of-way for a **sidewalk cafe(s)**. An ordinance has been prepared by the Department of Business Affairs and Consumer Protection – Small Business Center - Public Way Use Unit for presentation to the City Council. Because this request was made for properties located in your ward, as approved by you as per the attached, I respectfully request that you introduce the attached ordinance at the next City Council meeting.

If you have any questions regarding this ordinance, please contact Anthony Bertuca at (312) 744-5506.

Department of Business Affairs and Consumer Protection

City of Chicago

O2016-2431

Office of the City Clerk

Document Tracking Sheet

Meeting Date:	3/16/2016
Sponsor(s):	Osterman (48)
Type:	Ordinance
Title:	Sidewalk cafe(s) for Le's Pho
Committee(s) Assignment:	Committee on Transportation and Public Way

ORDINANCE
LE'S PHO
Acct. No. 15510 - 2
Permit No. 1122049

Be It Ordained by the City Council of the City of Chicago:

Permission and authority are hereby given and granted to LE'S PHO upon the terms and subject to the conditions of this ordinance, to maintain and use a portion of the public right of way for a sidewalk cafe adjacent to its premises located at 4925 N. Broadway . Said sidewalk cafe area #1 shall be thirty-one point one seven (31.17) feet in length and ten point seven five (10.75) feet in width for a total of three hundred thirty-five point zero eight (335.08) square feet and shall allow six (6) feet of clear space from the face of the curb/building line along N. Broadway. The compensation for said space and the days and hours of operation for the sidewalk cafe shall be as follows:

Sunday through Saturday 8:00 a.m. to 9:00 p.m.
Compensation: $600.00
SEATING CAPACITY: 39

Sidewalk Cafe Permit and approved plan must be posted at all times.

This grant of privilege #1122049 for a sidewalk cafe shall be subject to the provisions of Section 10-28-800 though 10-28-885 of the Municipal Code of Chicago and the directions of the Commissioner of Department of Business Affairs and Consumer Protection, the Commissioner of Streets and Sanitation, and the Commissioner of Transportation.

The permit holder agrees to hold the City of Chicago harmless for any damage, relocation or replacement costs associated with damage, relocation or removal of private property caused by the City performing work in the public way.

Authority for the above named privilege is herein given and granted from and after March 1, 2016 through and including December 1, 2016.

Alderman 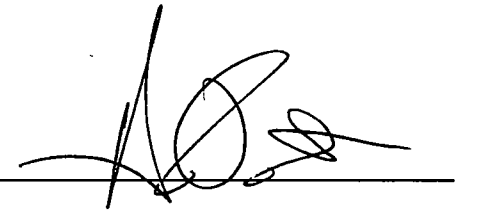

Harry Osterman 48th Ward

Department of Business Affairs and Consumer Protection
Small Business Center - Public Way Use Unit
City Hall - 121 N. LaSalle Street, Room 800 • Chicago, IL 60602
312-74-GOBIZ / 312-744-6249 • (312) 744-1944 (TTY)
http://www.cityofchicago.org/bacp

03/16/2016

Alderman **Harry Osterman**
Ward # **48**
City of Chicago
City Hall, Room **300**
121 North LaSalle Street
Chicago, Illinois 60602

Re: An ordinance to use and maintain a portion of the public right-of-way for **one (1) sidewalk cafe(s)** for **LE'S PHO**, adjacent to the premises known as **4925 N. Broadway** .

Dear Alderman **Harry Osterman**:

The applicant referenced above has requested the use of the public right-of-way for a **sidewalk cafe(s)**. An ordinance has been prepared by the Department of Business Affairs and Consumer Protection – Small Business Center - Public Way Use Unit for presentation to the City Council. Because this request was made for properties located in your ward, as approved by you as per the attached, I respectfully request that you introduce the attached ordinance at the next City Council meeting.

If you have any questions regarding this ordinance, please contact Anthony Bertuca at (312) 744-5506.

Department of Business Affairs and Consumer Protection

City of Chicago

O2016-2433

Office of the City Clerk

Document Tracking Sheet

Meeting Date:	3/16/2016
Sponsor(s):	Osterman (48)
Type:	Ordinance
Title:	Sidewalk cafe(s) for Reza's Andersonville
Committee(s) Assignment:	Committee on Transportation and Public Way

ORDINANCE
REZA'S ANDERSONVILLE
Acct. No. 379728 - 1
Permit No. 1122325

Be It Ordained by the City Council of the City of Chicago:

Permission and authority are hereby given and granted to REZA'S ANDERSONVILLE upon the terms and subject to the conditions of this ordinance, to maintain and use a portion of the public right of way for a sidewalk cafe adjacent to its premises located at 5255-5259 N. Clark St.. Said sidewalk cafe area #1 shall be seventy-five (75) feet in length and nine (9) feet in width, area #2 shall be nineteen (19) feet in length and three (3) feet in width for a total of seven hundred thirty-two (732) square feet and shall allow six (6) feet of clear space from the face of the curb/building line along W. Berwyn, N. Clark. The compensation for said space and the days and hours of operation for the sidewalk cafe shall be as follows:

Sunday through Saturday 11:00 a.m. to 10:00p.m.
Compensation: $805.20
SEATING CAPACITY: 60

Sidewalk Cafe Permit and approved plan must be posted at all times.

This grant of privilege #1122325 for a sidewalk cafe shall be subject to the provisions of Section 10-28-800 though 10-28-885 of the Municipal Code of Chicago and the directions of the Commissioner of Department of Business Affairs and Consumer Protection, the Commissioner of Streets and Sanitation, and the Commissioner of Transportation.

The permit holder agrees to hold the City of Chicago harmless for any damage, relocation or replacement costs associated with damage, relocation or removal of private property caused by the City performing work in the public way.

Authority for the above named privilege is herein given and granted from and after March 1, 2016 through and including December 1, 2016.

Alderman

Harry Osterman 48th Ward

Department of Business Affairs and Consumer Protection
Small Business Center - Public Way Use Unit
City Hall - 121 N. LaSalle Street, Room 800 • Chicago, IL 60602
312-74-GOBIZ / 312-744-6249 • (312) 744-1944 (TTY)
http://www.cityofchicago.org/bacp

03/16/2016

Alderman **Harry Osterman**
Ward # **48**
City of Chicago
City Hall, Room **300**
121 North LaSalle Street
Chicago, Illinois 60602

Re: An ordinance to use and maintain a portion of the public right-of-way for **two (2) sidewalk cafe(s)** for **REZA'S ANDERSONVILLE**, adjacent to the premises known as **5255-5259 N. Clark St.**.

Dear Alderman **Harry Osterman**:

The applicant referenced above has requested the use of the public right-of-way for a **sidewalk cafe(s)**. An ordinance has been prepared by the Department of Business Affairs and Consumer Protection – Small Business Center - Public Way Use Unit for presentation to the City Council. Because this request was made for properties located in your ward, as approved by you as per the attached, I respectfully request that you introduce the attached ordinance at the next City Council meeting.

If you have any questions regarding this ordinance, please contact Anthony Bertuca at (312) 744-5506.

Department of Business Affairs and Consumer Protection

City of Chicago

O2016-2435

Office of the City Clerk

Document Tracking Sheet

Meeting Date:	3/16/2016
Sponsor(s):	Osterman (48)
Type:	Ordinance
Title:	Sidewalk cafe(s) for Tank Noodle Pho Xe Tang
Committee(s) Assignment:	Committee on Transportation and Public Way

ORDINANCE
TANK NOODLE PHO XE TANG
Acct. No. 386900 - 1
Permit No. 1122410

Be It Ordained by the City Council of the City of Chicago:

Permission and authority are hereby given and granted to TANK NOODLE PHO XE TANG upon the terms and subject to the conditions of this ordinance, to maintain and use a portion of the public right of way for a sidewalk cafe adjacent to its premises located at 4953-4955 N. Broadway . Said sidewalk cafe area #1 shall be sixty-seven (67) feet in length and five point four two (5.42) feet in width, area #2 shall be twenty-two (22) feet in length and seven (7) feet in width for a total of five hundred seventeen point one four (517.14) square feet and shall allow six (6) feet of clear space from the face of the curb/building line along Argyle Street, Broadway. The compensation for said space and the days and hours of operation for the sidewalk cafe shall be as follows:

Thursday through Tuesday 8:30 a.m. to 11:00 p.m.
Compensation: $600.00
SEATING CAPACITY: 48

Sidewalk Cafe Permit and approved plan must be posted at all times.

This grant of privilege #1122410 for a sidewalk cafe shall be subject to the provisions of Section 10-28-800 though 10-28-885 of the Municipal Code of Chicago and the directions of the Commissioner of Department of Business Affairs and Consumer Protection, the Commissioner of Streets and Sanitation, and the Commissioner of Transportation.

The permit holder agrees to hold the City of Chicago harmless for any damage, relocation or replacement costs associated with damage, relocation or removal of private property caused by the City performing work in the public way.

Authority for the above named privilege is herein given and granted from and after March 1, 2016 through and including December 1, 2016.

Alderman _____

Harry Osterman 48th Ward

Department of Business Affairs and Consumer Protection
Small Business Center - Public Way Use Unit
City Hall - 121 N. LaSalle Street, Room 800 • Chicago, IL 60602
312-74-GOBIZ / 312-744-6249 • (312) 744-1944 (TTY)
http://www.cityofchicago.org/bacp

03/16/2016

Alderman **Harry Osterman**
Ward # **48**
City of Chicago
City Hall, Room **300**
121 North LaSalle Street
Chicago, Illinois 60602

Re: An ordinance to use and maintain a portion of the public right-of-way for **two (2) sidewalk cafe(s)** for **TANK NOODLE PHO XE TANG**, adjacent to the premises known as **4953-4955 N. Broadway** .

Dear Alderman **Harry Osterman**:

The applicant referenced above has requested the use of the public right-of-way for a **sidewalk cafe(s)**. An ordinance has been prepared by the Department of Business Affairs and Consumer Protection – Small Business Center - Public Way Use Unit for presentation to the City Council. Because this request was made for properties located in your ward, as approved by you as per the attached, I respectfully request that you introduce the attached ordinance at the next City Council meeting.

If you have any questions regarding this ordinance, please contact Anthony Bertuca at (312) 744-5506.

Department of Business Affairs and Consumer Protection

City of Chicago

O2016-2437

Office of the City Clerk

Document Tracking Sheet

Meeting Date:	3/16/2016
Sponsor(s):	Osterman (48)
Type:	Ordinance
Title:	Sidewalk cafe(s) for That Little Mexican Cafe II
Committee(s) Assignment:	Committee on Transportation and Public Way

ORDINANCE
THAT LITTLE MEXICAN CAFE II
Acct. No. 296899 - 1
Permit No. 1122411

Be It Ordained by the City Council of the City of Chicago:

Permission and authority are hereby given and granted to THAT LITTLE MEXICAN CAFE II upon the terms and subject to the conditions of this ordinance, to maintain and use a portion of the public right of way for a sidewalk cafe adjacent to its premises located at 1055 W. Bryn Mawr Ave.. Said sidewalk cafe area #1 shall be fifty-nine point five (59.5) feet in length and thirteen point two five (13.25) feet in width for a total of seven hundred eighty-eight point three eight (788.38) square feet and shall allow six (6) feet of clear space from the face of the curb/building line along N. Winthrop Avenue. The compensation for said space and the days and hours of operation for the sidewalk cafe shall be as follows:

Monday through Thursday 8:00 a.m. to 10:00 p.m. Friday through Sunday 8:00 a.m. to 11:00 p.m.
Compensation: $867.21
SEATING CAPACITY: 54

Sidewalk Cafe Permit and approved plan must be posted at all times.

This grant of privilege #1122411 for a sidewalk cafe shall be subject to the provisions of Section 10-28-800 though 10-28-885 of the Municipal Code of Chicago and the directions of the Commissioner of Department of Business Affairs and Consumer Protection, the Commissioner of Streets and Sanitation, and the Commissioner of Transportation.

The permit holder agrees to hold the City of Chicago harmless for any damage, relocation or replacement costs associated with damage, relocation or removal of private property caused by the City performing work in the public way.

Authority for the above named privilege is herein given and granted from and after March 1, 2016 through and including December 1, 2016.

Alderman _____

Harry Osterman 48th Ward

Department of Business Affairs and Consumer Protection
Small Business Center - Public Way Use Unit
City Hall - 121 N. LaSalle Street, Room 800 • Chicago, IL 60602
312-74-GOBIZ / 312-744-6249 • (312) 744-1944 (TTY)
http://www.cityofchicago.org/bacp

03/16/2016

Alderman **Harry Osterman**
Ward # **48**
City of Chicago
City Hall, Room **300**
121 North LaSalle Street
Chicago, Illinois 60602

Re: An ordinance to use and maintain a portion of the public right-of-way for **one (1) sidewalk cafe(s)** for **THAT LITTLE MEXICAN CAFE II**, adjacent to the premises known as **1055 W. Bryn Mawr Ave.**.

Dear Alderman **Harry Osterman**:

The applicant referenced above has requested the use of the public right-of-way for a **sidewalk cafe(s)**. An ordinance has been prepared by the Department of Business Affairs and Consumer Protection – Small Business Center - Public Way Use Unit for presentation to the City Council. Because this request was made for properties located in your ward, as approved by you as per the attached, I respectfully request that you introduce the attached ordinance at the next City Council meeting.

If you have any questions regarding this ordinance, please contact Anthony Bertuca at (312) 744-5506.

Department of Business Affairs and Consumer Protection

City of Chicago

O2016-2441

Office of the City Clerk

Document Tracking Sheet

Meeting Date:	3/16/2016
Sponsor(s):	Osterman (48)
Type:	Ordinance
Title:	Sidewalk cafe(s) for Zanzibar Cafe and Ice Cream
Committee(s) Assignment:	Committee on Transportation and Public Way

ORDINANCE
ZANZIBAR CAFE AND ICE CREAM SHOPPE
Acct. No. 395666 - 1
Permit No. 1122488

Be It Ordained by the City Council of the City of Chicago:

Permission and authority are hereby given and granted to ZANZIBAR CAFE AND ICE CREAM SHOPPE upon the terms and subject to the conditions of this ordinance, to maintain and use a portion of the public right of way for a sidewalk cafe adjacent to its premises located at 1036 W. Bryn Mawr Ave.. Said sidewalk cafe area #1 shall be eighteen (18) feet in length and seven point six seven (7.67) feet in width for a total of one hundred thirty-eight point zero six (138.06) square feet and shall allow six (6) feet of clear space from the face of the curb/building line along N. Kenmore Avenue. The compensation for said space and the days and hours of operation for the sidewalk cafe shall be as follows:

Monday through Saturday 8:00 a.m. to 9:00 p.m. Sunday 9:00 a.m. to 9:00 p.m.
Compensation: $600.00
SEATING CAPACITY: 18

Sidewalk Cafe Permit and approved plan must be posted at all times.

This grant of privilege #1122488 for a sidewalk cafe shall be subject to the provisions of Section 10-28-800 though 10-28-885 of the Municipal Code of Chicago and the directions of the Commissioner of Department of Business Affairs and Consumer Protection, the Commissioner of Streets and Sanitation, and the Commissioner of Transportation.

The permit holder agrees to hold the City of Chicago harmless for any damage, relocation or replacement costs associated with damage, relocation or removal of private property caused by the City performing work in the public way.

Authority for the above named privilege is herein given and granted from and after March 1, 2016 through and including December 1, 2016.

Alderman _____

Harry Osterman 48th Ward

Department of Business Affairs and Consumer Protection
Small Business Center - Public Way Use Unit
City Hall - 121 N. LaSalle Street, Room 800 • Chicago, IL 60602
312-74-GOBIZ / 312-744-6249 • (312) 744-1944 (TTY)
http://www.cityofchicago.org/bacp

03/16/2016

Alderman **Harry Osterman**
Ward # **48**
City of Chicago
City Hall, Room **300**
121 North LaSalle Street
Chicago, Illinois 60602

Re: An ordinance to use and maintain a portion of the public right-of-way for **one (1) sidewalk cafe(s)** for **ZANZIBAR CAFE AND ICE CREAM SHOPPE**, adjacent to the premises known as **1036 W. Bryn Mawr Ave.**.

Dear Alderman **Harry Osterman**:

The applicant referenced above has requested the use of the public right-of-way for a **sidewalk cafe(s)**. An ordinance has been prepared by the Department of Business Affairs and Consumer Protection – Small Business Center - Public Way Use Unit for presentation to the City Council. Because this request was made for properties located in your ward, as approved by you as per the attached, I respectfully request that you introduce the attached ordinance at the next City Council meeting.

If you have any questions regarding this ordinance, please contact Anthony Bertuca at (312) 744-5506.

Department of Business Affairs and Consumer Protection

City of Chicago

O2016-2449

Office of the City Clerk

Document Tracking Sheet

Meeting Date:	3/16/2016
Sponsor(s):	Moore (49)
Type:	Ordinance
Title:	Sidewalk cafe(s) for Charmers Cafe
Committee(s) Assignment:	Committee on Transportation and Public Way

ORDINANCE
CHARMERS CAFÉ
Acct. No. 403143 - 1
Permit No. 1122444

Be It Ordained by the City Council of the City of Chicago:

Permission and authority are hereby given and granted to CHARMERS CAFÉ upon the terms and subject to the conditions of this ordinance, to maintain and use a portion of the public right of way for a sidewalk cafe adjacent to its premises located at 1500 W. Jarvis Ave.. Said sidewalk cafe area #1 shall be thirty (30) feet in length and fourteen (14) feet in width, area #2 shall be fifty-six (56) feet in length and ten (10) feet in width for a total of nine hundred eighty (980) square feet and shall allow six (6) feet of clear space from the face of the curb/building line along West Jarvis Avenue, North Greenview. The compensation for said space and the days and hours of operation for the sidewalk cafe shall be as follows:

Monday through Sunday 8:00 a.m. to 12:00 midnight
Compensation: $1,078.00
SEATING CAPACITY: 32

Sidewalk Cafe Permit and approved plan must be posted at all times.

This grant of privilege #1122444 for a sidewalk cafe shall be subject to the provisions of Section 10-28-800 though 10-28-885 of the Municipal Code of Chicago and the directions of the Commissioner of Department of Business Affairs and Consumer Protection, the Commissioner of Streets and Sanitation, and the Commissioner of Transportation.

The permit holder agrees to hold the City of Chicago harmless for any damage, relocation or replacement costs associated with damage, relocation or removal of private property caused by the City performing work in the public way.

Authority for the above named privilege is herein given and granted from and after March 1, 2016 through and including December 1, 2016.

Alderman _____
Joe Moore 49th Ward

Department of Business Affairs and Consumer Protection
Small Business Center - Public Way Use Unit
City Hall - 121 N. LaSalle Street, Room 800 • Chicago, IL 60602
312-74-GOBIZ / 312-744-6249 • (312) 744-1944 (TTY)
http://www.cityofchicago.org/bacp

03/16/2016

Alderman **Joe Moore**
Ward # **49**
City of Chicago
City Hall, Room **200**
121 North LaSalle Street
Chicago, Illinois 60602

Re: An ordinance to use and maintain a portion of the public right-of-way for **two (2) sidewalk cafe(s)** for **CHARMERS CAFE**, adjacent to the premises known as **1500 W. Jarvis Ave.**.

Dear Alderman **Joe Moore**:

The applicant referenced above has requested the use of the public right-of-way for a **sidewalk cafe(s)**. An ordinance has been prepared by the Department of Business Affairs and Consumer Protection – Small Business Center - Public Way Use Unit for presentation to the City Council. Because this request was made for properties located in your ward, as approved by you as per the attached, I respectfully request that you introduce the attached ordinance at the next City Council meeting.

If you have any questions regarding this ordinance, please contact Anthony Bertuca at (312) 744-5506.

Department of Business Affairs and Consumer Protection

City of Chicago

O2016-2452

Office of the City Clerk

Document Tracking Sheet

Meeting Date:	3/16/2016
Sponsor(s):	Moore (49)
Type:	Ordinance
Title:	Sidewalk cafe(s) for Little Unicoco Restaurant
Committee(s) Assignment:	Committee on Transportation and Public Way

ORDINANCE
LITTLE UNICOCO RESTAURANT
Acct. No. 402286 - 1
Permit No. 1122364

Be It Ordained by the City Council of the City of Chicago:

Permission and authority are hereby given and granted to LITTLE UNICOCO RESTAURANT upon the terms and subject to the conditions of this ordinance, to maintain and use a portion of the public right of way for a sidewalk cafe adjacent to its premises located at 1629-1631 W. Howard St.. Said sidewalk cafe area #1 shall be ten (10) feet in length and seven point five (7.5) feet in width, area #2 shall be twenty-four (24) feet in length and seven point five (7.5) feet in width for a total of two hundred fifty-five (255) square feet and shall allow six (6) feet of clear space from the face of the curb/building line along W. Howard Street. The compensation for said space and the days and hours of operation for the sidewalk cafe shall be as follows:

Monday through Sunday 8:00 a.m. to 12:00 midnight
Compensation: $600.00
SEATING CAPACITY: 18

Sidewalk Cafe Permit and approved plan must be posted at all times.

This grant of privilege #1122364 for a sidewalk cafe shall be subject to the provisions of Section 10-28-800 though 10-28-885 of the Municipal Code of Chicago and the directions of the Commissioner of Department of Business Affairs and Consumer Protection, the Commissioner of Streets and Sanitation, and the Commissioner of Transportation.

The permit holder agrees to hold the City of Chicago harmless for any damage; relocation or replacement costs associated with damage, relocation or removal of private property caused by the City performing work in the public way.

Authority for the above named privilege is herein given and granted from and after March 1, 2016 through and including December 1, 2016.

Alderman _____

Joe Moore 49th Ward

Department of Business Affairs and Consumer Protection
Small Business Center - Public Way Use Unit
City Hall - 121 N. LaSalle Street, Room 800 • Chicago, IL 60602
312-74-GOBIZ / 312-744-6249 • (312) 744-1944 (TTY)
http //www.cityofchicago.org/bacp

03/16/2016

Alderman **Joe Moore**
Ward # **49**
City of Chicago
City Hall, Room **200**
121 North LaSalle Street
Chicago, Illinois 60602

Re: An ordinance to use and maintain a portion of the public right-of-way for **two (2) sidewalk cafe(s)** for **LITTLE UNICOCO RESTAURANT**, adjacent to the premises known as **1629-1631 W. Howard St.**.

Dear Alderman **Joe Moore**:

The applicant referenced above has requested the use of the public right-of-way for a **sidewalk cafe(s)**. An ordinance has been prepared by the Department of Business Affairs and Consumer Protection – Small Business Center - Public Way Use Unit for presentation to the City Council. Because this request was made for properties located in your ward, as approved by you as per the attached, I respectfully request that you introduce the attached ordinance at the next City Council meeting.

If you have any questions regarding this ordinance, please contact Anthony Bertuca at (312) 744-5506.

Department of Business Affairs and Consumer Protection

City of Chicago

O2016-2458

Office of the City Clerk

Document Tracking Sheet

Meeting Date:	3/16/2016
Sponsor(s):	Silverstein (50)
Type:	Ordinance
Title:	Sidewalk cafe(s) for North Star Restaurant, Inc.
Committee(s) Assignment:	Committee on Transportation and Public Way

ORDINANCE
NORTH STAR RESTAURANT, INC.
Acct. No. 208512 - 1
Permit No. 1122084

Be It Ordained by the City Council of the City of Chicago:

Permission and authority are hereby given and granted to NORTH STAR RESTAURANT, INC. upon the terms and subject to the conditions of this ordinance, to maintain and use a portion of the public right of way for a sidewalk cafe adjacent to its premises located at 6246 N. Western Ave.. Said sidewalk cafe area #1 shall be eighteen point six seven (18.67) feet in length and nine point seven five (9.75) feet in width for a total of one hundred eighty-two point zero three (182.03) square feet and shall allow six (6) feet of clear space from the face of the curb/building line along N. Western Avenue. The compensation for said space and the days and hours of operation for the sidewalk cafe shall be as follows:

Monday through Sunday 8:00 a.m. to 12:00 midnight
Compensation: $600.00
SEATING CAPACITY: 26

Sidewalk Cafe Permit and approved plan must be posted at all times.

This grant of privilege #1122084 for a sidewalk cafe shall be subject to the provisions of Section 10-28-800 though 10-28-885 of the Municipal Code of Chicago and the directions of the Commissioner of Department of Business Affairs and Consumer Protection, the Commissioner of Streets and Sanitation, and the Commissioner of Transportation.

The permit holder agrees to hold the City of Chicago harmless for any damage, relocation or replacement costs associated with damage, relocation or removal of private property caused by the City performing work in the public way.

Authority for the above named privilege is herein given and granted from and after March 1, 2016 through and including December 1, 2016.

Alderman _____
Debra L. Silverstein 50th Ward

Department of Business Affairs and Consumer Protection
Small Business Center - Public Way Use Unit
City Hall - 121 N. LaSalle Street, Room 800 • Chicago, IL 60602
312-74-GOBIZ / 312-744-6249 • (312) 744-1944 (TTY)
http://www.cityofchicago.org/bacp

03/16/2016

Alderman **Debra L. Silverstein**
Ward # **50**
City of Chicago
City Hall, Room **300**
121 North LaSalle Street
Chicago, Illinois 60602

Re: An ordinance to use and maintain a portion of the public right-of-way for **one (1) sidewalk cafe(s)** for **NORTH STAR RESTAURANT, INC.**, adjacent to the premises known as **6246 N. Western Ave.**.

Dear Alderman **Debra L. Silverstein**:

The applicant referenced above has requested the use of the public right-of-way for a **sidewalk cafe(s)**. An ordinance has been prepared by the Department of Business Affairs and Consumer Protection – Small Business Center - Public Way Use Unit for presentation to the City Council. Because this request was made for properties located in your ward, as approved by you as per the attached, I respectfully request that you introduce the attached ordinance at the next City Council meeting.

If you have any questions regarding this ordinance, please contact Anthony Bertuca at (312) 744-5506.

Department of Business Affairs and Consumer Protection

City of Chicago

O2016-2459

Office of the City Clerk

Document Tracking Sheet

Meeting Date:	3/16/2016
Sponsor(s):	Silverstein (50)
Type:	Ordinance
Title:	Sidewalk cafe(s) for Via Veneto
Committee(s) Assignment:	Committee on Transportation and Public Way

ORDINANCE
VIA VENETO
Acct. No. 5350 - 3
Permit No. 1122095

Be It Ordained by the City Council of the City of Chicago:

Permission and authority are hereby given and granted to VIA VENETO upon the terms and subject to the conditions of this ordinance, to maintain and use a portion of the public right of way for a sidewalk cafe adjacent to its premises located at 6340 N. Lincoln Ave.. Said sidewalk cafe area #1 shall be sixty-five (65) feet in length and twelve (12) feet in width for a total of seven hundred eighty (780) square feet and shall allow six (6) feet of clear space from the face of the curb/building line along N. Lincoln Ave.. The compensation for said space and the days and hours of operation for the sidewalk cafe shall be as follows:

Monday through Sunday 11:00 a.m. to 11:00 pm.
Compensation: $858.00
SEATING CAPACITY: 74

Sidewalk Cafe Permit and approved plan must be posted at all times.

This grant of privilege #1122095 for a sidewalk cafe shall be subject to the provisions of Section 10-28-800 though 10-28-885 of the Municipal Code of Chicago and the directions of the Commissioner of Department of Business Affairs and Consumer Protection, the Commissioner of Streets and Sanitation, and the Commissioner of Transportation.

The permit holder agrees to hold the City of Chicago harmless for any damage, relocation or replacement costs associated with damage, relocation or removal of private property caused by the City performing work in the public way.

Authority for the above named privilege is herein given and granted from and after March 1, 2016 through and including December 1, 2016.

Alderman _____
Debra L. Silverstein 50th Ward

Department of Business Affairs and Consumer Protection
Small Business Center - Public Way Use Unit
City Hall - 121 N. LaSalle Street, Room 800 • Chicago, IL 60602
312-74-GOBIZ / 312-744-6249 • (312) 744-1944 (TTY)
http://www.cityofchicago.org/bacp

03/16/2016

Alderman **Debra L. Silverstein**
Ward # **50**
City of Chicago
City Hall, Room **300**
121 North LaSalle Street
Chicago, Illinois 60602

Re: An ordinance to use and maintain a portion of the public right-of-way for **one (1) sidewalk cafe(s)** for **VIA VENETO**, adjacent to the premises known as **6340 N. Lincoln Ave.**.

Dear Alderman **Debra L. Silverstein**:

The applicant referenced above has requested the use of the public right-of-way for a **sidewalk cafe(s)**. An ordinance has been prepared by the Department of Business Affairs and Consumer Protection – Small Business Center - Public Way Use Unit for presentation to the City Council. Because this request was made for properties located in your ward, as approved by you as per the attached, I respectfully request that you introduce the attached ordinance at the next City Council meeting.

If you have any questions regarding this ordinance, please contact Anthony Bertuca at (312) 744-5506.

Department of Business Affairs and Consumer Protection

City of Chicago

Office of the City Clerk

Document Tracking Sheet

Or2016-134

Meeting Date:	3/16/2016
Sponsor(s):	Dowell (3)
Type:	Order
Title:	Issuance of permits for sign(s)/signboard(s) at 232 E 47th St
Committee(s) Assignment:	Committee on Zoning, Landmarks and Building Standards

Committee on Zoning, Landmarks, and Building Standards
March 16, 2016
City Council Meeting

(Signs)

ORDERED, That the Commissioner of Buildings is hereby directed to issue a sign permit to:

J Bees Casual and Sportswear
232 E. 47th St.
Chicago, IL 60653

For the erection of sign / signboard over 24 feet in height and / or over 100 square feet (in area of one face) at:

J Bees Casual and Sportswear
232 E. 47th St.
Chicago, IL 60653

Dimensions: Length: 12'0" **Height:** 8'0"

Height above grade / root to top of sign: 25'0"

TOTAL SQUARE FOOT AREA: 96

Such Sign (s) shall comply with all applicable provisions of Title 17 of the Chicago Zoning Ordinance and all other Applicable provisions of the Municipal Code of the City of Chicago Governing the construction and maintenance of outdoor signs, sign board and structures.

Pat Dowell

Pat Dowell
Alderman, 3rd Ward

APPLICATION TO USE THE PUBLIC RIGHT OF WAY

APPLICANT INFORMATION

LEGAL NAME OF ENTITY: J BEES CASUAL & SPORTS WEAR		
PERMIT MAILING ADDRESS: 232 E. 47TH ST. 60653		
CITY: CHICAGO	STATE: IL	ZIP CODE: 60653
CONTACT PERSON: SAJID		TITLE:
PHONE: 773-268-0516	FAX:	E-MAIL:

BUILDING OWNER INFORMATION

NAME: SYED S. HASSAN		
ADDRESS: 232 E. 47TH Street		
CITY: CHICAGO	STATE: IL	ZIP CODE: 60653
PHONE: 773-268-0516	FAX:	E-MAIL:

USE OF THE PUBLIC WAY

1. List the proposed or existing use below and complete the worksheet on page 3. Use only one application for all public way use type.

TYPE	HOW MANY?	BUILDING ADDRESS
Channel Letter Sign	1	232 E 47TH ST. Chicago. IL 60653
Channel Letter Sign	1	232 E 47TH ST. Chicago. IL 60653
Channel Letter Sign	1	232 E 47TH ST. Chicago. IL 60653

2. Please enclose one sketch of each proposed use of the public way, which maps to scale the proposed use(s) and its relationship to surrounding right-of-way. All measurements must be indicated.

   The prints should also accurately depict the location of the property line and public facilities (meters, light poles, sidewalks).

APPLICANT CERTIFICATION

I hereby certify that all statements made as part of the application, and the attachments herein, are true to the best of my knowledge and belief.

BY: SYED HASSAN TITLE: PRESIDENT

F.E.I.N. or SOCIAL SECURITY NUMBER:

ALDERMAN'S APPROVAL

As part of this application process, you are required to notify/obtain approval from the Alderman in whose ward your proposed use of the public way is located.

ALDERMAN'S SIGNATURE: Pat Dowell

DATE: 3/9/11 WARD: 3rd

APPLICATION TO USE THE PUBLIC RIGHT OF WAY

APPLICATION WORKSHEET

- For use by NEW APPLICANTS ONLY.
- For renewals obtain form from City Hall, 121 N. LaSalle St., Rm. 800 or call (312) 74 - GOBIZ (744-6249)

Complete the worksheet for each use of the public way and indicate all applicable measurements.

Exact Street (i.e. S. State St.)	Quantity	Length of structure along public way	Height of structure	Depth of structure	Height above grade	Total depth over public way	Is this sign(s) illuminated? (Y/N)	Is this an Existing Public Way Use (Y/N)
232 E. 47th St.	1	14'	4'	12"	13'	12"	Y	Y
232 E. 47th St.	1	14'	4'	12"	13'	12"	Y	Y
232. E. 47th St.	1	14'	4'	12"	13'	12"	Y	Y

See example of required plans beginning on page 4.

NOTE: Pursuant to section 2-154-030 of the Municipal Code of the City of Chicago the Corporation Counsel of the City of Chicago may require any such additional information from any applicant to achieve full disclosure relevant to the request for action by the City Council or other city agency. Pursuant to section 2-154-020 of the Municipal code of the City of Chicago any material change in the information required above must be provided by supplementing this statement at any time up to the time the City Council or any city agency takes action on the application.

Light Box - J-Bees

J-Bees

12'W x 8'H

- W
- Al

Xpressigns 3718 Dempster St Skokie IL 60076 888-303-0640 sales@xpressigns.com	**Client Name:** J Bees Casual & Sports Wear **Location:** 232 E 47th Street Chicago, IL 60658	**Start Date:** **Last Revision:** **Job#:** **Drawing#:** **Page:**	Client Approval Landlord Approval	**Sales Rep:** **Designer:**

J-Bees

Light Box Construction Details

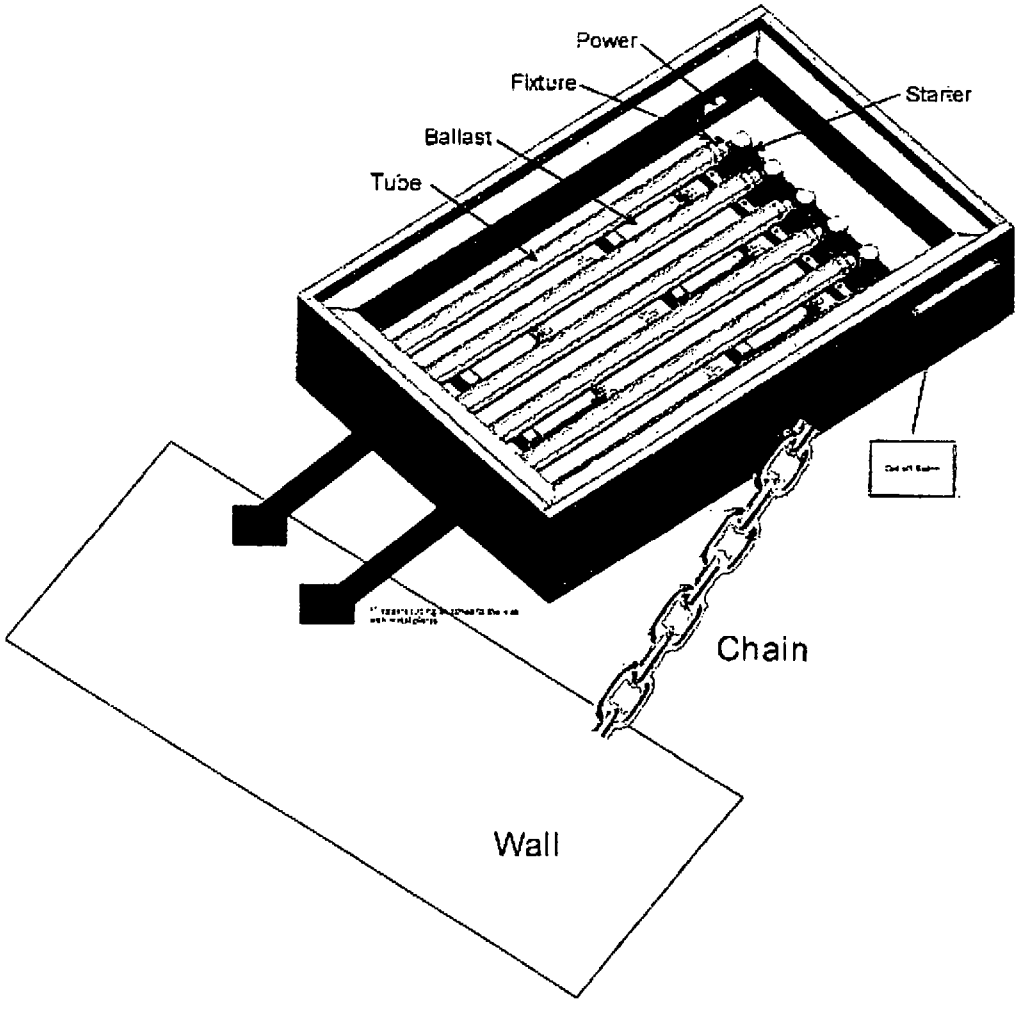

City of Chicago

Or2016-135

Office of the City Clerk

Document Tracking Sheet

Meeting Date:	3/16/2016
Sponsor(s):	Dowell (3)
Type:	Order
Title:	Issuance of permits for sign(s)/signboard(s) at 1255 S Wabash Ave - south elevation
Committee(s) Assignment:	Committee on Zoning, Landmarks and Building Standards

Committee on Zoning, Landmarks
and Building Standards
City Council Meeting
Alderman Pat Dowell
Sign Order

ORDERED, that the Commissioner of Buildings is hereby directed to issue a sign permit to:

VOLKAN SIGN AND LIGHTING
602 LUNT AVE.
SCHAUMBURG, IL 60193

For the erection of a sign/signboard over 24 feet in height and/or over 100 square feet (in area of one face) at:

EXTRA SPACE STORAGE
1255 S. WABASH AVE.
CHICAGO, IL 60605

Dimensions: length 46'-9" height 4'-5"

Height above grade/roof to top of sign 59'-5"

Total Square Foot Area 206

Elevation: SOUTH

Permit # 100581677

Such sign shall comply with all applicable provisions of TITLE 17 of the Chicago Zoning Ordinance and all other applicable provisions of the Municipal Code of the City of Chicago governing the construction and maintenance of outdoor signs, signboards and structures.

Pat Dowell

Alderman Pat Dowell
Ward 3

Sign 1

ELEVATION 1

SCOPE OF WORK:

SIGN 1

MANUFACTURE & INSTALL NEW ESS CHANNEL LETTERS

SQUARE FEET CALCULATIONS	
Allowable	Proposed
800 AG	206.3

PROPOSED - 100581677

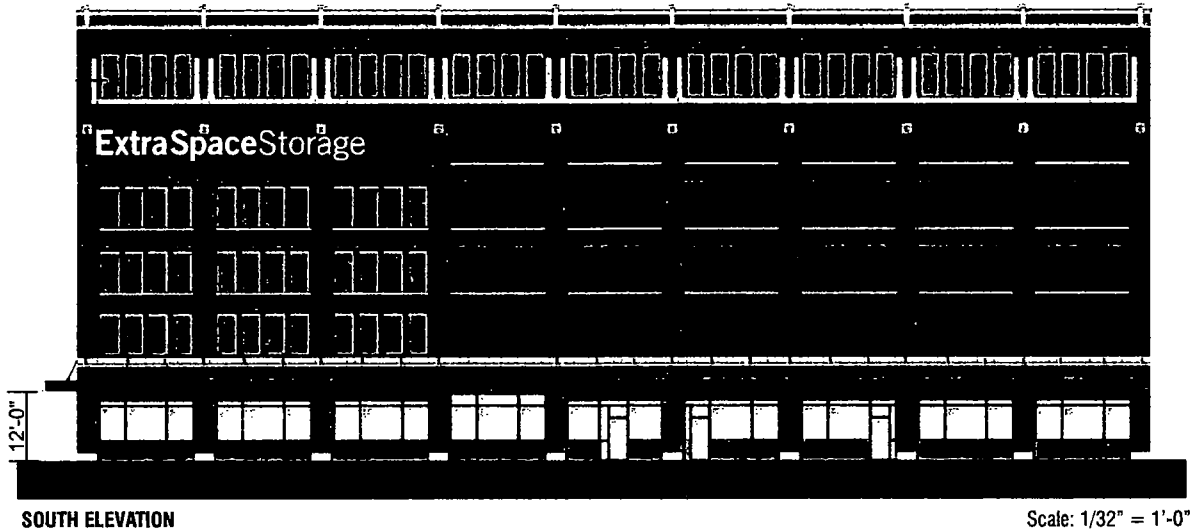

SOUTH ELEVATION

Scale: 1/32" = 1'-0"

THIS DESIGN AND ENGINEERING IS SUBMITTED AS OUR PROPOSAL, AND THE RIGHT TO USE OR EXHIBIT IN ANY FORM, IS NOT AUTHORIZED WITHOUT WRITTEN PERMISSION BY US SIGNS.

US SIGNS
Houston
Dallas

Houston Corporate Office
5225 Katy Freeway, Suite 350
Houston, Texas 77007
713-977-7900
Fax 713-977-7903

Dallas Regional Office
2220 San Jacinto Blvd.
Suite 365
Denton, Texas 76205
940-380-9153
FAX: 940-380-9395

ExtraSpace Storage

Address: #731 Wabash
1255 S. Wabash Ave
City: Chicago
State: IL 60605
Account Rep: B.OSBORN
Sales Rep:

APPROVALS
CLIENT
DESIGN
PROD.

Designer: Peter Cardinal/AP
Design No. Us1200246-R34
DATE 4-8-14
Rev. Date: 02.19.16

ELECTRIC SIGN

4:12

The purchaser agrees to hold the seller harmless against any cause for action for damage which may occur as a result of drilling for piers and foundations, including but not limited to sewer, gas lines or any underground obstacles which the purchaser or others may deem valuable.

LED INFORMATION

SIGN 1

SIGN 2

NOTE: RACEWAYS TO BE BUILT IN 8' to 11' LENGTH OR LESS

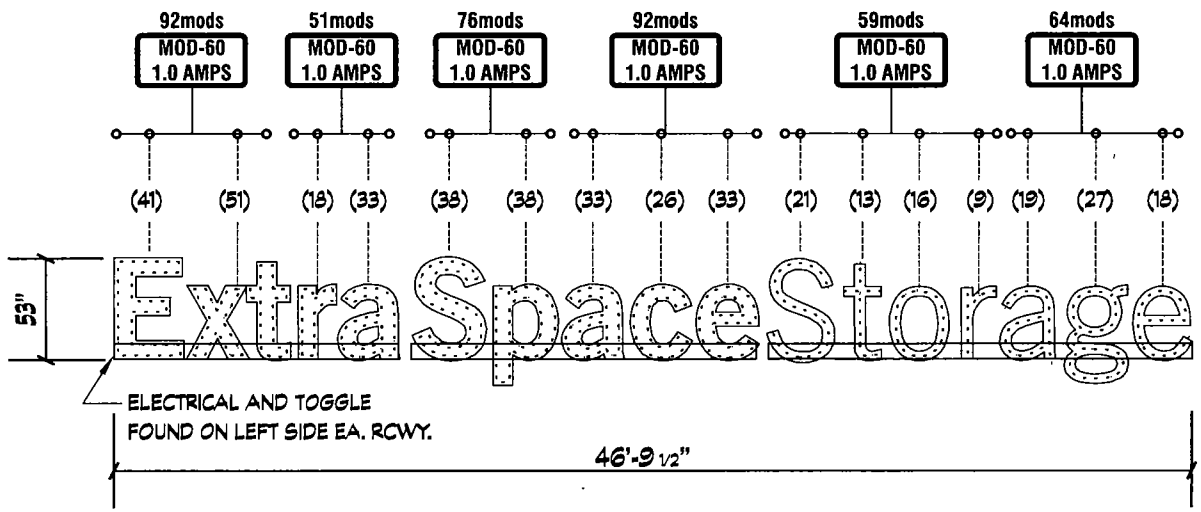

LED DIAGRAM SCALE 1/8" = 1'-0

(2) REQUIRED MANUFACTURE AND INSTALL
SLOAN "VL PLUS - 2 LONG" - 65k LED - 2mods/PER FT
TOTAL FOOTAGE = 217'-0" (434 MODULES)
TOTAL AMPS = 6.0amps
(1) 120 VOLT , 20 AMP CIRCUIT REQUIRED
INSTALL PRIMARIES PER N.E.C.
U.L. LABELS REQUIRED.
INSTALL SIGNAGE PER N.E.C.

FINAL ELECTRICAL CONNECTION BY CUSTOMER

This sign is intended to be installed in accordance with the requirements of Article 600 of the National Electrical Code and / or other applicable local codes. This includes proper grounding and bonding of the sign

THIS DESIGN AND ENGINEERING IS SUBMITTED AS OUR PROPOSAL, AND THE RIGHT TO USE OR EXHIBIT IN ANY FORM, IS NOT AUTHORIZED WITHOUT WRITTEN PERMISSION BY US SIGNS

US SIGNS
Houston
Dallas

Houston Corporate Office
5225 Katy Freeway, Suite 350
Houston, Texas 77007
713-977-7900
Fax 713-977-7903

Dallas Regional Office
2220 San Jacinto Blvd.
Suite 365
Denton, Texas 76205
940-380-9153
FAX: 940-380-9395

ExtraSpace® Storage

Address: #731 Wabash
1255 S. Wabash Ave
City: Chicago
State: IL 60605
Account Rep: B.OSBORN
Sales Rep:

APPROVALS
CLIENT
DESIGN
PROD.

Designer: Peter Cardinal/AP
Design No. Us1200246-R34
DATE 4-8-14
Rev. Date: 02.19.16

ELECTRICAL TO BE U.L. APPROVED AND INSTALLED IN A.C.C. ACCORDANCE
ELECTRIC SIGN

6:12

The purchaser agrees to hold the seller harmless against any cause for action for damage which may occur as a result of drilling for piers and foundations, including but not limited to sewer, gas lines or any underground obstacles which the purchaser or others may deem valuable

City of Chicago

Office of the City Clerk

Document Tracking Sheet

Or2016-136

Meeting Date:	3/16/2016
Sponsor(s):	Dowell (3)
Type:	Order
Title:	Issuance of permits for sign(s)/signboard(s) at 1255 S Wabash Ave - west elevation
Committee(s) Assignment:	Committee on Zoning, Landmarks and Building Standards

Committee on Zoning, Landmarks
and Building Standards
City Council Meeting
Alderman Pat Dowell
Sign Order

ORDERED, that the Commissioner of Buildings is hereby directed to issue a sign permit to:

VOLKAN SIGN AND LIGHTING
602 LUNT AVE.
SCHAUMBURG, IL 60193

For the erection of a sign/signboard over 24 feet in height and/or over 100 square feet (in area of one face) at:

EXTRA SPACE STORAGE
1255 S. WABASH AVE.
CHICAGO, IL 60605

Dimensions: length 46'-9" height 4'-5"

Height above grade/roof to top of sign 59'-5"

Total Square Foot Area 206

Elevation: WEST

Permit # 100581678

Such sign shall comply with all applicable provisions of TITLE 17 of the Chicago Zoning Ordinance and all other applicable provisions of the Municipal Code of the City of Chicago governing the construction and maintenance of outdoor signs, signboards and structures.

Pat Dowell

Alderman Pat Dowell
Ward 3

Sign 2

ELEVATION 2

SCOPE OF WORK:

SQUARE FEET CALCULATIONS			
Allowable	Existing	Proposed	Sign #
800 AG	0	206.30	SIGN 2
		122	SIGN 3

SIGN 2 MANUFACTURE & INSTALL NEW ESS CHANNEL LETTERS

~~SIGN 3 MANUFACTURE & INSTALL NEW BLADE SIGN~~

PROPOSED

WEST ELEVATION

Scale: 1/16" = 1'-0"

THIS DESIGN AND ENGINEERING IS SUBMITTED AS OUR PROPOSAL, AND THE RIGHT TO USE OR EXHIBIT IN ANY FORM, IS NOT AUTHORIZED WITHOUT WRITTEN PERMISSION BY US SIGNS.

US SIGNS
Houston
Dallas

Houston Corporate Office
5225 Katy Freeway, Suite 350
Houston, Texas 77007
713-977-7900
Fax 713-977-7903

Dallas Regional Office
2220 San Jacinto Blvd
Suite 365
Denton, Texas 76205
940-380-9153
FAX. 940-380-9395

ExtraSpace® Storage

Address: #731 Wabash
1255 S. Wabash Ave
City: Chicago
State: IL 60605
Account Rep: B.OSBORN
Sales Rep:

APPROVALS
CLIENT
OESIGN
PROD.

Designer: Peter Cardinal/AP
Design No. Us1200246-R34
DATE 4-8-14
Rev. Date: 02.19.16

ELECTRICAL TO BE U.L. APPROVED AND SHALL MEET N.E.C. STANDARDS
ELECTRIC SIGN

3:12

The purchaser agrees to hold the seller harmless against any cause for action for damage which may occur as a result of drilling for piers and foundations, including but not limited to sewer, gas lines or any underground obstacles which the purchaser or others may deem valuable.

LED INFORMATION

SIGN 1

SIGN 2

NOTE: RACEWAYS TO BE BUILT IN 8' to 11' LENGTH OR LESS

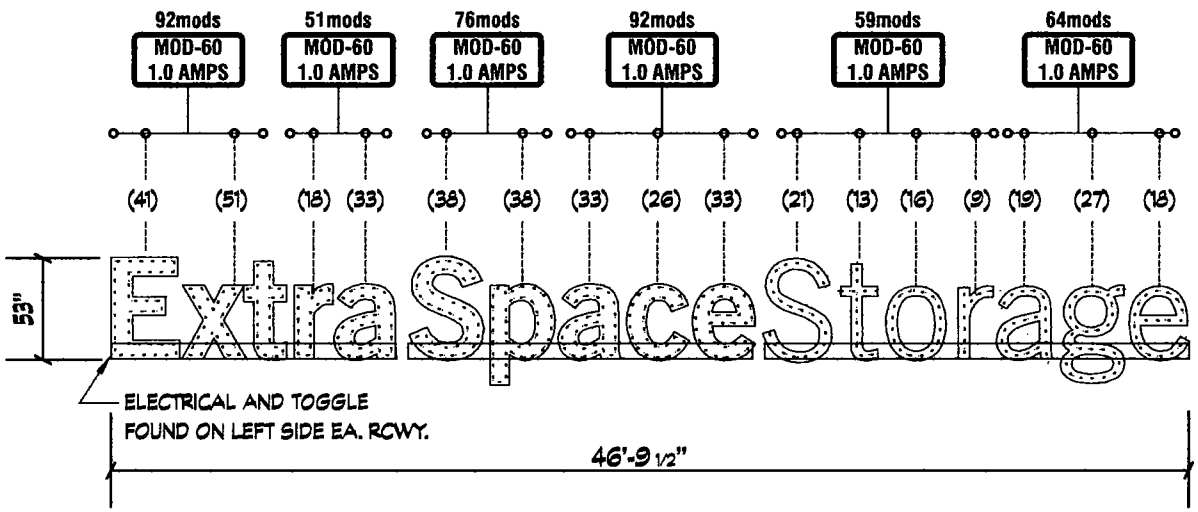

LED DIAGRAM SCALE 1/8" = 1'-0

(2) REQUIRED MANUFACTURE AND INSTALL
SLOAN "VL PLUS - 2 LONG" - 65k LED - 2mods/PER FT
TOTAL FOOTAGE = 217'-0" (434 MODULES)
TOTAL AMPS = 6.0amps
(1) 120 VOLT , 20 AMP CIRCUIT REQUIRED
INSTALL PRIMARIES PER N.E.C.
U.L. LABELS REQUIRED.
INSTALL SIGNAGE PER N.E.C.

FINAL ELECTRICAL CONNECTION BY CUSTOMER

This sign is intended to be installed in accordance with the requirements of Article 600 of the National Electrical Code and / or other applicable local codes. This includes proper grounding and bonding of the sign.

THIS DESIGN AND ENGINEERING IS SUBMITTED AS OUR PROPOSAL, AND THE RIGHT TO USE OR EXHIBIT IN ANY FORM, IS NOT AUTHORIZED WITHOUT WRITTEN PERMISSION BY US SIGNS.

US SIGNS
Houston
Dallas

Houston Corporate Office
5225 Katy Freeway, Suite 350
Houston, Texas 77007
713-977-7900
Fax 713-977-7903

Dallas Regional Office
2220 San Jacinto Blvd.
Suite 365
Denton, Texas 76205
940-380-9153
FAX 940-380-9395

ExtraSpace Storage

Address: #731 Wabash
1255 S. Wabash Ave
City: Chicago
State: IL 60605
Account Rep: B.OSBORN
Sales Rep:

APPROVALS
CLIENT
DESIGN
PROD.

Designer: Peter Cardinal/AP
Design No. Us1200246-R34
DATE 4-8-14
Rev. Date: 02.19.16

ELECTRICAL TO BE U.L. APPROVED AND SHALL MEET N.E.C. STANDARDS
Underwriters Laboratories Inc.
ELECTRIC SIGN

6:12

The purchaser agrees to hold the seller harmless against any causes for action for damage which may occur as a result of drilling for piers and foundations, including but not limited to sewer, gas lines or any underground obstacles which the purchaser or others may deem valuable.

City of Chicago

Or2016-142

Office of the City Clerk

Document Tracking Sheet

Meeting Date:	3/16/2016
Sponsor(s):	Cochran (20)
Type:	Order
Title:	Issuance of permits for sign(s)/signboard(s) at 4835 S Ashland Ave
Committee(s) Assignment:	Committee on Zoning, Landmarks and Building Standards

(signs)

ORDERED, That the Commissioner of Buildings is hereby directed to issue 1 sign permit to:

Corporate ID Solutions
5563 N Elston
Chicago, IL 60630

For the erection of one (1) wall sign over 24 feet in height and/or over 100 square feet (in area of one face) at:

4835 S Ashland
Chicago, IL 60609

#1	Dimensions: length	27 feet 5 inches	height 4 feet
	Height above grade/roof to top of sign		9 feet
	Total Square Foot Area		109 square feet
	Elevation		West

Such sign shall comply with all applicable provisions of TITLE 17 of the Chicago Zoning Ordinance and all other applicable provisions of the Municipal Code of the City of Chicago governing the construction and maintenance of outdoor signs, signboards and structures.

Willie Cochran
Alderman, 20th Ward

City of Chicago

Or2016-138

Office of the City Clerk

Document Tracking Sheet

Meeting Date:	3/16/2016
Sponsor(s):	Brookins (21)
Type:	Order
Title:	Issuance of permits for sign(s)/signboard(s) at 1550 W 88th St - 200 sq. ft.
Committee(s) Assignment:	Committee on Zoning, Landmarks and Building Standards

Committee on Buildings

(signs)

ORDERED, that the Commissioner of Buildings is hereby directed to issue a sign permit to: (Contractor's name and address)

AD Deluxe Sign Co
23856 West Andrew Road, Suite 103
Plainfield, IL 60585

for the erection of a sign/signboard over 24 feet in height and/or over 100 square feet (in area of one face) at: (Business address)

U-Stor-It
1550 W. 88th Street
Chicago, IL 60620

Dimensions: length 10'20" height: 24'0" from grape
height above grade/roof to top of sign 24'
TOTAL SQUARE FOOT AREA: 200

Such sign (s) shall comply with all applicable provisions of Title 17 (the Chicago Zoning Ordinance) and all other applicable provisions of the Municipal Code of the City of Chicago governing the construction and maintenance of outdoor signs, signboards and structures.

HOWARD B. BROOKINS, JR.
Alderman – 21st Ward

CITY COUNCIL
CITY OF CHICAGO
COMMITTEE ON BUILDINGS

ORDERED , That the Commissioner of Buildings is hereby directed
To issue a sign permit to .

AD DELUXE SIGN COMPANY,INC
23856 West Andrew Road
Suite 103
Plainfield IL 60585

For the erection of a sign / signboard over 24 feet in height and / or
Over 100 square feet (in area of one face) at: (Business address)

1550 WEST 88TH STREET

Dimensions 10'x20' Height 24' FROM GRADE

Height above grade / roof to top of sign 24' TO TOP

Total square foot area 200 SQ FT

Such sign (s) shall comply with applicable provisions of Chapter 194A of the Chicago Zoning Ordinance and all other applicable provisions of the Municipal Code of the City of Chicago governing the construction and maintenance of outdoor signs , signboards and structures.

DEPARTMENT OF BUILDINGS

Sign Permit Application

APPROVAL NUMBER	APPLICATION NUMBER	ANNUAL FEE	WORK CODE	DRAWINGS ATTACHED
	100628868			☐ YES ☐ NO

DATE OF APPLICATION: 12/23/2015

ADDRESS OF SIGN: 1550 W 88TH ST, 60620-

BUILDING:

ORIGINAL PERMIT NUMBER:

TYPE OF PERMIT: NEW CONSTRUCTION (SIGN)

PAYER OF ANNUAL INSPECTION:
NORA, LARRY
402 WEST BROADWAY ST
SAN DIEGO, CA 92101
(847)364-8808

SIGN MANUFACTURER: OTHER

ADDRESS WHERE SIGN CAN BE SEEN PRIOR TO ERECTION:

TICKET NUMBER: 0

REINSPECTION CONTROL NUMBER:

TYPE OF SUPPORT FOR SIGN: POLE

SIGN BOARD SUPPORT MEMBERS: STEEL

ANNUAL FEE	
CONSTRUCTION FEE	1,200.00
1017 B FEE	
TOTAL FEE	1,200.00
AMOUNT PAID	200.00
BALANCE DUE	$ 1,000.00

Check # for Zoning

Check # for DCAP

TYPE OF SIGN: FLAT OR BOX

LENGTH	FT.	IN.	HEIGHT	FT.	IN
	20	0		10	0

AREA	SQ. FT.	WEIGHT	LBS.
	200		400

SIGN HEIGHT ABOVE GRADE/ROOF: FT. 14

SHAPE OF SIGN: REGULAR

SIGN WILL READ:
U-STOR-IT

NO. OF LAMPS:

TOTAL WATTAGE:

TYPE OF LAMP:

NO. OF BALLAST/TRANSFORMERS:

INPUT OF TRANSFORMERS:

CONTRACTOR WILL INSTALL: N FEEDERS, N CUSTOMER LEADS

TYPE OF SWITCH:

LOCATION OF SWITCH:

SIGN LOCATION:
10' X 20' X 3' DOUBLE FACE SIGN INSTALLED CENTER POLE MOUNT

The undersigned certify that the statements in this application are true and correct and that all work done under the proposed permit will conform to the requirements of the Chicago Municipal Code

	REG. NO.

ELECT CONTR:

ADDRESS:

SUPERVISOR SIGNATURE:

BOND NO.	REG. NO.
	N92559

SIGN ERECTOR: AD DELUXE SIGN CO INC. SIGNER

ADDRESS:
23856 W ANDREW RD
PLAINFIELD IL, 60585-

SIGNATURE:

The permit issued on this application will authorize only signs here applied for. If other signs are to be erected they must be covered by additional permits

City of Chicago
Rahm Emanuel, Mayor

Department of Buildings
Judith Frydland, Commissioner

OTHER Other: STORAGE FACILIT

Name: 88TH ST LLC

LIC #:

Renewal

Projects Over:

[Y] Private Property

[N] Public Way Grant Permit #:

[ ] Planned Development/Manufacturing PMD/PD#:

Zoning District: B3 Other: B3-2

TYPE OF SIGN:

[ ] ADVERTISING [ ] ILLUMINATE [ ] MOVEABLE

[X] BUSINESS [ ] FLASHING

TOTAL STREET FRONTAGE OF LOT (IN FEET)	534
TOTAL AREA OF NEW SIGN (SQ.FT.)	200
TOTAL AREA OF ALL SIGNS ON LOT (SQ.FT.)	360
HEIGHT OF SIGN ABOVE GRADE (TO TOP)	24ft 0in
DISTANCE OF CURB LINE OUTER EDGE (ft)	8
DISTANCE OF STRUCTURE INNER EDGE (ft)	28

DISTANCE FROM (ft):

A. PUBLIC PARK (OVER 10 ACRES)	551
B. EXPRESSWAY (IF LESS THAN 1,000 FT.)	1,000
C. RESIDENCE DISTRICT (ADVERTISING SIGNS ONLY)	223

IF REPLACEMENT SIGN OR CHANGE OF FACE, WHAT DOES THE EXISTING SIGN READ?

Original Payee:

Landmark Hold: [ ] **Status:**

ZONING (OFFICE USE ONLY)

SIGN BOND REQUIRED: [ ] YES

COUNCIL ORDER REQUIRED [X] YES

IS SPECIAL PERMISSION REQUIRED FROM CHIEF ELECTRICAL

[ ] YES

IF YES, ATTACH LETTER OF REQUEST

TIME STAMP

SIGN CLERK

APPROVED FOR PERMIT

REMARKS

Expediter: _____

Address: _____ License #: _____

Phone #: _____ Mobile #: _____ Email: _____

Website: _____

Section 3 - Sign and Structure Details

(Please check all that apply)

Sign Category:

On-Premise (Business ID): ☐ Dynamic ☒ Static

Business License # of Tenant Business: 2334318

Off-Premise (Advertising): ☐ Dynamic ☐ Static

Temporary: ☐ Special Event: ☐

Sign will read (Please provide a description, picture and shop drawing): U-STOR-IT

Pole Sign 10'x20' 24' To Top

Type of sign (Mark all that apply):

☐ Awning ☐ Canopy ☒ Freestanding ☐ Marquee ☐ Projecting ☐ Dynamic Image Display

☐ Wall ☒ Painted ☒ Cabinet/Frame ☒ Vinyl ☐ Projected image ☐ Flashing

☐ High Rise Building ☐ Hotel/Hospitals ☐ Other buildings: _____

What is the dimension of the wall on which the sign will be installed? _____

Where is sign or sign structure mounted? ☐ Inside the building ☒ Outside the building

Is the sign or sign structure attached to a building or wall?: ☐ Yes ☒ No If yes, which wall of building? N E S W

Is this a freestanding sign? ☒ Yes ☐ No **Location of sign on lot:** (N) E S W

Which direction does sign copy face? (E) S (W)

Does any portion of the sign, sign structure or attachments cover, obscure or obstruct an existing window in a residential unit whether occupied or not? ☐ Yes ☒ No

Does any portion of the sign, sign structure, or attachments extend on or over the public way? ☐ Yes ☐ No

If yes, what is the public way use permit number? _____

Sign Panels: Back to back within 30 degrees of parallel ☒ Yes ☐ No

Number of Faces: 2

Sign Support Structure: ☐ Pole ☐ Roof ☐ Ground ☐ Building ☐ Windows ☐ Other: SEE DRAWINGS

Does any portion of the sign or sign structure extend 24 inches above the roof line as defined in 17-17-02149 of the Municipal Code of Chicago? ☐ Yes ☐ No

Picture or rendering must be attached depicting sign placement with before and after view.

Section 2 continues on next page

Section 3 continued

Dimensions of Sign Structure (i.e. cabinet, frame, awning, canopy)

Length: 20 Feet 0 Inches **Height:** 10 Feet 0 Inches **Depth:** 3 Feet 0 Inches

Area: 200 Sq Ft. **Weight:** 400 lbs.

Shape of Sign: REGULAR

Sign Height above Grade:

From Grade to Bottom of sign or sign structure, whichever is lowest: 14 Ft.

From Grade to Top of sign or sign structure, whichever is highest: 24 Ft.

Is City Council Order required?* ☒ Yes ☐ No

*All signs in excess of 100 Square Feet in area OR in excess of 24 feet above grade require a City Council Order pursuant to Section 13-20-680 of the Municipal Code of Chicago

Dimension of Sign Elements pursuant to Section 17-12-0601 of the Chicago Zoning Ordinance:

Length: 20 Feet 0 Inches **Height:** 10 Feet 0 inches **Area:** 200 Sq Ft.

Electrical Contractor will install: Feeders: ☐ Yes ☒ No Customer Leads: ☐ Yes ☒ No

Number of Lamps: _____ Total Wattage: _____ Type of Lamp: _____

Number of Ballast/Transformers: _____ Input of Transformers: _____

Type of Switch: _____ Location of Switch: _____

Static: ☐ Yes ☒ No

Illuminated: ☐ Yes ☒ No

If yes - External_____ Internal_____

Dynamic Image Display: ☐ Yes ☒ No

(An affidavit of compliance is required for all dynamic image display signs pursuant to Section 13-20-675(d)(2) of the Municipal Code of Chicago.)

Max Nits_____ Max Foot Candles _____ Message Time (Screen Hold): _____seconds

Self Dimming Capability: ☐ Yes ☐ No

What is the total of the sign face area devoted to dynamic image display? _____ Sq Ft.

Section 4 - Zoning Information

Zoning District or Planned Development #: B3-2

Is sign located in a special sign district? ☐ Yes ☒ No

If yes: ☐ Michigan Avenue Corridor ☐ Oak Street Corridor ☐ State Street/Wabash Avenue Corridor

Total Street frontage of Zoning Lot: 534 **(Ft.)**

Total Area of new sign: 200 **(Sq Ft.)** **Gross Area of all proposed signs:** 416 **(Sq Ft.)**

Total Area of all existing signs on Zoning Lot: 360 **(Sq Ft.)** EXISTING

Picture or rendering must be attached depicting sign placement with before and after view.

Section 4 continued

Distance from outer edge of sign or structure to curb line: 8 **(Ft.)**

Distance from inner edge of sign or sign structure to curb line: 28 **(Ft.)**

Distance from:

Public Park 10 acres or more: 515 **(Ft.)**

Public Park 2 acres or more: 515 **(Ft.)**

Expressway or Toll Road: OVER 1000 **(Ft.)**

Lake Shore Drive: OVER 1000 **(Ft.)**

Michigan Avenue (Oak St. to Roosevelt Rd.): OVER 1000 **(Ft.)**

Residential District: 223 **(Ft.)**

Residential building in a D district: OVER 1000 **(Ft.)**

Existing off-premise/advertising signs on same side of street? ☐ Yes ☒ No

In a B or C District: _____ **(Ft.)**

In a D or M District: _____ **(Ft.)**

Waterways: OVER 1000 **(Ft.)**

Section 5 - Sign Permit History

Does the proposed sign, change, alter or replace an existing sign? ☐ Yes ☒ No

If yes, were permits issued for the sign being replaced, changed or altered? ☐ Yes ☐ No

If yes, please list each permit number and date each permit was issued:

Permit Number: _____ **Date issued:** _____

Permit Number: _____ **Date issued:** _____

Permit Number: _____ **Date issued:** _____

Permit Number: _____ **Date issued:** _____

Does the proposed sign change a static sign to a dynamic image display sign? ☐ Yes ☐ No

Does the proposed sign change or alter the square footage or the height of the sign or sign structure? ☐ Yes ☐ No

Does the proposed sign change an on-premise sign to an off-premise/advertising sign? ☐ Yes ☐ No

Section 6 - Attestation and Signatures

We, the undersigned, under penalty of perjury, do hereby affirm and attest that the above information is true, complete, and correct and acknowledge that incorrect information is grounds to revoke or rescind a permit.

Owner of Real Property: Larry Lora **Date** 12-23-15

Lessee of Real Property: Larry Lora **Date** 12-23-15

Expediter: _____ **Date** _____

Supervising Electrician: _____ **Date** _____

Sign Erector: _____ **Date** 12-23-15

Picture or rendering must be attached depicting sign placement with before and after view.

For Office Use

ZONING	PUBLIC WAY

Sign Review Fee:

Zoning Review Fee: $_____ Total Fee: $_____

Amount Paid: $_____ Balance Due: $_____

PERMIT IS VALID FOR A PERIOD OF FIVE YEARS AFTER ISSUANCE. IT IS SOLELY THE RESPONSIBILITY OF THE OWNER OR LESSEE TO FILE FOR RENEWAL

*** Once zoning fee is paid, this application is valid for a period of up to six months from payment date.**

Applies to sign permits applied for on or after April 2, 2014.

Ad Deluxe Sign Co.
23856 WEST ANDREW ROAD
SUITE 103
PLAINFIELD ,IL 60585
ADDELUXESIGN@comcast.net
phone : 815-556-8469
phone: 815-782-7048
fax: 815-782-7760

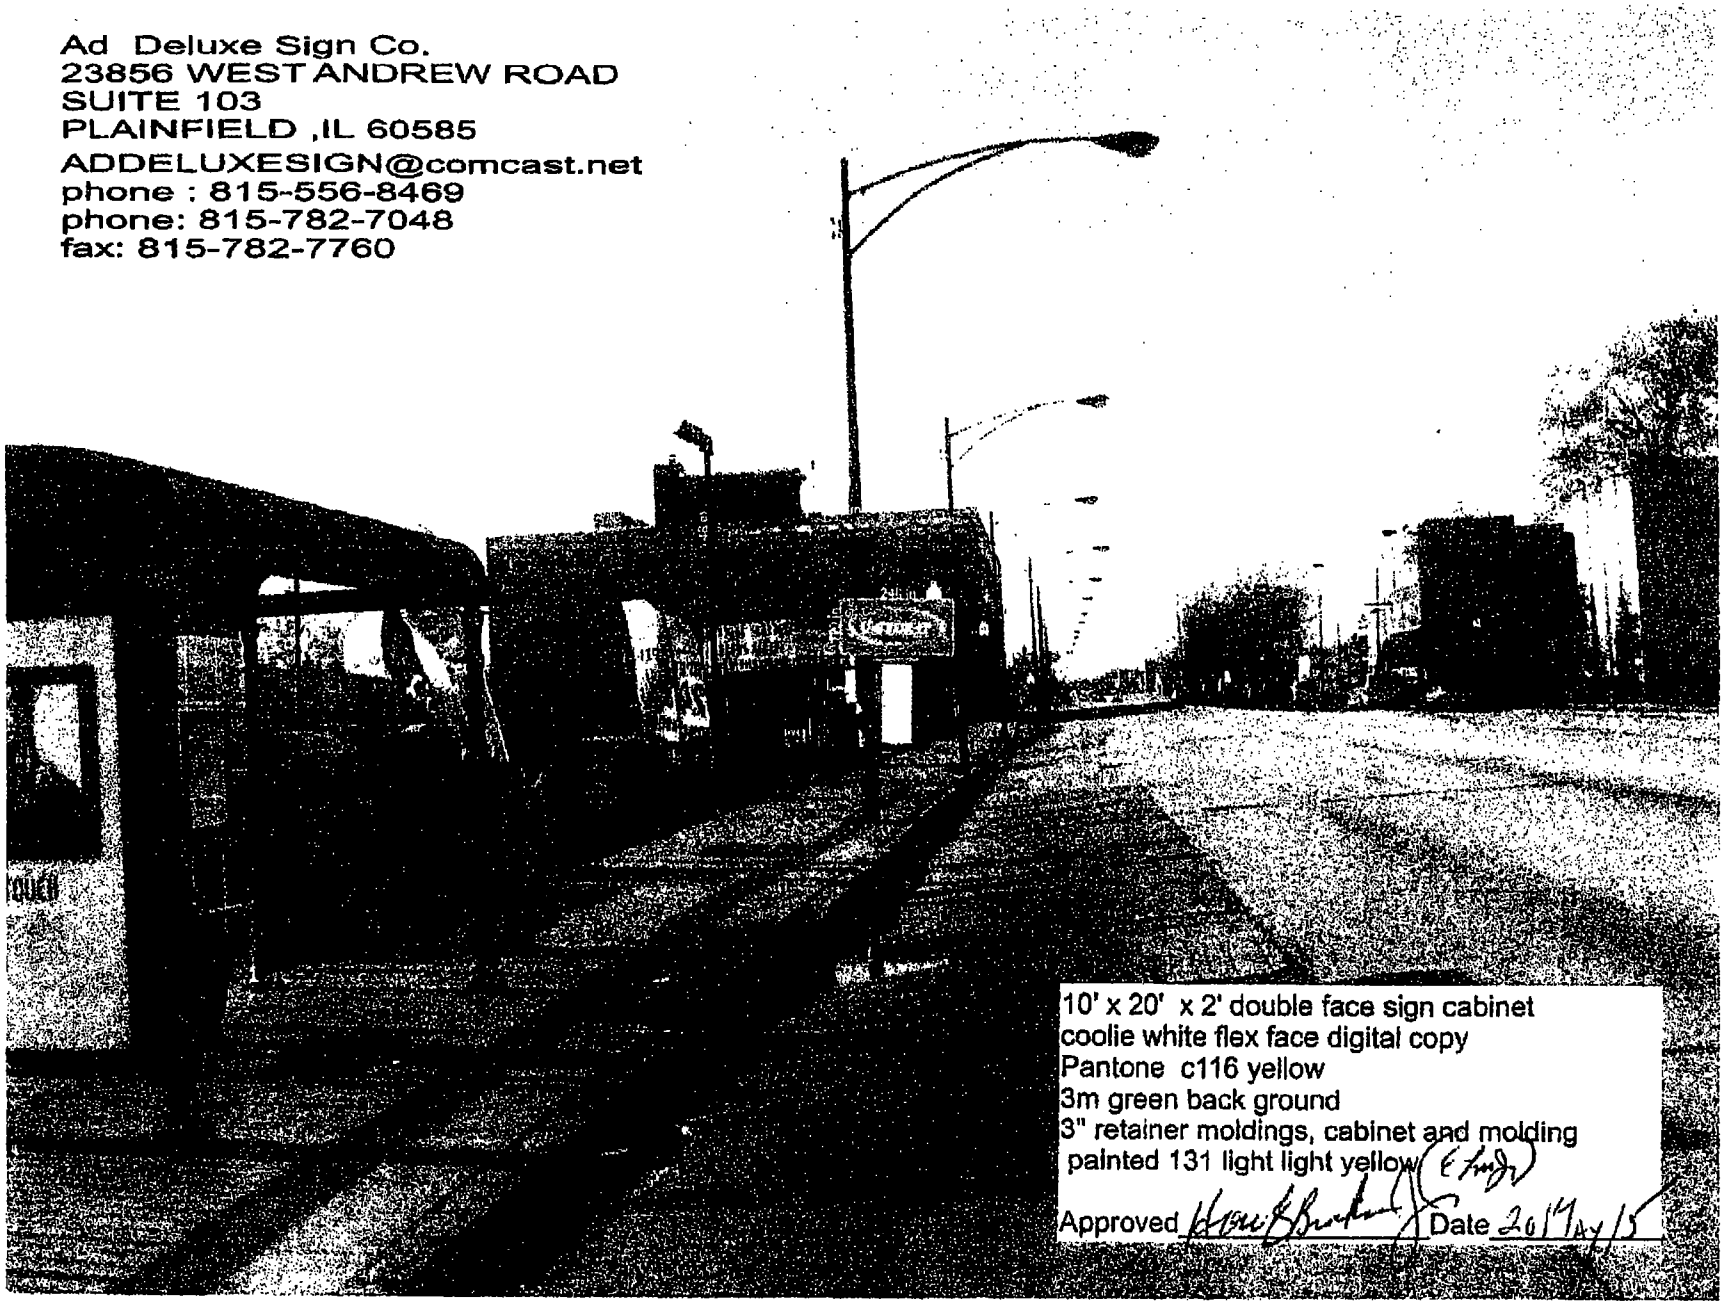

10' x 20' x 2' double face sign cabinet
coolie white flex face digital copy
Pantone c116 yellow
3m green back ground
3" retainer moldings, cabinet and molding
painted 131 light light yellow

Approved _____ Date 2017 May 15

BIS

CITY OF CHICAGO
DEPARTMENT OF BUSINESS AFFAIRS & CONSUMER PROTECTION (BACP)

BUSINESS INFORMATION SHEET

Type of PRE-Application ☐ Business License ☐ Public Way Use

☐ Adding a new site ☐ Change of Location* | Account # | Site #

* PLEASE NOTE THAT PUBLIC WAY PERMITS AT YOUR PREVIOUS SITE MUST BE CANCELLED, AND PROOF OF REMOVAL IS REQUIRED.

Business Entity Information

Type of Business ☐ Sole Proprietor ☐ Partnership ☑ LLC ☐ Corporation ☐ Non-Profit ☐ Trust ☐ Other

Legal Name of Business
The exact "legal name" as it appears in the official business formation documentation.
U Stor it 88th St LLC
For Sole Proprietors, this is the full name of the business owner as it appears on the Sole Proprietor's government-issued photo ID

"Doing Business As" Name
The exact "Doing Business As" (DBA) name as it appears in the official business formation documentation.
88th Street, LLC
Sole Proprietors or Partnerships conducting business in Illinois under an assumed name (a name other than your own) are required to file for an Assumed Name Certificate with the Cook County Clerk's office at 50 W. Washington St., East Concourse (Lower) Level - 27. (312) 603-5552, or @ www.cookcountyclerk.com > Vital Records > Assumed Business Name Registration.

A State of Illinois File Number is **REQUIRED** for all (Illinois and Non-Illinois based) LPs, LLPs, LLCs, Corporations, and Non-Profit Corps.

State of Illinois File # ☐☐☐☐☐☐☐☐
Assigned by the Illinois Secretary of State at 69 W. Washington St., Suite 1240, (312) 793-3380, or @ www.cyberdriveillinois.com/departments/business_services/

A Federal Employer Identification [illegible] nity types except for Sole Proprietorships.

Employer Identification #
ned by the Internal Revenue Service at 230 S. Dearborn St., (312) 566-4912 30) 829-4933, or @ www.irs.gov/businesses > Employer ID Numbers (EINs)

An Account ID Number is REQUIR[illegible] business entity types that conduct business in the state of Illinois or with Illinois customers.

(formerly IBT #) IDOR Account ID # ☐☐☐☐-☐☐☐☐
Assigned by the Illinois Department of Revenue at 100 W. Randolph St., (800) 732-8866, or @ http://tax.illinois.gov/Businesses/IndexAtoZ.htm > Business Registration

Public Way Use (PWU) ☐ Sign ☐ Awning ☐ Canopy ☐ Marquee ☐ Banner ☐ Sidewalk Cafe ☐ Other

PWU Permit # ☐☐☐☐☐☐☐ **PWU Account #** ☐☐☐☐☐☐☐

Business Activity and Location

Business Activity
List your business activities, including all products and/or services to be offered.
- Self Storage
- Self storage supplies retail

If selling goods, what type of sales? ☑ Retail (Consumers Only) ☐ Wholesale (Business to Business Only) ☐ Both

Business Site Address
Provide the full business location address where the business transactions and/or activities occur. If applicable, provide the extended address (e.g. 100-102 N. Main St.).

Street Number(s)	N/S/E/W	Street Name	Ave./St.	Ste./Apt. #	Floor #
1550	W	88th Street			

City	State	ZIP Code
Chicago	IL	60620

Square footage used by the business: ☐☐☐,☐☐☐ SQ. FT. **Amount of employees at this site:** NA, ☐☐☐

Primary Contact Person

First Name	Middle	Last Name	Jr./Sr.
MARYSOL		MOLANES	

Contact Phone # 619-255-7478 **Fax #** 619-269-1890

Contact E-mail Address marysolecccf-llc.com 5/6/13 9:50 AM

PLEASE COMPLETE THE BACK SIDE OF THIS FORM AS WELL ➔

Owner and Officer Information (as required per 4-4-030)

- Sole Proprietors are required to provide information about the individual who owns the business.
- Partnerships & Limited Partnerships are required to provide information about all the Partners of the organization.
- Limited Liability Companies are required to provide information about the organization's Members, and any other shareholder(s) with a major beneficial interest.
- Corporations are required to provide information about the organization's President, Secretary, and any other shareholder(s) with a beneficial interest.
- Non-Profit Corporations are required to provide information about the organization's President and Secretary.

Proof of identification may be required to complete the actual application.

Ownership % | **Title**
☐ Sole Proprietor ☐ Partner ☐ President ☑ Managing Member ☐ Other:

First Name	Middle Name	Last Name
Lawrence	S	Nora

Current Residential Address	Suite/Apt. #	City	State	ZIP Code
402 W Broadway	1120	San Diego	CA	92101

Home Phone	Social Security Number	Date of Birth	Email Address
(619) 255-7478	- -	/ /	larry@ccf-llc.com

Ownership % | **Title**
☐ Secretary ☐ Partner ☐ Managing Member ☐ Other:

First Name	Middle Name	Last Name

Current Residential Address	Suite/Apt. #	City	State	ZIP Code

Home Phone	Social Security Number	Date of Birth	Email Address
( )	- -	/ /	

Ownership % | **Title**
☐ Vice President ☐ Member ☐ Other:

First Name	Middle Name	Last Name

Current Residential Address	Suite/Apt. #	City	State	ZIP Code

Home Phone	Social Security Number	Date of Birth	Email Address
( )	- -	/ /	

Ownership % | **Title**
☐ Treasurer ☐ Member ☐ Other:

First Name	Middle Name	Last Name

Current Residential Address	Suite/Apt. #	City	State	ZIP Code

Home Phone	Social Security Number	Date of Birth	Email Address
( )	- -	/ /	

Ownership % | **Title**
☐ Shareholder ☐ Other:

First Name	Middle Name	Last Name

Current Residential Address	Suite/Apt. #	City	State	ZIP Code

Home Phone	Social Security Number	Date of Birth	Email Address
( )	- -	/ /	

- Completed BIS forms may be submitted in-person at the address below, or by e-mail attachment at businesslicense@cityofchicago.org.
- Please do NOT include/send any payments with this pre-application.

CITY OF CHICAGO ◦ Department of Business Affairs and Consumer Protection ◦ Business Assistance Center
City Hall ◦ 121 North LaSalle Street, Room 800, Chicago, IL 60602 ◦ (312) 74-GOBIZ (744-6249) ◦ www.cityofchicago.org/bacp

Zoning Map

Created on: 5/6/2014 8:52 P.M.

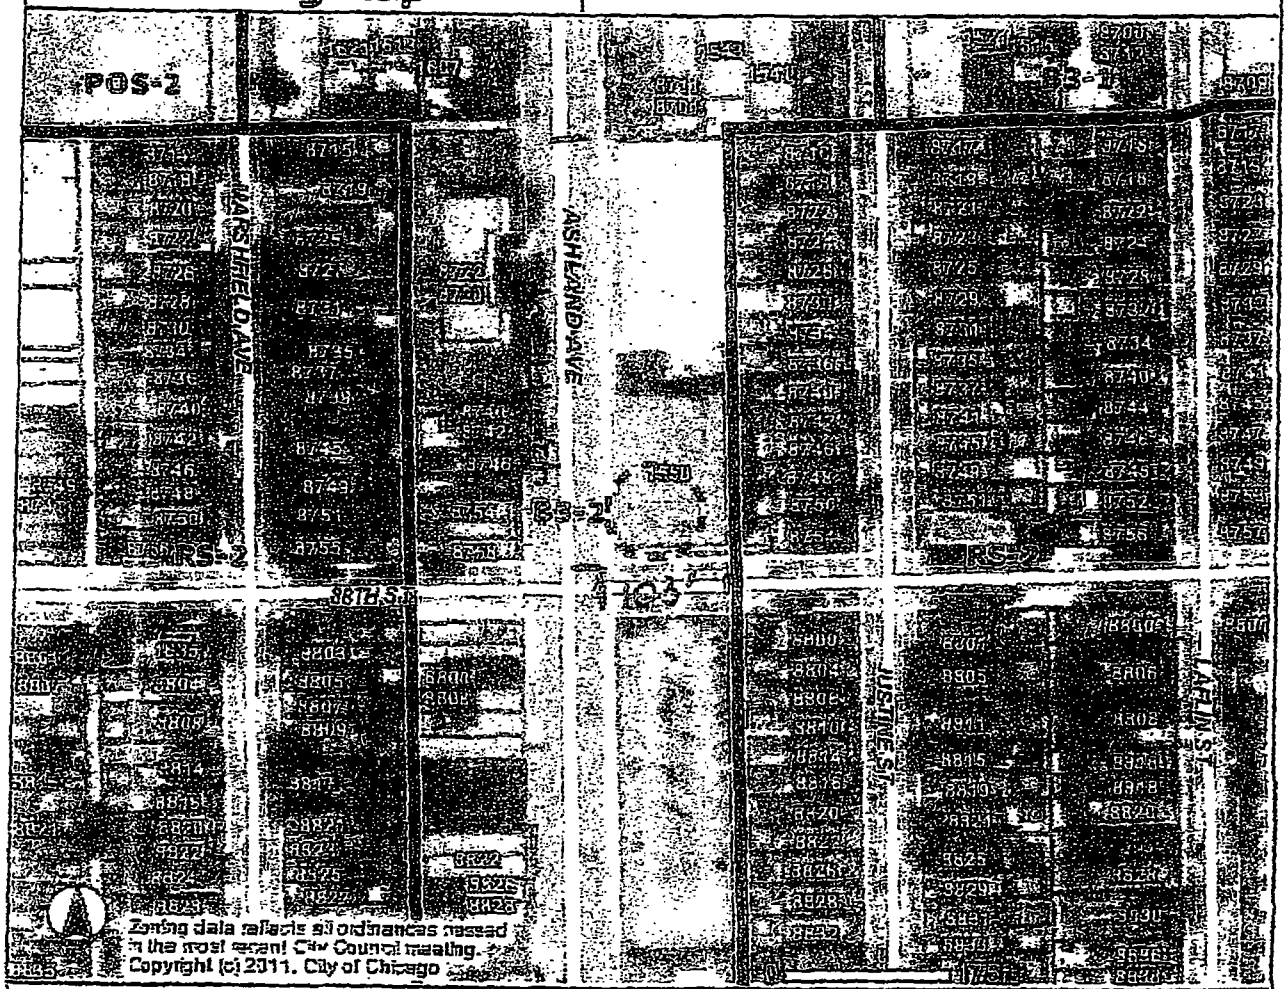

Measure Tool Total	
1550 W 88TH ST	431.31 Feet
431.31 Feet	

Measure Tool Total

Zoning
- Business
- Commercial
- Manufacturing
- Residential
- Planned Development
- Planned Manufacturing
- Downtown Core
- Downtown Service
- Downtown Mixed
- Downtown Residential
- Transportation
- Parks & Open Space
- Zoning Boundaries

Historic Preservation
CHICAGO LANDMARKS
- Chicago Landmarks
- Landmark Districts

Chicago Historic Resources Survey - Buildings subject to Demolition-Delay Ordinance
- Red
- Orange

Water

Cemetery

Lakefront

Pedestrian Streets

Buildings

Parcels

Streets

Curbs

Forest Preserve

Aerials (April 2008)

Map Constructed on Tue May 06 18:56:42 CDT 2014

This map is a public resource of general information. The City of Chicago makes no warranty, representation or guaranty as to the content, sequence, accuracy, timeliness or completeness of any of the database information provided herein. The reader should not rely on the data provided herein for any reason. The City of Chicago explicitly disclaims any representations and warranties, including; without limitation, the implied warranties of merchantability and fitness for a particular purpose. the City of Chicago shall assume no liability for: 1. any errors, omissions, or inaccuracies in the information provided regardless of how caused; or 2. any decision made or action taken or not taken by the reader in reliance upon any information or data furnished hereunder. Map Copyright (c) 2007-2010 City of Chicago

ZONE Classification	Ordinance Number	Ordinance Date
B3-2		

Building Id	From Add	To Add	Dir	Street	Type	Stories	Units	Built	Sq.Ft.	Condition	Vacancy
672760	1550	1550	W	88TH	ST	4		1958	89800	SOUND	

Map Index	Page Number
22-G	194B

PIN	From Address	To Address	Dir	Street	Type	Suffix
2505100031	1550	1550	W	88TH	ST	

Ward	Alderman	Phone	Address
21	HOWARD B BROOKINS, JR.	773-881-9300	9011 S Ashland Ave

Close Window

City of Chicago

Office of the City Clerk

Document Tracking Sheet

Or2016-139

Meeting Date:	3/16/2016
Sponsor(s):	Brookins (21)
Type:	Order
Title:	Issuance of permits for sign(s)/signboard(s) at 1550 W 88th St - 216 sq. ft.
Committee(s) Assignment:	Committee on Zoning, Landmarks and Building Standards

Committee on Buildings

(signs)

ORDERED, that the Commissioner of Buildings is hereby directed to issue a sign permit to: (Contractor's name and address)

AD Deluxe Sign Co
23856 West Andrew Road, Suite 103
Plainfield, IL 60585

for the erection of a sign/signboard over 24 feet in height and/or over 100 square feet (in area of one face) at: (Business address)

U-Stor-It
1550 W. 88th Street
Chicago, IL 60620

Dimensions: length 9'24" height: 49'0" from grade
height above grade/roof to top of sign 49'
TOTAL SQUARE FOOT AREA: 216

Such sign (s) shall comply with all applicable provisions of Title 17 (the Chicago Zoning Ordinance) and all other applicable provisions of the Municipal Code of the City of Chicago governing the construction and maintenance of outdoor signs, signboards and structures.

HOWARD B. BROOKINS, JR.
Alderman – 21st Ward

CITY COUNCIL
CITY OF CHICAGO
COMMITTEE ON BUILDINGS

ORDERED , That the Commissioner of Buildings is hereby directed
To issue a sign permit to .

AD DELUXE SIGN COMPANY,INC
23856 West Andrew Road
Suite 103
Plainfield IL 60585

For the erection of a sign / signboard over 24 feet in height and / or
Over 100 square feet (in area of one face) at: (Business address)

1550 WEST 88th STREET

Dimensions 9'x24' Height 49' FROM GRADE

Height above grade / roof to top of sign 49'

Total square foot area 216 SQ FT

Such sign (s) shall comply with applicable provisions of Chapter 194A of the Chicago Zoning Ordinance and all other applicable provisions of the Municipal Code of the City of Chicago governing the construction and maintenance of outdoor signs , signboards and structures.

DEPARTMENT OF BUILDINGS

Sign Permit Application

APPROVAL NUMBER	APPLICATION NUMBER	ANNUAL FEE	WORK CODE	DRAWINGS ATTACHED
	100628888			☐ YES ☐ NO

DATE OF APPLICATION: 12/23/2015

ADDRESS OF SIGN: 1550 W 88TH ST, 60620-

BUILDING:

ORIGINAL PERMIT NUMBER:

TYPE OF PERMIT: NEW CONSTRUCTION (SIGN)

PAYER OF ANNUAL INSPECTION:
NOERA, LARRY
402 WEST BROADWAY ST
SAN DIEGO, CA 92101
(847)346-8808

SIGN MANUFACTURER: OTHER

ADDRESS WHERE SIGN CAN BE SEEN PRIOR TO ERECTION:

TICKET NUMBER: 0

REINSPECTION CONTROL NUMBER:

TYPE OF SUPPORT FOR SIGN: BUILDING

SIGN BOARD SUPPORT MEMBERS: STEEL

ANNUAL FEE	
CONSTRUCTION FEE	700.00
2017 E3 FEE	
TOTAL FEE	700.00
AMOUNT PAID	200.00
BALANCE DUE	$ 500.00

Check # for Zoning

Check # for DCAP

TYPE OF SIGN: FLAT OR BOX

LENGTH	FT.	IN	HEIGHT	FT.	IN
	24	0		9	0

AREA	SQ. FT.	WEIGHT	LBS
	216		200

SIGN HEIGHT ABOVE GRADE/ROOF: FT. 40

SHAPE OF SIGN: REGULAR

SIGN WILL READ:
U-STOR-IT

NO. OF LAMPS	TOTAL WATTAGE

TYPE OF LAMP:

NO. OF BALLAST/TRANSFORMERS	INPUT OF TRANSFORMERS

CONTRACTOR WILL INSTALL: [N] FEEDERS [N] CUSTOMER LEADS

TYPE OF SWITCH:

LOCATION OF SWITCH:

SIGN LOCATION:
9' X 24' SINGE FACE SIGN OVAL SHAPE

The undersigned certify that the statements in this application are true and correct and that all work done under the proposed permit will conform to the requirements of the Chicago Municipal Code

	REG. NO
ELECT CONTR	

ADDRESS:

SUPERVISOR SIGNATURE:

BOND. NO.	REG. NO. N92559
SIGN ERECTOR: AD DELUXE SIGN CO INC.	SIGNER

ADDRESS:
23856 W ANDREW RD
PLAINFIELD IL, 60585-

SIGNATURE:

The permit issued on this application will authorize only signs here applied for. If other signs are to be erected they must be covered by additional permits

City of Chicago
Rahm Emanuel, Mayor

Department of Buildings
Judith Frydland, Commissioner

OTHER Other: STORAGE FACILIT

Name: 88TH ST LLC

LIC #:

Renewal

Projects Over:

[Y] Private Property

[N] Public Way Grant Permit #:

[ ] Planned Development/Manufacturing PMD/PD#:

Zoning District: B3 Other: B3-2

TYPE OF SIGN:

[ ] ADVERTISING [ ] ILLUMINATE [ ] MOVEABLE

[X] BUSINESS [ ] FLASHING

TOTAL STREET FRONTAGE OF LOT (IN FEET)	534
TOTAL AREA OF NEW SIGN (SQ.FT.)	216
TOTAL AREA OF ALL SIGNS ON LOT (SQ.FT.)	360
HEIGHT OF SIGN ABOVE GRADE (TO TOP)	49ft 0in
DISTANCE OF CURB LINE OUTER EDGE (ft)	10
DISTANCE OF STRUCTURE INNER EDGE (ft)	35

DISTANCE FROM (ft):

A. PUBLIC PARK (OVER 10 ACRES)	515
B. EXPRESSWAY (IF LESS THAN 1,000 FT.)	1,000
C. RESIDENCE DISTRICT (ADVERTISING SIGNS ONLY)	233

IF REPLACEMENT SIGN OR CHANGE OF FACE, WHAT DOES THE EXISTING SIGN READ?

Original Payee:

Landmark Hold: [ ] **Status:**

ZONING (OFFICE USE ONLY)

COUNCIL ORDER REQUIRED [X] YES

IS SPECIAL PERMISSION REQUIRED FROM CHIEF ELECTRICAL

[ ] YES

IF YES, ATTACH LETTER OF REQUEST

TIME STAMP

SIGN CLERK	APPROVED FOR PERMIT

REMARKS

Expediter: _____

Address: _____ License #: _____

Phone #: _____ Mobile #: _____ Email: _____

Website: _____

Section 3 - Sign and Structure Details

(Please check all that apply)

Sign Category:

(On-Premise (Business ID): ☐ Dynamic ☒ Static

Business License # of Tenant Business:

(Off-Premise (Advertising): ☐ Dynamic ☐ Static

Temporary: ☐ Special Event: ☐

Sign will read (Please provide a description, picture and shop drawing): U-STOR-IT

Type of sign (Mark all that apply):

☐ Awning ☐ Canopy ☐ Freestanding ☐ Marquee ☐ Projecting ☐ Dynamic Image Display

☒ Wall ☐ Painted ☒ Cabinet/Frame ☐ Vinyl ☐ Projected image ☐ Flashing

☐ High Rise Building ☐ Hotel/Hospitals ☒ Other buildings: Storage Facility

What is the dimension of the wall on which the sign will be installed? 100'

Where is sign or sign structure mounted? ☐ Inside the building ☒ Outside the building

Is the sign or sign structure attached to a building or wall?: ☒ Yes ☐ No If yes, which wall of building? N E (S) W

Is this a freestanding sign? ☐ Yes ☒ No **Location of sign on lot:** N E S W

Which direction does sign copy face? N E S W

Does any portion of the sign, sign structure or attachments cover, obscure or obstruct an existing window in a residential unit whether occupied or not? ☒ Yes ☐ No

Does any portion of the sign, sign structure, or attachments extend on or over the public way? ☐ Yes ☒ No

If yes, what is the public way use permit number? _____

Sign Panels: Back to back within 30 degrees of parallel ☒ Yes ☐ No

Number of Faces: 2

Sign Support Structure: ☐ Pole ☐ Roof ☐ Ground ☒ Building ☐ Windows ☒ Other: Steel Rod

Does any portion of the sign or sign structure extend 24 inches above the roof line as defined in 17-17-02149 of the Municipal Code of Chicago? ☐ Yes ☐ No

Picture or rendering must be attached depicting sign placement with before and after view.

Section 3 continues on next page

Section 3 continued

Dimensions of Sign Structure (i.e. cabinet, frame, awning, canopy)

Length: 24 Feet 0 Inches **Height:** 9 Feet 0 Inches **Depth:** 1 Feet 0 Inches

Area: 216 Sq Ft. **Weight:** 200 lbs.

Shape of Sign: Regular

Sign Height above Grade:

From Grade to Bottom of sign or sign structure, whichever is lowest: 40 Ft.

From Grade to Top of sign or sign structure, whichever is highest: 49 Ft.

Is City Council Order required?* ☒ Yes ☐ No

***All signs in excess of 100 Square Feet in area OR in excess of 24 feet above grade require a City Council Order pursuant to Section 13-20-680 of the Municipal Code of Chicago**

Dimension of Sign Elements pursuant to Section 17-12-0601 of the Chicago Zoning Ordinance:

Length: 24 Feet 0 Inches **Height:** 9 Feet 0 inches **Area:** 216 Sq Ft.

Electrical Contractor will install: Feeders: ☐ Yes ☒ No Customer Leads: ☐ Yes ☒ No

Number of Lamps: _____ Total Wattage: _____ Type of Lamp: _____

Number of Ballast/Transformers: _____ Input of Transformers: _____

Type of Switch: _____ Location of Switch: _____

Static: ☒ Yes ☐ No

Illuminated: ☐ Yes ☒ No

If yes - External_____ Internal_____

Dynamic Image Display: ☐ Yes ☒ No

(An affidavit of compliance is required for all dynamic image display signs pursuant to Section 13-20-675(d)(2) of the Municipal Code of Chicago.)

Max Nits_____ **Max Foot Candles** _____ **Message Time (Screen Hold):** _____**seconds**

Self Dimming Capability: ☐ Yes ☐ No

What is the total of the sign face area devoted to dynamic image display? _____ **Sq Ft.**

Section 4 - Zoning Information

Zoning District or Planned Development #: B3-2

Is sign located in a special sign district? ☐ Yes ☒ No

If yes: ☐ Michigan Avenue Corridor ☐ Oak Street Corridor ☐ State Street/Wabash Avenue Corridor

Total Street frontage of Zoning Lot: 534 **(Ft.)**

Total Area of new sign: 216 **(Sq Ft.) Gross Area of all proposed signs:** 416 **(Sq Ft.)**

Total Area of all existing signs on Zoning Lot: 360 **(Sq Ft.)**

Picture or rendering must be attached depicting sign placement with before and after view.

ction 4 continued

Istance from outer edge of sign or structure to curb line: 10 **(Ft.)**

Istance from inner edge of sign or sign structure to curb line: 35 **(Ft.)**

Istance from:

- **Public Park 10 acres or more:** 515 **(Ft.)**
- **Public Park 2 acres or more:** 515 **(Ft.)**
- **Expressway or Toll Road:** OVER 1000 **(Ft.)**
- **Lake Shore Drive:** OVER 1000 **(Ft.)**
- **Michigan Avenue (Oak St. to Roosevelt Rd.):** OVER 1000 **(Ft.)**
- **Residential District:** 223 **(Ft.)**
- **Residential building in a D district:** OVER 1000 **(Ft.)**
- **Existing off-premise/advertising signs on same side of street?** ☐ Yes ☒ No
  - **In a B or C District:** _____ **(Ft.)**
  - **In a D or M District:** _____ **(Ft.)**
- **Waterways:** OVER 1000 **(Ft.)**

Section 5 - Sign Permit History

Does the proposed sign, change, alter or replace an existing sign? ☐ Yes ☒ No

If yes, were permits issued for the sign being replaced, changed or altered? ☐ Yes ☐ No

If yes, please list each permit number and date each permit was issued:

Permit Number: _____ **Date issued:** _____

Permit Number: _____ **Date issued:** _____

Permit Number: _____ **Date issued:** _____

Permit Number: _____ **Date issued:** _____

Does the proposed sign change a static sign to a dynamic image display sign? ☐ Yes ☐ No

Does the proposed sign change or alter the square footage or the height of the sign or sign structure? ☐ Yes ☐ No

Does the proposed sign change an on-premise sign to an off-premise/advertising sign? ☐ Yes ☐ No

Section 6 - Attestation and Signatures

We, the undersigned, under penalty of perjury, do hereby affirm and attest that the above information is true, complete, and correct and acknowledge that incorrect information is grounds to revoke or rescind a permit.

Owner of Real Property: _____ **Date** 12-23-15

Lessee of Real Property: _____ **Date** 12-23-15

Expediter: _____ **Date** _____

Supervising Electrician: _____ **Date** _____

Sign Erector: _____ **Date** 12-23-15

Picture or rendering must be attached depicting sign placement with before and after view.

For Office Use

ZONING	PUBLIC WAY

Sign Review Fee:

Zoning Review Fee: $_____ Total Fee: $_____

Amount Paid: $_____ Balance Due: $_____

PERMIT IS VALID FOR A PERIOD OF FIVE YEARS AFTER ISSUANCE. IT IS SOLELY THE RESPONSIBILITY OF THE OWNER OR LESSEE TO FILE FOR RENEWAL

* Once zoning fee is paid, this application is valid for a period of up to six months from payment date.

Applies to sign permits applied for on or after April 2, 2014.

OPTION B:

540 in.
289 in.
109 in.
U-STOR-IT
Ad Deluxe Sign Co.
23856 WEST ANDREW ROAD
SUITE 103
PLAINFIELD ,IL 60585
ADDELUXESIGN@comcast.net
phone : 815-556-8469
phone: 815-782-7048
fax: 815-782-7760

BIS

CITY OF CHICAGO
DEPARTMENT OF BUSINESS AFFAIRS & CONSUMER PROTECTION (BACP)

BUSINESS INFORMATION SHEET

Type of PRE-Application ☐ Business License ☐ Public Way Use

☐ Adding a new site ☐ Change of Location* | Account # ☐☐☐☐☐☐ Site # ☐☐☐

* PLEASE NOTE THAT PUBLIC WAY PERMITS AT YOUR PREVIOUS SITE MUST BE CANCELLED, AND PROOF OF REMOVAL IS REQUIRED.

Business Entity Information

Type of Business ☐ Sole Proprietor ☐ Partnership ☑ LLC ☐ Corporation ☐ Non-Profit ☐ Trust ☐ Other ____

Legal Name of Business
The exact "legal name" as it appears in the official business formation documentation.
U Stor it 88th St LLC
For Sole Proprietors, this is the full name of the business owner as it appears on the Sole Proprietor's government-issued photo ID

"Doing Business As" Name
The exact "Doing Business As" (DBA) name as it appears in the official business formation documentation.
88th Street, LLC
Sole Proprietors or Partnerships conducting business in Illinois under an assumed name (a name other than your own) are required to file for an Assumed Name Certificate with the Cook County Clerk's office at 50 W. Washington St., East Concourse (Lower) Level - 27. (312) 603-5652, or @ www.cookcountyclerk.com > Vital Records > Assumed Business Name Registration.

A State of Illinois File Number is **REQUIRED** for all (Illinois and Non-Illinois based) LPs, LLPs, LLCs, Corporations, and Non-Profit Corps.

State of Illinois File # ☐☐☐☐☐☐☐
Assigned by the Illinois Secretary of State at 69 W. Washington St., Suite 1240, (312) 793-3380, or @ www.cyberdriveillinois.com/departments/business_services/

A Federal Employer Identification [illegible] entity types except for Sole Proprietorships.

Employer Identification #
[illegible]signed by the Internal Revenue Service at 230 S. Dearborn St., (312) 886-4912 or (800) 829-4933, or @ www.irs.gov/businesses > Employer ID Numbers (EINs)

An Account ID Number is **REQUIRED** for ALL business entity types that conduct business in the state of Illinois or with Illinois customers.

(formerly IBT #) IDOR Account ID # ☐☐☐-☐☐☐
Assigned by the Illinois Department of Revenue at 100 W. Randolph St., (800) 732-8866, or @ http://tax.illinois.gov/BusinessesSinceOnline > Business Registration

Public Way Use (PWU) ☐ Sign ☐ Awning ☐ Canopy ☐ Marquee ☐ Banner ☐ Sidewalk Cafe ☐ Other ____

PWU Permit # ☐☐☐☐☐☐☐ **PWU Account #** ☐☐☐☐☐☐

Business Activity and Location

Business Activity
List your business activities, including all products and/or services to be offered.
- Self Storage
- Self storage supplies retail

If selling goods, what type of sales? ☑ Retail (Consumers Only) ☐ Wholesale (Business to Business Only) ☐ Both

Business Site Address
Provide the full business location address where the business transactions and/or activities occur. If applicable, provide the extended address (e.g. 100-102 N. Main St.).

Street Number(s)	N/S/E/W	Street Name	Ave./St.	Ste./Apt. #	Floor #
1550	W	88th	Street		

City	State	ZIP Code
Chicago	IL	60620

Square footage used by the business: ☐☐☐,☐☐☐ SQ. FT. Amount of employees at this site: NA ☐☐☐

Primary Contact Person
MARYSOL ☐☐☐☐☐☐ ☐☐☐☐☐☐☐☐☐☐☐☐☐☐☐
First Name Middle
MOLANES ☐☐☐☐☐☐☐☐☐☐☐☐☐☐☐

Owner and Officer Information (as required per 4-4-050)

- Sole Proprietors are required to provide information about the individual who owns the business.
- Partnerships & Limited Partnerships are required to provide information about all the Partners of the organization.
- Limited Liability Companies are required to provide information about the organization's Members, and any other shareholder(s) with a major beneficial interest.
- Corporations are required to provide information about the organization's President, Secretary, and any other shareholder(s) with a beneficial interest.
- Non-Profit Corporations are required to provide information about the organization's President and Secretary.

Proof of identification may be required to complete the actual application.

Ownership % | **Title**
☐ Sole Proprietor ☐ Partner ☐ President ☑ Managing Member ☐ Other:

First Name	Middle Name	Last Name
Lawrence	S	Nora

Current Residential Address	Suite/Apt. #	City	State	ZIP Code
402 W Broadway	1120	San Diego	CA	92101

Home Phone	Social Security Number	Date of Birth	Email Address
(619) 255-7478	- -	/ /	lamy@ccf-llc.com

Ownership % | **Title**
☐ Secretary ☐ Partner ☐ Managing Member ☐ Other:

First Name	Middle Name	Last Name

Current Residential Address	Suite/Apt. #	City	State	ZIP Code

Home Phone	Social Security Number	Date of Birth	Email Address
( )	- -	/ /	

Ownership % | **Title**
☐ Vice President ☐ Member ☐ Other:

First Name	Middle Name	Last Name

Current Residential Address	Suite/Apt. #	City	State	ZIP Code

Home Phone	Social Security Number	Date of Birth	Email Address
( )	- -	/ /	

Ownership % | **Title**
☐ Treasurer ☐ Member ☐ Other:

First Name	Middle Name	Last Name

Current Residential Address	Suite/Apt. #	City	State	ZIP Code

Home Phone	Social Security Number	Date of Birth	Email Address
( )	- -	/ /	

Ownership % | **Title**
☐ Shareholder ☐ Other:

First Name	Middle Name	Last Name

Current Residential Address	Suite/Apt. #	City	State	ZIP Code

Home Phone	Social Security Number	Date of Birth	Email Address
( )	- -	/ /	

- Completed BIS forms may be submitted in-person at the address below, or by e-mail attachment at businessalliance@cityofchicago.org.
- Please do NOT include/send any payments with this pre-application.

CITY OF CHICAGO ▫ Department of Business Affairs and Consumer Protection ▫ Business Assistance Center
City Hall ▫ 121 North LaSalle Street, Room 800, Chicago, IL 60602 ▫ (312) 74-GOBIZ (744-6249) ▫ www.cityofchicago.org/bacp

Zoning Map

Created on: 5/6/2014 6:52 P.M.

Measure Tool Total	
1550 W 88TH ST	431.31 Feet
431.31 Feet	

Measure Tool Total	

Zoning
- Business
- Commercial
- Manufacturing
- Residential
- Planned Development
- Planned Manufacturing
- Downtown Core
- Downtown Service
- Downtown Mixed
- Downtown Residential
- Transportation
- Parks & Open Space
- Zoning Boundaries

Historic Preservation

CHICAGO LANDMARKS
- Chicago Landmarks
- Landmark Districts

Chicago Historic Resources Survey - Buildings subject to Demolition-Delay Ordinance
- Red
- Orange

Water

Cemetery

- Lakefront
- Pedestrian Streets
- Buildings
- Parcels
- Streets
- Curbs
- Forest Preserve
- Aerials (April 2006)

Map Constructed on Tue May 06 18:56:42 CDT 2014

This map is a public resource of general information. The City of Chicago makes no warranty, representation or guaranty as to the content, sequence, accuracy, timeliness or completeness of any of the database information provided herein. The reader should not rely on the data provided herein for any reason. The City of Chicago explicitly disclaims any representations and warranties, including, without limitation, the implied warranties of merchantability and fitness for a particular purpose. the City of Chicago shall assume no liability for: 1. any errors, omissions, or inaccuracies in the information provided regardless of how caused; or 2. any decision made or action taken or not taken by the reader in reliance upon any information or data furnished hereunder. Map Copyright (c) 2007-2010 City of Chicago

33-2										
672760	1550	1550	W	88TH	ST	4		1958	89800	SOUND
22-G						194B				
25153100031	1550			1550			W	88TH	ST	
21	HOWARD B BROOKINS, JR.				773-881-9300			9011 S Ashland Ave		

Close Window

City of Chicago

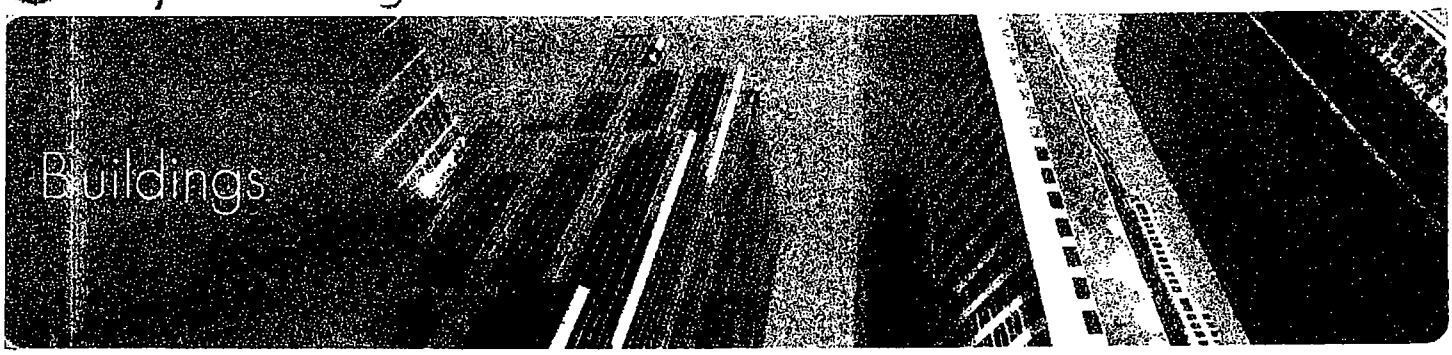

Payment Confirmation

Thank you for using the City of Chicago Online Permitting.
Please keep this information as verification of payment.

	App #	Date	Type	Description	Fee
☰	100628888	12/23/2015	Sign	1550 W 88TH ST 60620-	$200.00
☐	100628888	12/23/2015	Sign	1550 W 88TH ST 60620-	$200.00

Total: $400.00

Transaction Number: 269604
Reference Number: 10313678
Transaction Total: $400.00

If you are having trouble with the website, please contact the City of Chicago by emailing dobwebhelp@cityofchicago.org to report your problem and a technician will respond to you.

ZONE Classification	Ordinance Number	Ordinance Date
B3-2		

Building Id	From Add	To Add	Dir	Street	Type	Stories	Units	Built	Sq.Ft.	Condition	Vacancy
672760	1550	1550	W	88TH	ST	4		1958	89800	SOUND	

Map Index	Page Number
22-G	194B

PIN	From Address	To Address	Dir	Street	Type	Suffix
2505100031	1550	1550	W	88TH	ST	

Ward	Alderman	Phone	Address
21	HOWARD B BROOKINS, JR.	773-881-9300	9011 S Ashland Ave

Close Window

MRS Scott

City of Chicago

Or2016-121

Office of the City Clerk

Document Tracking Sheet

Meeting Date:	3/16/2016
Sponsor(s):	Zalewski (23)
Type:	Order
Title:	Issuance of permits for sign(s)/signboard(s) at 5115 S Millard Ave
Committee(s) Assignment:	Committee on Zoning, Landmarks and Building Standards

Committee on Zoning, Landmarks
and Building Standards
City Council Meeting
March 16, 2016

ORDERED, That the Commissioner of Buildings is hereby directed

to issue a sign permit to:

Omega Signs and Lighting
100 W. Fay
Addision, IL. 60101

for the erection of a sign/signboard over 24 feet and / or over 100 square feet (in area of one face) at:

Amigos Frozen Solutions LLC
5115 S. Millard Ave.
Chicago, Illinois 60632

Dimensions: length 63 ft. 10" height 6ft. 11 3/4".

Height above grade / roof to top of sign 24 ft.

TOTAL SQUARE FOOT AREA 445.7 sq. ft.

Such sign(s) shall comply with all applicable provisions of

TITLE 17 of the Chicago Zoning Ordinance and all other

Applicable provisions of the Municipal Code of the City of Chicago

Governing the construction and maintenance of outdoor signs,

signboards and structures.

Michael R. Zalewski
Alderman, 23rd Ward

APPLICATION TO USE THE PUBLIC RIGHT OF WAY

APPLICANT INFORMATION

LEGAL NAME OF ENTITY: AMIGOS FROZEN SOLUTIONS LLC

PERMIT MAILING ADDRESS: 5251 S. MILLARD AVE

CITY: CHICAGO STATE: IL ZIP CODE: 60632

CONTACT PERSON: MANNY BANGEL TITLE: CFO

PHONE: (773) 838-8199 x 103 FAX: (773) 838-8114 E-MAIL: MANNYR@AMIGOSFOODS.BIZ

USE OF THE PUBLIC WAY

1. List the proposed or existing use below and complete the worksheet on page 3. Use only one application per public way use type.

TYPE	HOW MANY?	BUILDING ADDRESS
Canopy Heaters	2	5145 S. Millard St (North elevation)

2. Please enclose one sketch of proposed use of the public way, which maps to scale the proposed use and its relationship to surrounding right-of-way. All measurements must be indicated.

   The prints should also accurately depict the location of the property line and public facilities (meters, light poles, sidewalks).

APPLICANT CERTIFICATION

I hereby certify that all statements made as part of the application, and the attachments herein, are true to the best of my knowledge and belief.

BY: [signature] TITLE: CFO

F.E.I.N. or SOCIAL SECURITY NUMBER:

ALDERMAN'S APPROVAL

As part of this application process, you are required to notify/obtain approval from the Alderman in whose ward your proposed use of the public way is located.

ALDERMAN'S SIGNATURE	WARD	DATE
X [signature]	23	2/23/16

APPLICATION TO USE THE PUBLIC RIGHT OF WAY

APPLICATION WORKSHEET

- **For use by NEW APPLICANTS ONLY.**
- **For renewals obtain form from City Hall, 121 N. LaSalle St., Rm. 800 or call (312) 74 - GOBIZ (744-6249)**

DIMENSIONS OF PUBLIC WAY USE WORKSHEET FOR SIGNS (INCLUDES MARQUEES) ONLY

Complete the worksheet for use of the public way and indicate all applicable measurements.

Exact Street (i.e. S. State St.)	Quantity	Length of sign structure	Height of sign structure	Depth of sign structure	Height above grade	Total depth over public way	Is this sign(s) illuminated? (Y/N)	Is this an Existing Public Way Use (Y/N)
North elevation 5115 S. Millard	1	63'-10"	6'-11 3/4"	8"	35'	N	Y	N

See example of required sign plan on page 4.

NOTE: Pursuant to section 2-154-030 of the Municipal Code of the City of Chicago the Corporation Counsel of the City of Chicago may require any such additional information from any applicant to achieve full disclosure relevant to the request for action by the City Council or other city agency. Pursuant to section 2-154-020 of the Municipal code of the City of Chicago any material change in the information required above must be provided by supplementing this statement at any time up to the time the City Council or any city agency takes action on the application.

LED ILLUM. CHANNEL LETTERS - AMIGOS FROZEN SOLUTIONS - 5115 S. MILLARD ST. CHICAGO, IL

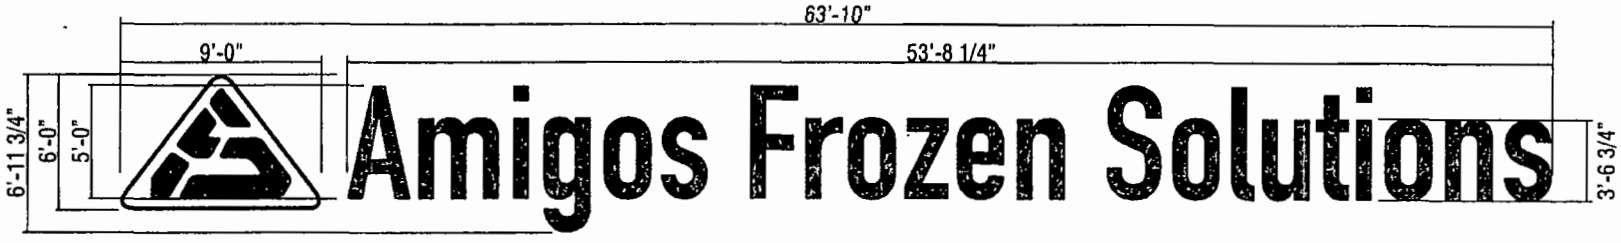

SELF-CONTAINED LED ILLUM CHANNEL LETTERS (CLIP MOUNTED)

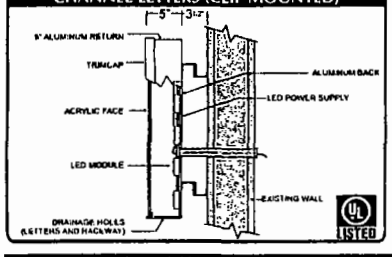

Quantity:	1
Overall Height:	6'-11 3/4"
Overall Length:	63'-10"
Total Sq. Ft.:	445.7
Returns:	White
Trimcap:	White
Face:	#2648 Blue #2114 Blue White Acrylic
Vinyl:	Digital Print (logo)
Illumination:	White LEDs

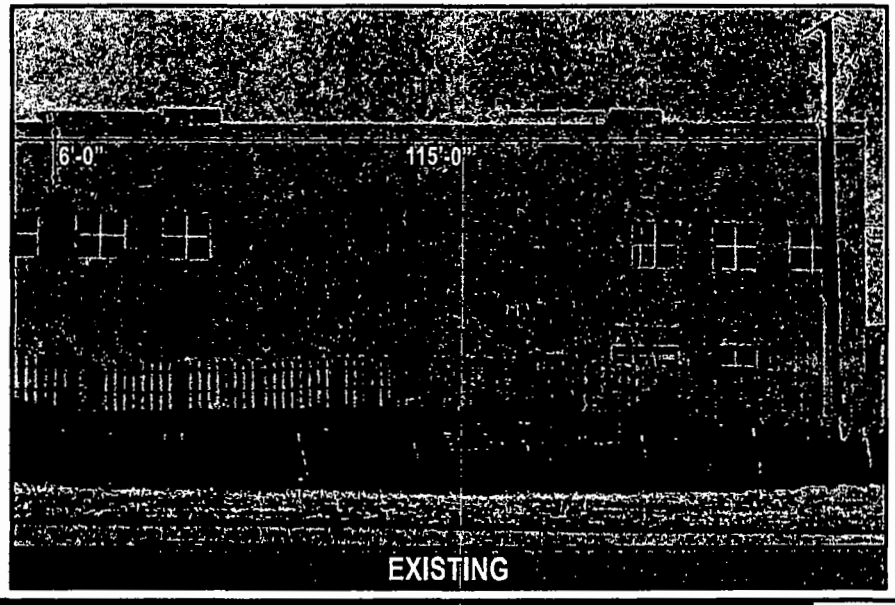

EXISTING

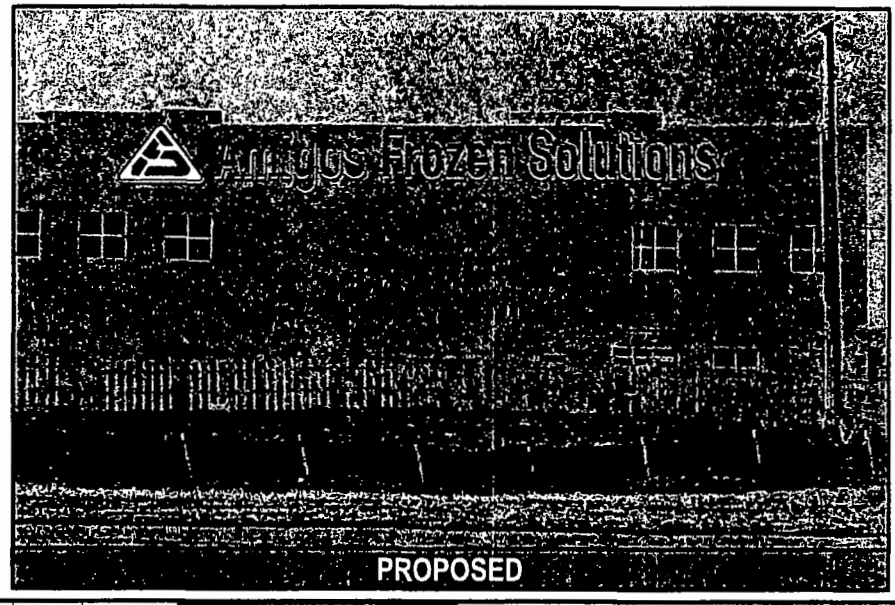

PROPOSED

OMEGA Sign & Lighting Inc.

AMIGOS FROZEN SOLUTIONS

ADDRESS: 5115 S. Millard St..
CITY/STATE: Chicago, IL
ZIP: 60632

www.OMEGASIGNCHICAGO.COM
PHONE 630.237.4397 FAX 630.237.4398

SCALE: 1/8" = 1'-0"

DATE 01/29/16

DWG 001

Rev 1	02/02/16	
Rev 2	02/11/16	
Rev 3	02/22/16	
Rev 4	00/00/00	
Rev 5	00/00/00	
Rev 6	00/00/00	
Rev 7	00/00/00	

UL NUMBER(S)		
000000	000000	000000
000000	000000	000000
000000	000000	000000
000000	000000	000000

This customer agrees that Omega Sign & Lighting Inc. shall have the right to use as per the above rendering(s) and customer agrees for all charges for fabrication, sign(s) including normal & governmental fees & shortage fees. The colors depicted on this rendering are not the exact color matches that will be displayed on the sign(s) construction, exact color matches for each color can be supplied only upon the customer request.

CUSTOMER APPROVAL	DATE
LANDLORD APPROVAL	DATE

FILE PATH: Shared\Client Files\Amigos Frozen Solutions\Art\Amigo Frozen Solutions - Chicago IL - CL REV 3.pdf

ELECTRICAL NOTES

Sign Company DOES NOT provide primary electrical to sign. Power to the sign must be done by a licensed electrical contractor or licensed electrician.

Each sign must have:
1. A minimum of one dedicated 120V 20A circuit.
2. Junction box installed within 6 feet of sign.
3. Three wires: Line, Ground and Neutral. UL LISTED

City of Chicago

Or2016-123

Office of the City Clerk

Document Tracking Sheet

Meeting Date:	3/16/2016
Sponsor(s):	Maldonado (26)
Type:	Order
Title:	Issuance of permits for sign(s)/signboard(s) at 3518 W Division St
Committee(s) Assignment:	Committee on Zoning, Landmarks and Building Standards

Committee on Zoning, Landmarks and Building Standards

(signs)

ORDERED, That the Commissioner of Buildings is hereby directed to issue 1 sign permit to.

Novak Electric
1N211 Fanchon
Carol Stream, IL 60188

For the erection of one (1) awning sign over 24 feet in height and/or over 100 square feet (in area of one face) at:

3518 W Division
Chicago, IL 60651

#1	Dimensions: length	19 feet	height 6 feet 6 inches
	Height above grade/roof to top of sign		14 feet
	Total Square Foot Area		125 square feet
	Elevation		South

Such sign shall comply with all applicable provisions of TITLE 17 of the Chicago Zoning Ordinance and all other applicable provisions of the Municipal Code of the City of Chicago governing the construction and maintenance of outdoor signs, signboards and structures

Roberto Maldonado
Alderman. 26th Ward

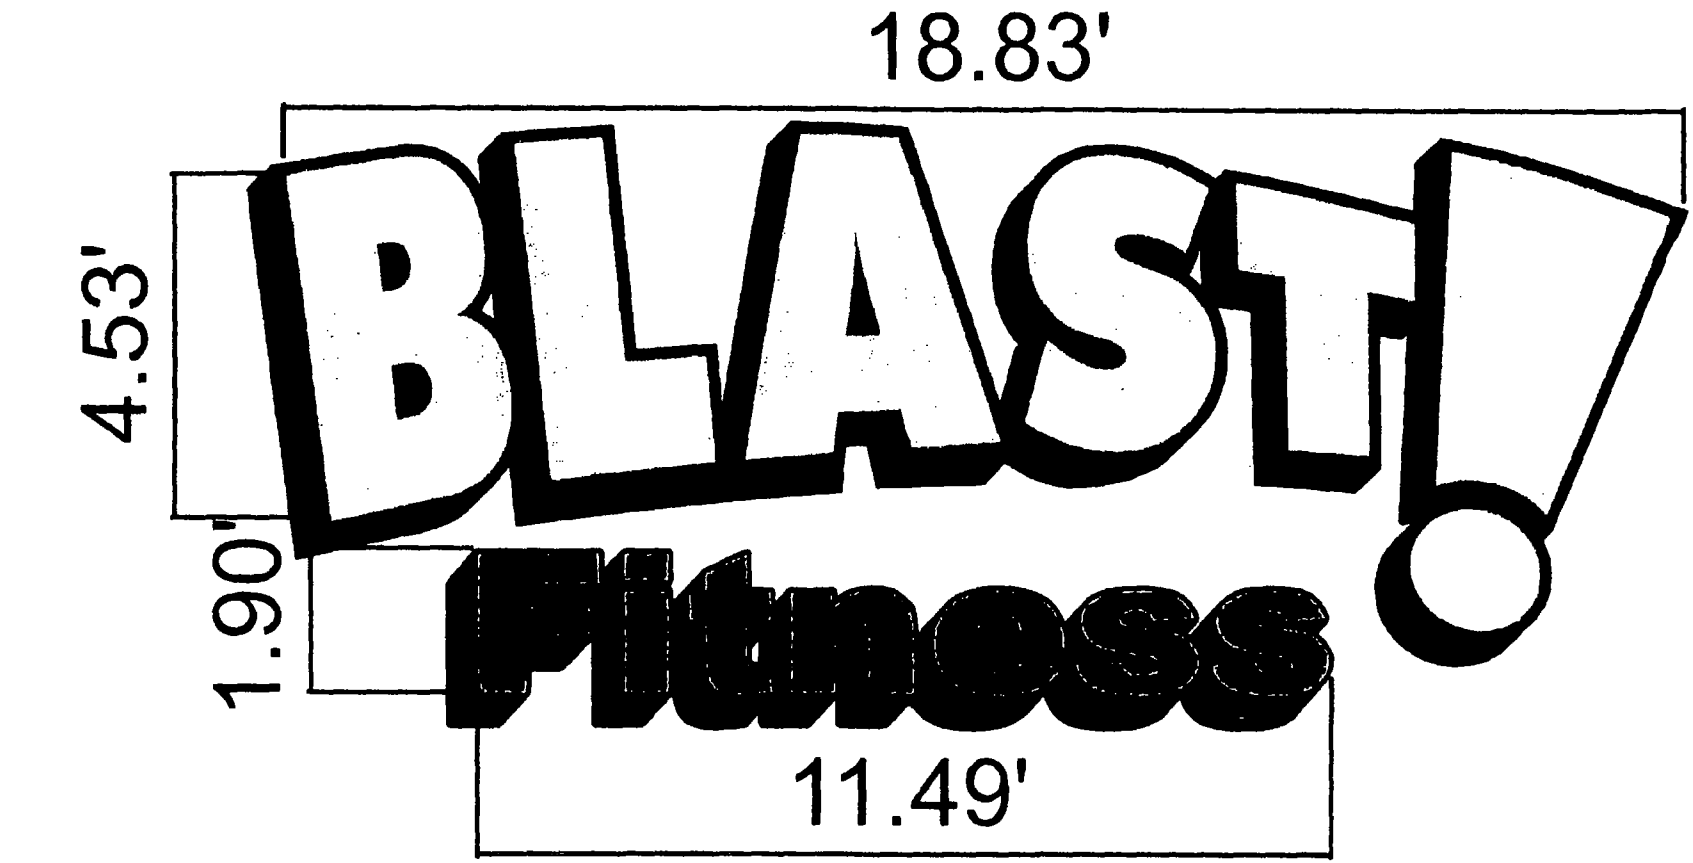
18.83'
4.53'
BLAST!
1.90'
Fitness
11.49'

129.18'
24.61'
BLAST!
Fitness

City of Chicago

Or2016-148

Office of the City Clerk

Document Tracking Sheet

Meeting Date:	3/16/2016
Sponsor(s):	Burnett (27)
Type:	Order
Title:	Issuance of permits for sign(s)/signboard(s) at 800 W Madison St
Committee(s) Assignment:	Committee on Zoning, Landmarks and Building Standards

Committee on Zoning, Landmarks
and Building Standards
City Council Meeting. _____
Alderman Walter Burnett, Jr., 27th Ward
Sign Order

ORDERED, That the Commissioner of Buildings is hereby directed to issue a sign permit to:

South Water Signs
394 N Church Rd
Elmhurst, IL 60126

For the erection of a sign/signboard over 24 feet in height and/or over 100 square feet (in area of one face) at:

MB Financial
800 W Madison
Chicago, IL 60606

Dimensions: length 346" height 103.5"

Height above grade/roof to top of sign 63'-10"

Total Square Foot Area 248.69

Elevation East

Such sign shall comply with all applicable provisions of TITLE 17 of the Chicago Zoning Ordinance and all other applicable provisions of the Municipal Code of the City of Chicago governing the construction and maintenance of outdoor signs, signboards and structures.

Walter Burnett Jr.
Alderman, 27th Ward

City of Chicago

Office of the City Clerk

Document Tracking Sheet

Or2016-122

Meeting Date:	3/16/2016
Sponsor(s):	Ervin (28)
Type:	Order
Title:	Issuance of permits for sign(s)/signboard(s) at 939 S Western Ave
Committee(s) Assignment:	Committee on Zoning, Landmarks and Building Standards

Committee on Zoning, Landmarks and Building Standards

(signs)

ORDERED, That the Commissioner of Buildings is hereby directed to issue 1 sign permit to:

View Chicago
430 N Erie
Chicago, IL 60654

For the erection of one (1) awning sign over 24 feet in height and/or over 100 square feet (in area of one face) at:

939 S Western
Chicago, IL 60612

#1	Dimensions:	length 43 feet	height 3 feet
	Height above grade/roof to top of sign		12 feet
	Total Square Foot Area		129 square feet
	Elevation		South and West

Such sign shall comply with all applicable provisions of TITLE 17 of the Chicago Zoning Ordinance and all other applicable provisions of the Municipal Code of the City of Chicago governing the construction and maintenance of outdoor signs, signboards and structures.

Jason Ervin
Alderman, 28th Ward

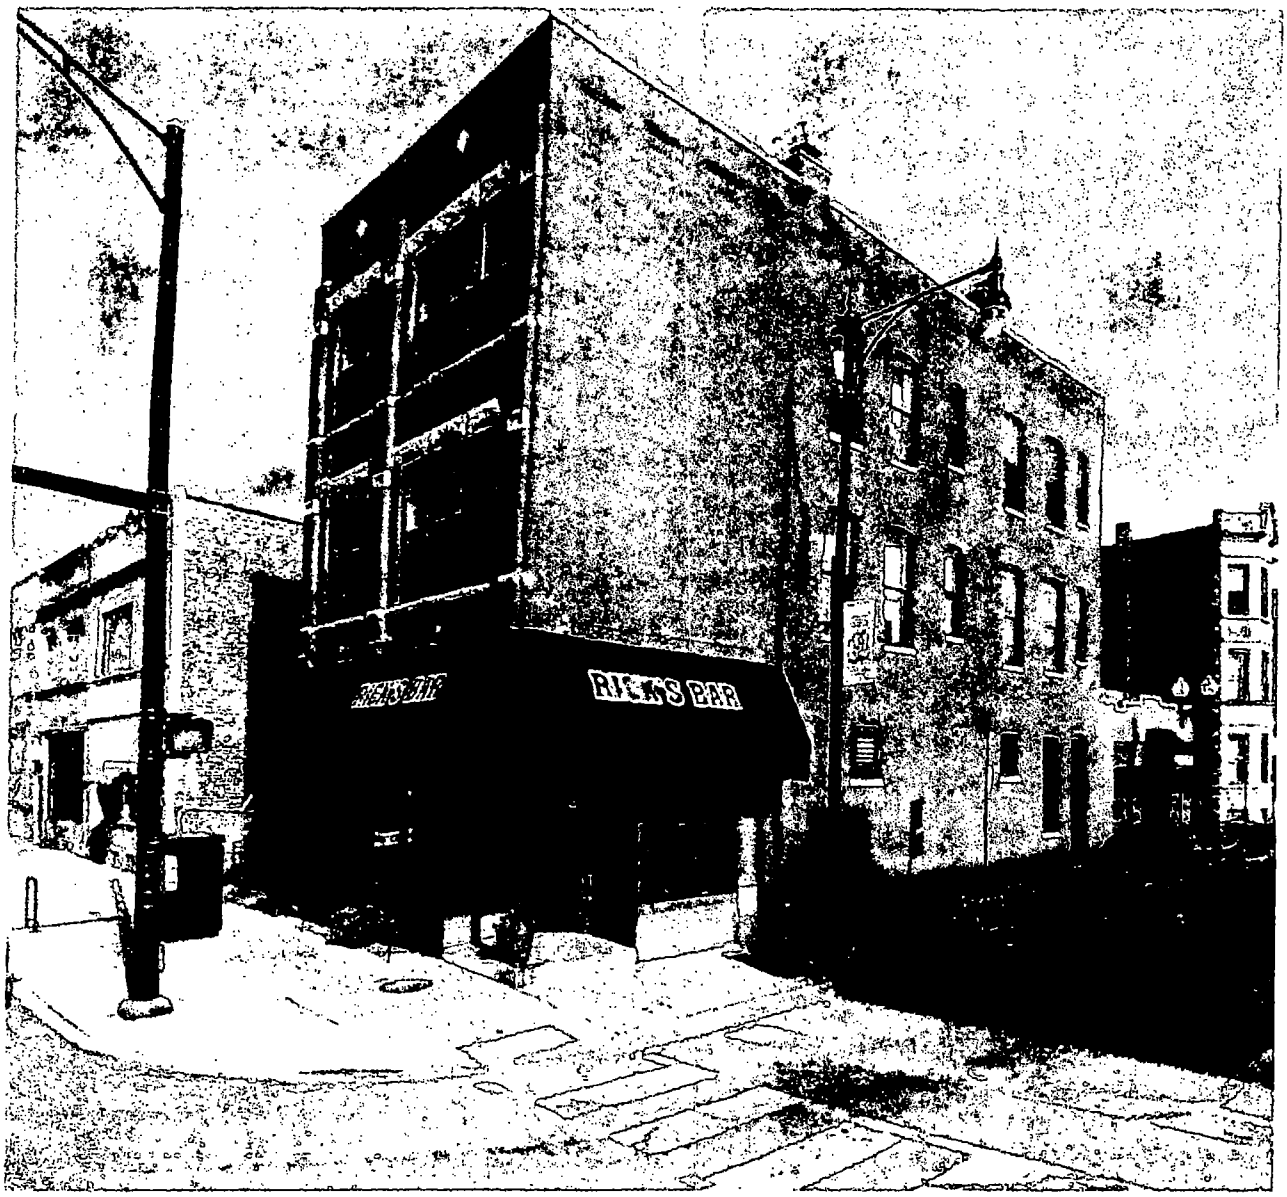

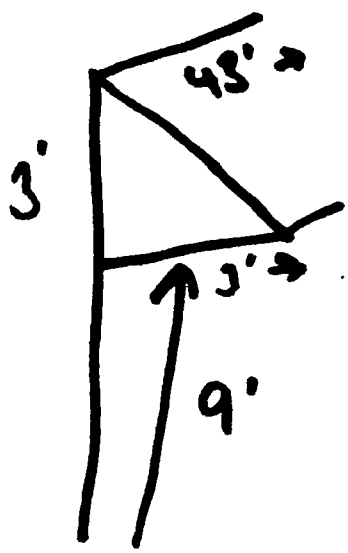

Text:

Rick's Bar

9'

2'

18' x 2' = 36 □

Side view

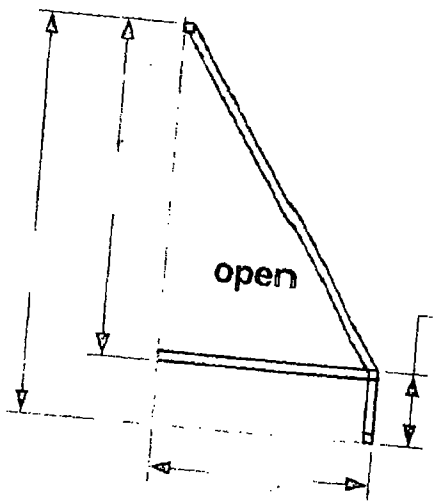

Notes:
--alum staple frames (2)
--welded construction
--tubing as noted — 1" tubing
--silver frame finish

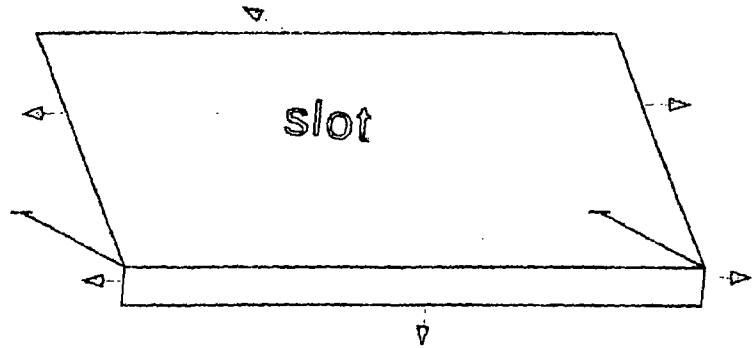

Iso view , N101 / N102

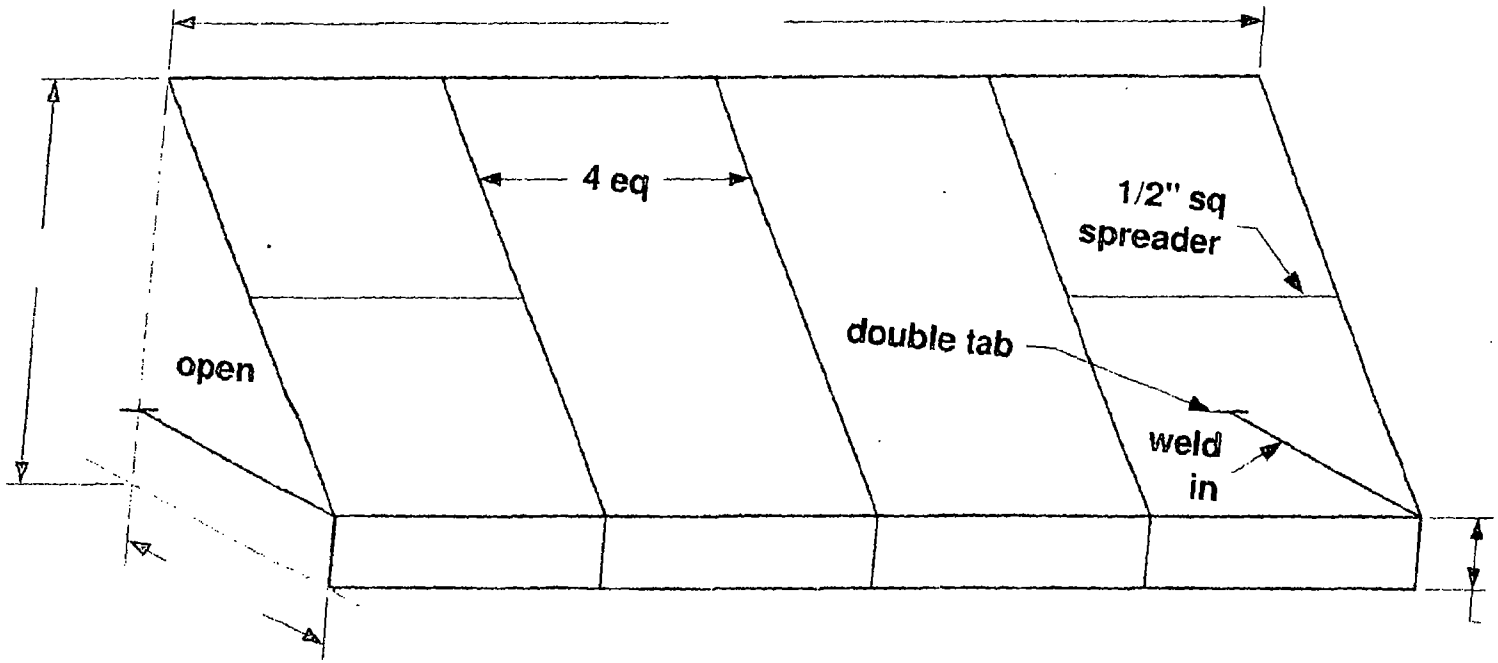

DETAIL

ATTACHMENT @ WALL (TOP)

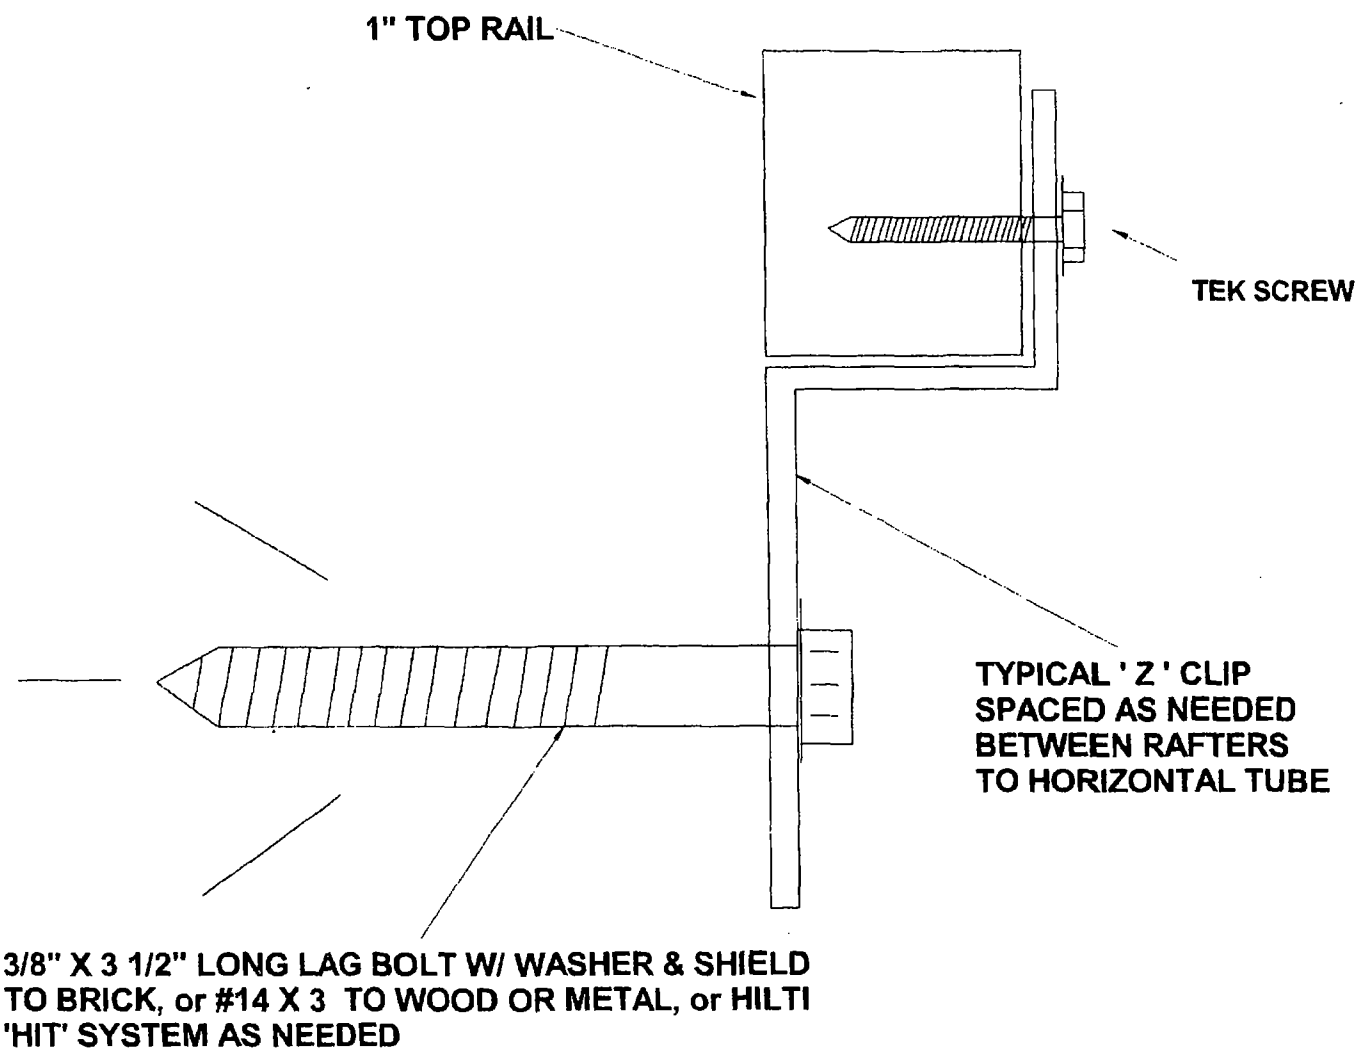

City of Chicago

Or2016-124

Office of the City Clerk

Document Tracking Sheet

Meeting Date:	3/16/2016
Sponsor(s):	Ervin (28)
Type:	Order
Title:	Issuance of permits for sign(s)/signboard(s) at 2526 W Cermak Rd
Committee(s) Assignment:	Committee on Zoning, Landmarks and Building Standards

City Council
Meeting Date: _____
Committee on Buildings (Signs)

ORDERED: That the Commissioner of Buildings is hereby directed to issue a sign permit to: (Contractor's name and address)

The Holland Design Group Inc.

1090 Brown St.

Wauconda, IL 60084

for the erection of a sign / signboard over 24 feet in height and / or over 100 square feet in area of one face at: (Business NAME & ADDRESS)

Pete's Fresh Market

2526 W Germak Rd

Chicago IL 60608

Dimensions: Length 6 ft Height 8 ft

Height above grade (road) to top of sign 22 ft TOTAL

TOTAL SQUARE FOOTAGE 48 sqft/SF. 48.76 sqft

Such sign(s) shall comply with all applicable provisions of TITLE 17 of the Chicago Zoning Ordinance and all other applicable provisions of the Municipal Code of the City of Chicago governing the construction and maintenance of outdoor signs, signboards and structures.

Alderman 28 Ward

2602 W 16ST.

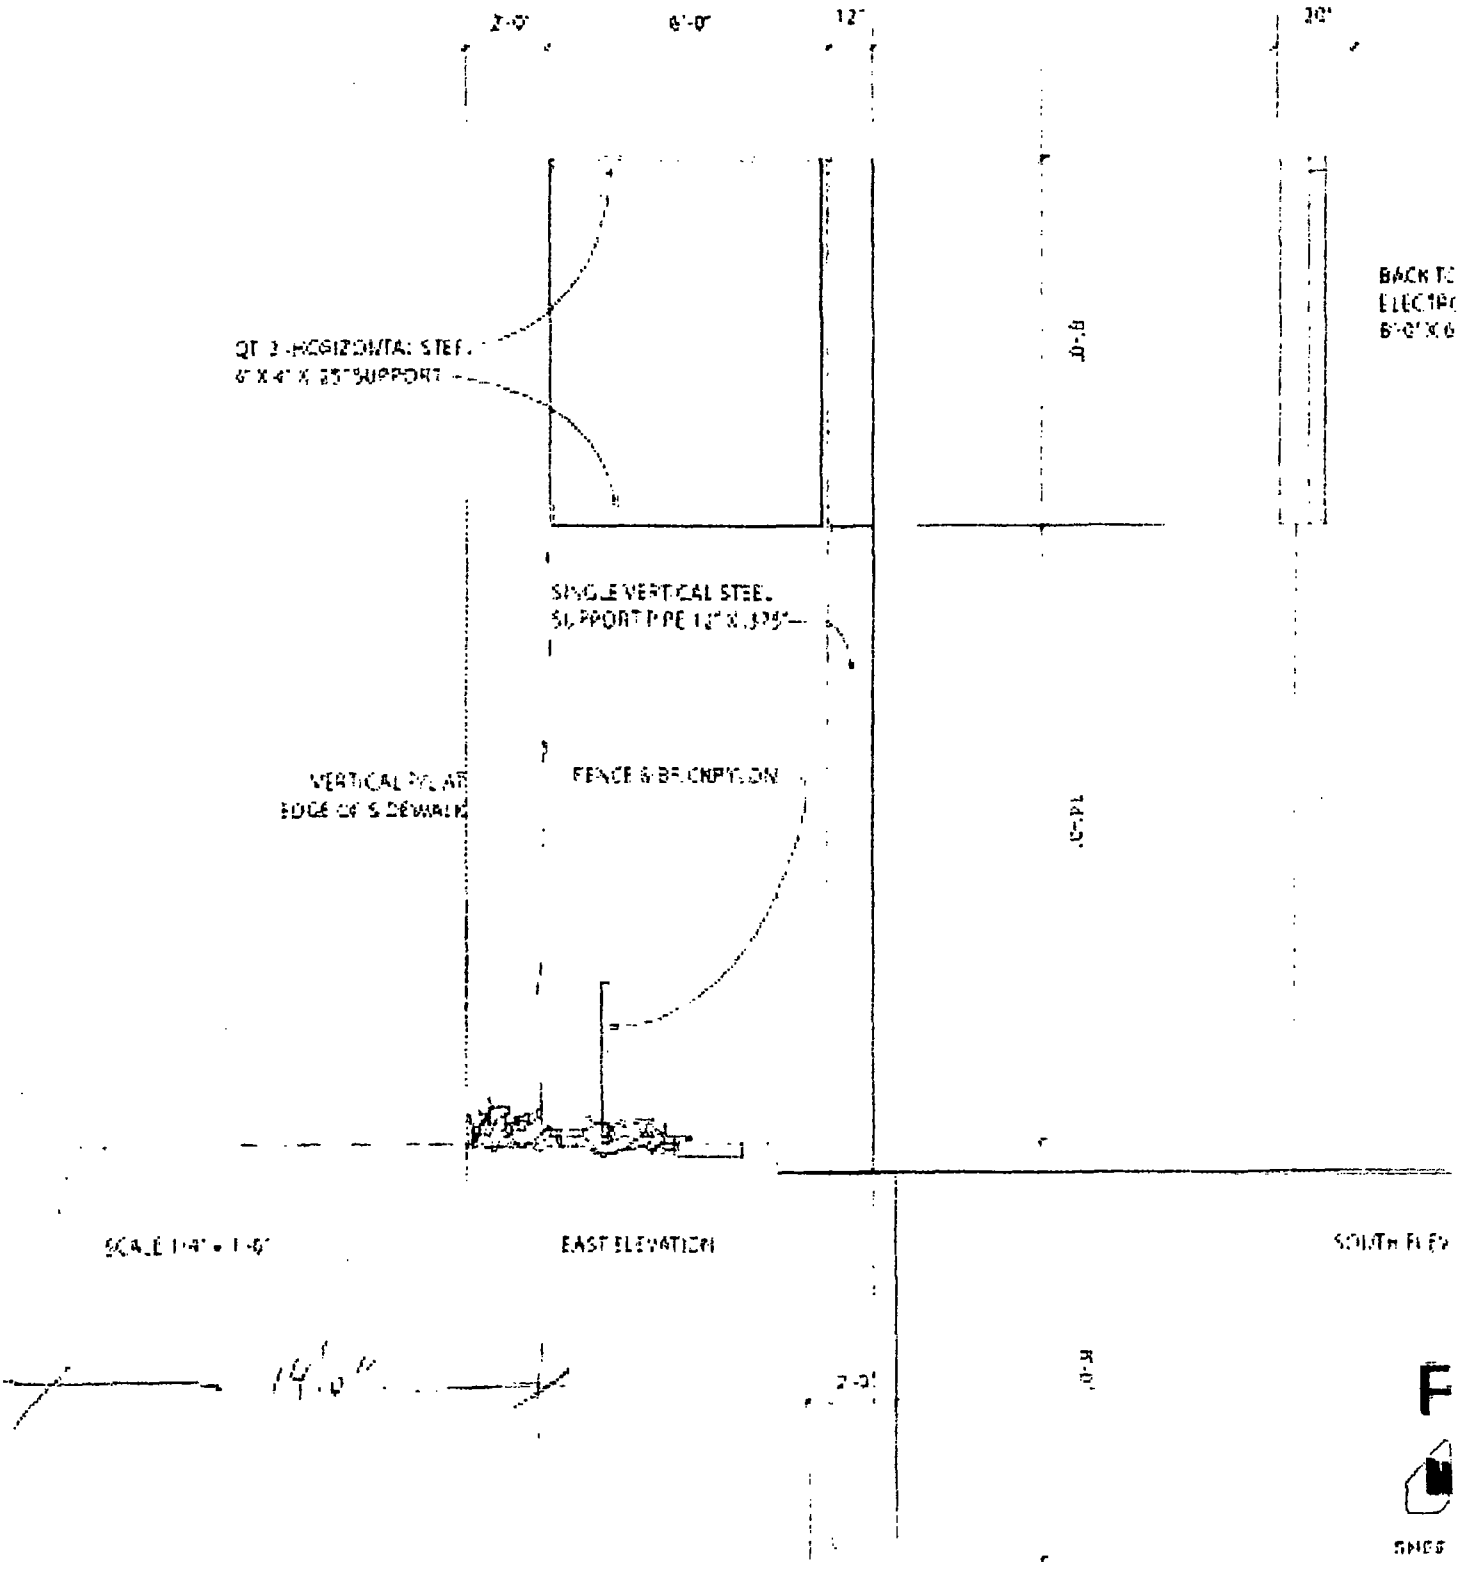
2'-0"
6'-0"
12"
30"
SINGLE VERTICAL STEEL
FENCE & DESCRIPTION
EAST ELEVATION
14'-0"

ADD DOUBLE FACE
EL MESSAGE CENTER
CABINET FACE SIZE

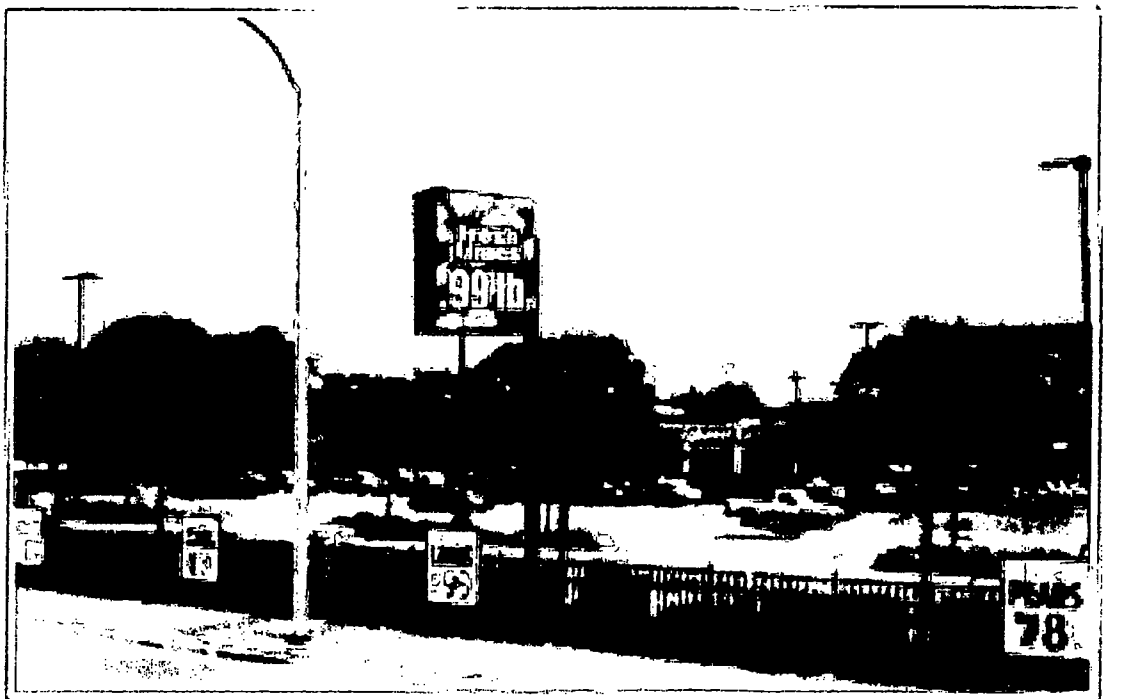

SOUTH ELEVATION

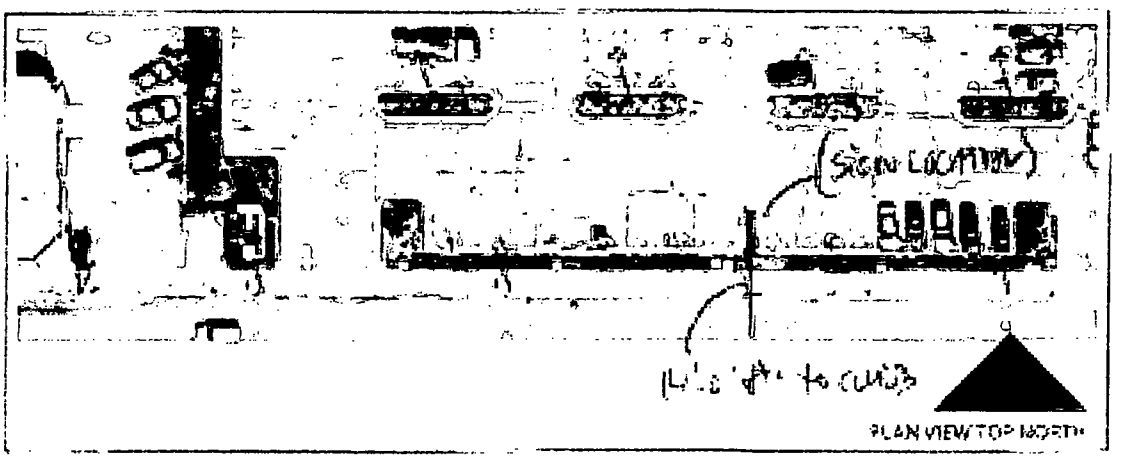

PLAN VIEW TOP NORTH

52' 6"
ZLOT FRONT

ION

PLANTER PARKING LOT

-1

SIGN TYPE: Pylon double face cantilever Electronic Message Center sign

LOCATION: 2509 W. Cermak Road Chicago, IL

JOB NO. 02018516

NUMBER

The Holland Design Group

Chicago Department of Zoning

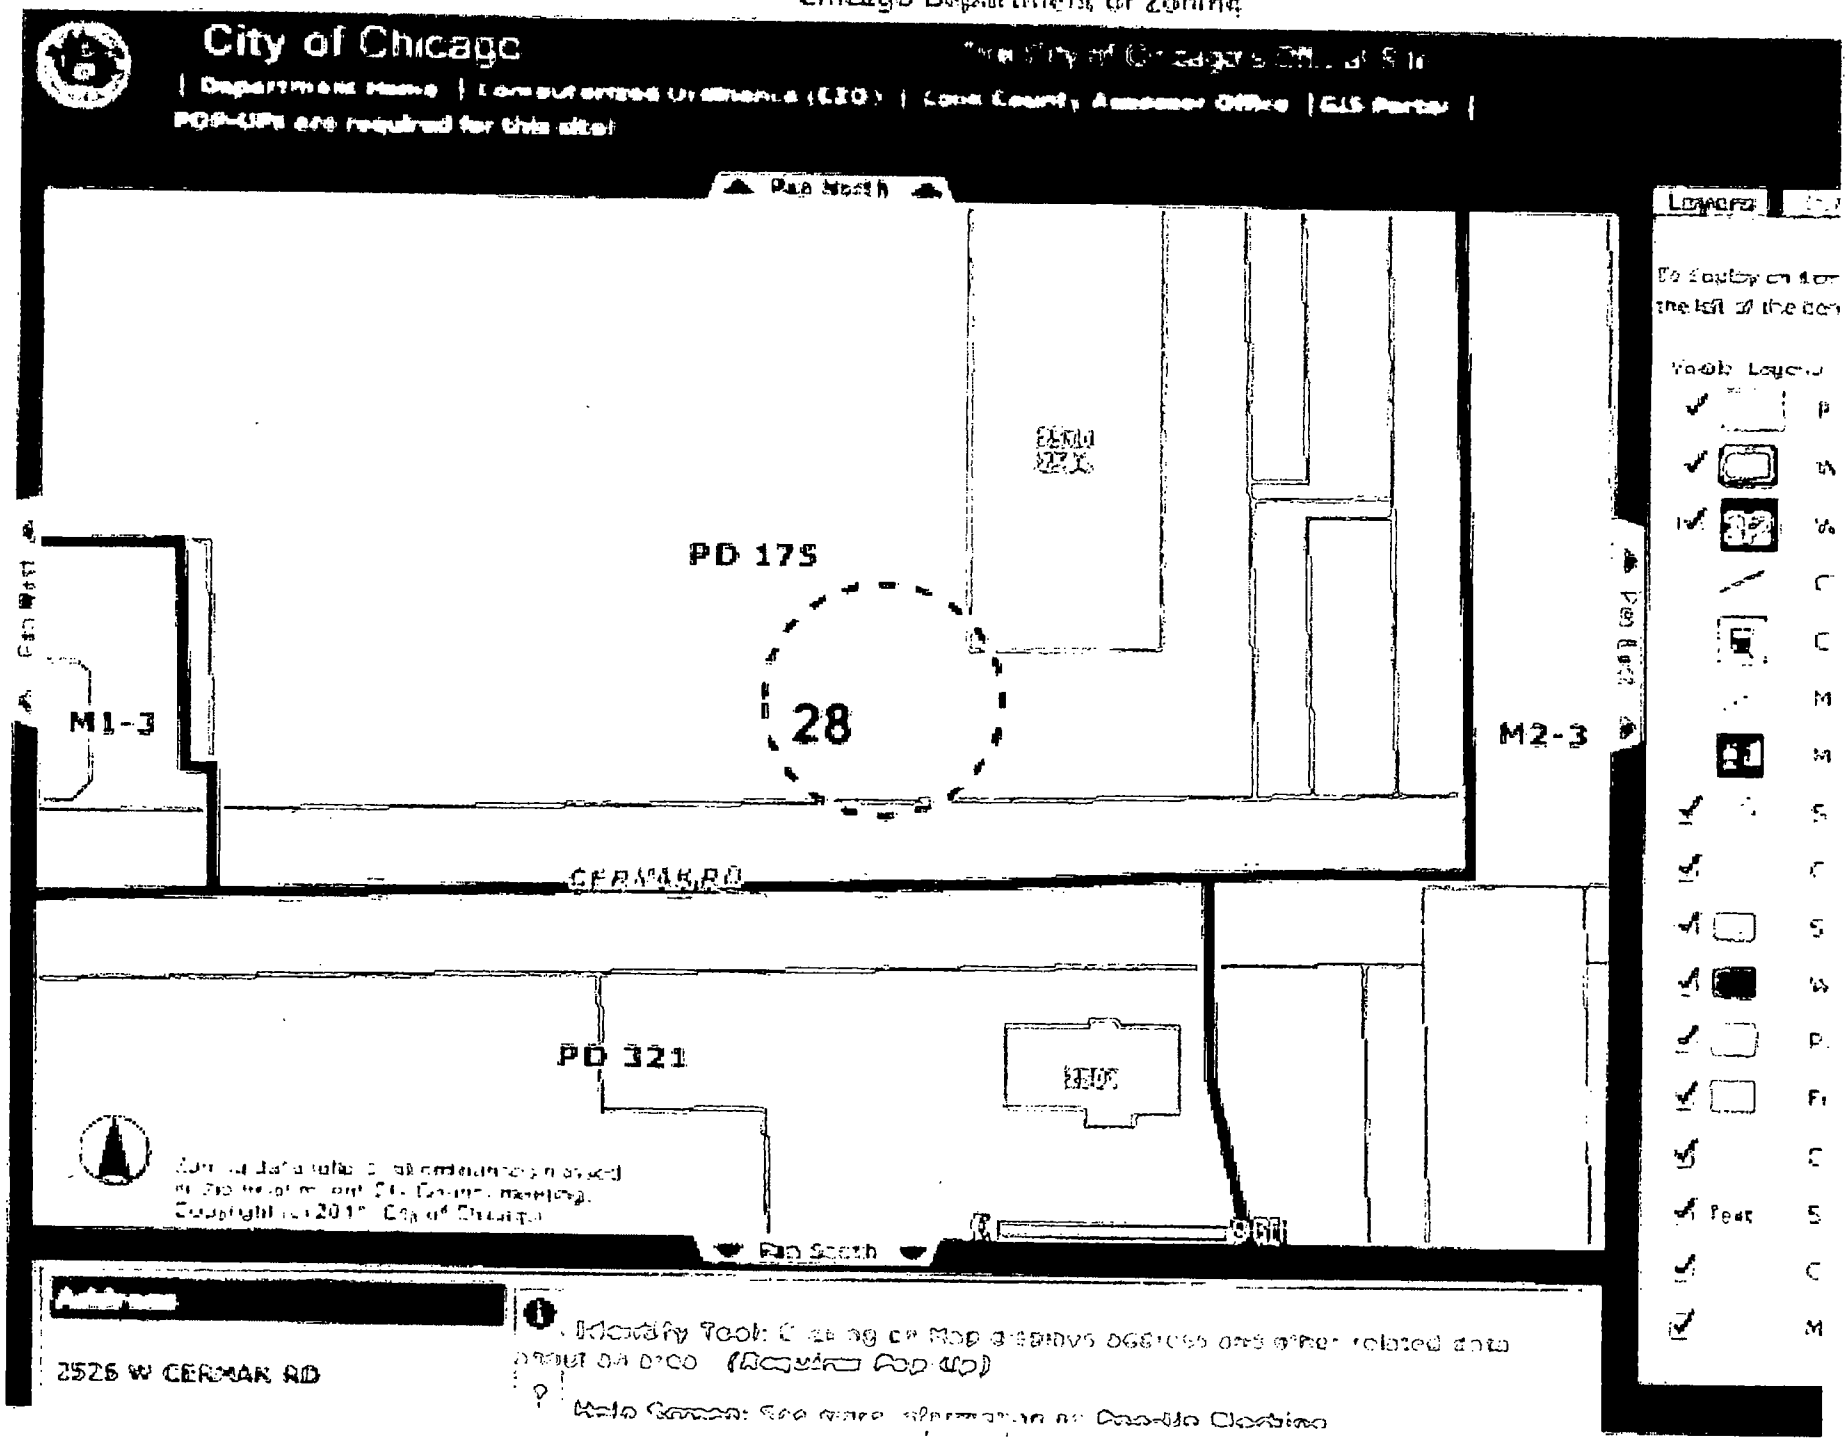

City of Chicago
Rahm Emanuel, Mayor

Department of Buildings
Patricia Scudiero, Commissioner

Affidavit of Compliance form to be submitted with supplemental application sign permit

Owner / Payer of sign permit: Viking Dynamics Plus Environment
address: 2525 W Cermak Rd Chicago IL

Sign contractor / Electrical contractor: The United Sign Corp. Inc.
Title:
Name:
Phone:
Email:
Fax:

Date: 1-19-16

Affidavit of Compliance for dynamic electronic message center display signs
Section 13-20-675(a)(2) of the municipal code of chicago

Stating that static message for sixteen (16) seconds, pursuant to
Signer of supplemental applicant for sign permit. Owner / payer
of inspector annual permit signing: Phone Legal (authorized agent)
shall abide by the provisions and comply to the municipal code of
Chicago

State: IL
County: Cook

Date: 3/1/2016

Notary Public:
Date: 3/1/2016
Expiration date: 9/1/2016

STEPHANIE BRENNEMAN
OFFICIAL SEAL
Notary Public, State of Illinois
My Commission Expires
September 17, 2016

City of Chicago Sign Permit Application Continued

Section 3 continued

Dimensions of Sign Structure (i.e. cabinet, frame, awning, canopy)

Length 6 ft 0 in Height 8 ft 0 in Depth 2 ft

Area 48 sq ft Weight 585

Shape of Sign regular

Sign Height above Grade:

Height to top of sign 14'-0"

Height to top of highest architectural element 22'-0"

Is sign illuminated? X Yes ☐ No

If sign in excess of 150 Sq. Ft. and/or 25 ft. in excess of 22 feet above grade, notice to City Council (Alder) pursuant to Section 13-20-680 of the Municipal Code of Chicago

Dimension of Sign Elements pursuant to Section 17-12-0601 of the Chicago Zoning Ordinance

Length 6 ft 0 in Height 8 ft Area 48.0 Sq Ft

Electrical Contractor will install ☐ New ☐ Existing X/A

Number of lamps 2 Type of lamps LED

Number of transformers 2 Voltage of transformers 120 V

Location of switch within out side sign

Static ☒ Yes ☐ No

Illuminated ☒ Yes ☐ No

Type of illumination LED

Dynamic Image Display ☒ Yes ☐ No

If affirmative, is sign located within a zoning district or within 660 feet of a public way subject to Section 13-20-675(d), 2 of the Municipal Code of Chicago?

Electronic Message Center Yes Message Duration 4 seconds

Self Illuminating Cabinets ☒ Yes ☐ No

What is the total of the sign face area devoted to dynamic image display? 48 Sq. Ft.

Section 4 - Zoning Information

Zoning District or Planned Development PD-775

Is sign located in a special sign district? ☐ Yes ☒ No

If yes ☐ Historic ☐ Entertainment ☐ Residential Business Planned Development

Total Street frontage of Zoning Lot 521 (Ft.)

Total Area of new sign 48 (Sq Ft.) Gross Area of all proposed signs 48 (Sq Ft.)

Total Area of all existing signs on Zoning Lot 1430 (Sq Ft.)

Picture of surrounding area & detailed drawing showing sign placement with before and after view

Drawings Complete ☐ Yes ☐ No

CITY OF CHICAGO SIGN PERMIT APPLICATION CONTINUED

Section 4 continued

Distance from outer edge of sign or structure to curb line: 14'-0" (Ft.)

Distance from inner edge of sign or sign structure to curb line: 29'-4" (Ft.)

Distance from:

Public Park 10 acres or more: _____ (Ft.)

Public Park 2 acres or more: _____ (Ft.)

Expressway or Rail Road: N/A (Ft.)

Lake Shore Drive: _____ (Ft.)

Michigan Avenue (Oak St. to Roosevelt Rd.): _____ (Ft.)

Residential District: _____ (Ft.)

Residential building in a B district: _____ (Ft.)

Existing off-premise/advertising signs on same side of street? ☐ Yes ☐ No

In a B or C District: _____ (Ft.)

In a D or M District: _____ (Ft.)

Waterways: _____ (Ft.)

Section 5 - Sign Permit History

Does the proposed sign, change, alter or replace an existing sign? ☐ Yes ☒ No

If yes, were permits issued for the sign being replaced, changed or altered? ☐ Yes ☒ No

If yes, please list each permit number and date each permit was issued:

Permit Number: _____ Date issued: _____

Permit Number: _____ Date issued: _____

Permit Number: _____ Date issued: _____

Permit Number: _____ Date issued: _____

Does the proposed sign change a static sign to a dynamic image display sign? ☐ Yes ☒ No

Does the proposed sign change or alter the square footage or the height of the sign or sign structure? ☐ Yes ☒ No

Does the proposed sign change an on-premise sign to an off-premise/advertising sign? ☐ Yes ☒ No

Section 6 - Attestation and Signatures

We the undersigned, under penalty of perjury, do hereby affirm and attest that the above information is true, complete, and correct and acknowledge that incorrect information is grounds to revoke or rescind a permit.

Owner of Real Property: F. DRIMONAS Date 1/27/16

Lessee of Real Property: N/A Date

Expediter: N/A Date

Supervising Electrician: [signature] Date Jan 26, 16

Sign Erector: [signature] Date Jan 26 16

Picture or rendering must be attached depicting sign placement with before and after view.

City of Chicago

Office of the City Clerk

Document Tracking Sheet

Or2016-125

Meeting Date:	3/16/2016
Sponsor(s):	Waguespack (32)
Type:	Order
Title:	Issuance of permits for sign(s)/signboard(s) at 1520 W North Ave (45 feet above grade)
Committee(s) Assignment:	Committee on Zoning, Landmarks and Building Standards

ORDERED, That the Commissioner of the Building Department is hereby directed to issue a sign permit to:

DeSign Group Signage
2135 Frontage Rd.
Des Plaines, IL 60018

For the erection of a sign / signboard over twenty-four (24) feet in height and / or over one hundred (100) square feet (in area of one face) at:

Mercedes Benz of Chicago
1520 W. North Ave.
Chicago, IL 60642

With the following Dimensions, height, and square foot area:

Dimensions: **51'2" by 4'11"**
Height Above Grade / Roof to top of Sign: **45 feet above grade**
Total Square Foot Area: **255 square feet**

Such signs shall comply with all provisions of Title 17 of the Chicago Zoning Ordinance and all other applicable provisions of the Municipal Code of the City of Chicago governing the construction and maintenance of outdoor signs, sign boards, and structures.

Scott Waguespack
Alderman, 32nd Ward

City of Chicago

Office of the City Clerk

Document Tracking Sheet

Or2016-126

Meeting Date:	3/16/2016
Sponsor(s):	Waguespack (32)
Type:	Order
Title:	Issuance of permits for sign(s)/signboard(s) at 1755 W Armitage Ave
Committee(s) Assignment:	Committee on Zoning, Landmarks and Building Standards

COMMITTEE ON ZONING, LANDMARKS & BUILDING STANDARDS

(signs)

ORDERED, That the Commissioner of Buildings is hereby directed to issue a sign permit to:

Poblocki Sign Company
922 S. 70th Street
Milwaukee, WI 53214

For the erection of a sign/signboard over 24 feet in height and/or 100 square feet (in area of one face) at:

1755 W. Armitage Ave (Bulley & Andrews)
Chicago, IL 60622

Dimensions: 1'9" x 28'7" - two seats east and west **Height:**

Height above grade/roof to top of sign: 56'6" (See drawing 71916 LL-01)

TOTAL SQUARE FOOT AREA: 50.05 sq' each

Such sign(s) shall comply with all applicable provisions of TITLE 17 of the Chicago Zoning Ordinance and all other applicable provisions of the Municipal Code of the CITY OF CHICAGO governing the construction and maintenance of outdoor sign, signboards and structures.

Scott Waguespack
Alderman, 32nd Ward

City of Chicago

Or2016-127

Office of the City Clerk

Document Tracking Sheet

Meeting Date:	3/16/2016
Sponsor(s):	Waguespack (32)
Type:	Order
Title:	Issuance of permits for sign(s)/signboard(s) at 1520 W North Ave (60 feet above grade)
Committee(s) Assignment:	Committee on Zoning, Landmarks and Building Standards

ORDERED, That the Commissioner of the Building Department is hereby directed to issue a sign permit to:

DeSign Group Signage
2135 Frontage Rd.
Des Plaines, IL 60018

For the erection of a sign / signboard over twenty-four (24) feet in height and / or over one hundred (100) square feet (in area of one face) at:

Mercedes Benz of Chicago
1520 W. North Ave.
Chicago, IL 60642

With the following Dimensions, height, and square foot area:

Dimensions: **51'2" by 4'11"**
Height Above Grade / Roof to top of Sign: **60 feet above grade**
Total Square Foot Area: **255 square feet**

Such signs shall comply with all provisions of Title 17 of the Chicago Zoning Ordinance and all other applicable provisions of the Municipal Code of the City of Chicago governing the construction and maintenance of outdoor signs, sign boards, and structures.

Scott Waguespack
Alderman, 32nd Ward

City of Chicago

Or2016-128

Office of the City Clerk

Document Tracking Sheet

Meeting Date:	3/16/2016
Sponsor(s):	Waguespack (32)
Type:	Order
Title:	Issuance of permits for sign(s)/signboard(s) at 1701 W North Ave
Committee(s) Assignment:	Committee on Zoning, Landmarks and Building Standards

COMMITTEE ON ZONING, LANDMARKS & BUILDING STANDARDS

(signs)

ORDERED, That the Commissioner of Buildings is hereby directed to issue a sign permit to:

Icon Identity Solutions, Inc.
1418 Elmhurst Road
Elk Grove Village, IL 6007

For the erection of a sign/signboard over 24 feet in height and/or 100 square feet (in area of one face) at:

1701 W. North Avenue- North Facing Elevation
Chicago, IL 60622

Dimensions: 40'-0" **Height:** 4"

Height above grade/roof to top of sign: 12'0" grade to bottom of sign

TOTAL SQUARE FOOT AREA: 160 sq. ft.

Such sign(s) shall comply with all applicable provisions of TITLE 17 of the Chicago Zoning Ordinance and all other applicable provisions of the Municipal Code of the CITY OF CHICAGO governing the construction and maintenance of outdoor sign, signboards and structures.

Scott Waguespack
Alderman, 32nd Ward

City of Chicago

Or2016-129

Office of the City Clerk

Document Tracking Sheet

Meeting Date:	3/16/2016
Sponsor(s):	Waguespack (32)
Type:	Order
Title:	Issuance of permits for sign(s)/signboard(s) at 2545 W Diversey Ave
Committee(s) Assignment:	Committee on Zoning, Landmarks and Building Standards

COMMITTEE ON ZONING, LANDMARKS & BUILDING STANDARDS

(signs)

ORDERED, That the Commissioner of Buildings is hereby directed to issue a sign permit to:

Parvin - Clauss Sign Co.
165 Tubeway Dr
Carol Stream, IL 600188

For the erection of a sign/signboard over 24 feet in height and/or 100 square feet (in area of one face) at:

Baum Realty
2545 W. Diversey Ave
Chicago, IL 60647

Dimensions: 11'1" **Height:** 2'3"

Height above grade/roof to top of sign: 40' (See drawing 71916 LL-01)

TOTAL SQUARE FOOT AREA: 25 sq. ft.

Such sign(s) shall comply with all applicable provisions of TITLE 17 of the Chicago Zoning Ordinance and all other applicable provisions of the Municipal Code of the CITY OF CHICAGO governing the construction and maintenance of outdoor sign, signboards and structures.

Scott Waguespack
Alderman, 32nd Ward

City of Chicago

Or2016-140

Office of the City Clerk

Document Tracking Sheet

Meeting Date:	3/16/2016
Sponsor(s):	Napolitano (41)
Type:	Order
Title:	Issuance of permits for sign(s)/signboard(s) at American Airlines Chicago O'Hare International Airport
Committee(s) Assignment:	Committee on Zoning, Landmarks and Building Standards

Committee on Zoning, Landmarks
and Building Standards
City Council Meeting
Alderman Anthony Napolitano 41st Ward
Sign Order

ORDERED, That the Commissioner of Buildings is hereby directed to issue a sign permit to:

Midwest Sign & Lighting, Inc.
4910 W Wilshire BLVD
Country Club Hills, IL. 60478

For the erection of a sign/signboard over 24 feet in height and/or over 100 square feet (in area of one face) at:

American Airlines ORD Hanger

Dimensions: length 76' 6 3/8" height 18' 0"

Height above grade/roof to top of sign 67 feet

Total Square Foot Area 1378.5 square feet

Elevation 49 feet

Such sign shall comply with all applicable provisions of TITLE 17 of the Chicago Zoning Ordinance and all other applicable provisions of the Municipal Code of the City of Chicago governing the construction and maintenance of outdoor signs, signboards and structures.

4/15

Anthony Napolitano
Alderman, 41st Ward

Sign #9 [723] - Option 2

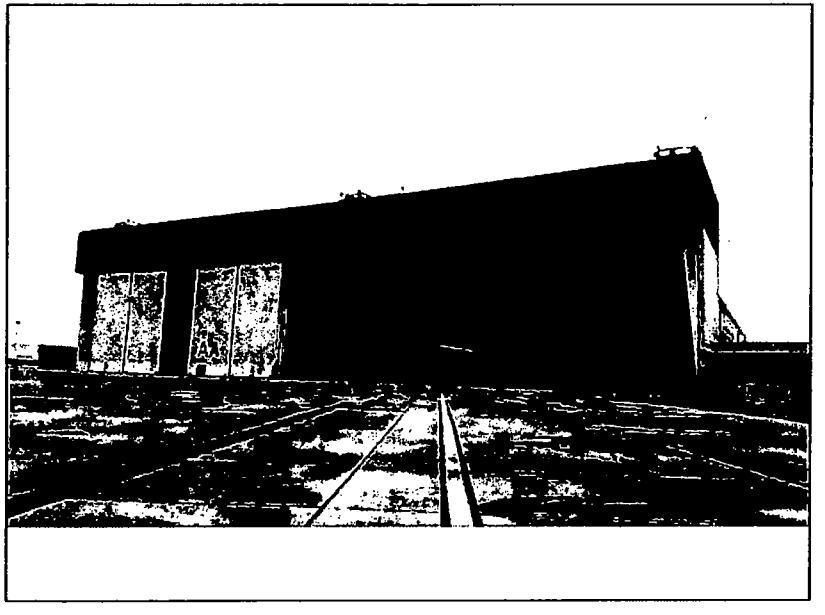

Existing: Paint

☐ Pylon/Monument	☐ Letterset	☐ Vinyl	☐ Wall Sign
☐ Directional	☐ Illuminated	☐ Single Face	■ Other
☐ Panel	☐ Non-Illuminated	☐ Double Face	

Height: 8'-0"

Width: 19'-0"

Comments:

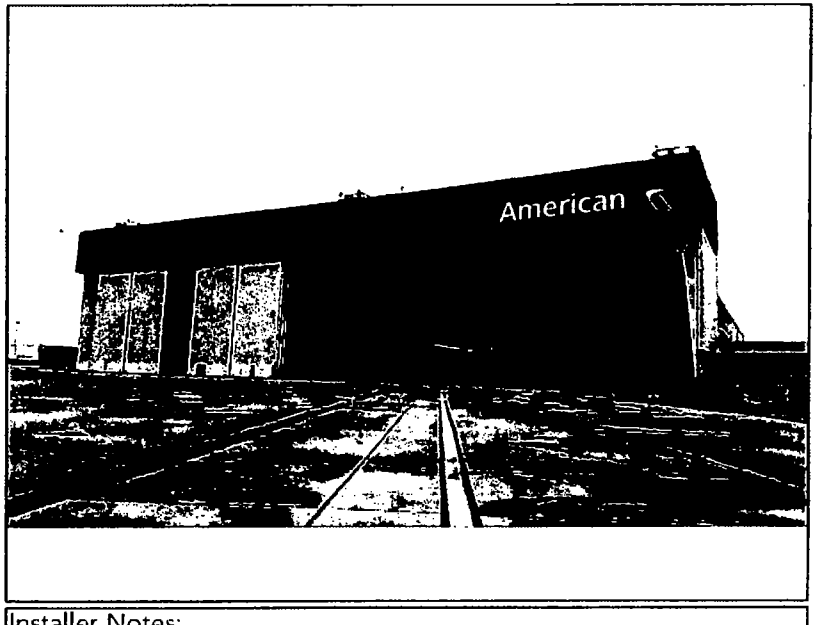

Recommended: Custom Letterset

☐ Pylon/Monument	■ Letterset	☐ Vinyl	☐ Wall Sign
☐ Directional	■ Illuminated	☐ Single Face	☐ Other
☐ Panel	☐ Non-Illuminated	☐ Double Face	

Height: 18 '-0"

Width: 76'-4.64"

Comments:

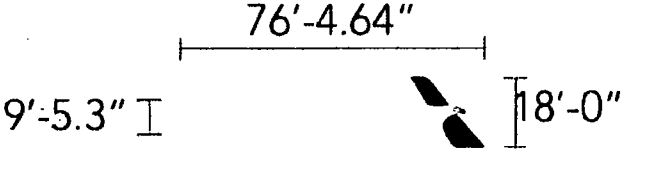

Installer Notes:
Remove existing paint. Install new letterset in its place.

Restoration Requirements:
Patch/paint/repair as required.

colite

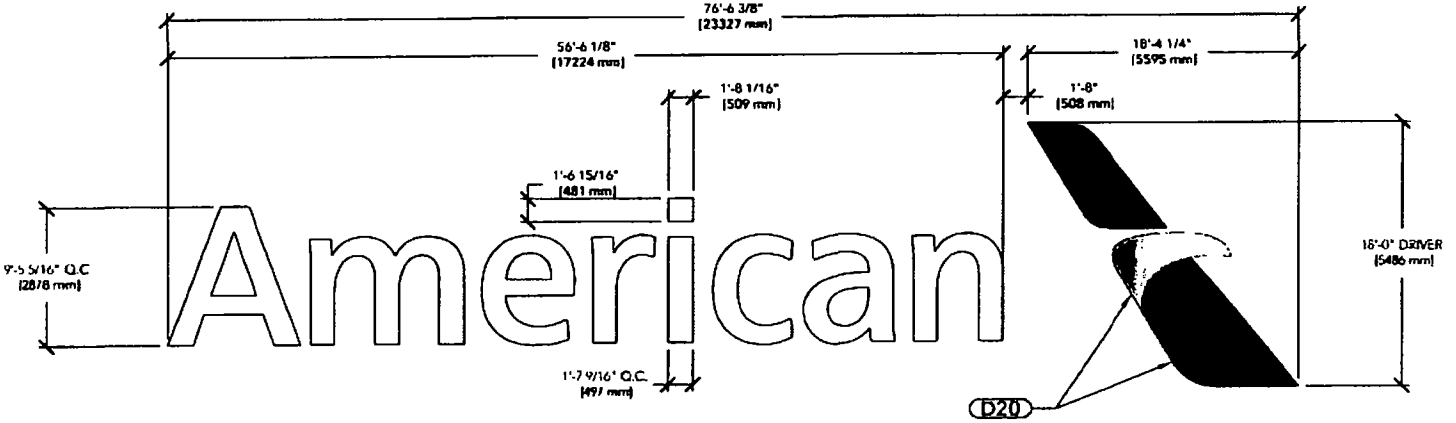

ELEVATION
SCALE: 1/8" = 1'-0"

PAINT	VINYL	DIGITAL PRINT
(P27) MATTHEWS N202 WHITE		(D20) 3M PANAGRAPHICS III FULL COLOR GRAPHICS PRINT

THIS SIGN TO BEAR UNDERWRITERS LABEL

NOTE: THIS SIGN IS INTENDED TO BE INSTALLED IN ACCORDANCE WITH THE REQUIREMENTS OF ARTICLE 600 OF THE NATIONAL ELECTRICAL CODE AND/OR OTHER APPLICABLE LOCAL CODES. THIS INCLUDES PROPER GROUNDING AND BONDING OF THE SIGN

100-277 VOLTS
NOTICE TO SIGN INSTALLER:
THE VOLTAGE AT THIS SIGN MUST BE BETWEEN 100 & 277 VOLTS FOR THIS SIGN TO OPERATE PROPERLY.
NOTE: SPLICE CONNECTION BOX AND TRANSFORMER MUST NOT BE EXPOSED TO OUTSIDE WEATHER CONDITIONS.

colite
5 TECHNOLOGY CIRCLE
COLUMBIA SC 29203
P 803.926.7926

THIS IS AN ORIGINAL UNPUBLISHED DESIGN CREATED BY COLITE. IT IS SUBMITTED FOR YOUR PERSONAL USE IN CONNECTION WITH THE PROJECT PLANNED FOR YOU BY COLITE. IT IS NOT TO BE SHOWN TO ANYONE OUTSIDE YOUR ORGANIZATION NOR IS IT TO BE USED, REPRODUCED, COPIED OR EXHIBITED IN ANY FASHION WHATSOEVER ALL OR ANY PART OF THIS DESIGN (EXCEPTING REGISTERED TRADEMARKS) REMAIN THE PROPERTY OF COLITE.

DRAWING NUMBER
AMA-150553

TITLE
STD ILL 18ft CHAN

SIGN TYPE

CUSTOMER
AMERICAN AIRLINES

LOCATION
VARIOUS

DATE
09-30-15

DRAWN BY	PRINT
PH	11X17

REV	BY	DATE	DESCRIPTION
R	PH	09-30-15	CREATED DRAWING
R1	MD	10-10-15	REVISED FLIGHT LOGO DESIGN TO FLEETFACE
R2	MD	10-16-15	REVISED CALLOUT CORRECTIONS
R3	MD	12-25-15	ADDED STEEL ANGLES FOR INTERIOR (ITEM 19) AND EXTERIOR (ITEM 27)
R4	MD	12-26-15	REVISED CALLOUT CORRECTIONS (ITEM 20)
R5	PH	3-9-16	ITEM 10, 11, 12 TO K2 WAS (K1) PER ENGINEER REVIEW

SHEET 1 OF 3

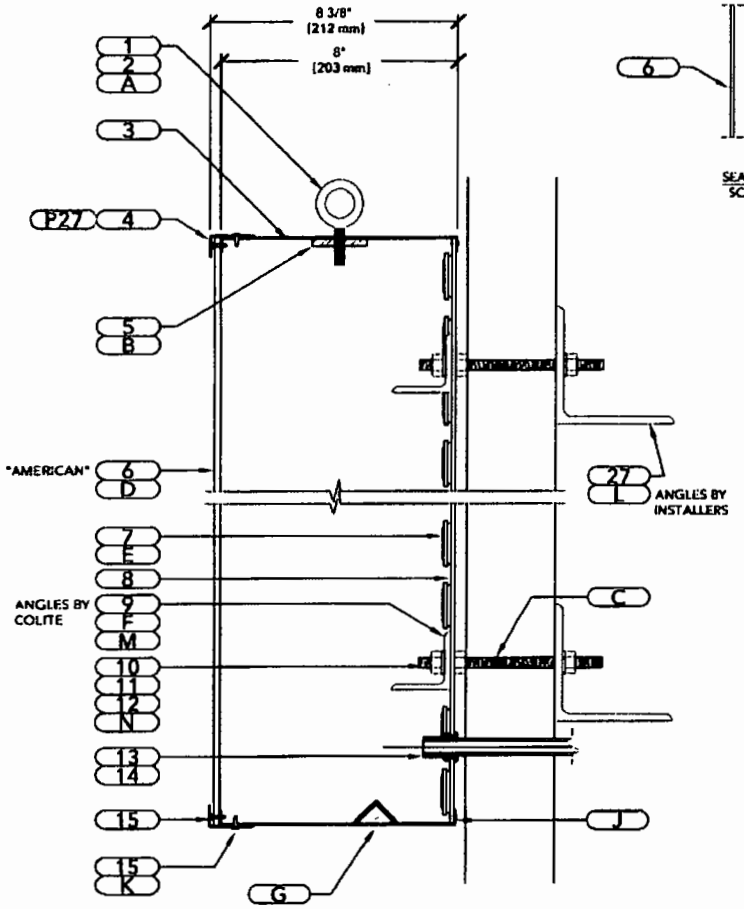

LETTERSET SECTION DETAIL
SCALE: 3" = 1'-0"

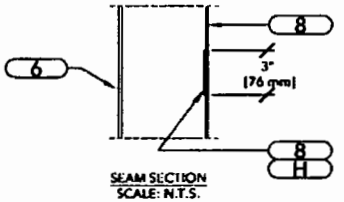

SEAM SECTION
SCALE: N.T.S.

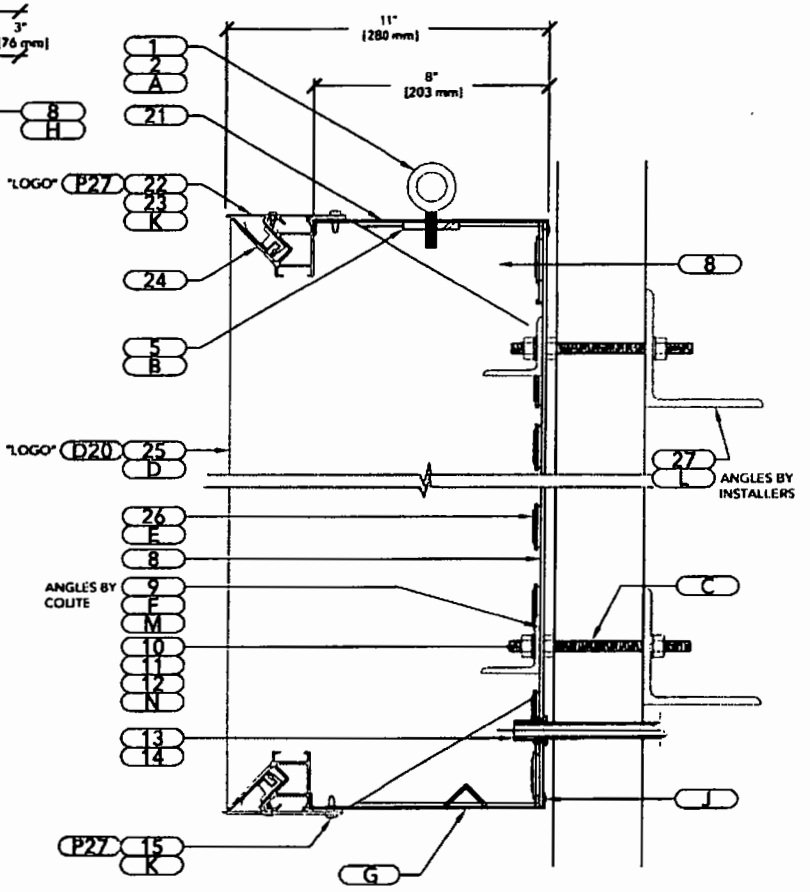

LOGO SECTION DETAIL
SCALE: 3" = 1'-0"

PAINT	VINYL	DIGITAL PRINT
(P27) MATTHEWS N202 WHITE		(D20) 3M PANAGRAPHICS IJ FUJI COLOR GRAPHICS PRINT

THIS SIGN TO BEAR UNDERWRITERS LABEL

NOTE: THIS SIGN IS INTENDED TO BE INSTALLED IN ACCORDANCE WITH THE REQUIREMENTS OF ARTICLE 600 OF THE NATIONAL ELECTRICAL CODE AND/OR OTHER APPLICABLE LOCAL CODES. THIS INCLUDES PROPER GROUNDING AND BONDING OF THE SIGN

100-277 VOLTS
NOTICE TO SIGN INSTALLER:
THE VOLTAGE AT THIS SIGN MUST BE BETWEEN 100 & 277 VOLTS FOR THIS SIGN TO OPERATE PROPERLY.
NOTE: SPLICE CONNECTION BOX AND TRANSFORMER MUST NOT BE EXPOSED TO OUTSIDE WEATHER CONDITIONS.

colite
5 TECHNOLOGY CIRCLE
COLUMBIA SC 29203
P 803 926 7926

THIS IS AN ORIGINAL UNPUBLISHED DESIGN CREATED BY COLITE. IT IS SUBMITTED FOR YOUR PERSONAL USE IN CONNECTION WITH THE PROJECT PLANNED FOR YOU BY COLITE. IT IS NOT TO BE SHOWN TO ANYONE OUTSIDE YOUR ORGANIZATION NOR IS IT TO BE USED, REPRODUCED, COPIED OR EXHIBITED IN ANY FASHION WHATSOEVER ALL OR ANY PART OF THIS DESIGN (EXCEPTING REGISTERED TRADEMARKS) REMAIN THE PROPERTY OF COLITE.

DRAWING NUMBER
AMA-150553

TITLE
STD ILL 18ft CHAN

SIGN TYPE

CUSTOMER
AMERICAN AIRLINES

LOCATION
VARIOUS

DATE
09-30-15

DRAWN BY	PRINT
PH	11X17

REV	BY	DATE	DESCRIPTION
M	PH	09-16-15	CREATED DRAWING
R1	MD	09-16-16	REVISED FLIGHT LOGO DESIGN TO FLEATACE
R2	MD	09-16-16	REVISED CALLOUT CORRECTIONS
R3	MD	09-26-16	ADDED D-STEEL ANGLES FOR INTERIOR (ITEM 9) AND EXTERIOR (ITEM 27)
R4	MD	09-26-16	REVISED CALLOUT CORRECTIONS (ITEM 20)
R5	PH	09-29-16	ITEM 10, 11, 12 TO X" WAS (X") PER ENGINEER REVIEW

SHEET 2 OF 3

ITEM #	PART #	DESCRIPTION	QTY
1	1000-147	3/8" X 1 1/4" EYEBOLT	10 EA
3	300-3	.080" X 48" X 120" PRE-PAINTED WHITE ALUMINUM SHEET	6 SHT
4	300-31	3/4" X 1 1/2" X .060" ALUMINUM SOFT ANGLE	411 LF
5	300-49	1/4" X 6" X 12'-0" ALUMINUM FLAT BAR	3 LF
6	100-90	.177" X 100" REEL STOCK #2447 POLYCARBONATE	115 LF
7	600-128	GEPM71-2 POWER MAX LED	TBD
8	300-9	1/8" X 60" X 120" ALUMINUM SHEET	10 SHT
9	400-14	3/16" X 2" X 2" STEEL ANGLE	88 LF
13	1400-72	1/2" DIA PAIGE ELECTRIC 18"L WALL BUSTER	11 EA
14	1000-167	1/2" LOCK NUT	11 EA
15	1000-156	#8 X 1/2" SS FPH TCS SCREW	A/R
17	1400-1	16-2 STR N SHIELD CMP TAPPEN WIRE	110 LF
21	300-3	.080" X 48" X 120" PRE-PAINTED WHITE ALUMINUM SHEET	9 SHT
22	300-86	SIGNCOMP #2121 RETRO BLEED RETAINER	68 LF
23	1000-165	#5175 HINGE SCREW	A/R
24	300-53	SIGNCOMP #2104 RETRO BLEED EXTRUSION	68 LF
26	600-131	GESS71-1 SINGLE SIDED POWER STRIP	A/R
27		3/8" X 4" X 4" STEEL ANGLE	88 LF

ITEM #	PART #	DESCRIPTION	QTY
2	1000-164	ROUND NYLON PLUG 3/8" DIA 9688K241	10 EA
10	1000-66	1/2"X6 ALL THREAD	50 EA
11	1000-24	1/2" ZINC FIN USS FLAT WASHER	100 EA
12	1000-132	1/2-13 SS FHN	150 EA
16	600-24	GEPS12-60W-100-277V 12V 60W LED PS	A/R
18	PATTERN	MOUNTING PATTERN	1 EA
19	PAINT	TOUCH UP PAINT (P27)	1 EA
20	600-3	TRANSCO TRANSFORMER BOX 18" X 7" X 7"	TBD

ITEM #	PART #	DESCRIPTION	QTY
25	SC	3M PANAGRAPHICS III	1 EA

- (A) AFTER INSTALLATION, REPLACE (ITEM 1) WITH (ITEM 2), PAINT TO MATCH RETURNS
- (B) DRILL & TAP 1/4" ALUMINUM FLAT BAR TO RECEIVE (ITEM 1)
- (C) INSTALLER TO ENSURE THAT ALL PENETRATIONS ARE TO BE WATER TIGHT IN EXTERNAL APPLICATIONS
- (D) FACES TO BE MECHANICALLY FASTENED TO RETAINERS
- (E) LETTERS POWERED BY A REMOTE CLASS (2) POWER SUPPLY, TO HAVE 12 INCH GROUND /TAIL WHIP
- (F) DRILL & TAP TO RECEIVE (ITEM 10)
- (G) (MIN 2) 1/4" WEEP HOLES PER LETTER, LOCATE AT EACH LOW POINT w/ LIGHT SHIELD COVER
- (H) VERSILOK 3" WIDE FISH PLATE TO EACH SIDE @ INTERIOR PANEL BACKER SEAM
- (J) SECURE RETURNS AND BACKS VIA RIVETS AS REQ'D; SEAMS BETWEEN RETURNS AND BACKS ARE TO CAULKED
- (K) PAINTED TO MATCH RETURN
- (L) MOUNTING ANGLES TO BE SUPPLIED BY INSTALLER
- (M) ANGLES TO BE RIVETED TO BACKS
- (N) NUTS TO BE TACK WELDED TO INSIDE OF ANGLE

PAINT	VINYL	DIGITAL PRINT
(P27) MATTHEWS #202 WHITE		(D20) 3M PANAGRAPHICS III FULL COLOR GRAPHICS PRINT

THIS SIGN TO BEAR UNDERWRITERS LABEL

NOTE: THIS SIGN IS INTENDED TO BE INSTALLED IN ACCORDANCE WITH THE REQUIREMENTS OF ARTICLE 600 OF THE NATIONAL ELECTRICAL CODE AND/OR OTHER APPLICABLE LOCAL CODES. THIS INCLUDES PROPER GROUNDING AND BONDING OF THE SIGN

100-277 VOLTS
NOTICE TO SIGN INSTALLER:
THE VOLTAGE AT THIS SIGN MUST BE BETWEEN 100 & 277 VOLTS FOR THIS SIGN TO OPERATE PROPERLY.
NOTE: SPLICE CONNECTION BOX AND TRANSFORMER MUST NOT BE EXPOSED TO OUTSIDE WEATHER CONDITIONS.

colite
5 TECHNOLOGY CIRCLE
COLUMBIA SC 29203
P 803 926 7926

THIS IS AN ORIGINAL UNPUBLISHED DESIGN CREATED BY COLITE. IT IS SUBMITTED FOR YOUR PERSONAL USE IN CONNECTION WITH THE PROJECT PLANNED FOR YOU BY COLITE. IT IS NOT TO BE SHOWN TO ANYONE OUTSIDE YOUR ORGANIZATION NOR IS IT TO BE USED, REPRODUCED, COPIED OR EXHIBITED IN ANY FASHION WHATSOEVER ALL OR ANY PART OF THIS DESIGN (EXCEPTING REGISTERED TRADEMARKS) REMAIN THE PROPERTY OF COLITE.

DRAWING NUMBER
AMA-150553

TITLE
STD ILL 18in CHAN

SIGN TYPE

CUSTOMER
AMERICAN AIRLINES

LOCATION
VARIOUS

DATE
09-30-15

DRAWN BY	PRINT
PH	11X17

REV	BY	DATE	DESCRIPTION
N	PH	09-30-15	CREATED DRAWING
R1	MD	02-16-16	REVISED FLIGHT LOGO DESIGN TO FLEX FACE
R2	MD	02-16-16	REVISED CALLOUT CORRECTIONS
R3	MD	02-26-16	ADDED D STEEL ANGLES FOR INTERIOR (ITEM 9) AND EXTENDED (ITEM 25)
R4	MD	02-26-16	REVISED CALLOUT CORRECTIONS (ITEM 20)
R5	PH	3-9-16	ITEM 10, 11, 12 TO 2" WAS OK'D PER ENGINEER REVIEW

SHEET 3 OF 3

City of Chicago

Office of the City Clerk

Document Tracking Sheet

Or2016-141

Meeting Date:	3/16/2016
Sponsor(s):	Tunney (44)
Type:	Order
Title:	Issuance of permits for sign(s)/signboard(s) at 1300 W Belmont Ave - west side
Committee(s) Assignment:	Committee on Zoning, Landmarks and Building Standards

COMMITTEE ON ZONING, LANDMARKS and BUILDING STANDARDS

(Signs)

ORDERED, That the Commissioner of Buildings is hereby directed to issue a sign permit to:

Poblocki Sign Company LLC

922 S. 70th Street

West Allis, WI 53214

For the erection of a sign/signboard over 24 feet in height and/or 100 square feet (in area of one face) at:

RUSH

1300 W. Belmont Ave

Chicago, IL 60657

Dimensions: Length: 10 feet – 11 5/16 inches Height: 2 feet - 6 inches

Height above grade/roof to top of sign: 57 feet - 6 inches

TOTAL SQUARE FOOT AREA: 27.5 square feet (West Side of Building)

Such sign(s) shall comply with all applicable provisions of TITLE 17 of the Chicago Zoning Ordinance and all other applicable provisions of the Municipal Code of the CITY OF CHICAGO governing the construction and maintenance of outdoor sign, signboards and structures.

Thomas M. Tunney

March 16, 2016

City of Chicago

Office of the City Clerk

Document Tracking Sheet

Or2016-143

Meeting Date:	3/16/2016
Sponsor(s):	Tunney (44)
Type:	Order
Title:	Issuance of permits for sign(s)/signboard(s) at 1300 W Belmont Ave - east side
Committee(s) Assignment:	Committee on Zoning, Landmarks and Building Standards

COMMITTEE ON ZONING, LANDMARKS and BUILDING STANDARDS

(Signs)

ORDERED, That the Commissioner of Buildings is hereby directed to issue a sign permit to:

Poblocki Sign Company LLC

922 S. 70th Street

West Allis, WI 53214

For the erection of a sign/signboard over 24 feet in height and/or 100 square feet (in area of one face) at:

RUSH

1300 W. Belmont Ave

Chicago, IL 60657

Dimensions: Length: 10 feet – 11 5/16 inches Height: 2 feet - 6 inches

Height above grade/roof to top of sign: 40 feet - 0 inches

TOTAL SQUARE FOOT AREA: 27.5 square feet (East Side of Building)

Such sign(s) shall comply with all applicable provisions of TITLE 17 of the Chicago Zoning Ordinance and all other applicable provisions of the Municipal Code of the CITY OF CHICAGO governing the construction and maintenance of outdoor sign, signboards and structures.

Thomas M. Tunney

March 16, 2016

City of Chicago

Or2016-144

Office of the City Clerk

Document Tracking Sheet

Meeting Date:	3/16/2016
Sponsor(s):	Pawar (47)
Type:	Order
Title:	Issuance of permits for sign(s)/signboard(s) at 3914 N Lincoln Ave - 237 sq. ft.
Committee(s) Assignment:	Committee on Zoning, Landmarks and Building Standards

Committee on Zoning, Landmarks
and Building Standards
City Council Meeting
Alderman Ameya Pawar
Sign Order

ORDERED, that the Commissioner of Buildings is hereby directed to issue a sign permit to:

SIGNMAX
1018 LUNT AVE.
SCHAUMBURG, IL 60193

For the erection of a sign/signboard over 24 feet in height and/or over 100 square feet (in area of one face) at:

CRAWFORD SUPPLY GROUP
3914 N. LINCOLN AVE.
CHICAGO, IL 60613

Dimensions: length 49' height 4'-10"

Height above grade/roof to top of sign 13'-10"

Total Square Foot Area 237

Elevation: EAST – Permit: #100636148

Such sign shall comply with all applicable provisions of TITLE 17 of the Chicago Zoning Ordinance and all other applicable provisions of the Municipal Code of the City of Chicago governing the construction and maintenance of outdoor signs, signboards and structures.

Alderman Ameya Pawar
Ward 47

tolal sign lettering sizes 8" x 50'

52 ft

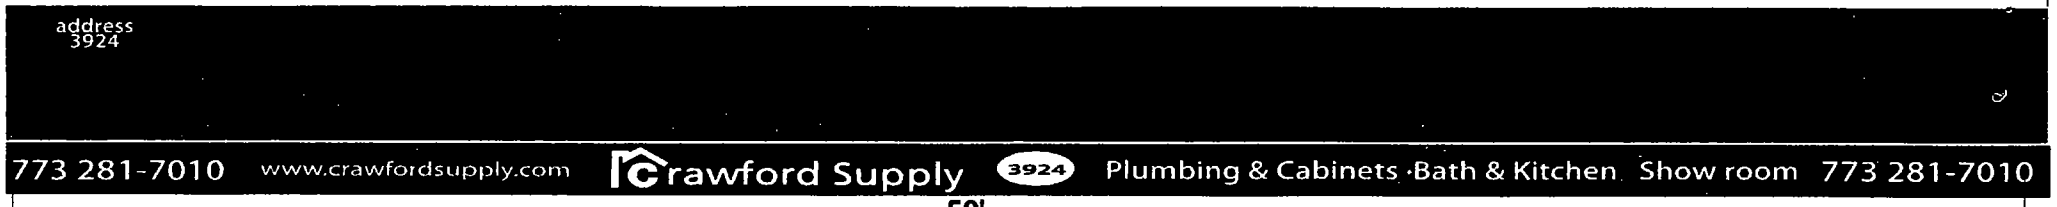

50'

tolal sign lettering sizes 8" x 47'

49 ft

47'

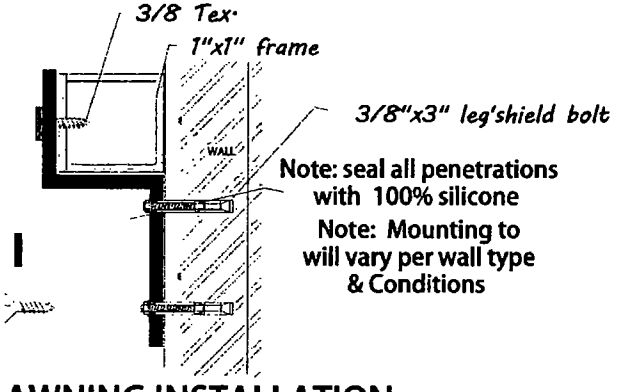

tolal sign lettering sizes none

25 ft

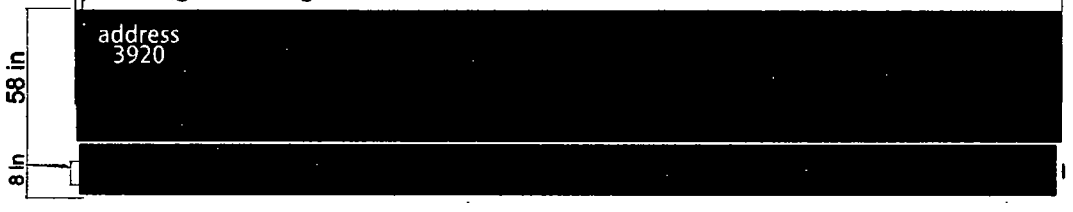

AWNING INSTALLATION

all 1'x1' aluminum tubing & framing

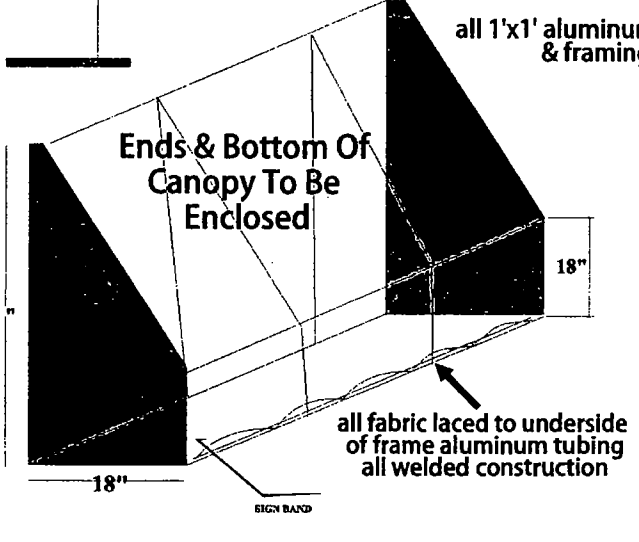

tolal sign lettering sizes 8" x 27'

29 ft

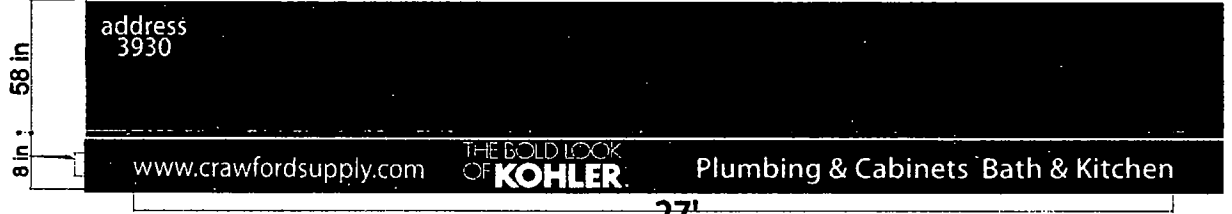

27'

TarginSign Systems

DATE: 1-10-2016

PRO #: TG5207

DRAWN BY: sag

REV #: steve

ACCOUNT REPRESENTATIVE
Steve Gruber

all blue/ black sunbrella covers

plan# 008 tg 2016

NOTES:

Address Locations

Crawford Supply Group
3914-3930 N. Lincoln Ave
Chicago Il 60613

COPYRIGHT NOTI
This drawing and all repro
thereof are the proper
TARGIN SIGN SYSTE
and may not be reprod
published, changed or u
any way without written c

160 W Irving Pk Rd. Wood Dale Il 60191 Ph.630-766-7667 Fax

DATE: 1 -10-2016

PRO #: TG5207

DRAWN BY: sag

REV #: steve

ACCOUNT REPRESENTATIVE
Steve Gruber

★ all blue / blk sunbrella covers

NOTES: Address Locations

Crawford Supply Group
3914-3930 N. Lincoln Ave
Chicago Il 60613

COPYRIGHT NOTICE
This drawing and all reproduc
thereof are the property
TARGIN SIGN SYSTEM
and may not be reproduce
published, changed or use
any way without written con

160 W Irving Pk Rd. Wood Dale Il 60191 Ph.630-766-7667 Fax.630-76

City of Chicago

Or2016-145

Office of the City Clerk

Document Tracking Sheet

Meeting Date:	3/16/2016
Sponsor(s):	Pawar (47)
Type:	Order
Title:	Issuance of permits for sign(s)/signboard(s) at 3914 N Lincoln Ave - 140 sq. ft.
Committee(s) Assignment:	Committee on Zoning, Landmarks and Building Standards

Committee on Zoning, Landmarks
and Building Standards
City Council Meeting
Alderman Ameya Pawar
Sign Order

ORDERED, that the Commissioner of Buildings is hereby directed to issue a sign permit to:

SIGNMAX
1018 LUNT AVE.
SCHAUMBURG, IL 60193

For the erection of a sign/signboard over 24 feet in height and/or over 100 square feet (in area of one face) at:

CRAWFORD SUPPLY GROUP
3914 N. LINCOLN AVE.
CHICAGO, IL 60613

Dimensions: length 29' height 4'-10"

Height above grade/roof to top of sign 13'-10"

Total Square Foot Area 140

Elevation: EAST – Permit: #100636149

Such sign shall comply with all applicable provisions of TITLE 17 of the Chicago Zoning Ordinance and all other applicable provisions of the Municipal Code of the City of Chicago governing the construction and maintenance of outdoor signs, signboards and structures.

Alderman Ameya Pawar
Ward 47

tolal sign lettering sizes 8" x 50'

52 ft

address
3924

773 281-7010 www.crawfordsupply.com Crawford Supply 3924 Plumbing & Cabinets Bath & Kitchen Show room 773 281-7010

50'

tolal sign lettering sizes 8" x 47'

49 ft

58 in

8 in

address
3916

crawford supply
3924 n lincoln ave
chicago il

www.crawfordsupply.com ultracraft www.crawfordsupply.com Bertch www.crawfordsupply.com THE BOLD LOOK OF KOHLER. Plumbing & Cabinets Bath & Kitchen

47'

side view
wall mount

58 in

18 in

9 ft

3/8 Tex-
1"x1" frame

3/8"x3" leg'shield bolt

WALL

Note: seal all penetrations with 100% silicone

Note: Mounting to will vary per wall type & Conditions

tolal sign lettering sizes none

25 ft

58 in

8 in

address
3920

AWNING INSTALLATION

all 1'x1' aluminum tubing & framing

Ends & Bottom Of Canopy To Be Enclosed

18"

18"

all fabric laced to underside of frame aluminum tubing all welded construction

SIGN BAND

tolal sign lettering sizes 8" x 27'

29 ft

58 in

8 in

address
3930

www.crawfordsupply.com THE BOLD LOOK OF KOHLER. Plumbing & Cabinets Bath & Kitchen

27'

Targin Sign Systems

DATE: 1 -10-2016

PRO #: TG5207

DRAWN BY: sag

REV #: steve

ACCOUNT REPRESENTATIVE
Steve Gruber

all blue/ black sunbrella covers

plan# 008 tg 2016

NOTES:

Address Locations

Crawford Supply Group
3914-3930 N. Lincoln Ave
Chicago Il 60613

COPYRIGHT NOTI
This drawing and all repro
thereof are the proper
TARGIN SIGN SYSTE
and may not be reprod
published, changed or u
any way without written c

160 W Irving Pk Rd. Wood Dale Il 60191 Ph.630-766-7667 Fax

DATE: 1 -10-2016

PRO #: TG5207

DRAWN BY: sag

REV #: steve

ACCOUNT REPRESENTATIVE
Steve Gruber

★ all blue / blk sunbrella covers

NOTES: Address Locations

Crawford Supply Group
3914-3930 N. Lincoln Ave
Chicago Il 60613

COPYRIGHT NOTICE
This drawing and all reproduc
thereof are the property
TARGIN SIGN SYSTEM
and may not be reproduce
published, changed or use
any way without written con

160 W Irving Pk Rd. Wood Dale Il 60191 Ph.630-766-7667 Fax.630-766-7

City of Chicago

Or2016-146

Office of the City Clerk

Document Tracking Sheet

Meeting Date:	3/16/2016
Sponsor(s):	Pawar (47)
Type:	Order
Title:	Issuance of permits for sign(s)/signboard(s) at 3914 N Lincoln Ave - 251 sq. ft.
Committee(s) Assignment:	Committee on Zoning, Landmarks and Building Standards

Committee on Zoning, Landmarks
and Building Standards
City Council Meeting
Alderman Ameya Pawar
Sign Order

ORDERED, that the Commissioner of Buildings is hereby directed to issue a sign permit to:

SIGNMAX
1018 LUNT AVE.
SCHAUMBURG, IL 60193

For the erection of a sign/signboard over 24 feet in height and/or over 100 square feet (in area of one face) at:

CRAWFORD SUPPLY GROUP
3914 N. LINCOLN AVE.
CHICAGO, IL 60613

Dimensions: length 52' height 4'-10"

Height above grade/roof to top of sign 13'-10"

Total Square Foot Area 251

Elevation: EAST – Permit: #100636154

Such sign shall comply with all applicable provisions of TITLE 17 of the Chicago Zoning Ordinance and all other applicable provisions of the Municipal Code of the City of Chicago governing the construction and maintenance of outdoor signs, signboards and structures.

Alderman Ameya Pawar
Ward 47

tolal sign lettering sizes 8" x 50'

52 ft

50'

tolal sign lettering sizes 8" x 47'

49 ft

47'

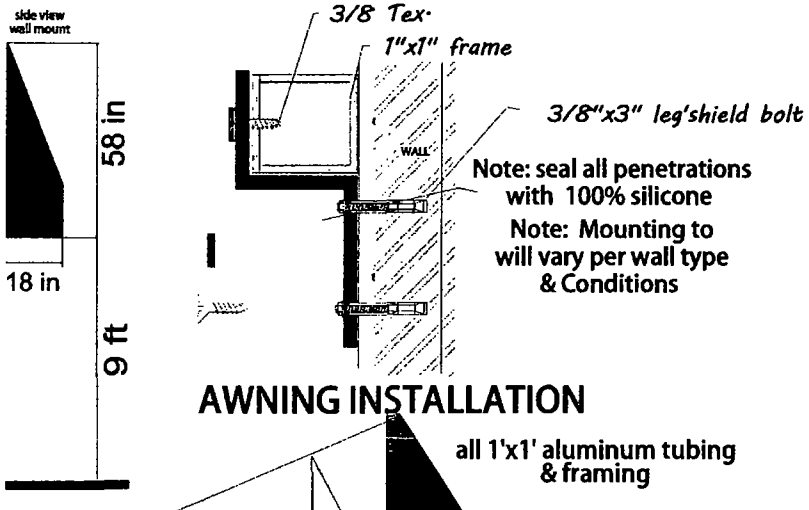

tolal sign lettering sizes none

25 ft

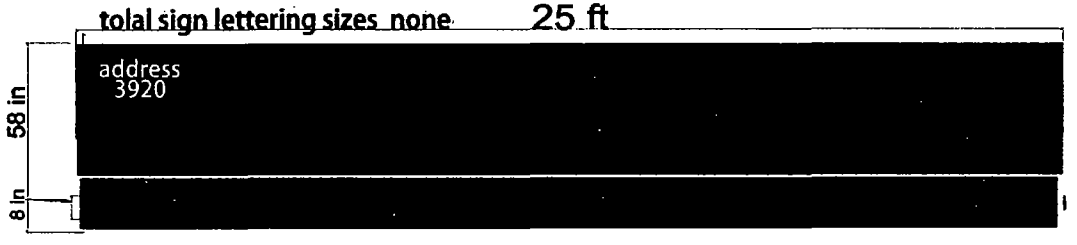

tolal sign lettering sizes 8" x 27'

29 ft

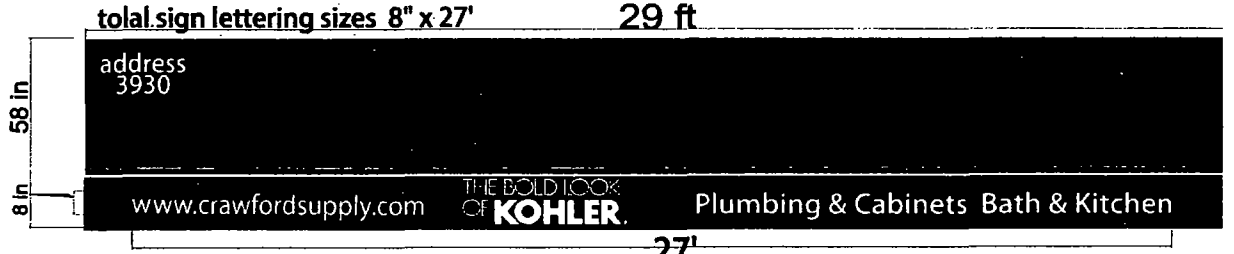

27'

TarginSign Systems

DATE: 1-10-2016

PRO #: TG5207

DRAWN BY: sag

REV #: steve

ACCOUNT REPRESENTATIVE
Steve Gruber

all blue/ black sunbrella covers

plan# 008 tg 2016

NOTES:

Address Locations

Crawford Supply Group
3914-3930 N. Lincoln Ave
Chicago Il 60613

COPYRIGHT NOTI
This drawing and all reproc thereof are the propert *TARGIN SIGN SYSTE* and may not be reprodu published, changed or u any way without written c

160 W Irving Pk Rd. Wood Dale Il 60191 Ph.630-766-7667 Fax

DATE: 1-10-2016	ACCOUNT REPRESENTATIVE *Steve Gruber*	NOTES: Address Locations **Crawford Supply Group 3914-3930 N. Lincoln Ave Chicago Il 60613**	COPYRIGHT NOTICE This drawing and all reproduc thereof are the property ***TARGIN SIGN SYSTEM*** and may not be reproduce published, changed or use any way without written con
PRO #: TG5207			
DRAWN BY: sag			
REV #: steve	★ all blue / blk sunbrella covers		

Targin Sign Systems
160 W Irving Pk Rd. Wood Dale Il 60191 Ph.630-766-7667 Fax

City of Chicago

Or2016-147

Office of the City Clerk

Document Tracking Sheet

Meeting Date:	3/16/2016
Sponsor(s):	Pawar (47)
Type:	Order
Title:	Issuance of permits for sign(s)/signboard(s) at 3914 N Lincoln Ave - 121 sq. ft.
Committee(s) Assignment:	Committee on Zoning, Landmarks and Building Standards

Committee on Zoning, Landmarks
and Building Standards
City Council Meeting
Alderman Ameya Pawar
Sign Order

ORDERED, that the Commissioner of Buildings is hereby directed to issue a sign permit to:

SIGNMAX
1018 LUNT AVE.
SCHAUMBURG, IL 60193

For the erection of a sign/signboard over 24 feet in height and/or over 100 square feet (in area of one face) at:

CRAWFORD SUPPLY GROUP
3914 N. LINCOLN AVE.
CHICAGO, IL 60613

Dimensions: length 25' height 4'-10"

Height above grade/roof to top of sign 13'-10"

Total Square Foot Area 121

Elevation: EAST – Permit: #100636156

Such sign shall comply with all applicable provisions of TITLE 17 of the Chicago Zoning Ordinance and all other applicable provisions of the Municipal Code of the City of Chicago governing the construction and maintenance of outdoor signs, signboards and structures.

Alderman Ameya Pawar
Ward 47

tolal sign lettering sizes 8" x 50' 52 ft

address
3924

773 281-7010 www.crawfordsupply.com Crawford Supply 3924 Plumbing & Cabinets Bath & Kitchen Show room 773 281-7010

50'

tolal sign lettering sizes 8" x 47' 49 ft

58 in

8 in

address
3916

www.crawfordsupply.com ultracraft www.crawfordsupply.com Berlon www.crawfordsupply.com THE BOLD LOOK OF KOHLER. Plumbing & Cabinets Bath & Kitchen

47'

tolal sign lettering sizes none 25 ft

58 in

8 in

address
3920

side view
wall mount

58 in

18 in

9 ft

3/8 Tex-

1"x1" frame

3/8"x3" leg'shield bolt

WALL

Note: seal all penetrations with 100% silicone

Note: Mounting to will vary per wall type & Conditions

AWNING INSTALLATION

all 1'x1' aluminum tubing & framing

Ends & Bottom Of Canopy To Be Enclosed

18"

18"

all fabric laced to underside of frame aluminum tubing all welded construction

SIGN BAND

tolal sign lettering sizes 8" x 27' 29 ft

58 in

8 in

address
3930

www.crawfordsupply.com THE BOLD LOOK OF KOHLER. Plumbing & Cabinets Bath & Kitchen

27'

TarginSign Systems

DATE: 1-10-2016

PRO #: TG5207

DRAWN BY: sag

REV #: steve

ACCOUNT REPRESENTATIVE
Steve Gruber

all blue/ black sunbrella covers

plan# 008 tg 2016

NOTES: Address Locations

Crawford Supply Group
3914-3930 N. Lincoln Ave
Chicago Il 60613

COPYRIGHT NOTI
This drawing and all repro
thereof are the proper
TARGIN SIGN SYSTE
and may not be reprod
published, changed or u
any way without written c

160 W Irving Pk Rd. Wood Dale Il 60191 Ph.630-766-7667 Fax

DATE: 1 -10-2016 PRO #: TG5207 DRAWN BY: sag REV #: steve	ACCOUNT REPRESENTATIVE *Steve Gruber* ★ all blue / blk sunbrella covers	NOTES: Address Locations **Crawford Supply Group** **3914-3930 N. Lincoln Ave** **Chicago Il 60613**	COPYRIGHT NOTICE This drawing and all reproduc thereof are the property *TARGIN SIGN SYSTEM* and may not be reproduce published, changed or use any way without written con

160 W Irving Pk Rd. Wood Dale Il 60191 Ph.630-766-7667 Fax.

City of Chicago

Or2016-130

Office of the City Clerk

Document Tracking Sheet

Meeting Date:	3/16/2016
Sponsor(s):	Osterman (48)
Type:	Order
Title:	Issuance of permits for sign(s)/signboard(s) at 6331 N Broadway
Committee(s) Assignment:	Committee on Zoning, Landmarks and Building Standards

Committee on Zoning, Landmarks and Building Standards

(signs)

ORDERED, That the Commissioner of Buildings is hereby directed to issue 1 sign permit to:

Corporate ID Solutions
5563 N Elston
Chicago, IL 60630

For the erection of one (1) wall sign over 24 feet in height and/or over 100 square feet (in area of one face) at:

6331 N Broadway
Chicago, IL 60660

#1	Dimensions:	length	31 feet 8 inches	height	7 feet 2 inch
	Height above grade/roof to top of sign		57 feet		
	Total Square Foot Area		227 square feet		
	Elevation		South		

Such sign shall comply with all applicable provisions of TITLE 17 of the Chicago Zoning Ordinance and all other applicable provisions of the Municipal Code of the City of Chicago governing the construction and maintenance of outdoor signs, signboards and structures.

Harry Osterman
Alderman, 48th Ward

ELEVATION NORTH

SCOPE OF WORK:
MANUFACTURE & INSTALL NEW CHANNEL LETTERS

SQUARE FEET CALCULATIONS		
Allowable	Existing	Proposed
228 (482AG)	0	226

SIGN 1

EXISTING

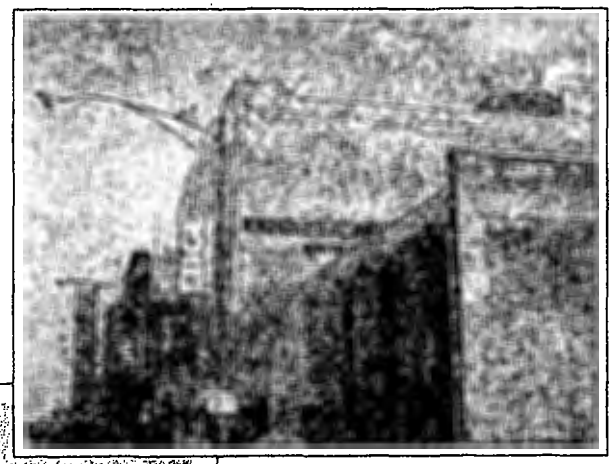

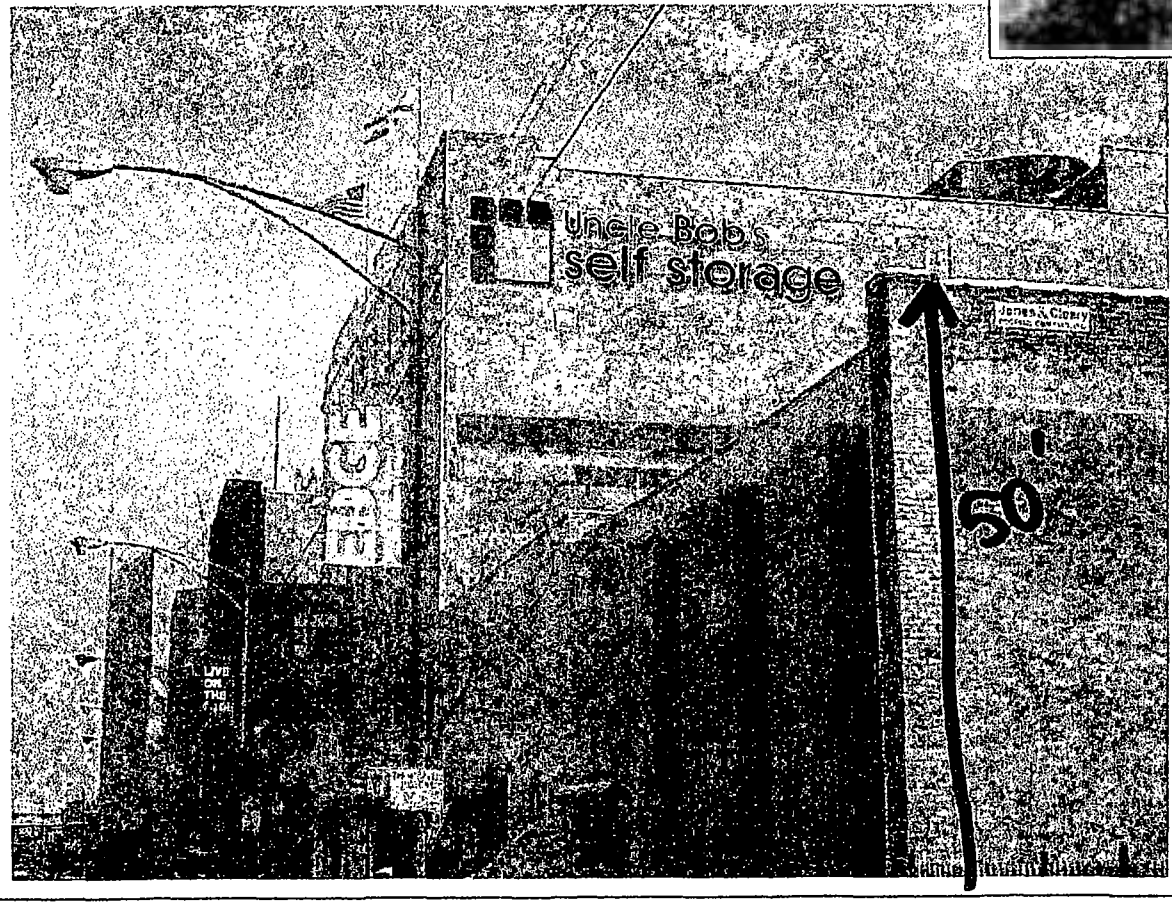

THIS DESIGN AND ENGINEERING IS SUBMITTED AS OUR PROPOSAL, AND THE RIGHT TO USE OR EXHIBIT IN ANY FORM, IS NOT AUTHORIZED WITHOUT WRITTEN PERMISSION BY US SIGNS.

US SIGNS
Houston
Dallas

Houston Corporate Office
5225 Katy Freeway, Suite 350
Houston, Texas 77007
713-977-7900
Fax 713-977-7903

Dallas Regional Office
2220 San Jacinto Blvd.
Suite 365
Denton, Texas 76205
940-380-9153
FAX: 940-380-9395

Uncle Bob's self storage

Address: #818
6331 N. Broadway
City: Chicago,
State: IL 60660
Account Rep: B. OSBORN
Sales Rep:

APPROVALS
CLIENT
DESIGN
PROD.

Designer: P.C. / J.W.
Design No. Us163495 R3
DATE 03-27-15
Rev. Date: 11-19-15

ELECTRIC SIGN

4:8

The purchaser agrees to hold the seller harmless against any cause for action for damage which may occur as a result of drilling for piers and foundations, including but not limited to sewer, gas lines or any underground obstacles which the purchaser or others may deem valuable.

2277

LED FACE LIT RACEWAY MOUNTED CHANNEL LETTER SET STACKED (BLUE) SIX PIECE LOGO

SIGN 1

SCALE: 1/8" = 1'-0"

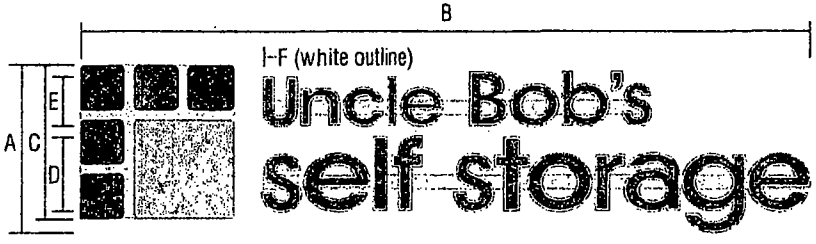

A	B	C	D	E	F	SQ/FT
7'-2"	31'-8"	6'-7"	3'-2"	2'-2"	¾"	227

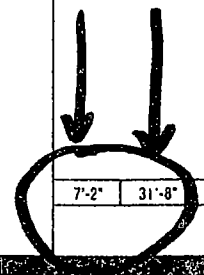

EXPLODED DETAIL

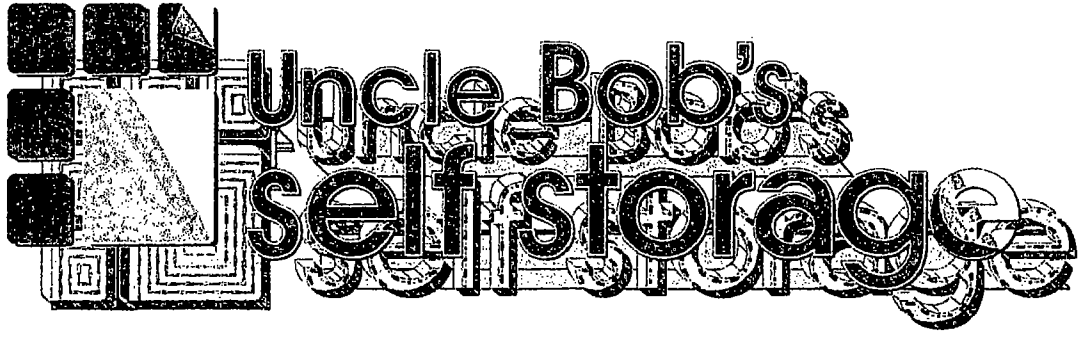

SPECIFICATIONS

1. NON-CORROSIVE INSTALLATION HARDWARE: SEE DETAIL
2. 5" FABRICATED ALUMINUM LETTER RETURNS PAINTED BLACK PAINT INTERIOR WITH LIGHT ENHANCING PAINT (LOGO TO BE 6 SEPARATE CHANNELS ON ALUMINUM BACK PANEL PAINTED TO MATCH FASCIA)
3. 1" BLACK TRIM CAP
4. FLAT ALUMINUM BACK WELDED TO RETURNS
5. ⅛" THICK METAL FLAT BAR FOR A SECURE INSTALLATION
6. LED DIODE MODULE WHITE
7. 3/16" #7328 ACRYLIC FACE WHITE WITH 1ST SURFACE VINYL
8. POWER SUPPLY MOUNTED IN A 7 ¼" X 7 ¼" EXTRUDED .050 ALUM. RACEWAY (NOT TO EXCEED 11' LENGTH) PAINTED TO MATCH FASCIA
9. VISIBLE CUT-OFF SWITCH WITH FLIP-UP COVER
10. ¼" WEEP HOLES (2) TWO PER LETTER
11. GROUNDED WALL PASS-THRU SEALED WATER TIGHT

SIDE SECTION VIEW

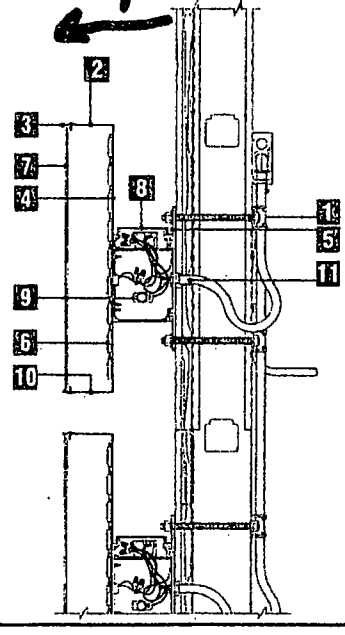

MOUNTING DETAIL

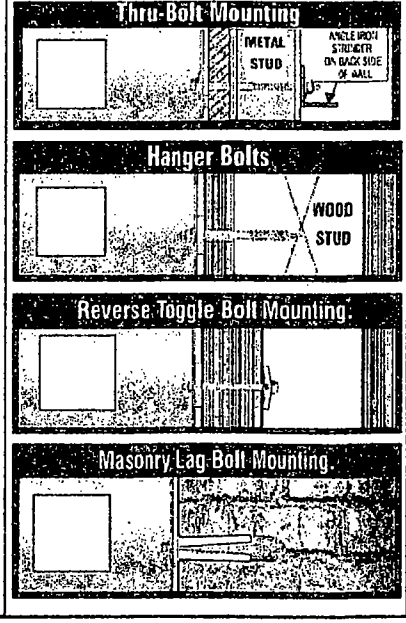

COLOR SCHEDULE

- PMS 293 C
  BLUE COLORKOTE 2870
  3M 3630-157 SULTAN BLUE VINYL
- YELLOW 3M 3630-025 VINYL
- WHITE
- BLACK

THIS DESIGN AND ENGINEERING IS SUBMITTED AS OUR PROPOSAL, AND THE RIGHT TO USE OR EXHIBIT IN ANY FORM, IS NOT AUTHORIZED WITHOUT WRITTEN PERMISSION BY US SIGNS.

US SIGNS
Houston
Dallas

Houston Corporate Office
5225 Katy Freeway, Suite 350
Houston, Texas 77007
713-977-7900
Fax 713-977-7903

Dallas Regional Office
2220 San Jacinto Blvd.
Suite 365
Denton, Texas 76205
940-380-9153
FAX: 940-380-9395

Uncle Bob's self storage

Address: #818
6331 N. Broadway

City: Chicago,
State: IL 60660
Account Rep: B. OSBORN
Sales Rep:

APPROVALS
CLIENT
DESIGN
PROD.

Designer: P.C. / J.W.
Design No. Us163495 R3
DATE 03-27-15
Rev. Date: 11-19-15

5:8

The purchaser agrees to hold the seller harmless against any cause for action for damage which may occur as a result of drilling for piers and foundations, including but not limited to sewer, gas lines or any underground obstacles which the purchaser or others may deem valuable.

City of Chicago

Or2016-131

Office of the City Clerk

Document Tracking Sheet

Meeting Date:	3/16/2016
Sponsor(s):	Osterman (48)
Type:	Order
Title:	Issuance of permits for sign(s)/signboard(s) at 4920 N Kenmore Ave
Committee(s) Assignment:	Committee on Zoning, Landmarks and Building Standards

Committee on Buildings

(signs)

ORDERED, That the Commissioner of Buildings is hereby directed to issue a sign permit to: (Contractor's name and address)

PARVIN-CLARKE SIGN CO
165 TUBEWAY DR
CAROL STREAM IL 60188
630 510 2020

for the erection of a sign/signboard over 24 feet in height and/or over 100 square feet (in area of one face) at: (Business NAME & ADDRESS)

THE MOSAIC OF UPTOWN
4920 N KENMORE AVE

Dimensions: length 11'10' height 3'6"

height above grade/roof to top of sign 58'

TOTAL SQUARE FOOT AREA 41

Such sign(s) shall comply with all applicable provisions of TITLE 17 of the Chicago Zoning Ordinance and all other applicable provisions of the Municipal Code of the City of Chicago governing the construction and maintenance of outdoor signs, signboards and structures.

Alderman, Ward

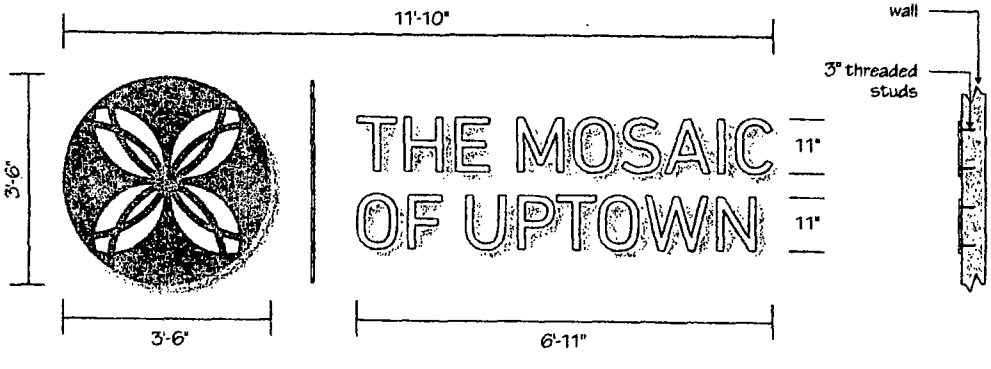

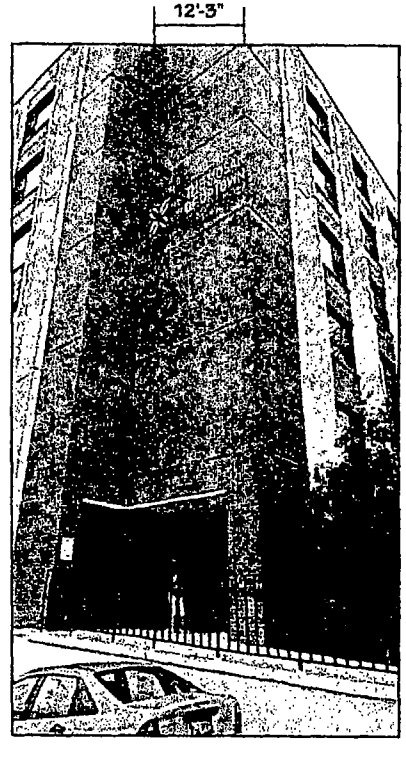

(1) set 1/2" thick FCO acrylic letters and logo

Logo: 1/2" FCO White acrylic painted Benjamin Moore 1635 Waters Edge, satin finish, detail reversed out
Rule & Letters: 1/2" FCO White acrylic
Mounting: flush on wall with threaded studs and silicone adhesive

Parvin-Clauss
SIGN COMPANY
Design • Fabrication • Installation • Maintenance
1691 Tuskeway Drive • Carol Stream • Illinois 60188
tel/630-510-2020 • fax/630-510-2074
e-mail/signs@parvin-clauss.com
www.parvinclauss.com

PROJECT:

MIDAMERICA HEALTHCARE & REHABILITATION CENTRE

4920 N. Kenmore Ave.
CHICAGO

CUSTOMER APPROVAL:
DATE

AUTHORIZED SIGNATURE

REPRESENTATIVE
Lisa Staszak

DRAWN BY
Bill Goodwyn

DATE
10.20.15

SCALE
1/2" = 1'

SHEET NO.
1 of 2

WORK ORDER
74279

FILE NAME
mid74279

REVISIONS:
1 1.18.16 - new logo
2 2.29.16 - BM 1635
3 3.15.16 - mounting
4
5
6
7
8
9
10

This sign is built to UL Standards for operation in North America.

This Document is owned by, and the information contained in it is proprietary to, Parvin-Clauss Sign Company. By receipt hereof the holder agrees not to use the information, disclose it to any third party, nor reproduce this document without the prior written consent of Parvin-Clauss Sign Company. Holder also agrees to immediately return this document upon request of Parvin-Clauss Sign Company.

© Copyright 2015 by Parvin-Clauss Sign Co.

CITY OF CHICAGO
DEPARTMENT OF ZONING AND LAND USE PLANNING
SIGN SITE PLAN
(ALL INFORMATION MUST BE COMPLETED AND LEGIBLE)

Site Address: 4920 N KENMORE AVE 1 of 1 applications

Sign Company: PARVIN-CLARKE SIGN CO **Rep Name:** MARY CLARKE

Phone ( ) ____ - ____ **EXT** ____ *(Below: Building, streets and location of sign on lot or structure)*

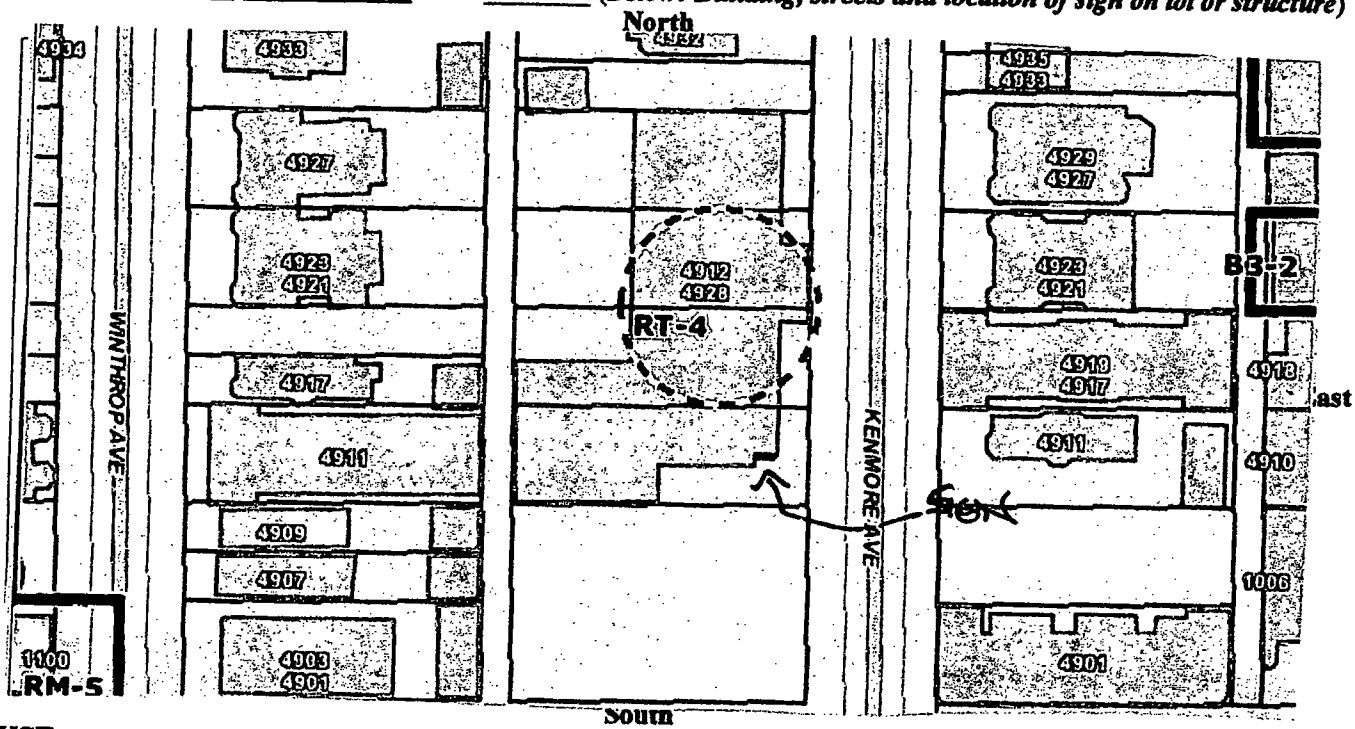

SIGN USE:
- Bus. ID (On-premise) ☒
- *Business Lice. #* ____
- ...se) ☐

TYPE OF SIGN:
- Flat Wall ☒
- Freestanding ☐
- Awning ☐
- Marquee ☐
- High Rise Building ☐
- Projecting Private ☐
- Projecting Public Way ☐
- *Public Way Use -Permit #* ____

SIGN CHARACTERISTICS:
- Non- Illuminated ☒
- Illuminated ☐
- Changing Image ☐
- Video Display ☐
- Flashing ☐

PERMIT TYPE:
- New Construction ☒
- Change of Face
- *Previous Permit #* ☐

DISTANCE FROM:
- Curb Line: 40
- Expressway, Toll Roads or Major Route (n/a if over 1000 ft) 1000
- Park (over 10 acres) 1000
- Residential Zone 100
- Existing Off-premise on same side of street: No

TOTAL SQUARE FOOTAGE:
- Square footage of **this proposed sign** 41
- Gross area of **all proposed signs** 41
- Area of **all existing signs** *(not including proposed)* on Zoning Lot 0

Signature: [signature] **Date:** 3/15/16

(Revised 4/10)

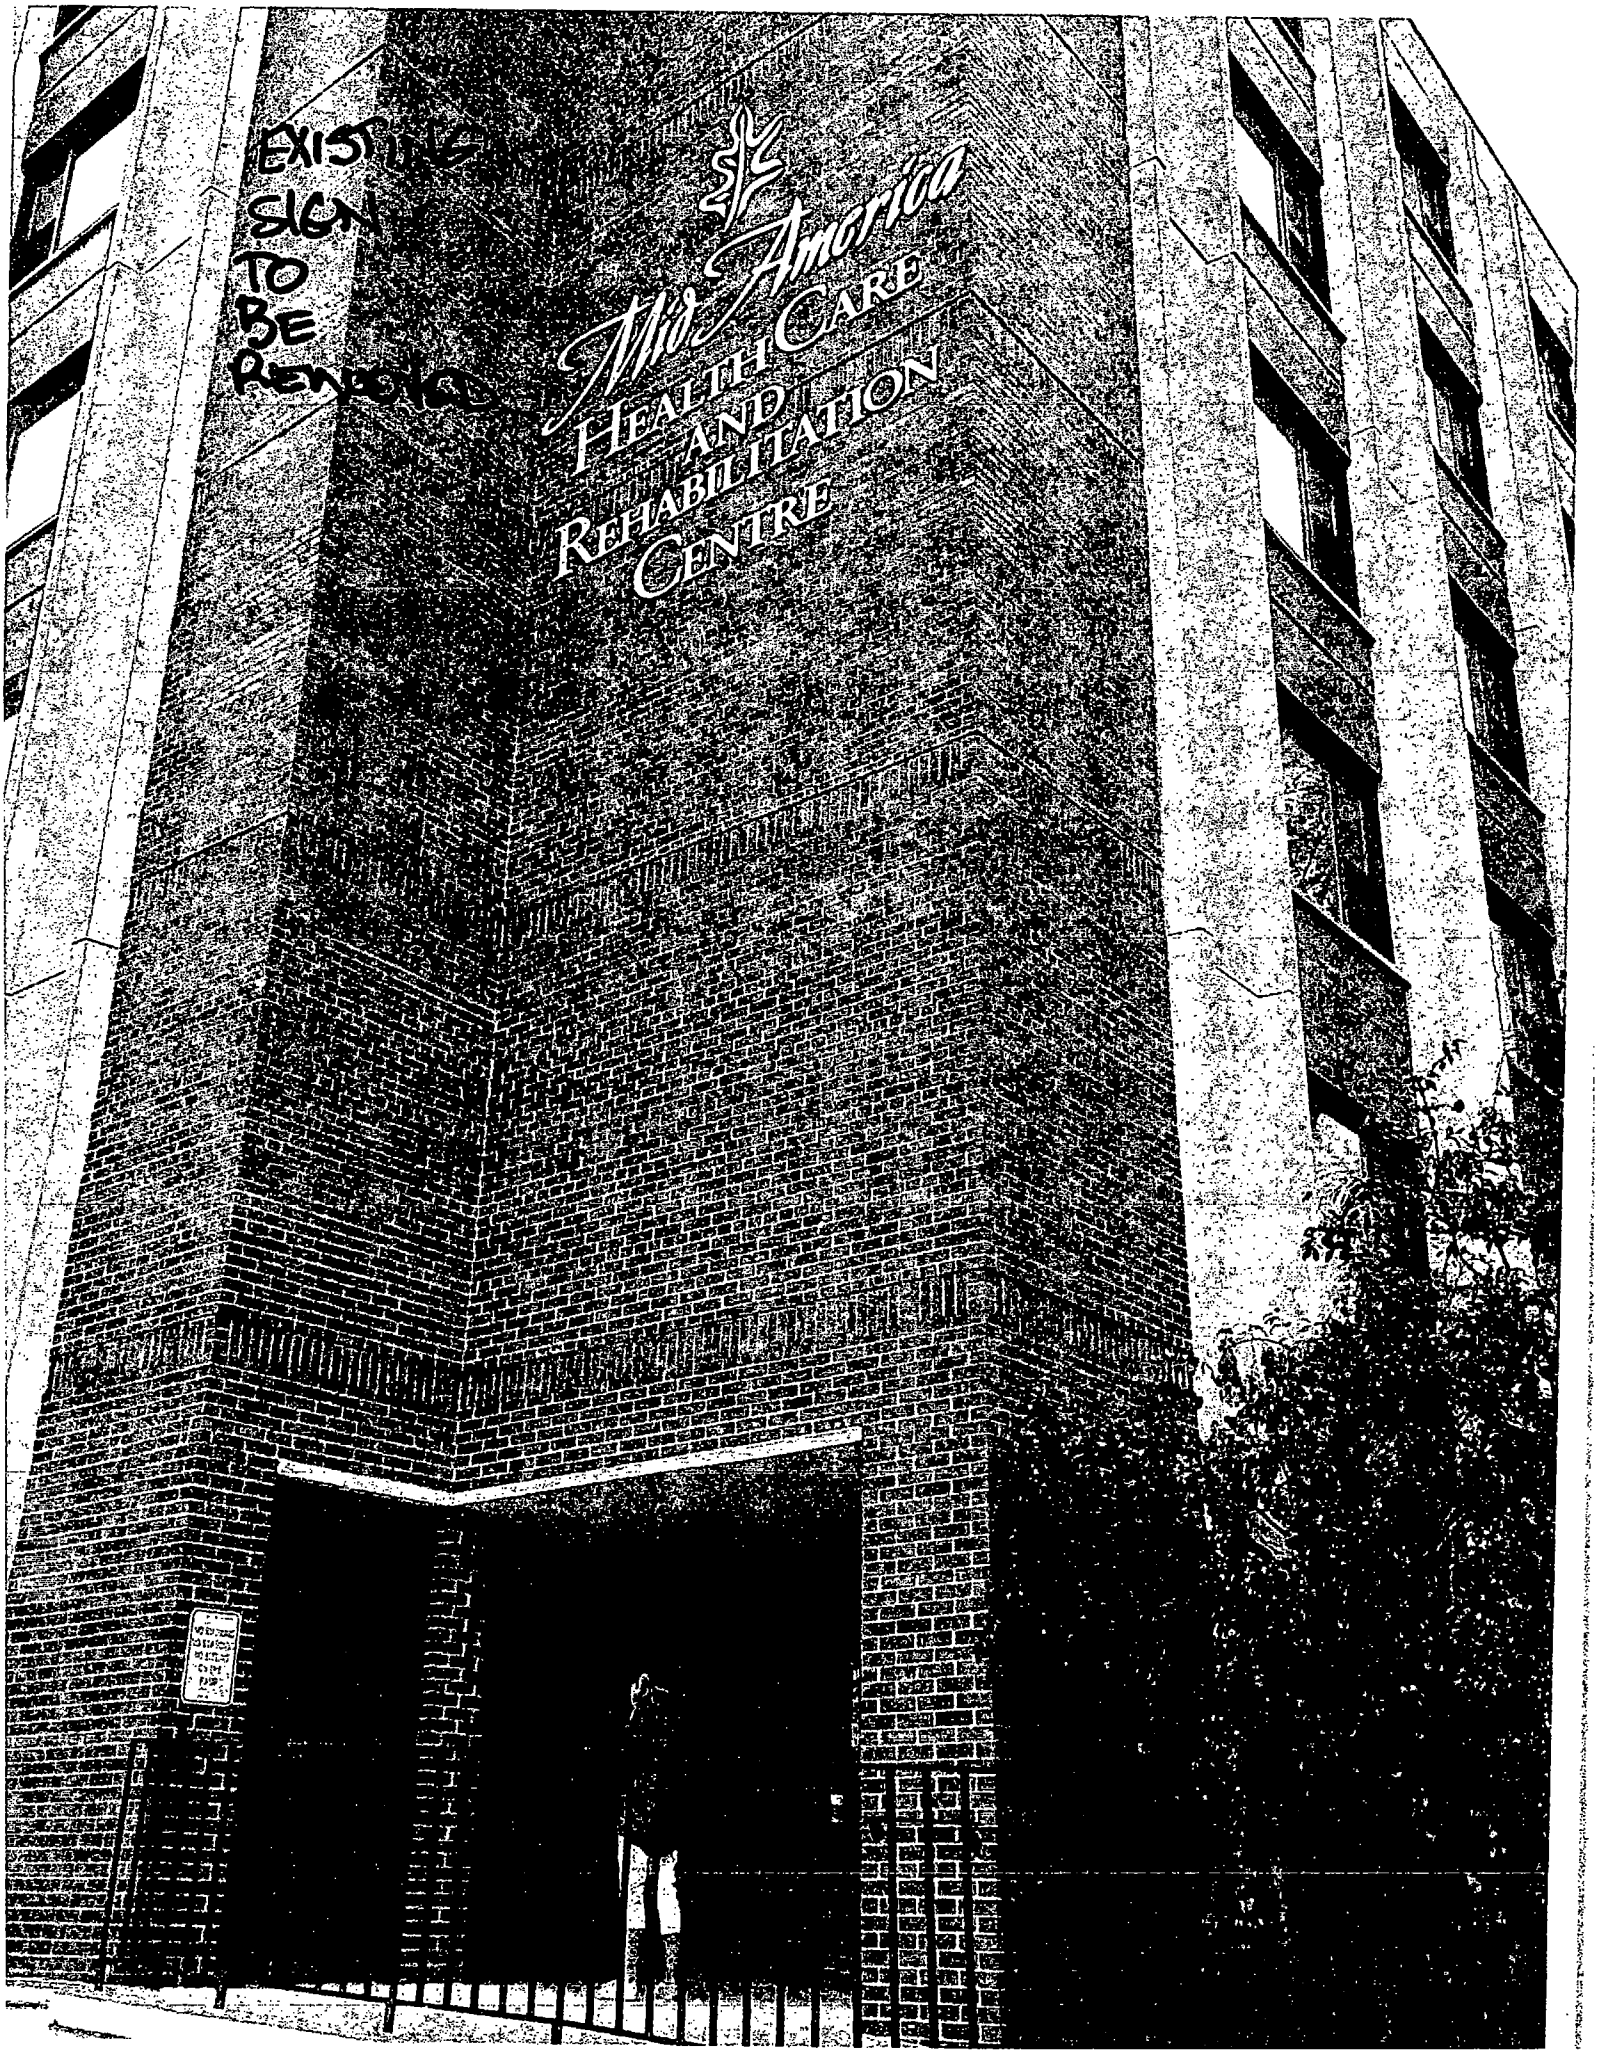
EXISTING
SIGN
TO
BE
REMOVED
Mid America
HEALTH CARE
AND
REHABILITATION
CENTRE

City of Chicago

Or2016-133

Office of the City Clerk

Document Tracking Sheet

Meeting Date:	3/16/2016
Sponsor(s):	Mitts (37)
Type:	Order
Title:	Issuance of special event license(s) and/or permit(s) for "Parade for Jesus"
Committee(s) Assignment:	Committee on Special Events, Cultural Affairs and Recreation

March 16, 2016
Special Events

ORDERED, That the Director of the Department of Revenue is hereby authorized and directed to issue the following licenses and permits, free of charge, to Another Chance Assembly, 5138 West Division Street, for special event "Parade for Jesus," scheduled to take place Saturday, August 27, 2015, beginning at 5100 West Division Street, proceeding east bound and ending at La Follette Park;

Tent and Canopy Permit; Food Vendor Licenses, Special Event Permit, Itinerant Merchant License Fees, Street Closure Permit, and all other permits and fees related to this event.

This shall take effect upon its passage and approval.

Emma Mitts
Alderman, 37th Ward

City of Chicago

Office of the City Clerk

Document Tracking Sheet

Or2016-132

Meeting Date:	3/16/2016
Sponsor(s):	Mitts (37)
Type:	Order
Title:	Waiver of special event license and/or permit fee(s) for New 37th Ward Gospel Festival at LaFollete Park
Committee(s) Assignment:	Committee on Special Events, Cultural Affairs and Recreation

SPECIAL EVENTS

CITY COUNCIL MEETING March 16, 2016

ORDERED, that the Committee on pedestrian and Traffic Safety hereby authorize and direct the necessary study to install a loading zone waive the Food Vendor License fees, Itinerant Merchant License fees, and Tent Erection fees for all the participants in the New 37th Ward Gospel Festival located at La Follette Park, 1333 N. Laramie, to be held on August 6, 2016

This shall take effect upon its passage and approval.

Emma Mitts
Alderman, 37th Ward

City of Chicago

O2016-1676

Office of the City Clerk

Document Tracking Sheet

Meeting Date:	3/16/2016
Sponsor(s):	Beale (9)
Type:	Ordinance
Title:	Long-term easement agreement with Chicago Title Land Trust Company, as successor trustee to LaSalle Bank, N.A. in area bounded by S State St and and E Congress Pkwy (For 4th Ward)
Committee(s) Assignment:	Committee on Transportation and Public Way

ORDINANCE FOR LONG TERM EASEMENT

WHEREAS, The City of Chicago ("City") is a home rule unit of government by virtue of the provisions of the Constitution of the State of Illinois of 1970 and, as such, may exercise any power and perform any function pertaining to its government and affairs; and

WHEREAS, Chicago Title Land Trust Company as Successor Trustee to LaSalle Bank National Association, Formerly Known as LaSalle National Bank, A National Banking Association, as Trustee under Trust Agreement dated February 1, 1984 and known as Trust 106142 ("Grantee") is the owner of the Leiter II Building, an eight story commercial building and Chicago Landmark property commonly commonly known as 401 South State Street (the "Property"); and

WHEREAS, the Property predates the existence of W. Congress Parkway and protrudes into W. Congress Parkway approximately between the planes of 26.4'CCD/ 11.8' above grade and 149.8' CCD/ 135.2', and for its support columns supporting same ("Easement Area'); and

WHEREAS, the Easement Area was previously permitted pursuant to a November 21, 1950 Indenture Agreement between the City and the Grantee's predecessor as approved by the Chicago City Council and as recorded with the Office of the Cook County Recorder of Deeds on July 25, 1952 as Document No. 15395845, Book 48135, Page 372; and

WHEREAS, Grantee seeks to continue its permitted use of the space occupied by its building over the public way, and for its columns supporting same, all in the Easement Area; and

WHEREAS, the Easement Area excludes the area at grade that will continue to serve as part of the public way containing pedestrian sidewalk and curb, and the vaults below grade as more fully described on the Plat of Easement attached hereto and make a part hereof as **Exhibit A**; and

WHEREAS, the Department of Transportation has determined that a long term easement for the Property will not interfere with the City's traffic infrastructure and will benefit the business; and

WHEREAS, the City is willing to grant Grantee an easement on the same terms and conditions set forth in the Public Way Easement Agreement (the "Public Way Easement Agreement") attached hereto and incorporated herein as **Exhibit B**; and

WHEREAS, the City Council of the City of Chicago, after due investigation and consideration, has determined that the nature and extent of the public use and the public interest to be subserved is such as to warrant a long term easement for a preexisting, landmark building over the public street described in the following ordinance; now therefore,

BE IT ORDAINED BY THE CITY COUNCIL OF THE CITY OF CHICAGO:

SECTION 1. **LEGAL DESCRIPTION OF EASEMENT AREA**
THAT PART OF THE SOUTH 16.5 FEET OF LOT 10, LYING BELOW A HORIZONTAL PLANE HAVING A VERTICAL ELEVATION OF +149.8 AND LYING ABOVE THE SIDEWALK, HAVING AN AVERAGE VERTICAL ELEVATION OF +14.6 FEET, ALL CITY OF CHICAGO DATUM, IN BLOCK 10 IN FRACTIONAL SECTION 15, TOWNSHIP 39 NORTH, RANGE 14 EAST OF THE THIRD PRINCIPLE MERIDIAN AS SURVEYED AND SUBDIVIDED BY THE BOARD OF CANAL COMMISSIONERS PURSUANT TO LAW IN THE MONTH OF APRIL, YEAR OF 1836, RECORDED JUNE 13, 1836, ANTE-FIRE, RE-RECORDED SEPTEMBER 24, 1877 AS DOCUMENT NUMBER 151609; EXCEPTING THAT PART OF SAID LOT 10 TAKEN FOR SOUTH STATE STREET AS WIDENED FROM JACKSON STREET TO HARRISON STREET BY ORDER OF POSSESSION JANUARY 24, 1887, ORDINANCE PASSED SEPTEMBER 8, 1878; ALSO EXCEPTING THAT PART OF SAID LOT 10 TAKEN FOR A NORTH-SOUTH 20 FOOT WIDE PUBLIC ALLEY LAID OUT BY AGREEMENT OF OWNERS, ANTE-FIRE; ALSO EXCEPTING THEREFROM THE VERTICAL SPACE OF THE ABOVE-DESCRIBED PROPERTY FROM THE LEVEL OF THE SIDEWALK ON SAID PROPERTY (AVERAGE ELEVATION +14.6, CITY OF CHICAGO DATUM) TO THE LEVEL OF THE BOTTOM OF THE LINTEL OF THE BUILDING PRIMARILY ON SAID PROPERTY (AVERAGE ELEVATION +26.4, CITY OF CHICAGO DATUM); RESERVING TO THE GRANTEES THE SPACE OCCUPIED BY THE EXISTING COLUMNS OF SAID BUILDING, ALL IN COOK COUNTY ILLINOIS. THE EASEMENT MAY BE SUBJECT TO OTHER AGREEMENTS ASSOCIATED WITH THIS AREA, THE TERMS OF WHICH ARE MORE FULLY DESCRIBED IN THE ORDINANCE AUTHORIZING SAID EASEMENT.

SECTION 2. The Commissioner of the Department of Transportation (the "Commissioner") or a designee of the Commissioner is each hereby authorized, along with the approval of the City's Corporation Counsel as to form and legality, to execute and deliver the Public Way Easement Agreement between Grantee and the City, in the form attached thereto as **Exhibit B** and made a part hereof, and such other supporting documents as may be necessary or appropriate to carry out and comply with the provisions of the Public Way Easement Agreement.

SECTION 3. If any provision of this ordinance shall be held to be invalid or unenforceable for any reason, the invalidity or unenforceability of such provision shall not affect any of the other provisions of this ordinance.

SECTION 4. The Public Way Easement Agreement herein provided for is made upon the express condition that within one hundred eighty (180) days after the passage of this ordinance, Grantee shall file or cause to be filed for recording in the Office of the Recorder of Deeds of Cook County, Illinois a copy of the Public Way Easement Agreement, together with its accompanying Plat of Easement as approved by the Department of Transportation's Superintendent of Maps and Plats; as well as a separately recorded full sized copy of the corresponding Plat of Easement for greater clarity.

SECTION 5. This ordinance shall take effect upon its passage and need not be recorded. The Public Way Easement Agreement will take effect upon recording.

Easement approved:

Rebekah Scheinfeld
Commissioner of Transportation

Approved as to form and legality:

Richard Wendy
Deputy Corporation Counsel

Honorable Will Burns
Alderman 4th Ward

EXHIBIT "A"

PLAT OF EASEMENT

ELEVATION OF BUILDING AT EAST CONGRESS PARKWAY

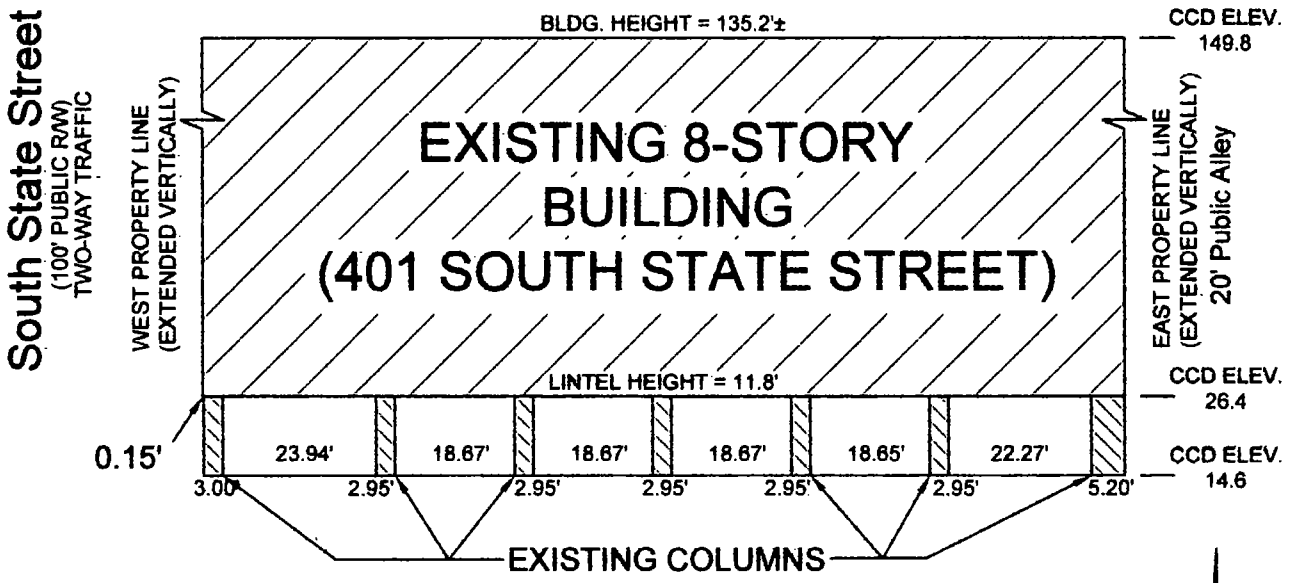

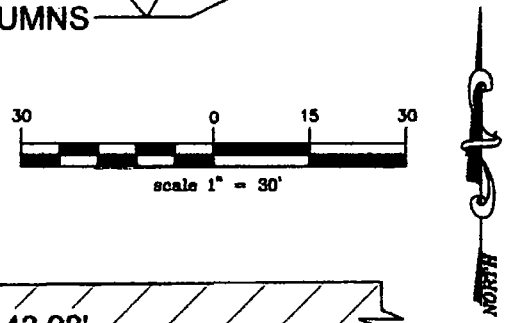

PLAN VIEW

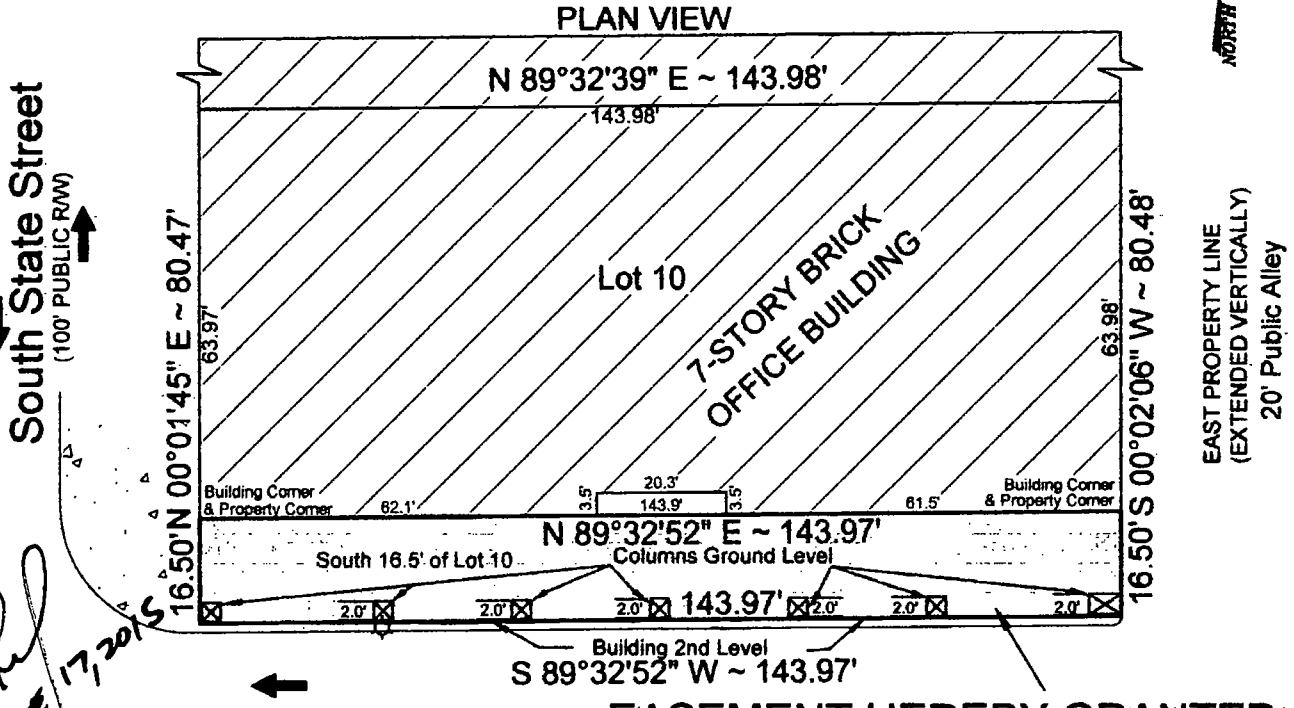

June 17, 2015

CDOT# 15-02-14-3680

PAGE 2 OF 3

ZARKO SEKEREZ & ASSOCIATES, INC
Land Surveyors & Land Planners
116 WEST CLARK STREET, CROWN POINT, IN 46307
ILL. PHONE: (312)726-1313 ILL. FAX: (312) 236-9508
WWW.SEKEREZ.COM

PS	RI
Jan 7, 2015	
9807	

FILE PATH: C:\Land Projects 3\2015\WE 1-9\9807MISC\9807B.dwg

EXHIBIT "A"

PLAT OF EASEMENT

THAT PART OF THE SOUTH 16.5 FEET OF LOT 10, LYING BELOW A HORIZONTAL PLANE HAVING A VERTICAL ELEVATION OF +149.8 AND LYING ABOVE THE SIDEWALK, HAVING AN AVERAGE VERTICAL ELEVATION OF +14.6 FEET, ALL CITY OF CHICAGO DATUM, IN BLOCK 10 IN FRACTIONAL SECTION 15, TOWNSHIP 39 NORTH, RANGE 14 EAST OF THE THIRD PRINCIPLE MERIDIAN AS SURVEYED AND SUBDIVIDED BY THE BOARD OF CANAL COMMISSIONERS PURSUANT TO LAW IN THE MONTH OF APRIL, YEAR OF 1836, RECORDED JUNE 13, 1836, ANTE-FIRE, RE-RECORDED SEPTEMBER 24, 1877 AS DOCUMENT NUMBER 151609; EXCEPTING THAT PART OF SAID LOT 10 TAKEN FOR SOUTH STATE STREET AS WIDENED FROM JACKSON STREET TO HARRISON STREET BY ORDER OF POSSESSION JANUARY 24, 1887, ORDINANCE PASSED SEPTEMBER 8, 1878; ALSO EXCEPTING THAT PART OF SAID LOT 10 TAKEN FOR A NORTH-SOUTH 20 FOOT WIDE PUBLIC ALLEY LAID OUT BY AGREEMENT OF OWNERS, ANTE-FIRE, ALSO EXCEPTING THEREFROM THE VERTICAL SPACE OF THE ABOVE-DESCRIBED PROPERTY FROM THE LEVEL OF THE SIDEWALK ON SAID PROPERTY (AVERAGE ELEVATION +14.6, CITY OF CHICAGO DATUM) TO THE LEVEL OF THE BOTTOM OF THE LINTEL OF THE BUILDING PRIMARILY ON SAID PROPERTY (AVERAGE ELEVATION +26.4, CITY OF CHICAGO DATUM); RESERVING TO THE GRANTEES THE SPACE OCCUPIED BY THE EXISTING COLUMNS OF SAID BUILDING, ALL IN COOK COUNTY ILLINOIS. THE EASEMENT AS SHOWN AND DEPICTED HEREIN MAY BE SUBJECT TO OTHER AGREEMENTS ASSOCIATED WITH THIS AREA, THE TERMS OF WHICH ARE MORE FULLY DESCRIBED IN THE ORDINANCE AUTHORIZING SAID EASEMENT.

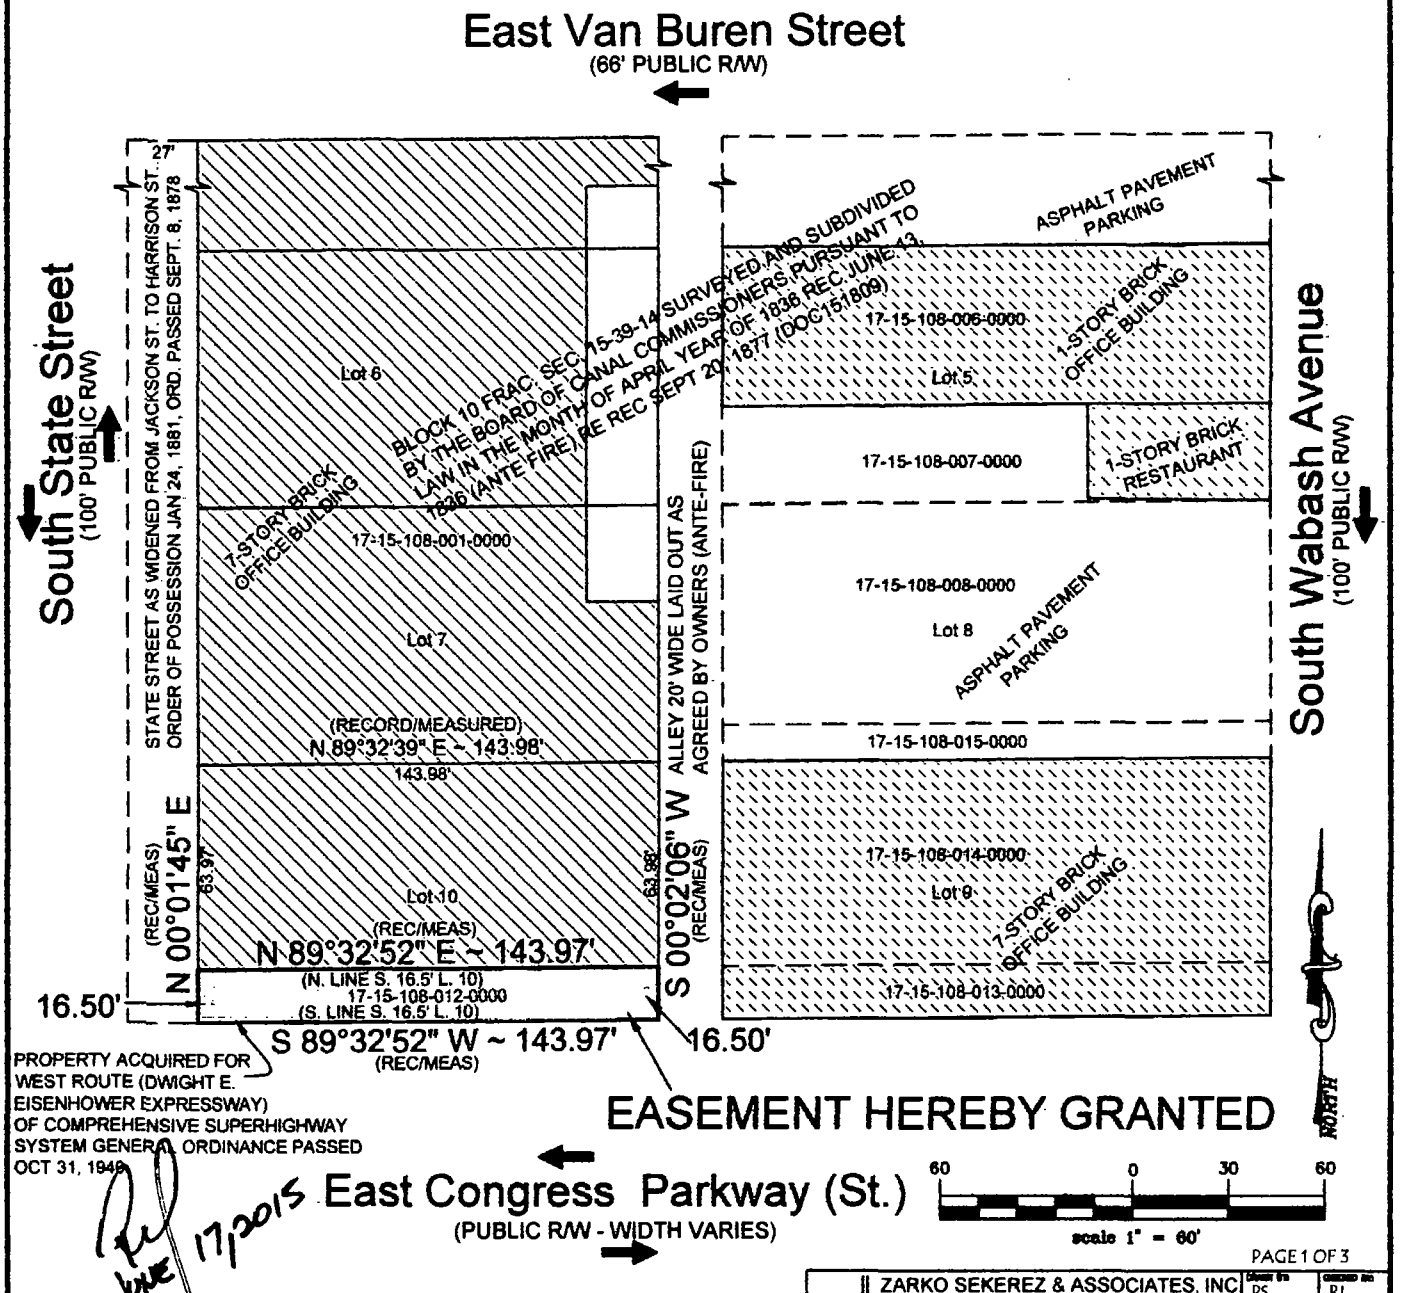

JUNE 17, 2015

CDOT# 15-02-14-3680

PAGE 1 OF 3

ZARKO SEKEREZ & ASSOCIATES, INC
Land Surveyors & Land Planners
116 WEST CLARK STREET, CROWN POINT, IN 46307
ILL. PHONE: (312)726-1313 ILL. FAX: (312) 236-9508
WWW.SEKEREZ.COM

DRAWN BY	CHECKED BY
PS	RJ
DATE	
Jan 7, 2015	
JOB No.	
9807	

FILE PATH: C:\Land Projects 3\2015\WE 1-9\9807MISC\9807B.dwg

EXHIBIT "A"

PLAT OF EASEMENT

SURVEYOR'S NOTES:

1) SUBJECT PARCEL P.I.N.: 17-15-108-012-0000,
AREA 2,375 SQ. FT 0.055 ACRES
ADJOINING APPLICANT OWNED P.I.N.
17-15-108-001-0000

2) THE NORTH LINE OF CONGRESS PARKWAY IS ASSUMED TO BEAR S 89°32'52" W

4) THE FIELD WORK FOR THIS SURVEY WAS PERFORMED ON JANUARY 7, 2015

5) DIMENSIONS ARE SHOWN IN FEET AND DECIMAL PARTS THEREOF.

6) NO DIMENSIONS SHOULD BE ASSUMED BY SCALE MEASUREMENTS UPON THE PLAT

7) THE EASEMENT PARCEL AND ALL SURROUNDING PARCELS IN BLOCK 10 ARE ZONED "DX-16, DOWNTOWN MIXED USE."

8) CLIENT CONTACT INFO:
TOM GARRITY
ANVAN MIDWEST REALTY MANAGEMENT
401 SOUTH STATE STREET
CHICAGO, ILLINOIS
312-393-9300

9) BENCHMARK: MARK CUT ON N. SIDE OF STANDARD BM NO. 5675 LOCATED ENTRANCE 228 S. WABASH. 128 FT. N. OF NORTH LINE OF JACKSON AND 1 FT. WEST OF WEST LINE OF WABASH.
ELEV.=+16.018
ELEVATIONS ARE WITH REFERENCE TO CITY OF CHICAGO DATUM

10) NO CORNERS OF EASEMENT AREA WERE SET

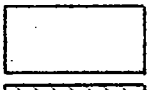
PROPOSED EASEMENT AREA
(AFFECTED BUILDING OVER SAME)

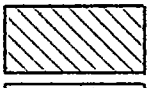
BUILDING ON AFFECTED PROPERTY
(NOT PART OF EASEMENT AREA)

EXISTING BUILDING NOT
ON AFFECTED AREA

CONCRETE
WALK

TRAFFIC DIRECTIONAL
ARROW

ADJOINING PROPERTY NOT
AFFECTED BY EASEMENT

SUB-LOT DIVISION

(REC) (MEAS) RECORD DIMENSION/MEASURED DIMENSION

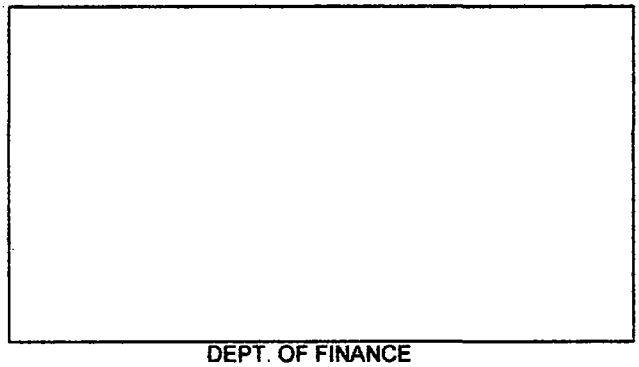
DEPT. OF FINANCE

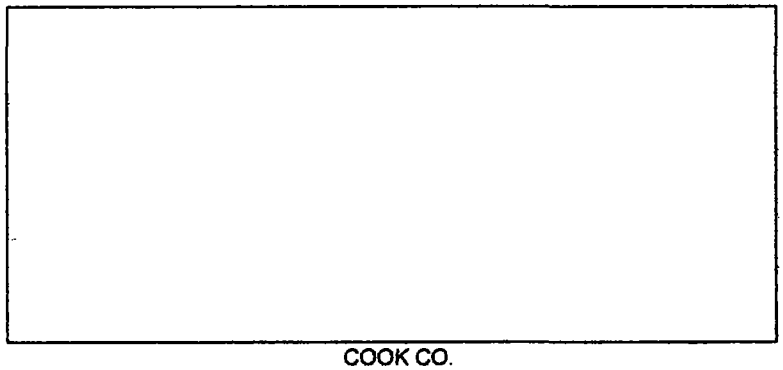
COOK CO.

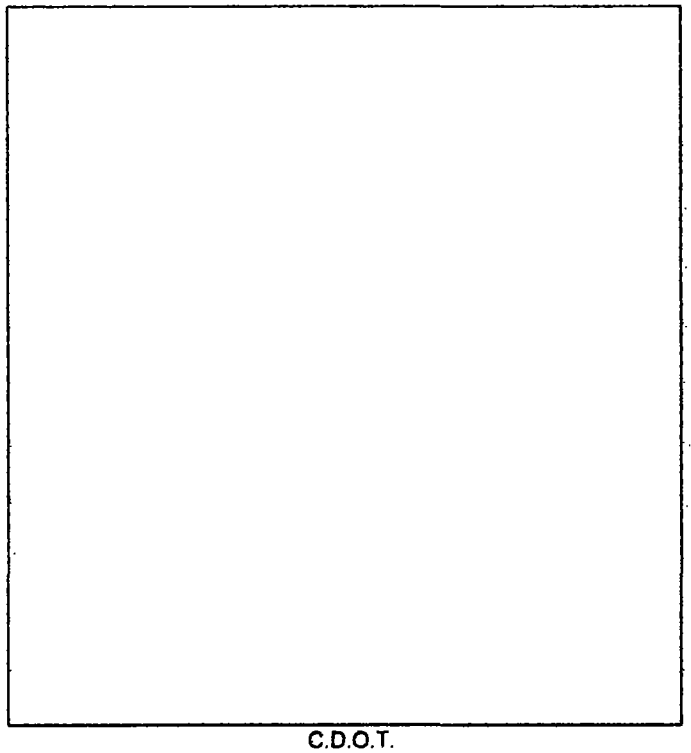
C.D.O.T.

To:
STATE OF ILLINOIS
COUNTY OF COOK

This professional service conforms to the current Illinois minimum standards for a boundary survey.

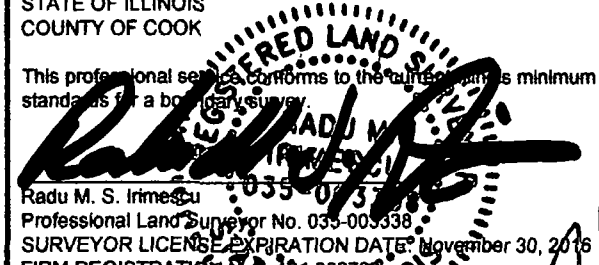

Radu M. S. Irimescu
Professional Land Surveyor No. 035-003338
SURVEYOR LICENSE EXPIRATION DATE: November 30, 2016
FIRM REGISTRATION No.: 184.002769
FIRM REGISTRATION EXPIRATION DATE: 4/30/2017

CDOT# 15-02-14-3680

June 17, 2015

ZARKO SEKEREZ & ASSOCIATES, INC
Land Surveyors & Land Planners
116 WEST CLARK STREET, CROWN POINT, IN 46307
ILL. PHONE. (312)726-1313 ILL. FAX. (312) 238-9508
WWW.SEKEREZ.COM

Drawn by	PS
Checked by	RI
Date	Jan 7, 2015
Job No.	9807

FILE PATH C:\Land Projects 3\2015\WE 1-8\9807MISC\9807B dwg

EXHIBIT B

PUBLIC WAY EASEMENT AGREEMENT

This Instrument Prepared
By and After Recording
Return to:
Karen Bielarz
Senior Counsel
City of Chicago
Department of Law
121 North LaSalle Street, Room 600
Room 600
Chicago, Illinois 60602

(The Above Space For Recorder's Use Only)

Public Way Easement Agreement

This Agreement (the "Agreement") entered into as of this __day of _____, 2016, by and between the **CITY OF CHICAGO**, an Illinois home rule municipal corporation (the "City"), by and through its Department of Transportation , (the "CDOT"), and **One Congress Center, LP,** an Illinois limited partnership ("Grantee"). City and Grantee together shall collectively be referred to herein from time to time as the "Parties", and individually as a "Party".

Witnesseth:

WHEREAS, Grantee is the owner of the Leiter II Building, an eight story commercial building ("Leiter II Building") and Chicago Landmark commonly known as 401 South State Street, Chicago, Illinois, as legally described on **Exhibit A** attached hereto and made a part hereof (the "Property"); and

WHEREAS, pursuant to a 1950 City condemnation matter and a prior agreement between the Parties, certain easements and rights for the benefit of the Property were created by and reserved in deed by William Scott Bond, Philip F. W. Peck and Alfred M. Rogers, successor trustees under the last will and testament of Levi Z. Leiter, deceased, to the City of Chicago, in that certain Indenture dated November 21, 1950 and recorded July 25, 1952 as document 15395845 over, upon and under the south 16.5 feet of Lot 10 (except that part lying in South State Street and also except that part taken for 20 foot alley running north and south through Block 10) in Block 10 in Fractional Section 15 Addition to Chicago, Township 39 North Range 14, as set forth therein (the "1950 Indenture"); and

WHEREAS, the 1950 Indenture reserved for the benefit of the Property certain rights and easements to the Grantee above, on, and under the City's public right of way; and **WHEREAS,** on January 14, 1997, the City designated the Leiter II Building a Chicago Landmark by ordinance recorded in the Journal of the Chicago City Counsel for January 14, 1997, pages 37540-37543, a copy of which is attached hereto as **Exhibit B; and**

WHEREAS, the easements and rights for the benefit of the Property created by and reserved in the 1950 Indenture have expired; and

WHEREAS, the City has changed the handling of easements and permits above, on, and under the City's public right of way; and

WHEREAS, currently the Leiter II Building occupies certain space above, on and under the City's public way pursuant to public way use permits ("Grants of Privilege") for: (1) two (2) vaulted area under the public sidewalk (Permit No. 1104935 valid until 2018; and Permit No. 1119142 valid until 2020); (2) fire escape on the Leiter II Building (Permit No. 1104934 valid until 2018); (3) a clock on the Leiter II Building (Permit No. 1104914 valid until 2018); (4) a sign on the Leiter II Building (Permit No. 1104913 valid until 2018); and (5) a Leiter II building projection ("Building Projection") over the City public way (Permit No. 1104938 valid until 2018) ("Building Projection Permit"); and

WHEREAS, the Grantee is currently seeking a twenty (20) year long term easement for the Building Projection which building Projection shall be limited to a vertical height limitation of 149.8 feet, as more fully set for the on the Plat of Easement ("Plat") attached hereto as **Exhibit C** and made a part hereof and

WHEREAS, upon the Parties' execution of this Agreement, the Building Projection Permit will be discontinued and this Agreement shall control over the Building Projection area.

NOW, THEREFORE, in consideration of the above preambles, the mutual covenants herein contained, and other good and valuable consideration, the receipt and sufficiency of which are hereby acknowledged, the parties agree as follows:

Grant of Easement Area. The City hereby grants to Grantee an easement ("Easement") above and on the public sidewalk adjacent to the Leiter II Building as identified and legally described on the Plat (the "Easement Area"), for the operation, maintenance, use, repair and support of the Leiter II Building at Grantee's sole cost and expense. The Parties hereto may, upon review and approval of the CDOT Commissioner ("Commissioner"), or any successor department, may substitute a revised Easement Area legal description for the Easement Area legal description set forth on the Plat. **Terms**. The following terms and conditions apply to the Easement:

(a) The Easement is an easement appurtenant in favor of the Grantee's Property.

(b) The Easement is granted for a term of twenty (20) years ("Term") provided that the Grantee pays to the City of Chicago the appraised fair market value of the Easement in the amount of $_____. This Easement may be extended for an additional term of 20 years at the request of Grantee and a second payment by Grantee in the amount of the then appraised fair market value of the Easement to the City of Chicago, subject to the consent of the Commissioner of CDOT, and subject to review and approval of the City's Corporation Counsel as to form and legality.

(c) The Easement shall burden the Easement Area as the servient tenement.

(d) Grantee warrants to the City that it is the owner ("Owner") of the Property and also the portion of the Leiter II Building located in the Easement Area and that the Grantee has sufficient title and fee interest to/in the Property to enter into this Agreement.

(e) The Easement above and on the public way granted pursuant to this Agreement constitutes a contemporaneous grant of interest in real property and is not executory in nature.

2. **Grantee's Obligations**.

(a) Subject to the prior review and approval of CDOT of any exterior construction in the Easement Area, the Grantee shall expressly warrant that any construction in the Easement Area shall be designed and constructed in compliance with all federal, state and local laws and regulations. The Grantee shall expressly warrant that any construction in the Easement Area shall be designed and constructed in compliance with accessibility standards, including, but not limited to: (1) the Americans with Disabilities Act of 1990, 42 U.S.C. 12101, et seq., and the regulations promulgated thereunder; (2) the Illinois Environmental Barriers Act (410 ILCS 25/ 1 et seq. (1996)); (3) The Illinois Accessibility Code, 71 Ill. A. Code 400; (4) all local City ordinances, codes, regulations.

(b) The Grantee shall be responsible for obtaining all approvals of and paying for any and all removals, relocations, alterations, additional maintenance and restorations of or to any utility or public service structures or facilities, or any structures or facilities located in or adjacent to the Easement Area which are owned by any third party utility company, and the City, including pavements, bridges, poles, and other facilities and utilities, which are or may be necessary or appropriate to facilitate construction of or work related to any construction in the Easement Area. The Grantee shall be responsible for obtaining the consent of and making suitable arrangements with all entities owning and having an interest in such structures and facilities, including any City department.

(c) The Grantee shall secure all necessary permits, including but not limited to, building permits.

3. **Uses Within the Easement Area**

(a) The public sidewalk on the south 16.5 feet of Lot 10 (the "Public Sidewalk") shall remain open for use by the public, except for the space occupied by the columns providing support for the Leiter II Building as depicted on the Plat.

(b) The Grantee may not authorize any use above or on the Public Sidewalk for any purpose that will substantially interfere with the use of the Public Sidewalk by the public.

(c) The Grantee may lease the Easement Area above the Public Sidewalk to third parties provided that: (1) all such leases shall require the respective lessees to be bound by and comply with the terms and conditions of this Agreement; and (2) any such use(s) by Grantee or lessees of Grantee shall not substantially interfere with the public's use of the Public Sidewalk.

4. **Indemnity.** Except with respect to the negligent or wrongful intentional acts of City (to the extent the same are the cause of an injury or loss to a third person), Grantee hereby indemnifies and agrees to hold harmless and defend City from and against any and all claims, demands, damages, lawsuits, legal proceedings, losses, liens,

liabilities, judgments, orders or decrees, and all reasonable costs and expenses (including, without limitation, reasonable attorneys' fees, court costs, and other reasonable expenses related to litigation), arising from or as a result of the death of, or any accident, injury, loss or damage whatsoever caused to the City, any natural person, or the City's property, including but not limited to the Public Sidewalk, Easement Area, and all other impacted City right-of-way areas, the property of any person, arising out of, or occurring as a result of use of the Easement Area by Grantee, its officers, employees, and agents. In the event any legal action is taken against City or its agents or any claim is made relating to the Easement Area, the City may elect to tender said defense to Grantee which shall and must defend such action or claim at Grantee's own cost and expense (including reasonable attorneys' fees and costs) and City shall cooperate with Grantee in the defense thereof. Grantor shall have the right to join Grantee as a party defendant in any such legal action. This indemnity shall not be the exclusive remedy of the City, and City shall maintain whatever other right of indemnity it may have under common law, by statute, or by ordinance. This indemnification shall survive any termination or expiration of this Agreement.

5. **Grantee's Operation, Maintenance and Security of the Easement Area during the Term of this Agreement.**

(a) Grantee shall maintain the Easement Area at its sole cost and expense.

(b) Grantee shall maintain the Easement Area so that the improvement does not unduly interfere with any use of the Public Sidewalk by the City, the public, or any person or entity authorized to use or occupy the public way.

(c) Grantee shall conduct regular, documented inspections of the Easement Area and maintain the Easement Area in a structurally sound, clean, aesthetically attractive, and usable condition. All Easement Area maintenance records shall be made available to CDOT upon CDOT's written request for such documentation to Grantee.

(d) Grantee shall cooperate with the City concerning the coordination of uses of the Public Sidewalk, including prompt responses to inquiries, attending meetings and site visits, and providing complete disclosure of information concerning the Easement Area and Public Sidewalk.

(e) Grantee shall pay for any and all utility expenses incurred with respect to the operation, maintenance, repair, and/or replacement of, or security of the Easement Area .

(f) Grantee shall provide security over the Easement Area at its sole cost and expense.

6. **City Has No Maintenance and Operational Duties.** The Grantee acknowledges that City is not responsible for the operation, maintenance, repair, and/or replacement of or security of the Easement Area and City has no obligations with respect thereto (other than the provision, through the exercise of the City's right to access the Easement Area for City business purposes and services available to all similarly situated improvements).

7. **Insurance.**

(a) The Grantee shall procure and maintain, at all times, including but not limited to, all of the types and coverages of insurance and endorsements specified below, with insurance companies authorized to do business in the State of Illinois, covering all operations within the Easement Area under this Agreement, whether performed by the Grantee or any of its lessees or contractors or subcontractors ("Contractor"). Grantee shall procure and maintain, or shall cause any/all Contractors to procure and maintain, all of the types and coverages of insurance specified below, with insurance companies authorized to do business in the State of Illinois, covering all operations within the Easement Area under this Agreement, whether performed by Grantee or any of its Contractors.

(b) The kinds and amounts of insurance required are as follows:

(i) Workers' Compensation and Occupational Disease Insurance. Workers' Compensation and Occupational Disease Insurance, in statutory amounts, covering all employees who are to provide Work under this Agreement. Employers' liability coverage with limits of not less than One Million Dollars ($1,000,000) each accident, illness or disease.

(ii) Commercial Liability Insurance (Primary and Umbrella). Commercial General Liability Insurance, or equivalent, with limits of not less than Five Million Dollars ($5,000,000) per occurrence for bodily injury, personal injury, and property damage liability. All premises and operations, products/completed operations, independent contractors, explosion, collapse, underground, pollution, separation of insureds, defense and contractual liability coverages are to be included. The City is to be named as an additional insured on a primary non-contributory basis for any liability related directly or indirectly to this Agreement.

Contractors performing work for Grantee within the Easement Area must maintain limits of not less than $2,000,000 with the same terms herein.

(iii) Automobile Liability Insurance. (Primary and Umbrella). When any motor vehicles (owned, non-owned and hired) are used in connection with work to be performed within the Easement Area, the Grantee provide or cause to be provided, Automobile Liability Insurance with limits of not less than Two Million Dollars ($2,000,000) per occurrence for bodily injury and property damage. The Grantor is to be named as an additional insured on a primary, non-contributory basis.

Contractor performing work for Grantee within the Easement Area must maintain limits of not less than $1,000,000 with the same terms herein.

(c) Additional Requirements

At least thirty (30) days after the date of this Agreement, the Grantee must provide and cause any of its contractors to provide the City of Chicago, Department of Transportation, 30 North LaSalle Street, Room 500, Chicago, Illinois 60602-2570, original Certificates of Insurance, and endorsements, to be in force on the date of this Agreement, and Renewal Certificates of Insurance, or such similar evidence, if the coverages have an expiration or renewal date occurring during the term of this Agreement. The receipt of any certificate does not constitute agreement by the City that the insurance requirements in the Agreement have been fully met or that the insurance policies indicated on the certificate are in compliance with all Agreement requirements. The failure of the City to obtain certificates or other insurance evidence from Grantee and contractor is not a waiver by the City of any requirements for the Grantee to obtain and maintain the specified coverages. The Grantee and Grantee's contractors must advise all insurers of the Agreement provisions regarding insurance. Non-conforming insurance does not relieve Grantee and contractor of the obligation to provide insurance as specified herein. Non-fulfillment of the insurance conditions may constitute a violation of the Agreement, and the City retains the right to stop work within the Easement Area until proper evidence of insurance is provided.

Grantee agrees to make commercially reasonable efforts to obtain from its insurers, when and if available in the industry, a certificate providing that such coverage shall not be suspended, voided, canceled, non-renewed, or reduced in scope or limits except after thirty (30) days' prior written notice by certified mail, return receipt requested, has been given to the City.

Any deductibles or self–insured retentions on referenced insurance coverages must be borne by Grantee and Contractor.

The Grantee hereby agrees and will cause its Contractors to agree that insurers waive their rights of subrogation against the City of Chicago, its employees, elected officials, agents, or representatives.

The coverages and limits furnished by Grantee and contractor in no way limit the Grantee's and contractor's liabilities and responsibilities specified within the Agreement or by law.

Any insurance or self-insurance programs maintained by the City of Chicago do not contribute with insurance provided by the Grantee and Contractor under the Agreement.

The required insurance to be carried is not limited by any limitations expressed in the indemnification language in this Agreement or any limitation placed on the indemnity in this Agreement given as a matter of law.

If Grantee or Contractor is a joint venture or limited liability company, the insurance policies must name the joint venture or limited liability company as a named insured.

The Grantee must require the contractor to provide the insurance required herein. All contractors are subject to the same insurance requirements of Grantee unless otherwise specified in this Agreement.

Notwithstanding any provisions in this Agreement to the contrary, the City's Risk Management Department maintains the right to modify, delete, alter or change these requirements, to the extent commercially reasonable.

8. **Default.** The Grantee shall be in default hereunder in the event of a material breach by Grantee of any term or condition of this Agreement including, but not limited to, a representation or warranty, where Grantee has failed to cure such breach within sixty (60) days after written notice of breach is given to Grantee by City setting forth the nature of such breach. Failure of City to give written notice of breach to Grantee shall not be deemed to be a waiver of the City's right to assert such breach at a later time. If the default is not capable of being cured within the sixty (60) day period, then provided Grantee has commenced to cure the default and is diligently proceeding to cure the default within the sixty (60) day period, and thereafter diligently prosecutes such cure through to completion, then the sixty (60) day period shall be extended for the length of time that is reasonably necessary to cure the default. If the default is not cured in the time period provided for herein, the City may institute such proceedings at law or in equity as may be necessary or desirable to cure and remedy the default, including but not limited to, termination of this Agreement.

9. **No Lien.** Grantee shall not permit any lien to stand against the Easement Area or any improvement thereon for any labor or material in connection with work of any character performed in the Easement Area at the direction or sufferance of Grantee.

10. **Compliance With Law.** The Grantee agrees that the Easement Area shall be used, and any alterations to the structures located within the Easement Area shall be constructed, installed, used, operated, inspected, maintained, repaired and replaced in complete compliance with all applicable laws, statutes and ordinances.

11. **Partial Invalidity.** If any clause, sentence or other portion of this Agreement shall become illegal, null or void for any reason, or shall be held by any court of competent jurisdiction to be so, the remaining portion hereof shall remain in full force and effect.

12. **Notices.** Any and all notices or other communications required or permitted pursuant hereto shall be in writing and shall be deemed to have been given if and when personally delivered or on the next following business day if transmitted by reputable overnight carrier. Notices shall be addressed to Grantee and City at their respective addresses set forth below, or to such substitute address as Grantee or City may have designated by notice in accordance herewith:

If to City:

Commissioner of Transportation
30 North LaSalle Street, Room 500
Chicago, Illinois 60602
Attn: Maps and Plats /Easements

With a copy to:

Department of Law
121 North LaSalle Street, Room 600
Chicago, Illinois 60602
Attn: Deputy Corporation Counsel
Real Estate and Land Use Division

If to Grantee:

One Congress Center, LP
401 S. State Street
Chicago, IL 60605
Attn: Thomas L. Garrity

With a copy to:

Drinker Biddle & Reath, LLP
191 N. Wacker Dr., Suite 3700
Chicago, IL 60606
Attn: John A. Simon, Esq.

Addressees may be changed by the Parties by notice given in accordance with the provisions hereof.

13. **Illinois Law.** This Agreement has been negotiated, executed and delivered at Chicago, Illinois and shall be construed and enforced in accordance with the laws of Illinois.

14. **Execution And Recordation of Agreement.** The execution and recordation of this Agreement shall be subject to the finalization of utility negotiations, if any, and further provided that the Grantee supplies the City with sufficient proof of ownership of the Property, and any other documents that the City may deem necessary.

15. **No Third-Party Beneficiaries.** This Agreement shall be binding upon and inure to the benefit solely of Grantee and City and their respective successors, assigns, licensees and legal representatives. This document and the terms hereof are intended solely for the benefit of the parties hereto and their successors, licensee and assigns, as expressly referred to herein. No other person shall have any rights, responsibilities or obligations hereunder nor may such person enforce any of the terms or be entitled to any of the benefits hereof.

16. **Authority and Validity.** Each party represents and warrants to the other party that (i) this Agreement has been duly authorized, executed and delivered by it and (ii) this Agreement constitutes the legal, valid and binding obligation of it, enforceable against it in accordance with its terms.

17. **Miscellaneous.**

(a) The terms, benefits, and privileges set forth in this Agreement shall be deemed and taken to be covenants running with the Property and shall be binding upon the Grantee, its successors and assigns having any interest in the Property.

(b) If any provision of this Agreement, or any paragraph, sentence, clause, phrase, or word or the application thereof is held invalid, illegal, null or void for any reason, or shall be held by any court of competent jurisdiction to be so, the remainder of this Agreement shall be construed as if such invalid part were never included and this Agreement shall be and remain valid and enforceable to the fullest extent permitted by law provided that this Agreement, in its entirety as so reconstituted, does not represent a material change to the rights or obligations of either of the Parties.

(c) In the event the time for performance hereunder falls on a Saturday, Sunday, or legal holiday, the actual time for performance shall be the next business day.

(d) This Agreement and the accompanying Plat shall be governed by, and construed in accordance with, the internal laws of the State of Illinois. In the event that an adjudication of any kind shall be required in connection with this Agreement, the Parties agree that the venue therefor shall be the state or federal courts located in Cook County, Illinois, whichever may be applicable.

(e) This Agreement constitutes the entire contract between the Parties with respect to the subject matter of this Agreement, and may not be modified except by an instrument in writing signed by all the Parties and dated a date subsequent to the date of this Agreement.

(f) Each Party agrees that it will execute and deliver such other reasonable documents and take such other reasonable actions as may be reasonably requested by the other party to effectuate the purposes and intention of this Agreement.

18. **Business Relationships.**

The Grantee acknowledges (A) receipt of a copy of Section 2-156-030 (b) of the Municipal Code of Chicago, (B) that it has read such provision and understands that pursuant to such Section 2-156-030 (b) it is illegal for any elected official of the City, or any person acting at the direction of such official, to contact, either orally or in writing, any other City official or employee with respect to any matter involving any person with whom the elected City official or employee has a "Business Relationship" (as defined in Section 2-156-080 of the Municipal Code of Chicago), or to participate in any discussion in any City Council committee hearing or in any City Council meeting or to vote on any matter involving the person with whom an elected official has a Business Relationship, and (c) notwithstanding anything to the contrary contained in this Agreement, that a violation of Section 2-156-030 (b) by an elected official, or any person acting at the direction of such official, with respect to any transaction contemplated by this Agreement

shall be grounds for termination of this Agreement and the transactions contemplated hereby. The Grantee hereby represents and warrants that no violation of Section 2-156-030 (b) has occurred with respect to this Agreement or the transactions contemplated hereby.

19. **Patriot Act Certification.**

The Grantee represents and warrants that neither the Grantee nor any Affiliate thereof (as defined in the next paragraph) is listed on any of the following lists maintained by the Office of Foreign Assets Control of the U.S. Department of the Treasury, the Bureau of Industry and Security of the U.S. Department of Commerce or their successors, or on any other list of persons or entities with which the City may not do business under any applicable law, rule, regulation, order or judgment: the Specially Designated Nationals List, the Denied Persons List, the Unverified List, the Entity List and the Debarred List.

As used in the above paragraph, an "Affiliate" shall be deemed to be a person or entity related to the Grantee that, directly or indirectly, through one or more intermediaries, controls, is controlled by or is under common control with Grantee, and a person or entity shall be deemed to be controlled by another person or entity, if controlled in any manner whatsoever that results in control in fact by that other person or entity (or that other person or entity and any persons or entities with whom that other person or entity is acting jointly or in concert), whether directly or indirectly and whether through share ownership, a trust, a contract or otherwise.

20. **Prohibition on Certain Contributions Mayoral Executive Order 2011-4.**

Grantee agrees that Grantee, any person or entity who directly or indirectly has an ownership or beneficial interest in Grantee of more than 7.5 percent ("Owners"), spouses and domestic partners of such Owners, Grantee's contractors (i.e., any person or entity in direct contractual privity with Grantee regarding the subject matter of this Agreement) ("Contractors"), any person or entity who directly or indirectly has an ownership or beneficial interest in any Contractor of more than 7.5 percent ("Sub-owners") and spouses and domestic partners of such Sub-owners (Grantee and all the other preceding classes of persons and entities are together, the "Identified Parties"), shall not make a contribution of any amount to the Mayor of the City of Chicago (the "Mayor") or to his political fundraising committee (i) after execution of this Agreement by Grantee, (ii) while this Agreement or any Other Contract is executory, (iii) during the term of this Agreement or any Other Contract between Grantee and the City, or (iv) during any period while an extension of this Agreement or any Other Contract is being sought or negotiated.

Grantee represents and warrants that from the later to occur of (a) May 16, 2011, and (b) the date the City approached the Grantee or the date the Grantee approached the City, as applicable, regarding the formulation of this Agreement, no Identified Parties have made a contribution of any amount to the Mayor or to his political fundraising committee.

Grantee agrees that it shall not: (a) coerce, compel or intimidate its employees to make a contribution of any amount to the Mayor or to the Mayor's political fundraising committee; (b) reimburse its employees for a contribution of any amount made to the

Mayor or to the Mayor's political fundraising committee; or (c) Bundle or solicit others to bundle contributions to the Mayor or to his political fundraising committee.

Grantee agrees that the Identified Parties must not engage in any conduct whatsoever designed to intentionally violate this provision or Mayoral Executive Order No. 2011-4 or to entice, direct or solicit others to intentionally violate this provision or Mayoral Executive Order No. 2011-4.

Grantee agrees that a violation of, non-compliance with, misrepresentation with respect to, or breach of any covenant or warranty under this provision or violation of Mayoral Executive Order No. 2011-4 constitutes a breach and default under this Agreement, and under any Other Contract for which no opportunity to cure will be granted, unless the City, in its sole discretion, elects to grant such an opportunity to cure. Such breach and default entitles the City to all remedies (including without limitation termination for default) under this Agreement, under any Other Contract, at law and in equity. This provision amends any Other Contract and supersedes any inconsistent provision contained therein.

If Grantee intentionally violates this provision or Mayoral Executive Order No. 2011-4 prior to the closing of this Agreement, the City may elect to decline to close the transaction contemplated by this Agreement.

For purposes of this provision:

"Bundle" means to collect contributions from more than one source, which is then delivered by one person to the Mayor or to his political fundraising committee.

"Other Contract" means any other agreement with the City of Chicago to which Grantee is a party that is (i) formed under the authority of chapter 2-92 of the Municipal Code of Chicago; (ii) entered into for the purchase or lease of real or personal property; or (iii) for materials, supplies, equipment or services which are approved or authorized by the City Council of the City of Chicago.

"Contribution" means a "political contribution" as defined in Chapter 2-156 of the Municipal Code of Chicago, as amended.

Individuals are "Domestic Partners" if they satisfy the following criteria:

(A) they are each other's sole domestic partner, responsible for each other's common welfare; and
(B) neither party is married; and
(C) the partners are not related by blood closer than would bar marriage in the State of Illinois; and
(D) each partner is at least 18 years of age, and the partners are the same sex, and the partners reside at the same residence; and
(E) two of the following four conditions exist for the partners:
    1. The partners have been residing together for at least 12 months.
    2. The partners have common or joint ownership of a residence.
    3. The partners have at least two of the following arrangements:
        a. joint ownership of a motor vehicle;
        b. a joint credit account;

c. a joint checking account;
d. a lease for a residence identifying both domestic partners as tenants.

4. Each partner identifies the other partner as a primary beneficiary in a will.

"Political fundraising committee" means a "political fundraising committee" as defined in Chapter 2-156 of the Municipal Code of Chicago, as amended.

21. **Failure To Maintain Eligibility To Do Business With The City.**

Failure by Grantee or any controlling person (as defined in Section 1-23-010 of the Municipal Code of Chicago) thereof to maintain eligibility to do business with the City of Chicago as required by Section 1-23-030 of the Municipal Code of Chicago shall be grounds for termination of the Agreement and the transactions contemplated thereby. Grantee shall at all times comply with Section 2-154-020 of the Municipal Code of Chicago.

22. **Inspector General and Legislative Inspector General.**

It is the duty of every officer, employee, department, agency, contractor, subcontractor, Grantee and licensee of the City, and every applicant for certification of eligibility for a City contract or program, to cooperate with the City's Legislative Inspector General and with the City's Inspector General in any investigation or hearing undertaken pursuant to Chapters 2-55 and 2-56, respectively, of the Municipal Code of Chicago. The Grantee understands and will abide by all provisions of Chapters 2-55 and 2-56 of the Municipal Code of Chicago.

23. **Waste Ordinance Provisions.**

In accordance with Section 11-4-1600(e) of the Municipal Code of Chicago, Grantee warrants and represents that it, and to the best of its knowledge, its contractors and subcontractors, have not violated and are not in violation of any provisions of Section 7-28 or Section 11-4 of the Municipal Code (the "Waste Sections"). During the period while this Amendment is executory, Grantees, any general contractors or any subcontractors violation of the Waste Sections, whether or not relating to the performance of this Agreement, constitutes a breach of and an event of default under this Agreement, for which the opportunity to cure, if curable, will be granted only at the sole designation of the Chief Procurement Officer. Such breach and default entitles the City to all remedies under the Amendment, at law or in equity. This section does not limit Grantee's, general contractor's and its subcontractor's duty to comply with all applicable federal, state, county and municipal laws, statutes, ordinances and executive orders, in effect now or later, and whether or not they appear in this Amendment. Non-compliance with these terms and conditions may be used by the City as grounds for the termination of this Amendment, and may further affect Grantee's eligibility for future contract awards.

24. **Shakman Accord.**

(a) The City is subject to the May 31, 2007 Order entitled "Agreed Settlement Order and Accord" (the "Shakman Accord") and the August 16, 2007 "City of Chicago

Hiring Plan" (the "City Hiring Plan") entered in Shakman v. Democratic Organization of Cook County, Case No 69 C 2145 (United States District Court for the Northern District of Illinois). Among other things, the Shakman Accord and the City Hiring Plan prohibit the City from hiring persons as governmental employees in non-exempt positions on the basis of political reasons or factors.

(b) Grantee is aware that City policy prohibits City employees from directing any individual to apply for a position with Grantee, either as an employee or as a subcontractor, and from directing Grantee to hire an individual as an employee or as a subcontractor. Accordingly, Grantee must follow its own hiring and contracting procedures, without being influenced by City employees. Any and all personnel provided by Grantee under this Agreement are employees or subcontractors of Grantee, not employees of the City of Chicago. This Agreement is not intended to and does not constitute, create, give rise to, or otherwise recognize an employer-employee relationship of any kind between the City and any personnel provided by Grantee.

(c) Grantee will not condition, base, or knowingly prejudice or affect any term or aspect to the employment of any personnel provided under this Agreement, or offer employment to any individual to provide services under this Agreement, based upon or because of any political reason or factor, including, without limitation, any individual's political affiliation, membership in a political organization or party, political support or activity, political financial contributions, promises of such political support, activity or financial contributions, or such individual's political sponsorship or recommendation. For purposes of this Agreement, a political organization or party is an identifiable group or entity that has as its primary purpose the support of or opposition to candidates for elected public office. Individual political activities are the activities of individual persons in support of or in opposition to political organizations or parties or candidates for elected public office.

(d) In the event of any communication to Grantee by a City employee or City official in violation of Section 24 (b) above, or advocating a violation of Section 24 (c) above, Grantee will, as soon as is reasonably practicable, report such communication to the Hiring Oversight Section of the City's Office of the Inspector General ("IGO Hiring Oversight"), and also to the head of the relevant City Department utilizing services provided under this Agreement. Grantee will also cooperate with any inquiries by IGO Hiring Oversight or the *Shakman* Monitor's Office related to the contract.

THE BALANCE OF THIS PAGE IS INTENTIONALLY LEFT BLANK

Signatures appears on the following page

IN WITNESS WHEREOF, Grantee and City have caused this Agreement to be executed by their duly authorized officers, as of the day and year first written above.

ONE CONGRESS CENTER, LP
An Illinois limited partnership

By: Anex VI LP, an Illinois limited
partnership, its general partner

By: Anex VI LLC, an Illinois limited
Liability company, its general partner

By: _____
Vance Antoniou, Manager

CITY OF CHICAGO,
a municipal corporation,
by and through its Department of Transportation

By: _____

Name: Rebekah Scheinfeld
Title: Commissioner

Approved As To Form And Legality
(excluding the Legal Descriptions):

CITY OF CHICAGO
Department of Law

By:_____
Name: Karen Bielarz
Title: Senior Counsel

STATE OF ILLINOIS)
) SS.
COUNTY OF COOK)

I, _____, a Notary Public in and for said County, in the State aforesaid, do hereby certify that Rebekah Scheinfeld personally known to me to be the Commissioner of the Department of Transportation of the City of Chicago, an Illinois municipal corporation, and personally known to me to be the same person whose name is subscribed to the foregoing instrument, appeared before me this day in person and being first duly sworn by me acknowledged that as the Commissioner, she signed and delivered the instrument pursuant to authority given by the City of Chicago, as her free and voluntary act and as the free and voluntary act and deed of the corporation, for the uses and purposes therein set forth.

GIVEN under my notarial seal this _____ day of _____, 2016.

_____
NOTARY PUBLIC

STATE OF ILLINOIS)
) SS.
COUNTY OF COOK)

I, _____, a Notary Public in and for said County, in the State aforesaid, do hereby certify that Vance Antoniou, personally known to me to be the Manager of the general partner of the general partner of One Congress Center LP, and personally known to me to be the same person whose name is subscribed to the foregoing instrument, appeared before me this day in person and being first duly sworn by me severally acknowledged that as such Manager, he signed and delivered the instrument pursuant to authority given by organizational documents as his free and voluntary act and as the free and voluntary act and deed of One Congress Center, for the uses and purposes therein set forth.

GIVEN under my notarial seal this _____ day of _____, 2016.

_____
NOTARY PUBLIC

EXHIBIT A
LEGAL DESCRIPTION
OF THE PROPERTY

LOTS 2, 3, 6, 7 AND 10 OF BLOCK 10 (ALSO KNOWN AS THE WEST ½ OF BLOCK 10) IN FRACTIONAL SECTION 15 ADDITION TO CHICAGO IN TOWNSHIP 39 NORTH, RANGE 14 EAST OF THE THIRD PRINCIPAL MERIDIAN, IN COOK COUNTY, ILLINOIS, EXCEPT THE WEST 27 FEET OF SAID LOTS 2, 3, 6, 7 AND 10 TAKEN FOR WIDENING OF STATE STREET, AND EXCEPT THE SOUTH 16.5 FEET OF LOT 10 AND EXCEPT THAT PART OF SAID LOTS 2, 3, 6, 7 AND 10 TAKEN FOR 20 FOOT ALLEY RUNNING NORTH AND SOUTH THROUGH SAID BLOCK 10.

Commonly known as: 401 South State Street, Chicago, Illinois 60605

Property Index Number:

EXHIBIT B

(LEITER II BUILDING LANDMARK ORDINANCE)
(Attached)

EXHIBIT C

PLAT OF EASEMENT
(Attached)

EXHIBIT A
LEGAL DESCRIPTION
OF THE PROPERTY

LOTS 2, 3, 6, 7 AND 10 OF BLOCK 10 (ALSO KNOWN AS THE WEST ½ OF BLOCK 10) IN FRACTIONAL SECTION 15 ADDITION TO CHICAGO IN TOWNSHIP 39 NORTH, RANGE 14 EAST OF THE THIRD PRINCIPAL MERIDIAN, IN COOK COUNTY, ILLINOIS, EXCEPT THE WEST 27 FEET OF SAID LOTS 2, 3, 6, 7 AND 10 TAKEN FOR WIDENING OF STATE STREET, AND EXCEPT THE SOUTH 16.5 FEET OF LOT 10 AND EXCEPT THAT PART OF SAID LOTS 2, 3, 6, 7 AND 10 TAKEN FOR 20 FOOT ALLEY RUNNING NORTH AND SOUTH THROUGH SAID BLOCK 10.

Commonly known as: 401 South State Street, Chicago, Illinois 60605

Property Index Number:

EXHIBIT B

(LEITER II BUILDING LANDMARK ORDINANCE)
(Attached)

Lot 1 in the subdivision of the west half of Block 91 in School Section Addition to Chicago in Section 16, Township 39 North, Range 14 East of the Third Principal Meridian, in Cook County Illinois (Permanent Index Number 17-16-228-001)

is hereby designated as a Chicago landmark. The significant historical and architectural features of the Brooks Building are: the entire north (Jackson Boulevard) and west (Franklin Street) exterior elevations, the marble and terra-cotta cladded returns on the south and east exterior elevations, and all rooflines.

SECTION 2. The Commission on Chicago Landmarks is hereby directed to create a suitable plaque appropriately identifying said landmark and to affix the plaque to the property designated as a Chicago landmark in accordance with the provisions of Section 2-120-700 of the Municipal Code of Chicago.

SECTION 3. The Commission of Chicago Landmarks is directed to comply with provisions of Section 2-120-720 of the Municipal Code of Chicago, regarding notification of said designation.

SECTION 4. This ordinance shall take effect from and after the date of passage.

DESIGNATION OF SECOND LEITER BUILDING AS CHICAGO LANDMARK.

The Committee on Historical Landmark Preservation submitted the following report:

CHICAGO, January 14, 1997.

To the President and Members of the City Council:

Your Committee on Historical Landmark Preservation held its meeting on January 13, 1997 to consider landmark designation for the Second Leiter Building, and having had the same under advisement, begs leave to report and recommend that Your Honorable Body *Pass* the proposed substitute ordinance transmitted herewith.

This recommendation was concurred in by a unanimous vote of the members of the committee, with no dissenting votes.

Respectfully submitted,

(Signed) ARENDA TROUTMAN,
Chairman.

On motion of Alderman Troutman, the said proposed substitute ordinance transmitted with the foregoing committee report was *Passed* by yeas and nays as follows:

Yeas -- Aldermen Granato, Haithcock, Preckwinkle, Holt, Steele, Beavers, Dixon, Shaw, Buchanan, Huels, Frias, Olivo, Burke, Jones, Coleman, Peterson, Murphy, Rugai, Troutman, Munoz, Zalewski, Chandler, Solis, Ocasio, Burnett, E. Smith, Wojcik, Suarez, Gabinski, Mell, Austin, Colom, Banks, Giles, Allen, Laurino, O'Connor, Doherty, Natarus, Bernardini, Hansen, Levar, Shiller, M. Smith, Moore -- 45.

Nays -- None.

Alderman Natarus moved to reconsider the foregoing vote. The motion was lost.

The following is said ordinance as passed:

WHEREAS, Pursuant to Chapter 2-120, Section 2-120-690 of the Municipal Code of Chicago, the City of Chicago, through its Commission on Chicago Landmarks ("Commission") has determined that the Second Leiter Building, located at 401 South State Street, Chicago, Illinois, is worthy of designation as a Chicago landmark; and

WHEREAS, The Commission has found that the Second Leiter Building meets certain criteria for landmark designation as set forth in Section 2-120-620 (1), (3), (4), (5), (6) and (7) of the Municipal Code of Chicago; and

WHEREAS, The Second Leiter Building is identified with Levi Z. Leiter, who in partnership with Potter Palmer and Marshall Field pioneered the city's leading mercantile establishment and, further, with his investments in real estate, particularly Loop property, substantially contributed to the commercial development of Chicago during the mid and late nineteenth century; and

WHEREAS, The Second Leiter Building is a fundamental and irreplaceable benchmark in Chicago's technical and aesthetic development

in the building arts, as structurally the building incorporates the metal framing that was a major advancement over traditional bearing-wall construction and, aesthetically, the building illustrates the transition from the heavier-looking, historically-inspired forms of conventional masonry construction to the purer profiles of the Chicago commercial style; and

WHEREAS, The Second Leiter Building is a structure whose significance was recognized early on by critics and scholars as one of the premier examples of Chicago's creative and technological advancements in architecture during the late nineteenth century; and

WHEREAS, The architect of the Second Leiter Building, William Le Baron Jenney, was one of the major figures in the development of the Chicago commercial style beginning with his 1884 Home Insurance Building, the first to incorporate skeletal construction in a fireproof commercial building and, further, Jenney's significance is further underscored by the role he played in the architectural education of such major figures as John Root, Louis Sullivan, Daniel Burnham and William Holabird; and

WHEREAS, The Second Leiter Building is listed on the National Register of Historic Places and has the additional distinction of being designated a National Historic Landmark, a program of the federal government that focuses attention on properties of exceptional value to the nation as a whole rather than to a particular state or locality and, further, the Second Leiter Building has been accorded the accolade of being put on the proposed listing for the UNESCO World Heritage List; and

WHEREAS, The Second Leiter Building, initially occupied by the Seigel, Cooper and Company Store and later serving as the flagship Chicago store of Sears, Roebuck and Company, has value as an example of the retailing history of the city and of State Street in particular; and

WHEREAS, The Second Leiter Building is illustrative of the historic identity of State Street as the undisputed retailing thoroughfare in Chicago, a reputation anchored by the location there at one time of such major retailers as Marshall Fields, Carson Pirie Scott & Company, Montgomery Ward and Goldblatt's; and

WHEREAS, The architecture of the new Harold Washington Library, opened to the public in October, 1991, was designed to be compatible with the Second Leiter Building and other landmarks in the library's vicinity, thus recognizing the distinctive physical appearance of the Second Leiter Building as an established and familiar visual feature of the South Loop community; now, therefore,

Be It Ordained by the City Council of the City of Chicago:

SECTION 1. The Second Leiter Building, located at 401 South State Street, Chicago, Illinois, and legally described as:

> Lots 1, 2 and 3 (except those portions taken for adjoining streets and alleys) in Assesor's Division of Lots 2 and 3 in Block 10 of the Canal Trustee's Subdivision of lots in Fractional Section 15, Township 39 North, Range 14 East of the Third Principal Meridian; also Lots 6, 7 and 10 (except those portions taken for adjoining streets and alleys) in Block 10 of the Canal Trustee's Subdivision of lots in Fractional Section 15, Township 39 North, Range 14 East of the Third Principal Meridian, all in Cook County, Illinois (Permanent Index Number 17-15-108-001)

is hereby designated as a Chicago landmark. The significant historical and architectural features are: the Van Buren, State and Congress Street exterior elevations, including their rooflines; and the original staircase between the first and second floor, located opposite the central entrance on State Street.

SECTION 2. The Commission on Chicago Landmarks is hereby directed to create a suitable plaque appropriately identifying said landmark and to affix the plaque to the property designated as a Chicago landmark in accordance with the provisions of Section 2-120-700 of the Municipal Code of Chicago.

SECTION 3. The Commission on Chicago Landmarks is directed to comply with the provisions of Section 2-120-720 of the Municipal Code of Chicago, regarding notification of said designation.

SECTION 4. This ordinance shall take effect from and after the date of its passage, and is passed notwithstanding the provisions of the Municipal Code of the City of Chicago.

DESIGNATION OF WASHINGTON BLOCK AS CHICAGO LANDMARK.

The Committee on Historical Landmark Preservation submitted the following report:

CHICAGO, January 14, 1997.

To the President and Members of the City Council:

EXHIBIT C

PLAT OF EASEMENT
(Attached)

PLAT OF EASEMENT

ELEVATION OF BUILDING AT EAST CONGRESS PARKWAY

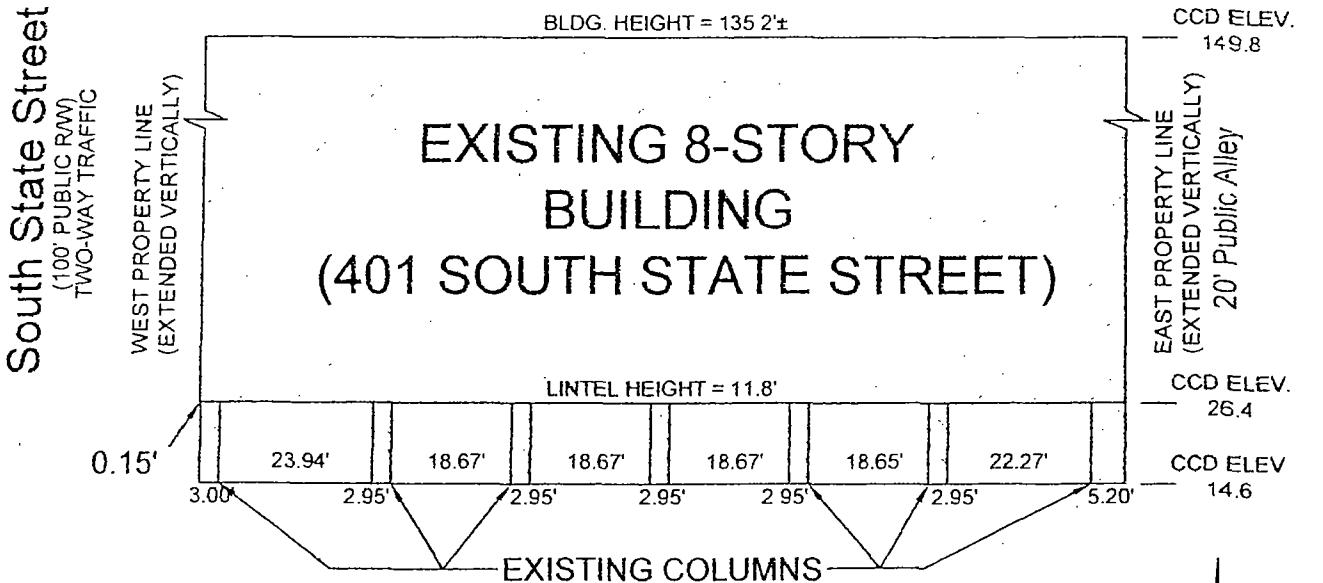

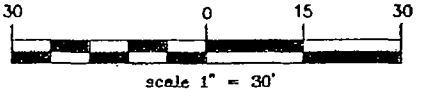

PLAN VIEW

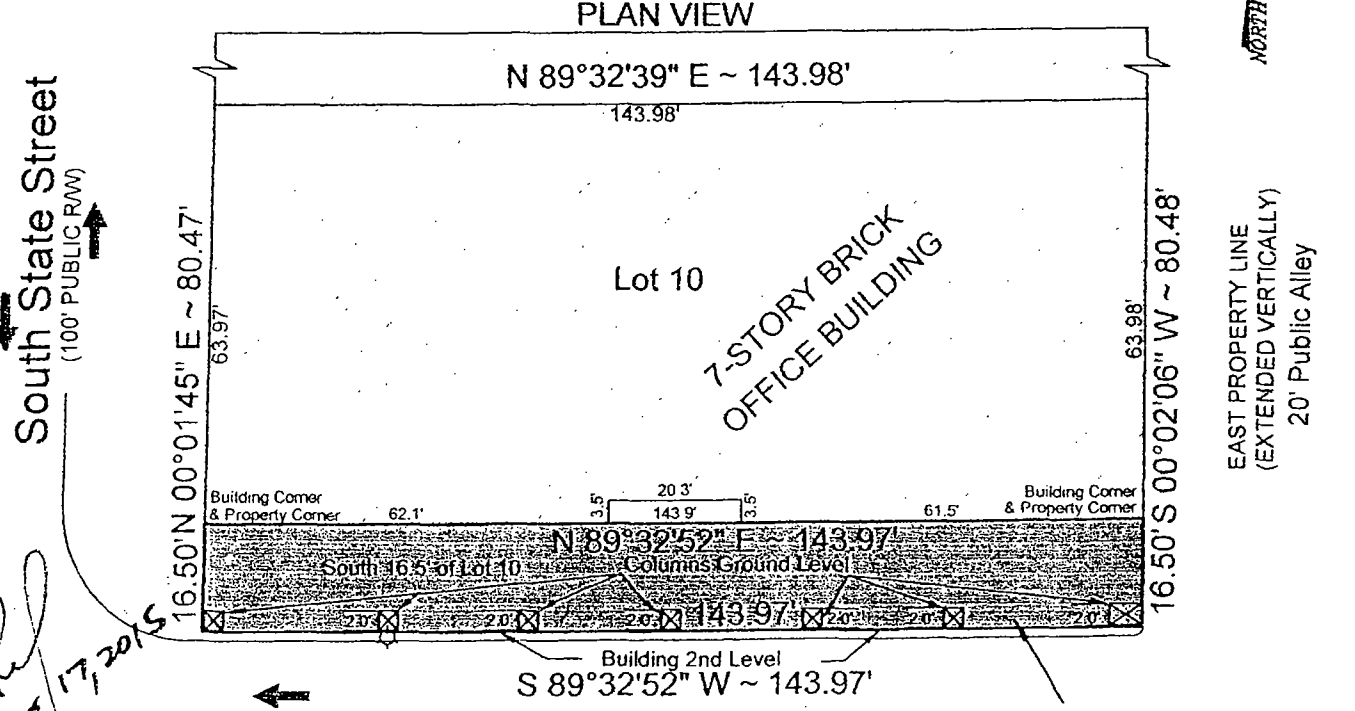

June 17, 2015

CDOT# 15-02-14-3680

ZARKO SEKEREZ & ASSOCIATES, INC
Land Surveyors & Land Planners
116 WEST CLARK STREET, CROWN POINT, IN 46307
ILL PHONE: (312)726-1313 ILL FAX: (312) 236-9506
WWW.SEKEREZ.COM

PS	RJ
Jan 7, 2015	
9807	

FILE PATH C:\Land Projects 3\2015\WE 1-9\9807MISC\9607B.dwg

PLAT OF EASEMENT

THAT PART OF THE SOUTH 16.5 FEET OF LOT 10, LYING BELOW A HORIZONTAL PLANE HAVING A VERTICAL ELEVATION OF +149.8 AND LYING ABOVE THE SIDEWALK, HAVING AN AVERAGE VERTICAL ELEVATION OF +14.6 FEET, ALL CITY OF CHICAGO DATUM, IN BLOCK 10 IN FRACTIONAL SECTION 15, TOWNSHIP 39 NORTH, RANGE 14 EAST OF THE THIRD PRINCIPLE MERIDIAN AS SURVEYED AND SUBDIVIDED BY THE BOARD OF CANAL COMMISSIONERS PURSUANT TO LAW IN THE MONTH OF APRIL, YEAR OF 1836, RECORDED JUNE 13, 1836, ANTE-FIRE, RE-RECORDED SEPTEMBER 24, 1877 AS DOCUMENT NUMBER 151609; EXCEPTING THAT PART OF SAID LOT 10 TAKEN FOR SOUTH STATE STREET AS WIDENED FROM JACKSON STREET TO HARRISON STREET BY ORDER OF POSSESSION JANUARY 24, 1887, ORDINANCE PASSED SEPTEMBER 8, 1878; ALSO EXCEPTING THAT PART OF SAID LOT 10 TAKEN FOR A NORTH-SOUTH 20 FOOT WIDE PUBLIC ALLEY LAID OUT BY AGREEMENT OF OWNERS, ANTE-FIRE, ALSO EXCEPTING THEREFROM THE VERTICAL SPACE OF THE ABOVE-DESCRIBED PROPERTY, FROM THE LEVEL OF THE SIDEWALK ON SAID PROPERTY (AVERAGE ELEVATION +14.6, CITY OF CHICAGO DATUM) TO THE LEVEL OF THE BOTTOM OF THE LINTEL OF THE BUILDING PRIMARILY ON SAID PROPERTY (AVERAGE ELEVATION +26.4, CITY OF CHICAGO DATUM); RESERVING TO THE GRANTEES THE SPACE OCCUPIED BY THE EXISTING COLUMNS OF SAID BUILDING, ALL IN COOK COUNTY ILLINOIS. THE EASEMENT AS SHOWN AND DEPICTED HEREIN MAY BE SUBJECT TO OTHER AGREEMENTS ASSOCIATED WITH THIS AREA, THE TERMS OF WHICH ARE MORE FULLY DESCRIBED IN THE ORDINANCE AUTHORIZING SAID EASEMENT.

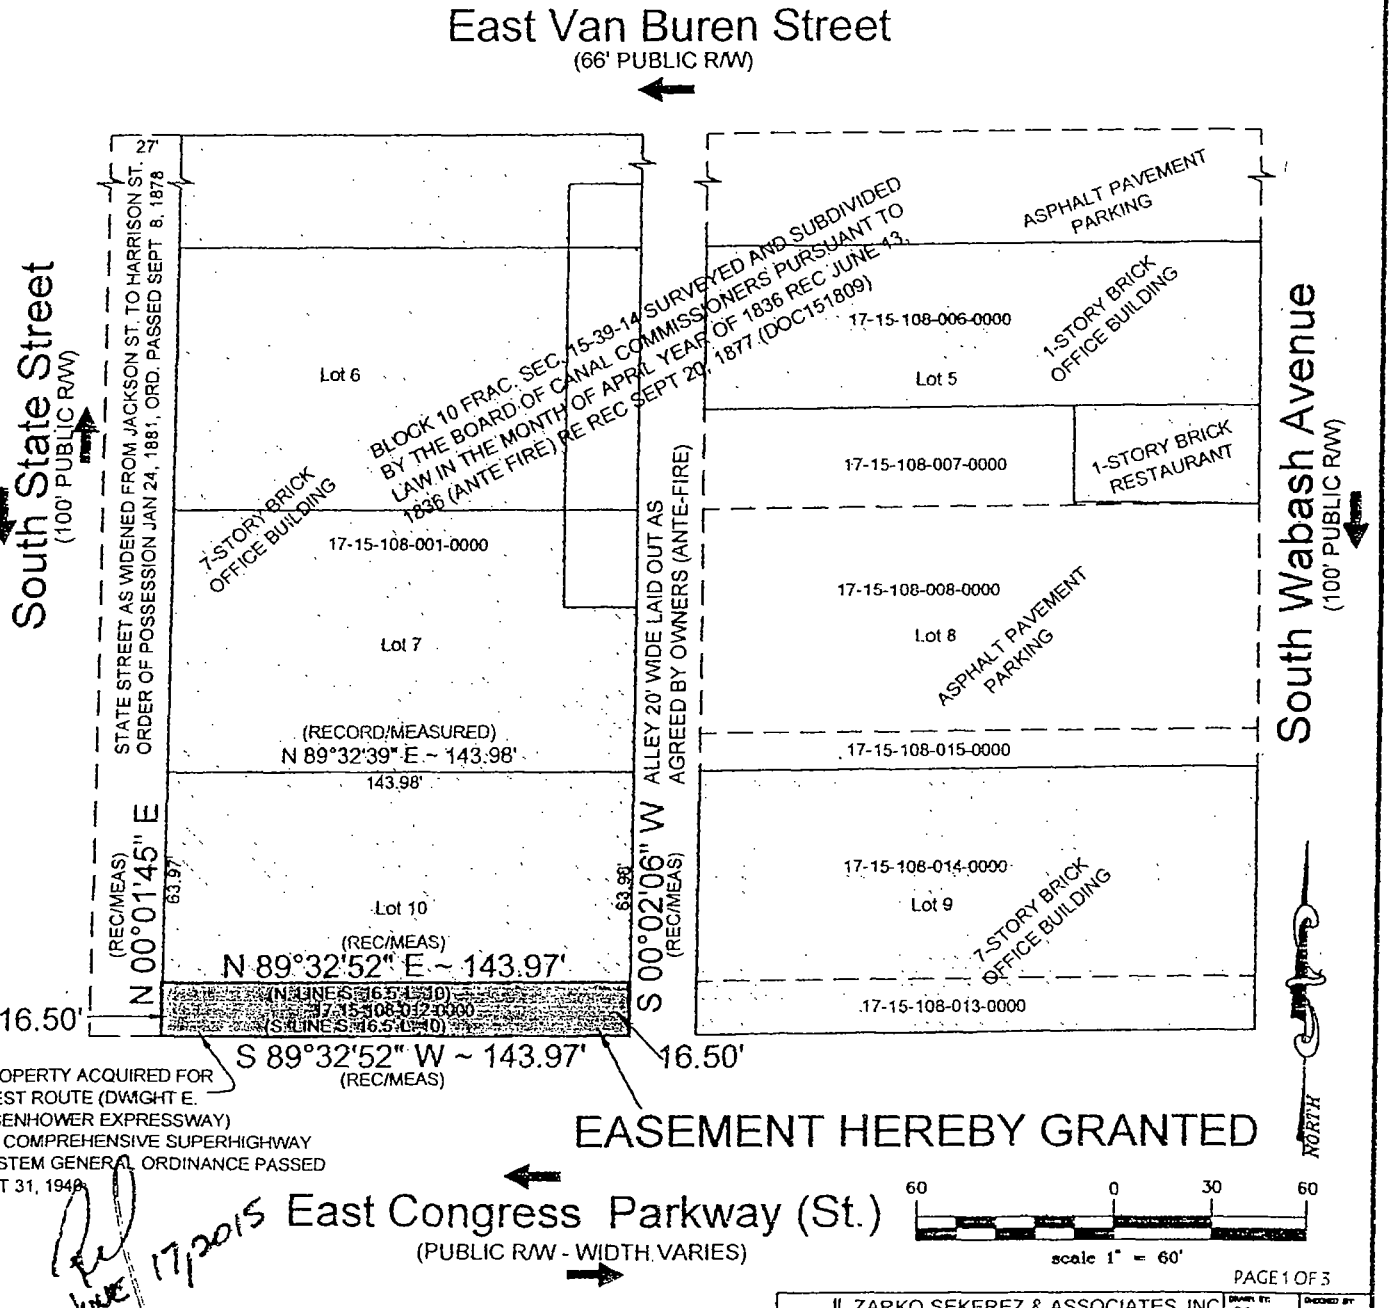

PAGE 1 OF 3

ZARKO SEKEREZ & ASSOCIATES, INC
Land Surveyors & Land Planners
116 WEST CLARK STREET, CROWN POINT, IN 46307
ILL. PHONE (312)726-1313 ILL FAX (312) 236-9506
WWW.SEKEREZ.COM

DRAWN BY: PS	CHECKED BY: RI
DATE: Jan 7, 2015	
JOB NO: 9807	

CDOT# 15-02-14-3680

1/7/2015

FILE PATH C:\Land Projects 3\2015\WE 1-9\9807MISC\9807B.dwg

PLAT OF EASEMENT

SURVEYOR'S NOTES:

1) SUBJECT PARCEL P.I.N : 17-15-108-012-0000,
AREA 2,375 SQ. FT. 0.055 ACRES
ADJOINING APPLICANT OWNED P.I N.
17-15-108-001-0000

2) THE NORTH LINE OF CONGRESS PARKWAY IS ASSUMED TO BEAR S 89°32'52" W

4) THE FIELD WORK FOR THIS SURVEY WAS PERFORMED ON JANUARY 7, 2015

5) DIMENSIONS ARE SHOWN IN FEET AND DECIMAL PARTS THEREOF.

6) NO DIMENSIONS SHOULD BE ASSUMED BY SCALE MEASUREMENTS UPON THE PLAT

7) THE EASEMENT PARCEL AND ALL SURROUNDING PARCELS IN BLOCK 10 ARE ZONED "DX-16, DOWNTOWN MIXED USE."

8) CLIENT CONTACT INFO
TOM GARRITY
ANVAN MIDWEST REALTY MANAGEMENT
401 SOUTH STATE STREET
CHICAGO, ILLINOIS
312-393-9300

9) BENCHMARK: MARK CUT ON N SIDE OF STANDARD BM NO. 5675 LOCATED ENTRANCE 228 S. WABASH. 128 FT. N. OF NORTH LINE OF JACKSON AND 1 FT. WEST OF WEST LINE OF WABASH
ELEV.=+16.018
ELEVATIONS ARE WITH REFERENCE TO CITY OF CHICAGO DATUM

10) NO CORNERS OF EASEMENT AREA WERE SET

PROPOSED EASEMENT AREA (AFFECTED BUILDING OVER SAME)

BUILDING ON AFFECTED PROPERTY (NOT PART OF EASEMENT AREA)

EXISTING BUILDING NOT ON AFFECTED AREA

CONCRETE WALK

TRAFFIC DIRECTIONAL ARROW

ADJOINING PROPERTY NOT AFFECTED BY EASEMENT

SUB-LOT DIVISION

(REC) (MEAS) RECORD DIMENSION/MEASURED DIMENSION

DEPT. OF FINANCE

COOK CO.

C.D.O.T.

To:
STATE OF ILLINOIS
COUNTY OF COOK

This professional service conforms to the current Illinois minimum standards for a boundary survey.

Radu M. S. Irimescu
Professional Land Surveyor No. 035-003338
SURVEYOR LICENSE EXPIRATION DATE: November 30, 2016
FIRM REGISTRATION No.: 184.002769
FIRM REGISTRATION EXPIRATION DATE: 4/30/2017

CDOT# 15-02-14-3680

June 17, 2015

ZARKO SEKEREZ & ASSOCIATES, INC
Land Surveyors & Land Planners
116 WEST CLARK STREET, CROWN POINT, IN 46307
ILL. PHONE. (312)726-1313 ILL. FAX. (312) 236-9506
WWW.SEKEREZ.COM

DRAWN BY:	CHECKED BY:
PS	RI
DATE: Jan 7, 2015	
JOB NO.: 9807	

FILE PATH C:\Land Projects 3\2015\WE 1-9\9807MISC\9807B.dwg

CITY OF CHICAGO
ECONOMIC DISCLOSURE STATEMENT
AND AFFIDAVIT

SECTION I -- GENERAL INFORMATION

A. Legal name of the Disclosing Party submitting this EDS. Include d/b/a/ if applicable:

One Congress Center, an Illinois Limited Partnership

Check ONE of the following three boxes:

Indicate whether the Disclosing Party submitting this EDS is:

1. [✓] the Applicant
   OR
2. [ ] a legal entity holding a direct or indirect interest in the Applicant. State the legal name of the Applicant in which the Disclosing Party holds an interest: _____
   OR
3. [ ] a legal entity with a right of control (see Section II.B.1.) State the legal name of the entity in which the Disclosing Party holds a right of control: _____

B. Business address of the Disclosing Party: One Congress Center
401 S. State St. Chicago, IL 60605

C. Telephone: (312) 939-3009 Fax: (312) 939-3995 Email: garrity_2@sbcglobal.net

D. Name of contact person: Thomas L. Garrity

E. Federal Employer Identification No. (if you have one): _____

F. Brief description of contract, transaction or other undertaking (referred to below as the "Matter") to which this EDS pertains. (Include project number and location of property, if applicable):

Alley/Street Vacation of Air Rights

G. Which City agency or department is requesting this EDS? CDOT

If the Matter is a contract being handled by the City's Department of Procurement Services, please complete the following:

Specification # _____ and Contract # _____

SECTION II -- DISCLOSURE OF OWNERSHIP INTERESTS

A. NATURE OF THE DISCLOSING PARTY

1. Indicate the nature of the Disclosing Party:

- ☐ Person
- ☐ Publicly registered business corporation
- ☐ Privately held business corporation
- ☐ Sole proprietorship
- ☐ General partnership
- ☑ Limited partnership
- ☐ Trust
- ☐ Limited liability company
- ☐ Limited liability partnership
- ☐ Joint venture
- ☐ Not-for-profit corporation

(Is the not-for-profit corporation also a 501(c)(3))? ☐ Yes ☐ No

- ☐ Other (please specify)

2. For legal entities, the state (or foreign country) of incorporation or organization, if applicable:

Illinois

3. For legal entities not organized in the State of Illinois: Has the organization registered to do business in the State of Illinois as a foreign entity?

☐ Yes ☐ No ☑ N/A

B. IF THE DISCLOSING PARTY IS A LEGAL ENTITY:

1. List below the full names and titles of all executive officers and all directors of the entity. **NOTE:** For not-for-profit corporations, also list below all members, if any, which are legal entities. If there are no such members, write "no members." For trusts, estates or other similar entities, list below the legal titleholder(s).

If the entity is a general partnership, limited partnership, limited liability company, limited liability partnership or joint venture, list below the name and title of each general partner, managing member, manager or any other person or entity that controls the day-to-day management of the Disclosing Party. **NOTE**: Each legal entity listed below must submit an EDS on its own behalf.

Name	Title
Vance T. Antoniou	Manager, Anex VI, LLC
	General Partner, Anex VI LP
	General Partner One Congress Center LP

2. Please provide the following information concerning each person or entity having a direct or indirect beneficial interest (including ownership) in excess of 7.5% of the Disclosing Party. Examples of such an interest include shares in a corporation, partnership interest in a partnership or joint venture,

interest of a member or manager in a limited liability company, or interest of a beneficiary of a trust, estate or other similar entity. If none, state "None." **NOTE**: Pursuant to Section 2-154-030 of the Municipal Code of Chicago ("Municipal Code"), the City may require any such additional information from any applicant which is reasonably intended to achieve full disclosure.

Name	Business Address	Percentage Interest in the Disclosing Party
Anthony A. Antoniou	One Congress Center	17.7%
Declaration of Trust, dated 3/13/1999	401 S. State St.	
Irene Antoniou Trustee	Chicago, IL 60605	
(FEIN 27-6068520)		

SECTION III -- BUSINESS RELATIONSHIPS WITH CITY ELECTED OFFICIALS

Has the Disclosing Party had a "business relationship," as defined in Chapter 2-156 of the Municipal Code, with any City elected official in the 12 months before the date this EDS is signed?

☑ Yes ☐ No

If yes, please identify below the name(s) of such City elected official(s) and describe such relationship(s):

One Congress Center LP has engaged the Honorable Edward M. Burke of Klafter & Burke as tax counsel.

SECTION IV -- DISCLOSURE OF SUBCONTRACTORS AND OTHER RETAINED PARTIES

The Disclosing Party must disclose the name and business address of each subcontractor, attorney, lobbyist, accountant, consultant and any other person or entity whom the Disclosing Party has retained or expects to retain in connection with the Matter, as well as the nature of the relationship, and the total amount of the fees paid or estimated to be paid. The Disclosing Party is not required to disclose employees who are paid solely through the Disclosing Party's regular payroll.

"Lobbyist" means any person or entity who undertakes to influence any legislative or administrative action on behalf of any person or entity other than: (1) a not-for-profit entity, on an unpaid basis, or (2) himself. "Lobbyist" also means any person or entity any part of whose duties as an employee of another includes undertaking to influence any legislative or administrative action.

If the Disclosing Party is uncertain whether a disclosure is required under this Section, the Disclosing Party must either ask the City whether disclosure is required or make the disclosure.

Name (indicate whether retained or anticipated to be retained)	Business Address	Relationship to Disclosing Party (subcontractor, attorney, lobbyist, etc.)	Fees (indicate whether paid or estimated.) **NOTE:** "hourly rate" or "t.b.d." is not an acceptable response.
Drinker Biddle & Reath LLP	191 N. Wacker Dr. Chicago, 60606	Legal Counsel	$8,000-$10,000 (est.)
Zarkeo Sekerez and Associates	116 W. Clark Crown Point, IN 46307	Surveyor	$1,850.00 (Paid)
Cohn Reznick	200 S. Wacker Dr. Chicago, IL 60606	Consultant	$7,000 (est.)

(Add sheets if necessary)

☐ Check here if the Disclosing Party has not retained, nor expects to retain, any such persons or entities.

SECTION V -- CERTIFICATIONS

A. COURT-ORDERED CHILD SUPPORT COMPLIANCE

Under Municipal Code Section 2-92-415, substantial owners of business entities that contract with the City must remain in compliance with their child support obligations throughout the contract's term.

Has any person who directly or indirectly owns 10% or more of the Disclosing Party been declared in arrearage on any child support obligations by any Illinois court of competent jurisdiction?

☐ Yes ☑ No ☐ No person directly or indirectly owns 10% or more of the Disclosing Party.

If "Yes," has the person entered into a court-approved agreement for payment of all support owed and is the person in compliance with that agreement?

☐ Yes ☐ No

B. FURTHER CERTIFICATIONS

1. Pursuant to Municipal Code Chapter 1-23, Article I ("Article I")(which the Applicant should consult for defined terms (e.g., "doing business") and legal requirements), if the Disclosing Party submitting this EDS is the Applicant and is doing business with the City, then the Disclosing Party certifies as follows: (i) neither the Applicant nor any controlling person is currently indicted or charged with, or has admitted guilt of, or has ever been convicted of, or placed under supervision for, any criminal offense involving actual, attempted, or conspiracy to commit bribery, theft, fraud, forgery, perjury, dishonesty or deceit against an officer or employee of the City or any sister agency; and (ii) the Applicant understands and acknowledges that compliance with Article I is a continuing requirement for doing business with the City. NOTE: If Article I applies to the Applicant, the permanent compliance timeframe in Article I supersedes some five-year compliance timeframes in certifications 2 and 3 below.

2. The Disclosing Party and, if the Disclosing Party is a legal entity, all of those persons or entities identified in Section II.B.1. of this EDS:

a. are not presently debarred, suspended, proposed for debarment, declared ineligible or voluntarily excluded from any transactions by any federal, state or local unit of government;

b. have not, within a five-year period preceding the date of this EDS, been convicted of a criminal offense, adjudged guilty, or had a civil judgment rendered against them in connection with: obtaining, attempting to obtain, or performing a public (federal, state or local) transaction or contract under a public transaction; a violation of federal or state antitrust statutes; fraud; embezzlement; theft; forgery; bribery; falsification or destruction of records; making false statements; or receiving stolen property;

c. are not presently indicted for, or criminally or civilly charged by, a governmental entity (federal, state or local) with committing any of the offenses set forth in clause B.2.b. of this Section V;

d. have not, within a five-year period preceding the date of this EDS, had one or more public transactions (federal, state or local) terminated for cause or default; and

e. have not, within a five-year period preceding the date of this EDS, been convicted, adjudged guilty, or found liable in a civil proceeding, or in any criminal or civil action, including actions concerning environmental violations, instituted by the City or by the federal government, any state, or any other unit of local government.

3. The certifications in subparts 3, 4 and 5 concern:

• the Disclosing Party;
• any "Contractor" (meaning any contractor or subcontractor used by the Disclosing Party in connection with the Matter, including but not limited to all persons or legal entities disclosed under Section IV, "Disclosure of Subcontractors and Other Retained Parties");
• any "Affiliated Entity" (meaning a person or entity that, directly or indirectly: controls the Disclosing Party, is controlled by the Disclosing Party, or is, with the Disclosing Party, under common control of another person or entity. Indicia of control include, without limitation: interlocking management or ownership; identity of interests among family members, shared facilities and equipment; common use of employees; or organization of a business entity following the ineligibility of a business entity to do business with federal or state or local government, including the City, using substantially the same management, ownership, or principals as the ineligible entity); with respect to Contractors, the term Affiliated Entity means a person or entity that directly or indirectly controls the Contractor, is controlled by it, or, with the Contractor, is under common control of another person or entity;
• any responsible official of the Disclosing Party, any Contractor or any Affiliated Entity or any other official, agent or employee of the Disclosing Party, any Contractor or any Affiliated Entity, acting pursuant to the direction or authorization of a responsible official of the Disclosing Party, any Contractor or any Affiliated Entity (collectively "Agents").

Neither the Disclosing Party, nor any Contractor, nor any Affiliated Entity of either the Disclosing Party or any Contractor nor any Agents have, during the five years before the date this EDS is signed, or, with respect to a Contractor, an Affiliated Entity, or an Affiliated Entity of a Contractor during the five years before the date of such Contractor's or Affiliated Entity's contract or engagement in connection with the Matter:

a. bribed or attempted to bribe, or been convicted or adjudged guilty of bribery or attempting to bribe, a public officer or employee of the City, the State of Illinois, or any agency of the federal government or of any state or local government in the United States of America, in that officer's or employee's official capacity;

b. agreed or colluded with other bidders or prospective bidders, or been a party to any such agreement, or been convicted or adjudged guilty of agreement or collusion among bidders or prospective bidders, in restraint of freedom of competition by agreement to bid a fixed price or otherwise; or

c. made an admission of such conduct described in a. or b. above that is a matter of record, but have not been prosecuted for such conduct; or

d. violated the provisions of Municipal Code Section 2-92-610 (Living Wage Ordinance).

4. Neither the Disclosing Party, Affiliated Entity or Contractor, or any of their employees, officials, agents or partners, is barred from contracting with any unit of state or local government as a result of engaging in or being convicted of (1) bid-rigging in violation of 720 ILCS 5/33E-3; (2) bid-rotating in violation of 720 ILCS 5/33E-4; or (3) any similar offense of any state or of the United States of America that contains the same elements as the offense of bid-rigging or bid-rotating.

5. Neither the Disclosing Party nor any Affiliated Entity is listed on any of the following lists maintained by the Office of Foreign Assets Control of the U.S. Department of the Treasury or the Bureau of Industry and Security of the U.S. Department of Commerce or their successors: the Specially Designated Nationals List, the Denied Persons List, the Unverified List, the Entity List and the Debarred List.

6. The Disclosing Party understands and shall comply with the applicable requirements of Chapters 2-55 (Legislative Inspector General), 2-56 (Inspector General) and 2-156 (Governmental Ethics) of the Municipal Code.

7. If the Disclosing Party is unable to certify to any of the above statements in this Part B (Further Certifications), the Disclosing Party must explain below:

N/A

If the letters "NA," the word "None," or no response appears on the lines above, it will be conclusively presumed that the Disclosing Party certified to the above statements.

8. To the best of the Disclosing Party's knowledge after reasonable inquiry, the following is a complete list of all current employees of the Disclosing Party who were, at any time during the 12-month period preceding the execution date of this EDS, an employee, or elected or appointed official, of the City of Chicago (if none, indicate with "N/A" or "none").

None

9. To the best of the Disclosing Party's knowledge after reasonable inquiry, the following is a complete list of all gifts that the Disclosing Party has given or caused to be given, at any time during the 12-month period preceding the execution date of this EDS, to an employee, or elected or appointed official, of the City of Chicago. For purposes of this statement, a "gift" does not include: (i) anything made generally available to City employees or to the general public, or (ii) food or drink provided in the course of official City business and having a retail value of less than $20 per recipient (if none, indicate with "N/A" or "none"). As to any gift listed below, please also list the name of the City recipient.

None

C. CERTIFICATION OF STATUS AS FINANCIAL INSTITUTION

1. The Disclosing Party certifies that the Disclosing Party (check one)

☐ is ☑ is not

a "financial institution" as defined in Section 2-32-455(b) of the Municipal Code.

2. If the Disclosing Party IS a financial institution, then the Disclosing Party pledges:

"We are not and will not become a predatory lender as defined in Chapter 2-32 of the Municipal Code. We further pledge that none of our affiliates is, and none of them will become, a predatory lender as defined in Chapter 2-32 of the Municipal Code. We understand that becoming a predatory lender or becoming an affiliate of a predatory lender may result in the loss of the privilege of doing business with the City."

If the Disclosing Party is unable to make this pledge because it or any of its affiliates (as defined in Section 2-32-455(b) of the Municipal Code) is a predatory lender within the meaning of Chapter 2-32 of the Municipal Code, explain here (attach additional pages if necessary):

If the letters "NA," the word "None," or no response appears on the lines above, it will be conclusively presumed that the Disclosing Party certified to the above statements.

D. CERTIFICATION REGARDING INTEREST IN CITY BUSINESS

Any words or terms that are defined in Chapter 2-156 of the Municipal Code have the same meanings when used in this Part D.

1. In accordance with Section 2-156-110 of the Municipal Code: Does any official or employee of the City have a financial interest in his or her own name or in the name of any other person or entity in the Matter?

☐ Yes ☑ No

NOTE: If you checked "Yes" to Item D.1., proceed to Items D.2. and D.3. If you checked "No" to Item D.1., proceed to Part E.

2. Unless sold pursuant to a process of competitive bidding, or otherwise permitted, no City elected official or employee shall have a financial interest in his or her own name or in the name of any other person or entity in the purchase of any property that (i) belongs to the City, or (ii) is sold for taxes or assessments, or (iii) is sold by virtue of legal process at the suit of the City (collectively, "City Property Sale"). Compensation for property taken pursuant to the City's eminent domain power does not constitute a financial interest within the meaning of this Part D.

Does the Matter involve a City Property Sale?

☐ Yes ☐ No

3. If you checked "Yes" to Item D.1., provide the names and business addresses of the City officials or employees having such interest and identify the nature of such interest:

Name	Business Address	Nature of Interest

4. The Disclosing Party further certifies that no prohibited financial interest in the Matter will be acquired by any City official or employee.

E. CERTIFICATION REGARDING SLAVERY ERA BUSINESS

Please check either 1. or 2. below. If the Disclosing Party checks 2., the Disclosing Party must disclose below or in an attachment to this EDS all information required by paragraph 2. Failure to

comply with these disclosure requirements may make any contract entered into with the City in connection with the Matter voidable by the City.

X 1. The Disclosing Party verifies that the Disclosing Party has searched any and all records of the Disclosing Party and any and all predecessor entities regarding records of investments or profits from slavery or slaveholder insurance policies during the slavery era (including insurance policies issued to slaveholders that provided coverage for damage to or injury or death of their slaves), and the Disclosing Party has found no such records.

____2. The Disclosing Party verifies that, as a result of conducting the search in step 1 above, the Disclosing Party has found records of investments or profits from slavery or slaveholder insurance policies. The Disclosing Party verifies that the following constitutes full disclosure of all such records, including the names of any and all slaves or slaveholders described in those records:

_____

_____

_____

_____

SECTION VI -- CERTIFICATIONS FOR FEDERALLY FUNDED MATTERS

NOTE: If the Matter is federally funded, complete this Section VI. **If the Matter is not federally funded**, proceed to Section VII. For purposes of this Section VI, tax credits allocated by the City and proceeds of debt obligations of the City are not federal funding.

A. CERTIFICATION REGARDING LOBBYING

1. List below the names of all persons or entities registered under the federal Lobbying Disclosure Act of 1995 who have made lobbying contacts on behalf of the Disclosing Party with respect to the Matter: (Add sheets if necessary):

_____

_____

_____

(If no explanation appears or begins on the lines above, or if the letters "NA" or if the word "None" appear, it will be conclusively presumed that the Disclosing Party means that NO persons or entities registered under the Lobbying Disclosure Act of 1995 have made lobbying contacts on behalf of the Disclosing Party with respect to the Matter.)

2. The Disclosing Party has not spent and will not expend any federally appropriated funds to pay any person or entity listed in Paragraph A.1. above for his or her lobbying activities or to pay any person or entity to influence or attempt to influence an officer or employee of any agency, as defined by applicable federal law, a member of Congress, an officer or employee of Congress, or an employee of a member of Congress, in connection with the award of any federally funded contract, making any federally funded grant or loan, entering into any cooperative agreement, or to extend, continue, renew, amend, or modify any federally funded contract, grant, loan, or cooperative agreement.

3. The Disclosing Party will submit an updated certification at the end of each calendar quarter in which there occurs any event that materially affects the accuracy of the statements and information set forth in paragraphs A.1. and A.2. above.

4. The Disclosing Party certifies that either: (i) it is not an organization described in section 501(c)(4) of the Internal Revenue Code of 1986; or (ii) it is an organization described in section 501(c)(4) of the Internal Revenue Code of 1986 but has not engaged and will not engage in "Lobbying Activities".

5. If the Disclosing Party is the Applicant, the Disclosing Party must obtain certifications equal in form and substance to paragraphs A.1. through A.4. above from all subcontractors before it awards any subcontract and the Disclosing Party must maintain all such subcontractors' certifications for the duration of the Matter and must make such certifications promptly available to the City upon request.

B. CERTIFICATION REGARDING EQUAL EMPLOYMENT OPPORTUNITY

If the Matter is federally funded, federal regulations require the Applicant and all proposed subcontractors to submit the following information with their bids or in writing at the outset of negotiations.

Is the Disclosing Party the Applicant?

☐ Yes ☐ No

If "Yes," answer the three questions below:

1. Have you developed and do you have on file affirmative action programs pursuant to applicable federal regulations? (See 41 CFR Part 60-2.)

☐ Yes ☐ No

2. Have you filed with the Joint Reporting Committee, the Director of the Office of Federal Contract Compliance Programs, or the Equal Employment Opportunity Commission all reports due under the applicable filing requirements?

☐ Yes ☐ No

3. Have you participated in any previous contracts or subcontracts subject to the equal opportunity clause?

☐ Yes ☐ No

If you checked "No" to question 1. or 2. above, please provide an explanation:

_____

_____

SECTION VII -- ACKNOWLEDGMENTS, CONTRACT INCORPORATION, COMPLIANCE, PENALTIES, DISCLOSURE

The Disclosing Party understands and agrees that:

A. The certifications, disclosures, and acknowledgments contained in this EDS will become part of any contract or other agreement between the Applicant and the City in connection with the Matter, whether procurement, City assistance, or other City action, and are material inducements to the City's execution of any contract or taking other action with respect to the Matter. The Disclosing Party understands that it must comply with all statutes, ordinances, and regulations on which this EDS is based.

B. The City's Governmental Ethics and Campaign Financing Ordinances, Chapters 2-156 and 2-164 of the Municipal Code, impose certain duties and obligations on persons or entities seeking City contracts, work, business, or transactions. The full text of these ordinances and a training program is available on line at www.cityofchicago.org/Ethics, and may also be obtained from the City's Board of Ethics, 740 N.

Sedgwick St., Suite 500, Chicago, IL 60610, (312) 744-9660. The Disclosing Party must comply fully with the applicable ordinances.

C. If the City determines that any information provided in this EDS is false, incomplete or inaccurate, any contract or other agreement in connection with which it is submitted may be rescinded or be void or voidable, and the City may pursue any remedies under the contract or agreement (if not rescinded or void), at law, or in equity, including terminating the Disclosing Party's participation in the Matter and/or declining to allow the Disclosing Party to participate in other transactions with the City. Remedies at law for a false statement of material fact may include incarceration and an award to the City of treble damages.

D. It is the City's policy to make this document available to the public on its Internet site and/or upon request. Some or all of the information provided on this EDS and any attachments to this EDS may be made available to the public on the Internet, in response to a Freedom of Information Act request, or otherwise. By completing and signing this EDS, the Disclosing Party waives and releases any possible rights or claims which it may have against the City in connection with the public release of information contained in this EDS and also authorizes the City to verify the accuracy of any information submitted in this EDS.

E. The information provided in this EDS must be kept current. In the event of changes, the Disclosing Party must supplement this EDS up to the time the City takes action on the Matter. If the Matter is a contract being handled by the City's Department of Procurement Services, the Disclosing Party must update this EDS as the contract requires. **NOTE:** With respect to Matters subject to Article I of Chapter 1-23 of the Municipal Code (imposing **PERMANENT INELIGIBILITY** for certain specified offenses), the information provided herein regarding eligibility must be kept current for a longer period, as required by Chapter 1-23 and Section 2-154-020 of the Municipal Code.

The Disclosing Party represents and warrants that:

Department of Revenue, nor are the Disclosing Party or its Affiliated Entities delinquent in paying any fine, fee, tax or other charge owed to the City. This includes, but is not limited to, all water charges, sewer charges, license fees, parking tickets, property taxes or sales taxes.

F.2 If the Disclosing Party is the Applicant, the Disclosing Party and its Affiliated Entities will not use, nor permit their subcontractors to use, any facility listed by the U.S. E.P.A. on the federal Excluded Parties List System ("EPLS") maintained by the U. S. General Services Administration.

F.3 If the Disclosing Party is the Applicant, the Disclosing Party will obtain from any contractors/subcontractors hired or to be hired in connection with the Matter certifications equal in form and substance to those in F.1. and F.2. above and will not, without the prior written consent of the City, use any such contractor/subcontractor that does not provide such certifications or that the Disclosing Party has reason to believe has not provided or cannot provide truthful certifications.

NOTE: If the Disclosing Party cannot certify as to any of the items in F.1., F.2. or F.3. above, an explanatory statement must be attached to this EDS.

CERTIFICATION

Under penalty of perjury, the person signing below: (1) warrants that he/she is authorized to execute this EDS and Appendix A (if applicable) on behalf of the Disclosing Party, and (2) warrants that all certifications and statements contained in this EDS and Appendix A (if applicable) are true, accurate and complete as of the date furnished to the City.

One Congress Center, an Illinois Limited Partnership

(Print or type name of Disclosing Party)

By: _____

(Sign here)

Vance T. Antoniou

(Print or type name of person signing)

Manager, Anex VI LLC, General Partner Anex VI LP, General Partner One Congress Center LP

(Print or type title of person signing)

Signed and sworn to before me on (date) 05-09-2014,
at Cook County, Ill. (state).

_____ Notary Public.

Commission expires: 10/20/2015.

"OFFICIAL SEAL"
LAURA E. RIVERA
Notary Public, State of Illinois
My Commission Expires 10/20/15

CITY OF CHICAGO
ECONOMIC DISCLOSURE STATEMENT AND AFFIDAVIT
APPENDIX A

FAMILIAL RELATIONSHIPS WITH ELECTED CITY OFFICIALS AND DEPARTMENT HEADS

This Appendix is to be completed only by (a) the Applicant, and (b) any legal entity which has a direct ownership interest in the Applicant exceeding 7.5 percent. It is not to be completed by any legal entity which has only an indirect ownership interest in the Applicant.

Under Municipal Code Section 2-154-015, the Disclosing Party must disclose whether such Disclosing Party or any "Applicable Party" or any Spouse or Domestic Partner thereof currently has a "familial relationship" with any elected city official or department head. A "familial relationship" exists if, as of the date this EDS is signed, the Disclosing Party or any "Applicable Party" or any Spouse or Domestic Partner thereof is related to the mayor, any alderman, the city clerk, the city treasurer or any city department head as spouse or domestic partner or as any of the following, whether by blood or adoption: parent, child, brother or sister, aunt or uncle, niece or nephew, grandparent, grandchild, father-in-law, mother-in-law, son-in-law, daughter-in-law, stepfather or stepmother, stepson or stepdaughter, stepbrother or stepsister or half-brother or half-sister.

"Applicable Party" means (1) all executive officers of the Disclosing Party listed in Section II.B.1.a., if the Disclosing Party is a corporation; all partners of the Disclosing Party, if the Disclosing Party is a general partnership; all general partners and limited partners of the Disclosing Party, if the Disclosing Party is a limited partnership; all managers, managing members and members of the Disclosing Party, if the Disclosing Party is a limited liability company; (2) all principal officers of the Disclosing Party; and (3) any person having more than a 7.5 percent ownership interest in the Disclosing Party. "Principal officers" means the president, chief operating officer, executive director, chief financial officer, treasurer or secretary of a legal entity or any person exercising similar authority.

Does the Disclosing Party or any "Applicable Party" or any Spouse or Domestic Partner thereof currently have a "familial relationship" with an elected city official or department head?

☐ Yes ☑ No

If yes, please identify below (1) the name and title of such person, (2) the name of the legal entity to which such person is connected; (3) the name and title of the elected city official or department head to whom such person has a familial relationship, and (4) the precise nature of such familial relationship.

_____

_____

_____

(DO NOT SUBMIT THIS PAGE WITH YOUR EDS. The purpose of this page is for you to recertify your EDS prior to submission to City Council or on the date of closing. If unable to recertify truthfully, the Disclosing Party must complete a new EDS with correct or corrected information)

RECERTIFICATION

Generally, for use with City Council matters. Not for City procurements unless requested.

This recertification is being submitted in connection with Leiter II - Easement Extension [identify the Matter]. Under penalty of perjury, the person signing below: (1) warrants that he/she is authorized to execute this EDS recertification on behalf of the Disclosing Party, (2) warrants that all certifications and statements contained in the Disclosing Party's original EDS are true, accurate and complete as of the date furnished to the City and continue to be true, accurate and complete as of the date of this recertification, and (3) reaffirms its acknowledgments.

One Congress Center, an Illinois limited partnership
(Print or type legal name of Disclosing Party)

Date: 2/3/2016

By:
(sign here)

Print or type name of signatory:

Vance T. Antoniou

Title of signatory:
Manager, Anex VI LLC
General Partner, Anex VI LP
General Partner, One Congress Center LP

Signed and sworn to before me on [date] 3rd feb 2016 by Vance T Antoniou at Sarasota County, FL [state].

Notary Public.

Commission expires: 7/29/17

ALMA VARGAS LACHAPELLE
Notary Public - State of Florida
My Comm. Expires Jul 29, 2017
Commission # FF 015336

Ver. 11-01-05

CITY OF CHICAGO
ECONOMIC DISCLOSURE STATEMENT AND AFFIDAVIT
APPENDIX B

BUILDING CODE SCOFFLAW/PROBLEM LANDLORD CERTIFICATION

This Appendix is to be completed only by (a) the Applicant, and (b) any legal entity which has a direct ownership interest in the Applicant exceeding 7.5 percent (an "Owner"). It is not to be completed by any legal entity which has only an indirect ownership interest in the Applicant.

1. Pursuant to Municipal Code Section 2-154-010, is the Applicant or any Owner identified as a building code scofflaw or problem landlord pursuant to Section 2-92-416 of the Municipal Code?

   [ ] Yes [✓] No

2. If the Applicant is a legal entity publicly traded on any exchange, is any officer or director of the Applicant identified as a building code scofflaw or problem landlord pursuant to Section 2-92-416 of the Municipal Code?

   [ ] Yes [ ] No [✓] Not Applicable

3. If yes to (1) or (2) above, please identify below the name of the person or legal entity identified as a building code scofflaw or problem landlord and the address of the building or buildings to which the pertinent code violations apply.

_____

_____

_____

FILLING OUT THIS APPENDIX B CONSTITUTES ACKNOWLEDGMENT AND AGREEMENT THAT THIS APPENDIX B IS INCORPORATED BY REFERENCE INTO, AND MADE A PART OF, THE ASSOCIATED EDS, AND THAT THE REPRESENTATIONS MADE IN THIS APPENDIX B ARE SUBJECT TO THE CERTIFICATION MADE UNDER PENALTY OF PERJURY ON PAGE 12 OF THE ASSOCIATED EDS.

CITY OF CHICAGO
ECONOMIC DISCLOSURE STATEMENT
AND AFFIDAVIT

SECTION I -- GENERAL INFORMATION

A. Legal name of the Disclosing Party submitting this EDS. Include d/b/a/ if applicable:

Anex VI LP, an Illinois limited partnership

Check ONE of the following three boxes:

Indicate whether the Disclosing Party submitting this EDS is:

1. ☐ the Applicant
   OR
2. ☑ a legal entity holding a direct or indirect interest in the Applicant. State the legal name of the Applicant in which the Disclosing Party holds an interest: One Congress Center LP
   OR
3. ☐ a legal entity with a right of control (see Section II.B.1.) State the legal name of the entity in which the Disclosing Party holds a right of control: _____

B. Business address of the Disclosing Party: One Congress Center
401 S. State St. Chicago, IL 60605

C. Telephone: (312) 939-3009 Fax: (312) 939-3995 Email: garrity_2@sbcglobal.net

D. Name of contact person: Thomas L. Garrity

E. Federal Employer Identification No. (if you have one): _____

F. Brief description of contract, transaction or other undertaking (referred to below as the "Matter") to which this EDS pertains. (Include project number and location of property, if applicable):

Alley/Street Vacation of Air Rights

G. Which City agency or department is requesting this EDS? CDOT

If the Matter is a contract being handled by the City's Department of Procurement Services, please complete the following:

Specification # _____ and Contract # _____

SECTION II -- DISCLOSURE OF OWNERSHIP INTERESTS

A. NATURE OF THE DISCLOSING PARTY

1. Indicate the nature of the Disclosing Party:

- [ ] Person
- [ ] Publicly registered business corporation
- [ ] Privately held business corporation
- [ ] Sole proprietorship
- [ ] General partnership
- [x] Limited partnership
- [ ] Trust
- [ ] Limited liability company
- [ ] Limited liability partnership
- [ ] Joint venture
- [ ] Not-for-profit corporation

(Is the not-for-profit corporation also a 501(c)(3))?

- [ ] Yes
- [ ] No

- [ ] Other (please specify)

2. For legal entities, the state (or foreign country) of incorporation or organization, if applicable:

Illinois

3. For legal entities not organized in the State of Illinois: Has the organization registered to do business in the State of Illinois as a foreign entity?

- [ ] Yes
- [ ] No
- [x] N/A

B. IF THE DISCLOSING PARTY IS A LEGAL ENTITY:

1. List below the full names and titles of all executive officers and all directors of the entity. **NOTE:** For not-for-profit corporations, also list below all members, if any, which are legal entities. If there are no such members, write "no members." For trusts, estates or other similar entities, list below the legal titleholder(s).

If the entity is a general partnership, limited partnership, limited liability company, limited liability partnership or joint venture, list below the name and title of each general partner, managing member, manager or any other person or entity that controls the day-to-day management of the Disclosing Party. **NOTE**: Each legal entity listed below must submit an EDS on its own behalf.

Name	Title
Vance T. Antoniou	Manager, Anex VI, LLC
	General Partner, Anex VI LP

2. Please provide the following information concerning each person or entity having a direct or indirect beneficial interest (including ownership) in excess of 7.5% of the Disclosing Party. Examples of such an interest include shares in a corporation, partnership interest in a partnership or joint venture,

interest of a member or manager in a limited liability company, or interest of a beneficiary of a trust, estate or other similar entity. If none, state "None." **NOTE**: Pursuant to Section 2-154-030 of the Municipal Code of Chicago ("Municipal Code"), the City may require any such additional information from any applicant which is reasonably intended to achieve full disclosure.

Name	Business Address	Percentage Interest in the Disclosing Party
Anex VI LLC	One Congress Center	22.316
Vance T. Antoniou	401 S. State St.	73.56
	Chicago, IL 60605	

SECTION III -- BUSINESS RELATIONSHIPS WITH CITY ELECTED OFFICIALS

Has the Disclosing Party had a "business relationship," as defined in Chapter 2-156 of the Municipal Code, with any City elected official in the 12 months before the date this EDS is signed?

☐ Yes ☑ No

If yes, please identify below the name(s) of such City elected official(s) and describe such relationship(s):

SECTION IV -- DISCLOSURE OF SUBCONTRACTORS AND OTHER RETAINED PARTIES

The Disclosing Party must disclose the name and business address of each subcontractor, attorney, lobbyist, accountant, consultant and any other person or entity whom the Disclosing Party has retained or expects to retain in connection with the Matter, as well as the nature of the relationship, and the total amount of the fees paid or estimated to be paid. The Disclosing Party is not required to disclose employees who are paid solely through the Disclosing Party's regular payroll.

"Lobbyist" means any person or entity who undertakes to influence any legislative or administrative action on behalf of any person or entity other than: (1) a not-for-profit entity, on an unpaid basis, or (2) himself. "Lobbyist" also means any person or entity any part of whose duties as an employee of another includes undertaking to influence any legislative or administrative action.

If the Disclosing Party is uncertain whether a disclosure is required under this Section, the Disclosing Party must either ask the City whether disclosure is required or make the disclosure.

Name (indicate whether retained or anticipated to be retained)	Business Address	Relationship to Disclosing Party (subcontractor, attorney, lobbyist, etc.)	Fees (indicate whether paid or estimated.) **NOTE:** "hourly rate" or "t.b.d." is not an acceptable response.
N/A			

(Add sheets if necessary)

☑ Check here if the Disclosing Party has not retained, nor expects to retain, any such persons or entities.

SECTION V -- CERTIFICATIONS

A. COURT-ORDERED CHILD SUPPORT COMPLIANCE

Under Municipal Code Section 2-92-415, substantial owners of business entities that contract with the City must remain in compliance with their child support obligations throughout the contract's term.

Has any person who directly or indirectly owns 10% or more of the Disclosing Party been declared in arrearage on any child support obligations by any Illinois court of competent jurisdiction?

☐ Yes ☑ No ☐ No person directly or indirectly owns 10% or more of the Disclosing Party.

If "Yes," has the person entered into a court-approved agreement for payment of all support owed and is the person in compliance with that agreement?

☐ Yes ☐ No

B. FURTHER CERTIFICATIONS

1. Pursuant to Municipal Code Chapter 1-23, Article I ("Article I")(which the Applicant should consult for defined terms (e.g., "doing business") and legal requirements), if the Disclosing Party submitting this EDS is the Applicant and is doing business with the City, then the Disclosing Party certifies as follows: (i) neither the Applicant nor any controlling person is currently indicted or charged with, or has admitted guilt of, or has ever been convicted of, or placed under supervision for, any criminal offense involving actual, attempted, or conspiracy to commit bribery, theft, fraud, forgery, perjury, dishonesty or deceit against an officer or employee of the City or any sister agency; and (ii) the Applicant understands and acknowledges that compliance with Article I is a continuing requirement for doing business with the City. NOTE: If Article I applies to the Applicant, the permanent compliance timeframe in Article I supersedes some five-year compliance timeframes in certifications 2 and 3 below.

2. The Disclosing Party and, if the Disclosing Party is a legal entity, all of those persons or entities identified in Section II.B.1. of this EDS:

a. are not presently debarred, suspended, proposed for debarment, declared ineligible or voluntarily excluded from any transactions by any federal, state or local unit of government;

b. have not, within a five-year period preceding the date of this EDS, been convicted of a criminal offense, adjudged guilty, or had a civil judgment rendered against them in connection with: obtaining, attempting to obtain, or performing a public (federal, state or local) transaction or contract under a public transaction; a violation of federal or state antitrust statutes; fraud; embezzlement; theft; forgery; bribery; falsification or destruction of records; making false statements; or receiving stolen property;

c. are not presently indicted for, or criminally or civilly charged by, a governmental entity (federal, state or local) with committing any of the offenses set forth in clause B.2.b. of this Section V;

d. have not, within a five-year period preceding the date of this EDS, had one or more public transactions (federal, state or local) terminated for cause or default; and

e. have not, within a five-year period preceding the date of this EDS, been convicted, adjudged guilty, or found liable in a civil proceeding, or in any criminal or civil action, including actions concerning environmental violations, instituted by the City or by the federal government, any state, or any other unit of local government.

3. The certifications in subparts 3, 4 and 5 concern:

• the Disclosing Party;
• any "Contractor" (meaning any contractor or subcontractor used by the Disclosing Party in connection with the Matter, including but not limited to all persons or legal entities disclosed under Section IV, "Disclosure of Subcontractors and Other Retained Parties");
• any "Affiliated Entity" (meaning a person or entity that, directly or indirectly: controls the Disclosing Party, is controlled by the Disclosing Party, or is, with the Disclosing Party, under common control of another person or entity. Indicia of control include, without limitation: interlocking management or ownership; identity of interests among family members, shared facilities and equipment; common use of employees; or organization of a business entity following the ineligibility of a business entity to do business with federal or state or local government, including the City, using substantially the same management, ownership, or principals as the ineligible entity); with respect to Contractors, the term Affiliated Entity means a person or entity that directly or indirectly controls the Contractor, is controlled by it, or, with the Contractor, is under common control of another person or entity;
• any responsible official of the Disclosing Party, any Contractor or any Affiliated Entity or any other official, agent or employee of the Disclosing Party, any Contractor or any Affiliated Entity, acting pursuant to the direction or authorization of a responsible official of the Disclosing Party, any Contractor or any Affiliated Entity (collectively "Agents").

Neither the Disclosing Party, nor any Contractor, nor any Affiliated Entity of either the Disclosing Party or any Contractor nor any Agents have, during the five years before the date this EDS is signed, or, with respect to a Contractor, an Affiliated Entity, or an Affiliated Entity of a Contractor during the five years before the date of such Contractor's or Affiliated Entity's contract or engagement in connection with the Matter:

a. bribed or attempted to bribe, or been convicted or adjudged guilty of bribery or attempting to bribe, a public officer or employee of the City, the State of Illinois, or any agency of the federal government or of any state or local government in the United States of America, in that officer's or employee's official capacity;

b. agreed or colluded with other bidders or prospective bidders, or been a party to any such agreement, or been convicted or adjudged guilty of agreement or collusion among bidders or prospective bidders, in restraint of freedom of competition by agreement to bid a fixed price or otherwise; or

c. made an admission of such conduct described in a. or b. above that is a matter of record, but have not been prosecuted for such conduct; or

d. violated the provisions of Municipal Code Section 2-92-610 (Living Wage Ordinance).

4. Neither the Disclosing Party, Affiliated Entity or Contractor, or any of their employees, officials, agents or partners, is barred from contracting with any unit of state or local government as a result of engaging in or being convicted of (1) bid-rigging in violation of 720 ILCS 5/33E-3; (2) bid-rotating in violation of 720 ILCS 5/33E-4; or (3) any similar offense of any state or of the United States of America that contains the same elements as the offense of bid-rigging or bid-rotating.

5. Neither the Disclosing Party nor any Affiliated Entity is listed on any of the following lists maintained by the Office of Foreign Assets Control of the U.S. Department of the Treasury or the Bureau of Industry and Security of the U.S. Department of Commerce or their successors: the Specially Designated Nationals List, the Denied Persons List, the Unverified List, the Entity List and the Debarred List.

6. The Disclosing Party understands and shall comply with the applicable requirements of Chapters 2-55 (Legislative Inspector General), 2-56 (Inspector General) and 2-156 (Governmental Ethics) of the Municipal Code.

7. If the Disclosing Party is unable to certify to any of the above statements in this Part B (Further Certifications), the Disclosing Party must explain below:

N/A

If the letters "NA," the word "None," or no response appears on the lines above, it will be conclusively presumed that the Disclosing Party certified to the above statements.

8. To the best of the Disclosing Party's knowledge after reasonable inquiry, the following is a complete list of all current employees of the Disclosing Party who were, at any time during the 12-month period preceding the execution date of this EDS, an employee, or elected or appointed official, of the City of Chicago (if none, indicate with "N/A" or "none").

None

9. To the best of the Disclosing Party's knowledge after reasonable inquiry, the following is a complete list of all gifts that the Disclosing Party has given or caused to be given, at any time during the 12-month period preceding the execution date of this EDS, to an employee, or elected or appointed official, of the City of Chicago. For purposes of this statement, a "gift" does not include: (i) anything made generally available to City employees or to the general public, or (ii) food or drink provided in the course of official City business and having a retail value of less than $20 per recipient (if none, indicate with "N/A" or "none"). As to any gift listed below, please also list the name of the City recipient.

None

C. CERTIFICATION OF STATUS AS FINANCIAL INSTITUTION

1. The Disclosing Party certifies that the Disclosing Party (check one)

☐ is ☑ is not

a "financial institution" as defined in Section 2-32-455(b) of the Municipal Code.

2. If the Disclosing Party IS a financial institution, then the Disclosing Party pledges:

"We are not and will not become a predatory lender as defined in Chapter 2-32 of the Municipal Code. We further pledge that none of our affiliates is, and none of them will become, a predatory lender as defined in Chapter 2-32 of the Municipal Code. We understand that becoming a predatory lender or becoming an affiliate of a predatory lender may result in the loss of the privilege of doing business with the City."

If the Disclosing Party is unable to make this pledge because it or any of its affiliates (as defined in Section 2-32-455(b) of the Municipal Code) is a predatory lender within the meaning of Chapter 2-32 of the Municipal Code, explain here (attach additional pages if necessary):

If the letters "NA," the word "None," or no response appears on the lines above, it will be conclusively presumed that the Disclosing Party certified to the above statements.

D. CERTIFICATION REGARDING INTEREST IN CITY BUSINESS

Any words or terms that are defined in Chapter 2-156 of the Municipal Code have the same meanings when used in this Part D.

1. In accordance with Section 2-156-110 of the Municipal Code: Does any official or employee of the City have a financial interest in his or her own name or in the name of any other person or entity in the Matter?

☐ Yes ☑ No

NOTE: If you checked "Yes" to Item D.1., proceed to Items D.2. and D.3. If you checked "No" to Item D.1., proceed to Part E.

2. Unless sold pursuant to a process of competitive bidding, or otherwise permitted, no City elected official or employee shall have a financial interest in his or her own name or in the name of any other person or entity in the purchase of any property that (i) belongs to the City, or (ii) is sold for taxes or assessments, or (iii) is sold by virtue of legal process at the suit of the City (collectively, "City Property Sale"). Compensation for property taken pursuant to the City's eminent domain power does not constitute a financial interest within the meaning of this Part D.

Does the Matter involve a City Property Sale?

☐ Yes ☐ No

3. If you checked "Yes" to Item D.1., provide the names and business addresses of the City officials or employees having such interest and identify the nature of such interest:

Name	Business Address	Nature of Interest

4. The Disclosing Party further certifies that no prohibited financial interest in the Matter will be acquired by any City official or employee.

E. CERTIFICATION REGARDING SLAVERY ERA BUSINESS

Please check either 1. or 2. below. If the Disclosing Party checks 2., the Disclosing Party must disclose below or in an attachment to this EDS all information required by paragraph 2. Failure to

comply with these disclosure requirements may make any contract entered into with the City in connection with the Matter voidable by the City.

X 1. The Disclosing Party verifies that the Disclosing Party has searched any and all records of the Disclosing Party and any and all predecessor entities regarding records of investments or profits from slavery or slaveholder insurance policies during the slavery era (including insurance policies issued to slaveholders that provided coverage for damage to or injury or death of their slaves), and the Disclosing Party has found no such records.

____2. The Disclosing Party verifies that, as a result of conducting the search in step 1 above, the Disclosing Party has found records of investments or profits from slavery or slaveholder insurance policies. The Disclosing Party verifies that the following constitutes full disclosure of all such records, including the names of any and all slaves or slaveholders described in those records:

_____

_____

_____

_____

SECTION VI -- CERTIFICATIONS FOR FEDERALLY FUNDED MATTERS

NOTE: If the Matter is federally funded, complete this Section VI. **If the Matter is not federally funded**, proceed to Section VII. For purposes of this Section VI, tax credits allocated by the City and proceeds of debt obligations of the City are not federal funding.

A. CERTIFICATION REGARDING LOBBYING

1. List below the names of all persons or entities registered under the federal Lobbying Disclosure Act of 1995 who have made lobbying contacts on behalf of the Disclosing Party with respect to the Matter: (Add sheets if necessary):

_____

_____

_____

(If no explanation appears or begins on the lines above, or if the letters "NA" or if the word "None" appear, it will be conclusively presumed that the Disclosing Party means that NO persons or entities registered under the Lobbying Disclosure Act of 1995 have made lobbying contacts on behalf of the Disclosing Party with respect to the Matter.)

2. The Disclosing Party has not spent and will not expend any federally appropriated funds to pay any person or entity listed in Paragraph A.1. above for his or her lobbying activities or to pay any person or entity to influence or attempt to influence an officer or employee of any agency, as defined by applicable federal law, a member of Congress, an officer or employee of Congress, or an employee of a member of Congress, in connection with the award of any federally funded contract, making any federally funded grant or loan, entering into any cooperative agreement, or to extend, continue, renew, amend, or modify any federally funded contract, grant, loan, or cooperative agreement.

3. The Disclosing Party will submit an updated certification at the end of each calendar quarter in which there occurs any event that materially affects the accuracy of the statements and information set forth in paragraphs A.1. and A.2. above.

4. The Disclosing Party certifies that either: (i) it is not an organization described in section 501(c)(4) of the Internal Revenue Code of 1986; or (ii) it is an organization described in section 501(c)(4) of the Internal Revenue Code of 1986 but has not engaged and will not engage in "Lobbying Activities".

5. If the Disclosing Party is the Applicant, the Disclosing Party must obtain certifications equal in form and substance to paragraphs A.1. through A.4. above from all subcontractors before it awards any subcontract and the Disclosing Party must maintain all such subcontractors' certifications for the duration of the Matter and must make such certifications promptly available to the City upon request.

B. CERTIFICATION REGARDING EQUAL EMPLOYMENT OPPORTUNITY

If the Matter is federally funded, federal regulations require the Applicant and all proposed subcontractors to submit the following information with their bids or in writing at the outset of negotiations.

Is the Disclosing Party the Applicant?

☐ Yes ☐ No

If "Yes," answer the three questions below:

1. Have you developed and do you have on file affirmative action programs pursuant to applicable federal regulations? (See 41 CFR Part 60-2.)

☐ Yes ☐ No

2. Have you filed with the Joint Reporting Committee, the Director of the Office of Federal Contract Compliance Programs, or the Equal Employment Opportunity Commission all reports due under the applicable filing requirements?

☐ Yes ☐ No

3. Have you participated in any previous contracts or subcontracts subject to the equal opportunity clause?

☐ Yes ☐ No

If you checked "No" to question 1. or 2. above, please provide an explanation:

_____

_____

SECTION VII -- ACKNOWLEDGMENTS, CONTRACT INCORPORATION, COMPLIANCE, PENALTIES, DISCLOSURE

The Disclosing Party understands and agrees that:

A. The certifications, disclosures, and acknowledgments contained in this EDS will become part of any contract or other agreement between the Applicant and the City in connection with the Matter, whether procurement, City assistance, or other City action, and are material inducements to the City's execution of any contract or taking other action with respect to the Matter. The Disclosing Party understands that it must comply with all statutes, ordinances, and regulations on which this EDS is based.

B. The City's Governmental Ethics and Campaign Financing Ordinances, Chapters 2-156 and 2-164 of the Municipal Code, impose certain duties and obligations on persons or entities seeking City contracts, work, business, or transactions. The full text of these ordinances and a training program is available on line at www.cityofchicago.org/Ethics, and may also be obtained from the City's Board of Ethics, 740 N.

Sedgwick St., Suite 500, Chicago, IL 60610, (312) 744-9660. The Disclosing Party must comply fully with the applicable ordinances.

C. If the City determines that any information provided in this EDS is false, incomplete or inaccurate, any contract or other agreement in connection with which it is submitted may be rescinded or be void or voidable, and the City may pursue any remedies under the contract or agreement (if not rescinded or void), at law, or in equity, including terminating the Disclosing Party's participation in the Matter and/or declining to allow the Disclosing Party to participate in other transactions with the City. Remedies at law for a false statement of material fact may include incarceration and an award to the City of treble damages.

D. It is the City's policy to make this document available to the public on its Internet site and/or upon request. Some or all of the information provided on this EDS and any attachments to this EDS may be made available to the public on the Internet, in response to a Freedom of Information Act request, or otherwise. By completing and signing this EDS, the Disclosing Party waives and releases any possible rights or claims which it may have against the City in connection with the public release of information contained in this EDS and also authorizes the City to verify the accuracy of any information submitted in this EDS.

E. The information provided in this EDS must be kept current. In the event of changes, the Disclosing Party must supplement this EDS up to the time the City takes action on the Matter. If the Matter is a contract being handled by the City's Department of Procurement Services, the Disclosing Party must update this EDS as the contract requires. **NOTE:** With respect to Matters subject to Article I of Chapter 1-23 of the Municipal Code (imposing **PERMANENT INELIGIBILITY** for certain specified offenses), the information provided herein regarding eligibility must be kept current for a longer period, as required by Chapter 1-23 and Section 2-154-020 of the Municipal Code.

The Disclosing Party represents and warrants that:

F.1. The Disclosing Party is not delinquent in the payment of any tax [illegible] Department of Revenue, nor are the Disclosing Party or its Affiliated Entities delinquent in paying any fine, fee, tax or other charge owed to the City. This includes, but is not limited to, all water charges, sewer charges, license fees, parking tickets, property taxes or sales taxes.

F.2 If the Disclosing Party is the Applicant, the Disclosing Party and its Affiliated Entities will not use, nor permit their subcontractors to use, any facility listed by the U.S. E.P.A. on the federal Excluded Parties List System ("EPLS") maintained by the U. S. General Services Administration.

F.3 If the Disclosing Party is the Applicant, the Disclosing Party will obtain from any contractors/subcontractors hired or to be hired in connection with the Matter certifications equal in form and substance to those in F.1. and F.2. above and will not, without the prior written consent of the City, use any such contractor/subcontractor that does not provide such certifications or that the Disclosing Party has reason to believe has not provided or cannot provide truthful certifications.

NOTE: If the Disclosing Party cannot certify as to any of the items in F.1., F.2. or F.3. above, an explanatory statement must be attached to this EDS.

CERTIFICATION

Under penalty of perjury, the person signing below: (1) warrants that he/she is authorized to execute this EDS and Appendix A (if applicable) on behalf of the Disclosing Party, and (2) warrants that all certifications and statements contained in this EDS and Appendix A (if applicable) are true, accurate and complete as of the date furnished to the City.

Anex VI LP, an Illinois limited partnership
(Print or type name of Disclosing Party)

By: _____
(Sign here)

Vance T. Antoniou
(Print or type name of person signing)

Manager, Anex VI LLC, General Partner Anex VI LP
(Print or type title of person signing)

Signed and sworn to before me on (date) 05-09-2014,
at Cook County, Ill (state).

_____ Notary Public.

Commission expires: 10.20.2015.

"OFFICIAL SEAL"
LAURA E. RIVERA
Notary Public, State of Illinois
My Commission Expires 10/20/15

CITY OF CHICAGO
ECONOMIC DISCLOSURE STATEMENT AND AFFIDAVIT
APPENDIX A

FAMILIAL RELATIONSHIPS WITH ELECTED CITY OFFICIALS AND DEPARTMENT HEADS

This Appendix is to be completed only by (a) the Applicant, and (b) any legal entity which has a direct ownership interest in the Applicant exceeding 7.5 percent. It is not to be completed by any legal entity which has only an indirect ownership interest in the Applicant.

Under Municipal Code Section 2-154-015, the Disclosing Party must disclose whether such Disclosing Party or any "Applicable Party" or any Spouse or Domestic Partner thereof currently has a "familial relationship" with any elected city official or department head. A "familial relationship" exists if, as of the date this EDS is signed, the Disclosing Party or any "Applicable Party" or any Spouse or Domestic Partner thereof is related to the mayor, any alderman, the city clerk, the city treasurer or any city department head as spouse or domestic partner or as any of the following, whether by blood or adoption: parent, child, brother or sister, aunt or uncle, niece or nephew, grandparent, grandchild, father-in-law, mother-in-law, son-in-law, daughter-in-law, stepfather or stepmother, stepson or stepdaughter, stepbrother or stepsister or half-brother or half-sister.

"Applicable Party" means (1) all executive officers of the Disclosing Party listed in Section II.B.1.a., if the Disclosing Party is a corporation; all partners of the Disclosing Party, if the Disclosing Party is a general partnership; all general partners and limited partners of the Disclosing Party, if the Disclosing Party is a limited partnership; all managers, managing members and members of the Disclosing Party, if the Disclosing Party is a limited liability company; (2) all principal officers of the Disclosing Party; and (3) any person having more than a 7.5 percent ownership interest in the Disclosing Party. "Principal officers" means the president, chief operating officer, executive director, chief financial officer, treasurer or secretary of a legal entity or any person exercising similar authority.

Does the Disclosing Party or any "Applicable Party" or any Spouse or Domestic Partner thereof currently have a "familial relationship" with an elected city official or department head?

☐ Yes ☑ No

If yes, please identify below (1) the name and title of such person, (2) the name of the legal entity to which such person is connected; (3) the name and title of the elected city official or department head to whom such person has a familial relationship, and (4) the precise nature of such familial relationship.

(DO NOT SUBMIT THIS PAGE WITH YOUR EDS. The purpose of this page is for you to recertify your EDS prior to submission to City Council or on the date of closing. If unable to recertify truthfully, the Disclosing Party must complete a new EDS with correct or corrected information)

RECERTIFICATION

Generally, for use with City Council matters. Not for City procurements unless requested.

This recertification is being submitted in connection with Leiter II - Easement Extension [identify the Matter]. Under penalty of perjury, the person signing below: (1) warrants that he/she is authorized to execute this EDS recertification on behalf of the Disclosing Party, (2) warrants that all certifications and statements contained in the Disclosing Party's original EDS are true, accurate and complete as of the date furnished to the City and continue to be true, accurate and complete as of the date of this recertification, and (3) reaffirms its acknowledgments.

Anex VI LP, an Illinois limited partnership — Date: 2/3/2016

(Print or type legal name of Disclosing Party)

By: _____

(sign here)

Print or type name of signatory:

Vance T. Antoniou

Title of signatory:
Manager, Anex VI LLC
General Partner, Anex VI LP

Signed and sworn to before me on [date] 3rd feb 2016, by Vance T Antoniou at Sarasota county, FL [state].

_____ Notary Public.

Commission expires: 7/29/17

ALMA VARGAS LACHAPELLE
Notary Public - State of Florida
My Comm. Expires Jul 29, 2017
Commission # FF 016336

Ver. 11-01-05

CITY OF CHICAGO
ECONOMIC DISCLOSURE STATEMENT AND AFFIDAVIT
APPENDIX B

BUILDING CODE SCOFFLAW/PROBLEM LANDLORD CERTIFICATION

This Appendix is to be completed only by (a) the Applicant, and (b) any legal entity which has a direct ownership interest in the Applicant exceeding 7.5 percent (an "Owner"). It is not to be completed by any legal entity which has only an indirect ownership interest in the Applicant.

1. Pursuant to Municipal Code Section 2-154-010, is the Applicant or any Owner identified as a building code scofflaw or problem landlord pursuant to Section 2-92-416 of the Municipal Code?

   [ ] Yes [✓] No

2. If the Applicant is a legal entity publicly traded on any exchange, is any officer or director of the Applicant identified as a building code scofflaw or problem landlord pursuant to Section 2-92-416 of the Municipal Code?

   [ ] Yes [ ] No [✓] Not Applicable

3. If yes to (1) or (2) above, please identify below the name of the person or legal entity identified as a building code scofflaw or problem landlord and the address of the building or buildings to which the pertinent code violations apply.

_____

_____

_____

FILLING OUT THIS APPENDIX B CONSTITUTES ACKNOWLEDGMENT AND AGREEMENT THAT THIS APPENDIX B IS INCORPORATED BY REFERENCE INTO, AND MADE A PART OF, THE ASSOCIATED EDS, AND THAT THE REPRESENTATIONS MADE IN THIS APPENDIX B ARE SUBJECT TO THE CERTIFICATION MADE UNDER PENALTY OF PERJURY ON PAGE 12 OF THE ASSOCIATED EDS.

CITY OF CHICAGO
ECONOMIC DISCLOSURE STATEMENT
AND AFFIDAVIT

SECTION I -- GENERAL INFORMATION

A. Legal name of the Disclosing Party submitting this EDS. Include d/b/a/ if applicable:

Anex VI LLC

Check ONE of the following three boxes:

Indicate whether the Disclosing Party submitting this EDS is:

1. ☐ the Applicant
   OR
2. ☐ a legal entity holding a direct or indirect interest in the Applicant. State the legal name of the Applicant in which the Disclosing Party holds an interest: _____
   OR
3. ☑ a legal entity with a right of control (see Section II.B.1.) State the legal name of the entity in which the Disclosing Party holds a right of control: Anex VI LP

B. Business address of the Disclosing Party: One Congress Center
401 S. State St., Chicago, IL 60605

C. Telephone: (312) 939-3009 Fax: (312) 939-3995 Email: garrity_2@sbcglobal.net

D. Name of contact person: Thomas L. Garrity

E. Federal Employer Identification No. (if you have one): _____

F. Brief description of contract, transaction or other undertaking (referred to below as the "Matter") to which this EDS pertains. (Include project number and location of property, if applicable):

Petition to Vacate Street Air Rights of One Congress Center LP

G. Which City agency or department is requesting this EDS? CDOT

If the Matter is a contract being handled by the City's Department of Procurement Services, please complete the following:

Specification # _____ and Contract # _____

SECTION II -- DISCLOSURE OF OWNERSHIP INTERESTS

A. NATURE OF THE DISCLOSING PARTY

1. Indicate the nature of the Disclosing Party:

- [ ] Person
- [ ] Publicly registered business corporation
- [ ] Privately held business corporation
- [ ] Sole proprietorship
- [ ] General partnership
- [ ] Limited partnership
- [ ] Trust
- [x] Limited liability company
- [ ] Limited liability partnership
- [ ] Joint venture
- [ ] Not-for-profit corporation

(Is the not-for-profit corporation also a 501(c)(3))?

- [ ] Yes
- [ ] No

- [ ] Other (please specify)

2. For legal entities, the state (or foreign country) of incorporation or organization, if applicable:

Illinois

3. For legal entities not organized in the State of Illinois: Has the organization registered to do business in the State of Illinois as a foreign entity?

- [ ] Yes
- [ ] No
- [x] N/A

B. IF THE DISCLOSING PARTY IS A LEGAL ENTITY:

1. List below the full names and titles of all executive officers and all directors of the entity. **NOTE:** For not-for-profit corporations, also list below all members, if any, which are legal entities. If there are no such members, write "no members." For trusts, estates or other similar entities, list below the legal titleholder(s).

If the entity is a general partnership, limited partnership, limited liability company, limited liability partnership or joint venture, list below the name and title of each general partner, managing member, manager or any other person or entity that controls the day-to-day management of the Disclosing Party. **NOTE:** Each legal entity listed below must submit an EDS on its own behalf.

Name	Title
Vance T. Antoniou	Manager, Anex VI LLC
Irene Antoniou	Manager, Anex VI LLC

2. Please provide the following information concerning each person or entity having a direct or indirect beneficial interest (including ownership) in excess of 7.5% of the Disclosing Party. Examples of such an interest include shares in a corporation, partnership interest in a partnership or joint venture,

interest of a member or manager in a limited liability company, or interest of a beneficiary of a trust, estate or other similar entity. If none, state "None." **NOTE**: Pursuant to Section 2-154-030 of the Municipal Code of Chicago ("Municipal Code"), the City may require any such additional information from any applicant which is reasonably intended to achieve full disclosure.

Name	Business Address	Percentage Interest in the Disclosing Party
Anthony A. Antoniou	One Congress Center	99.9%
Declaration of Trust dated 3/13/1999,	401 S. State St.	
Irene D. Antoniou Trustee	Chicago, IL 60605	
(FEIN 37-6068520)		

SECTION III -- BUSINESS RELATIONSHIPS WITH CITY ELECTED OFFICIALS

Has the Disclosing Party had a "business relationship," as defined in Chapter 2-156 of the Municipal Code, with any City elected official in the 12 months before the date this EDS is signed?

☐ Yes ☑ No

If yes, please identify below the name(s) of such City elected official(s) and describe such relationship(s):

SECTION IV -- DISCLOSURE OF SUBCONTRACTORS AND OTHER RETAINED PARTIES

The Disclosing Party must disclose the name and business address of each subcontractor, attorney, lobbyist, accountant, consultant and any other person or entity whom the Disclosing Party has retained or expects to retain in connection with the Matter, as well as the nature of the relationship, and the total amount of the fees paid or estimated to be paid. The Disclosing Party is not required to disclose employees who are paid solely through the Disclosing Party's regular payroll.

"Lobbyist" means any person or entity who undertakes to influence any legislative or administrative action on behalf of any person or entity other than: (1) a not-for-profit entity, on an unpaid basis, or (2) himself. "Lobbyist" also means any person or entity any part of whose duties as an employee of another includes undertaking to influence any legislative or administrative action.

If the Disclosing Party is uncertain whether a disclosure is required under this Section, the Disclosing Party must either ask the City whether disclosure is required or make the disclosure.

Name (indicate whether retained or anticipated to be retained)	Business Address	Relationship to Disclosing Party (subcontractor, attorney, lobbyist, etc.)	Fees (indicate whether paid or estimated.) **NOTE:** "hourly rate" or "t.b.d." is not an acceptable response.

(Add sheets if necessary)

☑ Check here if the Disclosing Party has not retained, nor expects to retain, any such persons or entities.

SECTION V -- CERTIFICATIONS

A. COURT-ORDERED CHILD SUPPORT COMPLIANCE

Under Municipal Code Section 2-92-415, substantial owners of business entities that contract with the City must remain in compliance with their child support obligations throughout the contract's term.

Has any person who directly or indirectly owns 10% or more of the Disclosing Party been declared in arrearage on any child support obligations by any Illinois court of competent jurisdiction?

☐ Yes ☑ No ☐ No person directly or indirectly owns 10% or more of the Disclosing Party.

If "Yes," has the person entered into a court-approved agreement for payment of all support owed and is the person in compliance with that agreement?

☐ Yes ☐ No

B. FURTHER CERTIFICATIONS

1. Pursuant to Municipal Code Chapter 1-23, Article I ("Article I")(which the Applicant should consult for defined terms (e.g., "doing business") and legal requirements), if the Disclosing Party submitting this EDS is the Applicant and is doing business with the City, then the Disclosing Party certifies as follows: (i) neither the Applicant nor any controlling person is currently indicted or charged with, or has admitted guilt of, or has ever been convicted of, or placed under supervision for, any criminal offense involving actual, attempted, or conspiracy to commit bribery, theft, fraud, forgery, perjury, dishonesty or deceit against an officer or employee of the City or any sister agency; and (ii) the Applicant understands and acknowledges that compliance with Article I is a continuing requirement for doing business with the City. NOTE: If Article I applies to the Applicant, the permanent compliance timeframe in Article I supersedes some five-year compliance timeframes in certifications 2 and 3 below.

2. The Disclosing Party and, if the Disclosing Party is a legal entity, all of those persons or entities identified in Section II.B.1. of this EDS:

a. are not presently debarred, suspended, proposed for debarment, declared ineligible or voluntarily excluded from any transactions by any federal, state or local unit of government;

b. have not, within a five-year period preceding the date of this EDS, been convicted of a criminal offense, adjudged guilty, or had a civil judgment rendered against them in connection with: obtaining, attempting to obtain, or performing a public (federal, state or local) transaction or contract under a public transaction; a violation of federal or state antitrust statutes; fraud; embezzlement; theft; forgery; bribery; falsification or destruction of records; making false statements; or receiving stolen property;

c. are not presently indicted for, or criminally or civilly charged by, a governmental entity (federal, state or local) with committing any of the offenses set forth in clause B.2.b. of this Section V;

d. have not, within a five-year period preceding the date of this EDS, had one or more public transactions (federal, state or local) terminated for cause or default; and

e. have not, within a five-year period preceding the date of this EDS, been convicted, adjudged guilty, or found liable in a civil proceeding, or in any criminal or civil action, including actions concerning environmental violations, instituted by the City or by the federal government, any state, or any other unit of local government.

3. The certifications in subparts 3, 4 and 5 concern:

• the Disclosing Party;
• any "Contractor" (meaning any contractor or subcontractor used by the Disclosing Party in connection with the Matter, including but not limited to all persons or legal entities disclosed under Section IV, "Disclosure of Subcontractors and Other Retained Parties");
• any "Affiliated Entity" (meaning a person or entity that, directly or indirectly: controls the Disclosing Party, is controlled by the Disclosing Party, or is, with the Disclosing Party, under common control of another person or entity. Indicia of control include, without limitation: interlocking management or ownership; identity of interests among family members, shared facilities and equipment; common use of employees; or organization of a business entity following the ineligibility of a business entity to do business with federal or state or local government, including the City, using substantially the same management, ownership, or principals as the ineligible entity); with respect to Contractors, the term Affiliated Entity means a person or entity that directly or indirectly controls the Contractor, is controlled by it, or, with the Contractor, is under common control of another person or entity;
• any responsible official of the Disclosing Party, any Contractor or any Affiliated Entity or any other official, agent or employee of the Disclosing Party, any Contractor or any Affiliated Entity, acting pursuant to the direction or authorization of a responsible official of the Disclosing Party, any Contractor or any Affiliated Entity (collectively "Agents").

Neither the Disclosing Party, nor any Contractor, nor any Affiliated Entity of either the Disclosing Party or any Contractor nor any Agents have, during the five years before the date this EDS is signed, or, with respect to a Contractor, an Affiliated Entity, or an Affiliated Entity of a Contractor during the five years before the date of such Contractor's or Affiliated Entity's contract or engagement in connection with the Matter:

a. bribed or attempted to bribe, or been convicted or adjudged guilty of bribery or attempting to bribe, a public officer or employee of the City, the State of Illinois, or any agency of the federal government or of any state or local government in the United States of America, in that officer's or employee's official capacity;

b. agreed or colluded with other bidders or prospective bidders, or been a party to any such agreement, or been convicted or adjudged guilty of agreement or collusion among bidders or prospective bidders, in restraint of freedom of competition by agreement to bid a fixed price or otherwise; or

c. made an admission of such conduct described in a. or b. above that is a matter of record, but have not been prosecuted for such conduct; or

d. violated the provisions of Municipal Code Section 2-92-610 (Living Wage Ordinance).

4. Neither the Disclosing Party, Affiliated Entity or Contractor, or any of their employees, officials, agents or partners, is barred from contracting with any unit of state or local government as a result of engaging in or being convicted of (1) bid-rigging in violation of 720 ILCS 5/33E-3; (2) bid-rotating in violation of 720 ILCS 5/33E-4; or (3) any similar offense of any state or of the United States of America that contains the same elements as the offense of bid-rigging or bid-rotating.

5. Neither the Disclosing Party nor any Affiliated Entity is listed on any of the following lists maintained by the Office of Foreign Assets Control of the U.S. Department of the Treasury or the Bureau of Industry and Security of the U.S. Department of Commerce or their successors: the Specially Designated Nationals List, the Denied Persons List, the Unverified List, the Entity List and the Debarred List.

6. The Disclosing Party understands and shall comply with the applicable requirements of Chapters 2-55 (Legislative Inspector General), 2-56 (Inspector General) and 2-156 (Governmental Ethics) of the Municipal Code.

7. If the Disclosing Party is unable to certify to any of the above statements in this Part B (Further Certifications), the Disclosing Party must explain below:

N/A

If the letters "NA," the word "None," or no response appears on the lines above, it will be conclusively presumed that the Disclosing Party certified to the above statements.

8. To the best of the Disclosing Party's knowledge after reasonable inquiry, the following is a complete list of all current employees of the Disclosing Party who were, at any time during the 12-month period preceding the execution date of this EDS, an employee, or elected or appointed official, of the City of Chicago (if none, indicate with "N/A" or "none").

None

9. To the best of the Disclosing Party's knowledge after reasonable inquiry, the following is a complete list of all gifts that the Disclosing Party has given or caused to be given, at any time during the 12-month period preceding the execution date of this EDS, to an employee, or elected or appointed official, of the City of Chicago. For purposes of this statement, a "gift" does not include: (i) anything made generally available to City employees or to the general public, or (ii) food or drink provided in the course of official City business and having a retail value of less than $20 per recipient (if none, indicate with "N/A" or "none"). As to any gift listed below, please also list the name of the City recipient.

None

C. CERTIFICATION OF STATUS AS FINANCIAL INSTITUTION

1. The Disclosing Party certifies that the Disclosing Party (check one)

☐ is ☑ is not

a "financial institution" as defined in Section 2-32-455(b) of the Municipal Code.

2. If the Disclosing Party IS a financial institution, then the Disclosing Party pledges:

"We are not and will not become a predatory lender as defined in Chapter 2-32 of the Municipal Code. We further pledge that none of our affiliates is, and none of them will become, a predatory lender as defined in Chapter 2-32 of the Municipal Code. We understand that becoming a predatory lender or becoming an affiliate of a predatory lender may result in the loss of the privilege of doing business with the City."

If the Disclosing Party is unable to make this pledge because it or any of its affiliates (as defined in Section 2-32-455(b) of the Municipal Code) is a predatory lender within the meaning of Chapter 2-32 of the Municipal Code, explain here (attach additional pages if necessary):

If the letters "NA," the word "None," or no response appears on the lines above, it will be conclusively presumed that the Disclosing Party certified to the above statements.

D. CERTIFICATION REGARDING INTEREST IN CITY BUSINESS

Any words or terms that are defined in Chapter 2-156 of the Municipal Code have the same meanings when used in this Part D.

1. In accordance with Section 2-156-110 of the Municipal Code: Does any official or employee of the City have a financial interest in his or her own name or in the name of any other person or entity in the Matter?

☐ Yes ☑ No

NOTE: If you checked "Yes" to Item D.1., proceed to Items D.2. and D.3. If you checked "No" to Item D.1., proceed to Part E.

2. Unless sold pursuant to a process of competitive bidding, or otherwise permitted, no City elected official or employee shall have a financial interest in his or her own name or in the name of any other person or entity in the purchase of any property that (i) belongs to the City, or (ii) is sold for taxes or assessments, or (iii) is sold by virtue of legal process at the suit of the City (collectively, "City Property Sale"). Compensation for property taken pursuant to the City's eminent domain power does not constitute a financial interest within the meaning of this Part D.

Does the Matter involve a City Property Sale?

☐ Yes ☐ No

3. If you checked "Yes" to Item D.1., provide the names and business addresses of the City officials or employees having such interest and identify the nature of such interest:

Name	Business Address	Nature of Interest

4. The Disclosing Party further certifies that no prohibited financial interest in the Matter will be acquired by any City official or employee.

E. CERTIFICATION REGARDING SLAVERY ERA BUSINESS

Please check either 1. or 2. below. If the Disclosing Party checks 2., the Disclosing Party must disclose below or in an attachment to this EDS all information required by paragraph 2. Failure to

comply with these disclosure requirements may make any contract entered into with the City in connection with the Matter voidable by the City.

X 1. The Disclosing Party verifies that the Disclosing Party has searched any and all records of the Disclosing Party and any and all predecessor entities regarding records of investments or profits from slavery or slaveholder insurance policies during the slavery era (including insurance policies issued to slaveholders that provided coverage for damage to or injury or death of their slaves), and the Disclosing Party has found no such records.

____2. The Disclosing Party verifies that, as a result of conducting the search in step 1 above, the Disclosing Party has found records of investments or profits from slavery or slaveholder insurance policies. The Disclosing Party verifies that the following constitutes full disclosure of all such records, including the names of any and all slaves or slaveholders described in those records:

SECTION VI -- CERTIFICATIONS FOR FEDERALLY FUNDED MATTERS

NOTE: If the Matter is federally funded, complete this Section VI. **If the Matter is not federally funded**, proceed to Section VII. For purposes of this Section VI, tax credits allocated by the City and proceeds of debt obligations of the City are not federal funding.

A. CERTIFICATION REGARDING LOBBYING

1. List below the names of all persons or entities registered under the federal Lobbying Disclosure Act of 1995 who have made lobbying contacts on behalf of the Disclosing Party with respect to the Matter: (Add sheets if necessary):

None

(If no explanation appears or begins on the lines above, or if the letters "NA" or if the word "None" appear, it will be conclusively presumed that the Disclosing Party means that NO persons or entities registered under the Lobbying Disclosure Act of 1995 have made lobbying contacts on behalf of the Disclosing Party with respect to the Matter.)

2. The Disclosing Party has not spent and will not expend any federally appropriated funds to pay any person or entity listed in Paragraph A.1. above for his or her lobbying activities or to pay any person or entity to influence or attempt to influence an officer or employee of any agency, as defined by applicable federal law, a member of Congress, an officer or employee of Congress, or an employee of a member of Congress, in connection with the award of any federally funded contract, making any federally funded grant or loan, entering into any cooperative agreement, or to extend, continue, renew, amend, or modify any federally funded contract, grant, loan, or cooperative agreement.

3. The Disclosing Party will submit an updated certification at the end of each calendar quarter in which there occurs any event that materially affects the accuracy of the statements and information set forth in paragraphs A.1. and A.2. above.

4. The Disclosing Party certifies that either: (i) it is not an organization described in section 501(c)(4) of the Internal Revenue Code of 1986; or (ii) it is an organization described in section 501(c)(4) of the Internal Revenue Code of 1986 but has not engaged and will not engage in "Lobbying Activities".

5. If the Disclosing Party is the Applicant, the Disclosing Party must obtain certifications equal in form and substance to paragraphs A.1. through A.4. above from all subcontractors before it awards any subcontract and the Disclosing Party must maintain all such subcontractors' certifications for the duration of the Matter and must make such certifications promptly available to the City upon request.

B. CERTIFICATION REGARDING EQUAL EMPLOYMENT OPPORTUNITY

If the Matter is federally funded, federal regulations require the Applicant and all proposed subcontractors to submit the following information with their bids or in writing at the outset of negotiations.

Is the Disclosing Party the Applicant?

☐ Yes ☐ No

If "Yes," answer the three questions below:

1. Have you developed and do you have on file affirmative action programs pursuant to applicable federal regulations? (See 41 CFR Part 60-2.)

☐ Yes ☐ No

2. Have you filed with the Joint Reporting Committee, the Director of the Office of Federal Contract Compliance Programs, or the Equal Employment Opportunity Commission all reports due under the applicable filing requirements?

☐ Yes ☐ No

3. Have you participated in any previous contracts or subcontracts subject to the equal opportunity clause?

☐ Yes ☐ No

If you checked "No" to question 1. or 2. above, please provide an explanation:

_____

_____

SECTION VII -- ACKNOWLEDGMENTS, CONTRACT INCORPORATION, COMPLIANCE, PENALTIES, DISCLOSURE

The Disclosing Party understands and agrees that:

A. The certifications, disclosures, and acknowledgments contained in this EDS will become part of any contract or other agreement between the Applicant and the City in connection with the Matter, whether procurement, City assistance, or other City action, and are material inducements to the City's execution of any contract or taking other action with respect to the Matter. The Disclosing Party understands that it must comply with all statutes, ordinances, and regulations on which this EDS is based.

B. The City's Governmental Ethics and Campaign Financing Ordinances, Chapters 2-156 and 2-164 of the Municipal Code, impose certain duties and obligations on persons or entities seeking City contracts, work, business, or transactions. The full text of these ordinances and a training program is available on line at www.cityofchicago.org/Ethics, and may also be obtained from the City's Board of Ethics, 740 N.

Sedgwick St., Suite 500, Chicago, IL 60610, (312) 744-9660. The Disclosing Party must comply fully with the applicable ordinances.

C. If the City determines that any information provided in this EDS is false, incomplete or inaccurate, any contract or other agreement in connection with which it is submitted may be rescinded or be void or voidable, and the City may pursue any remedies under the contract or agreement (if not rescinded or void), at law, or in equity, including terminating the Disclosing Party's participation in the Matter and/or declining to allow the Disclosing Party to participate in other transactions with the City. Remedies at law for a false statement of material fact may include incarceration and an award to the City of treble damages.

D. It is the City's policy to make this document available to the public on its Internet site and/or upon request. Some or all of the information provided on this EDS and any attachments to this EDS may be made available to the public on the Internet, in response to a Freedom of Information Act request, or otherwise. By completing and signing this EDS, the Disclosing Party waives and releases any possible rights or claims which it may have against the City in connection with the public release of information contained in this EDS and also authorizes the City to verify the accuracy of any information submitted in this EDS.

E. The information provided in this EDS must be kept current. In the event of changes, the Disclosing Party must supplement this EDS up to the time the City takes action on the Matter. If the Matter is a contract being handled by the City's Department of Procurement Services, the Disclosing Party must update this EDS as the contract requires. **NOTE:** With respect to Matters subject to Article I of Chapter 1-23 of the Municipal Code (imposing **PERMANENT INELIGIBILITY** for certain specified offenses), the information provided herein regarding eligibility must be kept current for a longer period, as required by Chapter 1-23 and Section 2-154-020 of the Municipal Code.

The Disclosing Party represents and warrants that:

F.1. The Disclosing Party is not delinquent in the payment of any tax administered by the Illinois Department of Revenue, nor are the Disclosing Party or its Affiliated Entities delinquent in paying any fine, fee, tax or other charge owed to the City. This includes, but is not limited to, all water charges, sewer charges, license fees, parking tickets, property taxes or sales taxes.

F.2 If the Disclosing Party is the Applicant, the Disclosing Party and its Affiliated Entities will not use, nor permit their subcontractors to use, any facility listed by the U.S. E.P.A. on the federal Excluded Parties List System ("EPLS") maintained by the U. S. General Services Administration.

F.3 If the Disclosing Party is the Applicant, the Disclosing Party will obtain from any contractors/subcontractors hired or to be hired in connection with the Matter certifications equal in form and substance to those in F.1. and F.2. above and will not, without the prior written consent of the City, use any such contractor/subcontractor that does not provide such certifications or that the Disclosing Party has reason to believe has not provided or cannot provide truthful certifications.

NOTE: If the Disclosing Party cannot certify as to any of the items in F.1., F.2. or F.3. above, an explanatory statement must be attached to this EDS.

CERTIFICATION

Under penalty of perjury, the person signing below: (1) warrants that he/she is authorized to execute this EDS and Appendix A (if applicable) on behalf of the Disclosing Party, and (2) warrants that all certifications and statements contained in this EDS and Appendix A (if applicable) are true, accurate and complete as of the date furnished to the City.

Anex VI LLC, an Illinois limited liability company
(Print or type name of Disclosing Party)

By: _____
(Sign here)

Vance T. Antoniou
(Print or type name of person signing)

Manager, Anex VI LLC
(Print or type title of person signing)

Signed and sworn to before me on (date) 05/20/14,
at Cook County, Illinois (state).

_____ Notary Public.

Commission expires: 10-20-2015.

"OFFICIAL SEAL"
LAURA E. RIVERA
Notary Public, State of Illinois
My Commission Expires 10/20/15

CITY OF CHICAGO
ECONOMIC DISCLOSURE STATEMENT AND AFFIDAVIT
APPENDIX A

FAMILIAL RELATIONSHIPS WITH ELECTED CITY OFFICIALS AND DEPARTMENT HEADS

This Appendix is to be completed only by (a) the Applicant, and (b) any legal entity which has a direct ownership interest in the Applicant exceeding 7.5 percent. It is not to be completed by any legal entity which has only an indirect ownership interest in the Applicant.

Under Municipal Code Section 2-154-015, the Disclosing Party must disclose whether such Disclosing Party or any "Applicable Party" or any Spouse or Domestic Partner thereof currently has a "familial relationship" with any elected city official or department head. A "familial relationship" exists if, as of the date this EDS is signed, the Disclosing Party or any "Applicable Party" or any Spouse or Domestic Partner thereof is related to the mayor, any alderman, the city clerk, the city treasurer or any city department head as spouse or domestic partner or as any of the following, whether by blood or adoption: parent, child, brother or sister, aunt or uncle, niece or nephew, grandparent, grandchild, father-in-law, mother-in-law, son-in-law, daughter-in-law, stepfather or stepmother, stepson or stepdaughter, stepbrother or stepsister or half-brother or half-sister.

"Applicable Party" means (1) all executive officers of the Disclosing Party listed in Section II.B.1.a., if the Disclosing Party is a corporation; all partners of the Disclosing Party, if the Disclosing Party is a general partnership; all general partners and limited partners of the Disclosing Party, if the Disclosing Party is a limited partnership; all managers, managing members and members of the Disclosing Party, if the Disclosing Party is a limited liability company; (2) all principal officers of the Disclosing Party; and (3) any person having more than a 7.5 percent ownership interest in the Disclosing Party. "Principal officers" means the president, chief operating officer, executive director, chief financial officer, treasurer or secretary of a legal entity or any person exercising similar authority.

Does the Disclosing Party or any "Applicable Party" or any Spouse or Domestic Partner thereof currently have a "familial relationship" with an elected city official or department head?

☐ Yes ☑ No

If yes, please identify below (1) the name and title of such person, (2) the name of the legal entity to which such person is connected; (3) the name and title of the elected city official or department head to whom such person has a familial relationship, and (4) the precise nature of such familial relationship.

(DO NOT SUBMIT THIS PAGE WITH YOUR EDS. The purpose of this page is for you to recertify your EDS prior to submission to City Council or on the date of closing. If unable to recertify truthfully, the Disclosing Party must complete a new EDS with correct or corrected information)

RECERTIFICATION

Generally, for use with City Council matters. Not for City procurements unless requested.

This recertification is being submitted in connection with Leiter II - Easement Extension [identify the Matter]. Under penalty of perjury, the person signing below: (1) warrants that he/she is authorized to execute this EDS recertification on behalf of the Disclosing Party, (2) warrants that all certifications and statements contained in the Disclosing Party's original EDS are true, accurate and complete as of the date furnished to the City and continue to be true, accurate and complete as of the date of this recertification, and (3) reaffirms its acknowledgments.

Anex VI LLC, an Illinois limited liability company — Date: 2/3/16

(Print or type legal name of Disclosing Party)

By: _____

(sign here)

Print or type name of signatory:

Vance T. Antoniou

Title of signatory:

Manager, Anex VI LLC

Signed and sworn to before me on [date] Feb 3rd 2016, by Vance T Antoniou at Sarasota County, Florida [state].

_____ Notary Public.

Commission expires: 7/29/2017

ALMA VARGAS LACHAPELLE
Notary Public - State of Florida
My Comm. Expires Jul 29, 2017
Commission # FF 016336

Ver. 11-01-05

CITY OF CHICAGO
ECONOMIC DISCLOSURE STATEMENT AND AFFIDAVIT
APPENDIX B

BUILDING CODE SCOFFLAW/PROBLEM LANDLORD CERTIFICATION

This Appendix is to be completed only by (a) the Applicant, and (b) any legal entity which has a direct ownership interest in the Applicant exceeding 7.5 percent (an "Owner"). It is not to be completed by any legal entity which has only an indirect ownership interest in the Applicant.

1. Pursuant to Municipal Code Section 2-154-010, is the Applicant or any Owner identified as a building code scofflaw or problem landlord pursuant to Section 2-92-416 of the Municipal Code?

   [ ] Yes [✓] No

2. If the Applicant is a legal entity publicly traded on any exchange, is any officer or director of the Applicant identified as a building code scofflaw or problem landlord pursuant to Section 2-92-416 of the Municipal Code?

   [ ] Yes [ ] No [✓] Not Applicable

3. If yes to (1) or (2) above, please identify below the name of the person or legal entity identified as a building code scofflaw or problem landlord and the address of the building or buildings to which the pertinent code violations apply.

_____

_____

_____

FILLING OUT THIS APPENDIX B CONSTITUTES ACKNOWLEDGMENT AND AGREEMENT THAT THIS APPENDIX B IS INCORPORATED BY REFERENCE INTO, AND MADE A PART OF, THE ASSOCIATED EDS, AND THAT THE REPRESENTATIONS MADE IN THIS APPENDIX B ARE SUBJECT TO THE CERTIFICATION MADE UNDER PENALTY OF PERJURY ON PAGE 12 OF THE ASSOCIATED EDS.

City of Chicago

O2016-1656

Office of the City Clerk

Document Tracking Sheet

Meeting Date:	3/16/2016
Sponsor(s):	Ervin (28)
Type:	Ordinance
Title:	Establishment of mobile food vehicle stands at 2220 W Campbell Park Dr, 852 S Paulina St and 1030 S Hamilton Ave
Committee(s) Assignment:	Committee on Transportation and Public Way

Trans

ORDINANCE

BE IT ORDAINED BY THE CITY COUNCIL OF THE CITY OF CHICAGO:

SECTION I.

(a) Pursuant to Section 7-38-117 of the Municipal Code of Chicago (referred to in this ordinance as "Code") and subject to the restrictions in Section 7-38-115(e) and other applicable provisions of the Code, the commissioner of transportation is hereby directed and authorized to establish a mobile food vehicle stand within the side of the block where each of the following addresses is located:

1. 2220 West Campbell Park Drive;

2. 852 South Paulina Street;

3. 1030 South Hamilton Avenue;

(b) For purposes of this subsection the term "block" means both sides of the part of a street that lies between two intersecting streets, as the term "street" is defined in section 9-4-010 of the Code.

SECTION II. The commissioner of transportation is hereby directed to designate the mobile food vehicle stands established pursuant to this ordinance by appropriate signs or curb markings or both. In addition, the commissioner of transportation shall keep an up-dated list of mobile food vehicle stands created by ordinance.

SECTION III. The commissioner of transportation, following consultation (i) as to public convenience with the Alderman of the Ward in which a mobile food vehicle stand is established; and (ii) as to public safety with the superintendent of police, and upon posting of appropriate signs, may limit the times when mobile food vehicles operate from a mobile food vehicle stand established pursuant to this ordinance.

SECTION IV. This ordinance shall take effect upon passage and approval.

JASON C. ERVIN
Alderman, 28th Ward